P: /PR40566/CADD/RDWY/SHT/CCG5/25795XS_CEDAR.DGN

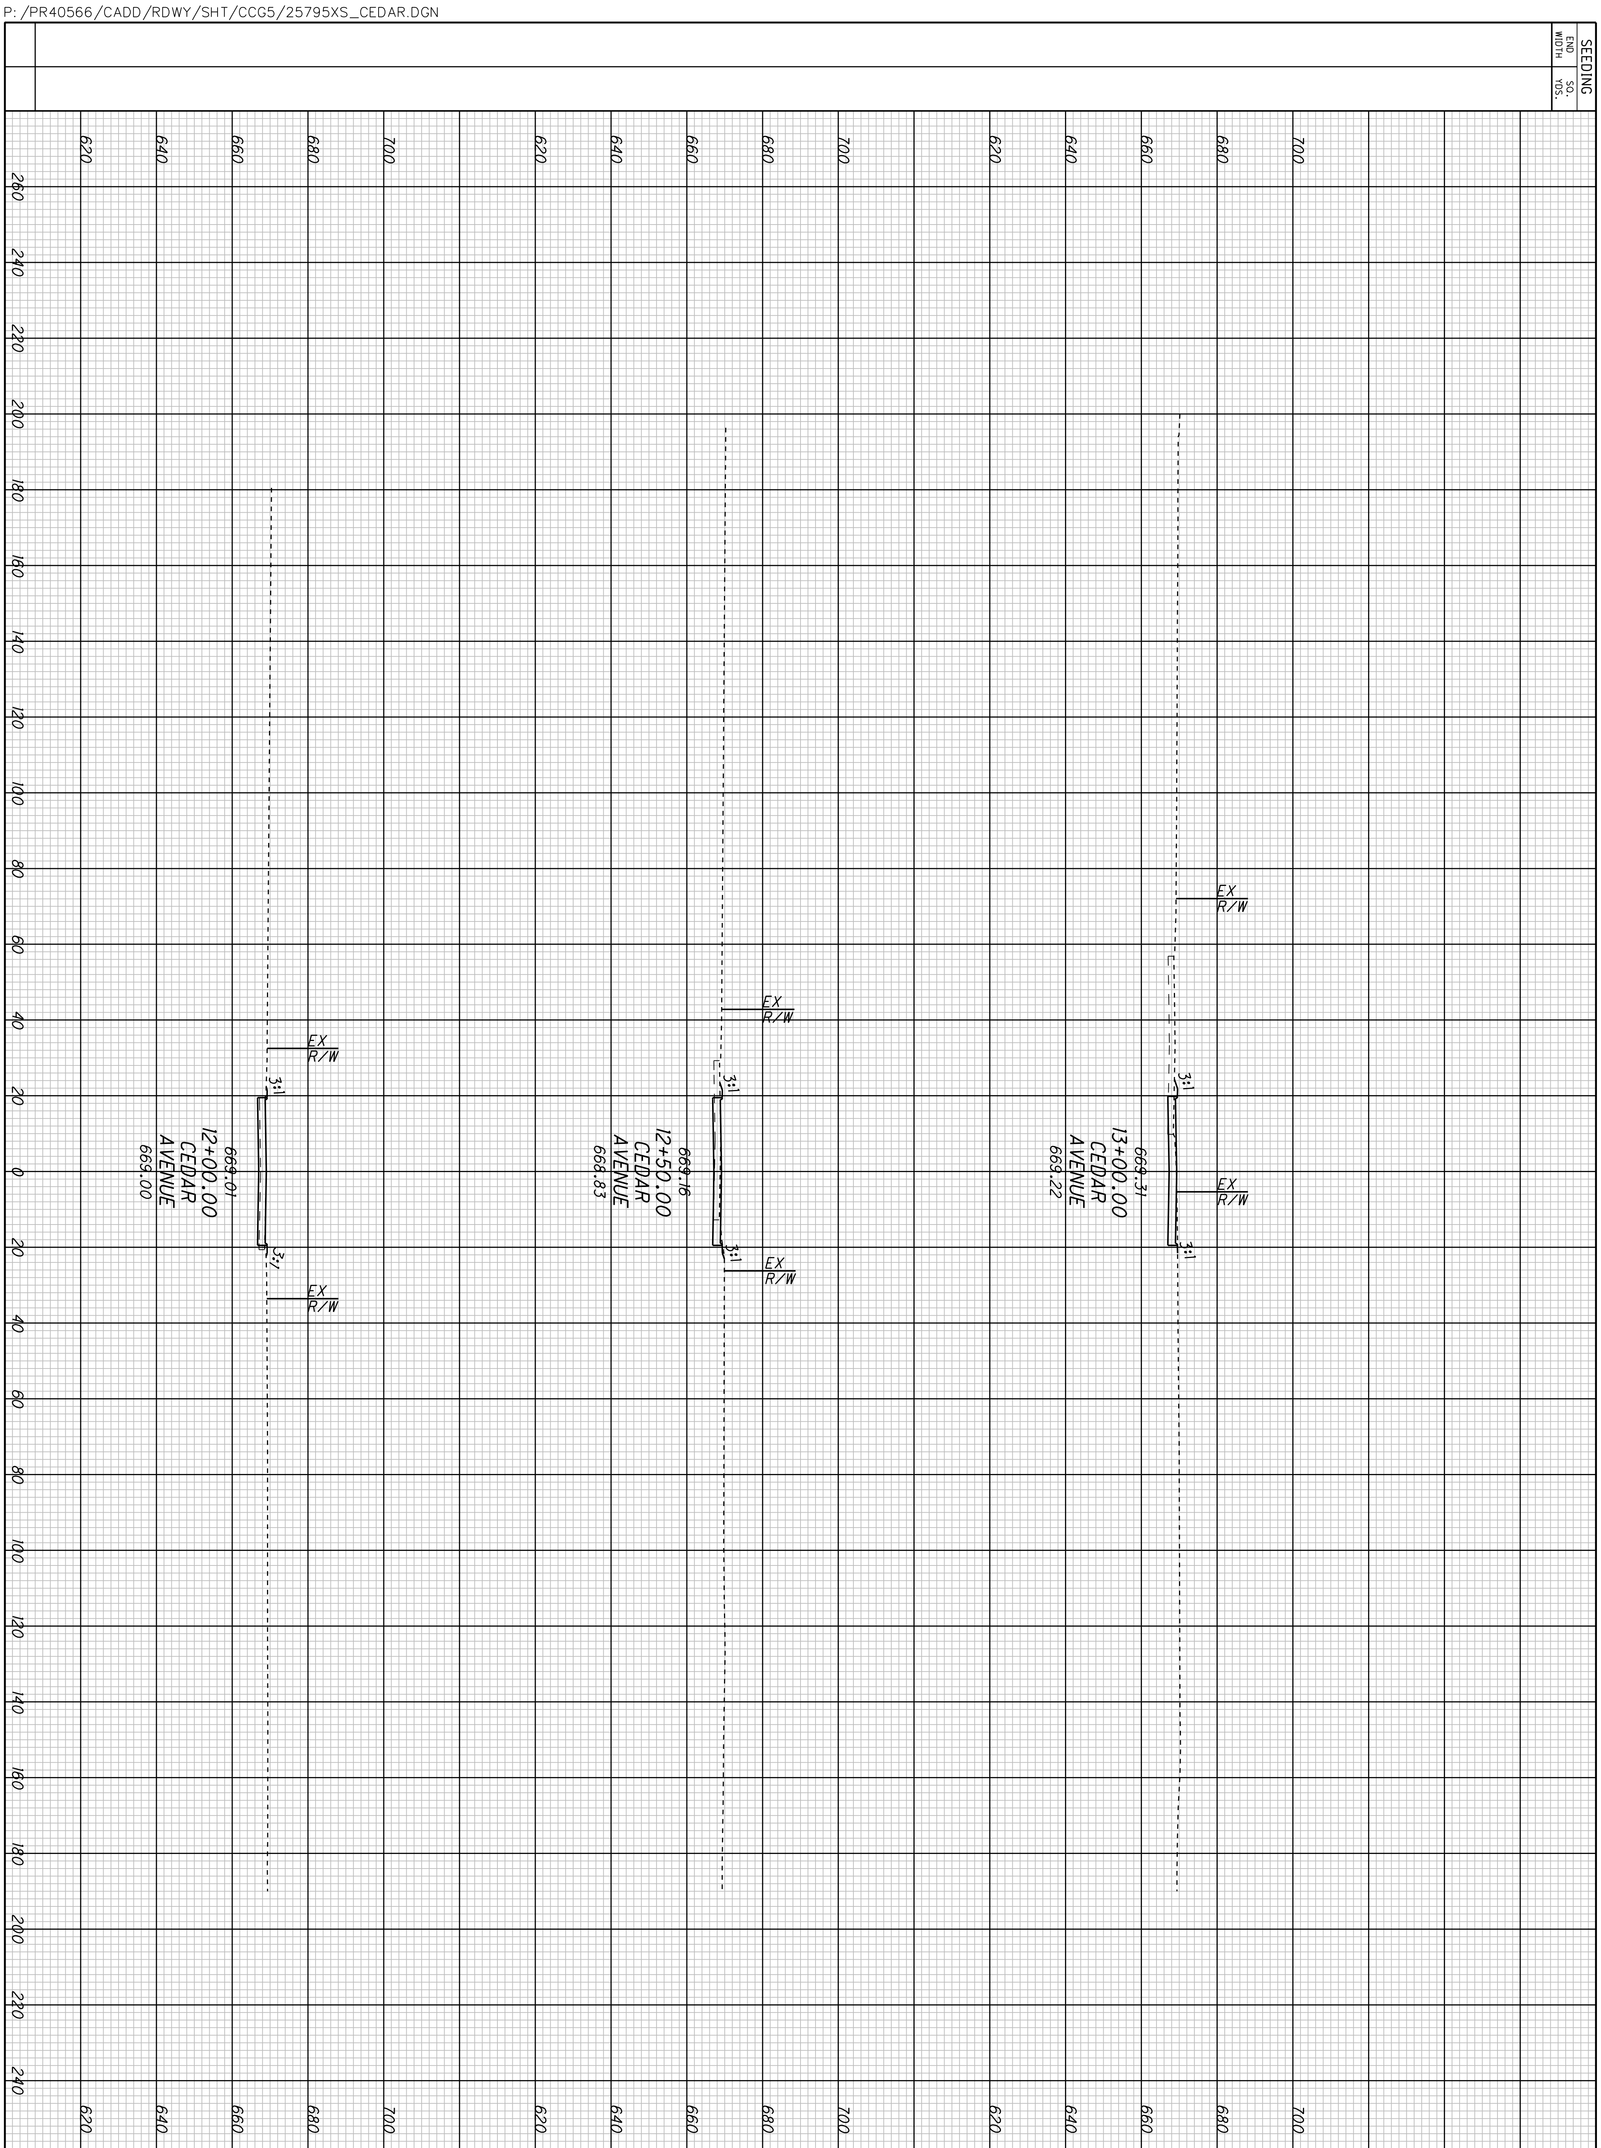

1 / 3	CUY-90-14.90	CROSS SECTIONS - CONTRACT GROUP 5 CEDAR AVENUE	CALCULATED CHECKED

P:/PR40566/CADD/RDWY/SHT/CCG5/25795XS_CEDAR.DGN

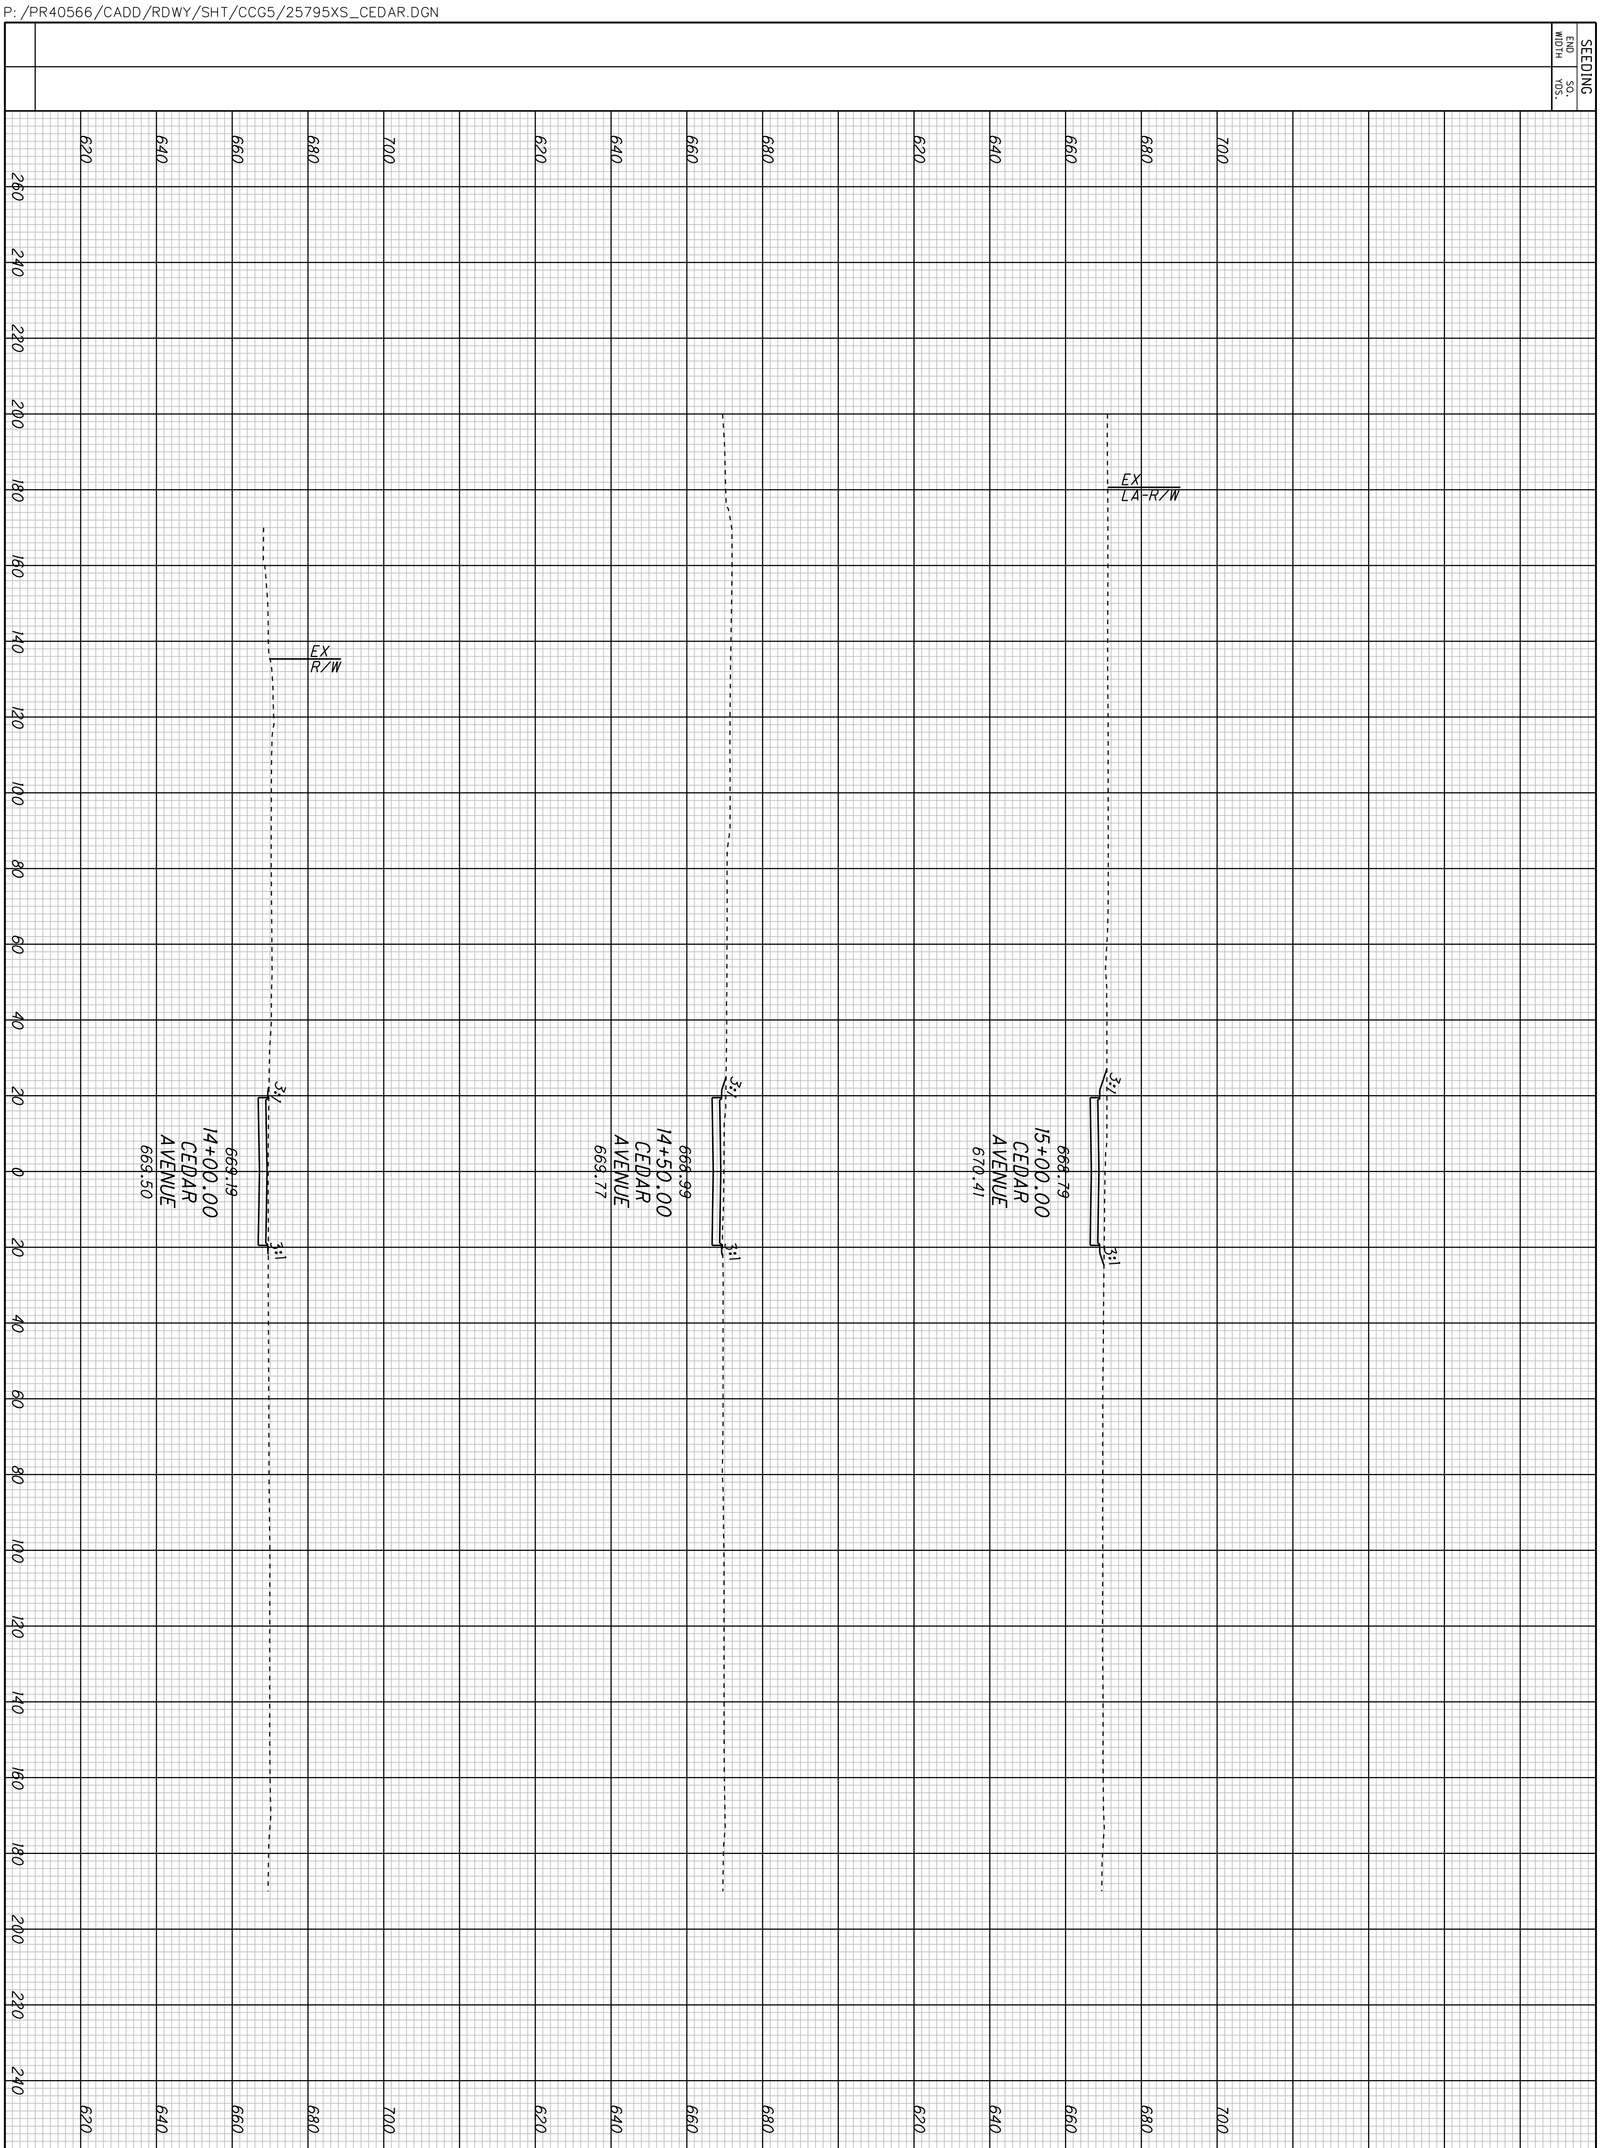

2/3	**CUY-90-14.90**	**CROSS SECTIONS - CONTRACT GROUP 5** **CEDAR AVENUE**
		CALCULATED CHECKED

P:/PR40566/CADD/RDWY/SHT/CCG5/25795XS_CEDAR.DGN

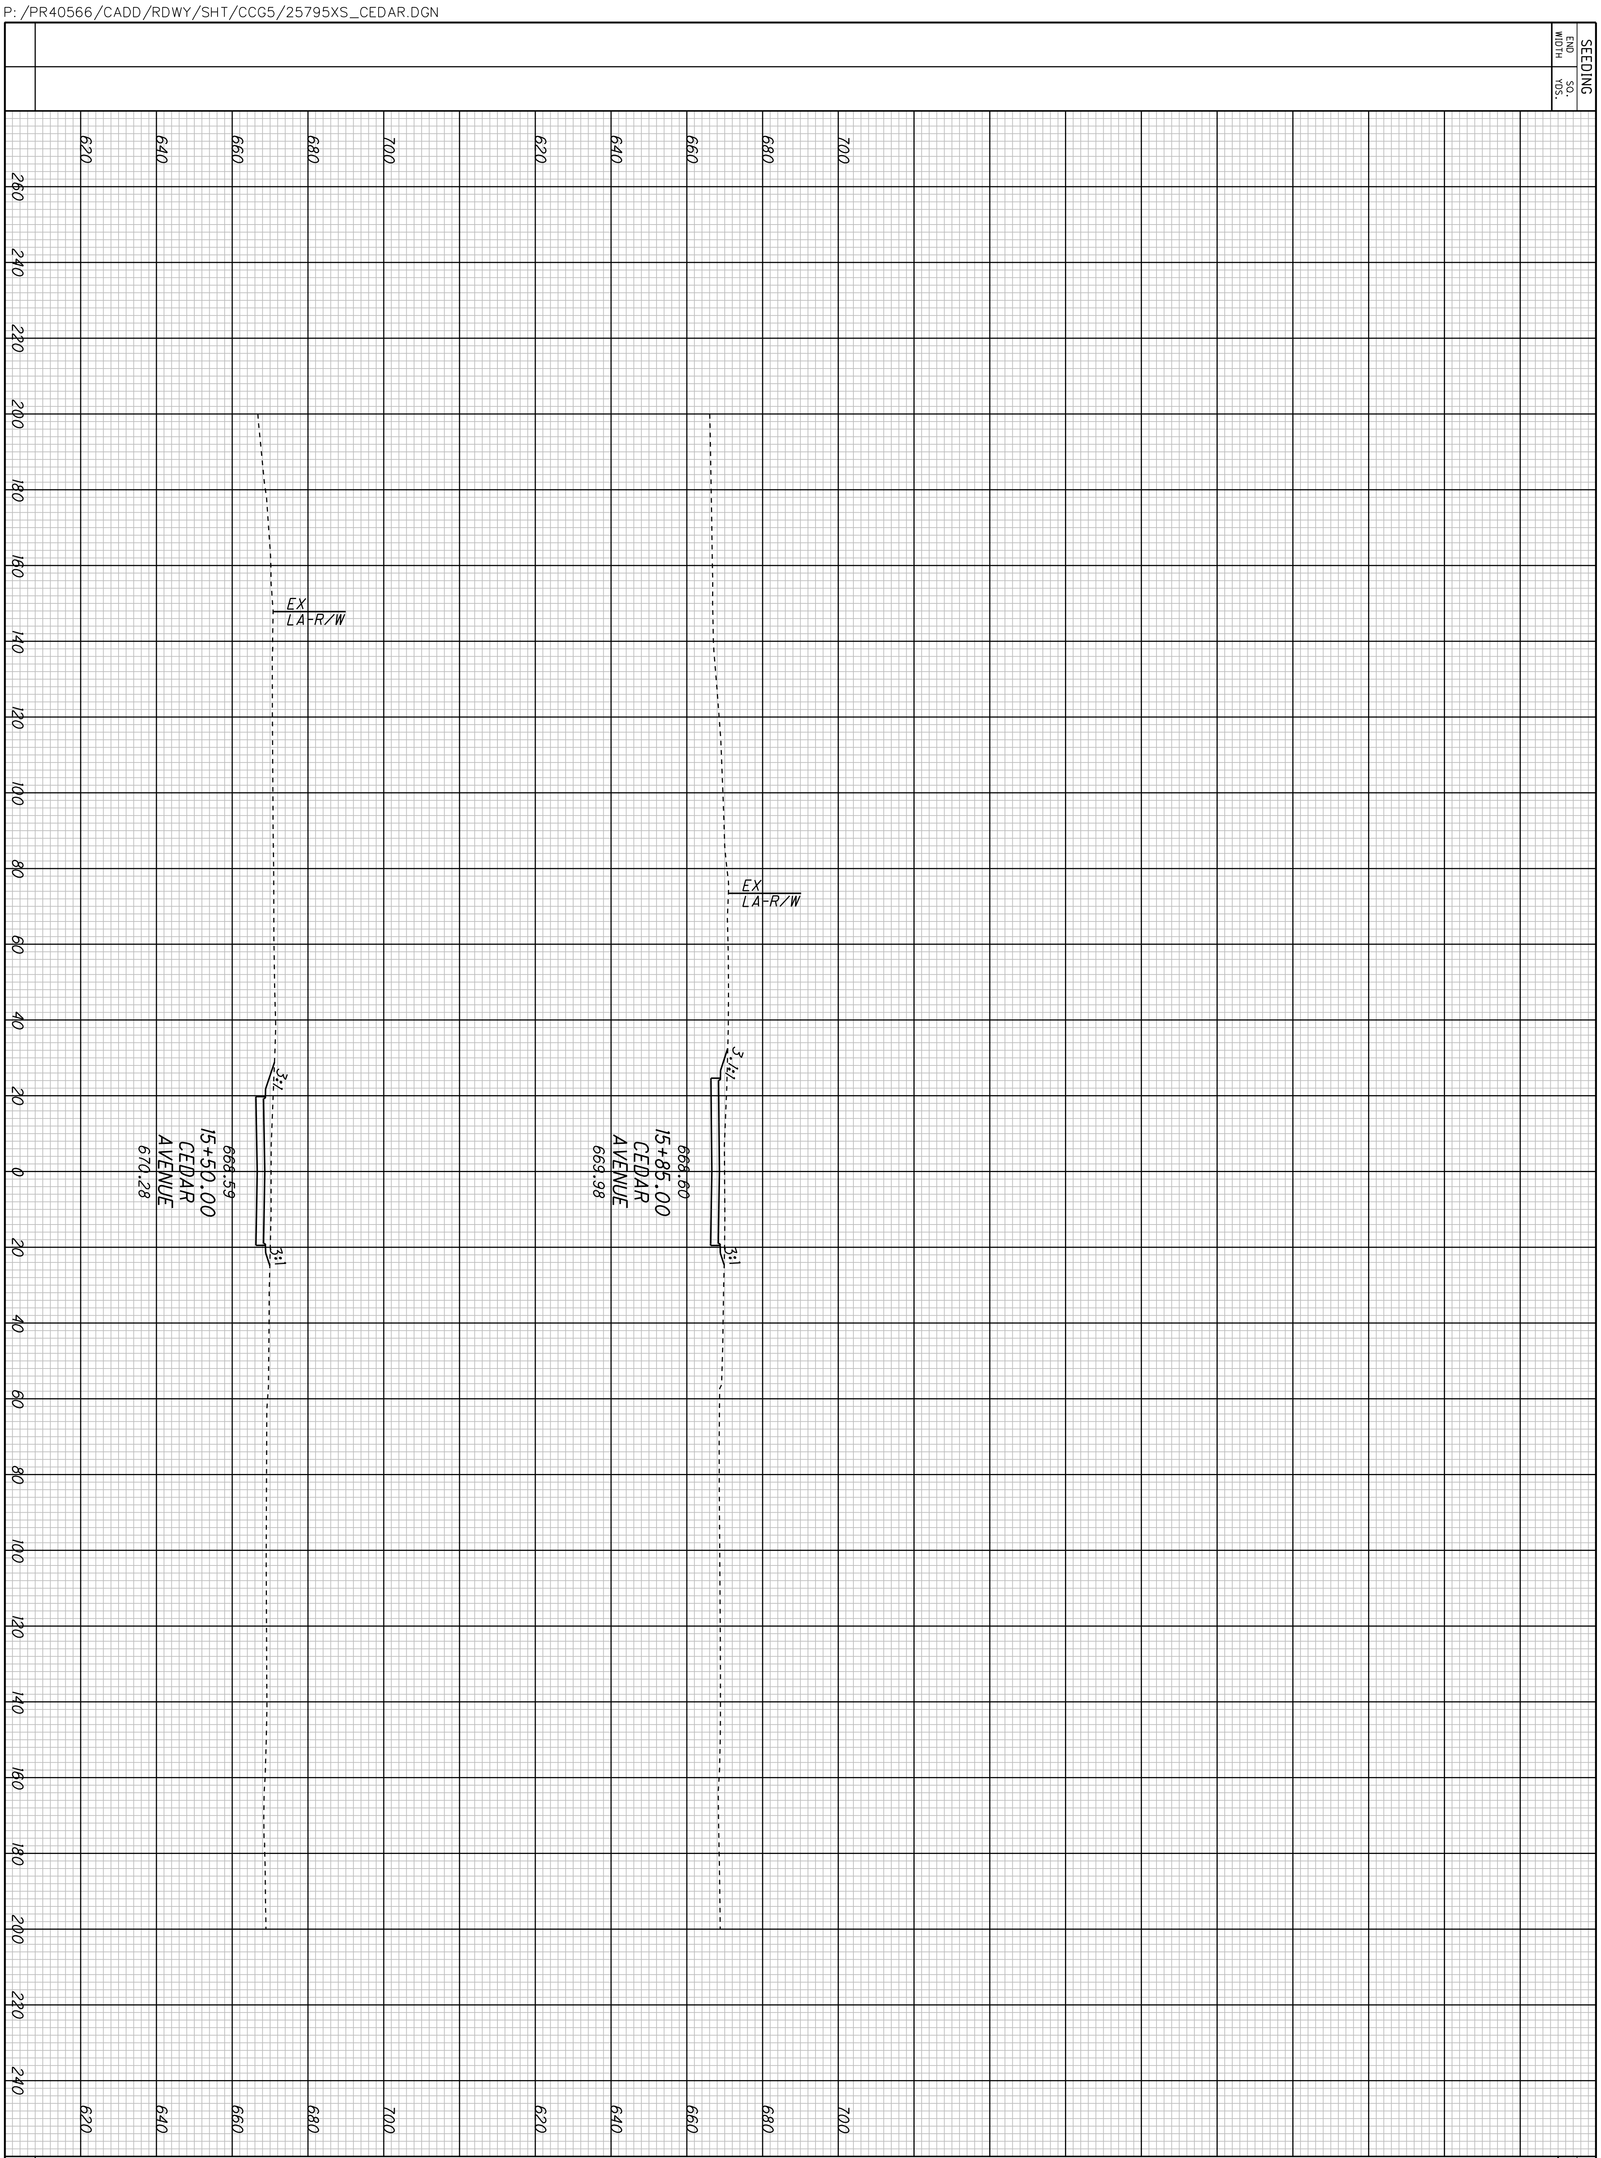

3 / 3	**CUY-90-14.90**	**CROSS SECTIONS - CONTRACT GROUP 5** **CEDAR AVENUE**

CALCULATED

CHECKED