SEEDING	
END WIDTH	SQ. YDS.

END AREA		VOLUME	
CUT	FILL	CUT	FILL

CALCULATED

CHECKED

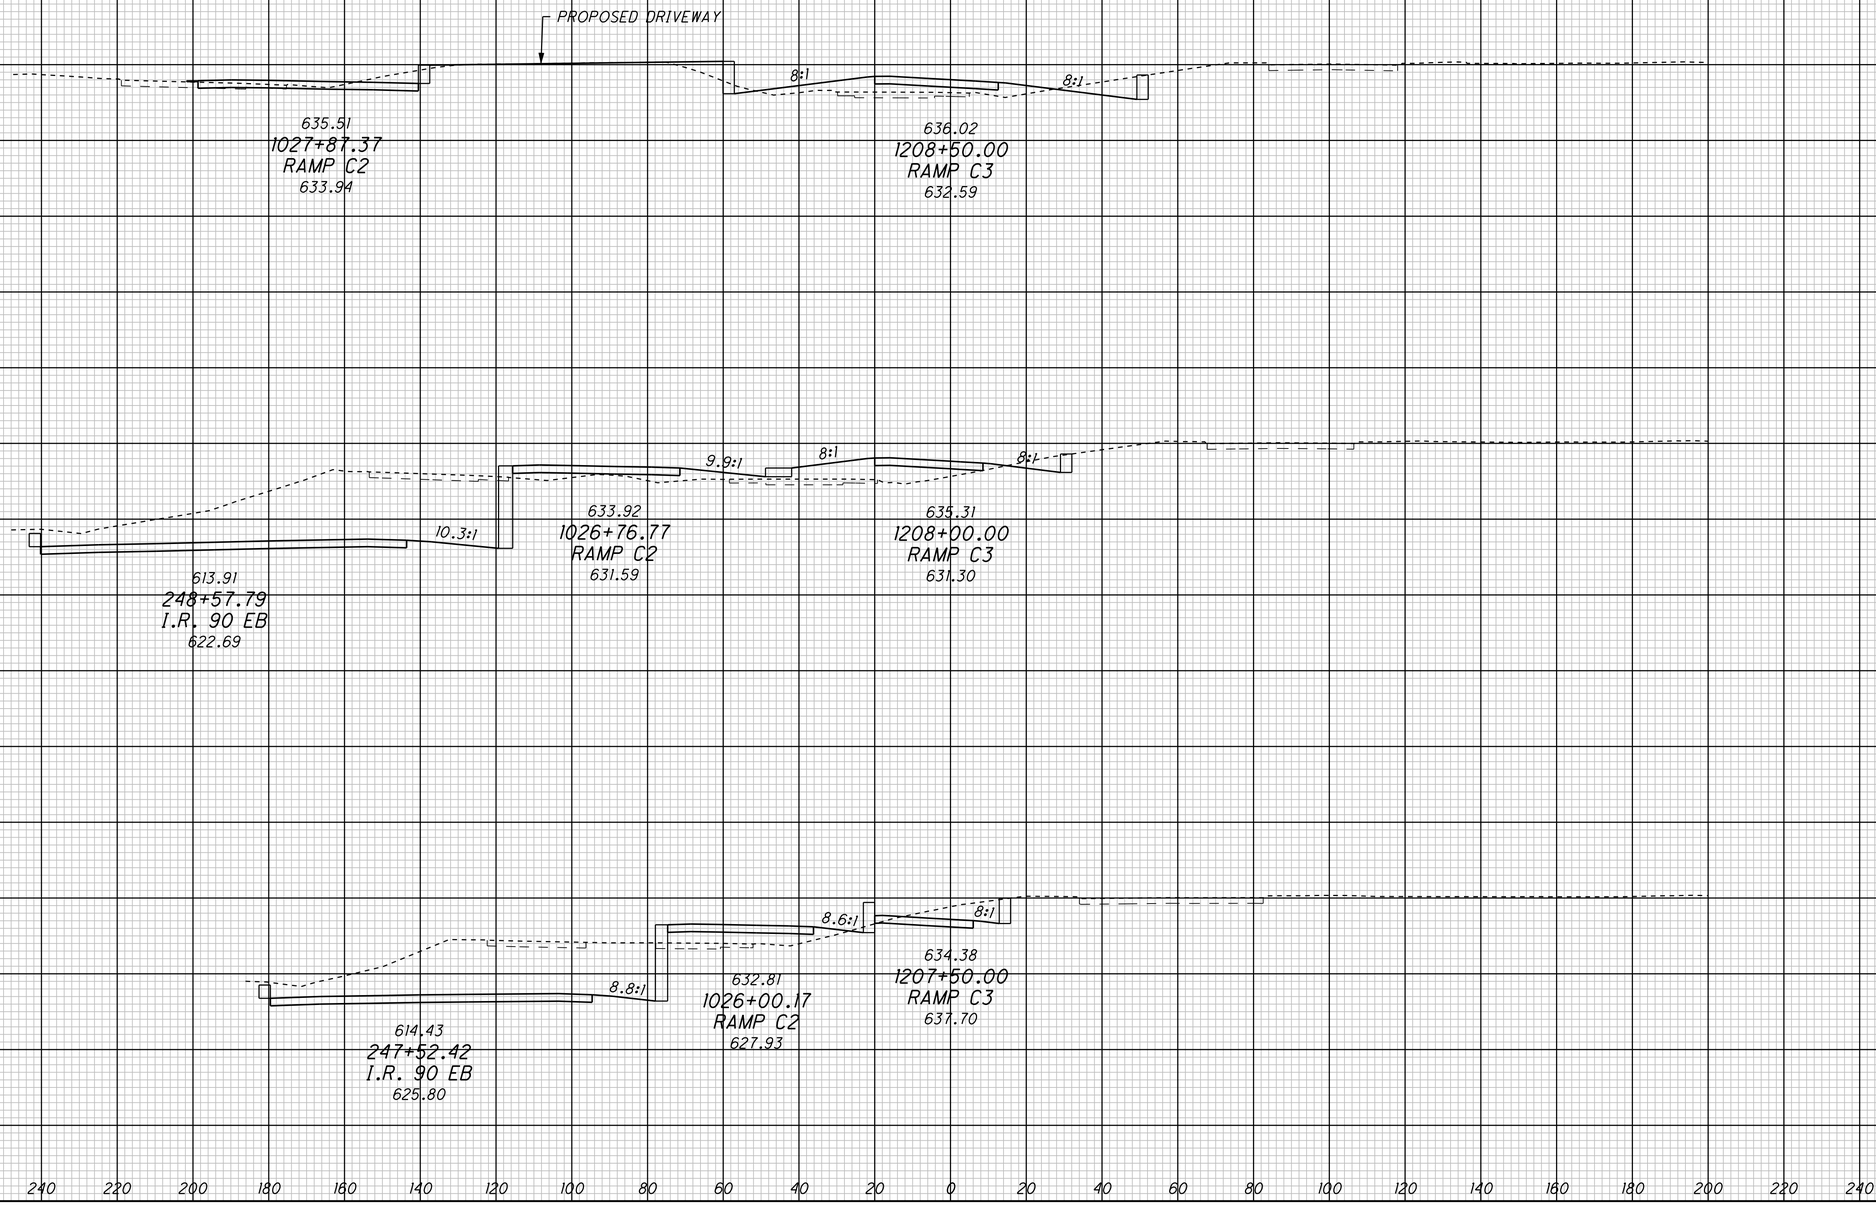

CROSS SECTIONS - CONTRACT GROUP 5
RAMP C3

CUY-90-14.90

1
2

P:/PR40566/CADD/RDWY/SHT/CCG5/25795XS_E90E30.DGN

SEEDING	
END WIDTH	SQ. YDS.

END AREA		VOLUME	
CUT	FILL	CUT	FILL

CALCULATED

CHECKED

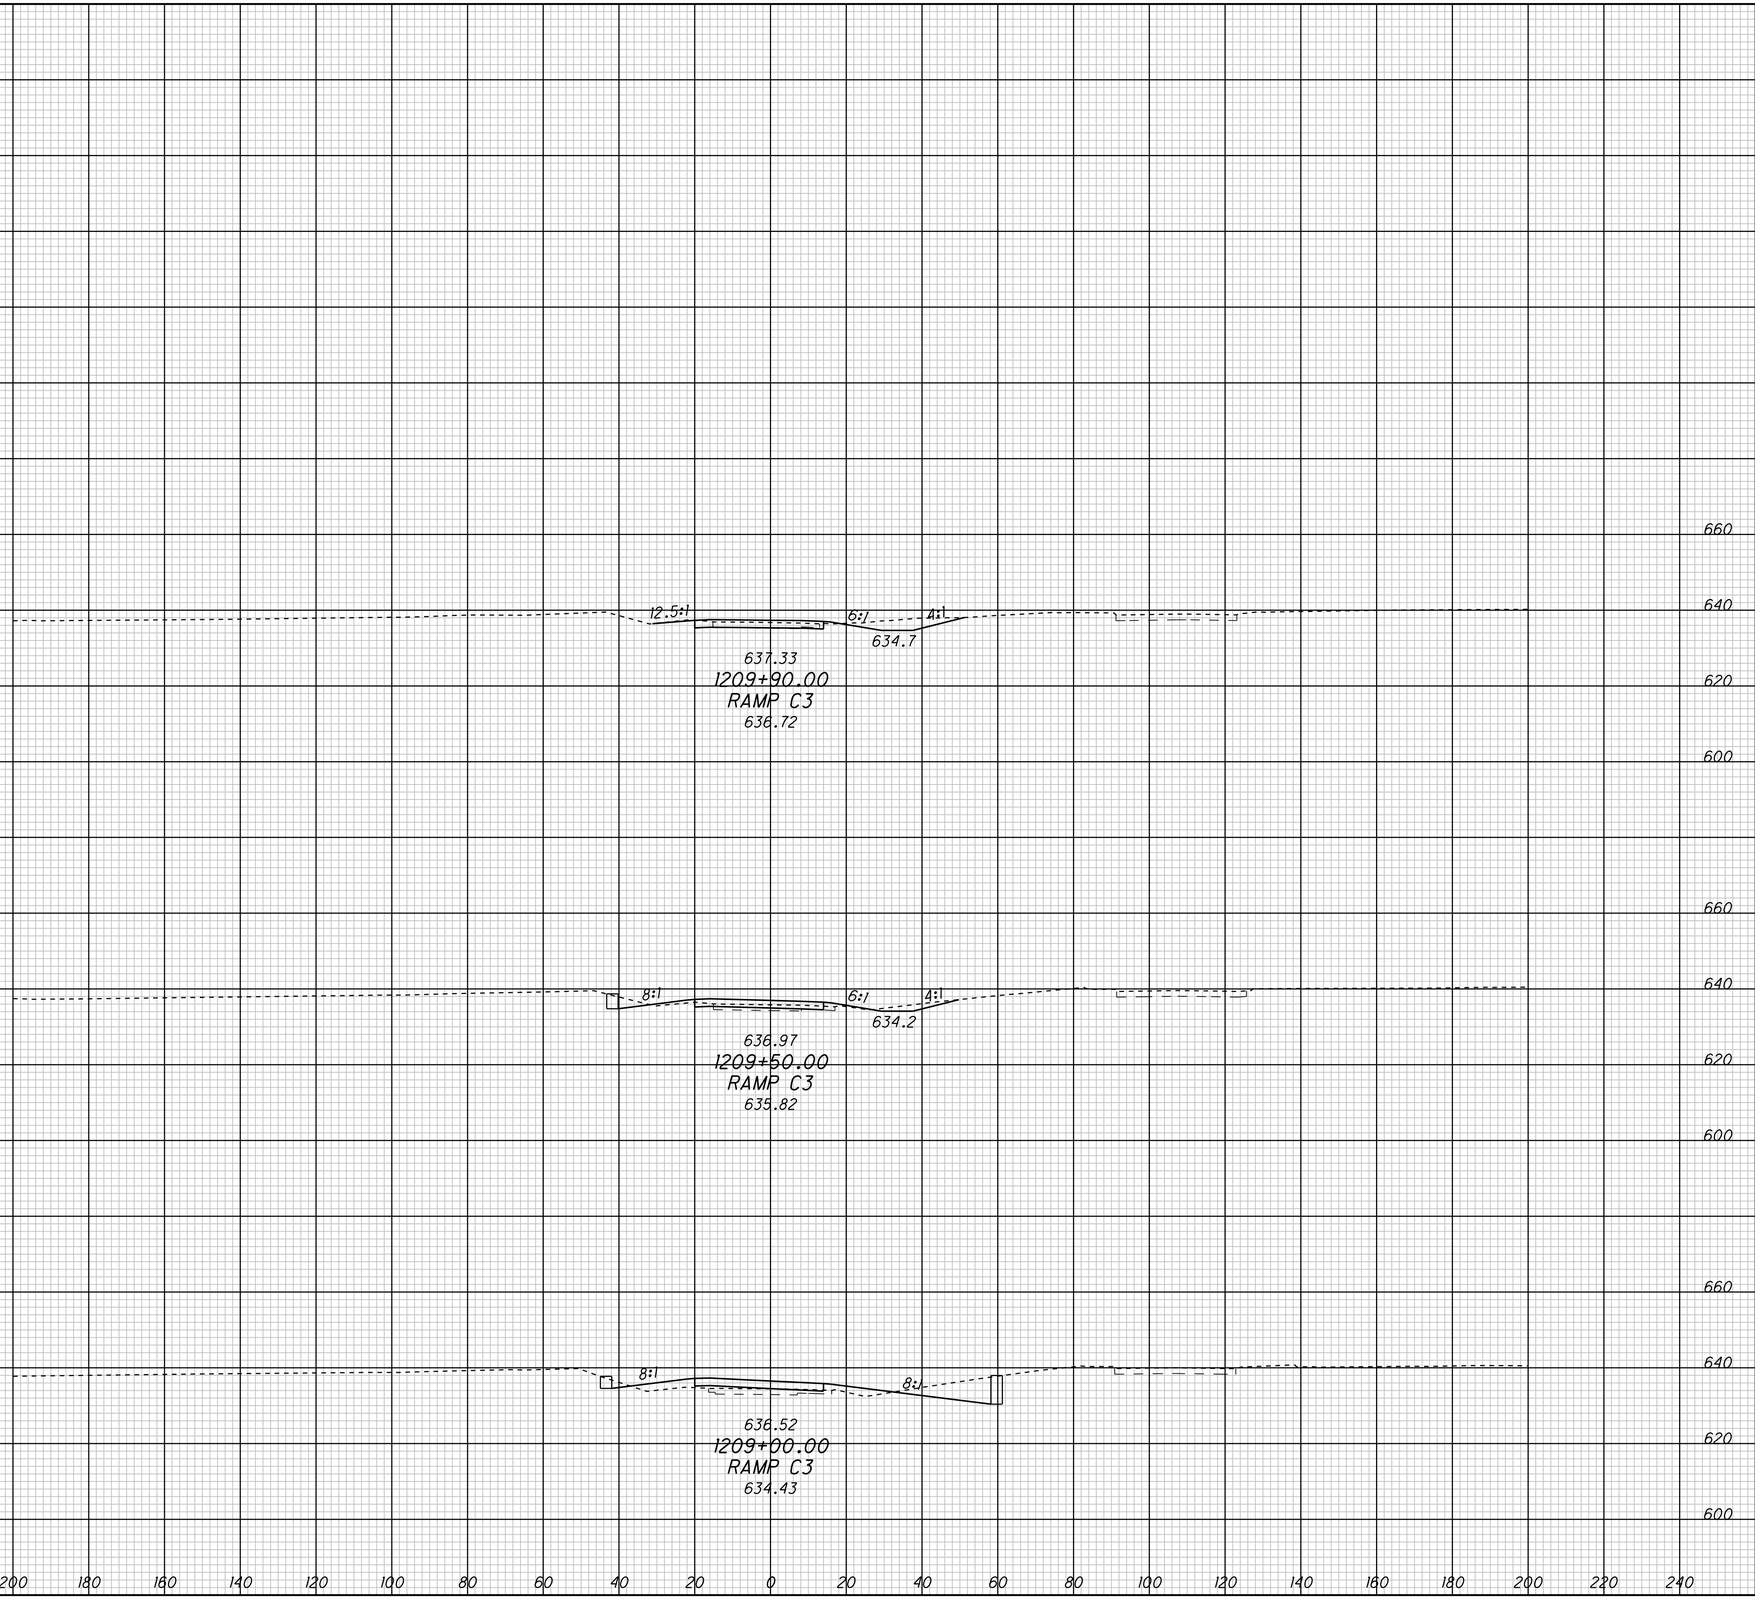

CROSS SECTIONS - CONTRACT GROUP 5
RAMP C3

CUY-90-14.90

2/2

P:/PR40566/CADD/RDWY/SHT/CCG5/25795XS_E90E30.DGN