CUYAHOGA COUNTY
CUY-71-13.68

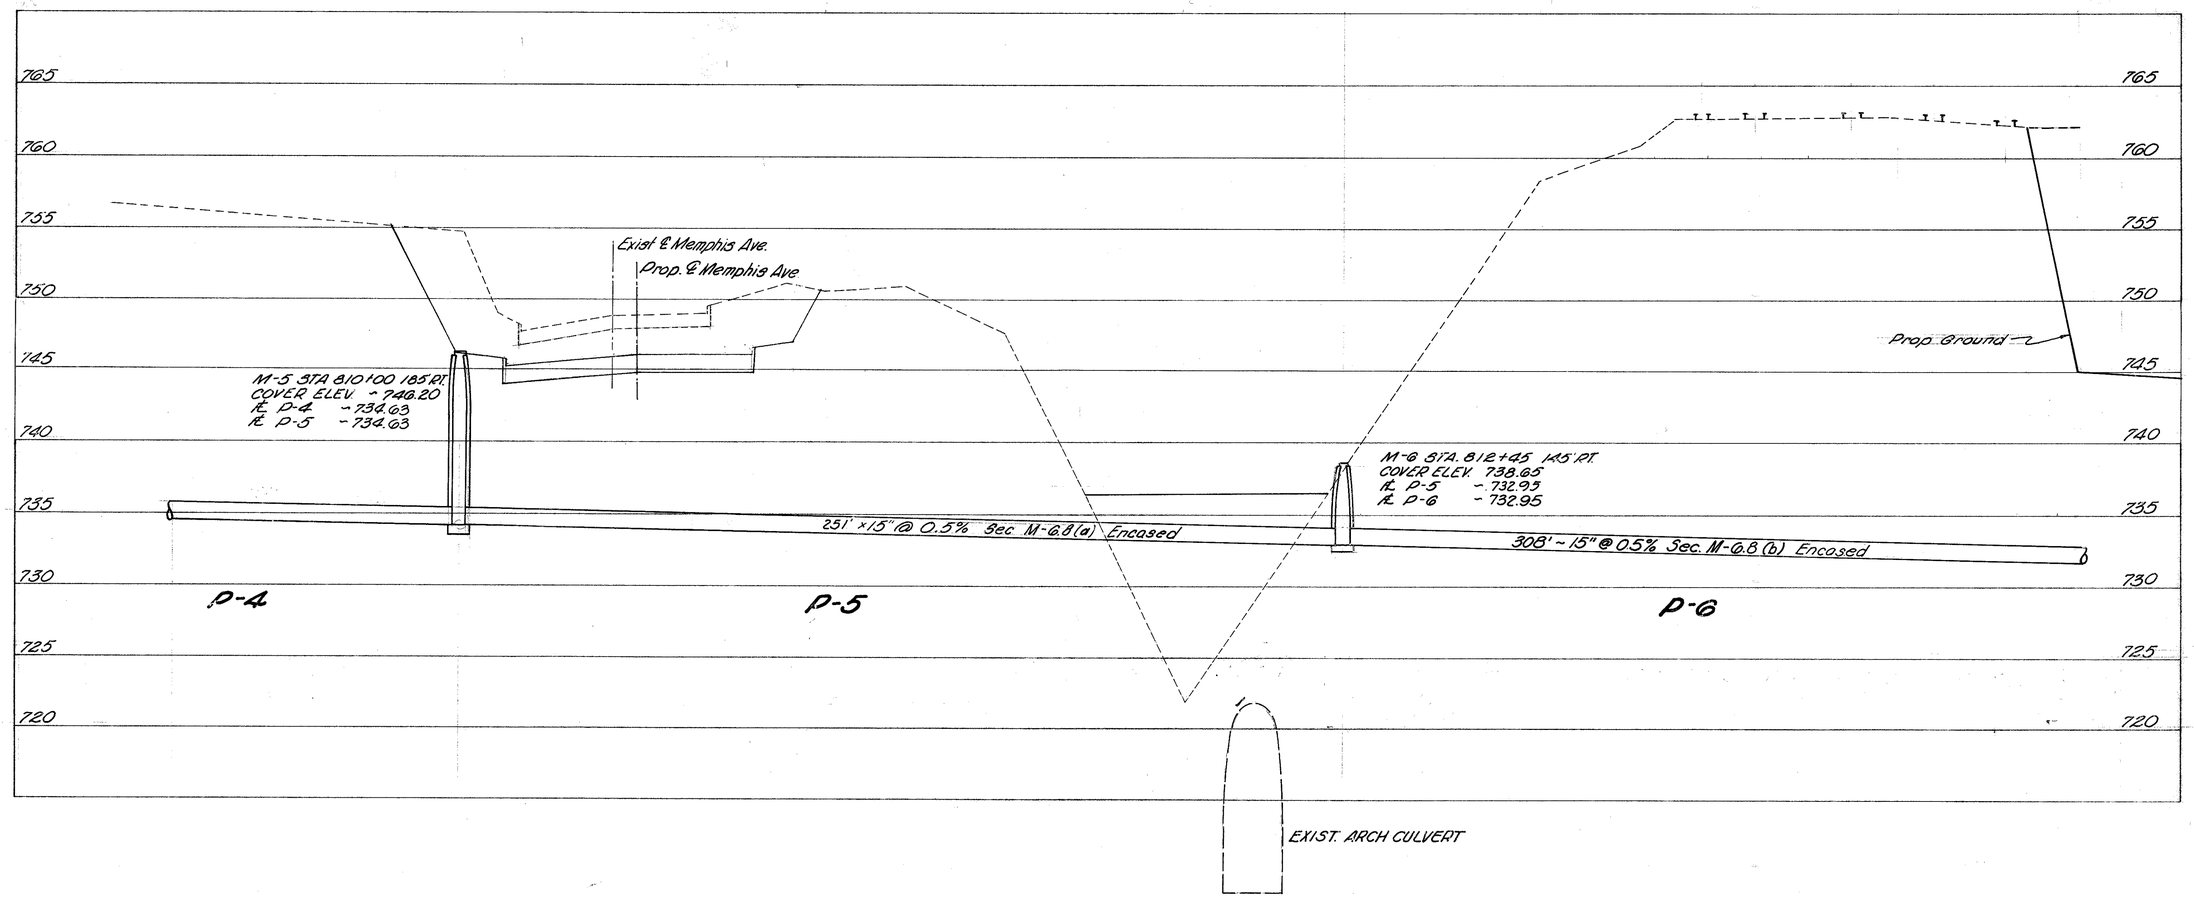

CODE Y060

* For Encasement Detail See Sheet 141

ESTIMATED QUANTITIES

PIPE REFERENCE	STRUCTURES INCLUDED	I-1 CLASS B-1 M-6.8(a) ENCASED * 15" LIN.FT.	I-1 CLASS B-1 M-6.8(b) ENCASED LIN.FT.	I-1 CLASS B-1 SEC. M-6.8(b) ENCASED UNDER R.R. * 15" LIN.FT.		I-8 STANDARD NO. 1 MANHOLE EACH			SEE SHEET NO.
P-5	M-5	251				1			
P-6	M-6			308		1			
	TOTALS	251		308		2		1	