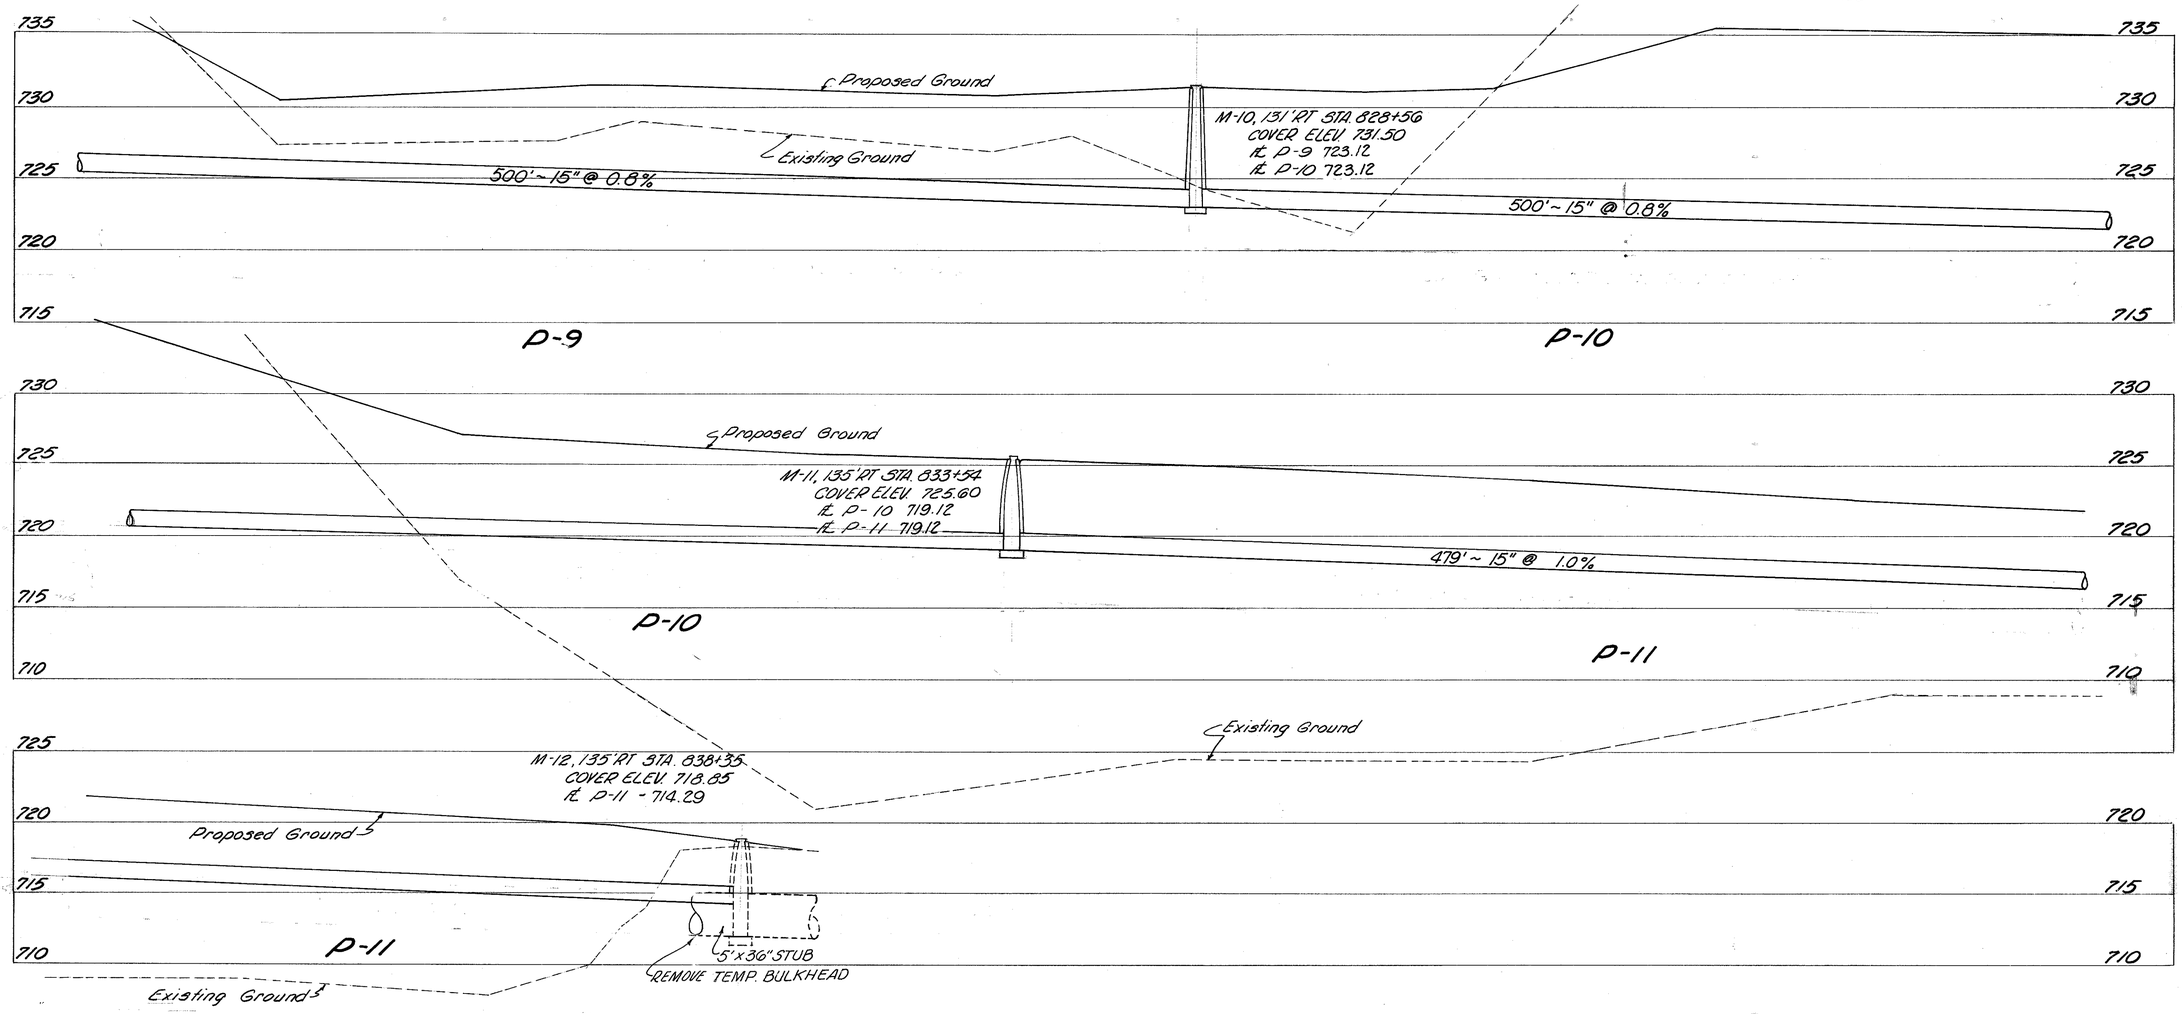

CODE YOGO

ESTIMATED QUANTITIES

PIPE REFERENCE	STRUCTURES INCLUDED	I-1 CLASS B-1 SEC. M-(B.B.(b)) 15" LIN. FT.		I-8 STANDARD NO. 1 MANHOLE EACH		MANHOLE ADJUSTED TO GRADE EACH		SEE SHEET NO.
P-9		500						
P-10	M-10	500		1				
P-11	M-11	479		1				
	M-12					1		
	TOTALS	1479		2		1		