

NOTICE
CONTRACTOR TO NOTIFY UTILITIES ENGINEERING 3 DAYS BEFORE STARTING WORK CALL TOwer 1-4600 LINE 813 BETWEEN 8 & 9 A.M.

NOTICE
APPROVAL OF THIS PLAN BY THE CLEVELAND DIVISION OF UTILITIES ENG. EXPIRES ONE YEAR AFTER DATE THEREOF.

NOTICE
APPROVAL SUBJECT TO GUARANTY: THE MAINTENANCE PERIOD TO BE TWO (2) YEARS AFTER THE ACCEPTANCE OF THE WHOLE WORK. (Notice of 2-15-1956)

JUL 5 1967

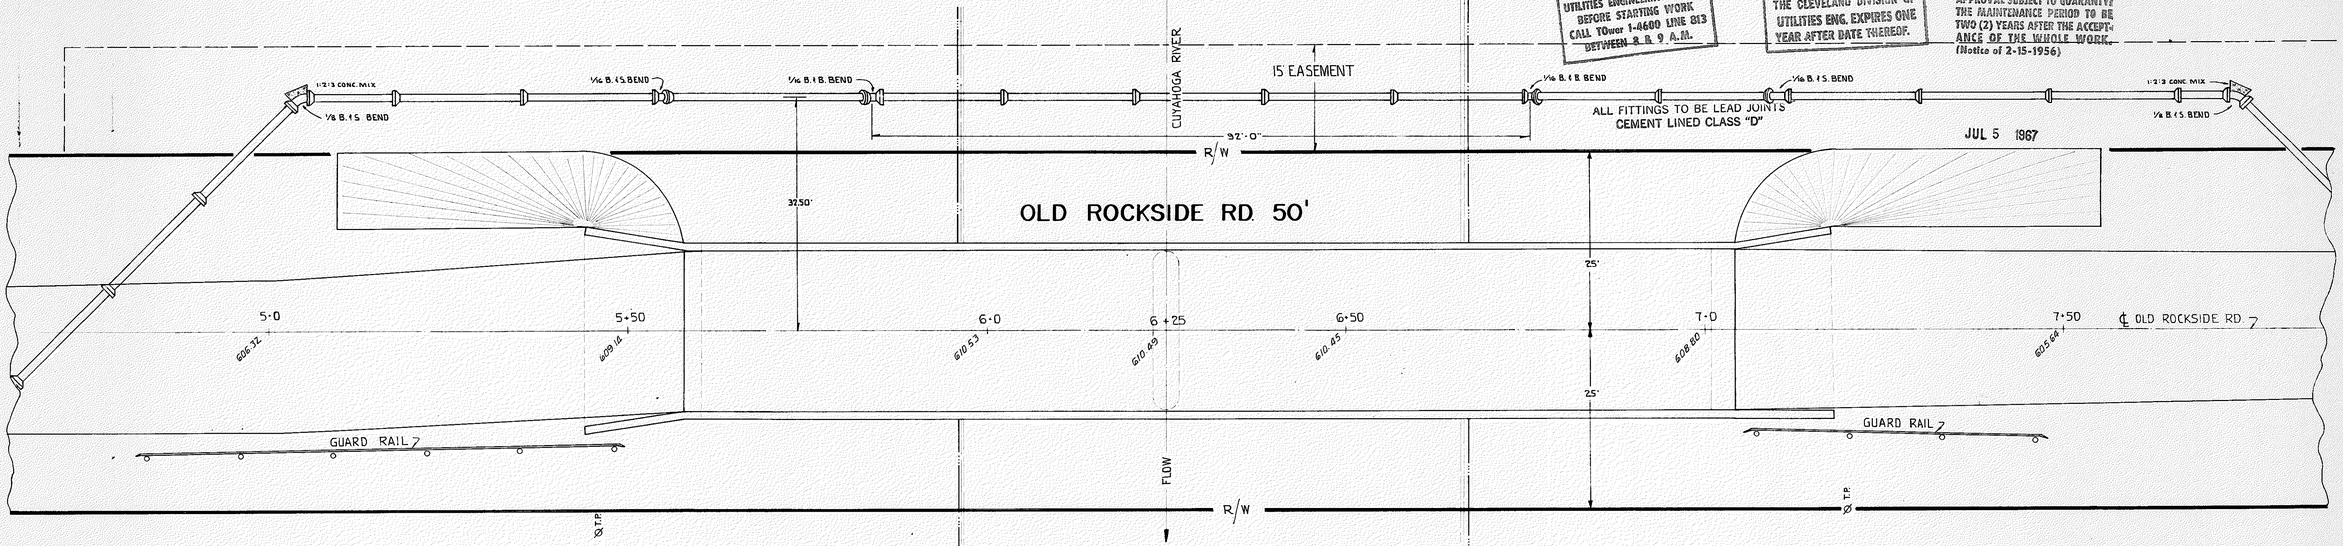

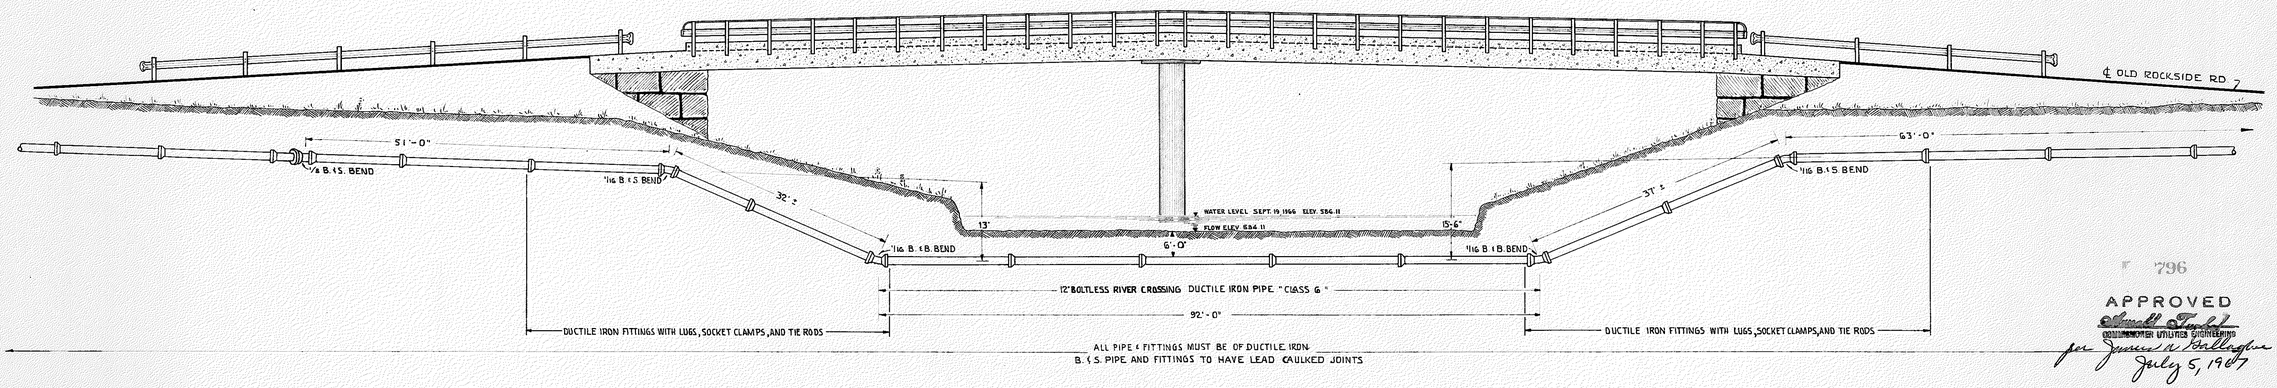

796

APPROVED
Arnold Tuft
COMMISSIONER UTILITIES ENGINEERING
per James A. Gallagher Jr.
July 5, 1967

CONSTRUCTION DETAILS

RIVER CROSSING AT CUYAHOGA RIVER

WATER MAIN & APPURTENANCES

OLD ROCKSIDE ROAD

SCALE: 1" = 10'

SEPT. 1966
REV. MARCH 1967

CIVIL ENGINEER

STATE OF OHIO JOHN A. FETSCHER 9811 REGISTERED PROFESSIONAL ENGINEER