MOT-75-6.86

MODEL: Plan 1 (Sheet) PAPERSIZE: 34x22 (in.) DATE: 1/20/2022 TIME: 12:09:56 PM USER: mlove
pw:\\arcadis-us-pw.bentley.com:arcadis-us-01\Documents\01 Active Projects\30042266\400_CAD\400-Engineering\MOT\Sheets\01375_MP507.dgn

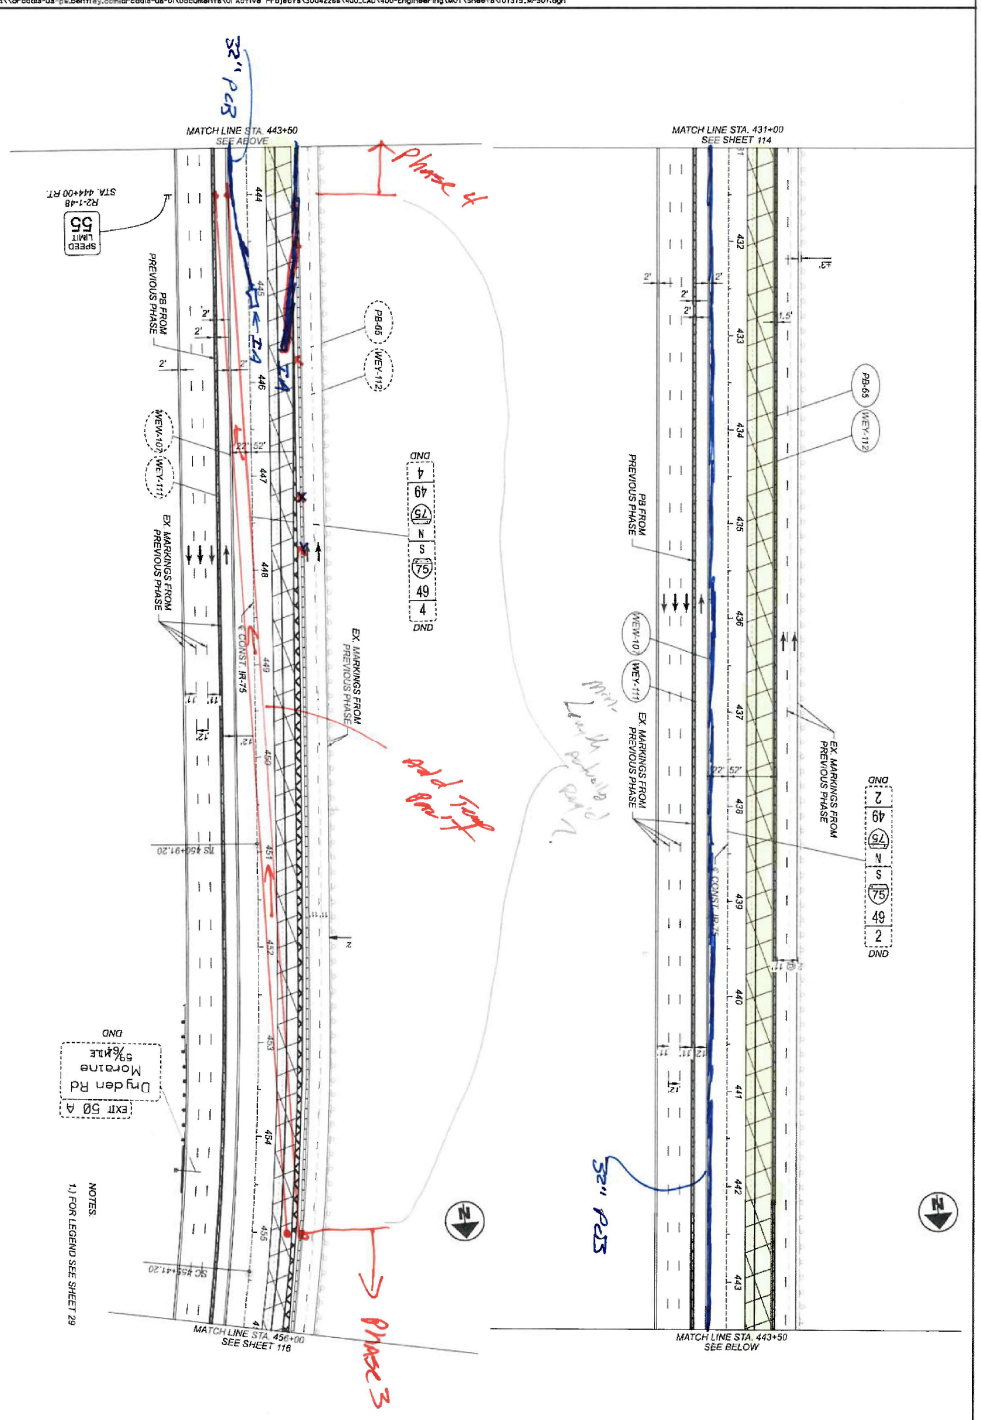

ARCADIS

MAINTENANCE OF TRAFFIC - IR-75
PHASE 4 STA. 431+00 TO STA. 456+00

HORIZONTAL SCALE IN FEET
0 25 50 100

SHEET 59 OF 77
PROJECT 01375
REVISIONS
DESIGNER
DESIGN ENGINEER

www.invarion.com

MOT-75-6.86

MODEL: Plan (Sheet) PAPERSIZE: 34x22 (in) DATE: 1/20/2022 TIME: 12:00:27 PM USER: mlove
pw:\\arcadis-us-pw.bentley.com:arcadis-us-01\Documents\01 Active Projects\30042266\400_CAD\400-Engineering\MOT\Sheets\075T5_MP407.dgn

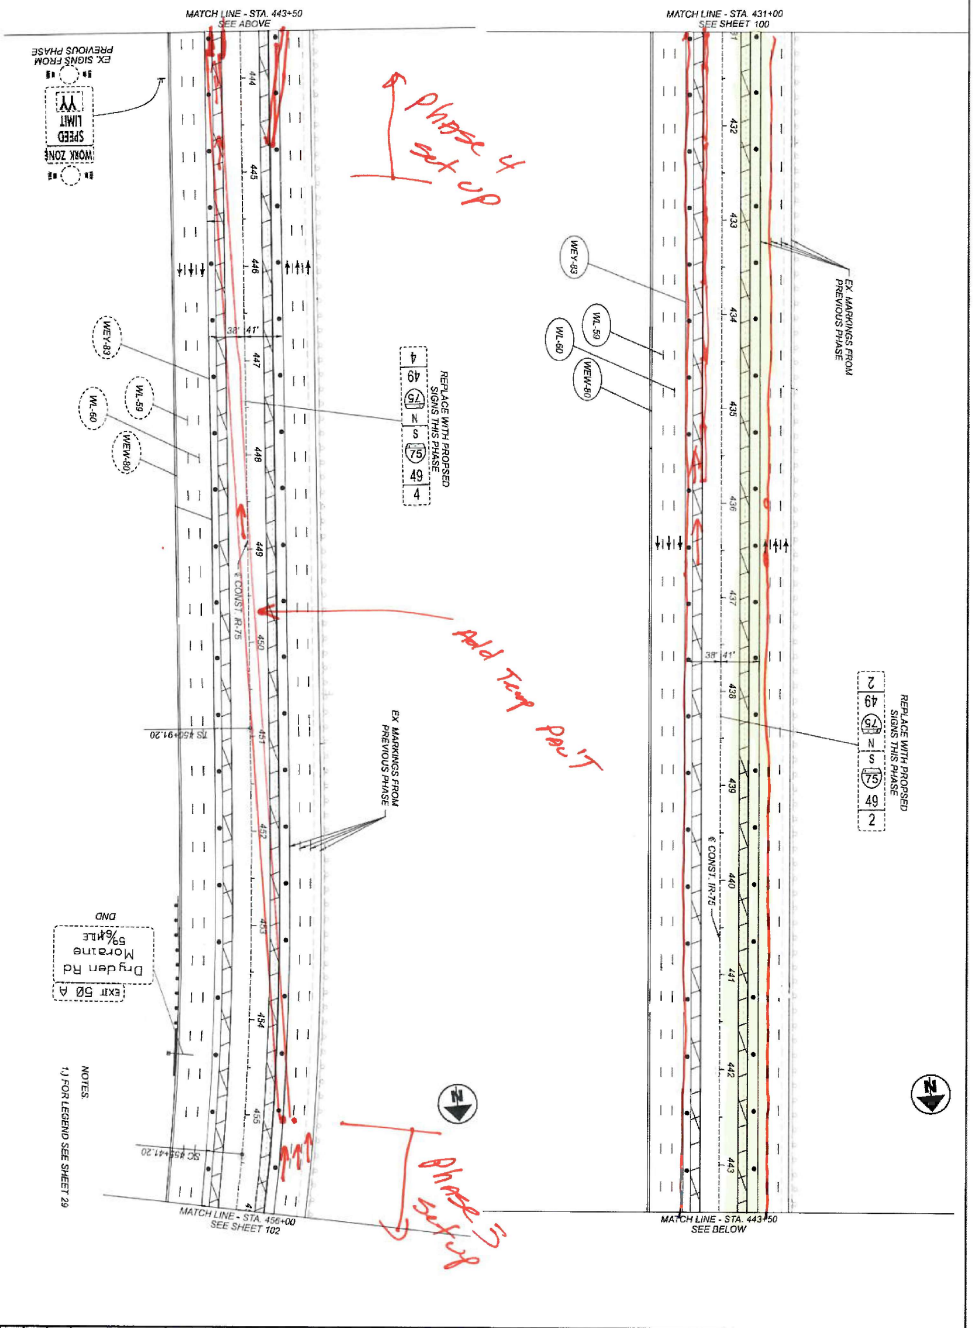

ARCADIS

MAINTENANCE OF TRAFFIC - IR-75
PHASE 3 STA. 431+00 TO STA. 456+00 REVISED

HORIZONTAL SCALE IN FEET
0 25 50 100

PROJECT: 107375
SHEET 42 OF 77

www.invarion.com