



BEL - IR 70-16.60, TUS-IR 77-00.00/20.00
220128 PID - 102462
Dist 11 3/10/2022

Contract Proposal available @
www.contracts.dot.state.oh.us

P:\ADK\2020\323901.DOC DOT VAR D11 Sign (PID 102462) Construction Plans\COMBINED SET\01_323901_51001.dgn 8/21/2021 8:21:48 AM bklingsberg

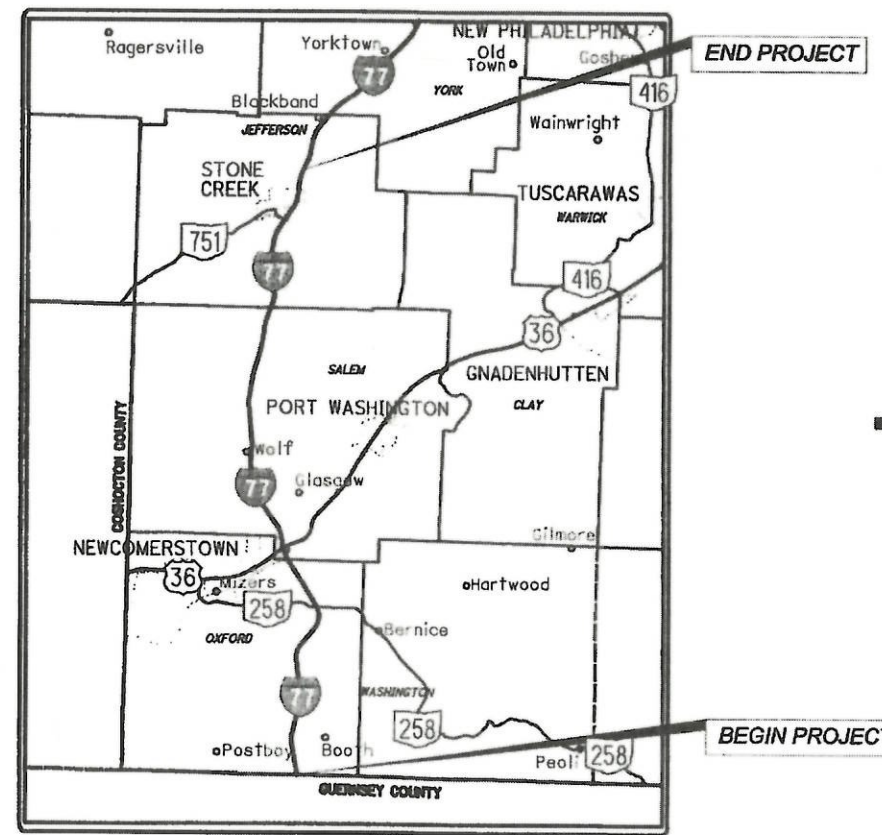

TUS-77-0.00 VICINITY MAP
LATITUDE: N40°19'45" LONGITUDE: E81°34'10"

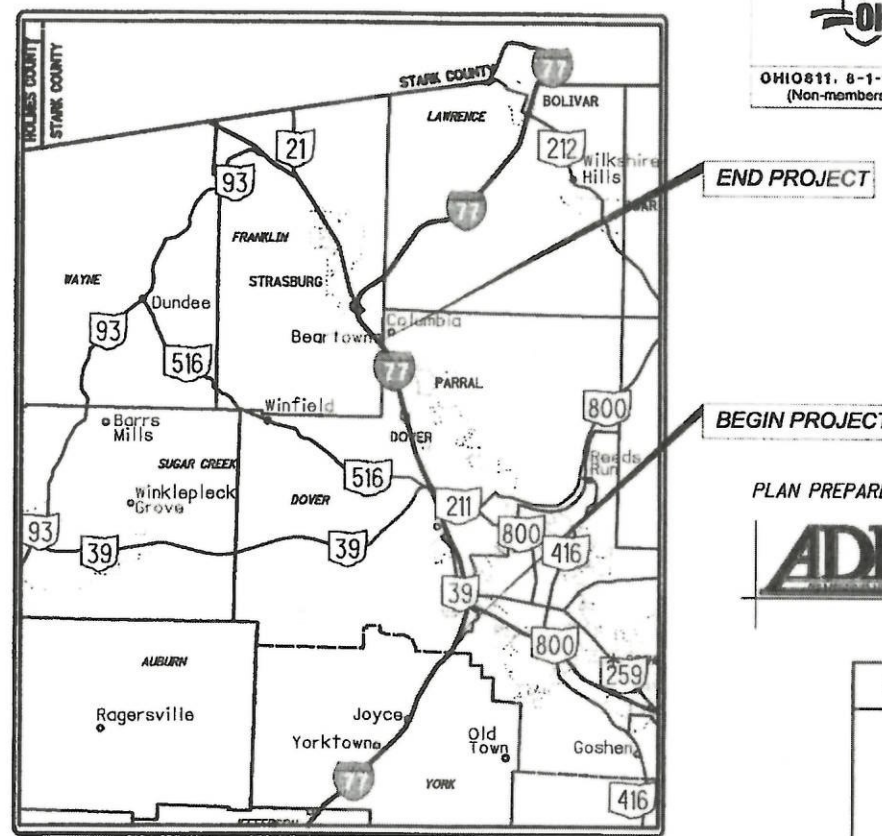

TUS-77-20.00 VICINITY MAP
LATITUDE: N40°33'00" LONGITUDE: E81°30'10"

UNDERGROUND UTILITIES
Contact Two Working Days
Before You Dig

OHIO811.org
Before You Dig

OHIO811, 8-1-1, or 1-800-362-2764
(Non-members must be called directly)

PLAN PREPARED BY:

ADR
Newark Office:
60 West Church Street
Newark, OH 43055
(740) 345-1821 (ph)
(740) 345-4954 (fax)
www.adrinnovation.com

ENGINEERS SEAL:

SIGNED: *Brian C. Klingenberg*
DATE: 8-25-2021

STATE OF OHIO
DEPARTMENT OF TRANSPORTATION

BEL-70-16.60 TUS-77-0.00/ 20.00


INDEX OF SHEETS:

TITLE SHEET	1
SCHEMATIC PLAN	2-4
GENERAL NOTES	5-6
GENERAL SUMMARY	7
SUBSUMMARY	8
BEL-70-16.60	
PLAN SHEETS IR 70	9-29
PLAN SHEETS INTERSECTIONS	30-43
FLAT SHEET ESTIMATED QUANTITIES	44-61
EXTRU SHEET ESTIMATED QUANTITIES	62-69
ELEVATION VIEWS	70-80
OVERHEAD SIGN DETAILS	81-93
TUS-77-0.00	
PLAN SHEETS IR 77	94-119
PLAN SHEETS INTERSECTIONS	120-123
FLAT SHEET ESTIMATED QUANTITIES	124-128
EXTRU SHEET ESTIMATED QUANTITIES	129-131
ELEVATION VIEWS	132-137
OVERHEAD SIGN DETAILS	138-140
TUS-77-20.00	
PLAN SHEETS IR 77	141-152
FLAT SHEET ESTIMATED QUANTITIES	153-154

APPROVED *[Signature]*
DATE 9-29-2021 DISTRICT DEPUTY DIRECTOR

APPROVED *[Signature]*
DATE 1/16/2022 DIRECTOR, DEPARTMENT OF TRANSPORTATION

STANDARD CONSTRUCTION DRAWINGS						SUPPLEMENTAL SPECIFICATIONS		SPECIAL PROVISIONS	
DM-4.3	1/15/16	MT-95.30	7/19/19	TC-22.10	4/11/20	800-19	10/15/21		
DM-4.4	1/15/16	MT-95.45	1/17/20	TC-22.20	1/17/14	832	10/19/16		
		MT-97.10	4/19/19	TC-41.10	7/19/13				
		MT-98.10	1/17/20	TC-41.20	10/18/13				
		MT-98.11	1/17/20	TC-41.30	10/18/13				
		MT-98.20	4/19/19	TC-41.40	10/18/13				
		MT-98.21	1/17/20	TC-41.50	10/18/13				
		MT-98.22	1/17/20	TC-42.10	10/18/13				
		MT-98.28	1/17/20	TC-42.20	10/18/13				
		MT-99.60	7/15/16	TC-51.11	1/15/16				
		MT-101.70	1/17/20	TC-51.12	1/15/16				
		MT-101.90	7/17/20	TC-52.10	10/18/13				
		MT-105.10	1/17/20	TC-52.20	1/15/21				
				TC-85.20	7/20/18				

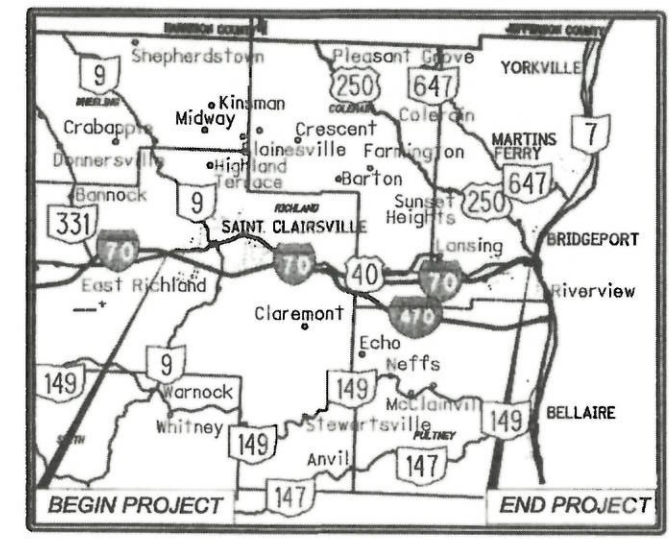

BEL-70-16.60 VICINITY MAP
LATITUDE: N40°03'50" LONGITUDE: E80°41'35"

PROJECT DESCRIPTION

INTERSTATE 70 IN BELMONT COUNTY BETWEEN SLM 16.60 AND SLM 26.97: REPLACE ALL SIGNING ALONG THIS SECTION INCLUDING ALL LEAD IN SIGNING AT INTERCHANGES. ALL GROUND MOUNTED SIGNS SHALL BE ERECTED ON NEW SUPPORTS. EXISTING OVERHEAD SUPPORTS SHALL BE REUSED.

INTERSTATE 77 IN TUSCARAWAS COUNTY BETWEEN SLM 0.00 AND SLM 13.42: REPLACE ALL SIGNING ALONG THIS SECTION INCLUDING ALL LEAD IN SIGNING AT INTERCHANGES. ALL GROUND MOUNTED SIGNS SHALL BE ERECTED ON NEW SUPPORTS. EXISTING OVERHEAD SUPPORTS SHALL BE REUSED.

INTERSTATE 77 IN TUSCARAWAS COUNTY BETWEEN DOVER AND FRANKLIN TOWNSHIPS: INSTALL NEW ENHANCED REFERENCE LOCATION SIGNS ON NEW SUPPORTS.

EARTH DISTURBED AREAS

PROJECT EARTH DISTURBED AREA: 0.0
ESTIMATED CONTRACTOR EARTH DISTURBED AREA: 0.0
NOTICE OF INTENT EARTH DISTURBED AREA: N/A (NOT REQUIRED)

LIMITED ACCESS

THIS IMPROVEMENT IS ESPECIALLY DESIGNED FOR THROUGH TRAFFIC AND HAS BEEN DECLARED A LIMITED ACCESS HIGHWAY OR FREEWAY BY ACTION OF THE DIRECTOR IN ACCORDANCE WITH THE PROVISIONS OF SECTION 5511.02 OF THE OHIO REVISED CODE.

2019 SPECIFICATIONS


THE STANDARD SPECIFICATIONS OF THE STATE OF OHIO, DEPARTMENT OF TRANSPORTATION, INCLUDING SUPPLEMENTAL SPECIFICATIONS LISTED IN THE PLANS AND CHANGES LISTED IN THE PROPOSAL SHALL GOVERN THIS IMPROVEMENT.

I HEREBY APPROVE THESE PLANS AND DECLARE THAT THE MAKING OF THIS IMPROVEMENT WILL NOT REQUIRE THE CLOSING TO TRAFFIC OF THE HIGHWAY AND THAT PROVISIONS FOR THE MAINTENANCE AND SAFETY OF TRAFFIC WILL BE AS SET FORTH ON THE PLANS AND ESTIMATES.

FEDERAL PROJECT NO.	E191(540)
PID NO.	102462
CONSTRUCTION PROJECT NO.	
RAILROAD INVOLVEMENT	NONE
BEL-70-16.60 TUS-77-0.00/ 20.00	
1 154	

P:\ADP\2020\323901\ODOT_VAR_D11_Sign (PID 102462)\dgn\Construction Plans\COMBINED SET\02_323901_C6001.dgn 8/25/2021 8:22:11 AM bklindenberg

BELMONT COUNTY

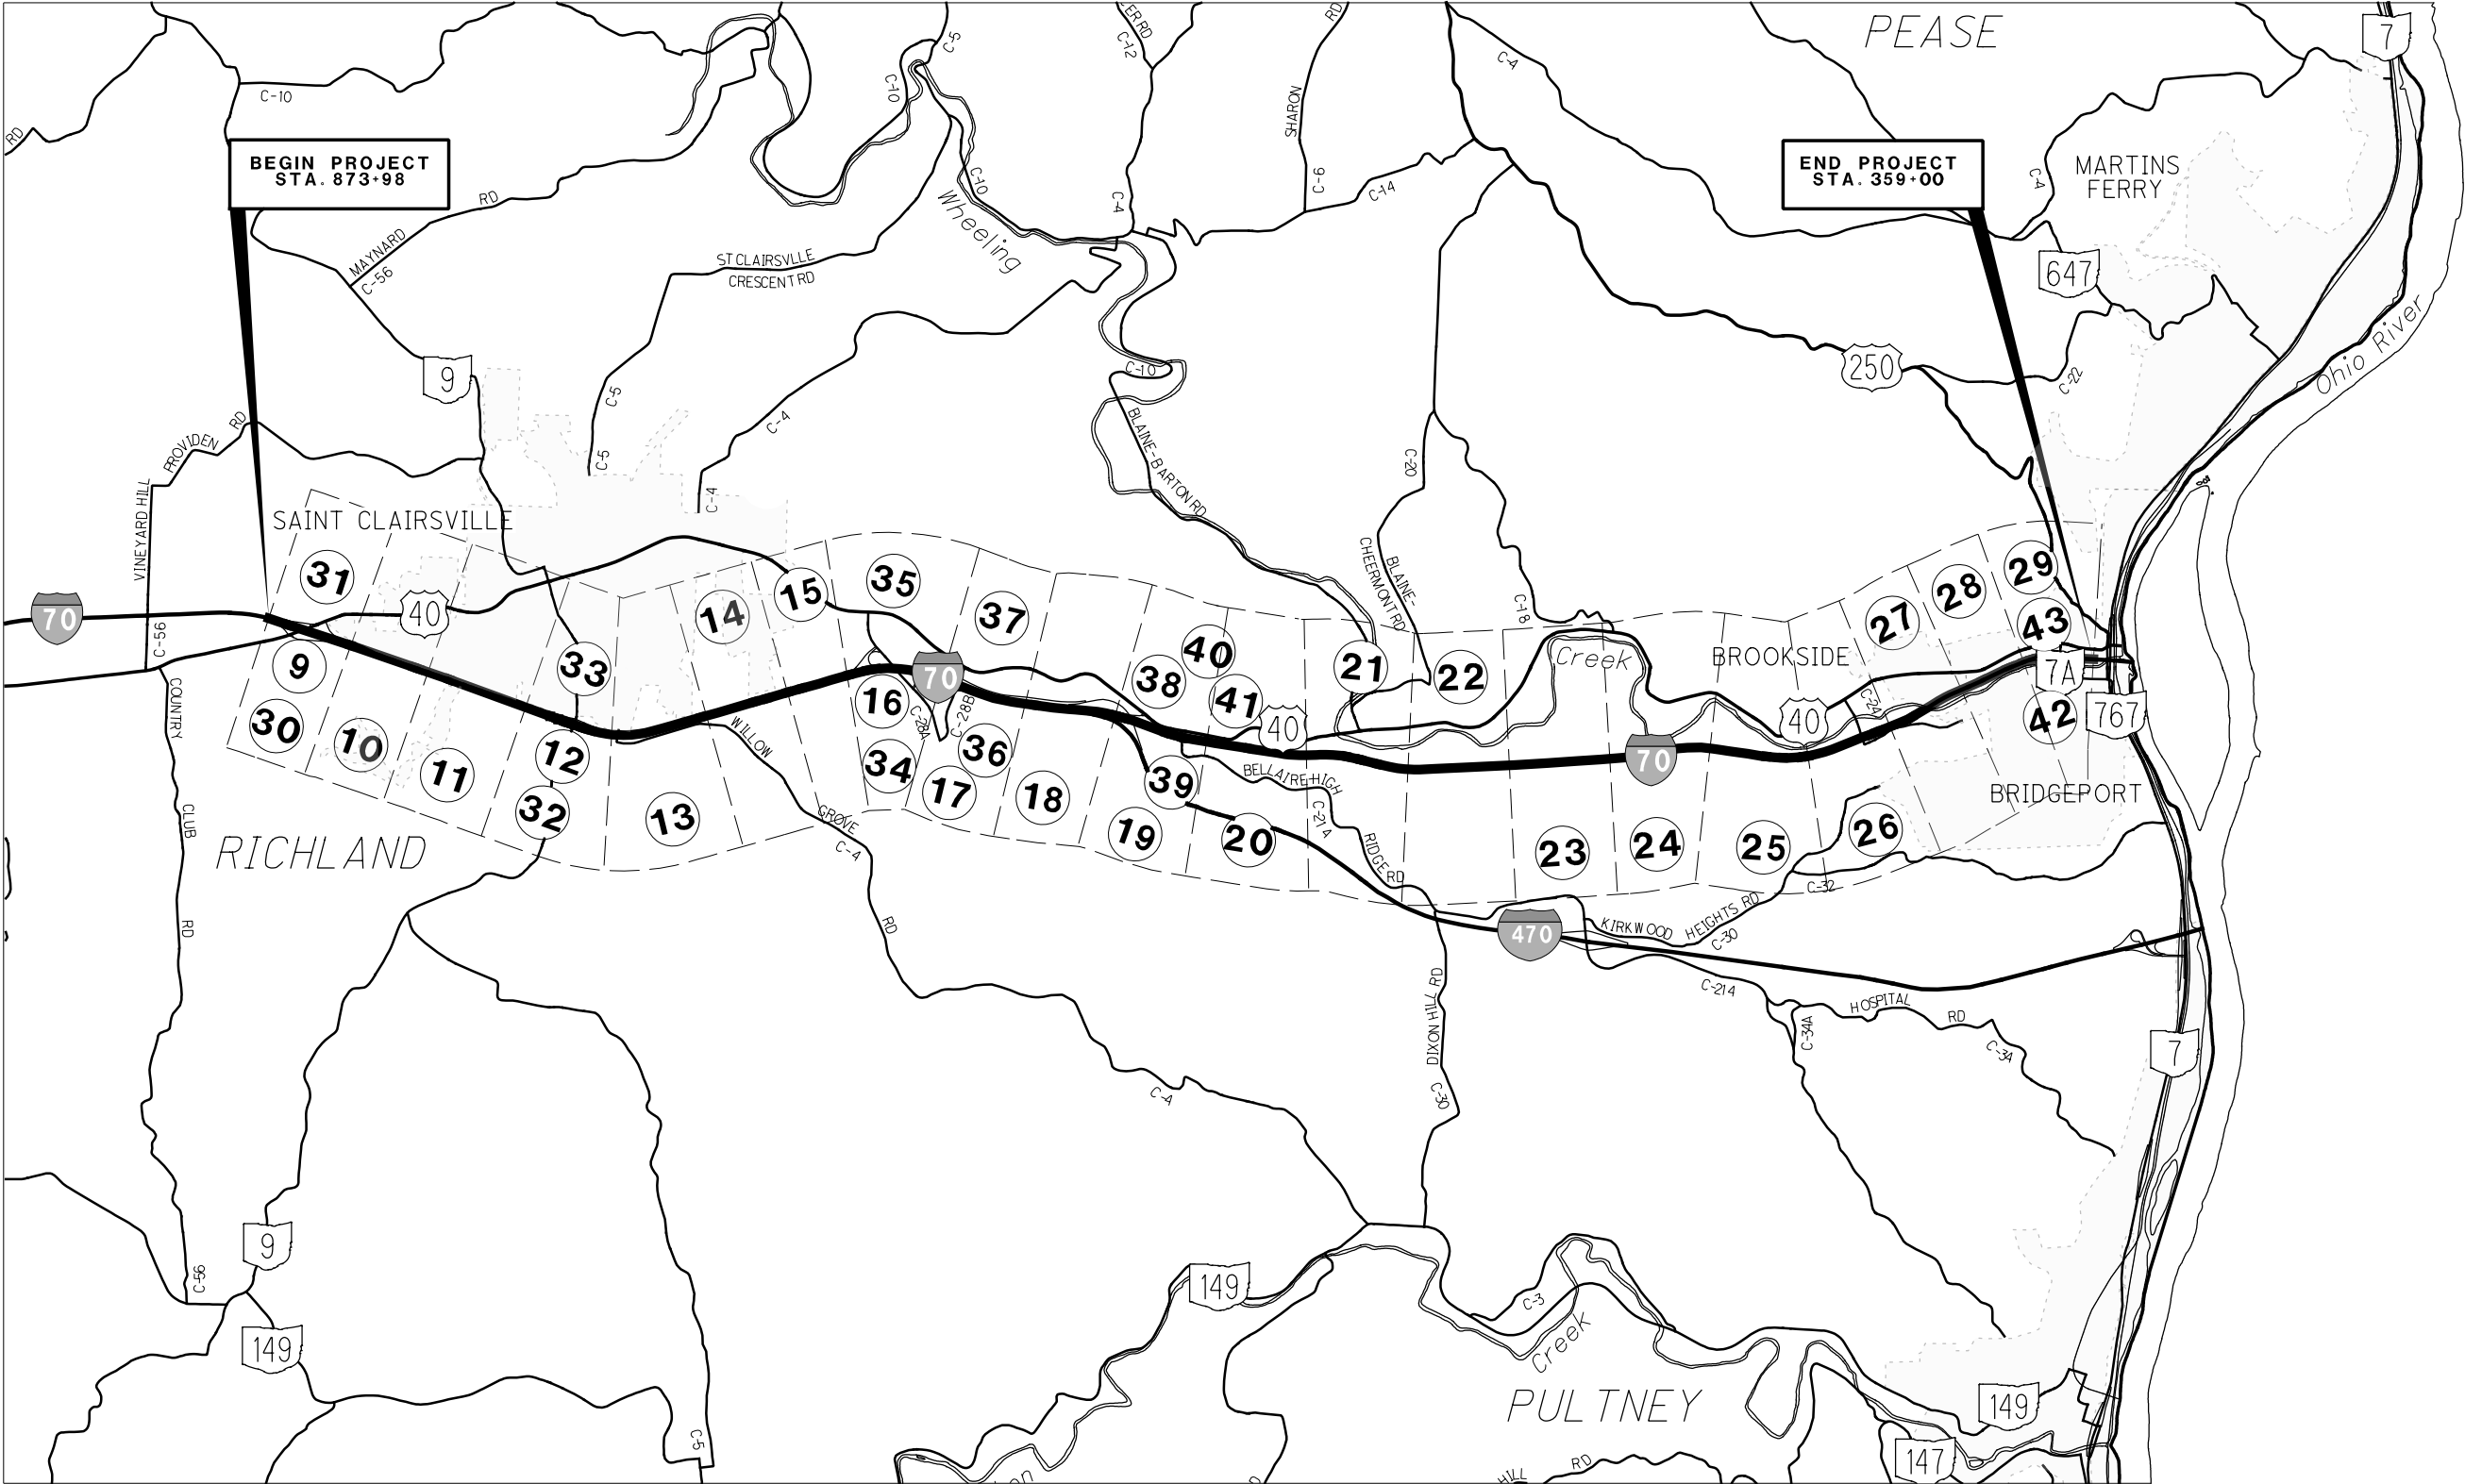

SHEET 9-43

BEL- BEGIN STA. 873+98 TO END STA. 359+00
NUMBERS CORRESPOND TO SHEET NUMBER

2

154

BEL-70-16.60

TUS-77-0.00/ 20.00

SCHEMATIC PLAN

CALCULATED

0

2000

4000

MPS

CHECKED

TJS


↑

2

HORIZONTAL


SCALE IN FEET

TUS- BEGIN STA. 0+00 TO END STA. 708+40
NUMBERS CORRESPOND TO SHEET NUMBER

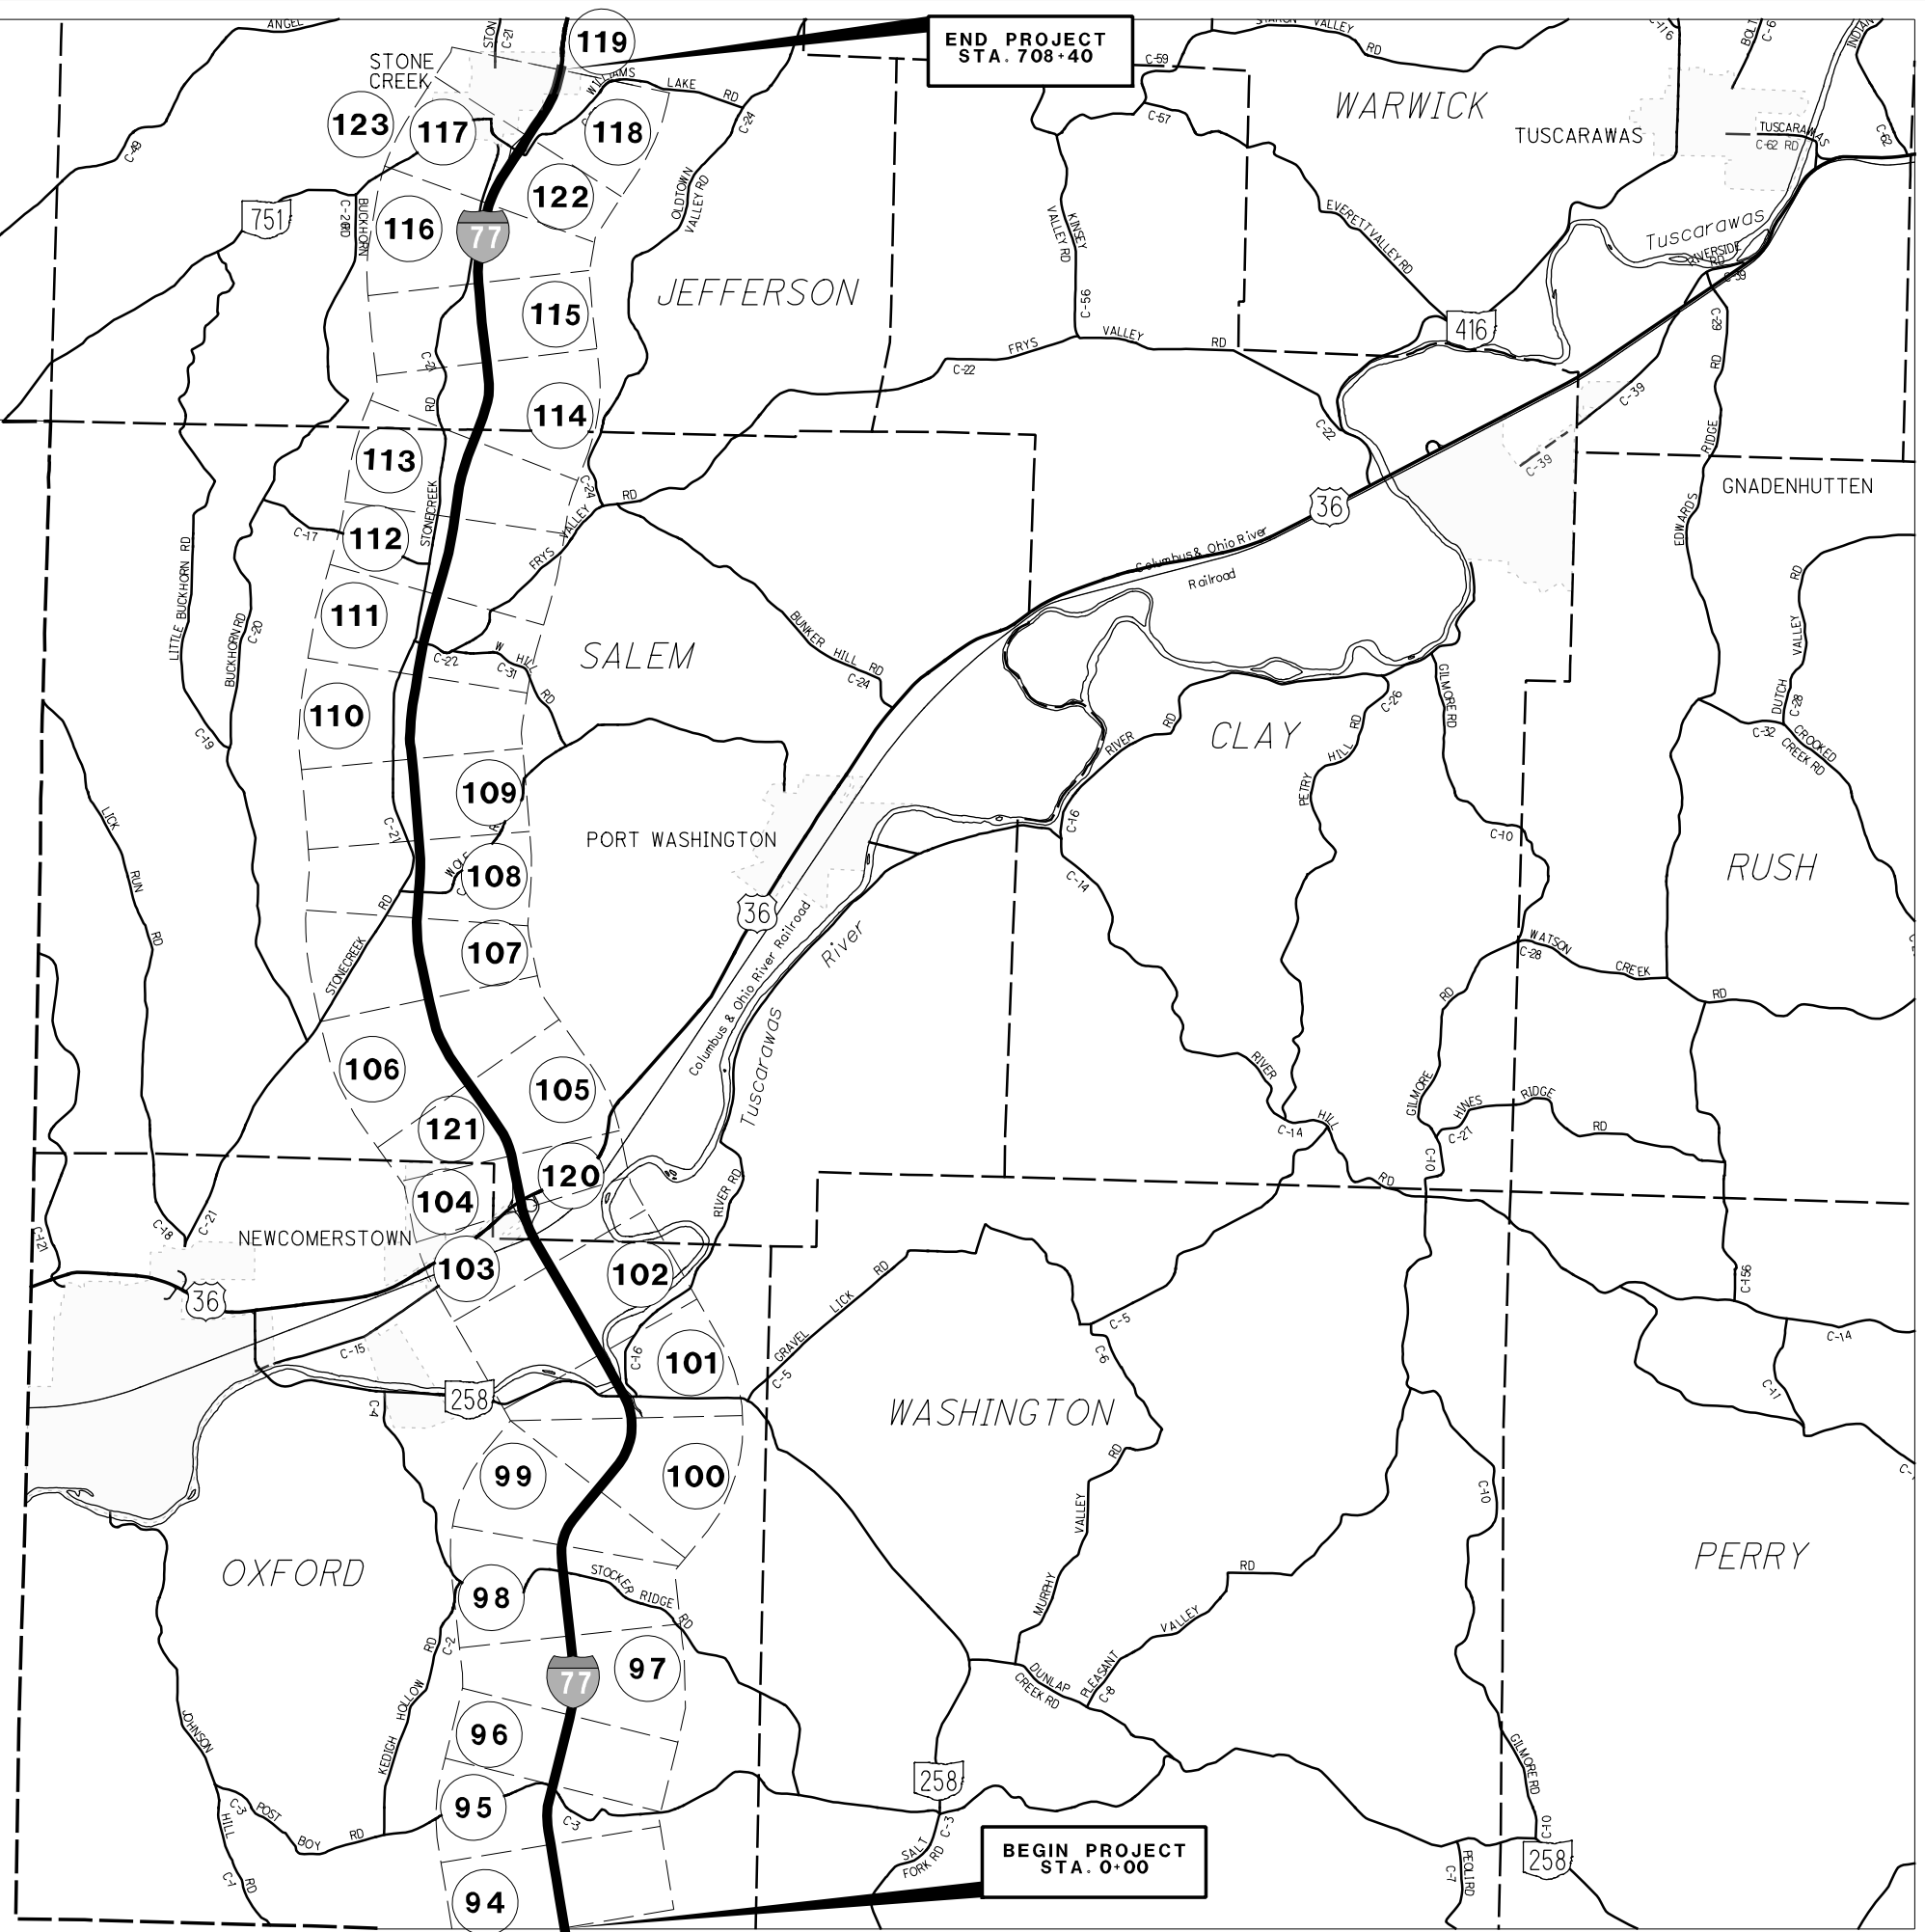

P:\ADRA\2020\323901 ODOT VAR D11 Sign (PID 102462)\dm\Construction Plans\COMBINED SET\04_323901_GB001.dgn 8/25/2021 8:22:14 AM bklineberg

TUSCARAWAS COUNTY

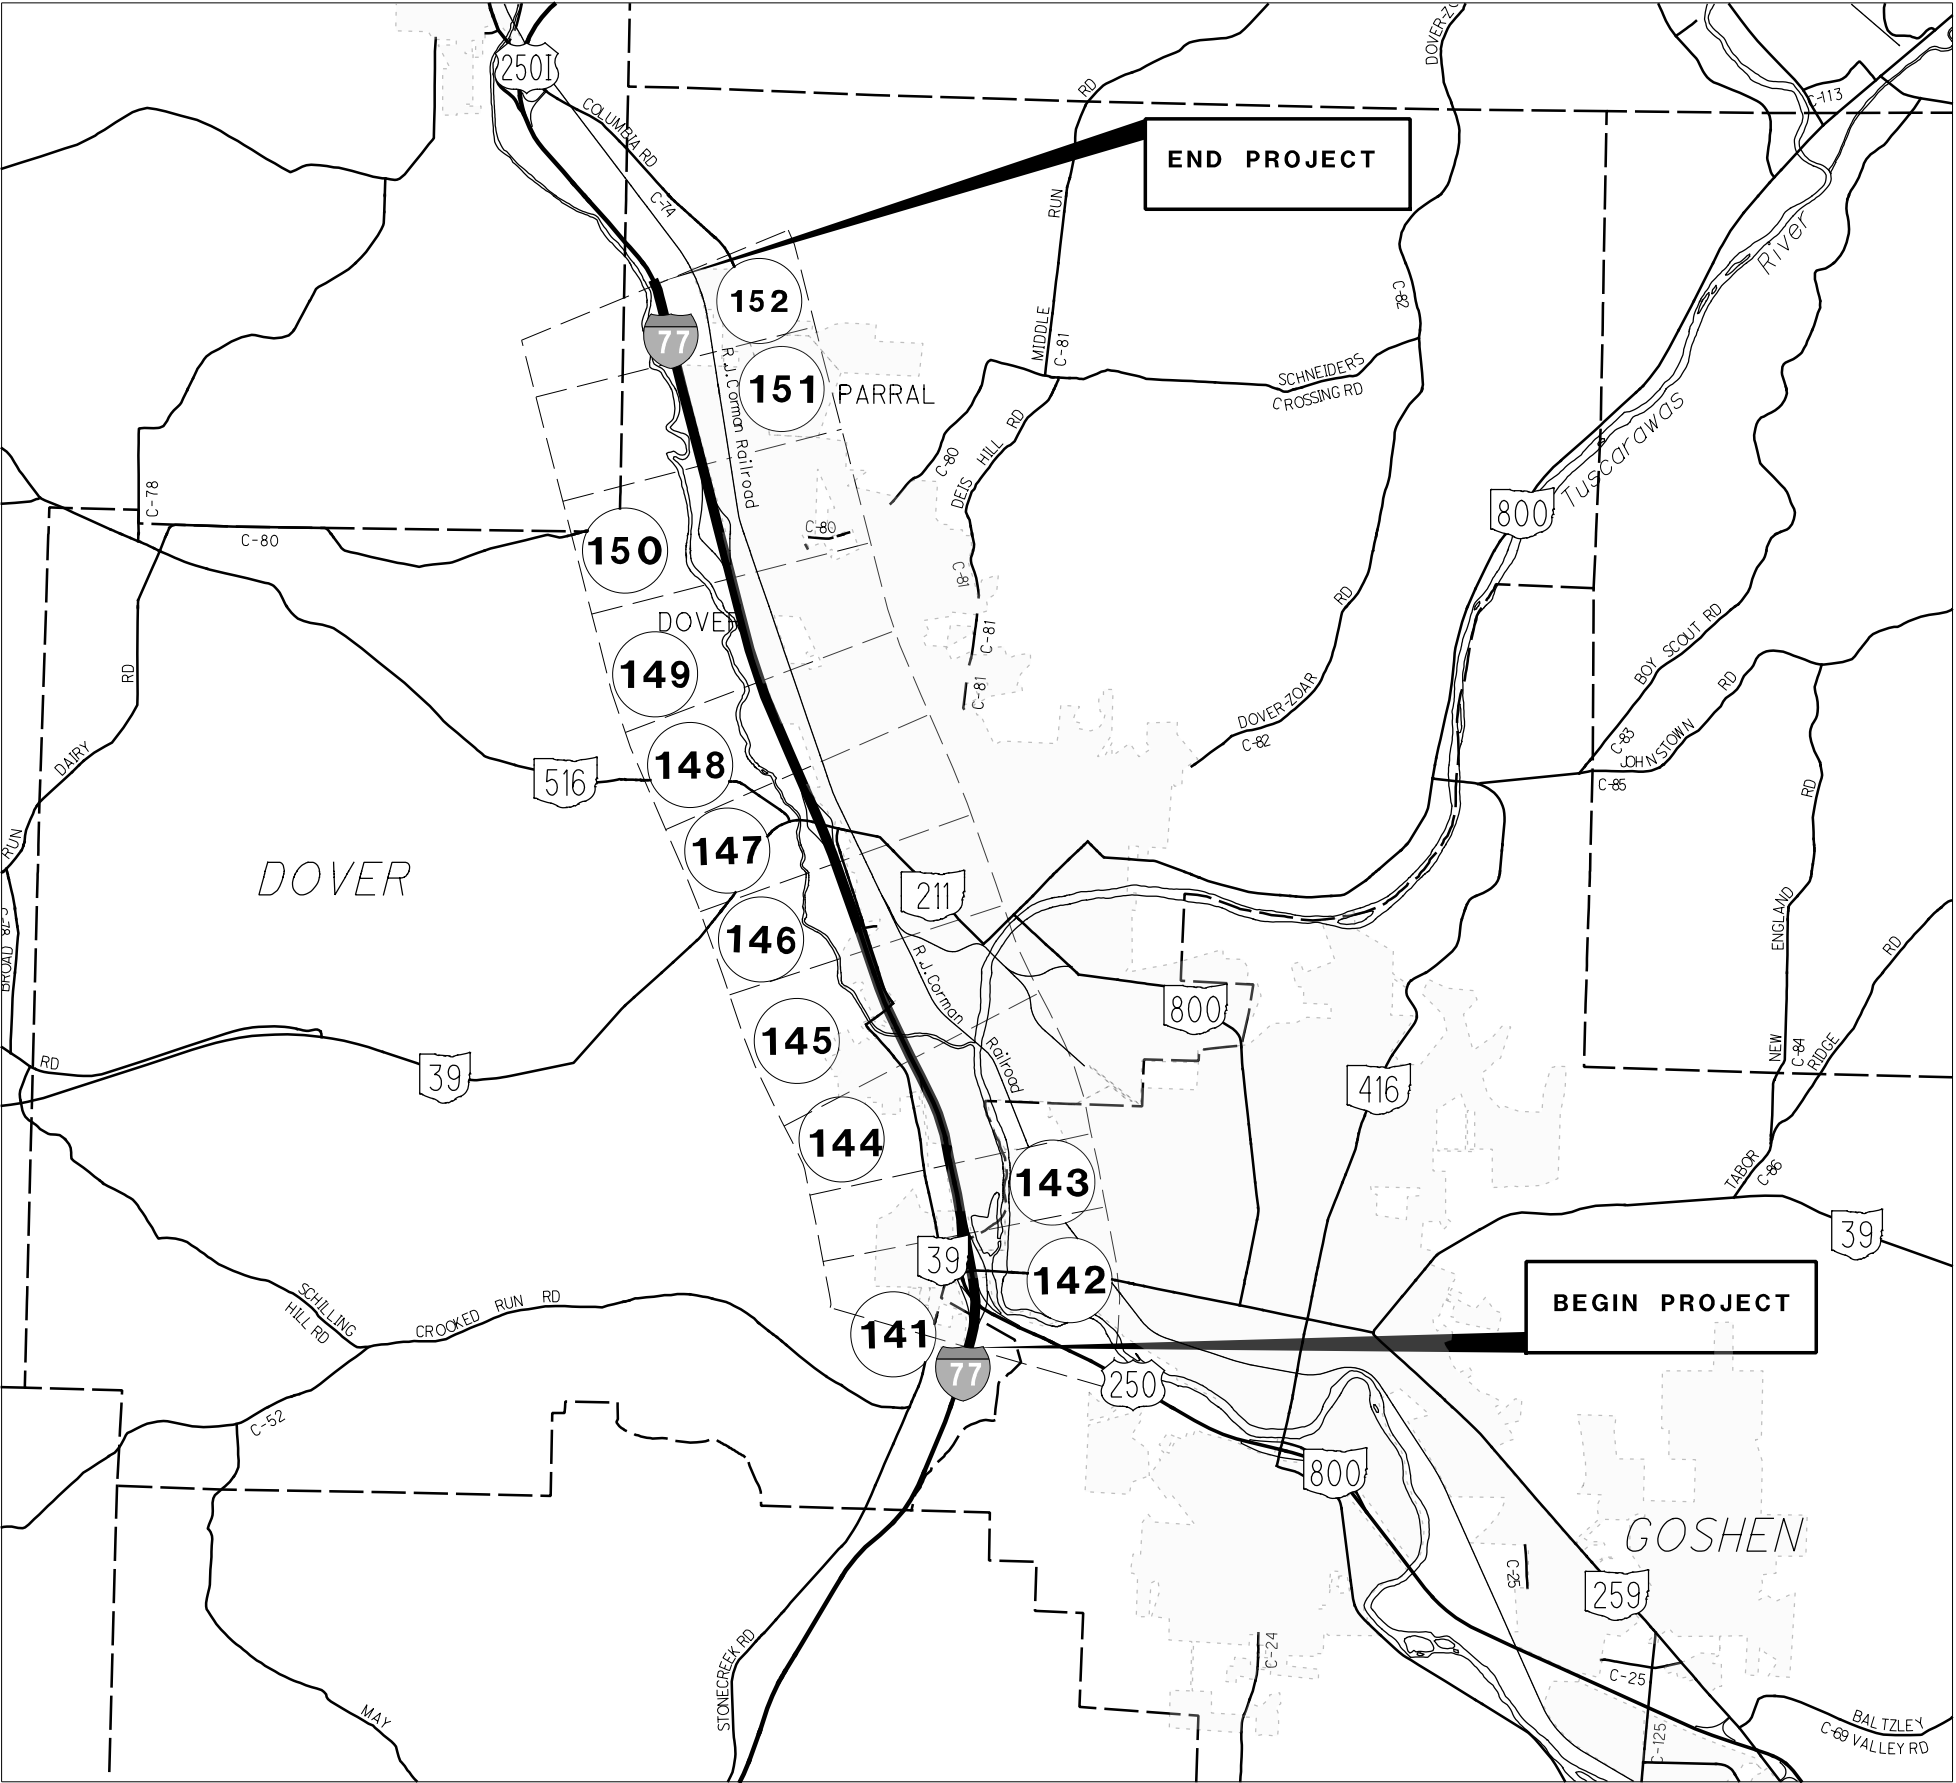

SHEETS 141 - 152

TUS- BEGIN PROJECT TO END PROJECT
NUMBERS CORRESPOND TO SHEET NUMBER

4

154

CALCULATED

MPS

CHECKED

TJS

0

2000

4000

HORIZONTAL

SCALE IN FEET

↑

2

4000

2000

0

BEL-70-16.60

TUS-77-0.00/ 20.00

SCHEMATIC PLAN

P:\ADR\2020\323901\ODOT_VAR_D11_Sign (PID 102462)\dgn\Construction Plans\COMBINED SET\05-06_323901_GN001.dgn 8/25/2021 8:22:15 AM bklingenberg

LOCATION OF SIGNS

LOCATIONS OF SIGNS OF THIS PROJECT WILL BE CALLED OUT USING EXISTING PLAN STATIONING. THE LOCATION USED IN THIS PLAN MAY DIFFER SLIGHTLY FROM THE LOCATION OBTAINED BY THE CONTRACTOR. THE PROPOSED SIGNS SHALL BE PLACED AS NEAR AS PRACTICABLE TO THE EXISTING SIGNS UNLESS OTHERWISE NOTED ON THE PLANS AND INSTALLED AS PER THE CURRENT OHIO STANDARDS FOR TRAFFIC CONTROL DEVICE INSTALLATIONS.

IF THE CONTRACTOR FINDS A DISCREPANCY BETWEEN THE PLANS AND AN EXISTING SIGN WITHOUT AN EXPLANATION IN THE PLANS, THE PROJECT ENGINEER SHALL BE CONTACTED FOR CLARIFICATION.

SIGN ELEVATION VIEWS

SIGN ELEVATION VIEWS, ARE FOR ILLUSTRATIVE PURPOSES ONLY. ALL GROUND MOUNTED AND OVERHEAD EXTRUSHEET SIGNS SHALL BE INSTALLED AS PER CURRENT STANDARD CONSTRUCTION DRAWINGS AND ALL OTHER CURRENT APPLICABLE STANDARDS UNLESS OTHERWISE NOTED IN THE PLANS.

SIGN DESIGNS

SUPPORT SIZES AND SPACING WERE DETERMINED BASED ON THE SIGN DESIGNS. DUE TO CERTAIN RESTRICTIONS (E.G., TERRAIN, HEIGHT, ETC.), SOME SIGN DESIGNS WERE ALTERED AS ALLOWED IN APPENDIX C, SECTION 13 OF THE "SIGN DESIGNS AND MARKINGS MANUAL." THESE CHANGES ARE NOTED IN THE SUB-SUMMARIES AND THE SIGN ELEVATION DETAILS.

TO ASSIST IN THE FABRICATION OF THE SIGNS SO THEY MATCH THE PLANS, SIGN DESIGNS SHOWING DIMENSIONS, LETTER FONT, AND LETTER SPACING WILL BE PROVIDED TO THE CONTRACTOR AT THE PRE-CONSTRUCTION MEETING.

IF THE CONTRACTOR FINDS A DISCREPANCY BETWEEN THE PLANS, SIGN DESIGN, AND FIELD CONDITIONS NOT NOTED ON THE PLANS, THE PROJECT ENGINEER SHALL BE CONTACTED FOR CLARIFICATION.

ITEM 630 - SIGN ATTACHMENT ASSEMBLY, AS PER PLAN

IN ADDITION TO THE REQUIREMENTS OF TC-22.20, THIS ITEM SHALL CONSIST OF ALL NEW BRACKETS (E.G. "Z" BAR TO MATCH THE PROPOSED SIGN SIZE), CLAMPS, CLIPS, AND ANY OTHER NEW HARDWARE NEEDED TO ATTACH THE SIGN TO THE EXISTING SUPPORT.

CLEARING AND GRUBBING

ALTHOUGH THERE ARE NO TREES OR STUMPS SPECIFICALLY MARKED FOR REMOVAL WITHIN THE LIMITS OF THE PROJECT, A LUMP SUM QUANTITY IS INCLUDED IN THE GENERAL SUMMARY FOR ITEM 201, CLEARING AND GRUBBING. ALL PROVISIONS AS SET FORTH IN THE SPECIFICATIONS UNDER THIS ITEM ARE INCLUDED IN THE LUMP SUM PRICE BID FOR ITEM 201, CLEARING AND GRUBBING.

ITEM 630 - BREAKAWAY STRUCTURAL BEAM CONNECTION, AS PER PLAN

WHERE IDENTIFIED IN THE PLANS, THIS ITEM SHALL CONSIST OF THE ALTERNATE DESIGN BREAKAWAY BEAM CONNECTION AS SHOWN ON PAGE 2 OF STANDARD CONSTRUCTION DRAWING TC-41.10.

UTILITIES

THERE ARE NO KNOWN UNDERGROUND UTILITIES SHOWN ON THE PLAN. THE NATURE OF THE WORK REQUIRED BY THIS PROJECT WILL NOT AFFECT ANY KNOWN UNDERGROUND UTILITIES THAT EXIST UNDER OR ADJACENT TO THE WORK AREA.

THE CONTRACTOR SHALL NOTIFY THE OHIO UTILITIES PROTECTION SERVICES AT 1-800-362-2764 AND NON-MEMBER COMPANIES DIRECTLY TO LOCATE FACILITIES IN THE VICINITY OF PROPOSED SIGN SUPPORT LOCATIONS PRIOR TO INSTALLING GROUND MOUNTED SUPPORTS OR SIGN FOUNDATIONS. THE SIGN LOCATION MAY BE ADJUSTED IN THE FIELD TO AVOID CONFLICT WITH EXISTING UNDERGROUND UTILITY FACILITIES.

THE OHIO DEPARTMENT OF TRANSPORTATION HAS UTILITY FACILITIES (HIGHWAY LIGHTING AND/OR TRAFFIC SIGNALS) WITHIN THE LIMITS OF THIS PROJECT.

IN ADDITION TO THE INFORMATION OUTLINED IN THIS CONTRACT, THE CONTRACTOR SHALL TAKE THE FOLLOWING ACTION TO PROTECT ODOT'S FACILITIES DURING CONSTRUCTION:

HIGHWAY LIGHTING AND/OR TRAFFIC SIGNALS: EVEN THOUGH ODOT IS LISTED AS A MEMBER OF THE OHIO UTILITIES PROTECTION SERVICE (OUPS), THE CONTRACTOR IS REQUIRED TO CONTACT ODOT DIRECTLY SO THAT THE ODOT UTILITIES LOCATED WITHIN THIS PROJECT ARE MARKED. THE CONTRACTOR SHALL NOTIFY THE ODOT PROJECT ENGINEER/PROJECT SUPERVISOR, FOURTEEN (14) CALENDAR DAYS IN ADVANCE OF ANY WORK, FOR THE NEED TO MARK ODOT OWNED UTILITIES.

THE ABOVE REQUIREMENTS ARE IN ADDITION TO SECTION 105.07 & 107.16 OF THE CONSTRUCTION AND MATERIAL SPECIFICATIONS. THE CONTRACTOR SHALL NOTIFY OTHER UTILITIES THROUGH OUPS OR DIRECTLY A MINIMUM OF FORTY-EIGHT HOURS IN ADVANCE OF ANY WORK.

CALCULATED	MP'S	
	CHECKED	TDS
GENERAL NOTES		
BEL-70-16.60 TUS-77-0.00/ 20.00		
5 154		

P:\ADR\2020\323901.ODOT_VAR_D11_Sign (PID 102462).dgn\Construction Plans\COMBINED_SET\05-06_323901_GN001.dgn 8/25/2021 8:22:15 AM bklingenberg

ITEM 614 – MAINTAINING TRAFFIC

BEFORE ANY WORK BEGINS, THE CONTRACTOR SHALL SUBMIT TO THE ENGINEER THE NAME(S) AND TELEPHONE NUMBER(S) OF A PERSON OR PERSONS WHO CAN BE CONTACTED TWENTY-FOUR (24) HOURS A DAY BY THE OHIO DEPARTMENT OF TRANSPORTATION, THE HIGHWAY PATROL, OR ANY OTHER INTERESTED POLICE AGENCY.

EXCEPT FOR PERIODS OF TIME AS NECESSARY AND AS APPROVED BY THE ENGINEER, THE CONTRACTOR SHALL MAINTAIN 2 LANES OF TRAFFIC IN BOTH DIRECTIONS AT ALL TIMES.

ALL LANE CLOSURES SHALL BE AS PER THE PERMITTED LANE CLOSURE SCHEDULE (PLCS).

LENGTH AND DURATION OF LANE CLOSURES AND RESTRICTIONS SHALL BE AT THE APPROVAL OF THE ENGINEER. IT IS THE INTENT TO MINIMIZE THE IMPACT TO THE TRAVELING PUBLIC. LANE CLOSURES OR RESTRICTIONS OVER SEGMENTS OF THE PROJECT IN WHICH NO WORK IS ANTICIPATED WITHIN A REASONABLE TIME FRAME, AS DETERMINED BY THE ENGINEER, SHALL NOT BE PERMITTED. THE LEVEL OF UTILIZATION OF MAINTENANCE OF TRAFFIC DEVICES SHALL BE COMMENSURATE WITH THE WORK IN PROGRESS.

TEMPORARY CLOSURE OF THE FREEWAY FOR THE REMOVAL AND ERECTION OF OVERHEAD SIGNS WILL BE AS PER STANDARD CONSTRUCTION DRAWING MT-99.60 AND AS APPROVED BY THE ENGINEER.

NO WORK SHALL BE PERFORMED AND ALL EXISTING LANES SHALL BE OPEN TO TRAFFIC DURING THE FOLLOWING DESIGNATED HOLIDAYS OR EVENTS:

NEW YEARS
MEMORIAL DAY
FOURTH OF JULY
LABOR DAY
THANKSGIVING
CHRISTMAS

THE PERIOD OF TIME THAT THE LANES ARE TO BE OPEN DEPENDS ON THE DAY OF THE WEEK THE HOLIDAY OR EVENT FALLS. THE FOLLOWING SCHEDULE SHALL BE USED TO DETERMINE THIS PERIOD:

DAY OF HOLIDAY OR EVENT	TIME ALL LANES MUST BE OPEN TO TRAFFIC
SUNDAY	12:00N FRIDAY THROUGH 6:00 AM MONDAY
MONDAY	12:00N FRIDAY THROUGH 6:00 AM TUESDAY
TUESDAY	12:00N MONDAY THROUGH 6:00 AM WEDNESDAY
WEDNESDAY	12:00N TUESDAY THROUGH 6:00 AM THURSDAY
THURSDAY	12:00N WEDNESDAY THROUGH 6:00 AM FRIDAY
THURSDAY (THANKSGIVING ONLY)	6:00 AM WEDNESDAY THROUGH 6:00 AM MONDAY
FRIDAY	12:00N THURSDAY THROUGH 6:00 AM MONDAY
SATURDAY	12:00N FRIDAY THROUGH 6:00 AM MONDAY

SHOULD THE CONTRACTOR FAIL TO MEET ANY OF THESE REQUIREMENTS, THE CONTRACTOR SHALL BE ASSESSED A DISINCENTIVE IN THE AMOUNT OF \$3000.00 FOR EACH HOUR THE ABOVE DESCRIBED LANE CLOSURE RESTRICTION ARE VIOLATED.

THE WORK LIMITS SHOWN ON THESE PLANS ARE FOR PHYSICAL CONSTRUCTION ONLY. PROVIDE THE INSTALLATION AND OPERATION OF ALL WORK ZONE TRAFFIC CONTROL AND WORK ZONE TRAFFIC CONTROL DEVICES REQUIRED BY THESE PLANS WHETHER INSIDE OR OUTSIDE THESE WORK LIMITS.

ITEM 614 – MAINTAINING TRAFFIC (CONT'D)

ALL WORK AND TRAFFIC CONTROL DEVICES SHALL BE IN ACCORDANCE WITH C&MS 614 AND OTHER APPLICABLE PORTIONS OF THE SPECIFICATIONS, AS WELL AS THE OHIO MANUAL OF UNIFORM TRAFFIC CONTROL DEVICES. PAYMENT FOR ALL LABOR, EQUIPMENT, AND MATERIALS SHALL BE INCLUDED IN THE LUMP SUM CONTRACT PRICE FOR ITEM 614 – MAINTAINING TRAFFIC.

NOTIFICATION OF TRAFFIC RESTRICTIONS

THROUGHOUT THE DURATION OF THE PROJECT, THE CONTRACTOR SHALL NOTIFY THE PROJECT ENGINEER IN WRITING OF ALL TRAFFIC RESTRICTIONS AND UPCOMING MAINTENANCE OF TRAFFIC CHANGES. THE CONTRACTOR SHALL ENSURE THE WRITTEN NOTIFICATION IS SUBMITTED IN A TIMELY MANNER TO ALLOW THE PROJECT ENGINEER TO MEET THE REQUIRED TIME FRAMES SET FORTH IN THE TABLE BELOW TO INFORM THE SPECIAL HAULING PERMITS SECTION (HAULING.PERMITS@DOT.OHIO.GOV) AND THE DISTRICT PUBLIC INFORMATION OFFICE (PIO). THIS NOTIFICATION SHALL BE RECEIVED BY THE PROJECT ENGINEER PRIOR TO THE PHYSICAL SETUP OF ANY APPLICABLE SIGNS OR MESSAGE BOARDS.

INFORMATION SHOULD INCLUDE, BUT IS NOT LIMITED TO, ALL CONSTRUCTION ACTIVITIES THAT IMPACT OR INTERFERE WITH TRAFFIC AND SHALL LIST THE SPECIFIC LOCATION, TYPE OF WORK, ROAD STATUS, DATE AND TIME OF RESTRICTION, DURATION OF RESTRICTION, NUMBER OF LANES MAINTAINED, NUMBER OF LANES CLOSED, MINIMUM VERTICAL CLEARANCE, MINIMUM WIDTH OF DRIVABLE PAVEMENT, DETOUR ROUTES, IF APPLICABLE, AND ANY OTHER INFORMATION REQUESTED BY THE PROJECT ENGINEER.

NOTIFICATION TIME FRAME TABLE		
ITEM	DURATION OF CLOSURE	NOTICE DUE TO PERMITS & PIO
RAMP & ROAD CLOSURES	> = 2 WEEKS	21 CALENDAR DAYS PRIOR TO CLOSURE
	> 12 HOURS & < 2 WEEKS	14 CALENDAR DAYS PRIOR TO CLOSURE
	< = 12 HOURS	4 BUSINESS DAYS PRIOR TO CLOSURE

LANE CLOSURES & RESTRICTIONS	> = 2 WEEKS	14 CALENDAR DAYS PRIOR TO CLOSURE
	< 2 WEEKS	5 BUSINESS DAYS PRIOR TO CLOSURE

START OF CONSTRUCTION AND TRAFFIC PATTERN CHANGES	N/A	14 CALENDAR DAYS PRIOR TO IMPLEMENTATION
---	-----	--

ANY UNFORESEEN CONDITIONS NOT SPECIFIED IN THE PLANS REQUIRING TRAFFIC RESTRICTIONS SHALL ALSO BE REPORTED TO THE PROJECT ENGINEER USING THE NOTIFICATION TIME TABLE.

EXISTING PLANS

EXISTING PLANS ENTITLED (BEL-70-(0.04-16.60), BEL-70-18.8, BEL-70-20.00, BEL-40-20.14, BEL-70-20.37, BEL-70-(20.56-20.81), BEL-40-21.83, GUE-70-23.90 / BEL-70.00, GUE-70-28.21 / BEL-70-(0.00-0.04)) MAY BE INSPECTED IN THE ODOT DISTRICT II OFFICE AT 2201 REISER AVENUE, NEW PHILADELPHIA, OHIO 44663.

THESE EXISTING PLANS CAN ALSO BE DOWNLOADED FROM THE FOLLOWING FTP SITE:

FTP://FTP.DOT.STATE.OH.US/PUB/CONTRACTS/ATTACH

ITEM 614 – LAW ENFORCEMENT OFFICER (WITH PATROL CAR) FOR ASSISTANCE DURING CONSTRUCTION OPERATIONS

USE OF LAW ENFORCEMENT OFFICERS (LEOS) BY CONTRACTORS OTHER THAN THE USES SPECIFIED BELOW WILL NOT BE PERMITTED AT PROJECT COST. LEOS SHOULD NOT BE USED WHERE THE OMUTCD INTENDS THAT FLAGGERS BE USED.

IN ADDITION TO THE REQUIREMENTS OF C&MS 614 AND THE OMUTCD, A UNIFORMED LEO WITH AN OFFICIAL PATROL CAR (CAR WITH TOP-MOUNTED EMERGENCY FLASHING LIGHTS AND COMPLETE MARKINGS OF THE APPROPRIATE LAW ENFORCEMENT AGENCY) SHALL BE PROVIDED FOR THE FOLLOWING TRAFFIC CONTROL TASKS:

-DURING THE ENTIRE ADVANCE PREPARATION AND CLOSURE SEQUENCE WHERE COMPLETE BLOCKAGE OF TRAFFIC IS REQUIRED.

-DURING A TRAFFIC SIGNAL INSTALLATION WHEN IMPACTING THE NORMAL FUNCTION OF THE SIGNAL OR THE FLOW OF TRAFFIC, OR WHEN TRAFFIC NEEDS TO BE DIRECTED THROUGH AN ENERGIZED TRAFFIC SIGNAL CONTRARY TO THE SIGNAL DISPLAY (E.G., DIRECTING MOTORISTS THROUGH A RED LIGHT).

IN ADDITION TO THE REQUIREMENT OF C&MS 614 AND THE OMUTCD, A UNIFORMED LEO WITH AN OFFICIAL PATROL CAR (CAR WITH TOP-MOUNTED EMERGENCY FLASHING LIGHTS AND COMPLETE MARKINGS OF THE APPROPRIATE LAW ENFORCEMENT AGENCY) SHOULD BE PROVIDED FOR THE FOLLOWING TRAFFIC CONTROL TASKS AS APPROVED BY THE ENGINEER:

- FOR LANE CLOSURES: DURING INITIAL SET-UP PERIODS, TEAR DOWN PERIODS, SUBSTANTIAL SHIFTS OF A CLOSURE POINT OR WHEN NEW LANE CLOSURE ARRANGEMENTS ARE INITIATED FOR LONG-TERM LANE CLOSURES/SHIFTS (FOR THE FIRST AND LAST DAY OF MAJOR CHANGES IN TRAFFIC CONTROL SETUP).

-FOR OPERATIONS WITHOUT POSITIVE PROTECTION OCCURRING WITHIN 10 FEET OF AN OPEN TRAVELED LANE THAT MEET ALL OF THE FOLLOWING CRITERIA:

-ON A MULTI-LANE DIVIDED INTERSTATE, OTHER FREEWAY OR EXPRESSWAY; AND
-AN AUTHORIZED SPEED LIMIT OF 45 MPH OR GREATER THAT IS IN EFFECT AT THE TIME OF THE OPERATION; AND,
-AADT OF 50,000 (OR AADT OF 30,000 WITH 25% OR HIGHER PERCENT TRUCKS)

“WITHOUT POSITIVE PROTECTION” MEANS USE OF DRUMS, CONES, SHADOW VEHICLE, ETC, WITHOUT PROTECTION FROM PORTABLE BARRIER OR OTHER RIGID BARRIER ALONG THE WORK AREA. THIS PHRASE DOES NOT APPLY TO CASES WHERE POSITIVE PROTECTION IS REQUIRED. MOBILE OPERATIONS ARE REGARDED AS “WITHOUT POSITIVE PROTECTION”. FOR WORK ZONES USING A COMBINATION OF BARRIER AND TEMPORARY TRAFFIC CONTROL DEVICES (CONES, DRUMS, ETC), THE DESIGNATION SHALL BE BASED UPON THE TYPE OF DEVICES USED IN THE AREA THAT WORKERS ARE LOCATED.

IF MULTIPLE ACTIVE LOCALIZED QUALIFYING WORK AREAS OCCUR WITHOUT POSITIVE PROTECTION, PER MAINLINE TRAFFIC DIRECTION, PROVIDE A UNIFORMED LEO AND OFFICIAL PATROL CAR IN ADVANCE OF:

ITEM 614 – LAW ENFORCEMENT OFFICER (WITH PATROL CAR) FOR ASSISTANCE DURING CONSTRUCTION OPERATIONS (CONTINUED)

-THE FIRST ACTIVE WORK AREA THAT DRIVERS WILL ENCOUNTER; OR

-THE ACTIVE WORK AREA Laterally CLOSEST TO THE OPEN TRAVELED LANE; OR

-OTHER LOCATION AS APPROVED BY THE ENGINEER.

THE UNIFORMED LEO AND OFFICIAL PATROL CAR MAY RELOCATE AMONG THE LISTED LOCATIONS AS APPROPRIATE AS THE OPERATIONS PROCEED IN THE LOCALIZED QUALIFYING WORK AREAS.

IN GENERAL, LEOS SHOULD BE POSITIONED IN ADVANCE OF AND ON THE SAME SIDE AS THE LANE RESTRICTION (OR AT THE POINT OF ROAD CLOSURE), AND TO MANUALLY CONTROL TRAFFIC MOVEMENTS THROUGH SIGNALIZED INTERSECTIONS IN WORK ZONES.

LEOS SHOULD NOT FORGO THEIR TRAFFIC CONTROL RESPONSIBILITIES TO APPREHEND MOTORISTS FOR ROUTINE TRAFFIC VIOLATIONS. HOWEVER, IF A MOTORIST’S ACTIONS ARE CONSIDERED TO BE RECKLESS, THEN PURSUIT OF THE MOTORIST IS APPROPRIATE.

THE LEOS WORK AT THE DIRECTION OF THE CONTRACTOR. THE CONTRACTOR IS RESPONSIBLE FOR SECURING THE SERVICES OF THE LEOS WITH THE APPROPRIATE AGENCIES AND COMMUNICATING THE INTENTIONS OF THE PLANS WITH RESPECT TO DUTIES OF THE LEOS. THE ENGINEER SHALL HAVE FINAL CONTROL OVER THE LEOS’ DUTIES AND PLACEMENT, AND WILL RESOLVE ANY ISSUES THAT MAY ARISE BETWEEN THE TWO PARTIES.

ENSURE PROVIDED LEOS HAVE BEEN TRAINED APPROPRIATE TO THE JOB DECISIONS THEY ARE REQUIRED TO MAKE WHILE ON THE PROJECT, IN ACCORDANCE WITH C&MS 614.03.

THE LEO SHALL REPORT IN TO THE CONTRACTOR PRIOR TO THE START OF THE SHIFT, IN ORDER TO RECEIVE INSTRUCTIONS REGARDING SPECIFIC WORK ASSIGNMENTS DURING HIS/HER SHIFT. THE LEO IS EXPECTED TO STAY AT THE PROJECT SITE FOR THE ENTIRE DURATION OF HIS/HER SHIFT. THE LEO SHALL REPORT TO THE CONTRACTOR AT THE END OF HIS/HER SHIFT. SHOULD IT BE NECESSARY TO LEAVE THE PROJECT SITE, THE LEO SHALL NOTIFY THE ENGINEER. THE CONTRACTOR SHALL PROVIDE THE LEO WITH A TWO-WAY COMMUNICATION DEVICE THAT SHALL BE RETURNED TO THE CONTRACTOR AT THE END OF HIS/HER SHIFT.

LEOS (WITH PATROL CAR) REQUIRED BY THE TRAFFIC MAINTENANCE TASKS ABOVE SHALL BE PAID FOR ON A UNIT PRICE (HOURLY) BASIS UNDER ITEM 614, LAW ENFORCEMENT OFFICER (WITH PATROL CAR) FOR ASSISTANCE. THE FOLLOWING ESTIMATED QUANTITIES HAVE BEEN CARRIED TO THE GENERAL SUMMARY.


ITEM 614, LAW ENFORCEMENT OFFICER WITH PATROL CAR FOR ASSISTANCE 100 HOURS

THE HOURS PAID SHALL INCLUDE ANY MINIMUM SHOW-UP TIME REQUIRED BY THE LAW ENFORCEMENT AGENCY INVOLVED.

ANY ADDITIONAL COSTS (ADMINISTRATIVE OR OTHERWISE) INCURRED BY THE CONTRACTOR TO OBTAIN THE SERVICES OF AN LEO ARE INCLUDED WITH THE BID UNIT PRICE FOR ITEM 614, LAW ENFORCEMENT OFFICER WITH PATROL CAR FOR ASSISTANCE.



7
154

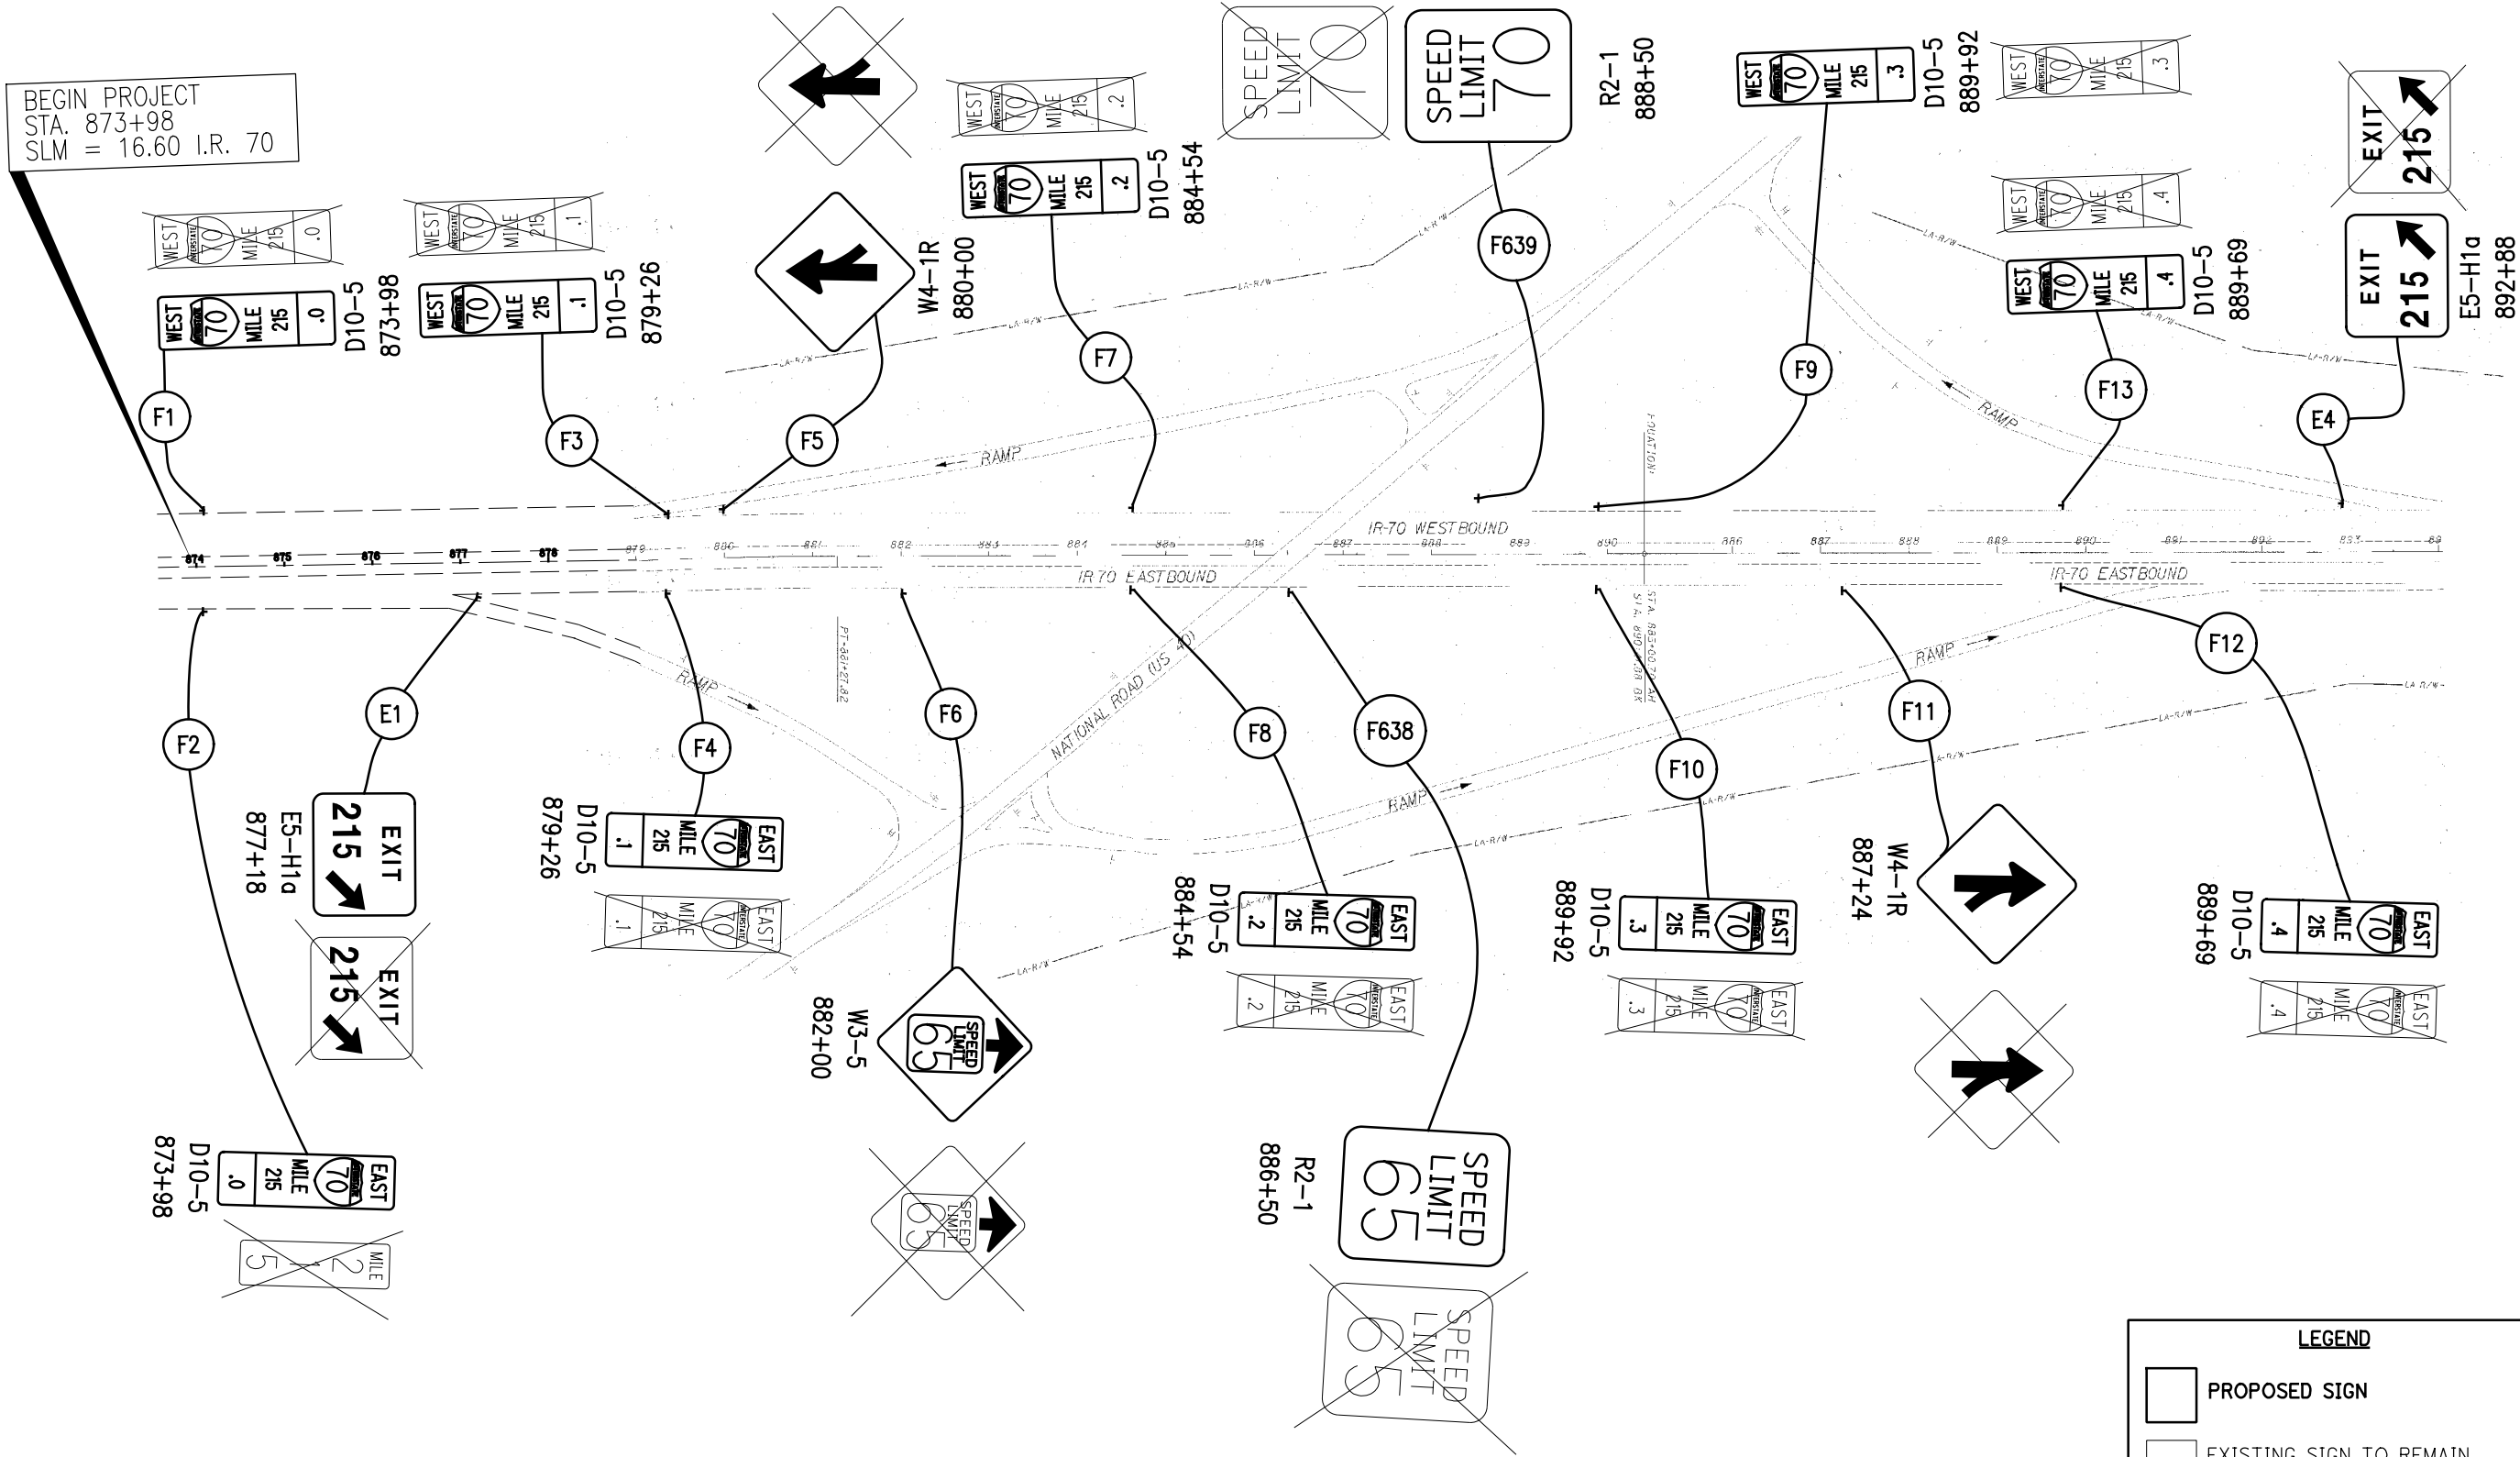


LEGEND

PROPOSED SIGN

EXISTING SIGN TO REMAIN
(RELOCATION NOTED IN PLANS)

EXISTING SIGN TO BE REMOVED

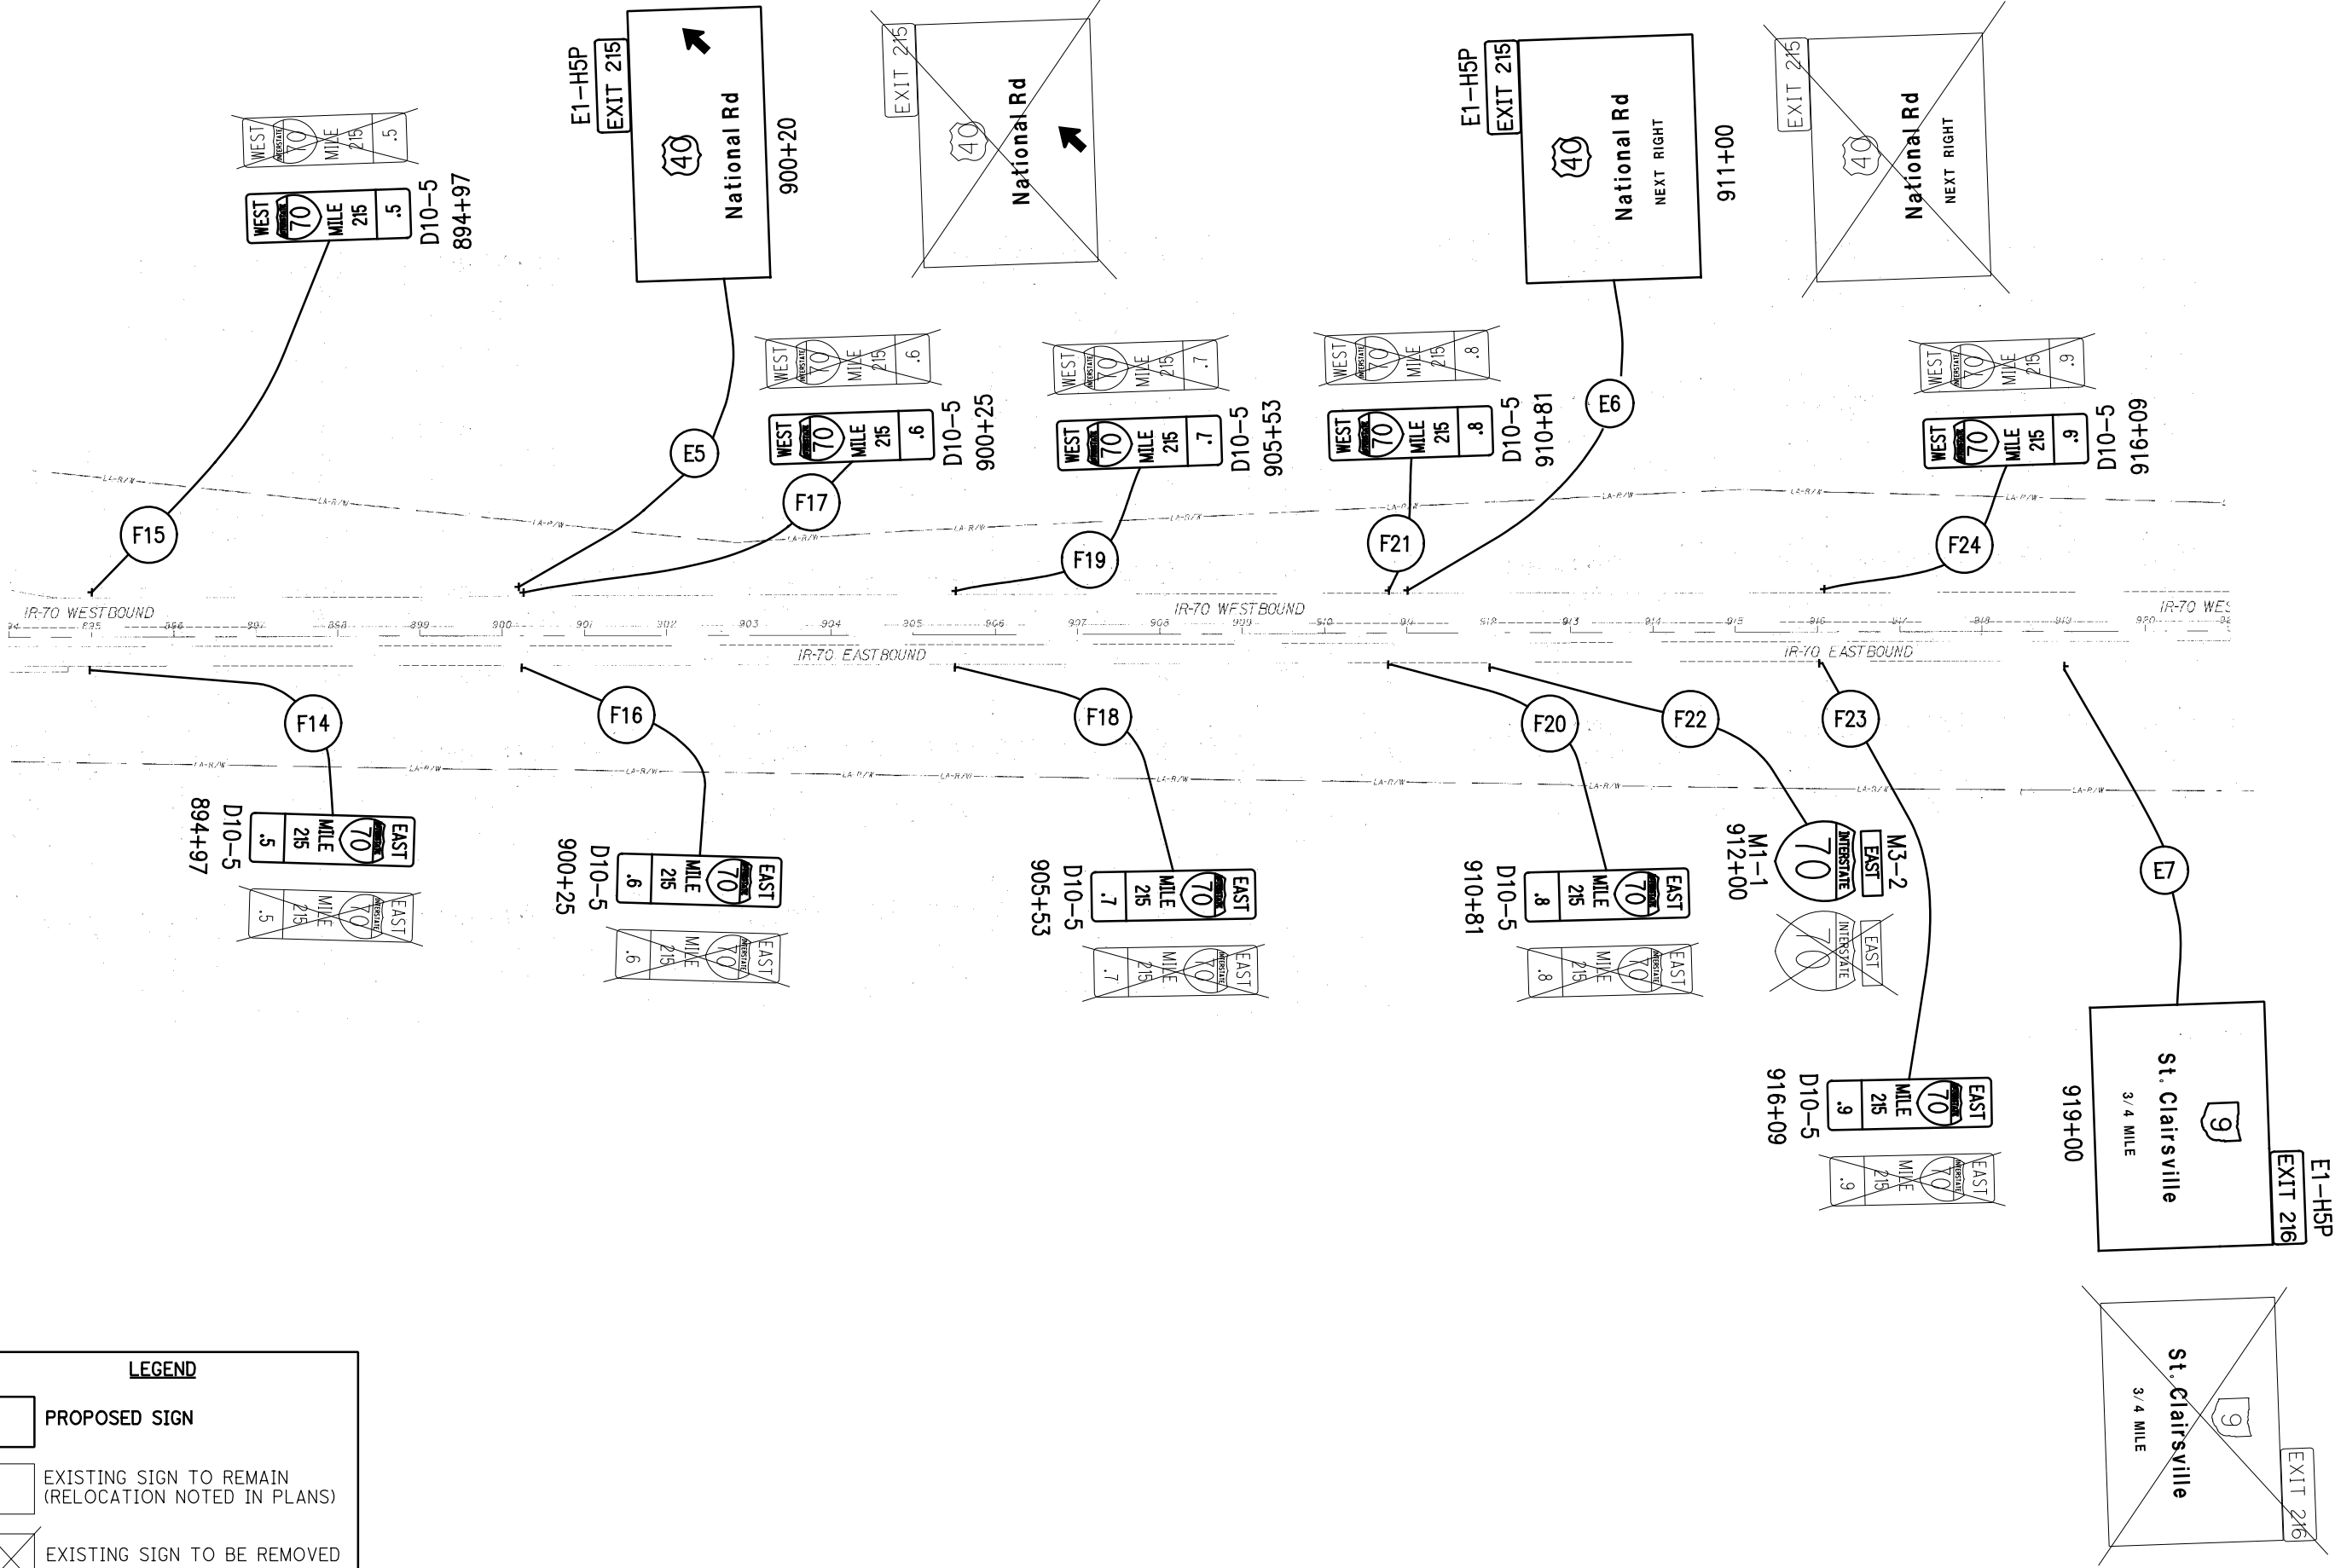



LEGEND


PROPOSED SIGN


EXISTING SIGN TO REMAIN
(RELOCATION NOTED IN PLANS)


EXISTING SIGN TO BE REMOVED

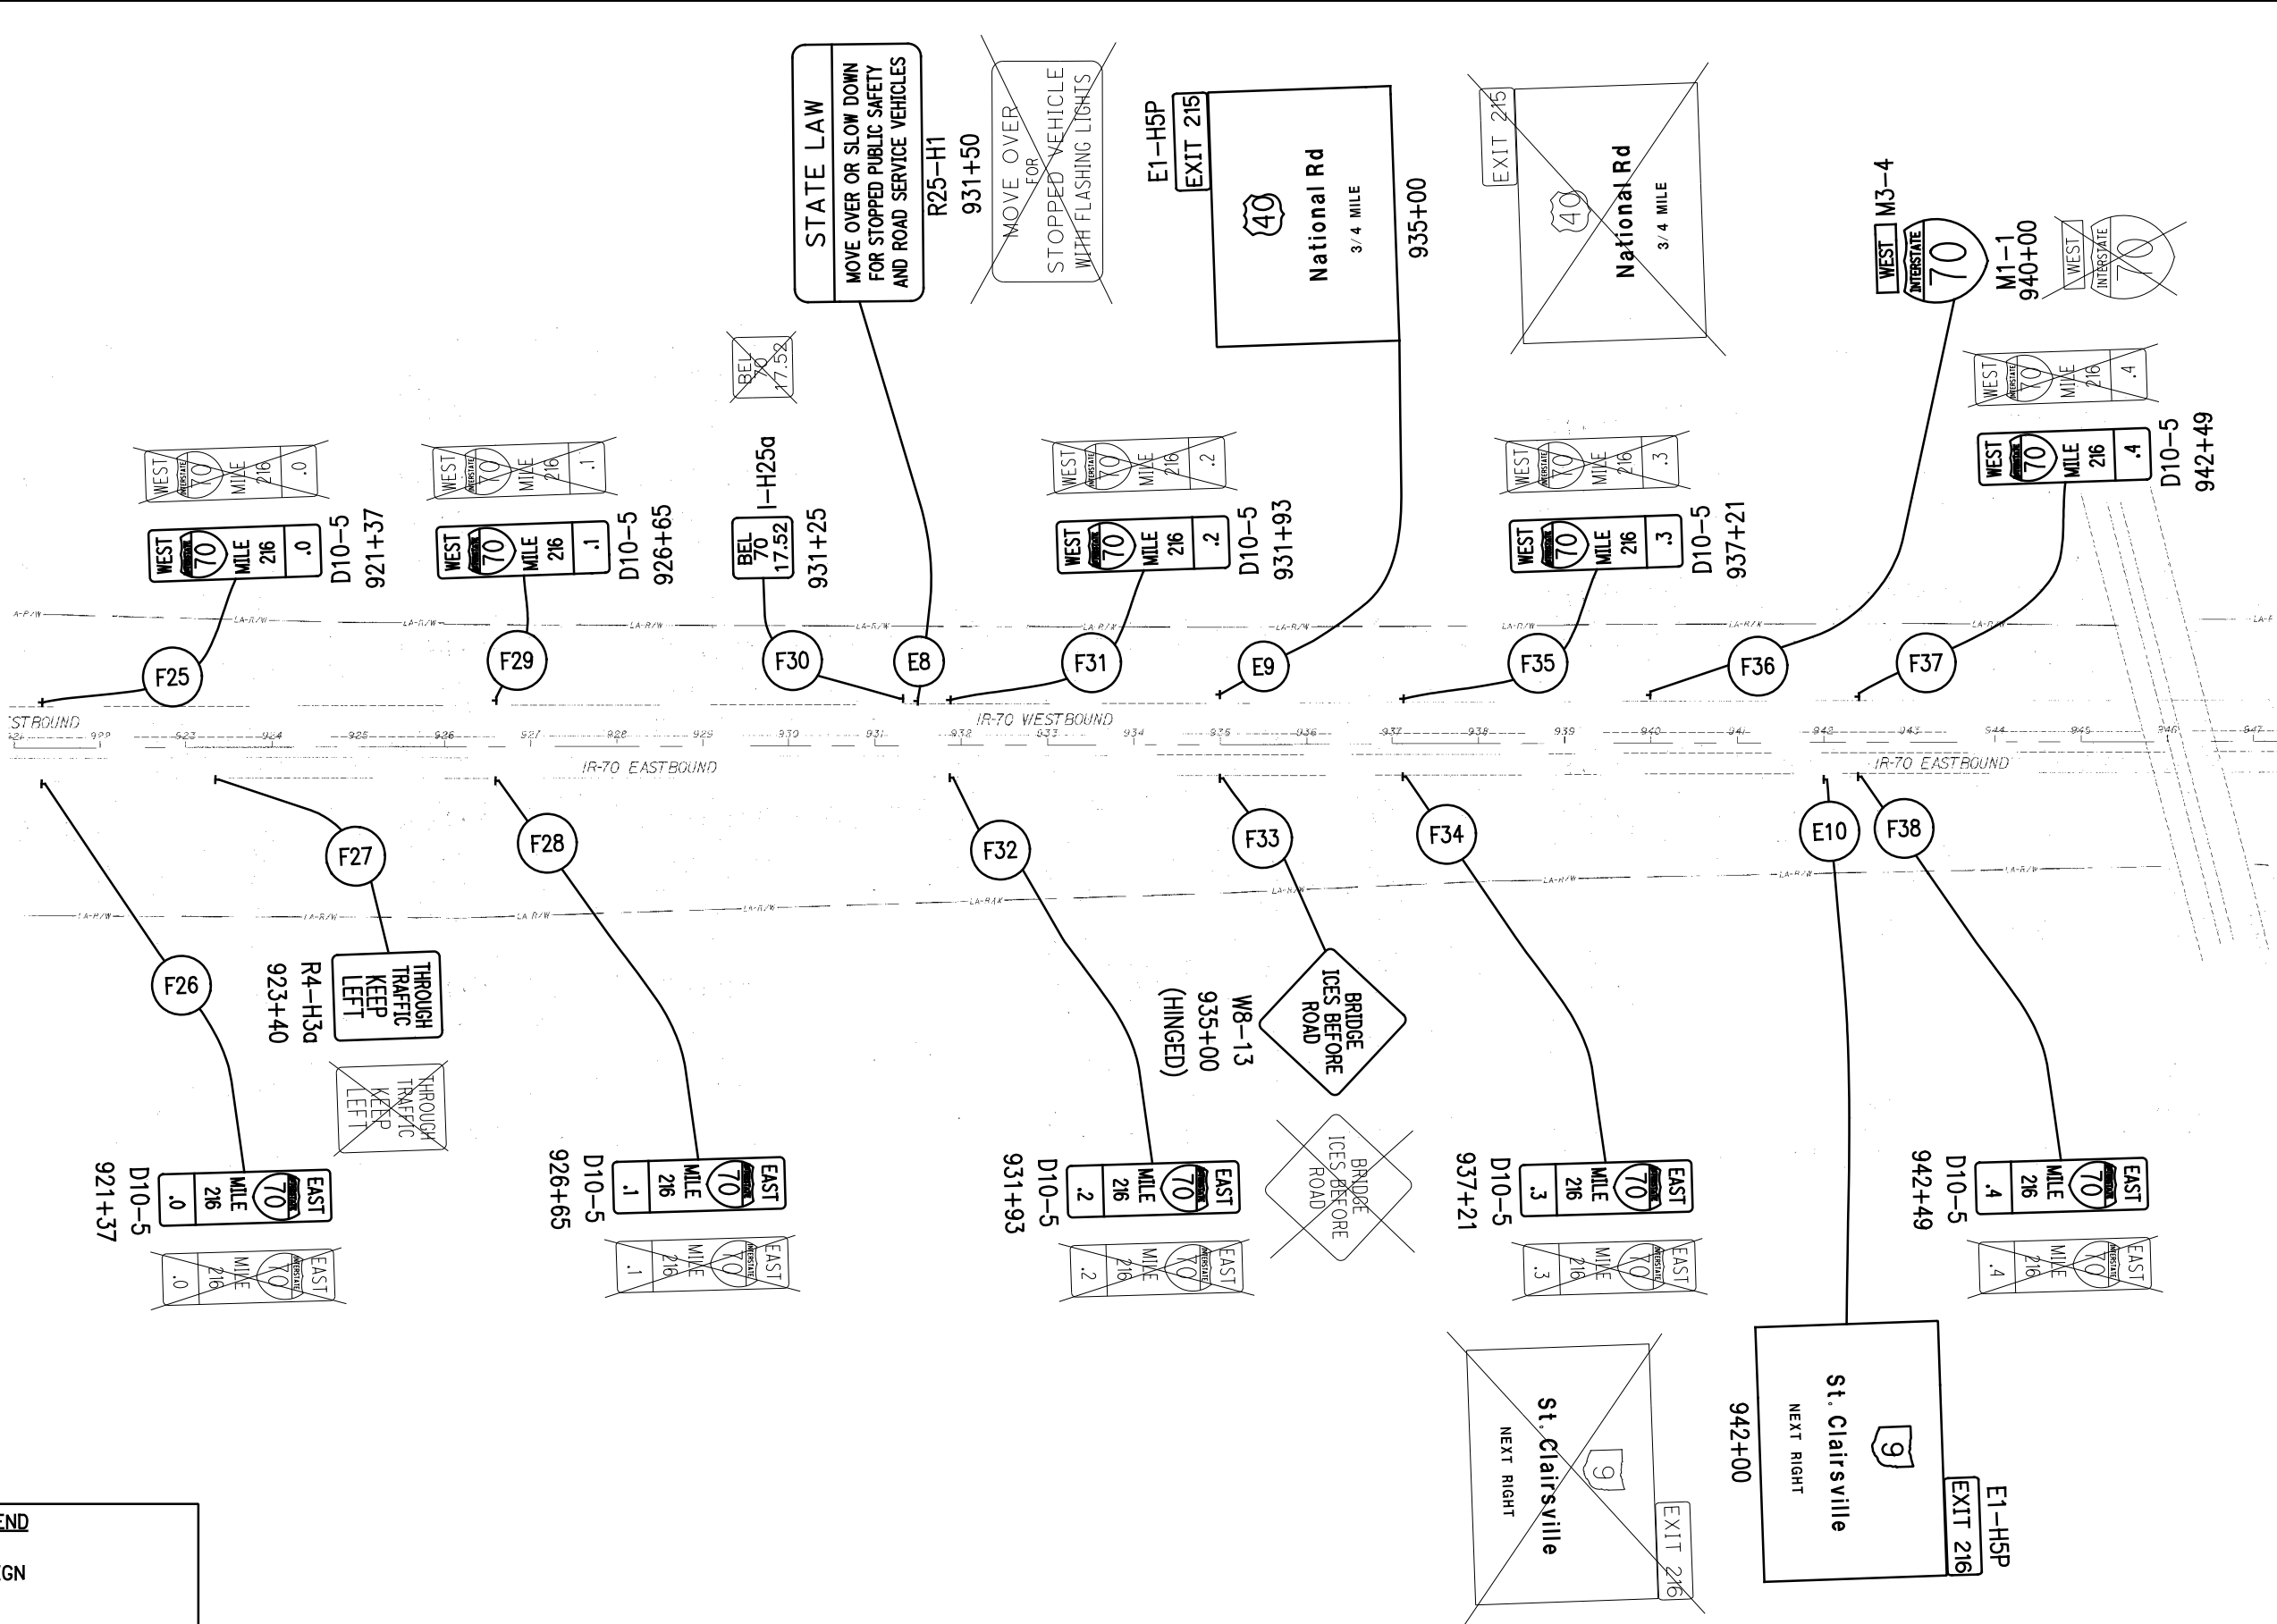


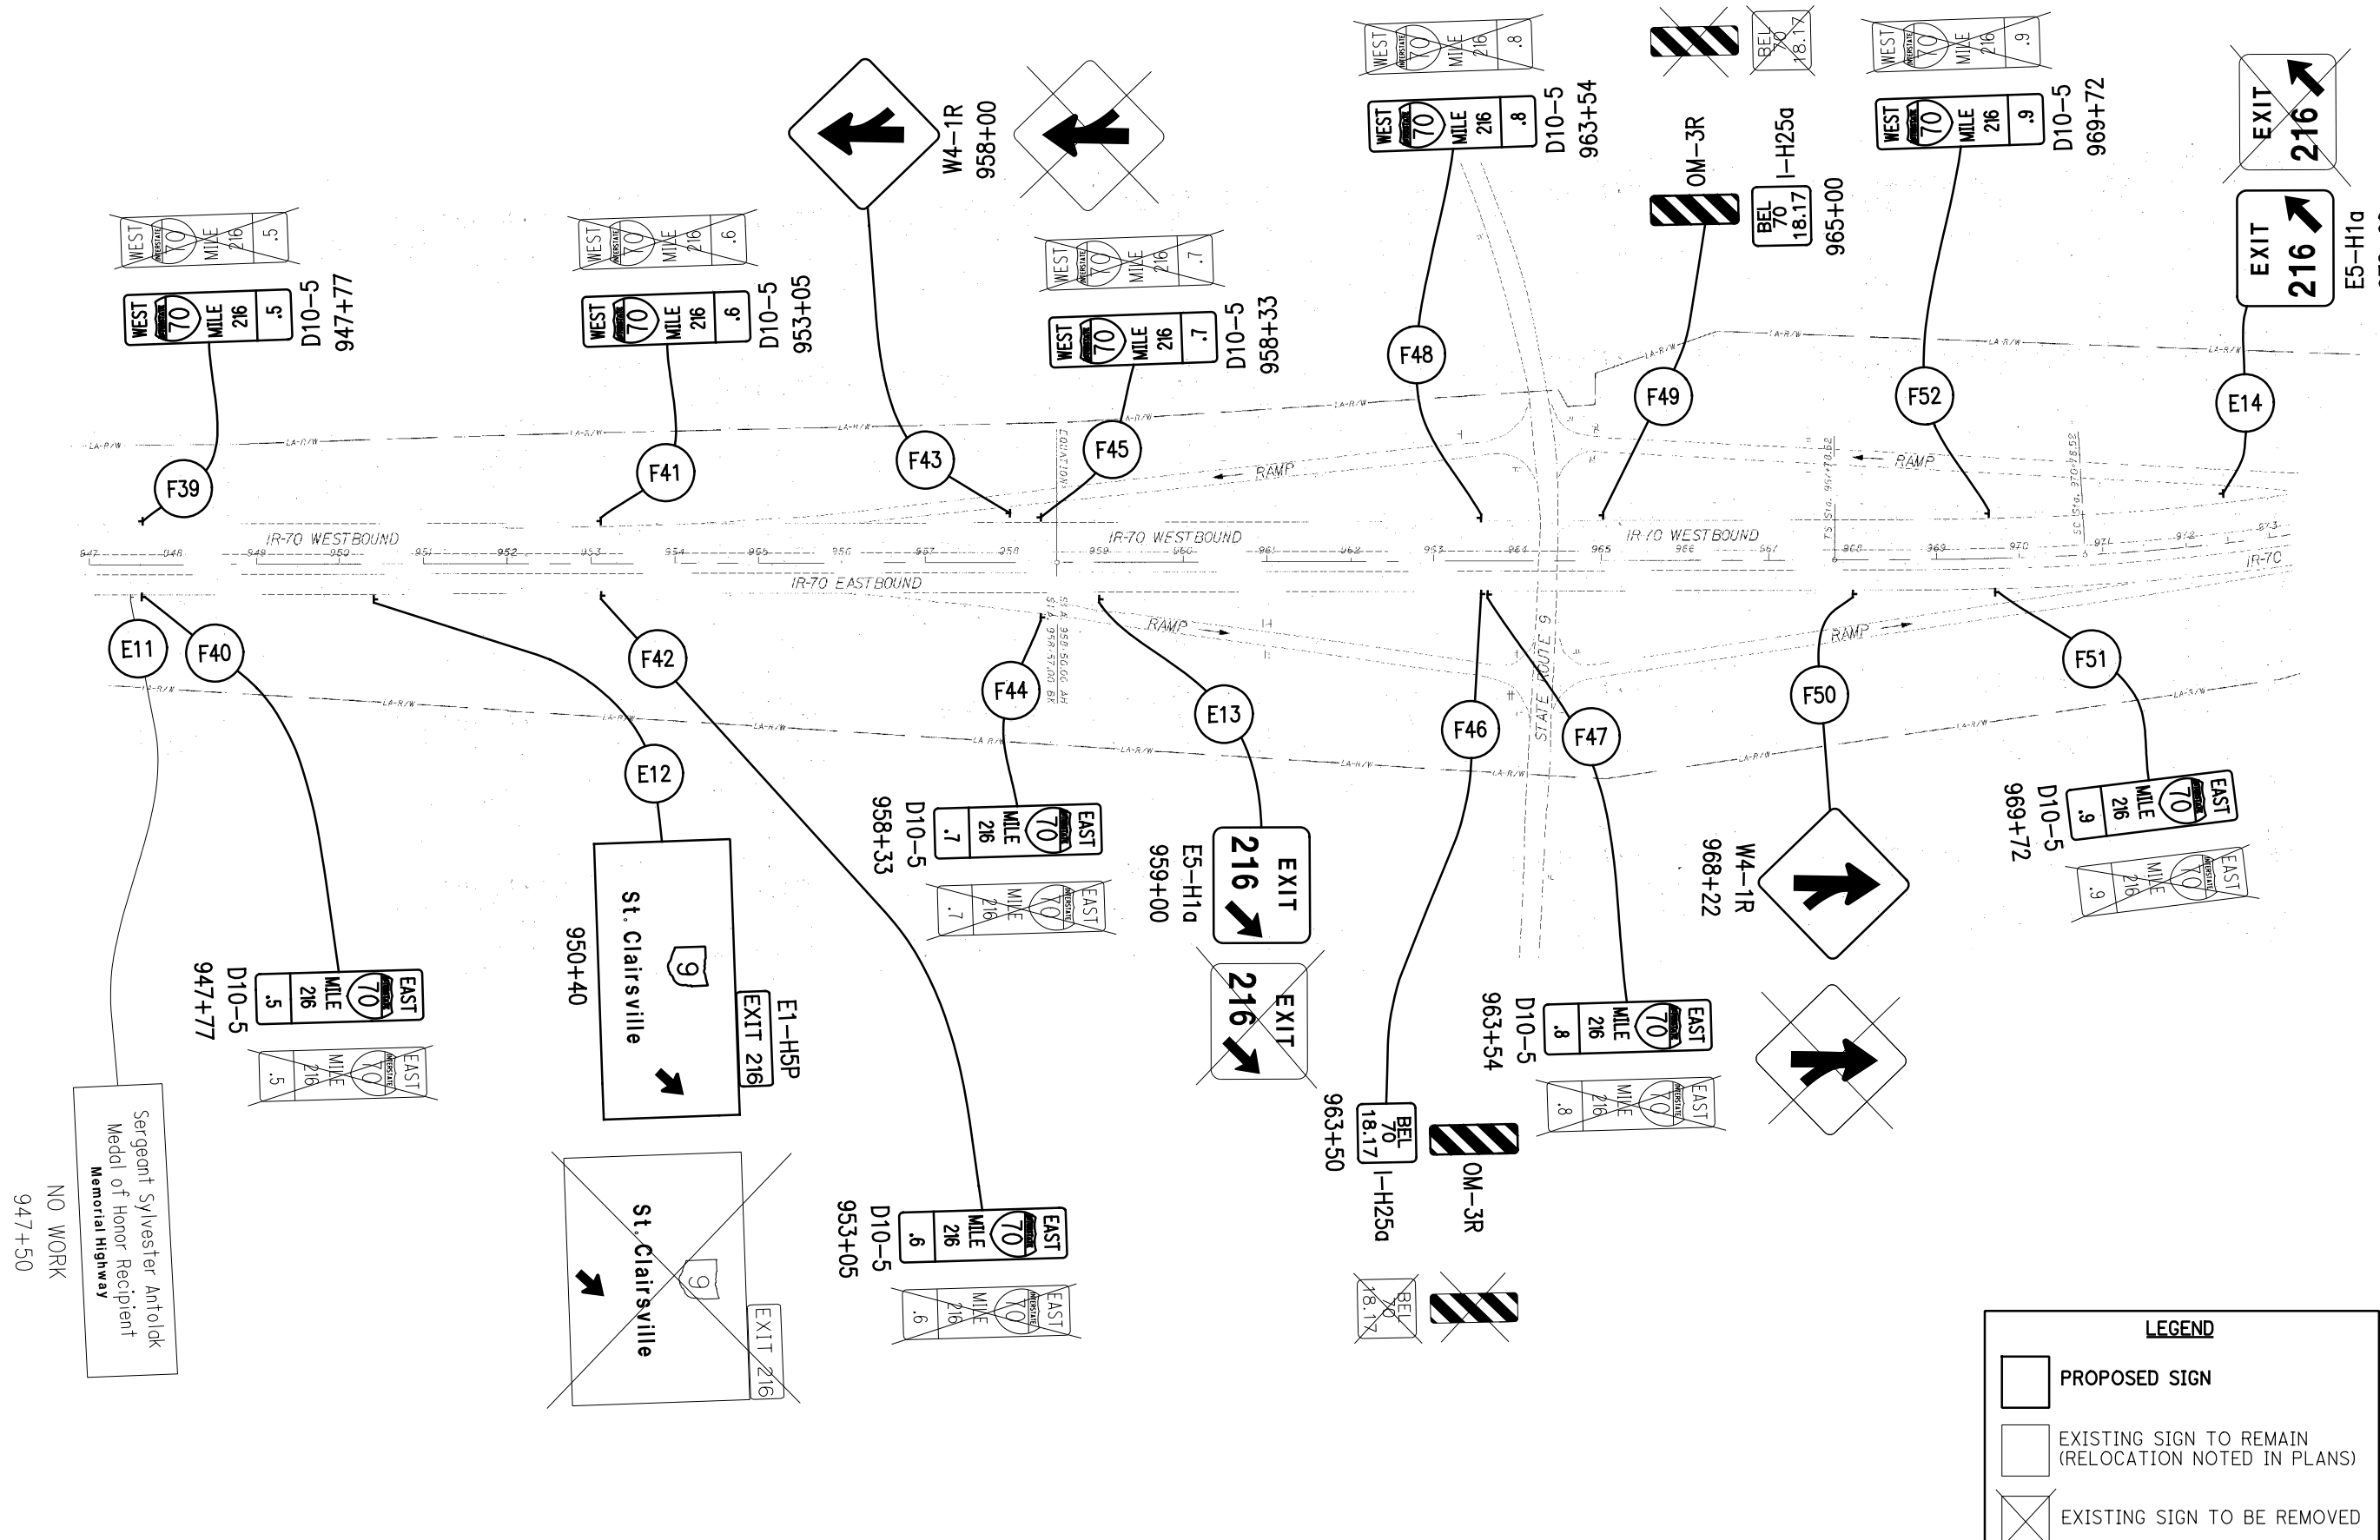

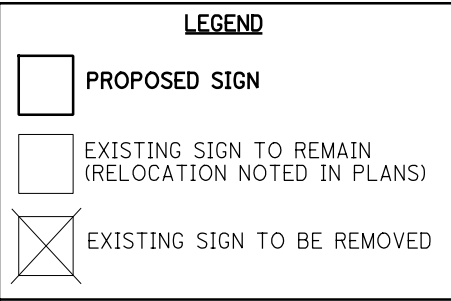

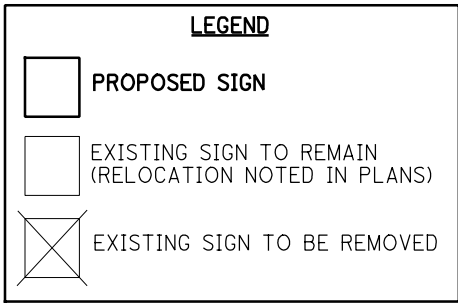

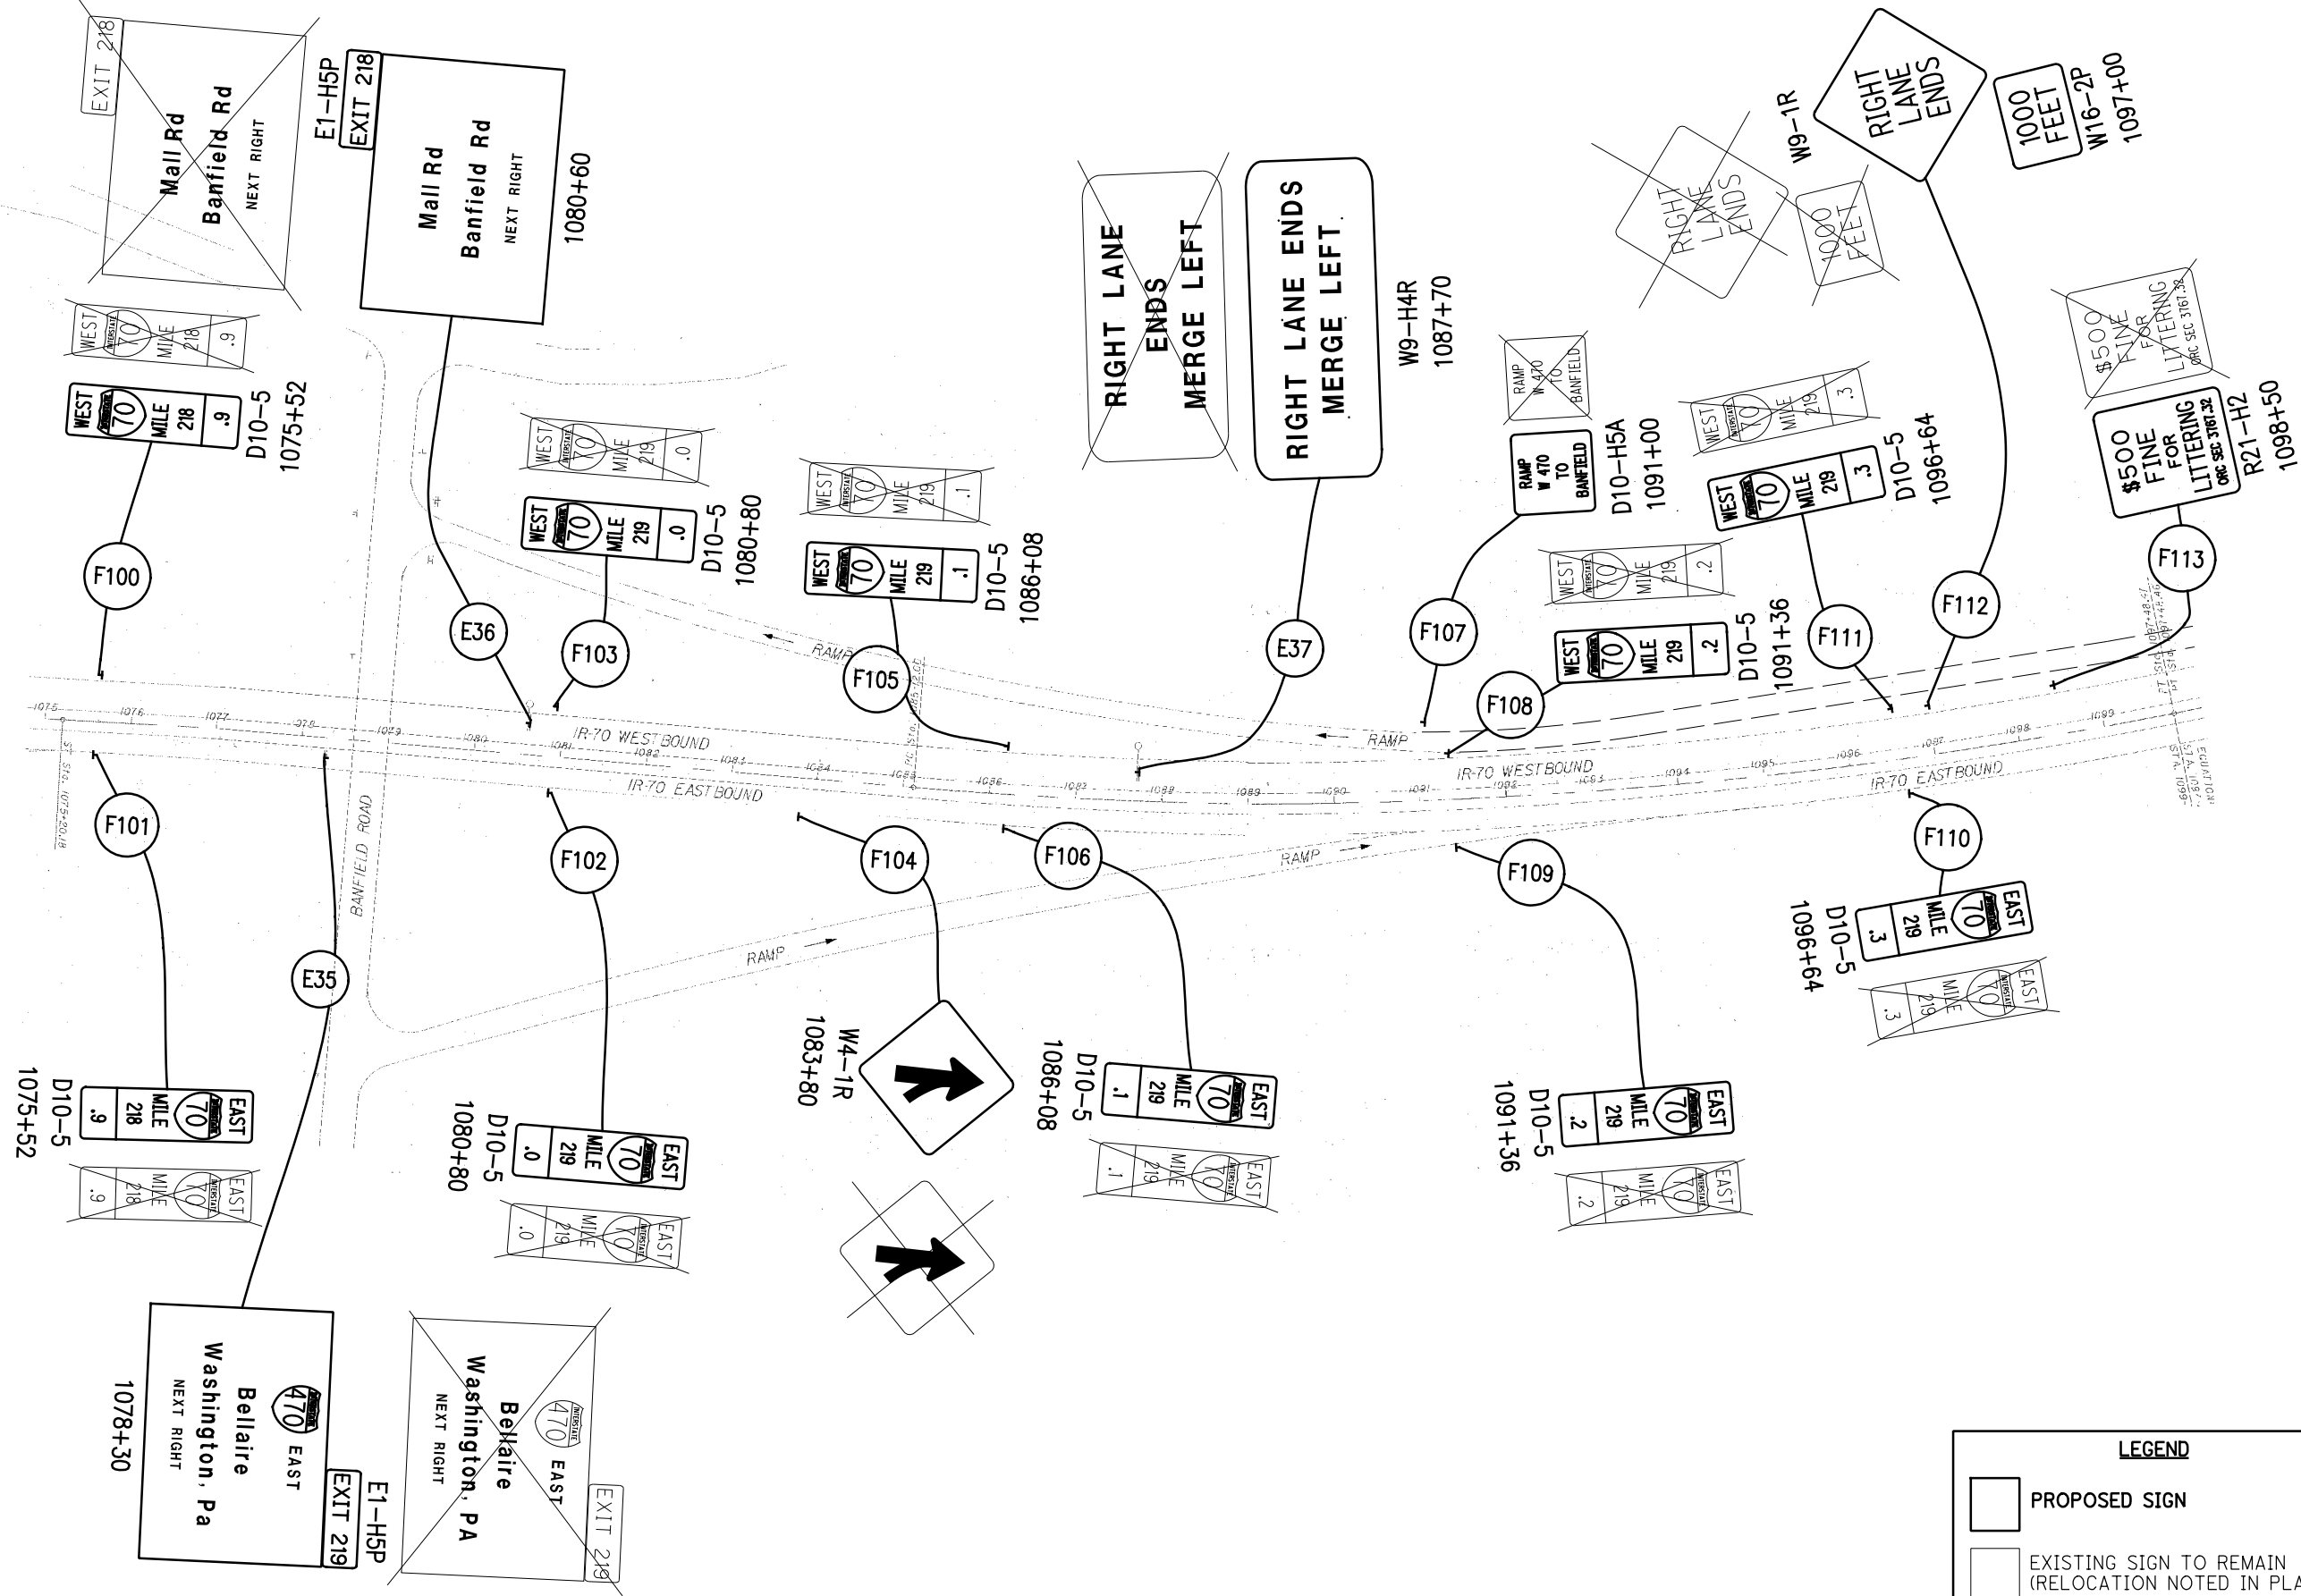

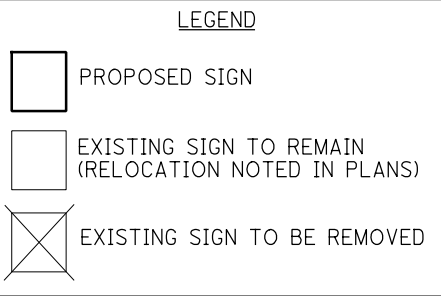


LEGEND

PROPOSED SIGN

EXISTING SIGN TO REMAIN
(RELOCATION NOTED IN PLANS)

EXISTING SIGN TO BE REMOVED

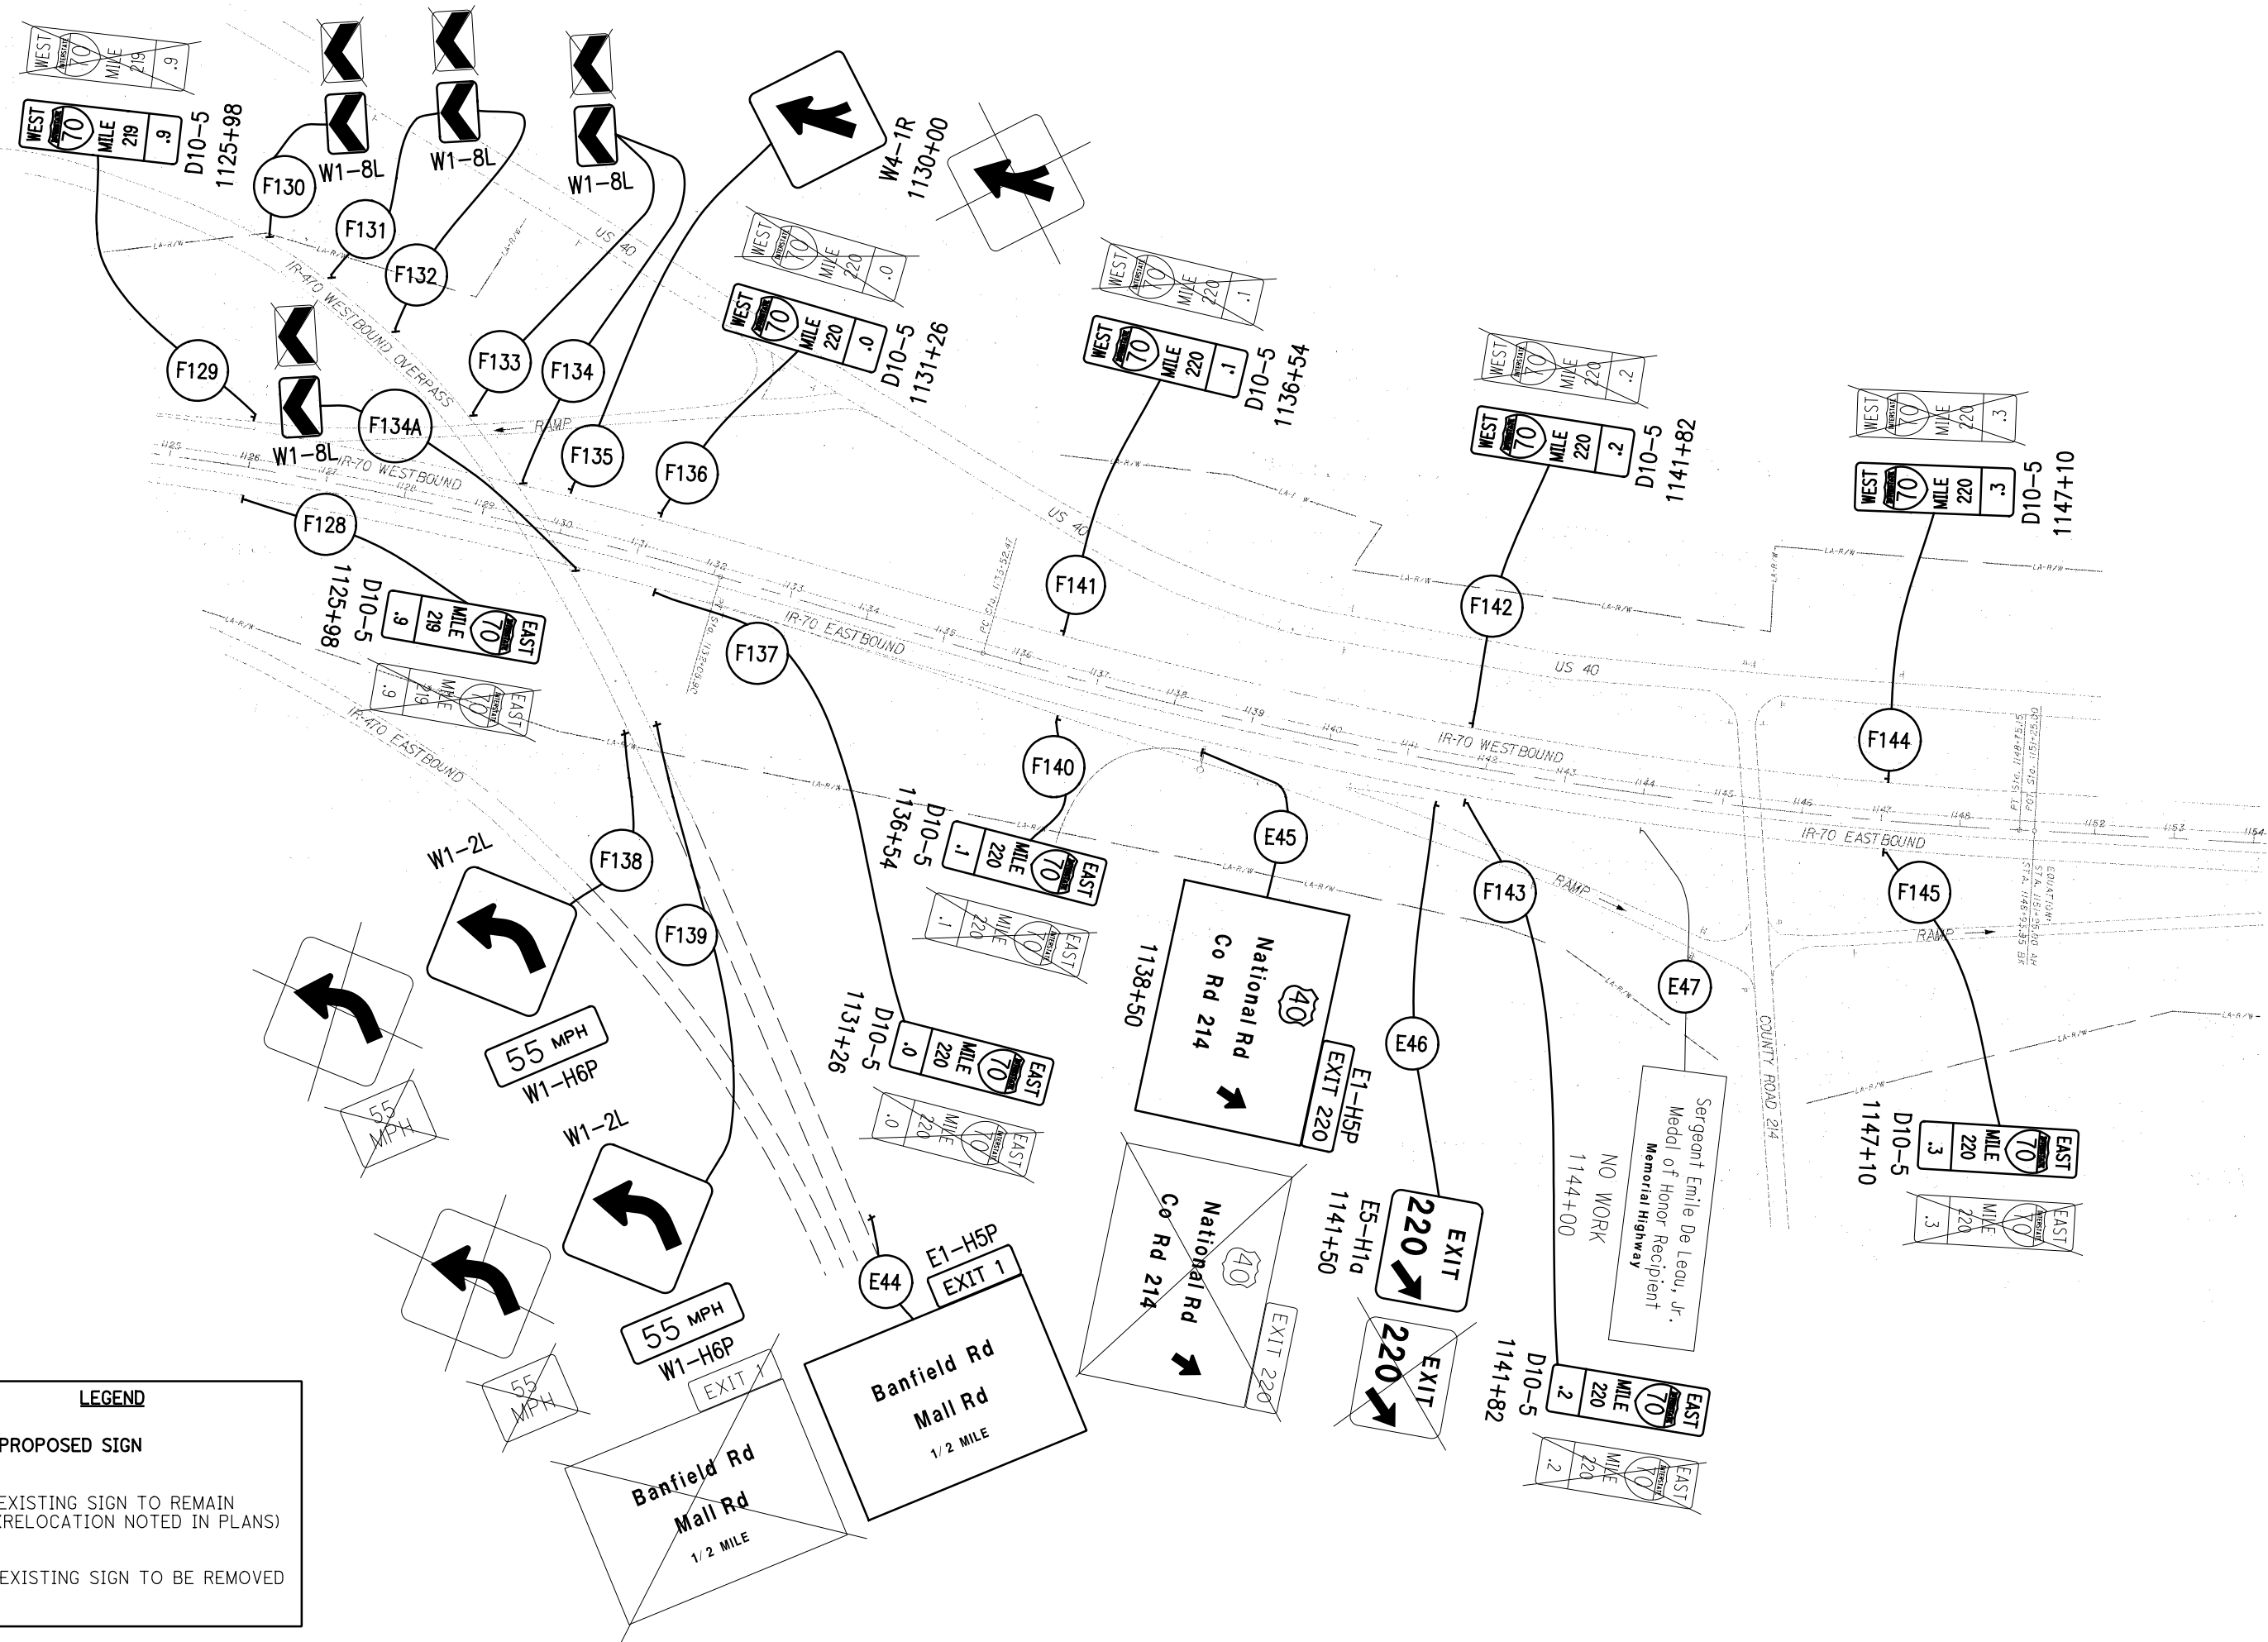



LEGEND

PROPOSED SIGN

EXISTING SIGN TO REMAIN
(RELOCATION NOTED IN PLANS)

EXISTING SIGN TO BE REMOVED

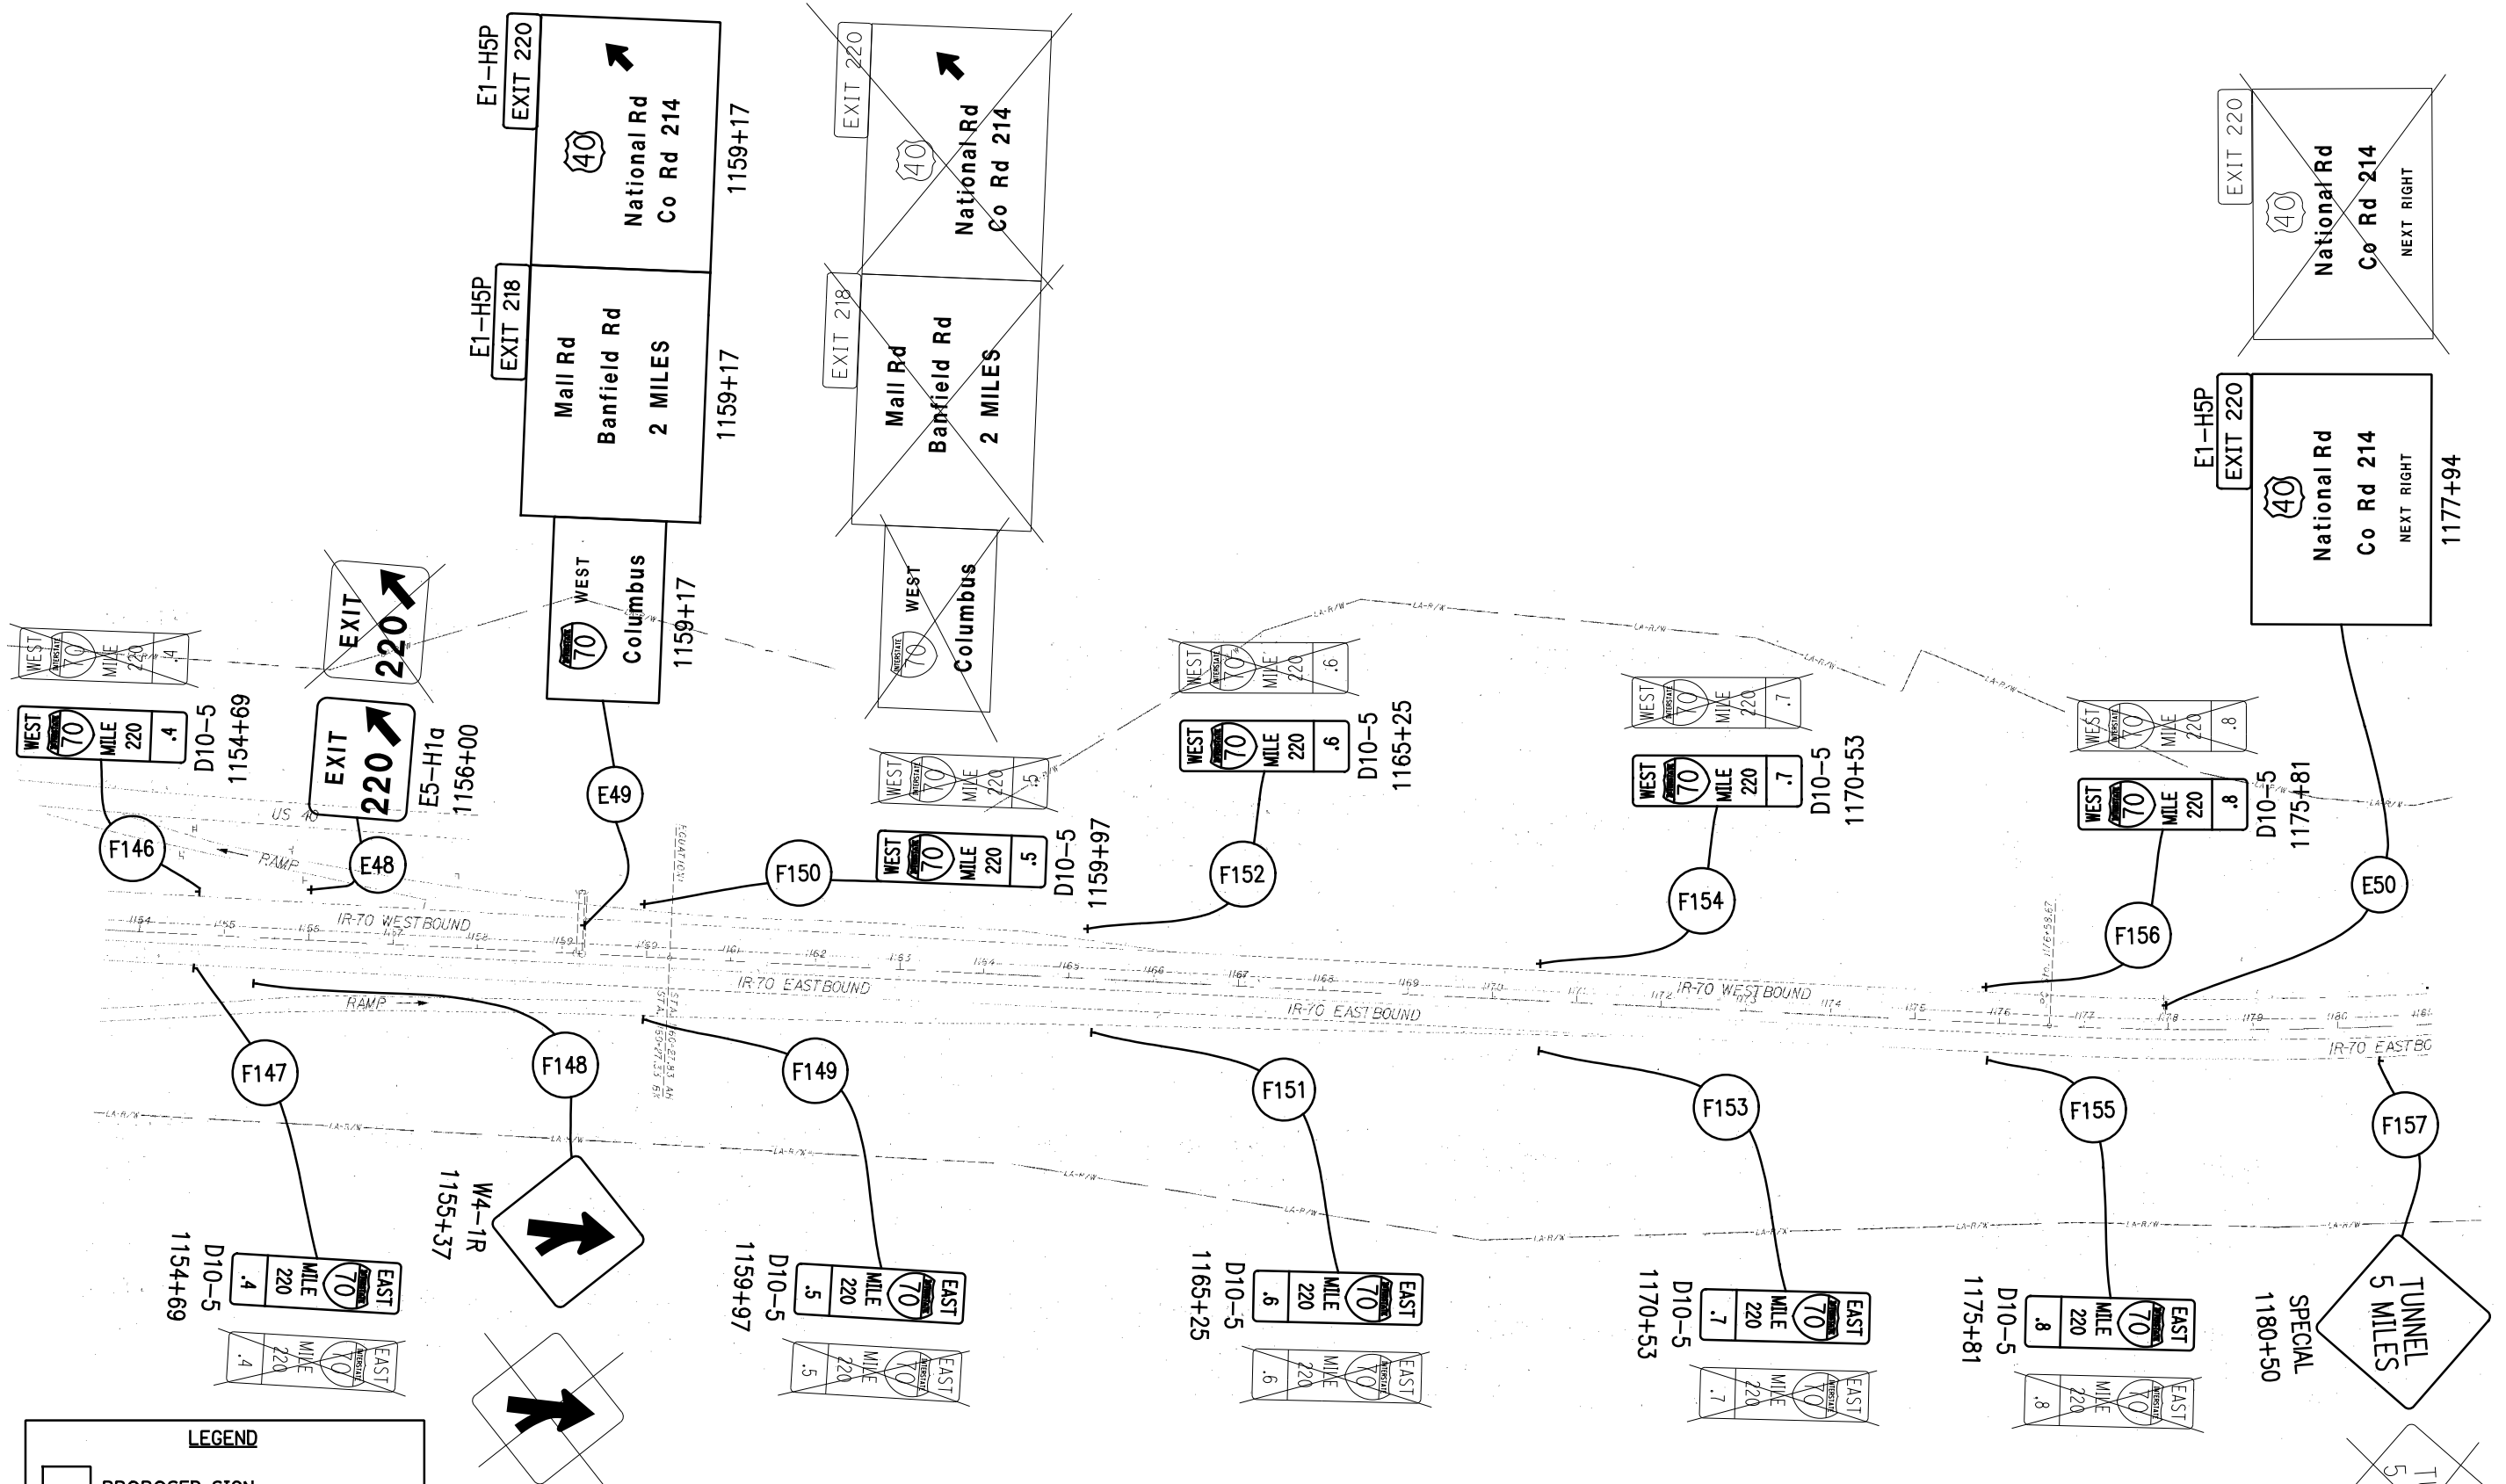

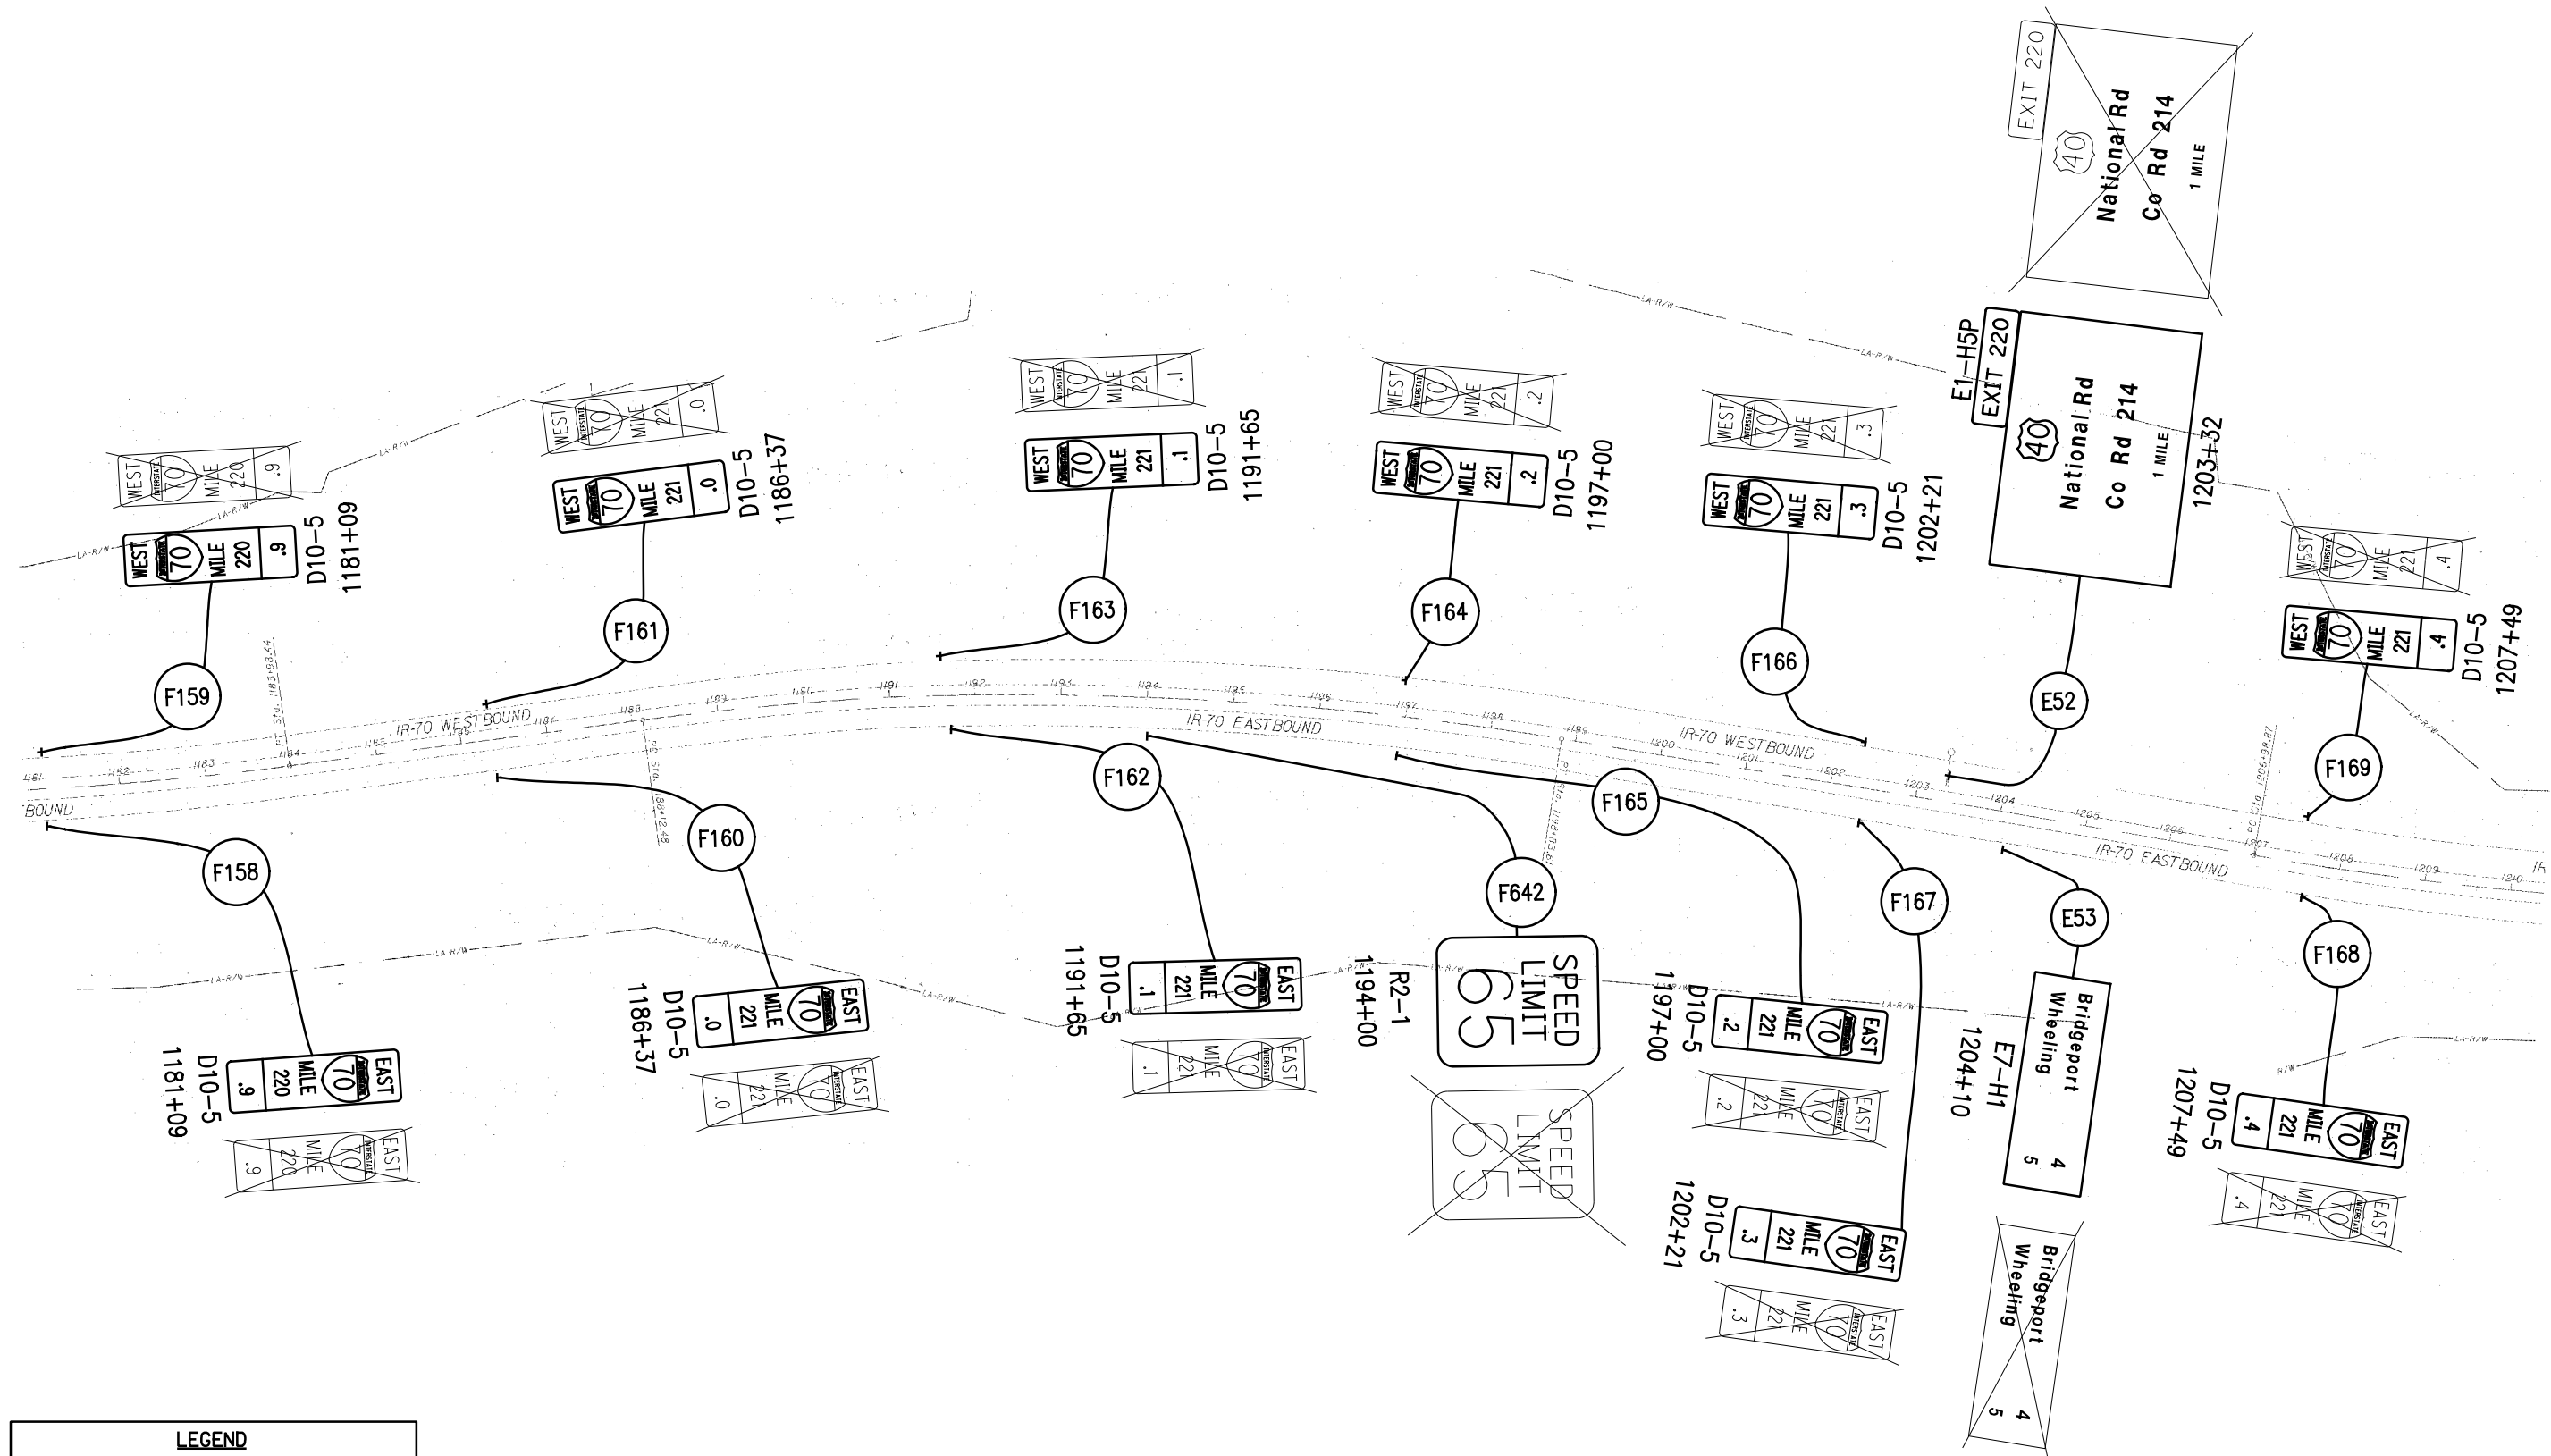


LEGEND

PROPOSED SIGN

EXISTING SIGN TO REMAIN
(RELOCATION NOTED IN PLANS)

EXISTING SIGN TO BE REMOVED

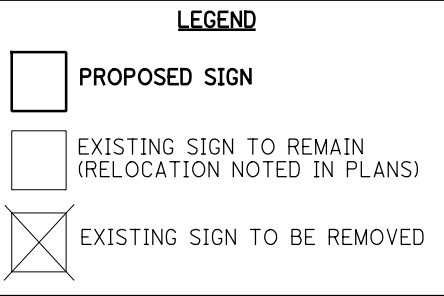


LEGEND

PROPOSED SIGN

EXISTING SIGN TO REMAIN
(RELOCATION NOTED IN PLANS)

EXISTING SIGN TO BE REMOVED

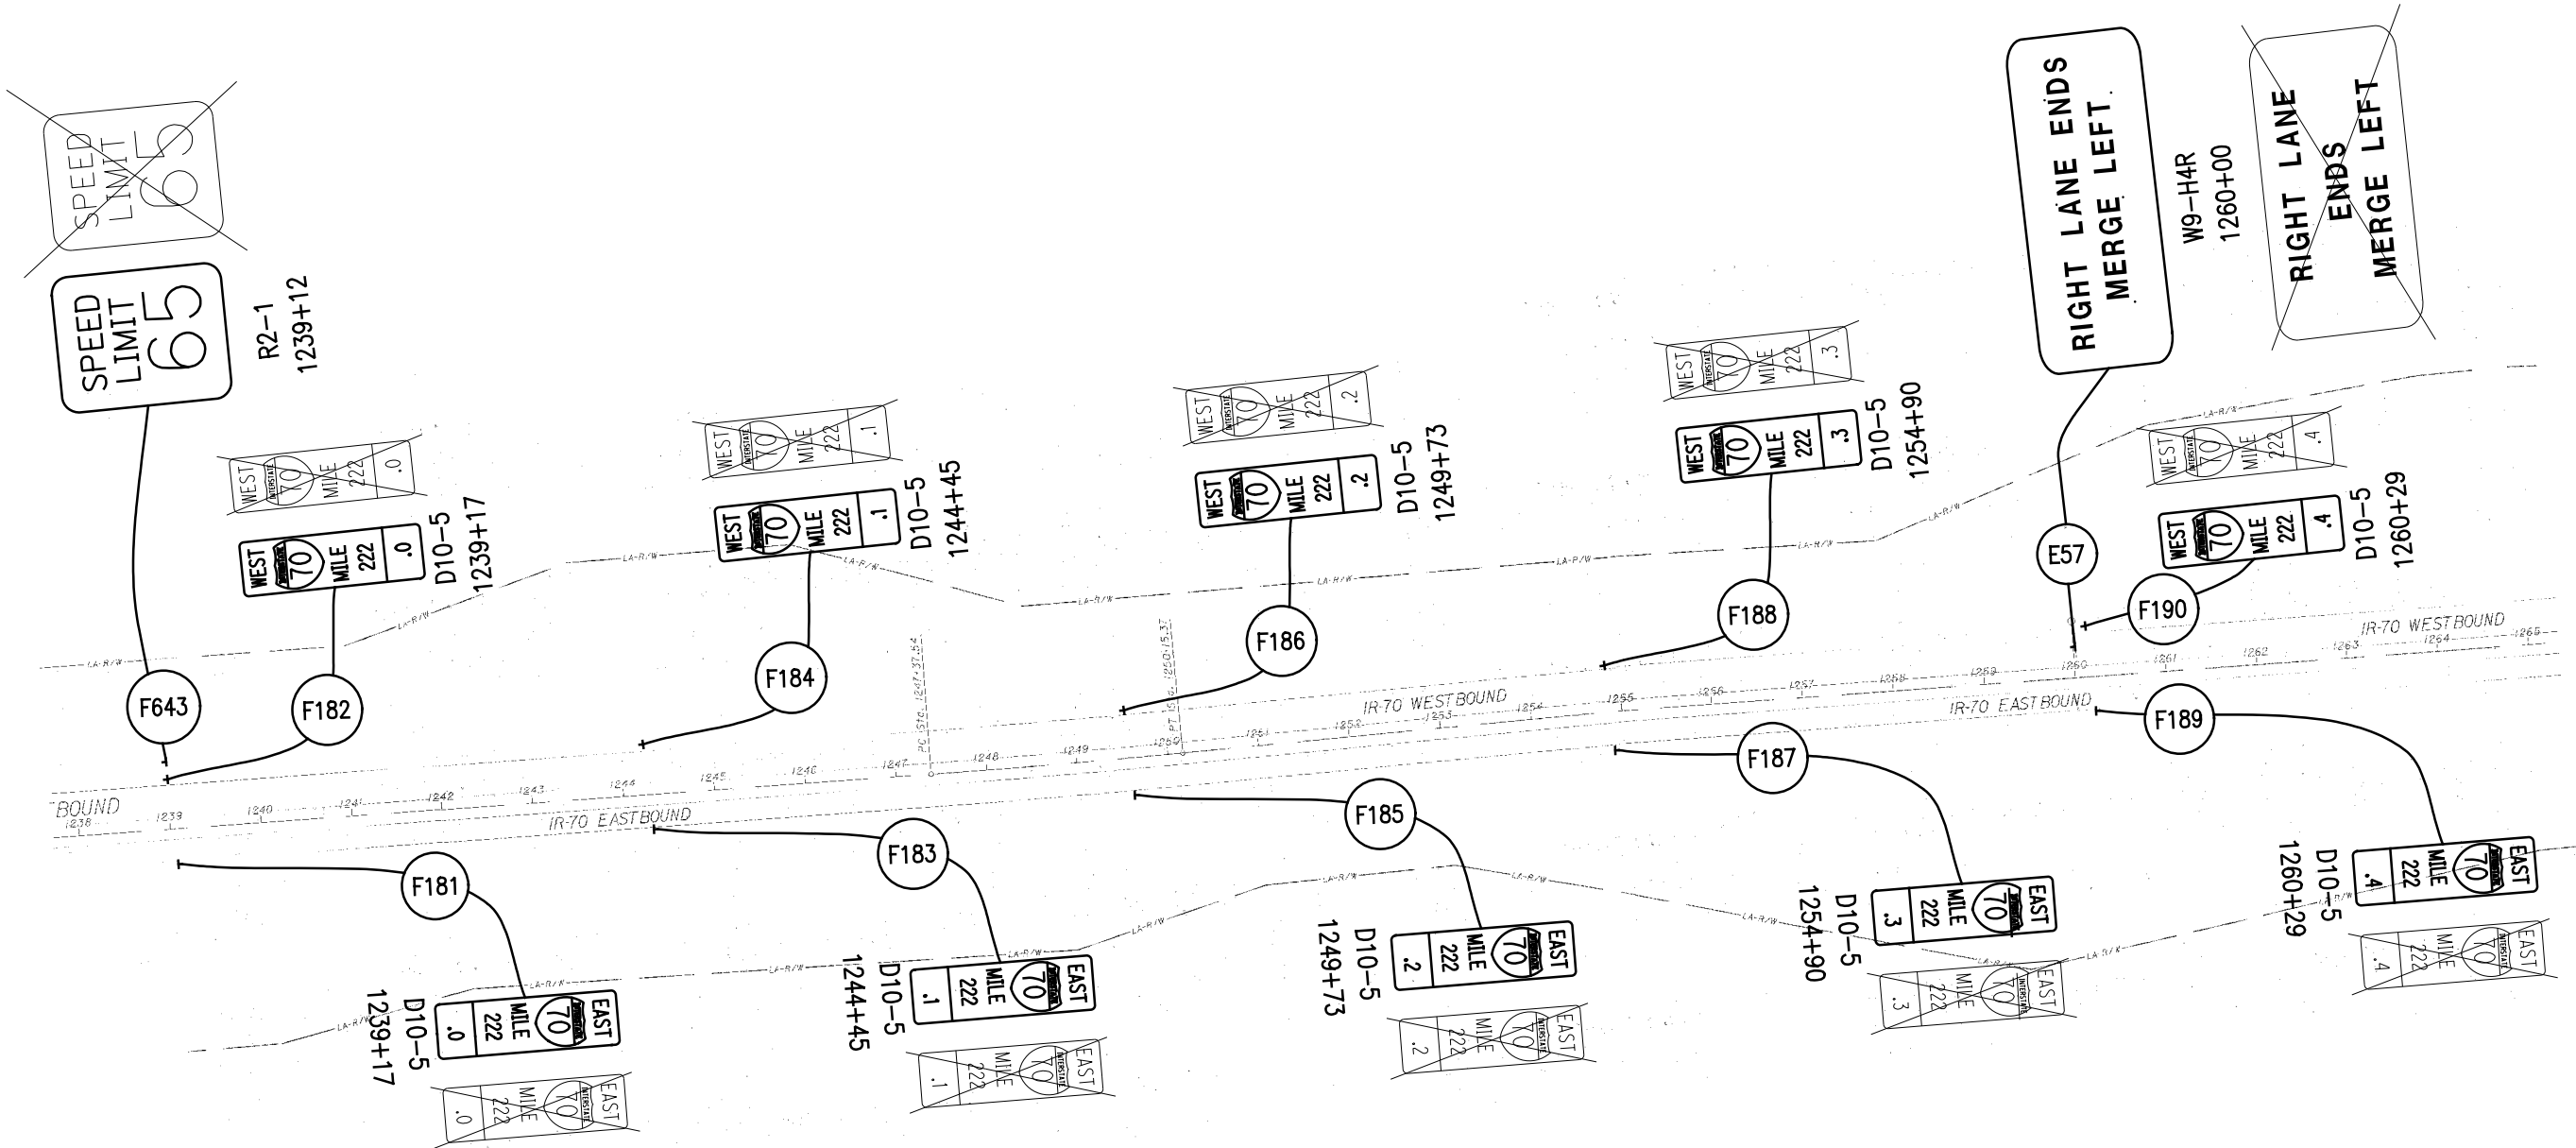


LEGEND

PROPOSED SIGN

EXISTING SIGN TO REMAIN
(RELOCATION NOTED IN PLANS)

EXISTING SIGN TO BE REMOVED

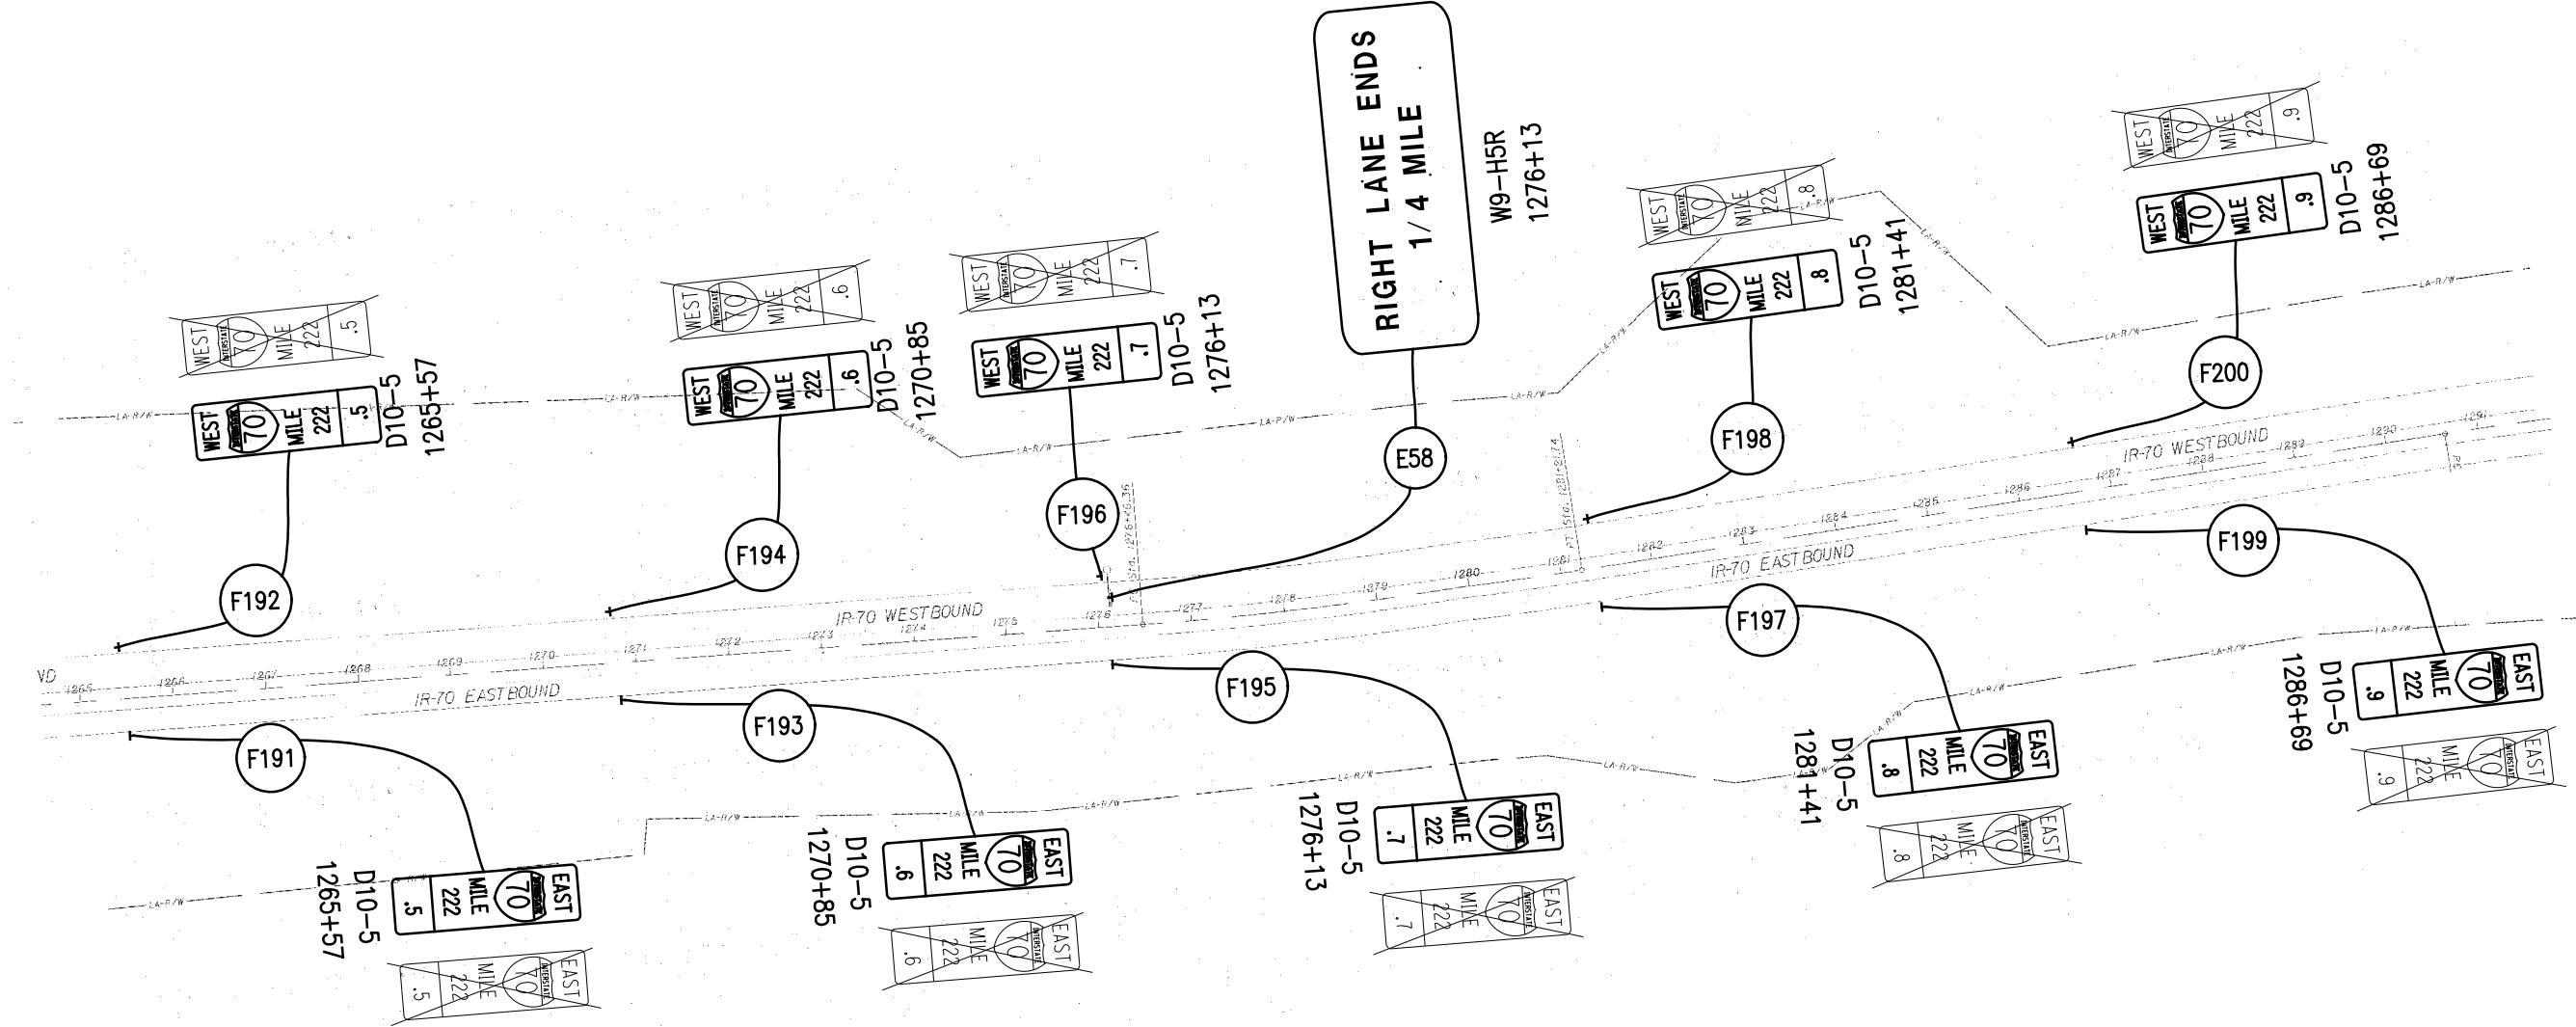


LEGEND

PROPOSED SIGN

EXISTING SIGN TO REMAIN
(RELOCATION NOTED IN PLANS)

EXISTING SIGN TO BE REMOVED

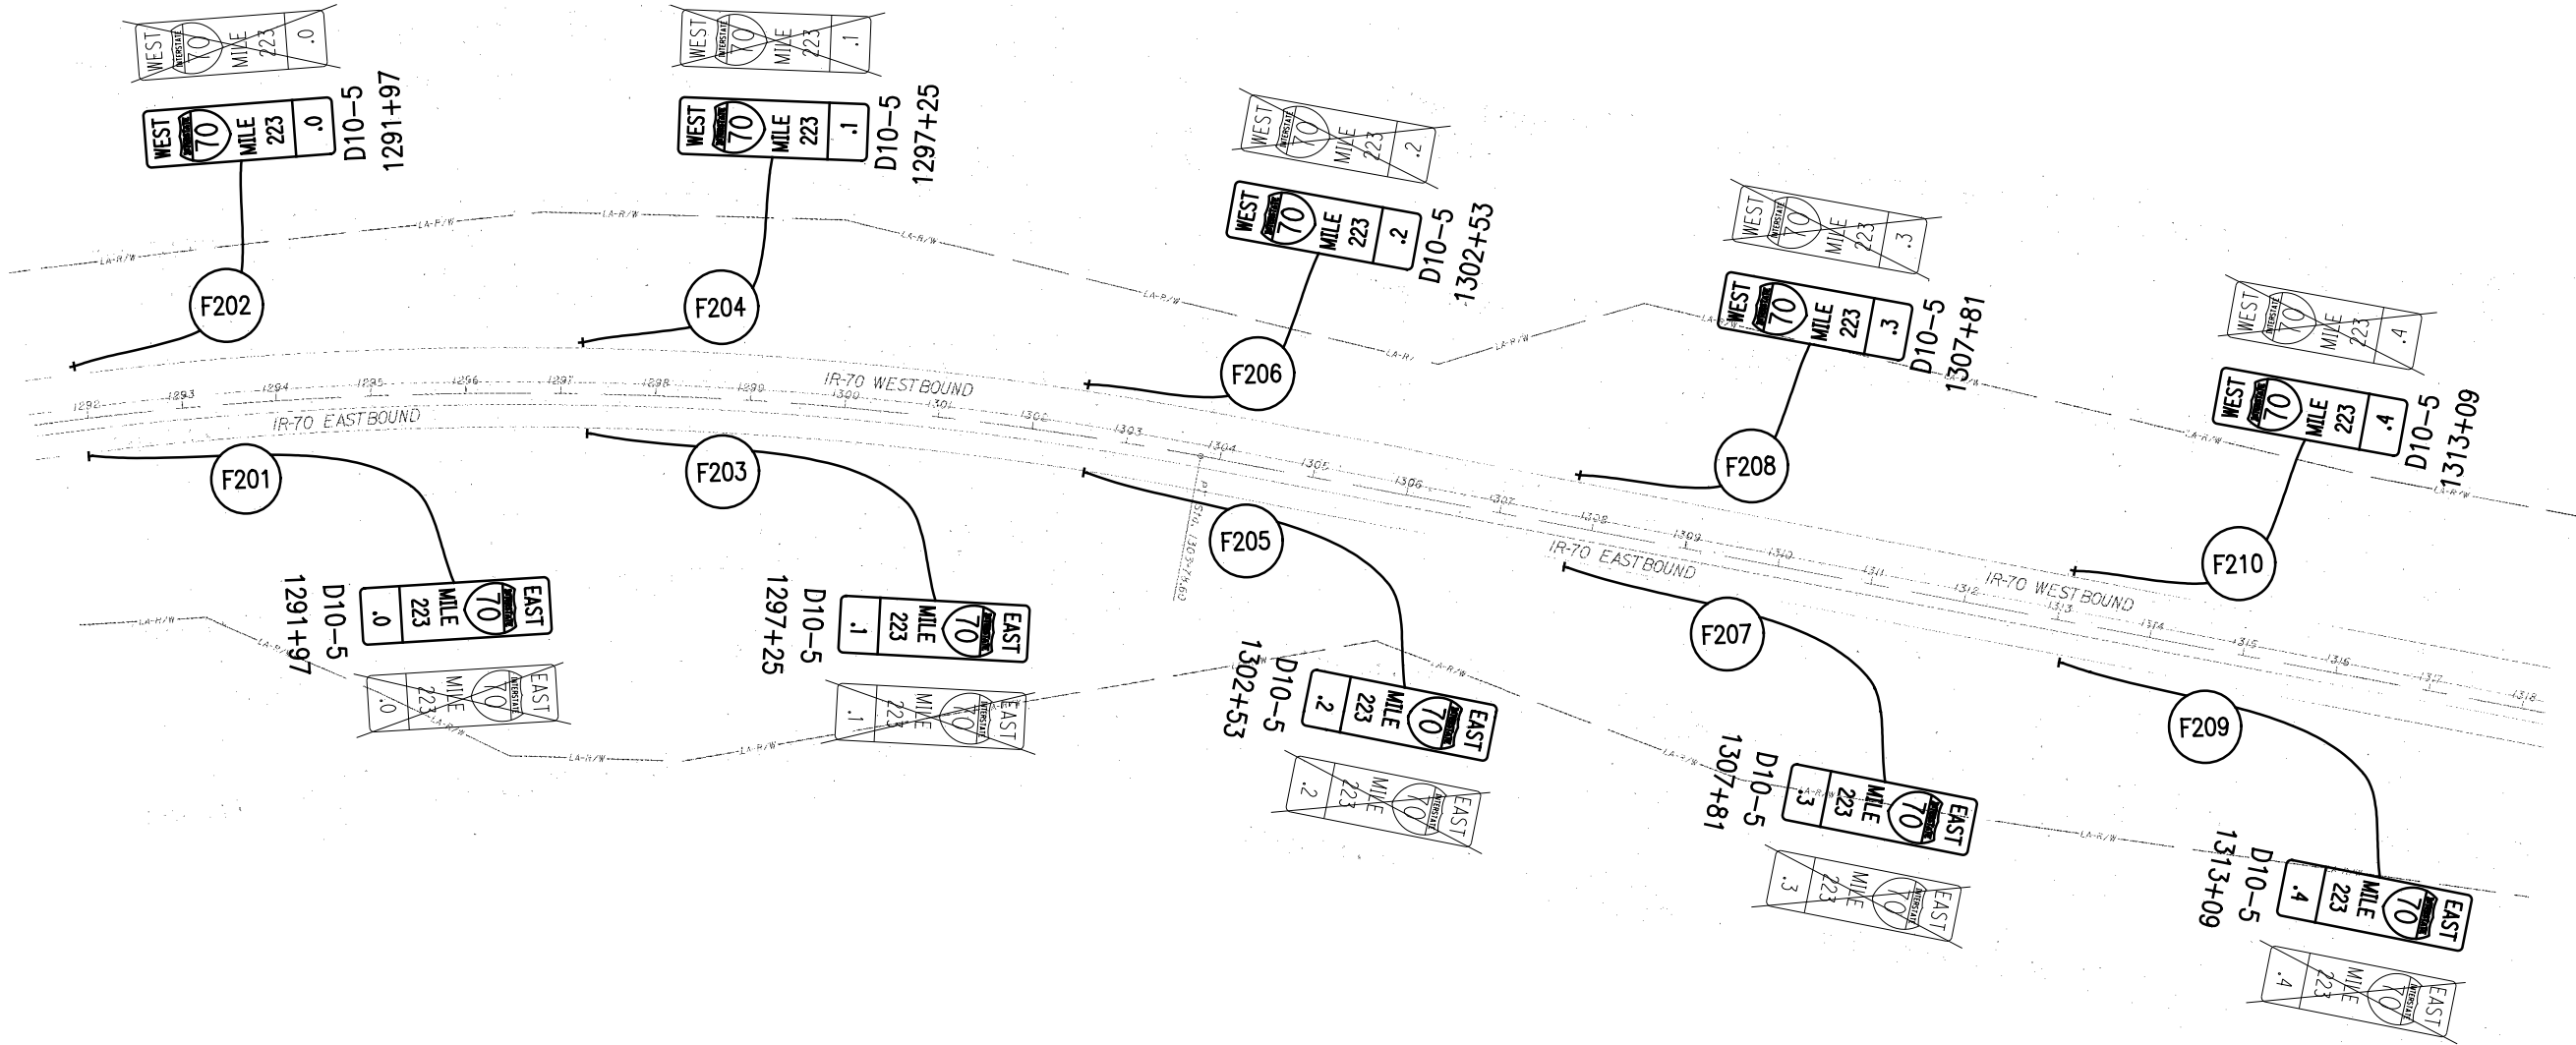


LEGEND

PROPOSED SIGN

EXISTING SIGN TO REMAIN
(RELOCATION NOTED IN PLANS)

EXISTING SIGN TO BE REMOVED

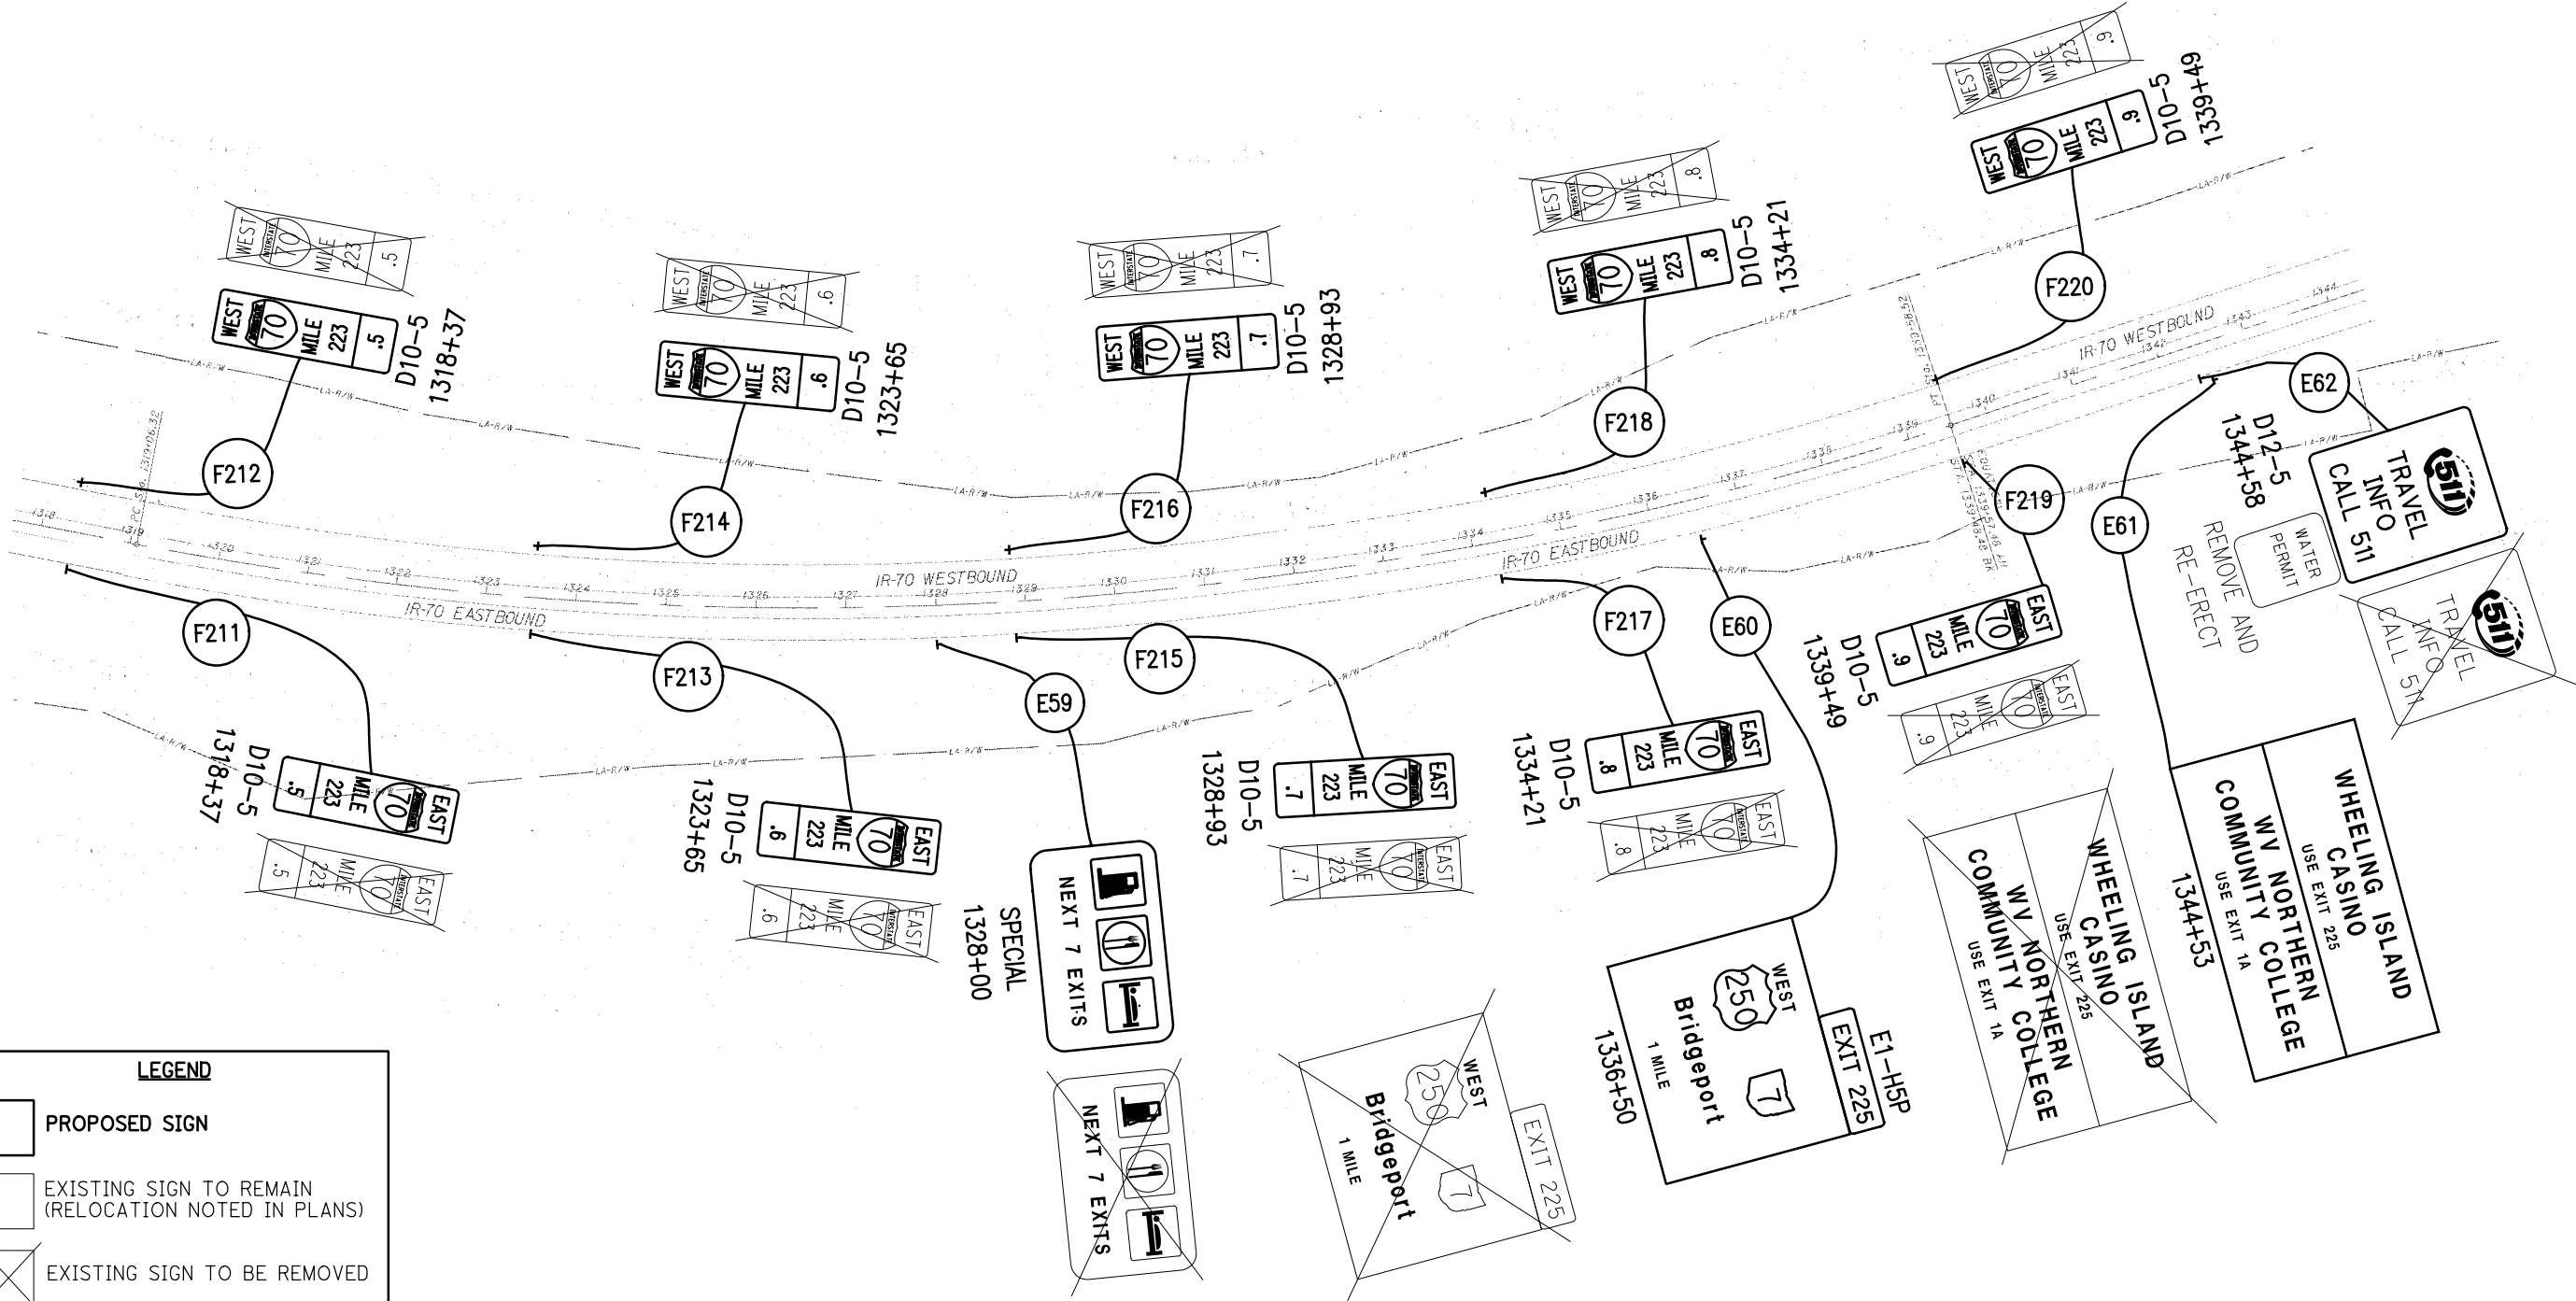


LEGEND

PROPOSED SIGN

EXISTING SIGN TO REMAIN
(RELOCATION NOTED IN PLANS)

EXISTING SIGN TO BE REMOVED

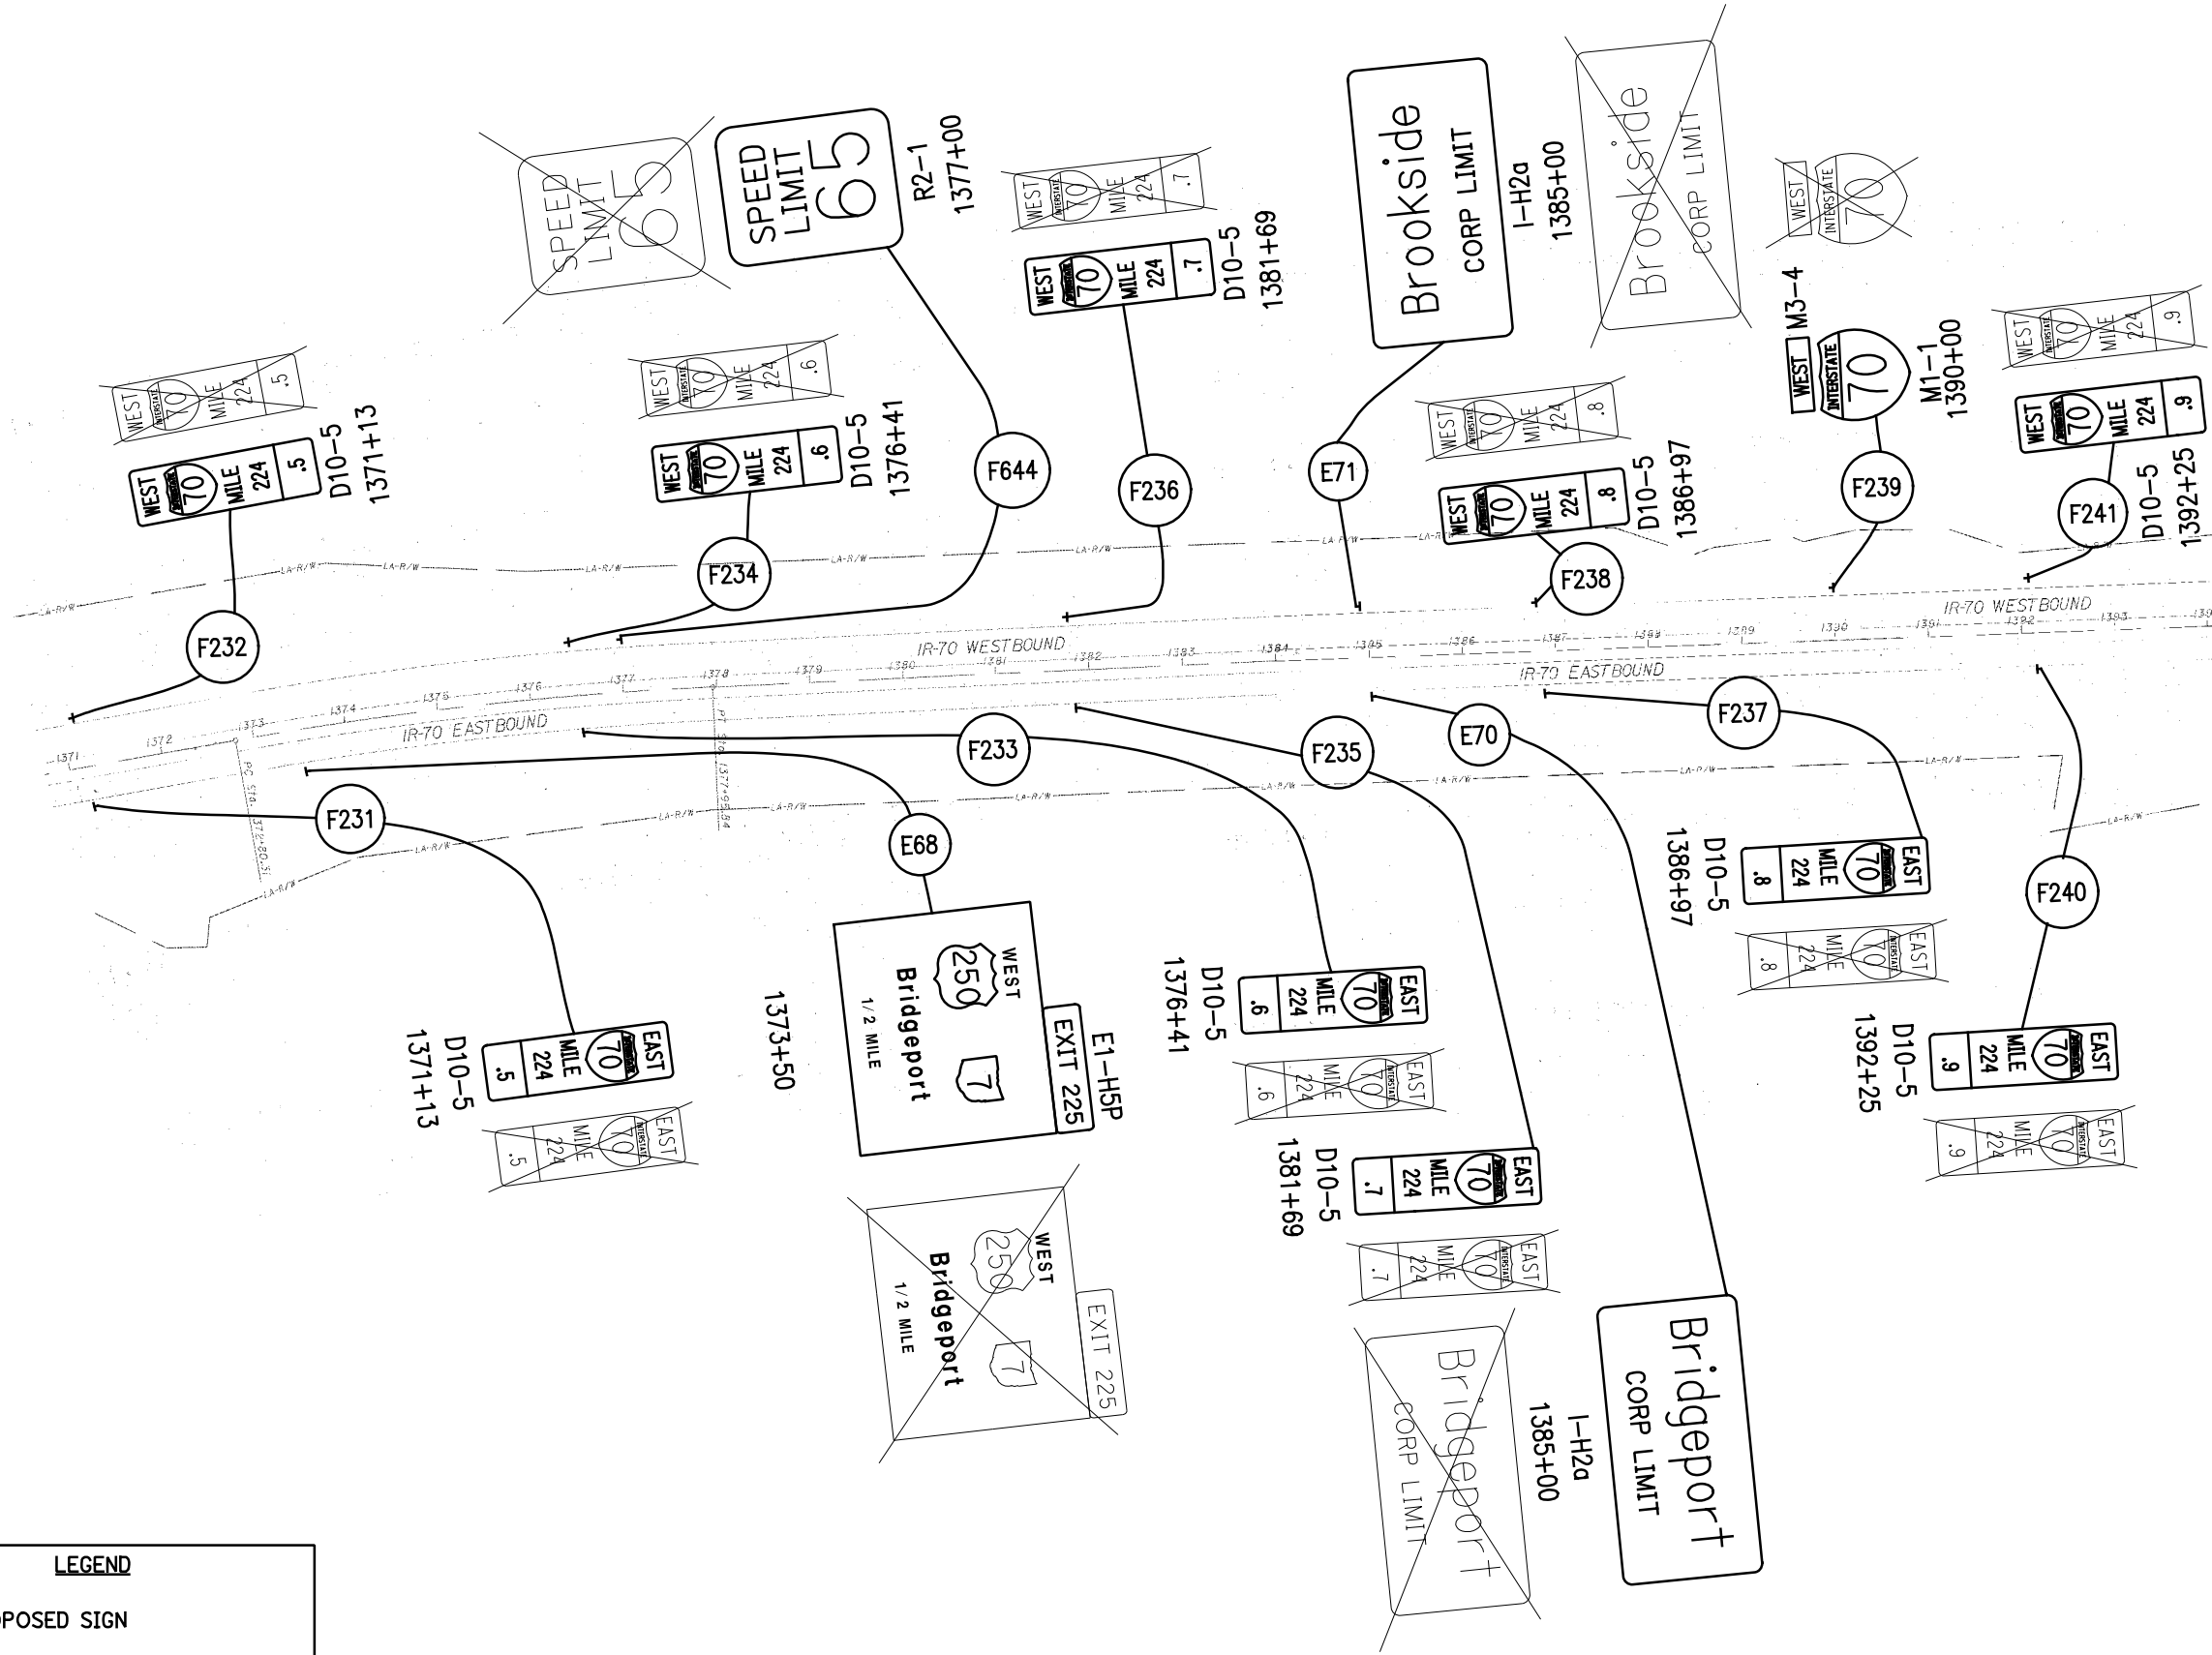



LEGEND

PROPOSED SIGN

EXISTING SIGN TO REMAIN
(RELOCATION NOTED IN PLANS)

EXISTING SIGN TO BE REMOVED

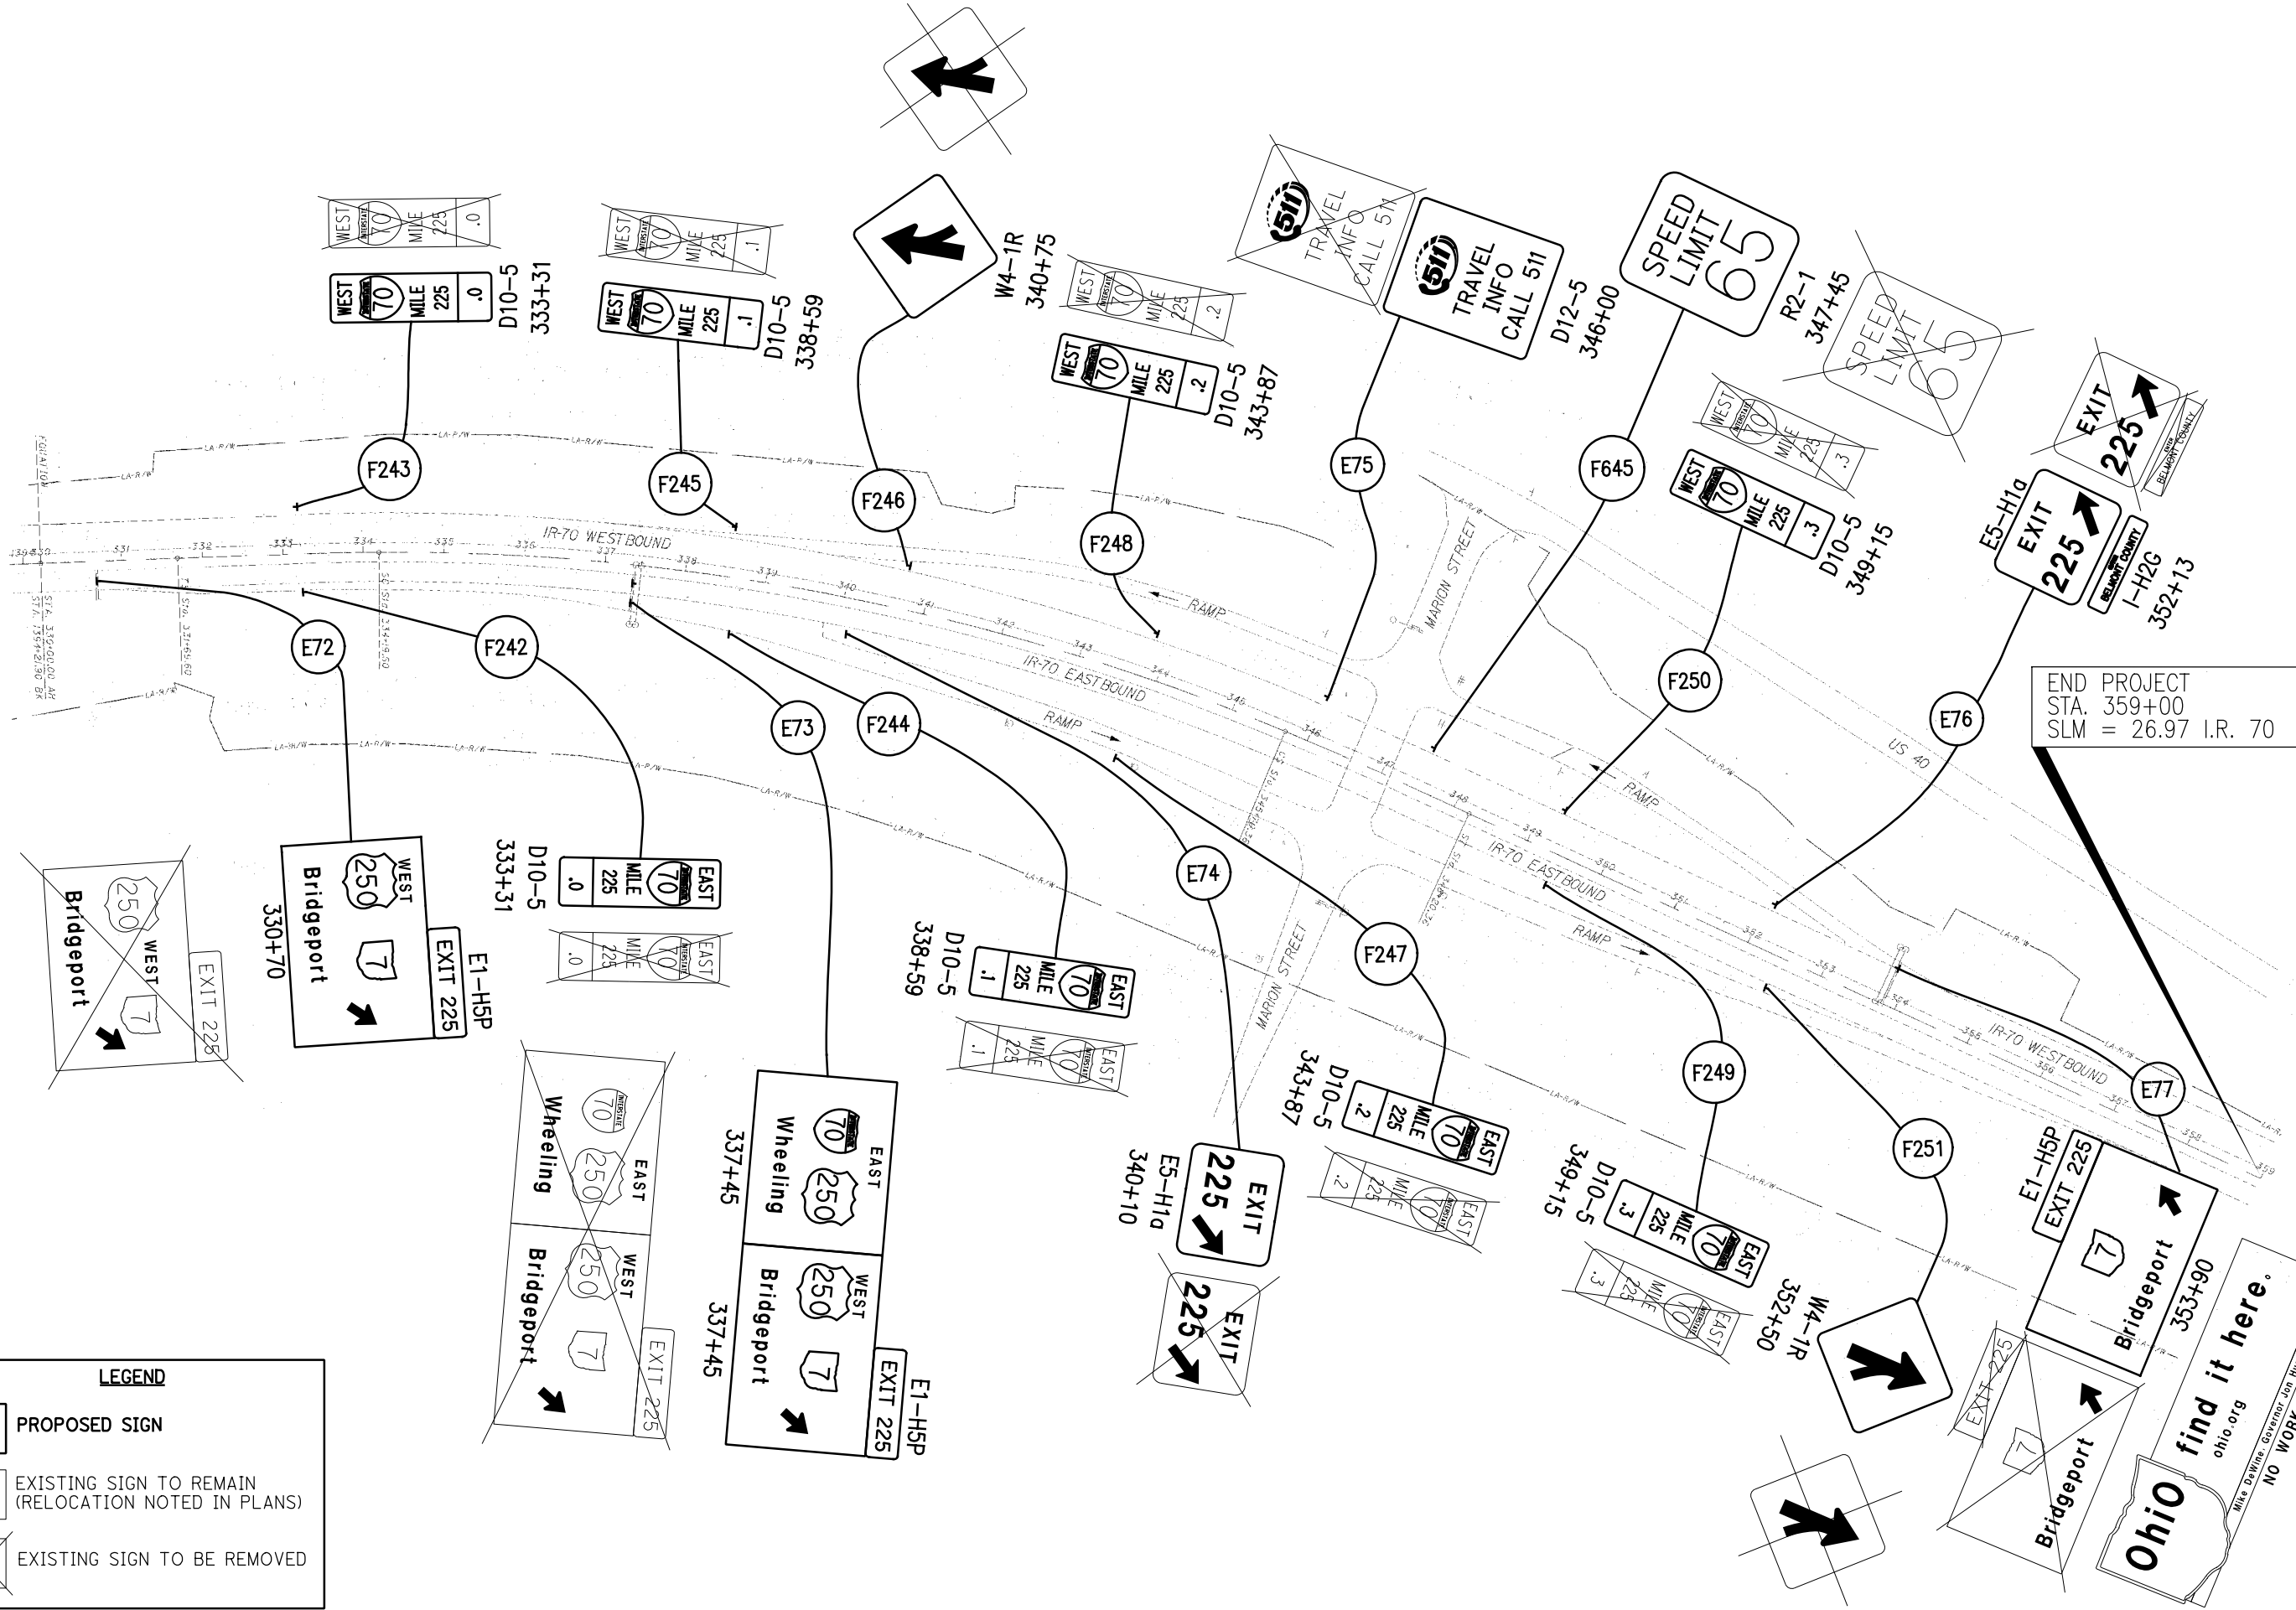


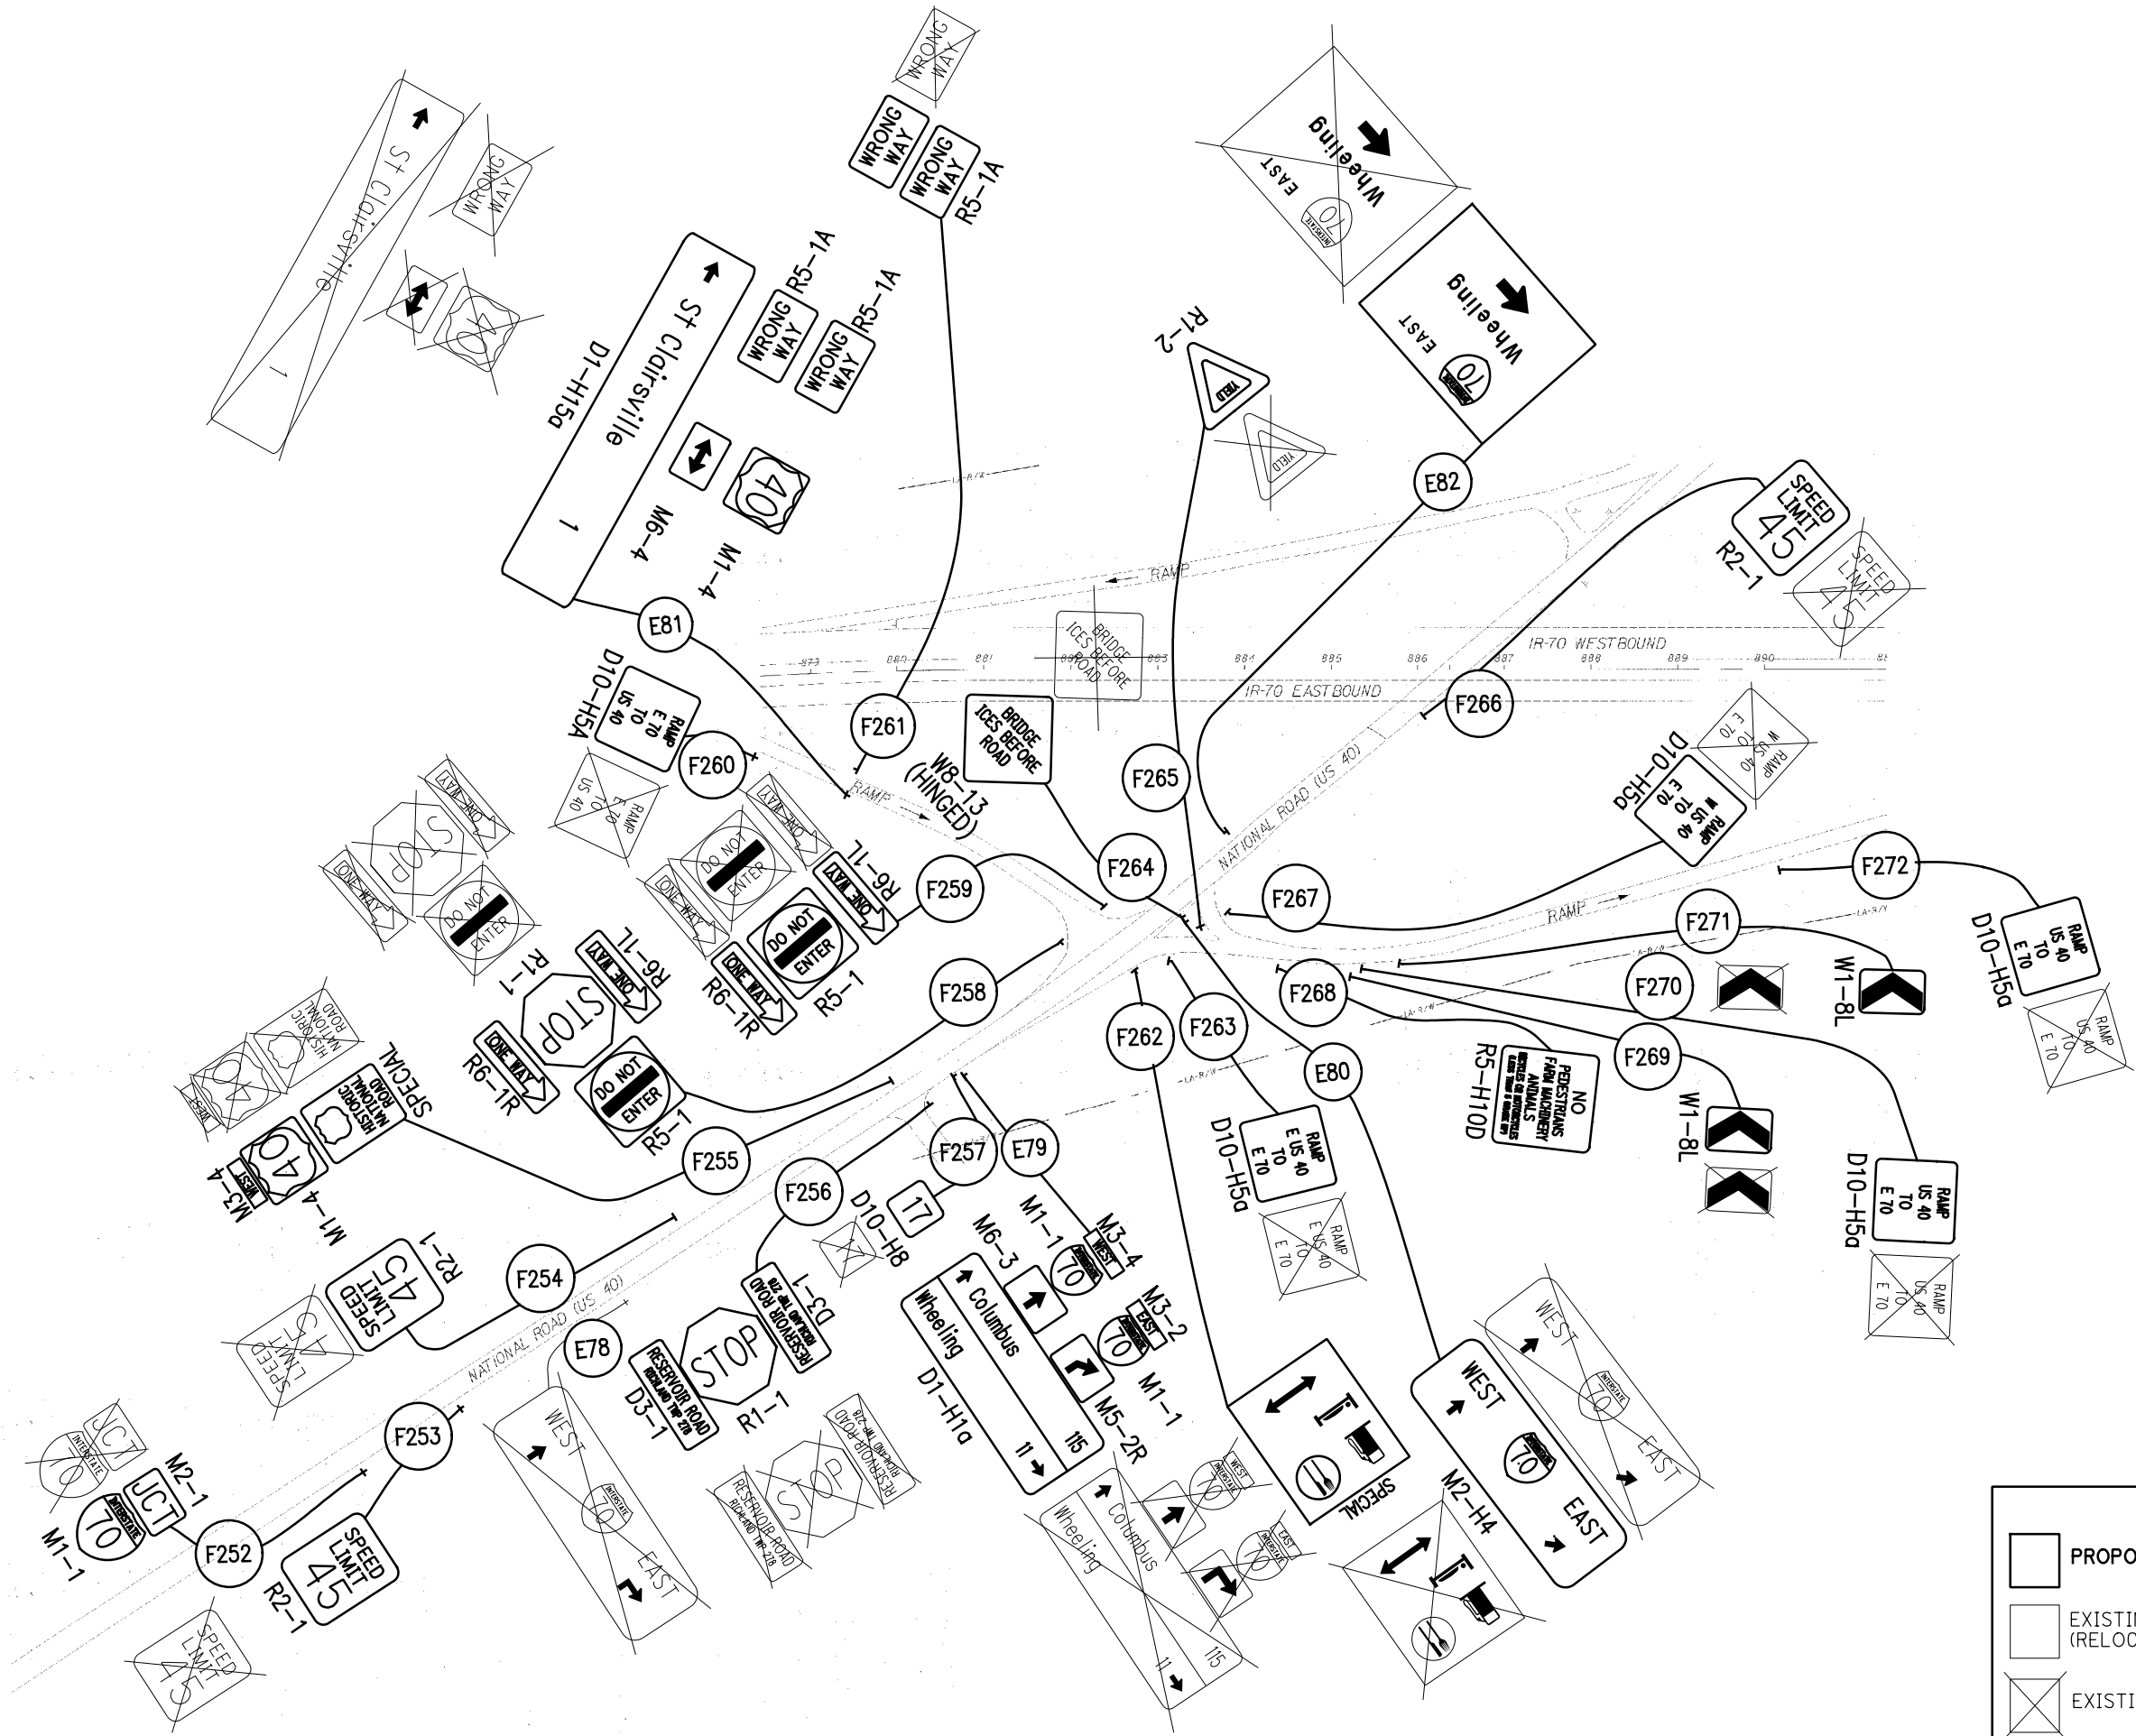

LEGEND

-  PROPOSED SIGN
-  EXISTING SIGN TO REMAIN (RELOCATION NOTED IN PLANS)
-  EXISTING SIGN TO BE REMOVED



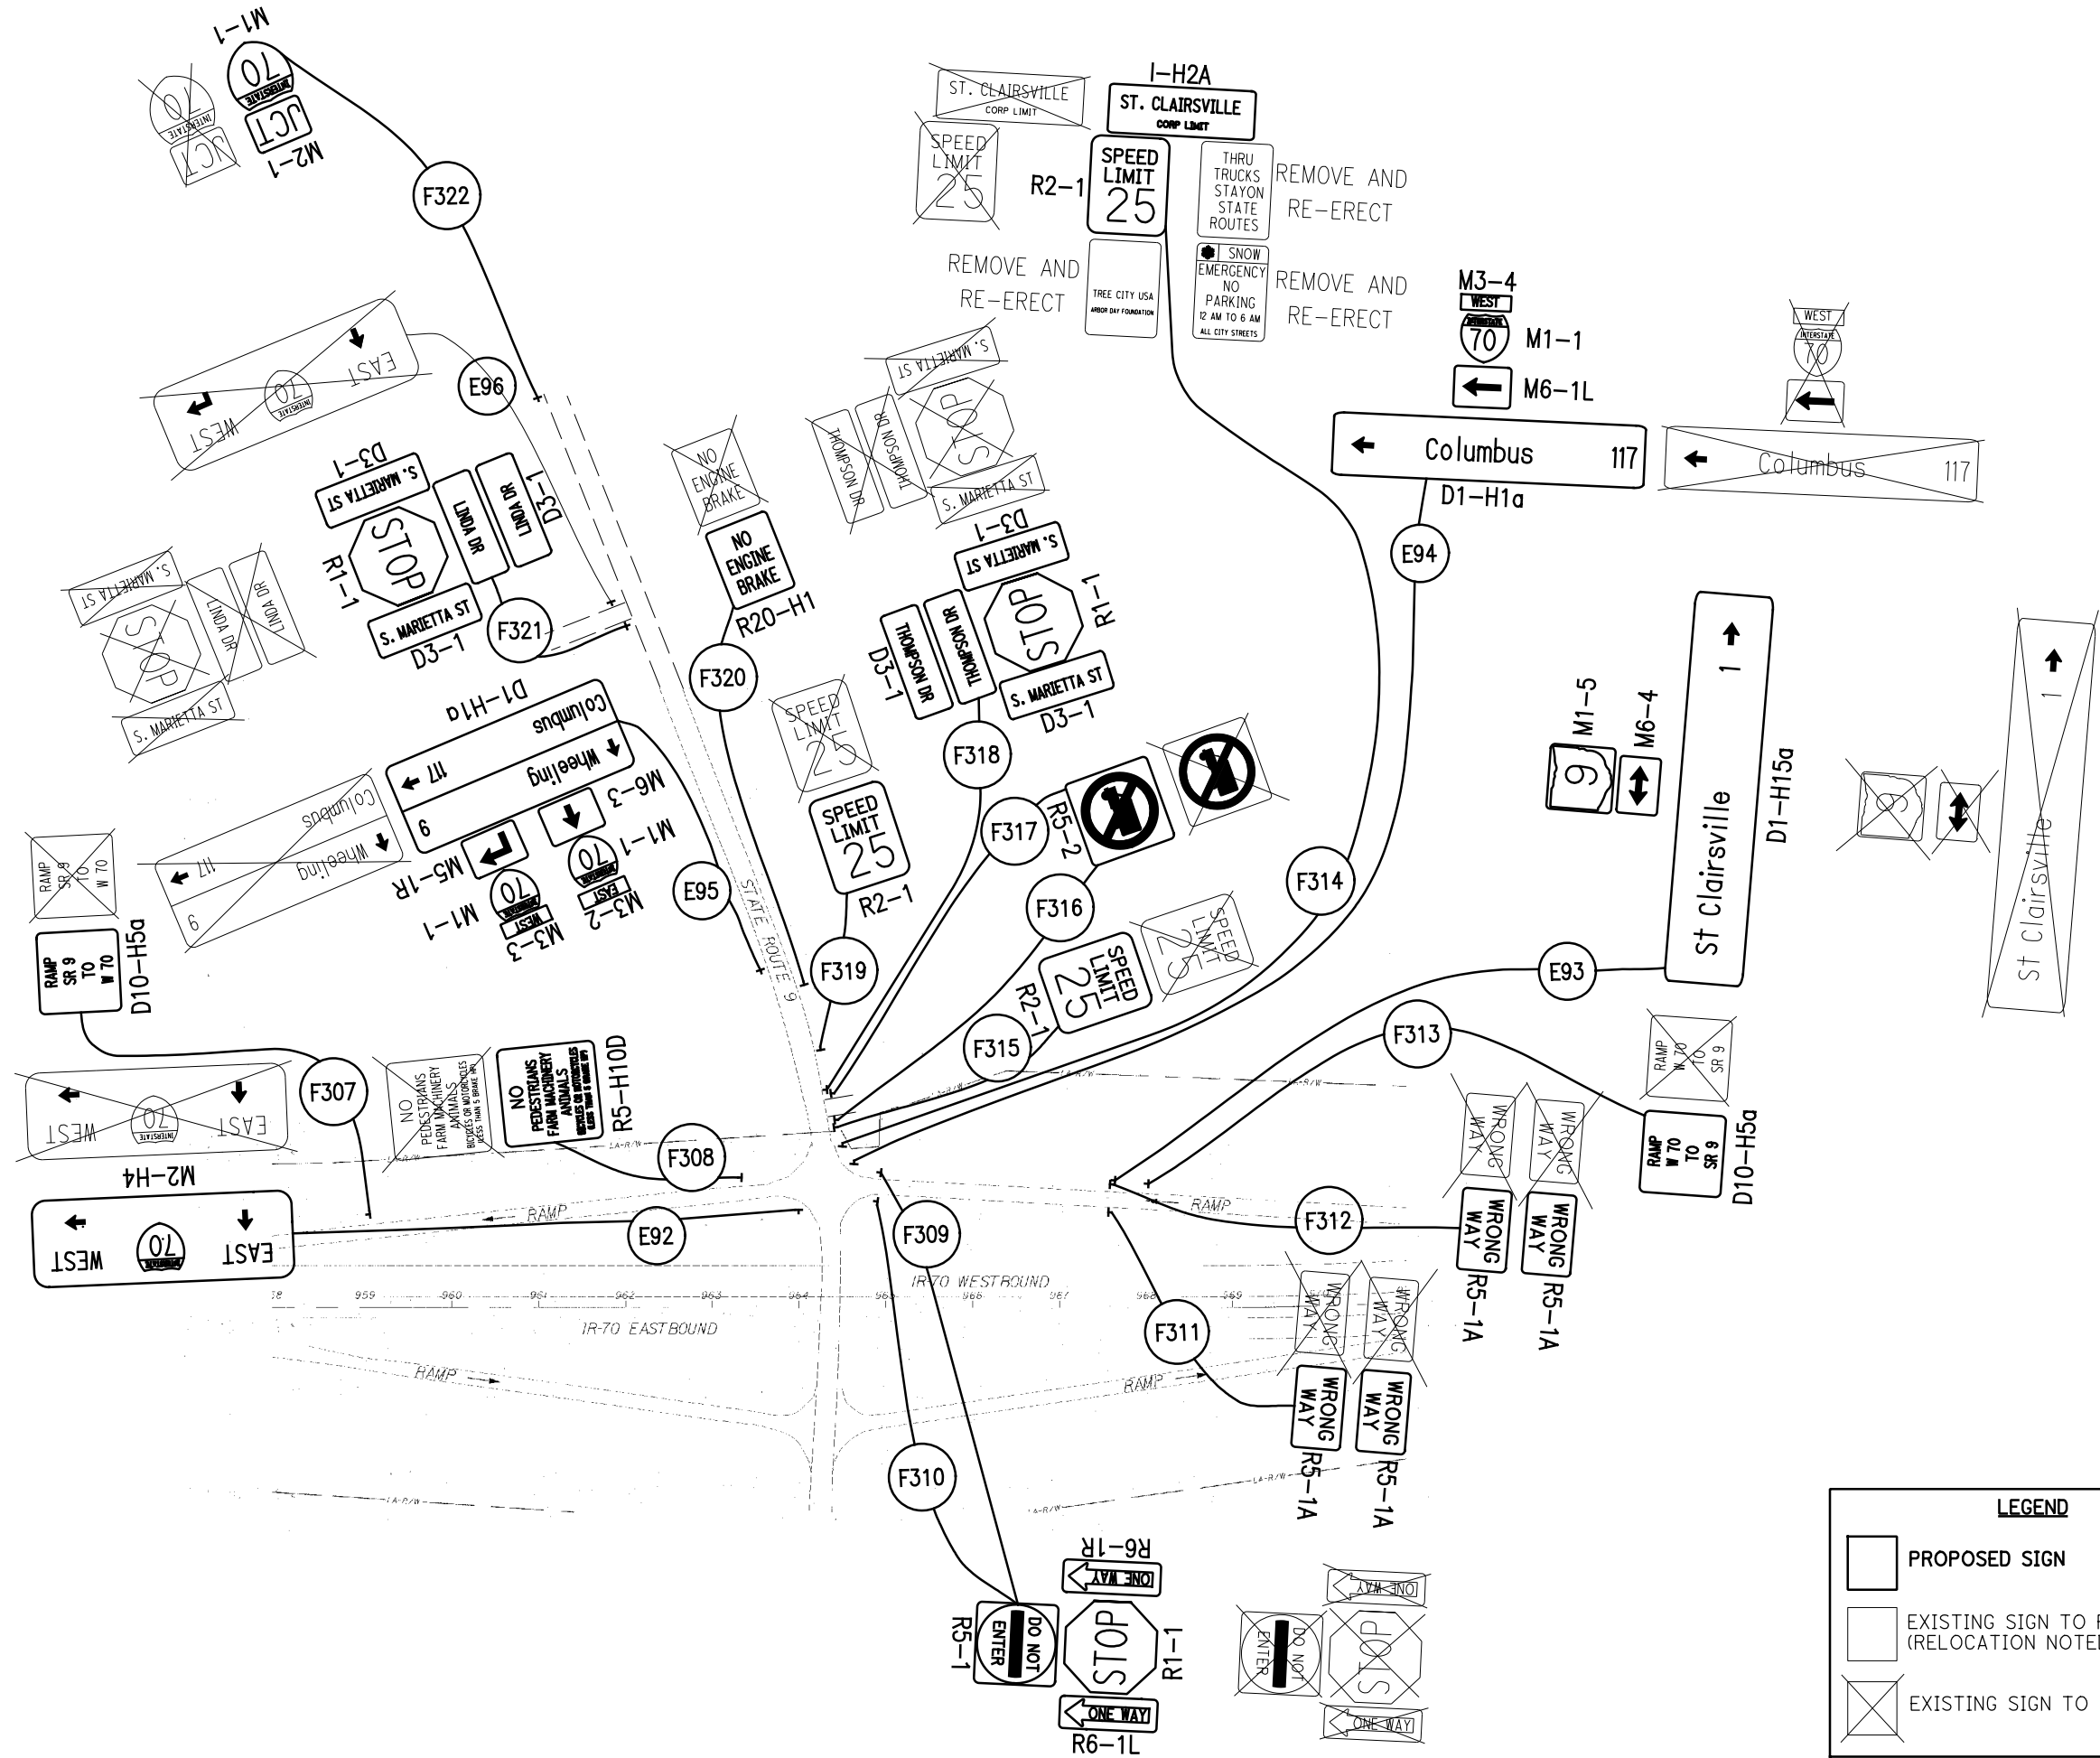

LEGEND

PROPOSED SIGN

EXISTING SIGN TO REMAIN
(RELOCATION NOTED IN PLANS)

EXISTING SIGN TO BE REMOVED

The diagram illustrates the proposed and existing traffic signs for the intersection of I.R. 70 and Banfield Road. Key features include:

- Proposed Signs:** Indicated by solid black outlines. These include speed limit signs (40 mph), directional signs for Interstate 70 (East and West), and various regulatory signs (e.g., R2-1, R3-H8BB, R5-H10D, D10-H5a).
- Existing Signs to Remain:** Indicated by dashed outlines. These include existing speed limit signs and directional signs.
- Existing Signs to Be Removed:** Indicated by a cross-hatch pattern. These include existing speed limit signs and directional signs.
- Sign Locations:** Signs are placed along Banfield Road and at the intersection with I.R. 70. Specific locations are marked with stationing (e.g., 1077, 1078, 1079, 1080, 1081, 1082, 1083, 1084, 1085, 1086, 1087, 1088, 1089).
- Sign Types:** The diagram shows a variety of sign types, including speed limit signs, directional signs, regulatory signs (e.g., R2-1, R3-H8BB, R5-H10D, D10-H5a), and stop signs.

36

154

BEL-70-16.60

TUS-77-0.00/20.00

PLAN SHEET

I.R. 70/ BANFIELD ROAD

CALCULATED

JWO

CHECKED

TJS


100

50

200

HORIZONTAL

SCALE IN FEET

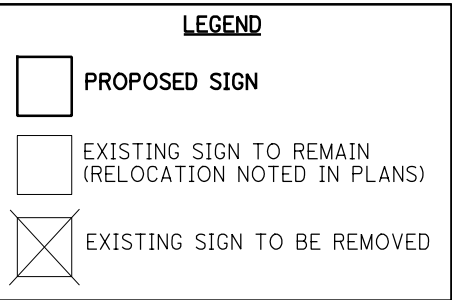




LEGEND

PROPOSED SIGN

EXISTING SIGN TO REMAIN
(RELOCATION NOTED IN PLANS)

EXISTING SIGN TO BE REMOVED

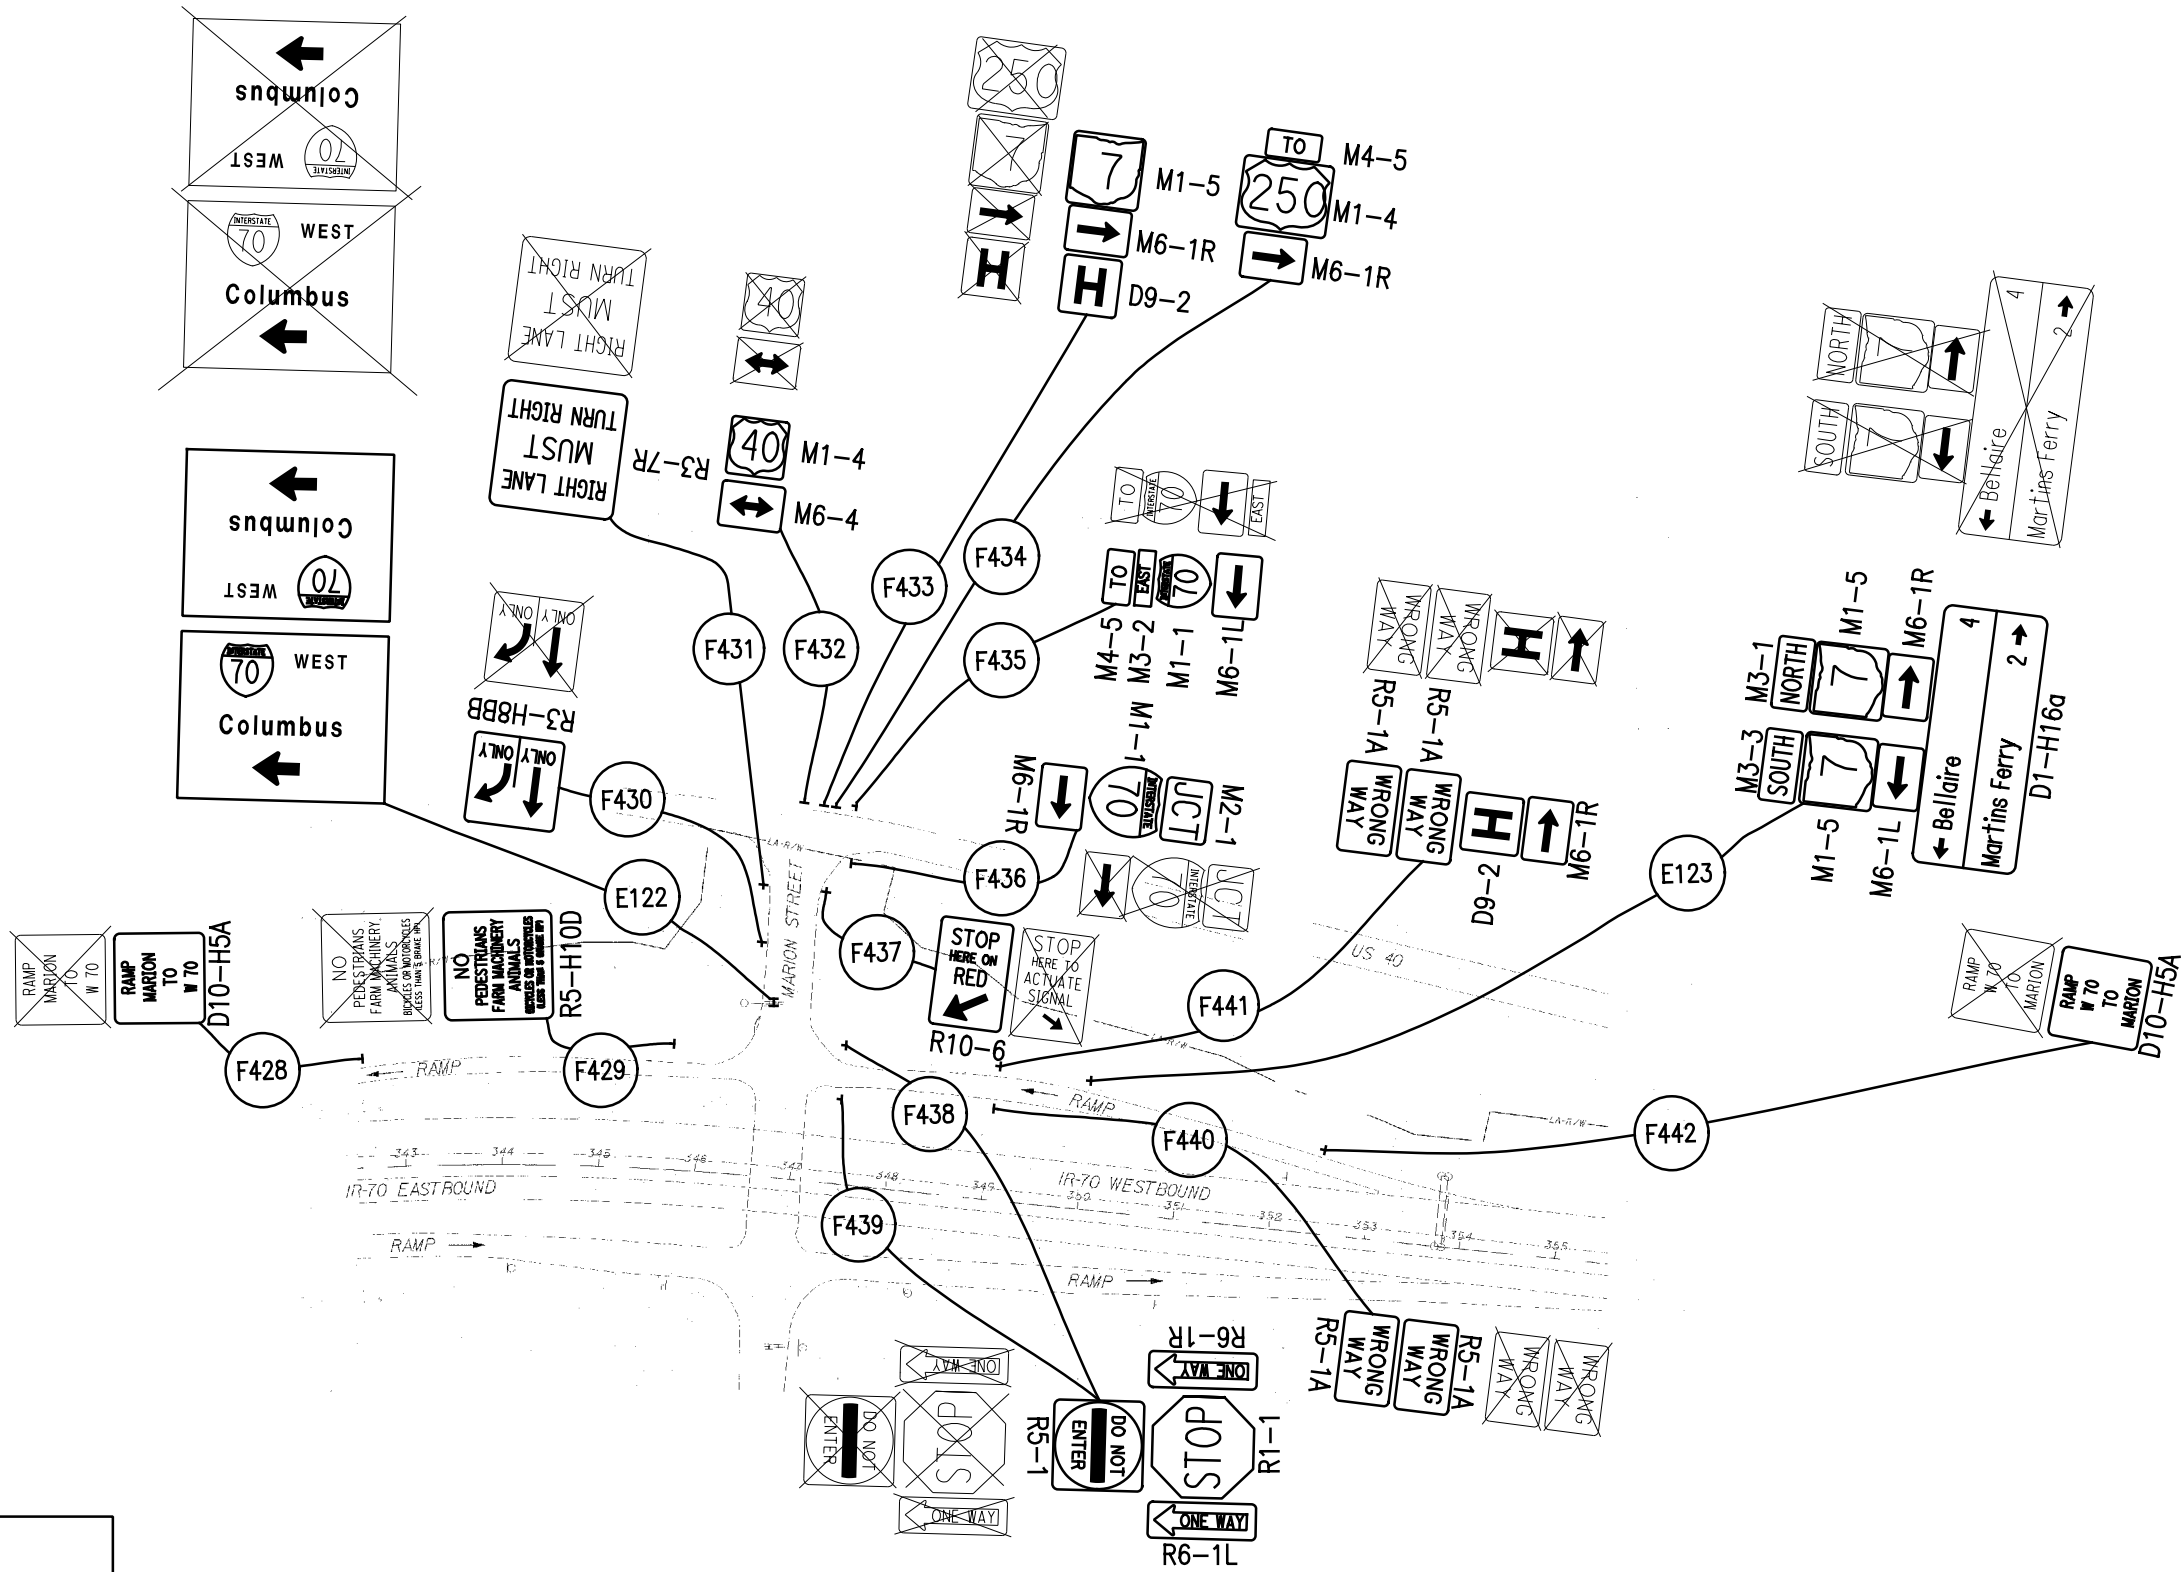

PLAN SHEET REFERENCE NO.	SIGN NUMBER	LOCATION	STATION	SIDE	CODE NUMBER	SIGN SIZE (INCHES)	630										
							SIGNS		REMOVAL		GROUND MOUNTED SUPPORT				SIGN BACKING ASSEMBLY	SIGN POST REFLECTOR, RED	SIGN POST REFLECTOR, YELLOW
							SIGN, FLAT SHEET	SIGN, FLAT SHEET (HINGED)	REMOVAL OF GROUND MOUNTED POST SUPPORT AND DISPOSAL	REMOVAL OF GROUND MOUNTED SIGN AND DISPOSAL							
											One-Way No. 3	No. 2	No. 3	No. 4			
							SQ FT	SQ FT	EACH	EACH	FT				EACH	EACH	EACH
9	F1	IR 70	873+98	LT	D10-5	18X60	7.5		1	1			14				
9	F2	IR 70	873+98	RT	D10-5	18X60	7.5		1	1			14				
9	F3	IR 70	879+26	LT	D10-5	18X60	7.5		1	1			14				
9	F4	IR 70	879+26	RT	D10-5	18X60	7.5		1	1			14				
9	F5	IR 70	880+00	LT	W4-1R	48X48	16		2	1			14 / 14				2
9	F6	IR 70	882+00	RT	W3-5	48X48	16		2	1			14 / 14				2
9	F7	IR 70	884+54	LT	D10-5	18X60	7.5		1	1			14				
9	F8	IR 70	884+54	RT	D10-5	18X60	7.5		1	1			14				
9	F9	IR 70	889+92	LT	D10-5	18X60	7.5		1	1			14				
9	F10	IR 70	889+92	RT	D10-5	18X60	7.5		1	1			14				
9	F11	IR 70	887+24	RT	W4-1R	48X48	16		2	1			14 / 14				2
9	F12	IR 70	889+69	RT	D10-5	18X60	7.5		1	1			14				
9	F13	IR 70	889+69	LT	D10-5	18X60	7.5		1	1			14				
10	F14	IR 70	894+97	RT	D10-5	18X60	7.5		1	1			14				
10	F15	IR 70	894+97	LT	D10-5	18X60	7.5		1	1			14				
10	F16	IR 70	900+25	RT	D10-5	18X60	7.5		1	1			14				
10	F17	IR 70	900+25	LT	D10-5	18X60	7.5		1	1			14				
10	F18	IR 70	905+33	RT	D10-5	18X60	7.5		1	1			14				
10	F19	IR 70	905+33	LT	D10-5	18X60	7.5		1	1			14				
10	F20	IR 70	910+81	RT	D10-5	18X60	7.5		1	1			14				
10	F21	IR 70	910+81	LT	D10-5	18X60	7.5		1	1			14				
10	F22	IR 70	912+00	RT	M1-1	36X36	9		1	1			14				
					M3-2	36X18	4.5			1							
10	F23	IR 70	916+09	RT	D10-5	18X60	7.5		1	1			14				
10	F24	IR 70	916+09	LT	D10-5	18X60	7.5		1	1			14				
11	F25	IR 70	921+37	LT	D10-5	18X60	7.5		1	1			14				
11	F26	IR 70	921+37	RT	D10-5	18X60	7.5		1	1			14				
11	F27	IR 70	923+40	RT	R4-H12	48X60	20		2	1			14 / 14				
11	F28	IR 70	926+65	RT	D10-5	18X60	7.5		1	1			14				
11	F29	IR 70	926+65	LT	D10-5	18X60	7.5		1	1			14				
11	F30	IR 70	931+25	LT	I-H25A	12X12	1		1	1		14					
11	F31	IR 70	931+93	LT	D10-5	18X60	7.5		1	1			14				
11	F32	IR 70	931+93	RT	D10-5	18X60	7.5		1	1			14				
11	F33	IR 70	935+00	RT	W8-13	48X48		16	2	1			14 / 14				2
11	F34	IR 70	937+21	RT	D10-5	18X60	7.5		1	1			14				
TOTALS CARRIED TO SUB SUMMARY:							285.0	16	39	35		14	532				8

PLAN SHEET REFERENCE NO.	SIGN NUMBER	LOCATION	STATION	SIDE	CODE NUMBER	SIGN SIZE (INCHES)	630										
							SIGNS		REMOVAL		GROUND MOUNTED SUPPORT				SIGN BACKING ASSEMBLY	SIGN POST REFLECTOR, RED	SIGN POST REFLECTOR, YELLOW
							SIGN, FLAT SHEET	SIGN, FLAT SHEET (HINGED)	REMOVAL OF GROUND MOUNTED POST SUPPORT AND DISPOSAL	REMOVAL OF GROUND MOUNTED SIGN AND DISPOSAL							
											One-Way No. 3	No. 2	No. 3	No. 4			
							SQ FT	SQ FT	EACH	EACH	FT				EACH	EACH	EACH
11	F35	IR 70	937+21	LT	D10-5	18X60	7.5		1	1			14				
11	F36	IR 70	940+00	LT	M1-1	36X36	9		1	1			14				
					M3-4	36X18	4.5			1							
11	F37	IR 70	942+49	LT	D10-5	18X60	7.5		1	1			14				
11	F38	IR 70	942+49	RT	D10-5	18X60	7.5		1	1			14				
12	F39	IR 70	947+77	LT	D10-5	18X60	7.5		1	1			14				
12	F40	IR 70	947+77	RT	D10-5	18X60	7.5		1	1			14				
12	F41	IR 70	953+05	LT	D10-5	18X60	7.5		1	1			14				
12	F42	IR 70	953+05	RT	D10-5	18X60	7.5		1	1			14				
12	F43	IR 70	958+00	LT	W4-1R	48X48	16		2	1			14 / 14				2
12	F44	IR 70	958+33	RT	D10-5	18X60	7.5		1	1			14				
12	F45	IR 70	958+33	LT	D10-5	18X60	7.5		1	1			14				
12	F46	IR 70	963+50	RT	OM3-R	12X36	3		1	1		14					1
					I-H25A	12X12	1			1							
12	F47	IR 70	963+54	RT	D10-5	18X60	7.5		1	1			14				
12	F48	IR 70	963+54	LT	D10-5	18X60	7.5		1	1			14				
12	F49	IR 70	965+00	LT	OM3-R	12X36	3		1	1		14					1
					I-H25A	12X12	1			1							
12	F50	IR 70	968+22	RT	W4-1R	48X48	16		2	1			14 / 14				2
12	F51	IR 70	969+72	RT	D10-5	18X60	7.5		1	1			14				
12	F52	IR 70	969+72	LT	D10-5	18X60	7.5		1	1			14				
13	F53	IR 70	975+00	RT	D10-5	18X60	7.5		1	1			14				
13	F54	IR 70	975+00	LT	D10-5	18X60	7.5		1	1			14				
13	F55	IR 70	976+50	RT					1	2							
13	F56	IR 70	980+40	RT	D10-5	18X60	7.5		1	1			14				
13	F57	IR 70	980+40	LT	D10-5	18X60	7.5		1	1			14				
13	F58	IR 70	982+00	RT	M1-1	36X36	9		1	1			14				
					M3-2	36X18	4.5			1							
13	F59	IR 70	985+76	RT	D10-5	18X60	7.5		1	1			14				
13	F60	IR 70	985+76	LT	D10-5	18X60	7.5		1	1			14				
13	F61	IR 70	991+04	RT	D10-5	18X60	7.5		1	1			14				
13	F62	IR 70	991+04	LT	D10-5	18X60	7.5		1	1			14				
13	F63	IR 70	996+32	RT	D10-5	18X60	7.5		1	1			14				
13	F64	IR 70	996+32	LT	D10-5	18X60	7.5		1	1			14				
13	F65	IR 70	997+00	LT	W8-13	48X48		16	2	1			14 / 14				2
TOTALS CARRIED TO SUB SUMMARY:							239.5	16	34	36		28	434				8

PLAN SHEET REFERENCE NO.	SIGN NUMBER	LOCATION	STATION	SIDE	CODE NUMBER	SIGN SIZE (INCHES)	630										
							SIGNS		REMOVAL		GROUND MOUNTED SUPPORT				SIGN BACKING ASSEMBLY	SIGN POST REFLECTOR, RED	SIGN POST REFLECTOR, YELLOW
							SIGN, FLAT SHEET	SIGN, FLAT SHEET (HINGED)	REMOVAL OF GROUND MOUNTED POST SUPPORT AND DISPOSAL	REMOVAL OF GROUND MOUNTED SIGN AND DISPOSAL							
							SQ FT	SQ FT	EACH	EACH	FT				EACH	EACH	EACH
14	F66	IR 70	1001+60	RT	D10-5	18X60	7.5		1	1			14				
14	F67	IR 70	1001+60	LT	D10-5	18X60	7.5		1	1			14				
14	F68	IR 70	1006+88	RT	D10-5	18X60	7.5		1	1			14				
14	F69	IR 70	1006+88	LT	D10-5	18X60	7.5		1	1			14				
14	F70	IR 70	1008+00	LT					2	1							
14	F71	IR 70	1012+16	RT	D10-5	18X60	7.5		1	1			14				
14	F72	IR 70	1012+16	LT	D10-5	18X60	7.5		1	1			14				
14	F73	IR 70	1017+44	RT	D10-5	18X60	7.5		1	1			14				
14	F74	IR 70	1017+44	LT	D10-5	18X60	7.5		1	1			14				
14	F75	IR 70	1022+72	RT	D10-5	18X60	7.5		1	1			14				
14	F76	IR 70	1022+72	LT	D10-5	18X60	7.5		1	1			14				
15	F77	IR 70	1028+00	RT	D10-5	18X60	7.5		1	1			14				
15	F78	IR 70	1028+00	LT	D10-5	18X60	7.5		1	1			14				
15	F79	IR 70	1029+05	LT	M1-1	36X36	9		1	1			14				
					M3-4	36X18	4.5			1							
15	F80	IR 70	1033+28	RT	D10-5	18X60	7.5		1	1			14				
15	F81	IR 70	1033+28	LT	D10-5	18X60	7.5		1	1			14				
15	F82	IR 70	1038+56	RT	D10-5	18X60	7.5		1	1			14				
15	F83	IR 70	1038+56	LT	D10-5	18X60	7.5		1	1			14				
15	F84	IR 70	1043+84	RT	D10-5	18X60	7.5		1	1			14				
15	F85	IR 70	1043+84	LT	D10-5	18X60	7.5		1	1			14				
15	F86	IR 70	1048+00	LT	W4-1R	48X48	16		2	1			14 / 14				2
15	F87	IR 70	1049+12	LT	D10-5	18X60	7.5		1	1			14				
15	F88	IR 70	1049+12	RT	D10-5	18X60	7.5		1	1			14				
16	F89	IR 70	1054+40	LT	D10-5	18X60	7.5		1	1			14				
16	F90	IR 70	1054+40	RT	D10-5	18X60	7.5		1	1			14				
16	F91	IR 70	1059+00	LT	W13-3	36x48	12		2	1			14 / 14				2
16	F92	IR 70	1059+68	RT	D10-5	18X60	7.5		1	1			14				
16	F93	IR 70	1059+68	LT	D10-5	18X60	7.5		1	1			14				
16	F94	IR 70	1062+20	RT	W13-3	36X48	12		2	1			14 / 14				2
16	F95	IR 70	1064+96	LT	D10-5	18X60	7.5		1	1			14				
16	F96	IR 70	1064+96	RT	D10-5	18X60	7.5		1	1			14				
16	F97	IR 70	1070+00	RT	W4-1R	48X48	16		2	1			14 / 14				2
16	F98	IR 70	1070+24	RT	D10-5	18X60	7.5		1	1			14				
16	F99	IR 70	1070+24	LT	D10-5	18X60	7.5		1	1			14				
TOTALS CARRIED TO SUB SUMMARY:							279.5		39	35			518				8

PLAN SHEET REFERENCE NO.	SIGN NUMBER	LOCATION	STATION	SIDE	CODE NUMBER	SIGN SIZE (INCHES)	630										
							SIGNS		REMOVAL		GROUND MOUNTED SUPPORT				SIGN BACKING ASSEMBLY	SIGN POST REFLECTOR, RED	SIGN POST REFLECTOR, YELLOW
							SIGN, FLAT SHEET	SIGN, FLAT SHEET (HINGED)	REMOVAL OF GROUND MOUNTED POST SUPPORT AND DISPOSAL	REMOVAL OF GROUND MOUNTED SIGN AND DISPOSAL							
							SQ FT	SQ FT	EACH	EACH	FT				EACH	EACH	EACH
17	F100	IR 70	1075+52	LT	D10-5	18X60	7.5		1	1			14				
17	F101	IR 70	1075+52	RT	D10-5	18X60	7.5		1	1			14				
17	F102	IR 70	1080+80	RT	D10-5	18X60	7.5		1	1			14				
17	F103	IR 70	1080+80	LT	D10-5	18X60	7.5		1	1			14				
17	F104	IR 70	1083+80	RT	W4-1R	48X48	16		2	1			14 / 14				2
17	F105	IR 70	1086+08	LT	D10-5	18X60	7.5		1	1			14				
17	F106	IR 70	1086+08	RT	D10-5	18X60	7.5		1	1			14				
17	F107	IR 70	1091+00	LT	D10-H5A	30X30	6.25		1	1			14				
17	F108	IR 70	1091+36	LT	D10-5	18X60	7.5		1	1			14				
17	F109	IR 70	1091+36	RT	D10-5	18X60	7.5		1	1			14				
17	F110	IR 70	1096+64	RT	D10-5	18X60	7.5		1	1			14				
17	F111	IR 70	1096+64	LT	D10-5	18X60	7.5		1	1			14				
17	F112	IR 70	1097+00	LT	W9-1R	48X48	16		2	1			14 / 14				2
					W16-2P	18X24	3			1							
17	F113	IR 70	1098+50	LT	R21-H2	30X36	7.5		2	1			14				
18	F114	IR 70	1098+00	LT	M1-1	36X36	9		1	1			14				
					M3-4	36X18	4.5			1							
18	F115	IR 70	1099+58	LT	D10-5	18X60	7.5		1	1			14				
18	F116	IR 70	1099+58	RT	D10-5	18X60	7.5		1	1			14				
18	F117	IR 70	1104+86	LT	D10-5	18X60	7.5		1	1			14				
18	F118	IR 70	1104+86	RT	D10-5	18X60	7.5		1	1			14				
18	F119	IR 70	1109+50	LT	D10-H5A	30X30	6.25		1	1			14				
18	F120	IR 70	1109+50	LT	D10-H5A	30X30	6.25		1	1			14				
18	F121	IR 70	1110+14	LT	D10-5	18X60	7.5		1	1			14				
18	F122	IR 70	1110+14	RT	D10-5	18X60	7.5		1	1			14				
18	F123	IR 70	1113+50	LT	W4-1R	48X48	16		2	1			14 / 14				2
18	F124	IR 70	1115+42	LT	D10-5	18X60	7.5		1	1			14				
18	F125	IR 70	1115+42	RT	D10-5	18X60	7.5		1	1			14				
18	F126	IR 70	1120+70	RT	D10-5	18X60	7.5		1	1			14				
18	F127	IR 70	1120+70	LT	D10-5	18X60	7.5		1	1			14				
19	F128	IR 70	1125+98	RT	D10-5	18X60	7.5		1	1			14				
19	F129	IR 70	1125+98	LT	D10-5	18X60	7.5		1	1			14				
19	F130	I470			W1-8L	36X48	12		2	1			14 / 14				2
19	F131	I470			W1-8L	36X48	12		2	1			14 / 14				2
19	F132	I470			W1-8L	36X48	12		2	1			14 / 14				2
TOTALS CARRIED TO SUB SUMMARY:							291.8		40	35			560				12

PLAN SHEET REFERENCE NO.	SIGN NUMBER	LOCATION	STATION	SIDE	CODE NUMBER	SIGN SIZE (INCHES)	630										
							SIGNS		REMOVAL		GROUND MOUNTED SUPPORT				SIGN BACKING ASSEMBLY	SIGN POST REFLECTOR, RED	SIGN POST REFLECTOR, YELLOW
							SIGN, FLAT SHEET	SIGN, FLAT SHEET (HINGED)	REMOVAL OF GROUND MOUNTED POST SUPPORT AND DISPOSAL	REMOVAL OF GROUND MOUNTED SIGN AND DISPOSAL							
											One-Way No. 3	No. 2	No. 3	No. 4			
							SQ FT	SQ FT	EACH	EACH	FT				EACH	EACH	EACH
19	F133	I470			W1-8L	36X48	12		2	1			14 / 14			2	
19	F134	I470			W1-8L	36X48	12		2	1			14 / 14			2	
19	F134A	I470			W1-8L	36X48	12		2	1			14 / 14			2	
19	F135	IR 70	1130+00	LT	W4-1R	48X48	16		2	1			14 / 14			2	
19	F136	IR 70	1131+26	LT	D10-5	18X60	7.5		1	1			14				
19	F137	IR 70	1131+26	RT	D10-5	18X60	7.5		1	1			14				
19	F138	I470			W1-2L	48X48	16		1	1			14 / 14			2	
					W1-H6P	36X12	3			1							
19	F139	I470			W1-2L	48X48	16		1	1			14 / 14			2	
					W1-H6P	36X12	3			1							
19	F140	IR 70	1136+54	RT	D10-5	18X60	7.5		1	1			14				
19	F141	IR 70	1136+54	LT	D10-5	18X60	7.5		1	1			14				
19	F142	IR 70	1141+82	LT	D10-5	18X60	7.5		1	1			14				
19	F143	IR 70	1141+82	RT	D10-5	18X60	7.5		1	1			14				
19	F144	IR 70	1147+10	LT	D10-5	18X60	7.5		1	1			14				
19	F145	IR 70	1147+10	RT	D10-5	18X60	7.5		1	1			14				
20	F146	IR 70	1154+69	LT	D10-5	18X60	7.5		1	1			14				
20	F147	IR 70	1154+69	RT	D10-5	18X60	7.5		1	1			14				
20	F148	IR 70	1155+37	RT	W4-1R	48X48	16		2	1			14 / 14			2	
20	F149	IR 70	1159+97	RT	D10-5	18X60	7.5		1	1			14				
20	F150	IR 70	1159+97	LT	D10-5	18X60	7.5		1	1			14				
20	F151	IR 70	1165+25	RT	D10-5	18X60	7.5		1	1			14				
20	F152	IR 70	1165+25	LT	D10-5	18X60	7.5		1	1			14				
20	F153	IR 70	1170+53	RT	D10-5	18X60	7.5		1	1			14				
20	F154	IR 70	1170+53	LT	D10-5	18X60	7.5		1	1			14				
20	F155	IR 70	1175+81	RT	D10-5	18X60	7.5		1	1			14				
20	F156	IR 70	1175+81	LT	D10-5	18X60	7.5		1	1			14				
20	F157	IR 70	1180+50	RT	SPECIAL	48X48	16		2	1			14 / 14			2	
21	F158	IR 70	1181+09	RT	D10-5	18X60	7.5		1	1			14				
21	F159	IR 70	1181+09	LT	D10-5	18X60	7.5		1	1			14				
21	F160	IR 70	1186+37	RT	D10-5	18X60	7.5		1	1			14				
21	F161	IR 70	1186+37	LT	D10-5	18X60	7.5		1	1			14				
21	F162	IR 70	1191+65	RT	D10-5	18X60	7.5		1	1			14				
21	F163	IR 70	1191+65	LT	D10-5	18X60	7.5		1	1			14				
21	F164	IR 70	1197+00	LT	D10-5	18X60	7.5		1	1			14				
21	F165	IR 70	1197+00	RT	D10-5	18X60	7.5		1	1			14				
TOTALS CARRIED TO SUB SUMMARY:							317.0		40	36			588			16	

PLAN SHEET REFERENCE NO.	SIGN NUMBER	LOCATION	STATION	SIDE	CODE NUMBER	SIGN SIZE (INCHES)	630										
							SIGNS		REMOVAL		GROUND MOUNTED SUPPORT				SIGN BACKING ASSEMBLY	SIGN POST REFLECTOR, RED	SIGN POST REFLECTOR, YELLOW
							SIGN, FLAT SHEET	SIGN, FLAT SHEET (HINGED)	REMOVAL OF GROUND MOUNTED POST SUPPORT AND DISPOSAL	REMOVAL OF GROUND MOUNTED SIGN AND DISPOSAL							
											One-Way No. 3	No. 2	No. 3	No. 4			
							SQ FT	SQ FT	EACH	EACH	FT				EACH	EACH	EACH
21	F166	IR 70	1202+21	LT	D10-5	18X60	7.5		1	1			14				
21	F167	IR 70	1202+21	RT	D10-5	18X60	7.5		1	1			14				
21	F168	IR 70	1207+49	RT	D10-5	18X60	7.5		1	1			14				
21	F169	IR 70	1207+49	LT	D10-5	18X60	7.5		1	1			14				
22	F170	IR 70	1212+60	LT	R4-3	48X60	20		2	1			14 / 14				
22	F171	IR 70	1212+77	RT	D10-5	18X60	7.5		1	1			14				
22	F172	IR 70	1212+77	LT	D10-5	18X60	7.5		1	1			14				
22	F173	IR 70	1218+05	RT	D10-5	18X60	7.5		1	1			14				
22	F174	IR 70	1218+05	LT	D10-5	18X60	7.5		1	1			14				
22	F175	IR 70	1223+33	RT	D10-5	18X60	7.5		1	1			14				
22	F176	IR 70	1223+33	LT	D10-5	18X60	7.5		1	1			14				
22	F177	IR 70	1228+61	RT	D10-5	18X60	7.5		1	1			14				
22	F178	IR 70	1228+61	LT	D10-5	18X60	7.5		1	1			14				
22	F179	IR 70	1233+89	RT	D10-5	18X60	7.5		1	1			14				
22	F180	IR 70	1233+89	LT	D10-5	18X60	7.5		1	1			14				
23	F181	IR 70	1239+17	RT	D10-5	18X60	7.5		1	1			14				
23	F182	IR 70	1239+17	LT	D10-5	18X60	7.5		1	1			14				
23	F183	IR 70	1244+45	RT	D10-5	18X60	7.5		1	1			14				
23	F184	IR 70	1244+45	LT	D10-5	18X60	7.5		1	1			14				
23	F185	IR 70	1249+73	RT	D10-5	18X60	7.5		1	1			14				
23	F186	IR 70	1249+73	LT	D10-5	18X60	7.5		1	1			14				
23	F187	IR 70	1254+90	RT	D10-5	18X60	7.5		1	1			14				
23	F188	IR 70	1254+90	LT	D10-5	18X60	7.5		1	1			14				
23	F189	IR 70	1260+29	RT	D10-5	18X60	7.5		1	1			14				
23	F190	IR 70	1260+29	LT	D10-5	18X60	7.5		1	1			14				
24	F191	IR 70	1265+57	RT	D10-5	18X60	7.5		1	1			14				
24	F192	IR 70	1265+57	LT	D10-5	18X60	7.5		1	1			14				
24	F193	IR 70	1270+85	RT	D10-5	18X60	7.5		1	1			14				
24	F194	IR 70	1270+85	LT	D10-5	18X60	7.5		1	1			14				
24	F195	IR 70	1276+13	RT	D10-5	18X60	7.5		1	1			14				
24	F196	IR 70	1276+13	LT	D10-5	18X60	7.5		1	1			14				
24	F197	IR 70	1281+41	RT	D10-5	18X60	7.5		1	1			14				
24	F198	IR 70	1281+41	LT	D10-5	18X60	7.5		1	1			14				
24	F199	IR 70	1286+69	RT	D10-5	18X60	7.5		1	1			14				
24	F200	IR 70	1286+69	LT	D10-5	18X60	7.5		1	1			14				
TOTALS CARRIED TO SUB SUMMARY:							275.0		36	35			504				

PLAN SHEET REFERENCE NO.	SIGN NUMBER	LOCATION	STATION	SIDE	CODE NUMBER	SIGN SIZE (INCHES)	630										
							SIGNS		REMOVAL		GROUND MOUNTED SUPPORT				SIGN BACKING ASSEMBLY	SIGN POST REFLECTOR, RED	SIGN POST REFLECTOR, YELLOW
							SIGN, FLAT SHEET	SIGN, FLAT SHEET (HINGED)	REMOVAL OF GROUND MOUNTED POST SUPPORT AND DISPOSAL	REMOVAL OF GROUND MOUNTED SIGN AND DISPOSAL							
											One-Way No. 3	No. 2	No. 3	No. 4			
SQ FT	SQ FT	EACH	EACH	FT				EACH	EACH	EACH							
25	F201	IR 70	1291+97	RT	D10-5	18X60	7.5		1	1			14				
25	F202	IR 70	1291+97	LT	D10-5	18X60	7.5		1	1			14				
25	F203	IR 70	1297+25	RT	D10-5	18X60	7.5		1	1			14				
25	F204	IR 70	1297+25	LT	D10-5	18X60	7.5		1	1			14				
25	F205	IR 70	1302+53	RT	D10-5	18X60	7.5		1	1			14				
25	F206	IR 70	1302+53	LT	D10-5	18X60	7.5		1	1			14				
25	F207	IR 70	1307+81	RT	D10-5	18X60	7.5		1	1			14				
25	F208	IR 70	1307+81	LT	D10-5	18X60	7.5		1	1			14				
25	F209	IR 70	1313+09	RT	D10-5	18X60	7.5		1	1			14				
25	F210	IR 70	1313+09	LT	D10-5	18X60	7.5		1	1			14				
26	F211	IR 70	1318+37	RT	D10-5	18X60	7.5		1	1			14				
26	F212	IR 70	1318+37	LT	D10-5	18X60	7.5		1	1			14				
26	F213	IR 70	1323+65	RT	D10-5	18X60	7.5		1	1			14				
26	F214	IR 70	1323+65	LT	D10-5	18X60	7.5		1	1			14				
26	F215	IR 70	1328+93	RT	D10-5	18X60	7.5		1	1			14				
26	F216	IR 70	1328+93	LT	D10-5	18X60	7.5		1	1			14				
26	F217	IR 70	1334+21	RT	D10-5	18X60	7.5		1	1			14				
26	F218	IR 70	1334+21	LT	D10-5	18X60	7.5		1	1			14				
26	F219	IR 70	1339+49	RT	D10-5	18X60	7.5		1	1			14				
26	F220	IR 70	1339+49	LT	D10-5	18X60	7.5		1	1			14				
27	F221	IR 70	1344+73	RT	D10-5	18X60	7.5		1	1			14				
27	F222	IR 70	1344+73	LT	D10-5	18X60	7.5		1	1			14				
27	F223	IR 70	1350+01	RT	D10-5	18X60	7.5		1	1			14				
27	F224	IR 70	1350+01	LT	D10-5	18X60	7.5		1	1			14				
27	F225	IR 70	1355+29	RT	D10-5	18X60	7.5		1	1			14				
27	F226	IR 70	1355+29	LT	D10-5	18X60	7.5		1	1			14				
27	F227	IR 70	1360+57	RT	D10-5	18X60	7.5		1	1			14				
27	F228	IR 70	1360+57	LT	D10-5	18X60	7.5		1	1			14				
27	F229	IR 70	1365+85	RT	D10-5	18X60	7.5		1	1			14				
27	F230	IR 70	1365+85	LT	D10-5	18X60	7.5		1	1			14				
28	F231	IR 70	1371+13	RT	D10-5	18X60	7.5		1	1			14				
28	F232	IR 70	1371+13	LT	D10-5	18X60	7.5		1	1			14				
28	F233	IR 70	1376+41	RT	D10-5	18X60	7.5		1	1			14				
28	F234	IR 70	1376+41	LT	D10-5	18X60	7.5		1	1			14				
28	F235	IR 70	1381+69	RT	D10-5	18X60	7.5		1	1			14				
TOTALS CARRIED T O SUB SUMMARY:							262.5		35	35			490				

PLAN SHEET REFERENCE NO.	SIGN NUMBER	LOCATION	STATION	SIDE	CODE NUMBER	SIGN SIZE (INCHES)	630										
							SIGNS		REMOVAL		GROUND MOUNTED SUPPORT				SIGN BACKING ASSEMBLY	SIGN POST REFLECTOR, RED	SIGN POST REFLECTOR, YELLOW
							SIGN, FLAT SHEET	SIGN, FLAT SHEET (HINGED)	REMOVAL OF GROUND MOUNTED POST SUPPORT AND DISPOSAL	REMOVAL OF GROUND MOUNTED SIGN AND DISPOSAL							
											One-Way No. 3	No. 2	No. 3	No. 4			
SQ FT	SQ FT	EACH	EACH	FT				EACH	EACH	EACH							
28	F236	IR 70	1381+69	LT	D10-5	18X60	7.5		1	1			14				
28	F237	IR 70	1386+97	RT	D10-5	18X60	7.5		1	1			14				
28	F238	IR 70	1386+97	LT	D10-5	18X60	7.5		1	1			14				
28	F239	IR 70	1390+00	LT	M1-1	36X36	9		1	1			14				
					M3-4	36X18	4.5			1							
28	F240	IR 70	1392+25	RT	D10-5	18X60	7.5		1	1			14				
28	F241	IR 70	1392+25	LT	D10-5	18X60	7.5		1	1			14				
29	F242	IR 70	333+31	RT	D10-5	18X60	7.5		1	1			14				
29	F243	IR 70	333+31	LT	D10-5	18X60	7.5		1	1			14				
29	F244	IR 70	338+59	RT	D10-5	18X60	7.5		1	1			14				
29	F245	IR 70	338+59	LT	D10-5	18X60	7.5		1	1			14				
29	F246	IR 70	340+75	LT	W4-1R	48X48	16		2	1			14 / 14				2
29	F247	IR 70	343+87	RT	D10-5	18X60	7.5		1	1			14				
29	F248	IR 70	343+87	LT	D10-5	18X60	7.5		1	1			14				
29	F249	IR 70	349+15	RT	D10-5	18X60	7.5		1	1			14				
29	F250	IR 70	349+15	LT	D10-5	18X60	7.5		1	1			14				
29	F251	IR 70	352+50	RT	W4-1R	48X48	16		2	1			14 / 14				2
30	F252	US 40			M1-1	30X30	6.25		1	1			14				
					M2-1	21X15	2.19			1							
30	F253	US 40			R2-1	30X36	7.5		1	1			14				
30	F254	US 40			R2-1	30X36	7.5		1	1			14				
30	F255	US 40			M1-4	30X30	6.25		1	1			14				
					M3-4	30X15	3.125			1							
					SPECIAL	30X36	7.5			1							
30	F256	US 40			R1-1	36X36	9		1	1	14 / 14					2	
					D3-1	36X12	3			1							
					D3-1	36X12	3			1							
30	F257	US 40			D10-H8	12X12	1		1	1			14				
30	F258	US 40			R1-1	48X48	16		2	1	14 / 16.1					2	
					R6-1R	54X18	6.75			1							
					R6-1L	54X18	6.75			1							
					R5-1	36X36	9			1							
30	F259	US 40 - RAMP			R5-1	36X36	9		2	1	14 / 16.1					2	
					R6-1R	54X18	6.75			1							
					R6-1L	54X18	6.75			1							
T O T A L S C A R R I E D T O S U B S U M M A R Y:							260.3		28	35	88.2		322			6	4

PLAN SHEET REFERENCE NO.	SIGN NUMBER	LOCATION	STATION	SIDE	CODE NUMBER	SIGN SIZE (INCHES)	630										
							SIGNS		REMOVAL		GROUND MOUNTED SUPPORT				SIGN BACKING ASSEMBLY	SIGN POST REFLECTOR, RED	SIGN POST REFLECTOR, YELLOW
							SIGN, FLAT SHEET	SIGN, FLAT SHEET (HINGED)	REMOVAL OF GROUND MOUNTED POST SUPPORT AND DISPOSAL	REMOVAL OF GROUND MOUNTED SIGN AND DISPOSAL							
											One-Way No. 3	No. 2	No. 3	No. 4			
							SQ FT	SQ FT	EACH	EACH	FT						
30	F260	US 40 - RAMP			D10-H5A	30X30	6.25		1	1			14				
30	F261	US 40 - RAMP			R5-1A	42X30	8.75		2	1			14 / 14			2	
					R5-1A	42X30	8.75										
30	F262	US 40			SPECIAL	30X30	6.25		1	1			14				
30	F263	US 40 - RAMP			D10-H5A	30X30	6.25		1	1			14				
30	F264	US 40			W8-13	48X48		16	2	1			14 / 14			2	
30	F265	US 40 - RAMP			R1-2	48X48	16		2	1			14 / 14		2		
30	F266	US 40			R2-1	30X36	7.5		1	1			14				
30	F267	US 40 - RAMP			D10-H5A	30X30	6.25		1	1			14				
30	F268	US 40 - RAMP			R5-H10D	36X36	9						14				
30	F269	US 40 - RAMP			W1-8L	24X30	5		1	1			14			1	
30	F270	US 40 - RAMP			D10-H5A	30X30	6.25		1	1			14				
30	F271	US 40 - RAMP			W1-8L	24X30	5		1	1			14			1	
30	F272	US 40 - RAMP			D10-H5A	30X30	6.25		1	1			14				
31	F273	US 40			D10-H5A	30X30	6.25		1	1			14				
31	F274	US 40 - RAMP			R1-2	36x36	4.5		2	1			14 / 14		2		
31	F275	US 40 - RAMP			D10-H5A	30X30	6.25		1	1			14				
31	F276	US 40 - RAMP			R5-H10D	36X36	9		1	1			14				
31	F277	US 40 - RAMP			D10-H5A	30X30	6.25		1	1			14				
31	F278	US 40			R2-1	30X36	7.5		1	1			14				
31	F279	US 40			SPECIAL	30X30	6.25		1	1			14				
31	F280	US 40 - RAMP			R5-1	36X36	9		2	1	14 / 16.1				2		
					R6-1R	54X18	6.75			1							
					R6-1L	54X18	6.75			1							
31	F281	US 40 - RAMP			R1-1	48X48	16		2	1	14 / 16.1				2		
					R6-1R	54X18	6.75			1							
					R6-1L	54X18	6.75			1							
					R5-1	36X36	9			1							
31	F282	US 40 - RAMP			R5-1A	42X30	8.75		2	1			14 / 14		2		
					R5-1A	42X30	8.75			1							
31	F283	US 40 - RAMP			W1-8R	24X30	5		1	1			14			1	
31	F284	US 40 - RAMP			W1-8R	24X30	5		1	1			14			1	
31	F285	US 40 - RAMP			D10-H5A	30X30	6.25		1	1			14				
31	F286	US 40			R1-1	36X36	9		1	1	14				1		
					D3-1	36X12	3			1							
					D3-1	36X12	3			1							
TOTALS CARRIED TO SUB SUMMARY:								253.3	16	33	34	74.2		406		13	6

PLAN SHEET REFERENCE NO.	SIGN NUMBER	LOCATION	STATION	SIDE	CODE NUMBER	SIGN SIZE (INCHES)	630										
							SIGNS		REMOVAL		GROUND MOUNTED SUPPORT				SIGN BACKING ASSEMBLY	SIGN POST REFLECTOR, RED	SIGN POST REFLECTOR, YELLOW
							SIGN, FLAT SHEET	SIGN, FLAT SHEET (HINGED)	REMOVAL OF GROUND MOUNTED POST SUPPORT AND DISPOSAL	REMOVAL OF GROUND MOUNTED SIGN AND DISPOSAL							
											One-Way No. 3	No. 2	No. 3	No. 4			
SQ FT	SQ FT	EACH	EACH	FT				EACH	EACH	EACH							
31	F287	US 40			W8-13	48X48		16	2	1			14 / 14				2
31	F288	US 40			M1-1	30X30	6.25		1	1			14				
					M2-1	21X15	2.19			1							
32	F289	SR 9			M2-1	21X15	2.19			1							
					M1-1	30X30	6.25		1	1			14				
32	F290	SR 9			D1-H1	72X12	6		2	1			14 / 14				
32	F291	SR 9			R1-1	30X30	6.25		1	1	14					1	
					D3-1	36X12	3			1							
					D3-1	36X12	3			1							
32	F292	SR 9			D1-H1	72X12	6		2	1			14 / 14				
32	F293	SR 9			R20-H1	24X30	5		1	1			14				
32	F294	SR 9			R2-1	30X36	7.5		1	1			14				
32	F295	SR 9			R1-1	30X30	6.25		1	1	14					1	
					D3-1	36X12	3			1							
					D3-1	36X12	3			1							
32	F296	SR 9			SPECIAL	36X36	9		1	1			14 / 14				2
32	F297	SR 9			M1-5	30X30	6.25		1	1			14				
					M3-3	30X15	3.125			1							
32	F298	SR 9			W3-5	36X36	9		1	1			14 / 14				2
32	F299	SR 9			S3-1	48X48	16		1	1			14 / 14				2
32	F300	SR9 - RAMP			R5-1A	42X30	8.75		2	1			14 / 14			2	
					R5-1A	42X30	8.75			1							
32	F301	SR9 - RAMP			R5-1A	42X30	8.75		2	1			14 / 14			2	
					R5-1A	42X30	8.75			1							
32	F302	SR 9 - RAMP			D10-H5A	30X30	6.25		1	1			14				
32	F303	SR 9 - RAMP			R1-1	48X48	16		2	1	14 / 16.1					2	
					R6-1R	54X18	6.75			1							
					R6-1L	54X18	6.75			1							
					R5-1	36X36	9			1							
32	F304	SR 9 - RAMP			R1-1	48X48	16		2	1	14 / 16.1					2	
					R6-1R	54X18	6.75			1							
					R6-1L	54X18	6.75			1							
					R5-1	36X36	9			1							
32	F305	SR 9 - RAMP			R5-H10D	36X36	9		1	1			14				
32	F306	SR 9 - RAMP			D10-H5A	30X30	6.25		1	1			14				
TOTALS CARRIED TO SUB SUMMARY:							242.8	16	27	35	88.2		336			10	8

PLAN SHEET REFERENCE NO.	SIGN NUMBER	LOCATION	STATION	SIDE	CODE NUMBER	SIGN SIZE (INCHES)	630												
							SIGNS	REMOVAL				GROUND MOUNTED SUPPORT	SIGN BACKING ASSEMBLY	SIGN POST REFLECTOR, RED	SIGN POST REFLECTOR, YELLOW				
							SIGN, FLAT SHEET	SIGN, FLAT SHEET (HINGED)	REMOVAL OF GROUND MOUNTED POST SUPPORT AND DISPOSAL	REMOVAL OF GROUND MOUNTED SIGN AND DISPOSAL	REMOVAL OF GROUND MOUNTED SIGN AND RE-ERECTION								
																One-Way No. 3	No. 2	No. 3	No. 4
							SQ FT	SQ FT	EACH	EACH	EACH	FT					EACH	EACH	EACH
32	F307	SR 9 - RAMP			D10-H5A	30X30	6.25		1	1				14					
32	F308	SR 9 - RAMP			R5-H10D	36X36	9		1	1				14					
32	F309	SR 9 - RAMP			R1-1	48X48	16		2	1		14 / 16.1						2	
					R6-1R	54X18	6.75			1									
					R6-1L	54X18	6.75			1									
					R5-1	36X36	9			1									
32	F310	SR 9 - RAMP			R1-1	48X48	16		2	1		14 / 16.1						2	
					R6-1R	54X18	6.75			1									
					R6-1L	54X18	6.75			1									
					R5-1	36X36	9			1									
32	F311	SR 9 - RAMP			R5-1A	42X30	8.75		2	1				14 / 14				2	
					R5-1A	42X30	8.75			1									
32	F312	SR 9 - RAMP			R5-1A	42X30	8.75		2	1				14 / 14				2	
					R5-1A	42X30	8.75			1									
32	F313	SR 9 - RAMP			D10-H5A	30X30	6.25		1	1				14					
32	F314	SR 9			R2-1	30X36	7.25		2	1				14 / 14					
					I-H2A	48X24	8			1									
											1						1		
											1						1		
32	F315	SR 9			R2-1	30X36	7.25		1	1				14					
32	F316	SR 9			R5-2	30X30	6.25		1	1				14					
32	F317	SR 9			R5-2	30X30	6.25		1	1				14					
32	F318	SR 9			R1-1	36X36	9		1	1		14 / 14						2	
					D3-1	36X12	3			1									
					D3-1	36X12	3			1									
					D3-1	36X12	3			1									
					D3-1	36X12	3			1									
32	F319	SR 9			R2-1	30X36	7.25		1	1				14					
32	F320	SR 9			R20-H1	24X30	5		1	1				14					
32	F321	SR 9			R1-1	30X30	6.25		1	1		14 / 14						2	
					D3-1	36X12	3			1									
					D3-1	36X12	3			1									
					D3-1	36X12	3			1									
					D3-1	36X12	3			1									
32	F322	SR 9			M1-1	30X30	6.25		1	1				14					
					M2-1	30X15	3.125			1									
33	F323	MALL RAMP			D10-H5A	30X30	6.25		1	1				14					
TOTALS CARRIED TO SUB SUMMARY:							235.6		22	35	3	116.2		224		3	12		

PLAN SHEET REFERENCE NO.	SIGN NUMBER	LOCATION	STATION	SIDE	CODE NUMBER	SIGN SIZE (INCHES)	630											
							SIGNS		REMOVAL		GROUND MOUNTED SUPPORT				SIGN BACKING ASSEMBLY	SIGN POST REFLECTOR, RED	SIGN POST REFLECTOR, YELLOW	
							SIGN, FLAT SHEET	SIGN, FLAT SHEET (HINGED)	REMOVAL OF GROUND MOUNTED POST SUPPORT AND DISPOSAL	REMOVAL OF GROUND MOUNTED SIGN AND DISPOSAL								
																		One-Way No. 3
							SQ FT	SQ FT	EACH	EACH	FT				EACH	EACH	EACH	
34	F324	MALL RAMP			W1-8R	36X48	12		1	1			14 / 14				2	
34	F325	MALL RAMP			W1-8R	36X48	12		1	1			14 / 14				2	
34	F326	MALL RAMP			W1-8R	36X48	12		1	1			14 / 14				2	
34	F327	MALL RAMP			W1-8R	36X48	12		1	1			14 / 14				2	
34	F328	MALL RAMP			W1-8R	36X48	12		1	1			14 / 14				2	
34	F329	MALL RAMP			R3-H8CH	48X30	10		2	1			14 / 14					
34	F330	MALL RAMP			R5-1A	36X24	6		2	1			14 / 14			2		
					R5-1A	36X24	6			1								
34	F331	MALL RAMP			R5-1A	36X24	6		2	1			14 / 14			2		
					R5-1A	36X24	6			1								
34	F332	MALL RAMP			W1-8R	36X48	12		1	1			14 / 14				2	
34	F333	MALL RAMP			W1-8R	36X48	12		1	1			14 / 14				2	
34	F334	MALL RAMP			W1-8R	36X48	12		1	1			14 / 14				2	
34	F335	MALL RD			R6-1R	54X18	6.75		1	1	16.1							
					R6-1L	54X18	6.75			1								
34	F336	MALL RD			D9-H14A	96X18	12						14 / 14					
34	F337	MALL RAMP			R4-7	24X30	5		1	1			14					
34	F338	MALL RAMP			R5-H10D	36X36	9		1	1			14					
34	F339	MALL RAMP			D10-H5A	30X30	6.25		1	1			14					
34	F340	MALL RAMP			W1-8R	36X48	12		1	1			14 / 14				2	
34	F341	MALL RAMP			W1-8R	36x48	12		1	1			14 / 14				2	
34	F342	MALL RAMP			W1-8R	36X48	12		1	1			14 / 14				2	
35	F343	MALL RAMP			W1-8R	36X48	12		1	1			14 / 14				2	
35	F344	MALL RAMP			W1-8R	36X48	12		1	1			14 / 14				2	
35	F345	MALL RAMP			W1-8R	36X48	12		1	1			14 / 14				2	
35	F346	MALL RAMP			W1-8R	36X48	12		1	1			14 / 14				2	
35	F347	MALL RAMP			W1-8R	36X48	12		1	1			14 / 14				2	
35	F348	MALL RAMP			W1-8R	36X48	12		1	1			14 / 14				2	
35	F349	MALL RAMP			R3-H8B	48X30	10		2	1			14 / 14			2		
					R5-1A	42X30	8.75			1								
					R5-1A	42X30	8.75			1								
35	F350	MALL RAMP			R5-1A	42X30	8.75		2	1			14 / 14			2		
					R5-1A	42X30	8.75			1								
35	F351	MALL RAMP			D10-H5A	30X30	6.25		1	1			14					
35	F352	MALL RAMP			D10-H5A	30X30	6.25		1	1			14					
TOTALS CARRIED TO SUB SUMMARY:								341.3		33	34	16.1		672			8	34

PLAN SHEET REFERENCE NO.	SIGN NUMBER	LOCATION	STATION	SIDE	CODE NUMBER	SIGN SIZE (INCHES)	630										
							SIGNS		REMOVAL		GROUND MOUNTED SUPPORT				SIGN BACKING ASSEMBLY	SIGN POST REFLECTOR, RED	SIGN POST REFLECTOR, YELLOW
							SIGN, FLAT SHEET	SIGN, FLAT SHEET (HINGED)	REMOVAL OF GROUND MOUNTED POST SUPPORT AND DISPOSAL	REMOVAL OF GROUND MOUNTED SIGN AND DISPOSAL							
											One-Way No. 3	No. 2	No. 3	No. 4			
							SQ FT	SQ FT	EACH	EACH	FT				EACH	EACH	EACH
35	F353	MALL RAMP			R5-1	48X48	16		2	1	14 / 16.1					2	
					R6-1R	54X18	6.75			1							
					R6-1L	54X18	6.75			1							
35	F354	MALL RD			M1-4	30X30	6.25		1	1			14				
					M4-5	30X15	3.125			1							
					M6-1L	21X15	2.19			1							
35	F355	MALL RAMP			R4-7	48X60	20		1	1			14 / 14				
35	F356	MALL RAMP			R5-H10D	36X36	9		1	1			14				
35	F357	MALL RAMP			D10-H5A	30X30	6.25		1	1			14				
36	F358	BANFIELD			M1-1	30X30	6.25		1	1			14				
					M3-2	30X15	3.125			1							
					M5-1R	21X15	2.19			1							
					M1-1	37.5X30	7.8125		1	1			14				
					M4-5	30X15	3.125			1							
					M3-2	30X15	3.125			1							
					M5-1R	21X15	2.19			1							
36	F359	BANFIELD			D1-H1	72X12	6		2	1			14 / 14				
36	F360	BANFIELD			R1-1	30X30	6.25		1	1	14					1	
					D3-1	36X12	3			1							
					D3-1	36X12	3			1							
36	F361	BANFIELD			R3-H8BB	30X30	6.25		1	1			14				
36	F362	BANFIELD			R2-1	30X36	7.5		1	1			14				
36	F363	I-70 RAMP			R5-H10D	36X36	9		1	1			14				
36	F364	I-70 RAMP			D10-H5A	30X30	6.25		1	1			14				
37	F365	BANFIELD RAMP			W3-1	48X48	16		2	1			14 / 14				2
37	F366	BANFIELD RAMP			W3-1	48X48	16		2	1			14 / 14				2
37	F367	BANFIELD RAMP			R5-1A	42X30	8.75		2	1			14 / 14			2	
					R5-1A	42X30	8.75			1							
37	F367A	BANFIELD RAMP			D9-H14A	96X18	12		2	1			14 / 14				
37	F368	BANFIELD RAMP			R3-H8BD	30X30	6.25		2	1			14 / 14				
					R5-1A	42X30	8.75			1						2	
					R5-1A	42X30	8.75			1							
37	F369	BANFIELD RAMP			R3-H8BD	30X30	6.25		2	1			14 / 14				
					R5-1A	42X30	8.75			1						2	
					R5-1A	42X30	8.75			1							
TOT ALS CARRIED TO SUB SUMMARY:							260.4		27	35	44.1		350			9	4

PLAN SHEET REFERENCE NO.	SIGN NUMBER	LOCATION	STATION	SIDE	CODE NUMBER	SIGN SIZE (INCHES)	630										
							SIGNS		REMOVAL		GROUND MOUNTED SUPPORT				SIGN BACKING ASSEMBLY	SIGN POST REFLECTOR, RED	SIGN POST REFLECTOR, YELLOW
							SIGN, FLAT SHEET	SIGN, FLAT SHEET (HINGED)	REMOVAL OF GROUND MOUNTED POST SUPPORT AND DISPOSAL	REMOVAL OF GROUND MOUNTED SIGN AND DISPOSAL							
											One-Way No. 3	No. 2	No. 3	No. 4			
							SQ FT	SQ FT	EACH	EACH	FT				EACH	EACH	EACH
37	F370	BANFIELD RAMP			R1-1	48X48	16		2	1	14 / 16.1					2	
					R6-1R	54X18	6.75			1							
					R6-1L	54X18	6.75			1							
					R5-1	48X48	16			1							
37	F371	BANFIELD RAMP			R1-1	48X48	16		2	1	14 / 16.1					2	
					R6-1R	54X18	6.75			1							
					R6-1L	54X18	6.75			1							
					R5-1	48X48	16			1							
37	F372	BANFIELD			W1-7	48X24	8		2	1			14 / 14			2	
37	F373	BANFIELD			M4-5	30X15	3.125		1	1			14				
					M3-4	30X15	3.125			1							
					M1-1	30X30	6.25			1							
					M6-3	21X15	2.19			1							
37	F374	BANFIELD			R2-1	30X36	7.5		1	1			14				
37	F375	BANFIELD			M4-5	30X15	3.125		1	1			14				
					M3-4	30X15	3.125			1							
					M1-1	30X30	6.25			1							
					M5-1L	21X15	2.19			1							
37	F376	US 40			M4-5	30X15	3.125		1	1			14				
					M3-2	30X15	3.125			1							
					M1-1	30X30	6.25			1							
					M6-1R	21X15	2.19			1							
					M1-6	24X14.188	2.365			1							
					M6-1R	21X15	2.19			1							
37	F377	US 40			M4-5	30X15	3.125		1	1			14				
					M3-2	30X15	3.125			1							
					M1-1	30X30	6.25			1							
					M6-1L	21X15	2.19			1							
37	F378	US 40			M4-5	30X15	3.125		1	1							
					M3-4	30X15	3.125			1			14 / 14				
					M1-1	30X30	6.25			1							
					M6-3	21X15	2.19			1							
38	F379	US 40			R2-1	30X36	7.5		1	1			14				
38	F380	US 40			D10-H5A	30X30	6.25		1	1			14				
TOTALS CARRIED TO SUB SUMMARY:							198.3		14	34	60.2		154			4	2

PLAN SHEET REFERENCE NO.	SIGN NUMBER	LOCATION	STATION	SIDE	CODE NUMBER	SIGN SIZE (INCHES)	630										
							SIGNS		REMOVAL		GROUND MOUNTED SUPPORT				SIGN BACKING ASSEMBLY	SIGN POST REFLECTOR, RED	SIGN POST REFLECTOR, YELLOW
							SIGN, FLAT SHEET	SIGN, FLAT SHEET (HINGED)	REMOVAL OF GROUND MOUNTED POST SUPPORT AND DISPOSAL	REMOVAL OF GROUND MOUNTED SIGN AND DISPOSAL							
											One-Way No. 3	No. 2	No. 3	No. 4			
SQ FT	SQ FT	EACH	EACH	FT				EACH	EACH	EACH							
38	F381	IR 70 RAMP			D10-H5A	30X30	6.25		1	1			14				
38	F382	IR 70 RAMP			R1-2	36X36	4.5		2	1			14 / 14			2	
38	F383	IR 70 RAMP			R5-H10D	36X36	9		1	1			14				
38	F384	IR 70 RAMP			D10-H5A	30X30	6.25		1	1			14				
39	F385	CR 214			M2-1	21X15	2.19		1	1			14				
					M1-1	30X30	6.25			1							
39	F386	CR 214			M2-1	21X15	2.19		1	1			14				
					M1-4	30X30	6.25			1							
39	F387	CR 214			M1-H6A	24X24	4		1	1			14				
					M3-2	30X15	3.125			1							
39	F388	CR 214			W3-1	30X30	6.25		1	1			14 / 14				2
39	F389	CR 214 RAMP			R5-1A	42X30	8.75		2	1			14 / 14			2	
					R5-1A	42X30	8.75			1							
39	F390	CR 214 RAMP			D10-H5A	30X30	6.25		2	1			14 / 14				
					R5-1A	42X30	8.75			1						2	
					R5-1A	42X30	8.75			1							
39	F391	CR 214 RAMP			R1-1	48X48	16		2	1	14 / 16.1					2	
					R6-1R	54X18	6.75			1							
					R6-1L	54X18	6.75			1							
					R5-1	36X36	9			1							
39	F392	CR 214 RAMP			R1-1	48X48	16		2	1	14 / 16.1					2	
					R6-1R	54X18	6.75			1							
					R6-1L	54X18	6.75			1							
					R5-1	36X36	9			1							
39	F393	IR 70 RAMP			R5-H10D	36X36	9		1	1			14				
39	F394	IR 70 RAMP			D10-H5A	30X30	6.25		1	1			14				
40	F395	US 40			W2-2R	36X36	9		1	1			14 / 14				2
					W16-H8	36X36	9			1							
40	F396	US 40			M3-4	30X15	3.125		1	1			14				
					M1-4	30X30	6.25			1							
					SPECIAL	24X30	5			1							
					R7-1	12X18	1.5			1							
40	F397	US 40			W1-7	48X24	8		1	1			14				1
40	F398	CR 214			R1-1	36X36	9		1	1			14			1	
TOTALS CARRIED TO SUB SUMMARY:							240.6		23	34	60.2		294			11	5

PLAN SHEET REFERENCE NO.	SIGN NUMBER	LOCATION	STATION	SIDE	CODE NUMBER	SIGN SIZE (INCHES)	630										
							SIGNS		REMOVAL		GROUND MOUNTED SUPPORT				SIGN BACKING ASSEMBLY	SIGN POST REFLECTOR, RED	SIGN POST REFLECTOR, YELLOW
							SIGN, FLAT SHEET	SIGN, FLAT SHEET (HINGED))	REMOVAL OF GROUND MOUNTED POST SUPPORT AND DISPOSAL	REMOVAL OF GROUND MOUNTED SIGN AND DISPOSAL							
											One-Way No. 3	No. 2	No. 3	No. 4			
							SQ FT	SQ FT	EACH	EACH	FT				EACH	EACH	EACH
40	F399	CR 214			R1-1	36X36	9		1	1			14			1	
40	F400	US 40			NO WORK												
40	F401	US 40			W2-2L	36X36	9		1	1			14 / 14				2
					W16-H8	36X36	9			1							
41	F402	US 40			M1-4	30X30	6.25		1	1			14				
					M6-4	21X15	2.19			1							
41	F403	US 40			M4-5	30X15	3.125		1	1			14				
					M1-H6A	24X24	4			1							
					M6-1L	21X15	2.19			1							
41	F404	US 40 RAMP			M3-2	30X15	3.125			1							
					M1-4	30X30	6.25			1							
					M6-2L	21X15	2.19			1							
					SPECIAL	24X30	5			1							
					R1-1	36X36	9		2	1	14 / 16.1				2		
					R6-1R	54X18	6.75			1							
41	F405	US 40 RAMP			R6-1L	54X18	6.75			1							
					R1-1	48X48	16		2	1	14 / 16.1				2		
					R6-1R	54X18	6.75			1							
					R6-1L	54X18	6.75			1							
		R5-1	36X36	9			1										
41	F406	US 40 RAMP			D10-H5A	30X30	6.25		1	1			14				
41	F407	US 40 RAMP			R5-1A	42X30	8.75		2	1			14 / 14			2	
					R5-1A	42X30	8.75			1							
41	F408	US 40 RAMP			W3-1	48X48	16		2	1			14 / 14				2
41	F409	US 40 RAMP			W3-1	48X48	16		2	1			14 / 14				2
42	F410	MARION ST. RAMP			M3-1	30X15	3.125		1	1			14				
					M1-5	30X30	6.25			1							
					M6-1L	21X15	2.19			1							
					M3-3	30X15	3.125		1	1			14				
					M1-5	30X30	6.25			1							
					M6-1R	21X15	2.19			1							
42	F411	MARION ST. RAMP			I-H25A	12X12	1		1	1			14				
42	F412	MARION ST. RAMP		LT	R5-1A	42X30	8.75		2	1			14 / 14			2	
					R5-1A	42X30	8.75			1							
42	F413	MARION ST. RAMP		RT	R5-1A	42X30	8.75		2	1			14 / 14			2	
					R5-1A	42X30	8.75			1							
TOTALS CARRIED TO SUB SUMMARY:							237.2		22	35	60.2		266			11	6

PLAN SHEET REFERENCE NO.	SIGN NUMBER	LOCATION	STATION	SIDE	CODE NUMBER	SIGN SIZE (INCHES)	630										
							SIGNS		REMOVAL		GROUND MOUNTED SUPPORT				SIGN BACKING ASSEMBLY	SIGN POST REFLECTOR, RED	SIGN POST REFLECTOR, YELLOW
							SIGN, FLAT SHEET	SIGN, FLAT SHEET (HINGED)	REMOVAL OF GROUND MOUNTED POST SUPPORT AND DISPOSAL	REMOVAL OF GROUND MOUNTED SIGN AND DISPOSAL							
											One-Way No. 3	No. 2	No. 3	No. 4			
SQ FT	SQ FT	EACH	EACH	FT				EACH	EACH	EACH							
42	F414	MARION ST . RAMP			M4-5	30X15	3.125		1	1			14				
					M3-4	30X15	3.125			1							
					M1-5	30X30	6.25			1							
					M6-1L	21X15	2.19			1							
42	F415	MARION ST . RAMP			D10-H5A	30X30	6.25		1	1			14				
					D9-2	36X36	9			1							
					M6-1L	21X15	2.19			1							
42	F416	MARION ST . RAMP			R1-1	48X48	16		2	1	14 / 16.1				2		
					R6-1R	54X18	6.75			1							
					R6-1L	54X18	6.75			1							
					R5-1	36X36	9			1							
42	F417	MARION ST . RAMP			R1-1	48X48	16		2	1	14 / 16.1				2		
					R6-1R	54X18	6.75			1							
					R6-1L	54X18	6.75			1							
					R5-1	36X36	9			1							
42	F418	MARION ST .			M3-3	30X15	3.125		1	1			14				
					M1-5	30X30	6.25			1							
					M6-1L	21X15	2.19			1							
42	F419	MARION ST .			R1-1	30X30	6.25		1	1			14		1		
42	F420	MARION ST .			M2-1	21X15	2.19		1	1			14				
					M1-1	30X30	6.25			1							
					M6-1R	21X15	2.19			1							
42	F421	MARION ST .			I-H25A	12X12	1		1	1			14				
42	F422	MARION ST .			M3-3	30X15	3.125		1	1			14				
					M1-5	30X30	6.25			1							
					M5-1L	21X15	2.19			1							
42	F423	MARION ST .			M3-3	30X15	3.125		1	1			14				
					M1-5	30X30	6.25			1							
					M6-1R	21X15	2.19			1							
42	F424	MARION ST .			M3-1	30X15	3.125		1	1			14				
					M1-5	30X30	6.25			1							
					M6-1L	21X15	2.19			1							
42	F425	MARION ST .			M4-5	30X15	3.125						14				
					M3-4	30X15	3.125										
					M1-4	30X30	6.25										
					M6-1L	21X15	2.19										
TOTALS CARRIED TO SUB SUMMARY:							188.0		13	32	60.2		140		5		

PLAN SHEET REFERENCE NO.	SIGN NUMBER	LOCATION	STATION	SIDE	CODE NUMBER	SIGN SIZE (INCHES)	630											
							SIGNS		REMOVAL		GROUND MOUNTED SUPPORT				SIGN BACKING ASSEMBLY	SIGN POST REFLECTOR, RED	SIGN POST REFLECTOR, YELLOW	
							SIGN, FLAT SHEET	SIGN, FLAT SHEET (HINGED)	REMOVAL OF GROUND MOUNTED POST SUPPORT AND DISPOSAL	REMOVAL OF GROUND MOUNTED SIGN AND DISPOSAL								
											One-Way No. 3	No. 2	No. 3	No. 4				
							SQ FT	SQ FT	EACH	EACH	FT				EACH	EACH	EACH	
42	F426	MARION RAMP			R5-H10D	36X36	9		1	1			14					
42	F427	MARION RAMP			D10-H5A	30X30	6.25		1	1			14					
43	F428	MARION RAMP			D10-H5A	30X30	6.25		1	1			14					
43	F429	MARION RAMP			R5-H10D	36X36	9		1	1			14					
43	F430	MARION ST.			R3-H8BB	30X30	6.25		1	1			14					
43	F431	MARION ST.			R3-7R	30X30	6.25		1	1			14					
43	F432	US 40			M1-4	30X30	6.25		1	1			14					
					M6-4	21X15	2.19			1								
43	F433	US 40			M1-5	30X30	6.25		1	1			14					
					M6-1R	21X15	2.19			1								
					D9-2	36X36	9			1								
43	F434	US 40			M4-5	30X15	3.125		1	1			14					
					M1-4	30X30	6.25			1								
					M6-1R	21X15	2.19			1								
43	F435	US 40			M4-5	30X15	3.125		1	1			14					
					M3-2	30X15	3.125			1								
					M1-1	30X30	6.25			1								
					M6-1L	21X15	2.19			1								
43	F436	MARION ST.			M2-1	21X15	2.19		1	1			14					
					M1-1	30X30	6.25			1								
					M6-1R	21X15	2.19			1								
43	F437	MARION ST.			R10-6	24X36	6		1	1			14					
43	F438	MARION RAMP			R1-1	48X48	16		2	1	14 / 16.1					2		
					R6-1R	54X18	6.75			1								
					R6-1L	54X18	6.75			1								
					R5-1	36X36	9			1								
43	F439	MARION RAMP			R1-1	48X48	16		2	1	14 / 16.1					2		
					R6-1R	54X18	6.75			1								
					R6-1L	54X18	6.75			1								
					R5-1	36X36	9			1								
43	F440	MARION RAMP			R5-1A	42X30	8.75		2	1			14 / 14		2			
					R5-1A	42X30	8.75			1								
43	F441	MARION ST.			R5-1A	42X30	8.75		2	1			14 / 14		2			
					R5-1A	42X30	8.75			1								
					D9-2	30X30	6.25			1								
					M6-1R	21X15	2.19			1								
43	F442	MARION ST.			D10-H5A	30X30	6.25		1	1			14					
9	F638	IR 70	886+50	RT	R2-1	48X60	20		2	1			14 / 14					
9	F639	IR 70	888+50	LT	R2-1	48X60	20		2	1			14 / 14					
13	F640	IR 70	988+00	RT	R2-1	48X60	20		2	1			14 / 14					
15	F641	IR 70	1027+29	LT	R2-1	48X60	20		2	1			14 / 14					
21	F642	IR 70	1194+00	RT	R2-1	48X60	20		2	1			14 / 14					
23	F643	IR 70	1239+12	LT	R2-1	48X60	20		2	1			14 / 14					
28	F644	IR 70	1377+00	LT	R2-1	48X60	20		2	1			14 / 14					
29	F645	IR 70	347+45	LT	R2-1	48X60	20		2	1			14 / 14					
TOTALS CARRIED TO SUB SUMMARY:							398.5		37	45	60.2		462			8		

P:\ADR\2020\323901_ODOT_VAR D11_Sign (PID 102462)\dgn\Construction_Plans\COMBINED_SET\44-69_323901_G0001.dgn 8/25/2021 8:23:28 AM bklingenberg

PLAN SHEET REFERENCE NO.	ELEVATION SHEET NO.	SIGN NUMBER	LOCATION	STATION	SIDE	CODE NUMBER	SIGN SIZE (INCHES)	630																
								SIGNS		REMOVAL					GROUND MOUNTED SUPPORT						SIGN BACKING ASSEMBLY	SIGN ATTACHMENT ASSEMBLY, AS PER PLAN	GROUND MOUNTED STRUCTURAL BEAM SUPPORT FOUNDATION	BREAKAWAY STRUCTURAL BEAM CONNECTION, AS PER PLAN
								SIGN, GROUND MOUNTED EXTRUSHEET	SIGN, OVERHEAD EXTRUSHEET	REMOVAL OF GROUND MOUNTED POST SUPPORT AND DISPOSAL	REMOVAL OF GROUND MOUNTED STRUCTURAL BEAM SUPPORT AND DISPOSAL	REMOVAL OF GROUND MOUNTED MAJOR SIGN AND DISPOSAL	REMOVAL OF OVERHEAD MOUNTED SIGN AND DISPOSAL											
														SQ FT	EACH	EACH	EACH	EACH	S4 x 7.7 Beam	W6 x 9 Beam				
9	70	E1	IR 70	877+18	RT	E5-H1A	96x60	40			2	1			18.3 / 17.9							2	2	
9	70	E4	IR 70	892+88	LT	E5-H1A	96X60	40			2	1			17.7 / 17.6							2	2	
10	70	E5	IR 70	900+20	LT		228x96	152			2	1							27.6 / 24.8			2		
						E1-H5P	96X30	20				1												
10	70	E6	IR 70	911+00	LT		180X108	135			2	1							31.3 / 27.4			2		
						E1-H5P	96X30	20				1												
10	70	E7	IR 70	919+00	RT		204X108	153			2	1							31.5 / 27.5			2		
						E1-H5P	96X30	20				1												
11	70	E8	IR 70	931+50	LT	R25-H1	120X60	50			2	1			19.5 / 15.2							2		
11	70	E9	IR 70	935+00	LT		180X108	135			2	1						22.9 / 22.4				2		
						E1-H5P	96X30	20				1												
11	71	E10	IR 70	942+00	RT		204X108	153			2	1							32.4 / 27.7			2		
						E1-H5P	96X30	20				1												
12		E11	IR 70	947+50		NO WORK																		
12	71	E12	IR 70	950+40	RT		252X96	168			3	1				21.7/20.2/19.5						3		
						E1-H5P	96X30	20				1												
12	71	E13	IR 70	959+00	RT	E5-H1A	96x60	40			2	1			18.2 / 17.6							2	2	
12	71	E14	IR 70	972+60	LT	E5-H1A	96x60	40			2	1			19.0 / 17.6							2	2	
13	71	E15	IR 70	981+00	LT		252X96	168			3	1				20.4/19.5/19.4						3		
						E1-H5P	96X30	20				1												
13	71	E17	IR 70	991+60	LT		204X108	153			2	1							34.2 / 28.4			2		
						E1-H5P	96X30	20				1												
13	72	E18	IR 70	992+00	RT	SPECIAL	144X60	60			2	1				25.1 / 20.8						2		
14		E18A	IR 70	1002+00		NO WORK																		
14	72	E19	IR 70	1008+00	LT		204X108	153			2	1							27.9 / 27.1			2		
						E1-H5P	96X30	20				1												
14		E20	IR 70	1014+00			NO WORK																	
14	81	E21	IR 70	1016+00	LT	W9-H4R	192X60		80				1								3			
14	72	E22	IR 70	1017+90	RT		180X96	120			2	1				22.1 / 19.6						2		
						E1-H5P	96X30	20				1												
14	81	E23	IR 70	1024+70	LT	W9-H5R	192X60		80				1								3			
15	82	E25	IR 70	1029+05	LT	W9-H5R	192X60		80				1								3			
TOTALS CARRIED TO SUB SUMMARY:								1960.0	240.0		34	26	3		178.6	162.4	45.9	45.3	347.8		9	34	8	

P:\ADR\2020\323901_ODOT_VAR D11_Sign (PID 102462)\dgn\Construction_Plans\COMBINED_SET\44-69_323901_G0001.dgn 8/25/2021 8:23:31 AM bklingenberg

PLAN SHEET REFERENCE NO.	ELEVATION SHEET NO.	SIGN NUMBER	LOCATION	STATION	SIDE	CODE NUMBER	SIGN SIZE (INCHES)	630																
								SIGNS		REMOVAL					GROUND MOUNTED SUPPORT						SIGN BACKING ASSEMBLY	SIGN ATTACHMENT ASSEMBLY, AS PER PLAN	GROUND MOUNTED STRUCTURAL BEAM SUPPORT FOUNDATION	BREAKAWAY STRUCTURAL BEAM CONNECTION, AS PER PLAN
								SIGN, GROUND MOUNTED EXTRUSHEET	SIGN, OVERHEAD EXTRUSHEET	REMOVAL OF GROUND MOUNTED POST SUPPORT AND DISPOSAL	REMOVAL OF GROUND MOUNTED STRUCTURAL BEAM SUPPORT AND DISPOSAL	REMOVAL OF GROUND MOUNTED MAJOR SIGN AND DISPOSAL	REMOVAL OF OVERHEAD MOUNTED SIGN AND DISPOSAL											
														SQ FT	EACH	EACH	EACH	EACH	S4 x 7.7 Beam	W6 x 9 Beam				
15	72	E26	IR 70	1042+40	RT		180X96	120			2	1					24.3 / 23.2			2				
			E1-H5P				96X30	20				1												
15	72	E27	IR 70	1051+00	RT	D5-H7D	156X72	78			2	1				22.6 / 20.9			2					
16	72	E28	IR 70	1055+70	LT	E5-H1A	96X60	40			2	1			17.2 / 16.7				2	2				
16	72	E29	IR 70	1054+40	RT	D12-H16B	108X48	36			2	1			18.7 / 17.6				2					
16	82	E30	IR 70	1057+20	LT		156X96		104				1						3					
							204X108		153				1						3					
						E1-H5P	96X30		20				1											
							216X72		108				1						3					
						E1-H5P	96X30		20				1											
16	83	E31	IR 70	1059+00	RT		144X96		96				1						3					
							228X144		228				1							3				
						E1-H5P	96x30		20				1											
							216X72		108				1						3					
						E1-H5P	96X30		20				1											
16	73	E32	IR 70	1063+00	RT	E5-H1A	96X60	40			2	1			18.9 / 18.4				2	2				
16	73	E33	IR 70	1063+00	LT	D12-H16B	108X48	36							17.8 / 17.7				2					
16	73	E34	IR 70	1068+00	LT	D5-H7D	156X72	78			2	1				20.8 / 19.9			2					
17	83	E35	IR 70	1078+30	RT		228X144		228				1						3					
						E1-H5P	96X30		20				1											
17	84	E36	IR 70	1080+60	LT		180X96		120				1						3					
						E1-H5P	96X30		20				1											
17	84	E37	IR 70	1087+70	LT	W9-H4R	192X60		80				1						3					
18	85	E38	IR 70	1099+00	RT		444X144		444				2						6					
						E1-H5P	96X30		20				1											
18	85	E39	IR 70	1109+00	RT		144X96		96				1						3					
							180X144		180				1							3				
						E1-H5P	108X30		22.5				1											
							228X156		247				1						3					
						E1-H5P	108X30		22.5				1											
18	73	E40	IR 70	1111+50	LT	E5-H1A	72X60	30			2	1		17.3 / 17.1					2	2				
18	86	E41	IR 70	1115+00	LT		204X120		170				1						3					
							216X72		108				1						3					
						E1-H5P	72X30		15				1											
18	86	E42	IR 70	1117+00	LT		180X96		120				1						3					
						E1-H5P	96X30		20				1											
TOTALS CARRIED TO SUB SUMMARY:								478.0	2810.0		14	8	28	34.4	143.0		84.2	47.5		51	16	6		

P:\ADR\2020\323901_ODOT_VAR_D11_Sign (PID 102462)\dgn\Construction_Plans\COMBINED_SET\44-69_323901_G0001.dgn 8/25/2021 8:23:34 AM bklingenberg

PLAN SHEET REFERENCE NO.	ELEVATION SHEET NO.	SIGN NUMBER	LOCATION	STATION	SIDE	CODE NUMBER	SIGN SIZE (INCHES)	630														SIGN BACKING ASSEMBLY	SIGN ATTACHMENT ASSEMBLY, AS PER PLAN	GROUND MOUNTED STRUCTURAL BEAM SUPPORT FOUNDATION	BREAKAWAY STRUCTURAL BEAM CONNECTION, AS PER PLAN		
								SIGNS		REMOVAL						GROUND MOUNTED SUPPORT											
								SIGN, GROUND MOUNTED EXTRUSHEET	SIGN, OVERHEAD EXTRUSHEET	REMOVAL OF GROUND MOUNTED POST SUPPORT AND DISPOSAL	REMOVAL OF GROUND MOUNTED STRUCTURAL BEAM SUPPORT AND DISPOSAL	REMOVAL OF GROUND MOUNTED MAJOR SIGN AND DISPOSAL	REMOVAL OF GROUND MOUNTED SIGN AND RE-ERECTION	REMOVAL OF OVERHEAD MOUNTED SIGN AND DISPOSAL													
															SQ FT		EACH	EACH	EACH	EACH	EACH					S4 x 7.7 Beam	W6 x 9 Beam
18	87	E43	IR 70	1123+25	RT		180X144		180					1									3				
					E1-H5P	108X30		22.5						1													
19	73	E44	I-470				180X96	120			2	1						29.8 / 25.5					2				
					E1-H5P	96X30	40					1															
19	87	E45	IR 70	1138+50	RT		228X120		190					1									3				
					E1-H5P	108X30		22.5						1													
19	73	E46	IR 70	1141+50	RT	E5-H1A	96X60	40			2	1				17.5 / 15.1							2	2			
19		E47	IR 70	1144+00		NO WORK																					
20	74	E48	IR 70	1156+00	LT	E5-H1A	96X60	40			2	1				19.6 / 18.6							2	2			
20	88	E49	IR 70	1159+17	LT		156X96		104					1									3				
							180X96		120					1										3			
						E1-H5P	96X30		20					1													
							228X120		190					1											3		
						E1-H5P	108X30		22.5					1													
20	88	E50	IR 70	1177+94	LT		180X144		180					1									3				
						E1-H5P	108X30		22.5					1													
21	89	E52	IR 70	1203+32	LT		180X144		180					1									3				
						E1-H5P	108X30		22.5					1													
21	74	E53	IR 70	1204+10	RT	E7-H1	180X60	75			2	1					23.6 / 19.3						2				
22		E54	IR 70	1216+00		NO WORK																					
22	74	E55	IR 70	1221+00	LT	SPECIAL	144X60	60			2	1					22.2 / 19.4						2				
23	89	E57	IR 70	1260+00	LT	W9-H4R	192X60		80					1									3				
24	90	E58	IR 70	1276+13	LT	W9-H5R	192X60		80					1									3				
26	74	E59	IR 70	1328+00	RT	SPECIAL	144X60	60			2	1					24.9 / 20.0						2				
26	74	E60	IR 70	1336+50	RT		168X132	154			2	1							30.8 / 27.3				2				
						E1-H5P	108X30	22.5				1															
26	75	E61	IR 70	1344+53	RT		288X192	384			3	1							36.0/32.3/29.3				3				
26	75	E62	IR 70	1344+58	RT	D12-5	60X48	20		2		1			17.2 / 16.8								2	2			
						SPECIAL						1								1							
27	75	E63	IR 70	1350+31	RT		216X96	144			2	2						28.5 / 23.9					2				
27	75	E64	IR 70	1355+29	LT	D5-H6	156X60	65			2	1					24.2 / 20.1						2				
27	75	E65	IR 70	1358+75	RT	D12-H17	84X48	28			2	1			16.6 / 15.9								2	2			
27	75	E66	IR 70	1365+00	LT	E7-H1	192X60	80			2	1					22.4 / 19.6						2	2			
27	75	E67	IR 70	1364+22	RT	I-H2A	84X36	21			2	1			14.8 / 14.2								2				
28	75	E68	IR 70	1373+50	RT		168X132	154			2	1							26.2 / 25.3				2				
						E1-H5P	108X30	22.5				1															
TOTALS CARRIED TO SUB SUMMARY:										1530.0	1436.5	2	29	19	1	15	95.5	70.8		215.7	159.2	155.7	1	27	31	10	

P:\ADR\2020\323901_ODOT_VAR D11_Sign (PID 102462)\dgn\Construction Plans\COMBINED_SET\44-69_323901_G0001.dgn 8/25/2021 8:23:37 AM bklingenberg

PLAN SHEET REFERENCE NO.	ELEVATION SHEET NO.	SIGN NUMBER	LOCATION	STATION	SIDE	CODE NUMBER	SIGN SIZE (INCHES)	630																		
								SIGNS			REMOVAL					GROUND MOUNTED SUPPORT						SIGN BACKING ASSEMBLY	SIGN ATTACHMENT ASSEMBLY, AS PER PLAN	GROUND MOUNTED STRUCTURAL BEAM SUPPORT FOUNDATION	BREAKAWAY STRUCTURAL BEAM CONNECTION, AS PER PLAN	SIGN POST REFLECTOR, RED
								SIGN, FLAT SHEET	SIGN, GROUND MOUNTED EXTRUSHEET	SIGN, OVERHEAD EXTRUSHEET	REMOVAL OF GROUND MOUNTED POST SUPPORT AND DISPOSAL	REMOVAL OF GROUND MOUNTED STRUCTURAL BEAM SUPPORT AND DISPOSAL	REMOVAL OF GROUND MOUNTED SIGN AND DISPOSAL	REMOVAL OF GROUND MOUNTED MAJOR SIGN AND DISPOSAL	REMOVAL OF OVERHEAD MOUNTED SIGN AND DISPOSAL											
																S4 x 7.7 Beam	W6 x 9 Beam	W8 x 18 Beam	W10 x 12 Beam	W10 x 22 Beam	W12 x 30 Beam					
28	76	E70	IR 70	1385+00	RT	I-H2A	84X36		21			2		1		19.0 / 15.9									2	
28	76	E71	IR 70	1385+00	LT	I-H2A	84X36		21			2		1		18.8 / 16.6								2		
29	90	E72	IR 70	330+70	RT		204X120			170				1									3			
						E1-H5P	108X30			22.5				1												
29	91	E73	IR 70	337+45	RT		144X120			120				1									3			
							204X120			170				1									3			
						E1-H5P	108X30			22.5				1												
29	76	E74	IR 70	340+10	RT	E5-H1A	96X60		40			2		1			17.5 / 17.4							2		
29	76	E75	IR 70	346+00	LT	D12-5	60X48		20		1			1		16.8 / 16.6								2		
29	76	E76	IR 70	352+13	LT	E5-H1A	96X60		40			2		1			17.8 / 17.3							2	2	
						I-H2G	60X12		5					1												
29	91	E77	IR 70	353+90	LT		204X96			136				1									3			
						E1-H5P	108X30			22.5				1												
30		E78	US 40									2		1												
30	76	E79	US 40			D1-H1A	96X24		16					1		14.1 / 13.9								2	2	
						D1-H1A	96X24		16				1													
						M3-4	30X15	3.125				1														
						M1-1	30X30	6.25				1														
						M6-3	21X15	2.19				1														
						M3-2	30X15	3.125				1														
						M1-1	30X30	6.25				1														
						M5-2R	21X15	2.19				1														
30	76	E80	US 40			M2-H4	108X36		27			2		1		13.9 / 13.7							2	2		
30	76	E81	US 40			D1-H15A	144x24		24			2		1		15.5 / 14.4								2	2	
						R5-1A	42X30	8.75				1														
						R5-1A	42X30	8.75																		
						M1-4	30X30	6.25				1														
						M6-4	21X15	2.19				1														
30	77	E82	US 40				96x84		56			2		1					21.1 / 20.7				2			
31	77	E83	US 40				108X84		63			2		1					22.0 / 20.4				2			
31	77	E84	US 40			M2-H4	108X36		27			2		1		13.2 / 13.1							2			
31	77	E85	US 40			D1-H1A	96X24		16			2		1		17.2 / 13.5								2		
						D1-H1A	96X24		16					1												
						M3-2	30X15	3.125																		
						M1-1	30X30	6.25																		
						M6-3	21X15	2.19																		
						M3-4	30X15	3.125																		
						M1-1	30X30	6.25																		
						M5-2R	21X15	2.19																		
TOTALS CARRIED TO SUB SUMMARY:								72.2	408.0	664	1	22	9	16	7	246.2	70.0		84.2				12	24	8	

PLAN SHEET REFERENCE NO.	ELEVATION SHEET NO.	SIGN NUMBER	LOCATION	STATION	SIDE	CODE NUMBER	SIGN SIZE (INCHES)	630																		
								SIGNS			REMOVAL					GROUND MOUNTED SUPPORT						SIGN BACKING ASSEMBLY	SIGN ATTACHMENT ASSEMBLY, AS PER PLAN	GROUND MOUNTED STRUCTURAL BEAM SUPPORT FOUNDATION	BREAKAWAY STRUCTURAL BEAM CONNECTION, AS PER PLAN	SIGN POST REFLECTOR, RED
								SIGN, FLAT SHEET	SIGN, GROUND MOUNTED EXTRUSHEET	SIGN, OVERHEAD EXTRUSHEET	REMOVAL OF GROUND MOUNTED POST SUPPORT AND DISPOSAL	REMOVAL OF GROUND MOUNTED STRUCTURAL BEAM SUPPORT AND DISPOSAL	REMOVAL OF GROUND MOUNTED SIGN AND DISPOSAL	REMOVAL OF GROUND MOUNTED MAJOR SIGN AND DISPOSAL	REMOVAL OF OVERHEAD MOUNTED SIGN AND DISPOSAL											
																SQ FT			EACH	EACH	EACH					
31	77	E86	US 40 RAMP			D1-H15A	144x24		24			2		1			21.0 / 16.6							2		
						R5-1A	42X30	8.75					1													
						R5-1A	42X30	8.75					1													
						M1-4	30X30	6.25					1													
						M6-4	21X15	2.19					1													
31		E87	US 40								2		1													
32	77	E88	SR 9			D1-H1A	96X24		16			2		1			18.8 / 17.6							2	2	
						D1-H1A	96X24		16				1													
						M3-4	30X15	3.125																		
						M1-1	30X30	6.25																		
						M6-3	21X15	2.19																		
						M3-2	30X15	3.125																		
						M1-1	30X30	6.25																		
						M5-1R	21X15	2.19																		
32	77	E89	SR 9			D1-H1A	96X24		16			2		1		11.8 / 11.0							2	2		
						M3-2	30X15	3.125				1														
						M1-1	30X30	6.25					1													
						M6-1L	21X15	2.19					1													
32	77	E90	I-70 RAMP			D1-H15A	144X24		24			2		1		17.3 / 12.1							2	2		
						M6-4	21X15	2.19					1													
						M1-5	30X30	6.25					1													
32	77	E91	SR 9			M2-H4	108X36		27			2		1		14.6 / 14.2							2	2		
33	78	E92	SR 9			M2-H4	108X36		27			2		1		15.0 / 14.6							2	2		
33	78	E93	RAMP			D1-H15A	144X24		24			2		1		21.0 / 16.2							2			
						M1-5	30X30	6.25					1													
						M6-4	21X15	2.19					1													
33	78	E94	SR 9			D1-H1A	108X24		18			2		1		16.5 / 13.4							2	2		
						M3-4	30X15	3.125					1													
						M1-1	30X30	6.25					1													
						M6-1L	21X15	2.19					1													
33	78	E95	SR 9			D1-H1A	108X24		18			2		1		13.3 / 13.2							2	2		
						D1-H1A	108X24		18					1												
						M3-2	30X15	3.125																		
						M1-1	30X30	6.25																		
						M6-3	21X15	2.19																		
						M3-3	30X15	3.125																		
						M1-1	30X30	6.25																		
						M5-1R	21X15	2.19																		
33		E96	SR 9								2		1													
TOTALS CARRIED TO SUB SUMMARY:								112.2	228.0			22	14	13		167.0	111.2						18	14		


PLAN SHEET REFERENCE NO.	ELEVATION SHEET NO.	SIGN NUMBER	LOCATION	STATION	SIDE	CODE NUMBER	SIGN SIZE (INCHES)	630																		
								SIGNS			REMOVAL					GROUND MOUNTED SUPPORT						SIGN BACKING ASSEMBLY	SIGN ATTACHMENT ASSEMBLY, AS PER PLAN	GROUND MOUNTED STRUCTURAL BEAM SUPPORT FOUNDATION	BREAKAWAY STRUCTURAL BEAM CONNECTION, AS PER PLAN	SIGN POST REFLECTOR, RED
								SIGN, FLAT SHEET	SIGN, GROUND MOUNTED EXTRUSHEET	SIGN, OVERHEAD EXTRUSHEET	REMOVAL OF GROUND MOUNTED POST SUPPORT AND DISPOSAL	REMOVAL OF GROUND MOUNTED STRUCTURAL BEAM SUPPORT AND DISPOSAL	REMOVAL OF GROUND MOUNTED SIGN AND DISPOSAL	REMOVAL OF GROUND MOUNTED MAJOR SIGN AND DISPOSAL	REMOVAL OF OVERHEAD MOUNTED SIGN AND DISPOSAL											
																S4 x 7.7 Beam	W6 x 9 Beam	W8 x 18 Beam	W10 x 12 Beam	W10 x 22 Beam	W12 x 30 Beam					
SQ FT			EACH	EACH	EACH	EACH	EACH		LIN. FT.							EACH	EACH	EACH	EACH	EACH						
34	78	E97	MALL RAMP			D3-H3	120X24		20			2		1					20.0 / 19.3				2	2		
						D3-H3A	120X24		20				1													
						D9-H14A	96X18	12																		
						D9-H14A	96X18	12																		
34	92	E98	MALL RAMP			96X96			64					1								2				
						96X96			64					1										2		
34	78	E99	MALL RAMP			M2-H4	108X36		27			2		1		14.4 / 13.9							2	2		
35	78	E100	MALL RAMP			D3-H3	120X24		20			2		1					19.2 / 18.9				2	2		
						D3-H3A	120X24		20				1													
						D9-H14A	96X18	12																		
						D9-H14A	96X18	12																		
35	92	E101	MALL RAMP				108X84			63					1							2				
							108X84			63					1								2			
36	78	E102	BANFIELD				96X84		56			2	3	1					25.4 / 22.4				2			
36	78	E103	BANFIELD			M2-H4	108X36		27			2		1		15.9 / 14.7							2			
37	79	E104	BANFIELD RAMP			D3-H3	96X24		16			2		1			18.6 / 14.8						2	2		
						D3-H3A	96X24		16				1													
						R5-1A	42X30	8.75																		
						R5-1A	42X30	8.75					1													
						M4-5	30X15	3.125					1													
						M1-4	30X30	6.25					1													
						M6-1R	21X15	2.19					1													
37	79	E105	US 40			D1-H1A	108X24		18			2		1		13.8 / 13.0							2	2		
						M4-5	30X15	3.125					1													
						M3-4	30X15	3.125					1													
						M1-1	30X30	6.25					1													
						M6-1L	21X15	2.19					1													
						M1-4	30X30	6.25					1													
						M6-4	21X15	2.19					1													
38	79	E106	US 40			D1-H1A	108X24		18			2		1		13.3 / 12.7							2	2		
						M3-4	30X15	3.125					1													
						M1-1	30X30	6.25					1													
						M6-2	21X15	2.19					1													
38	79	E107	US 40			M2-H4	108X36		27			2		1		14.1 / 13.7							2	2		
TOTALS CARRIED TO SUB SUMMARY:								111.8	285.0	254		18	16	12	4	139.5	33.4		125.2				8	18	14	

PLAN SHEET REFERENCE NO.	ELEVATION SHEET NO.	SIGN NUMBER	LOCATION	STATION	SIDE	CODE NUMBER	SIGN SIZE (INCHES)	630																					
								SIGNS			REMOVAL					GROUND MOUNTED SUPPORT						SIGN BACKING ASSEMBLY	SIGN ATTACHMENT ASSEMBLY, AS PER PLAN	GROUND MOUNTED STRUCTURAL BEAM SUPPORT FOUNDATION	BREAKAWAY STRUCTURAL BEAM CONNECTION, AS PER PLAN	SIGN POST REFLECTOR, RED			
								SIGN, FLAT SHEET	SIGN, GROUND MOUNTED EXTRUSHEET	SIGN, OVERHEAD EXTRUSHEET	REMOVAL OF GROUND MOUNTED POST SUPPORT AND DISPOSAL	REMOVAL OF GROUND MOUNTED STRUCTURAL BEAM SUPPORT AND DISPOSAL	REMOVAL OF GROUND MOUNTED SIGN AND DISPOSAL	REMOVAL OF GROUND MOUNTED MAJOR SIGN AND DISPOSAL	REMOVAL OF OVERHEAD MOUNTED SIGN AND DISPOSAL														
																S4 x 7.7 Beam	W6 x9 Beam	W8 x 18 Beam	W10 x 12 Beam	W10 x 22 Beam	W12 x 30 Beam						EACH	EACH	EACH
								SQ FT			EACH	EACH	EACH	EACH	EACH	LIN. FT.						EACH	EACH	EACH	EACH	EACH			
38	79	E108	US 40			D1-H1A	108X24		18			2		1					21.0 / 20.1						2	2			
						D1-H1A	108X24		18					1															
						M4-5	30X15	3.125																					
						M3-2	30X15	3.125																					
						M1-1	30X30	6.25																					
						M6-3	21X15	2.19																					
						M3-4	30X15	3.125																					
						M1-1	30X30	6.25																					
						M5-1R	21X15	2.19																					
						D1-H1A	108X24		18									16.1 / 16.0								2	2		
						D1-H1A	108X24		18																				
						M4-5	30X15	3.125																					
						M3-4	30X15	3.125																					
						M1-1	30X30	6.25																					
						M6-3	21X15	2.19																					
						M3-2	30X15	3.125																					
39	79	E110	CR 214			M1-1	30X30	6.25																					
						M5-1L	21X15	2.19																					
39	79	E111	CR 214			M2-H4	108X36		27						15.2 / 14.5								2	2					
39		E111	CR 214									2		7															
39	79	E112	CR 214 RAMP			D3-H3	120X24		20			2		1			17.6 / 15.5							2	2				
						D3-H3A	120X24		20				1																
						M4-5	30X15	3.125					1																
						M1-4	30X30	6.25					1																
						M6-1L	21X15	2.19					1																
39	79	E113	CR 214				96X84		56			2		1			22.2 / 21.0						2						
40	80	E114	US 40			M2-H3	48X60		20			2		1		17.3 / 17.1							2						
40	80	E115	US 40			M2-H3	48X60		20			2		1		16.4 / 16.3							2	2					
40	80	E116	US 40			D1-H1A	96X24		16			2		1		12.8 / 12.5							2						
						M4-5	30X15	3.125																					
						M3-2	30X15	3.125					1																
						M1-1	30X30	6.25					1																
						M6-1R	21X15	2.19					1																
						M1-H6A	12X12	1					1																
						M6-1R	21X15	2.19					1																
TOTALS CARRIED TO SUB SUMMARY:								82.0	251.0			14	8	15		122.1	65.2		84.3				16	10					


P:\ADR\2020\323901_ODOT_VAR D11_Sign (PID 102462)\dgn\Construction_Plans\COMBINED_SET\44-69_323901_G0001.dgn 8/25/2021 8:23:47 AM bklingenberg

PLAN SHEET REFERENCE NO.	ELEVATION SHEET NO.	SIGN NUMBER	LOCATION	STATION	SIDE	CODE NUMBER	SIGN SIZE (INCHES)	630																		
								SIGNS			REMOVAL					GROUND MOUNTED SUPPORT						SIGN BACKING ASSEMBLY	SIGN ATTACHMENT ASSEMBLY, AS PER PLAN	GROUND MOUNTED STRUCTURAL BEAM SUPPORT FOUNDATION	BREAKAWAY STRUCTURAL BEAM CONNECTION, AS PER PLAN	SIGN POST REFLECTOR, RED
								SIGN, FLAT SHEET	SIGN, GROUND MOUNTED EXTRUSHEET	SIGN, OVERHEAD EXTRUSHEET	REMOVAL OF GROUND MOUNTED POST SUPPORT AND DISPOSAL	REMOVAL OF GROUND MOUNTED STRUCTURAL BEAM SUPPORT AND DISPOSAL	REMOVAL OF GROUND MOUNTED SIGN AND DISPOSAL	REMOVAL OF GROUND MOUNTED MAJOR SIGN AND DISPOSAL	REMOVAL OF OVERHEAD MOUNTED SIGN AND DISPOSAL											
																SQ FT	EACH	EACH	EACH	EACH	EACH					
								LIN. FT.																		
40	80	E117	US 40		D1-H1A	108X24		18			2		1					20.9 / 20.0				2				
					D1-H1A	108X24		18				1														
					D1-H1A	108X24		18				1														
					M4-5	30X15	3.125																			
					M3-4	30X15	3.125					1														
					M1-1	30X30	6.25					1														
					M6-1L	21X15	2.19					1														
					M1-4	30X30	6.25					1														
M6-4	21X15	2.19					1																			
40	80	E118	US 40		D1-H1A	108X24		18			2		1			17.6 / 15.8					2					
					D1-H1A	108X24		18				1														
					M4-5	30X15	3.125																			
					M3-2	30X15	3.125					1														
					M1-1	30X30	6.25					1														
					M6-1L	21X15	2.19					1														
					M1-H6A	12X12	1					1														
					M6-1L	21X15	2.19					1														
					M3-4	30X15	3.125					1														
					M1-1	30X30	6.25					1														
M6-3	21X15	2.19					1																			
40	80	E119	US 40		M2-H4	108X36		27			2		1		21.5 / 17.8					2						
					M1-H6A	12X12	1				1															
					M5-1L	21X15	2.19				1															
41	80	E120	US 40 RAMP		D3-H3	108X24		18			2		1		21.9 / 18.6					2						
					D3-H3A	108X24		18				1														
					R5-1A	42X30	8.75					1														
					R5-1A	42X30	8.75					1														
					M1-4	30X30	6.25					1														
					M6-4	21X15	2.19					1														
42	93	E121	MARION ST			96X84			56				1						2							
						96X84			56				1							2						
43	93	E122	MARION ST			108X84			63				1						2							
						108X84			63				1							2						
43	80	E123	MARION RAMP		D1-H16A	132X48		44			2		1			24.1 / 19.3				2						
					M3-3	30X15	3.125					1														
					M1-5	30X30	6.25					1														
					M6-1L	21X15	2.19					1														
					M3-1	30X15	3.125					1														
					M1-5	30X30	6.25					1														
					M6-1R	21X15	2.19					1														
TOTALS CARRIED TO SUB SUMMARY:								104.8	197.0	238		10	25	9	4		113.2		84.3				8	10		

P:\ADR\2020\323901\ODOT VAR D11 Sign (PID 102462)\dgn\Construction Plans\COMBINED_SET\70-80_323901 Elevation Views.dgn 8/25/2021 8:23:50 AM bkljngberg

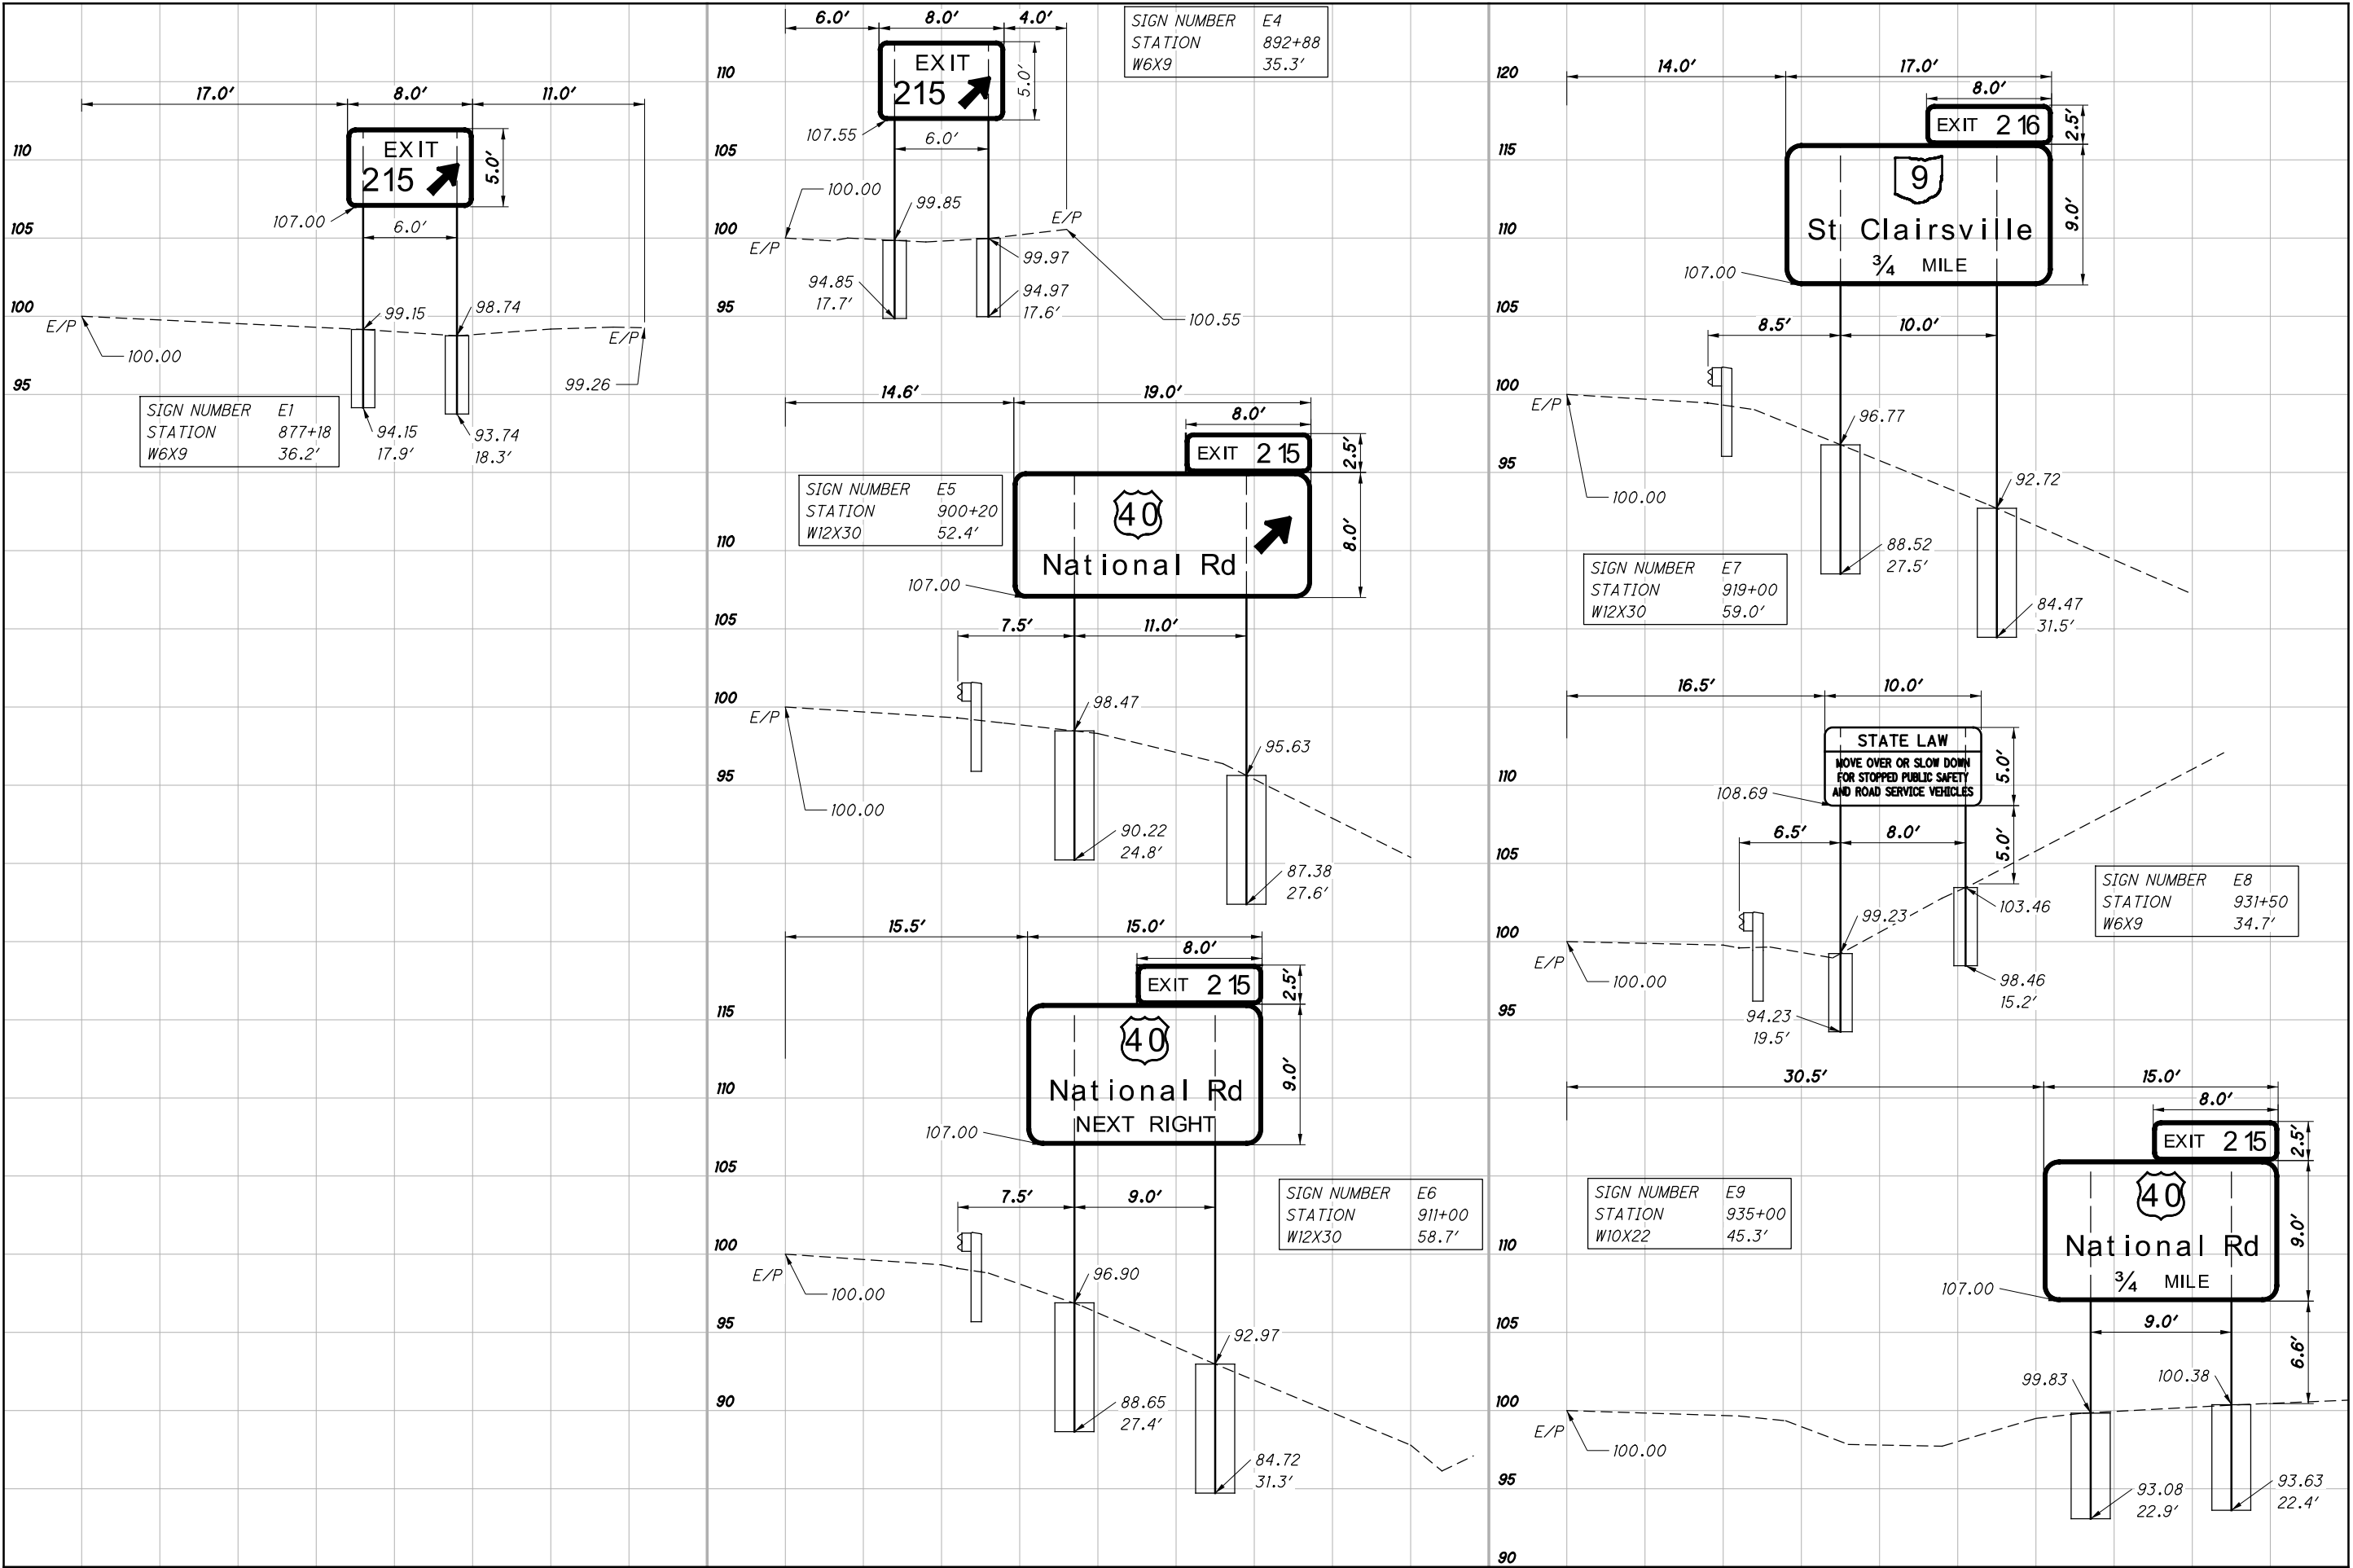

P:\ADR\2020\323901\ODOT_VAR D11_Sign (PID 102462)\dgn\Construction Plans\COMBINED_SET\70-80_323901 Elevation Views.dgn 8/25/2021 8:23:50 AM bkljngberg

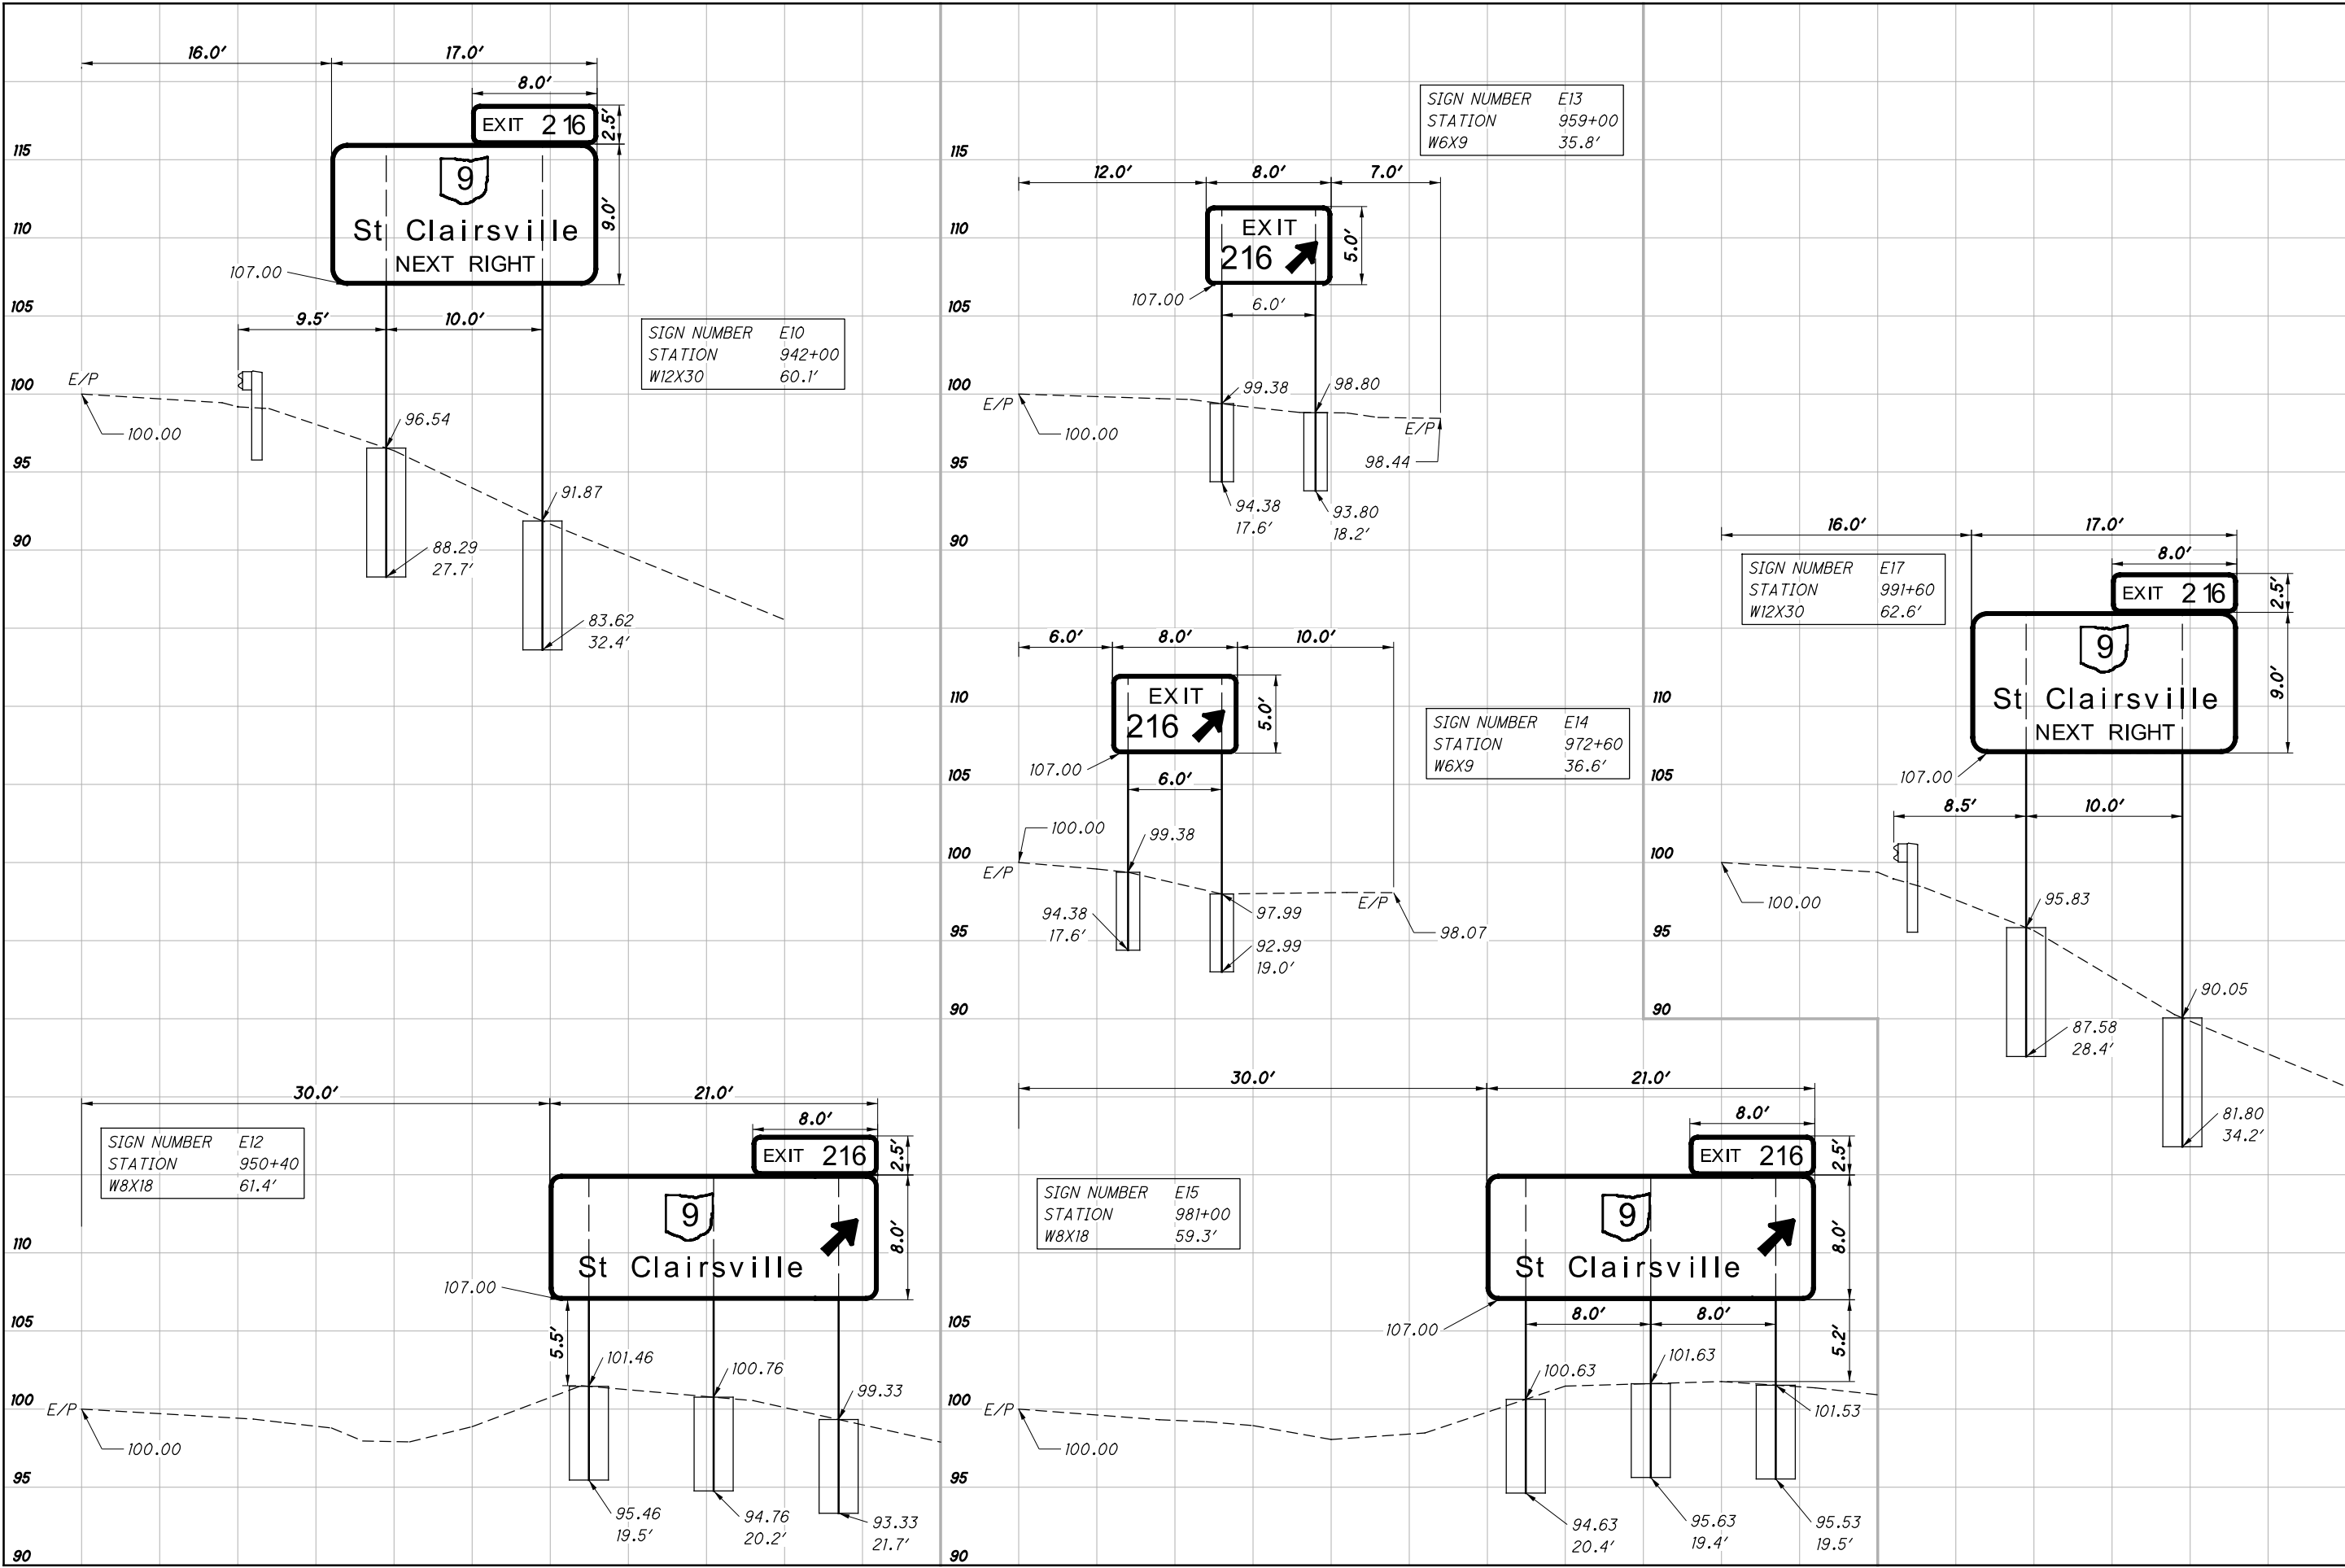


SIGN ELEVATION VIEWS

BEL-70-16.60
TUS-77-0.00/ 20.00

CALCULATED
JWO
CHECKED
JTH

P:\ADR\2020\323901.ODOT VAR D11 Sign (PID 102462)\dgn\Construction Plans\COMBINED SET\70-80_323901 Elevation Views.dgn 8/25/2021 8:23:51 AM bklingsberg


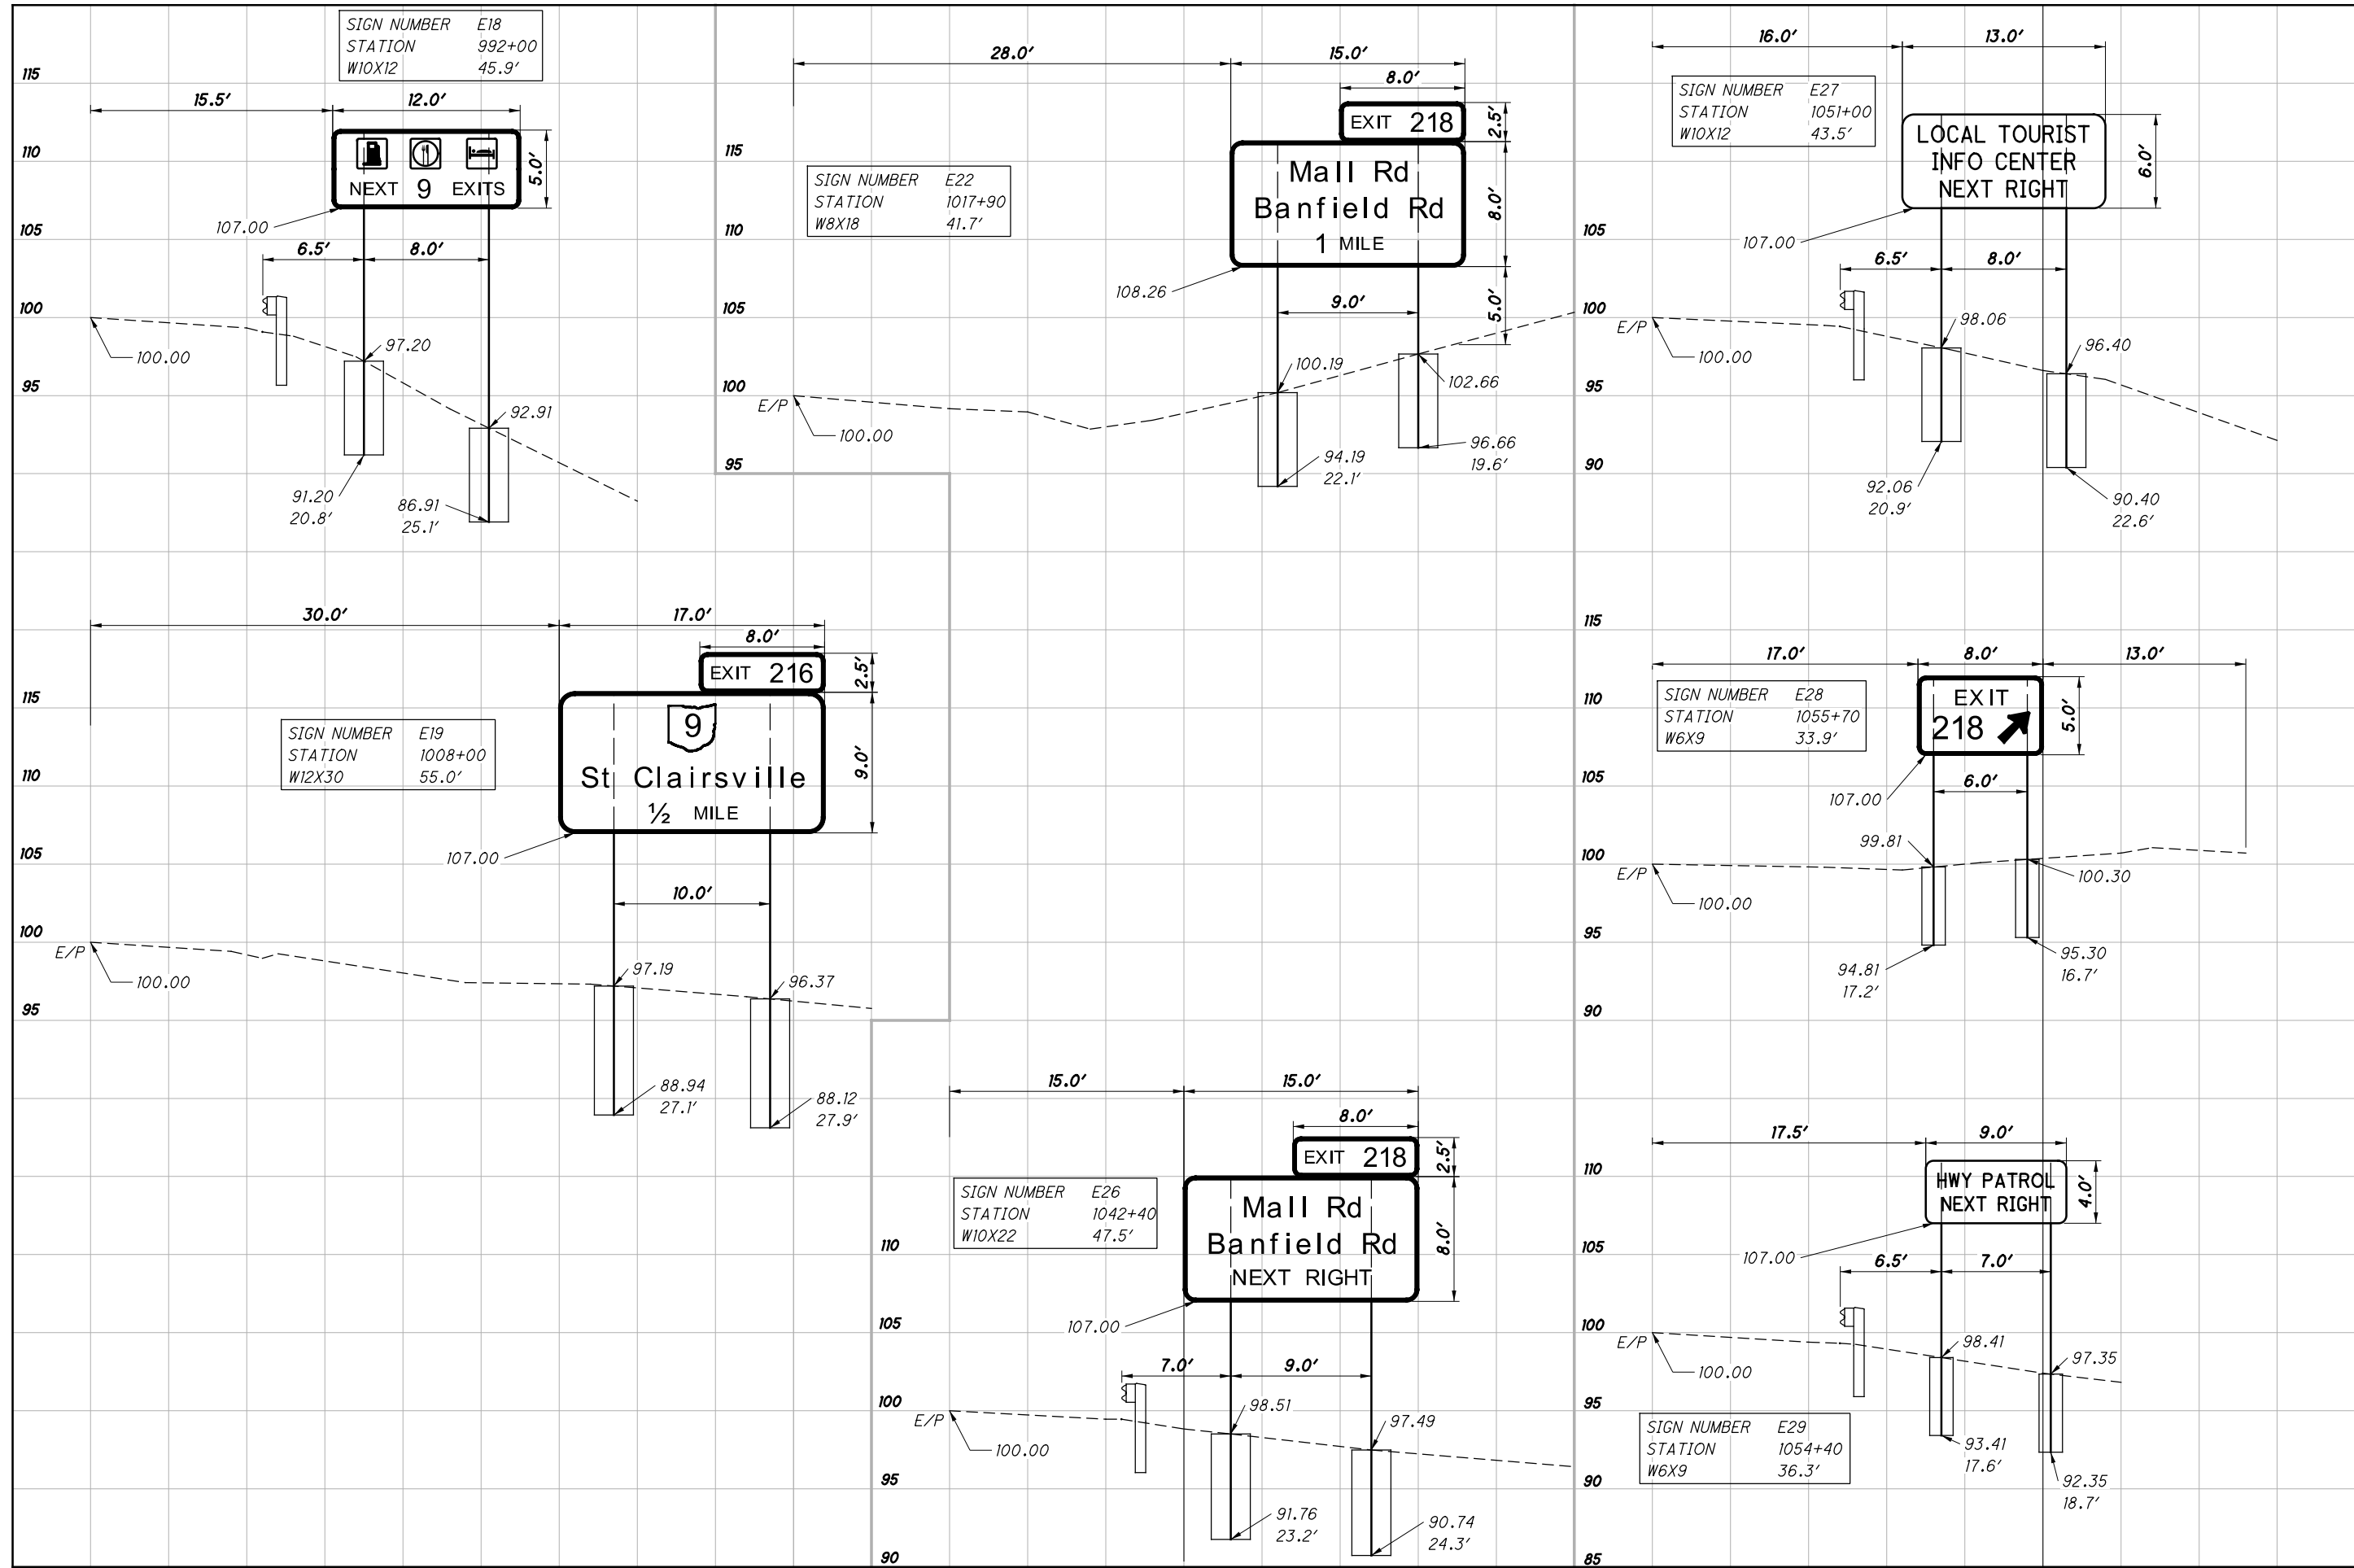


SIGN ELEVATION VIEWS

BEL-70-16.60
TUS-77-0.00/ 20.00

CALCULATED
JWO
CHECKED
JTH





P:\ADR\2020\323901\ODOT_VAR D11_Sign (PID 102462)\dgn\Construction Plans\COMBINED SET\70-80_323901 Elevation Views.dgn 8/25/2021 8:23:51 AM bklingsberg

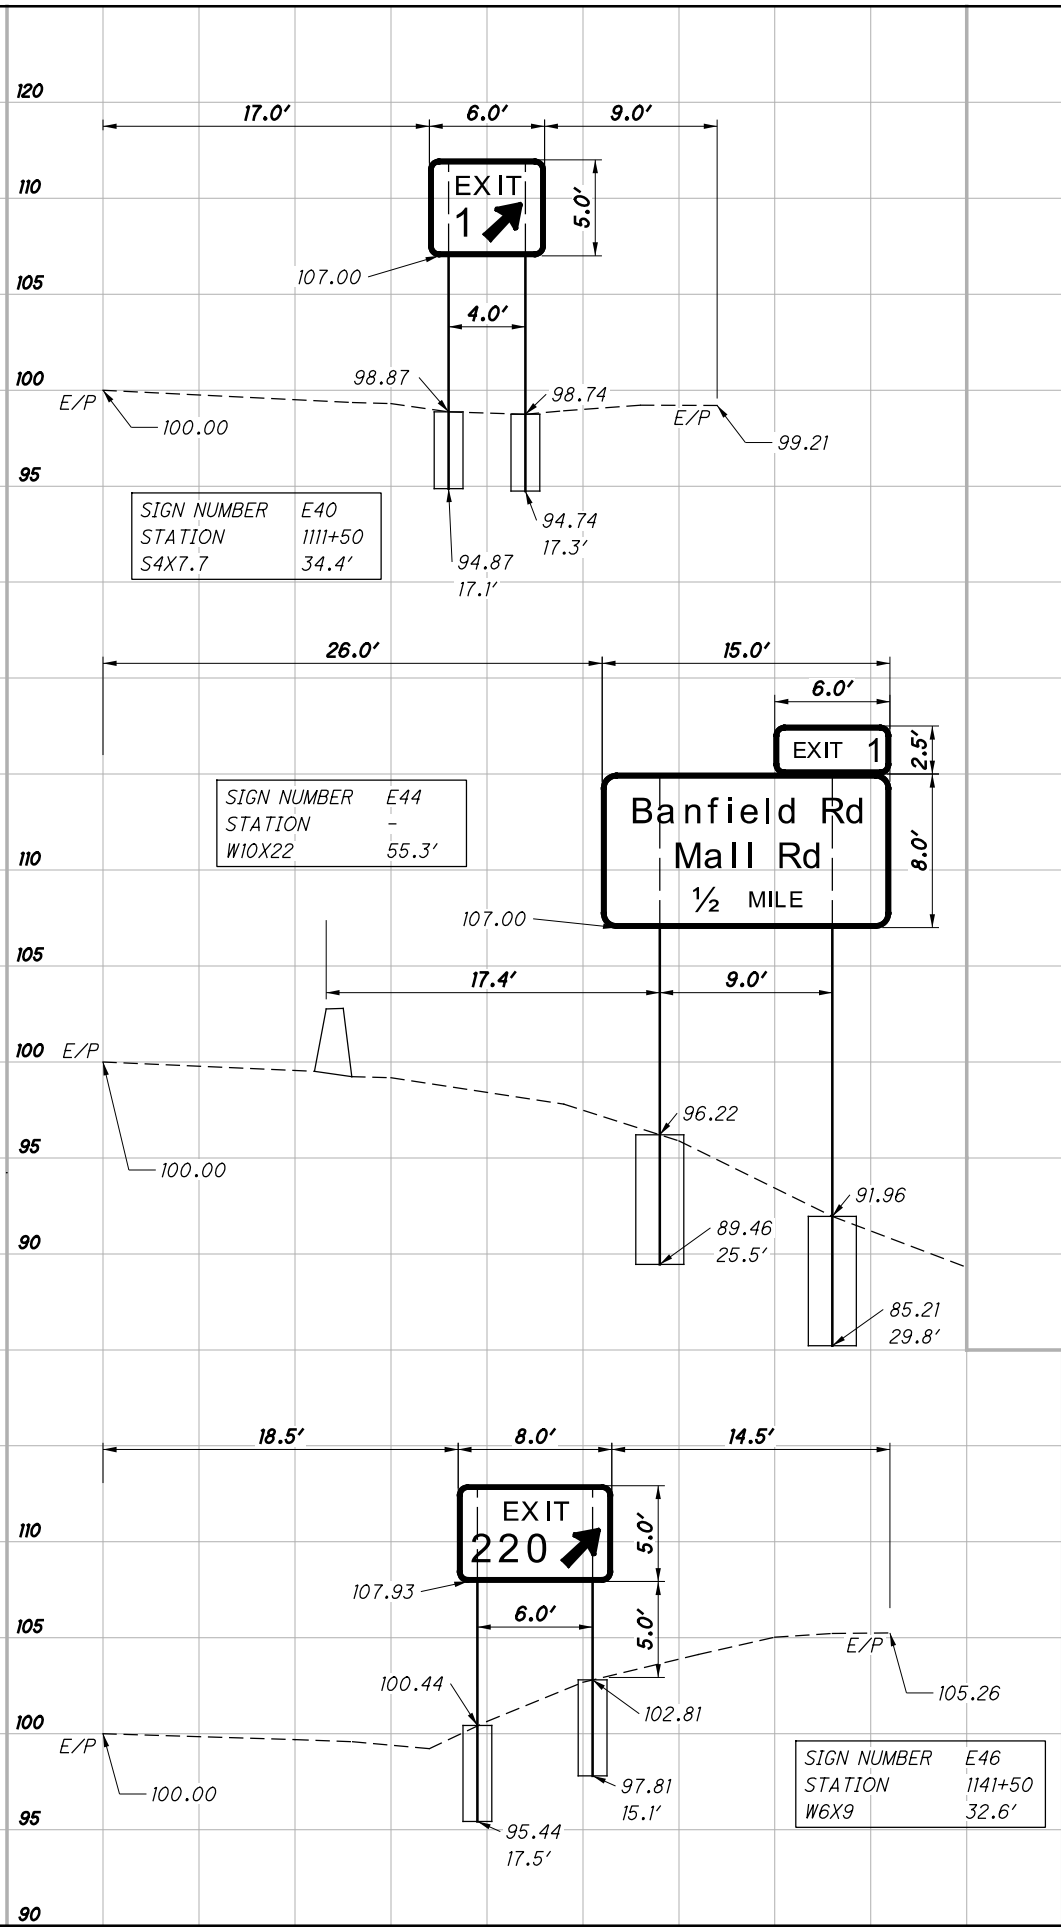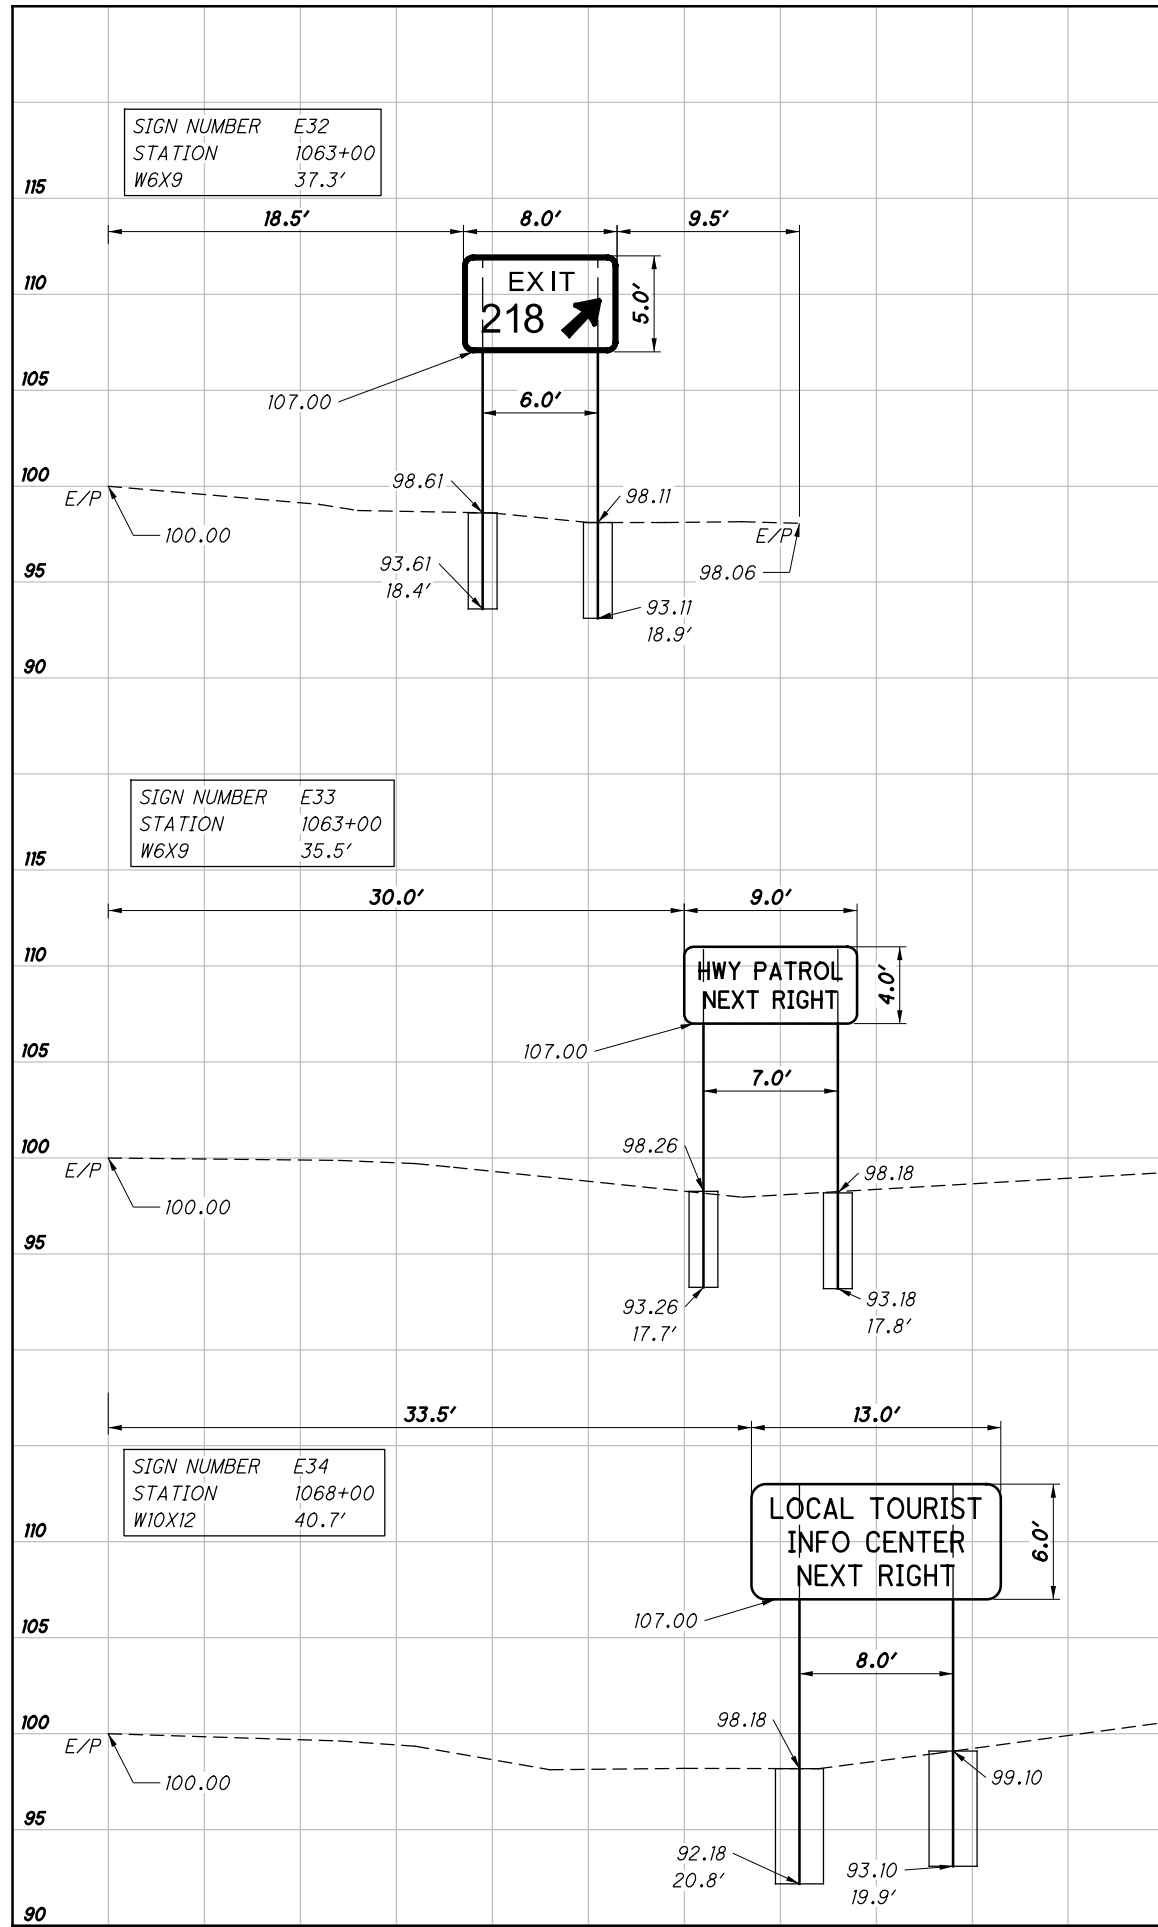


SIGN ELEVATION VIEWS

BEL-70-16.60
TUS-77-0.00/ 20.00

CALCULATED
JWO
CHECKED
JTH

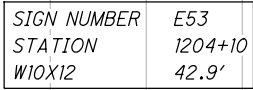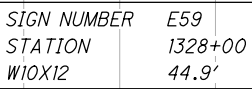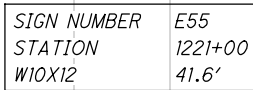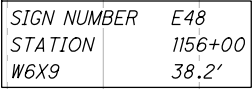


P:\ADR\2020\323901\ODOT_VAR D11_Sign (PID 102462)\dgn\Construction Plans\COMBINED SET\70-80_323901 Elevation Views.dgn 8/25/2021 8:23:51 AM bklingenberg

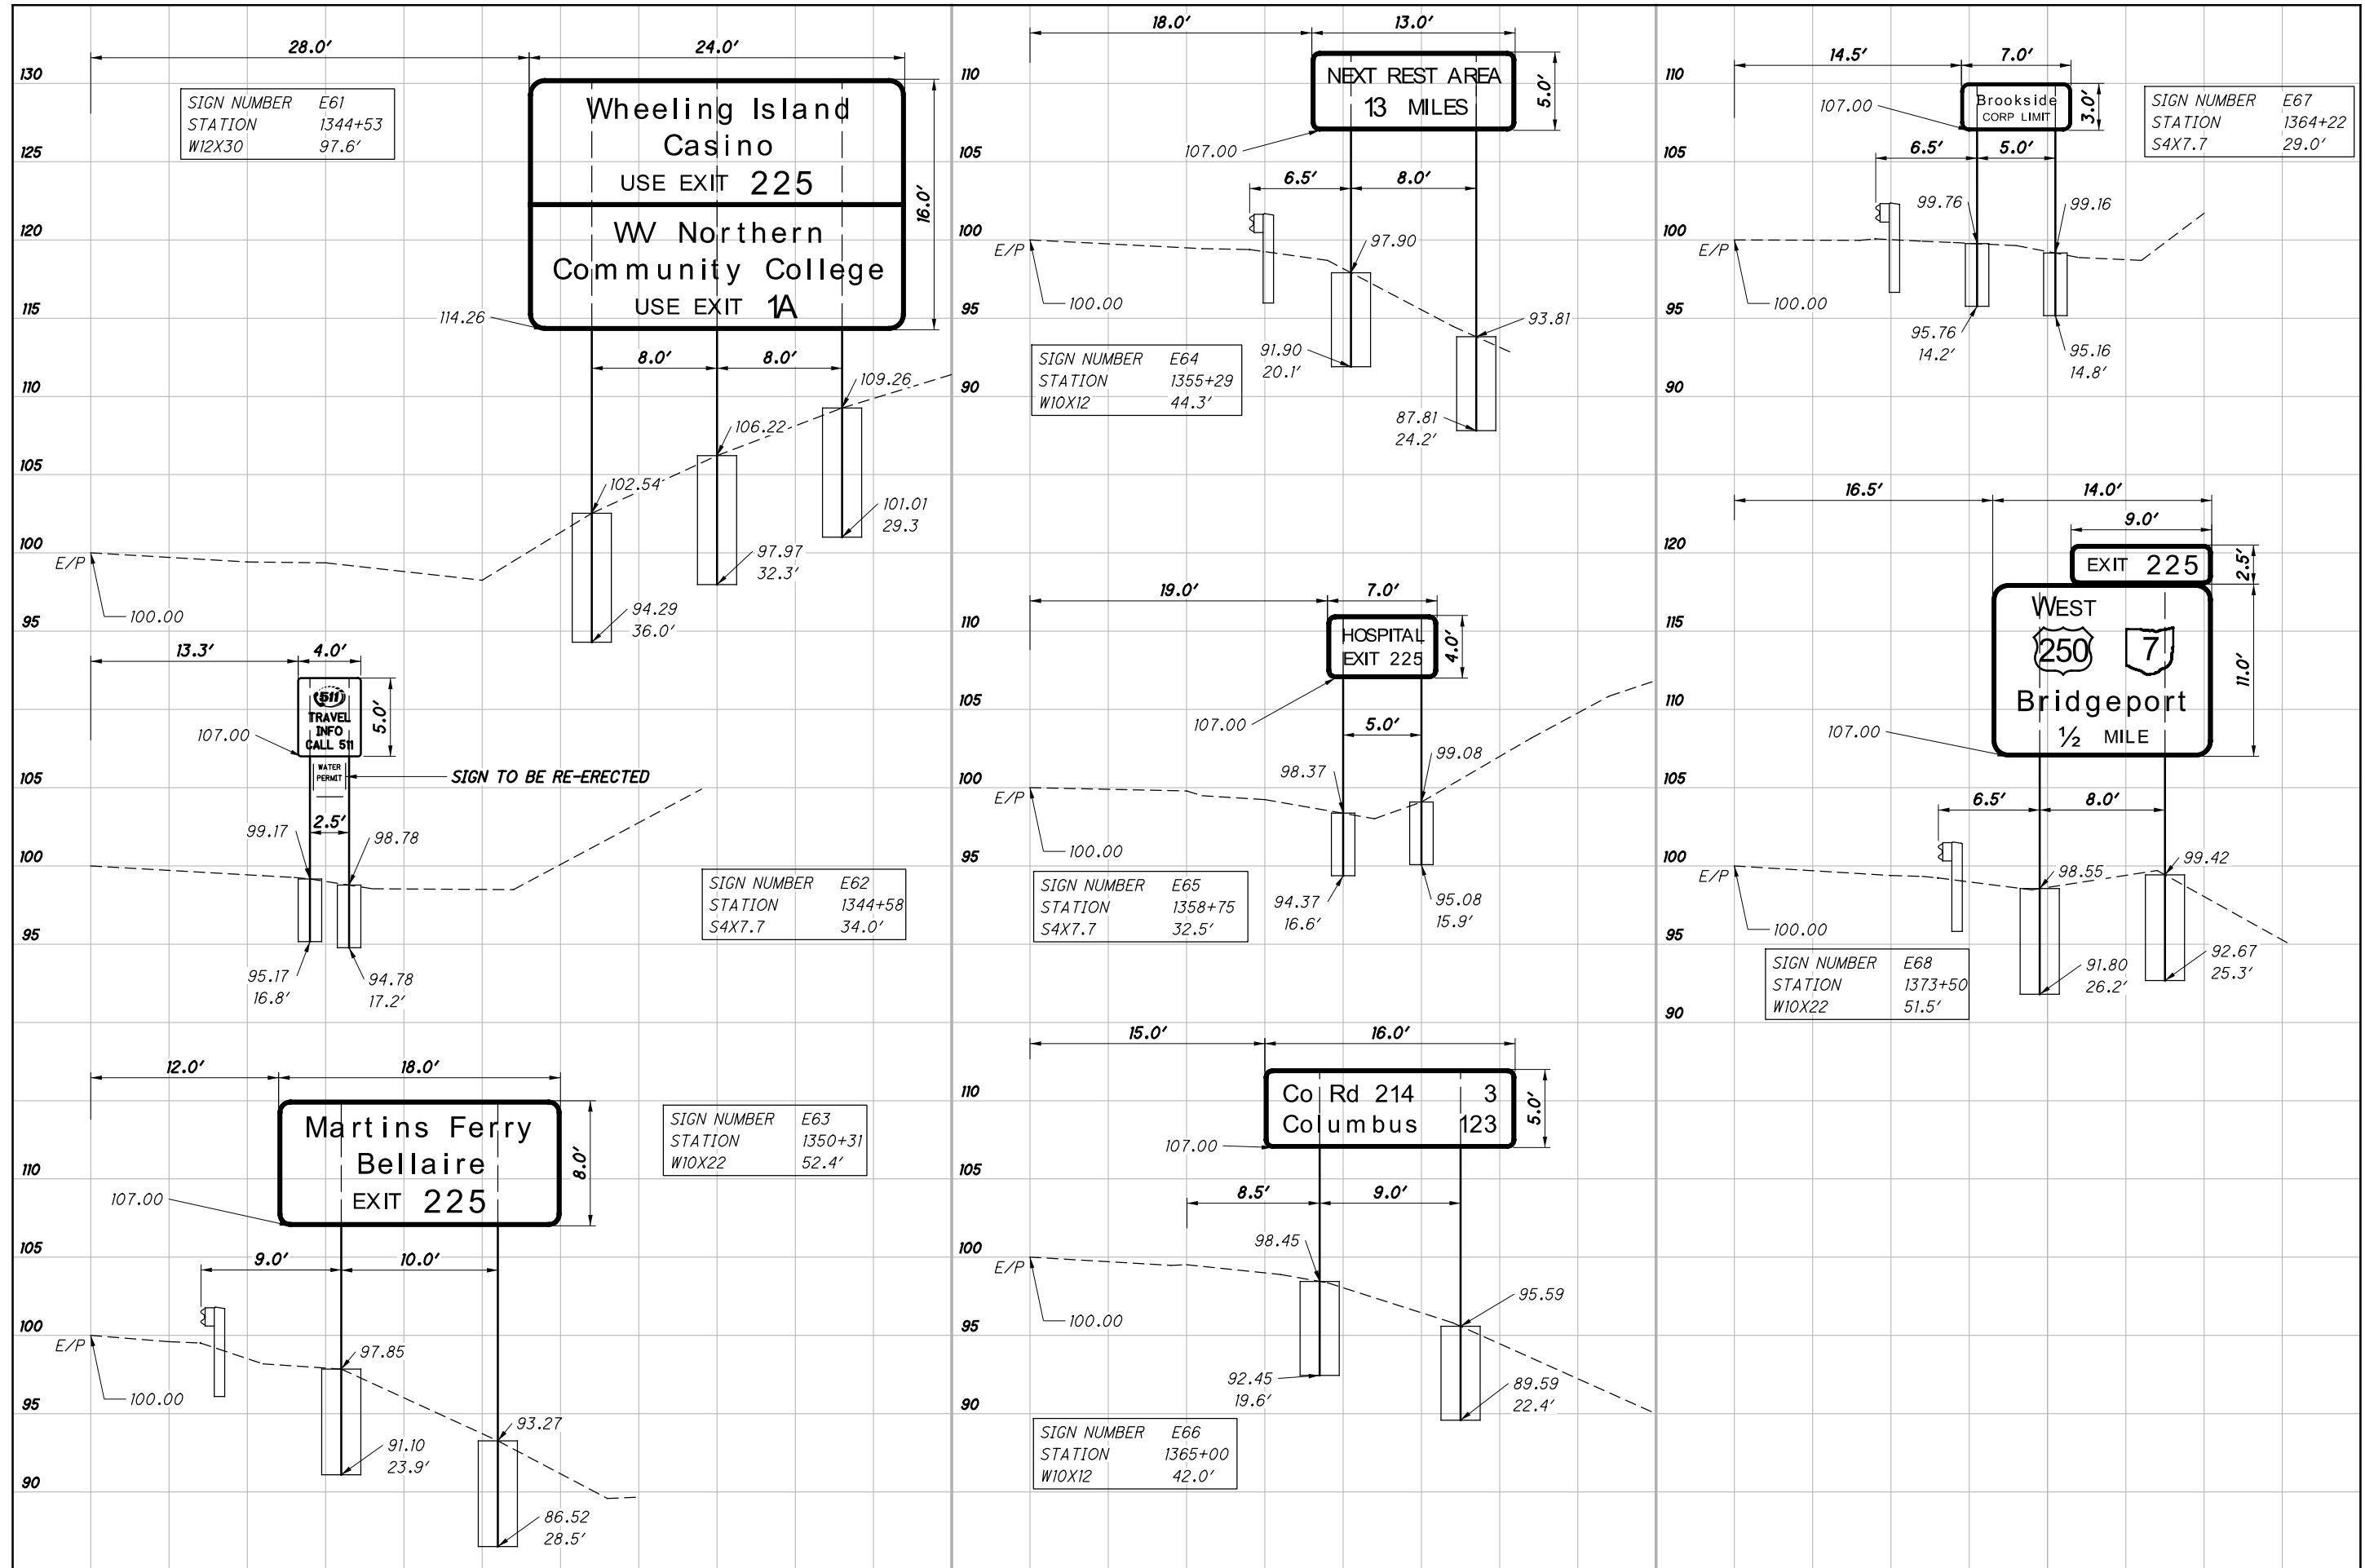

SIGN ELEVATION VIEWS

BEL-70-16.60
TUS-77-0.00/ 20.00

P:\ADR\2020\323901\ODOT_VAR D11_Sign (PID 102462)\dgn\Construction Plans\COMBINED SET\70-80_323901 Elevation Views.dgn 8/25/2021 8:23:51 AM bklingenberg









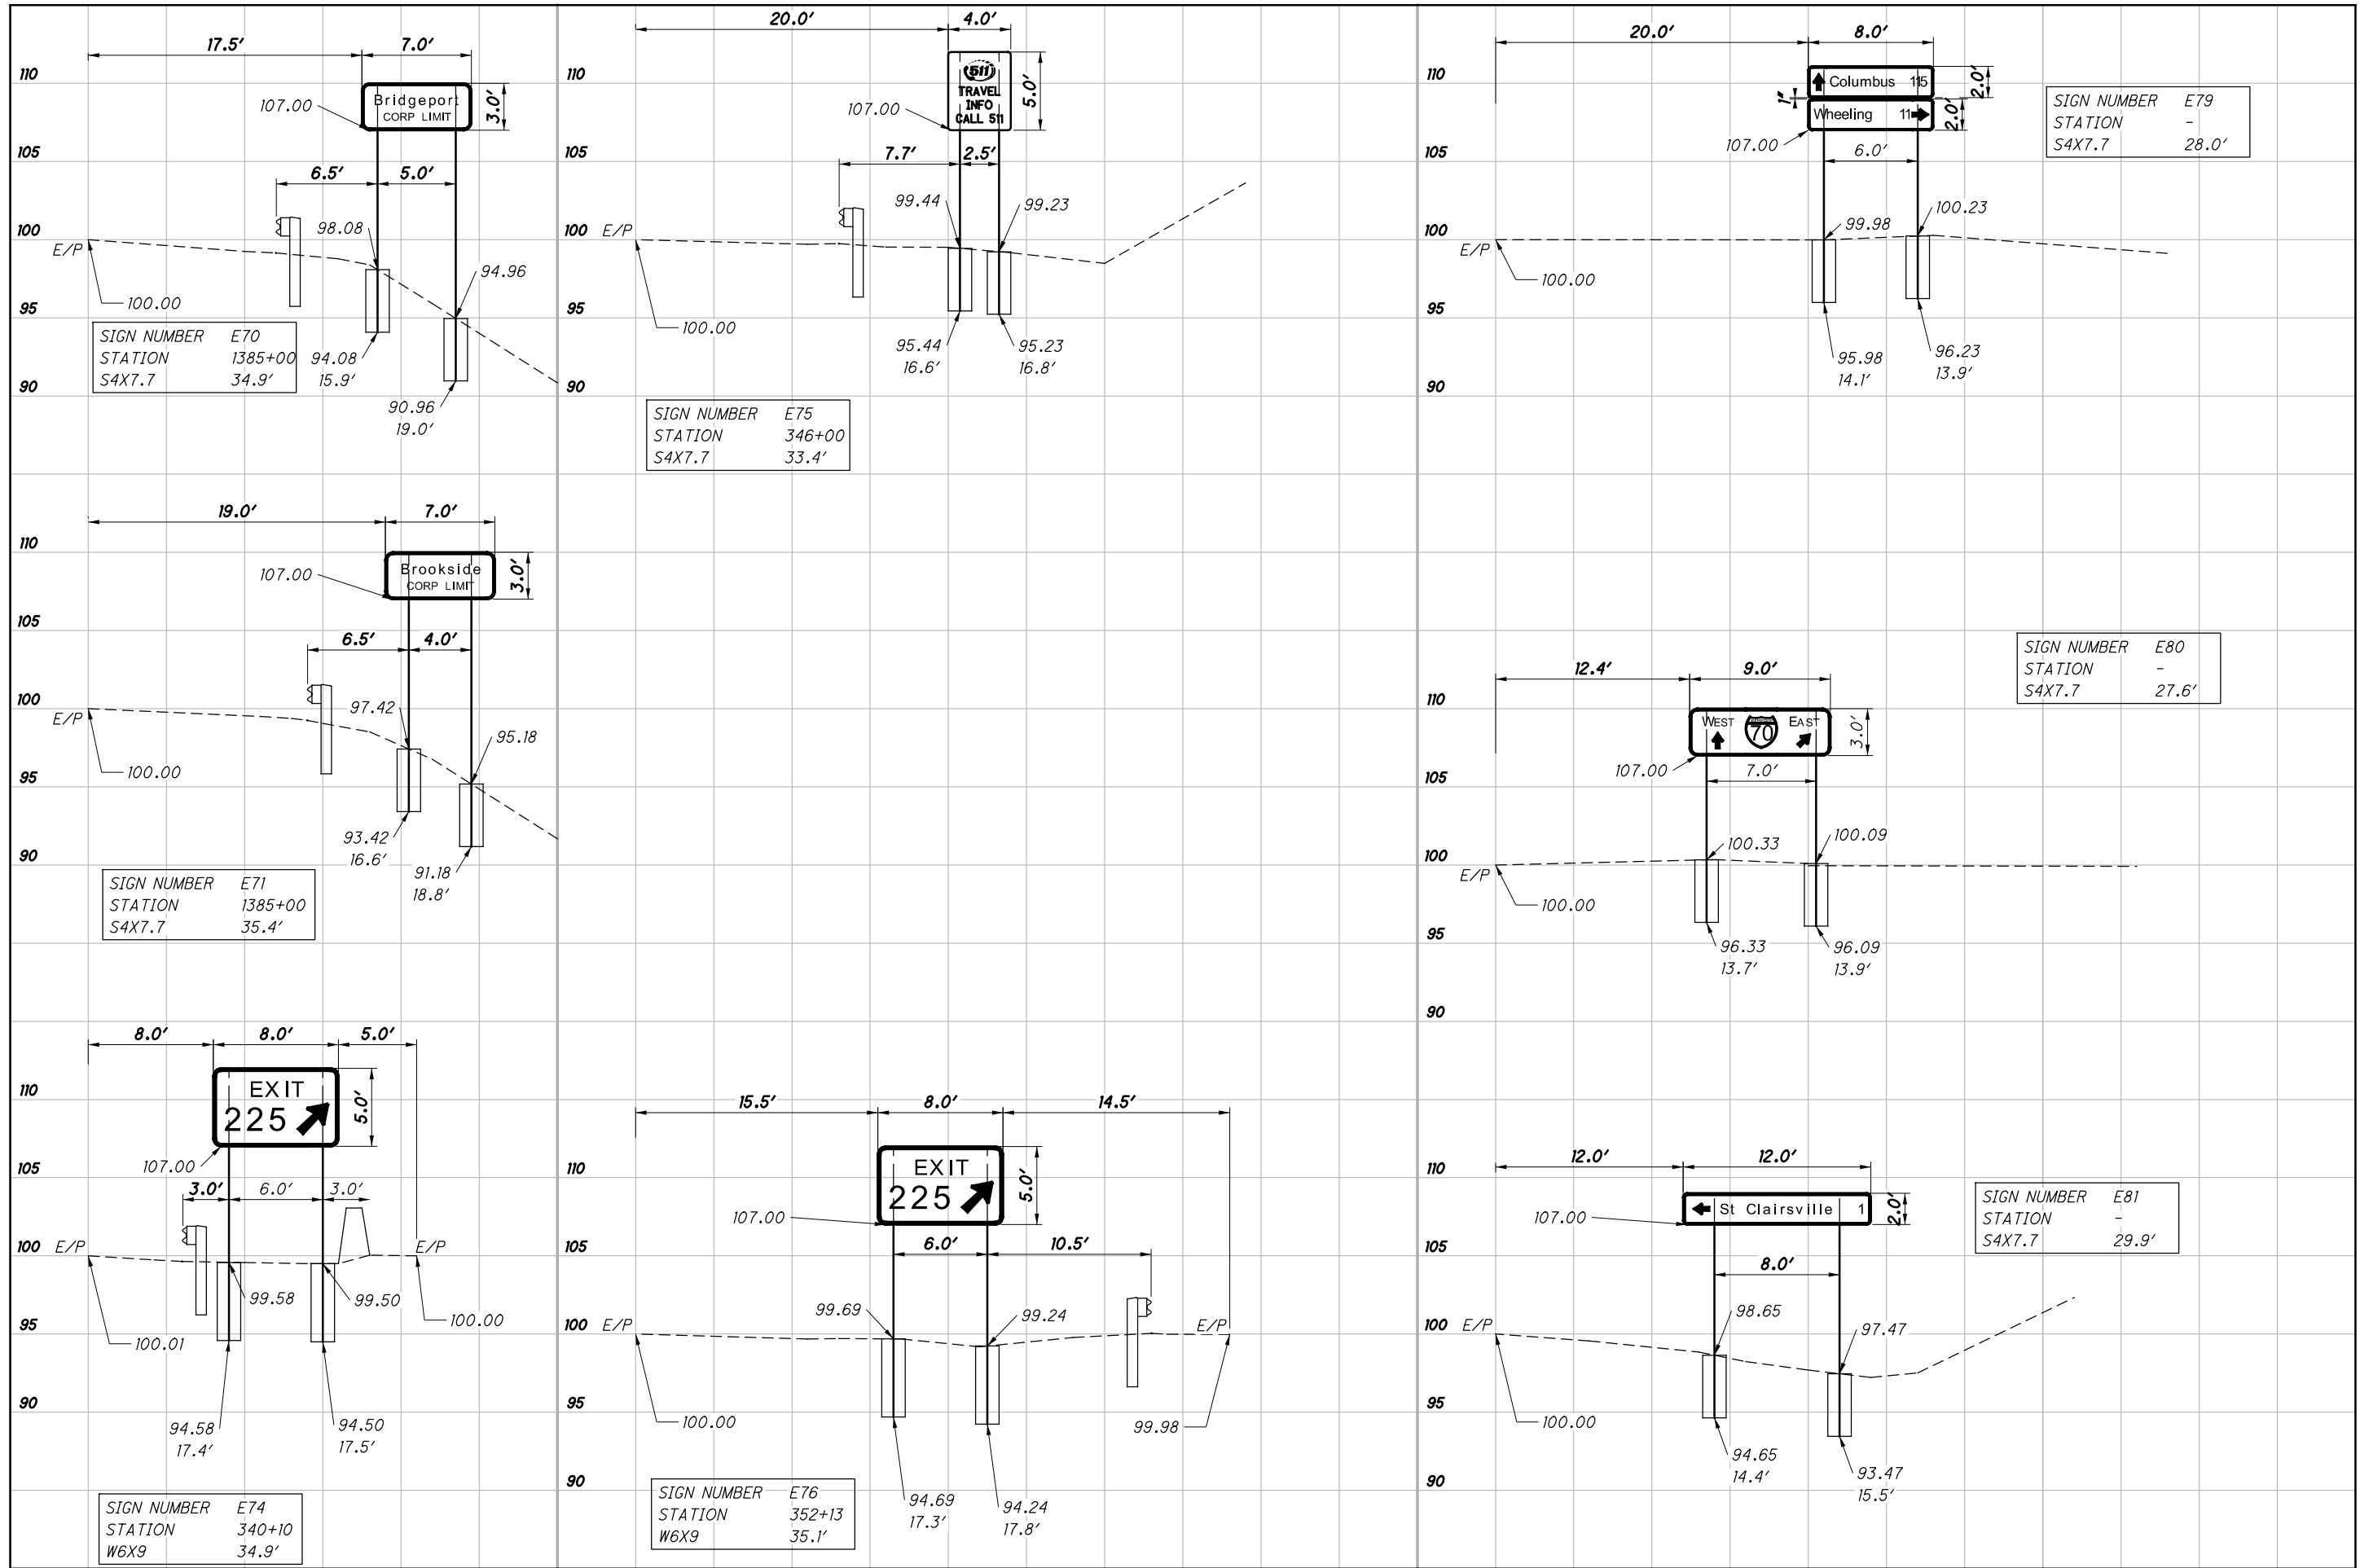


SIGN ELEVATION VIEWS

BEL-70-16.60
TUS-77-0.00/ 20.00

CALCULATED
JWO
CHECKED
JTH


P:\ADR\2020\323901\ODOT_VAR D11_Sign (PID 102462)\dgn\Construction Plans\COMBINED SET\70-80_323901 Elevation Views.dgn 8/25/2021 8:23:52 AM bklngenberg

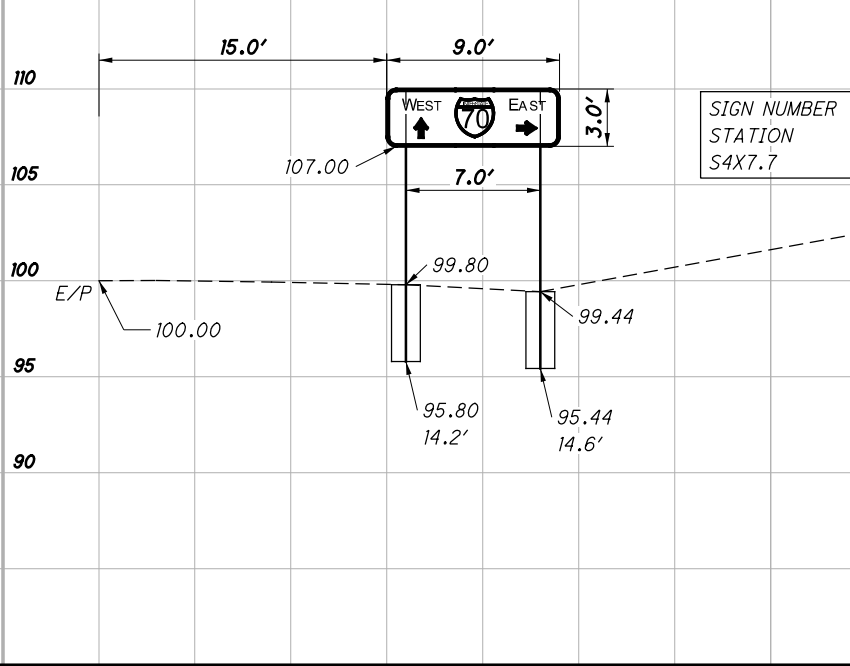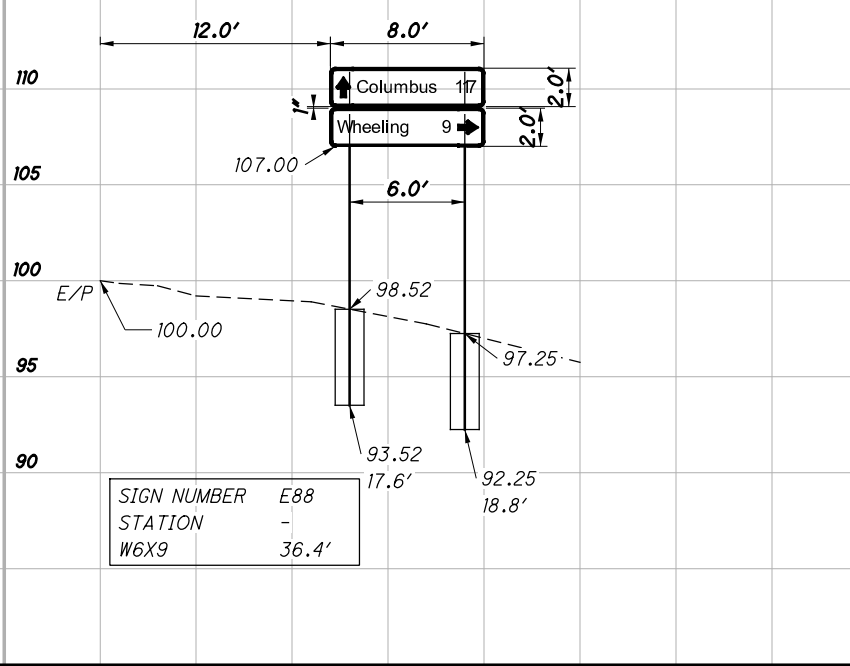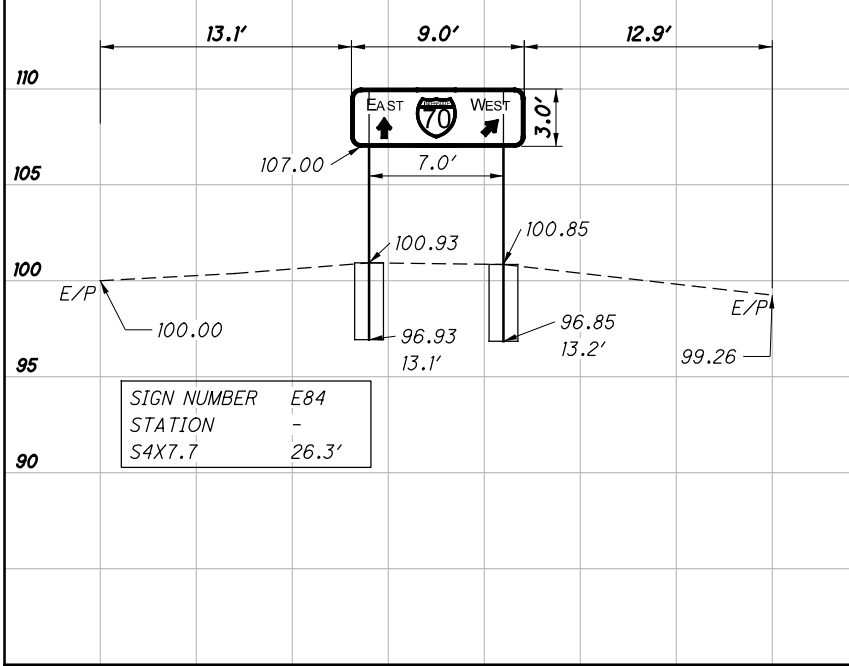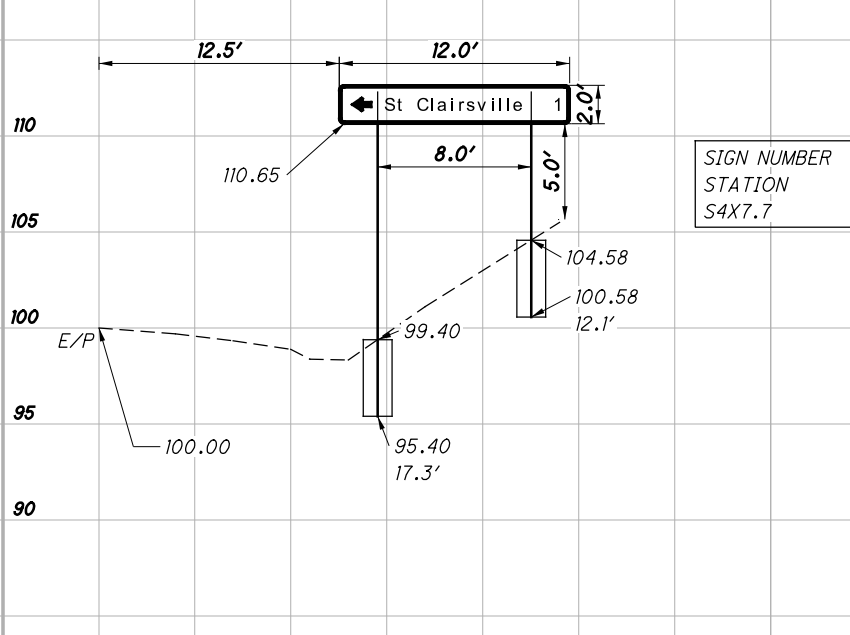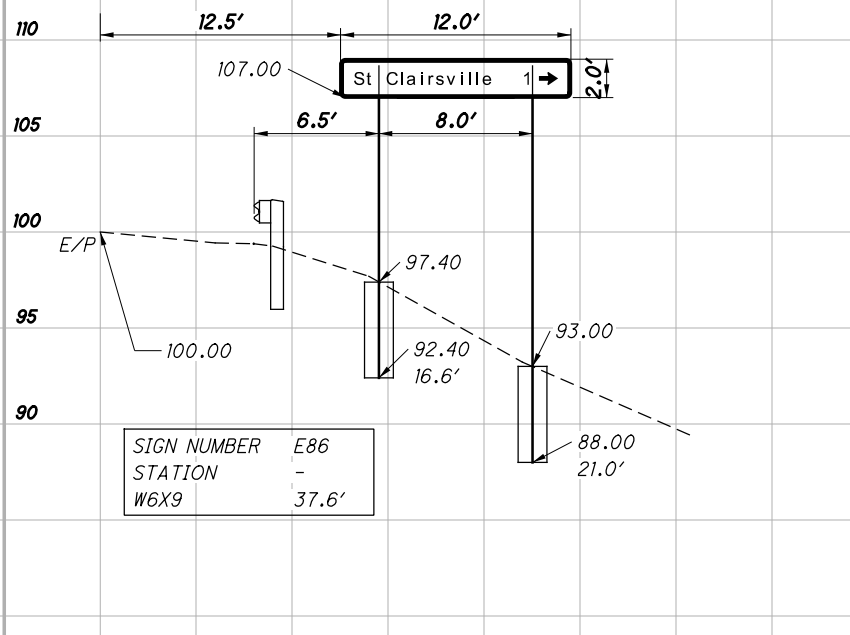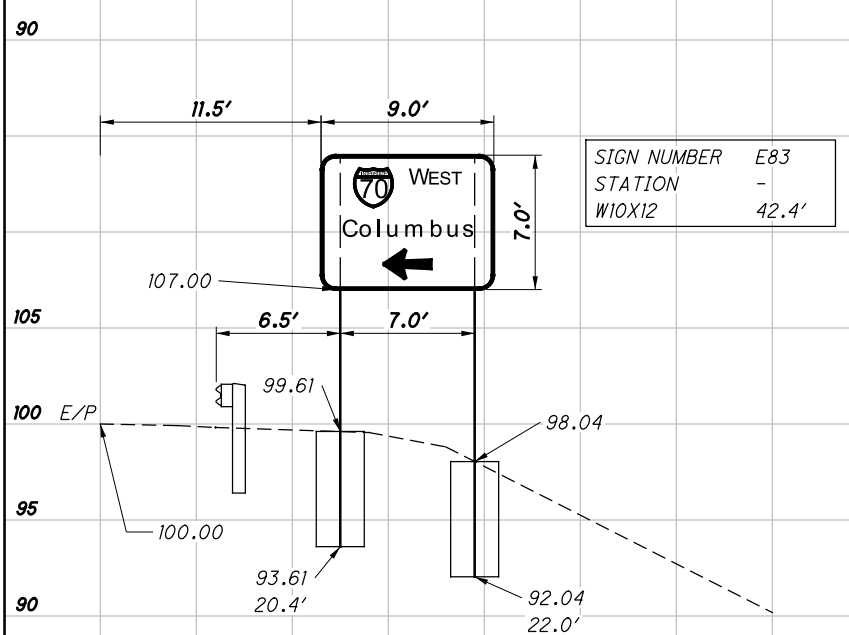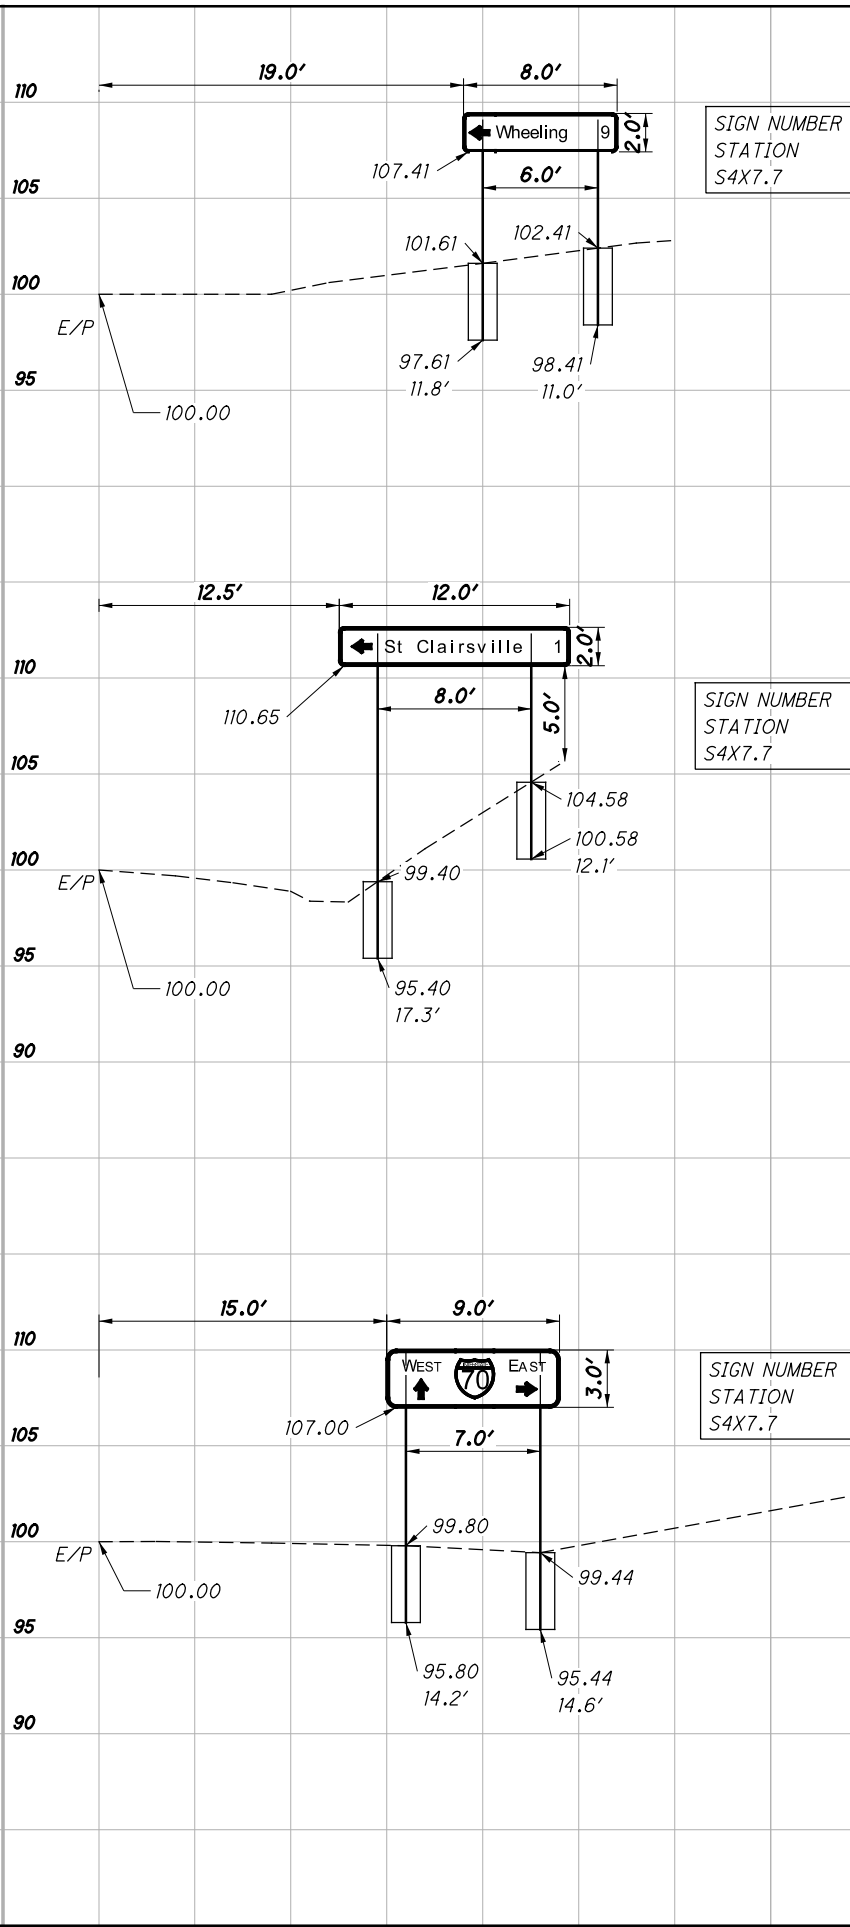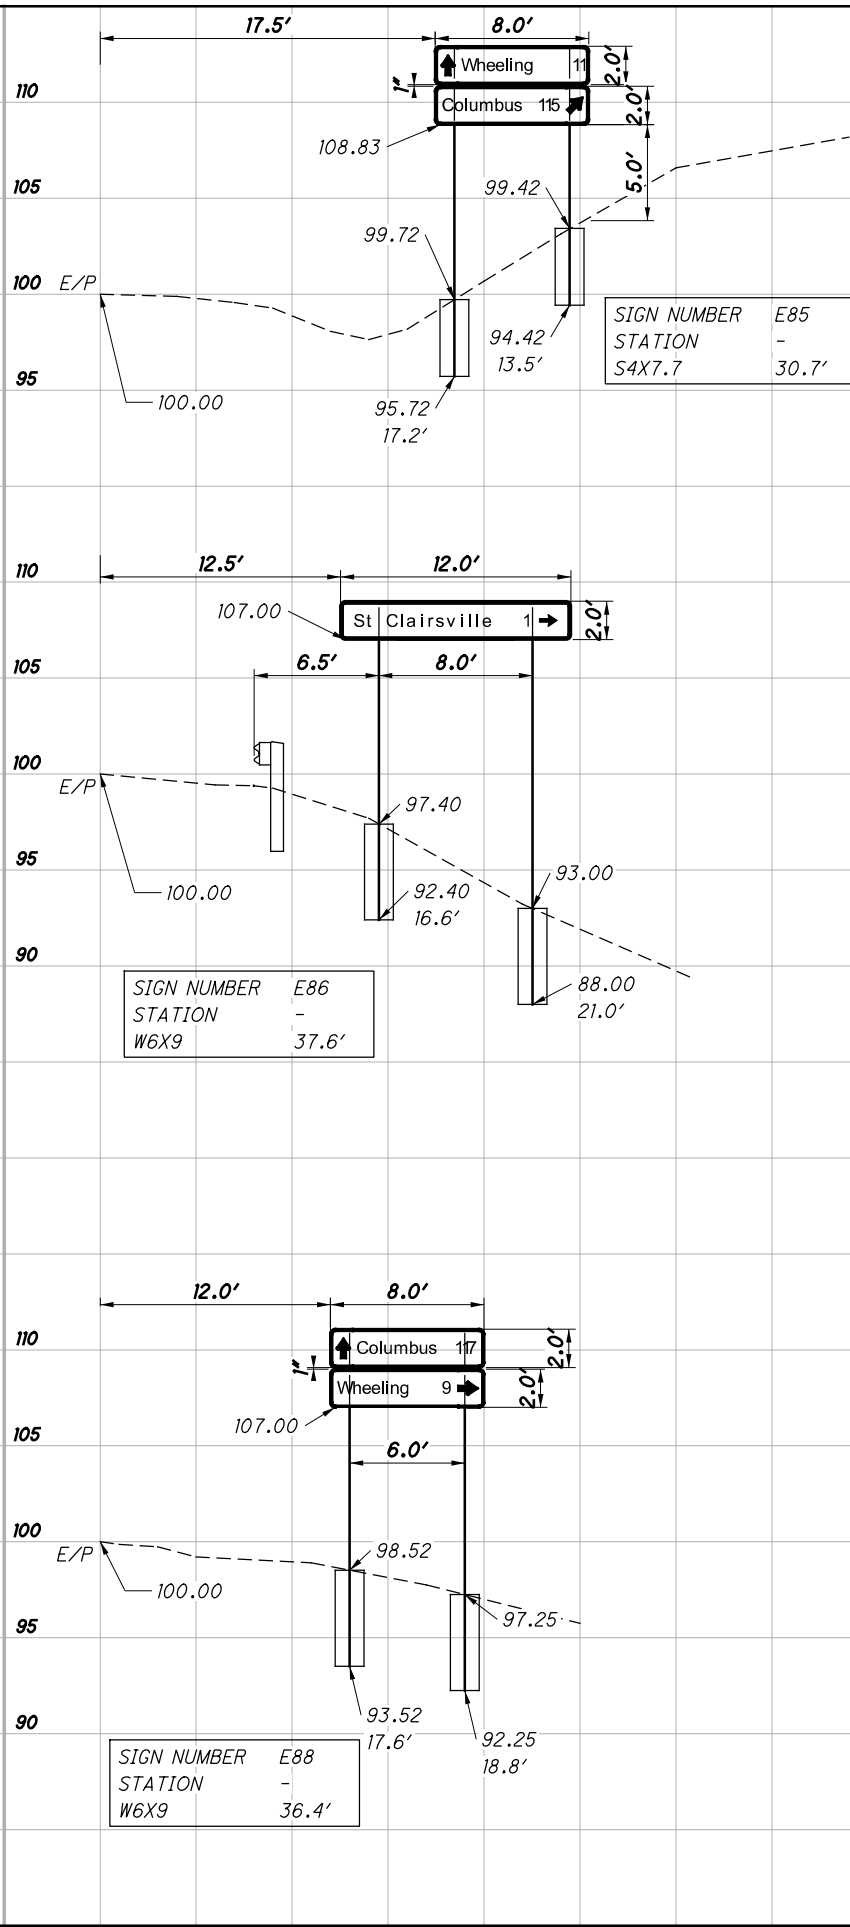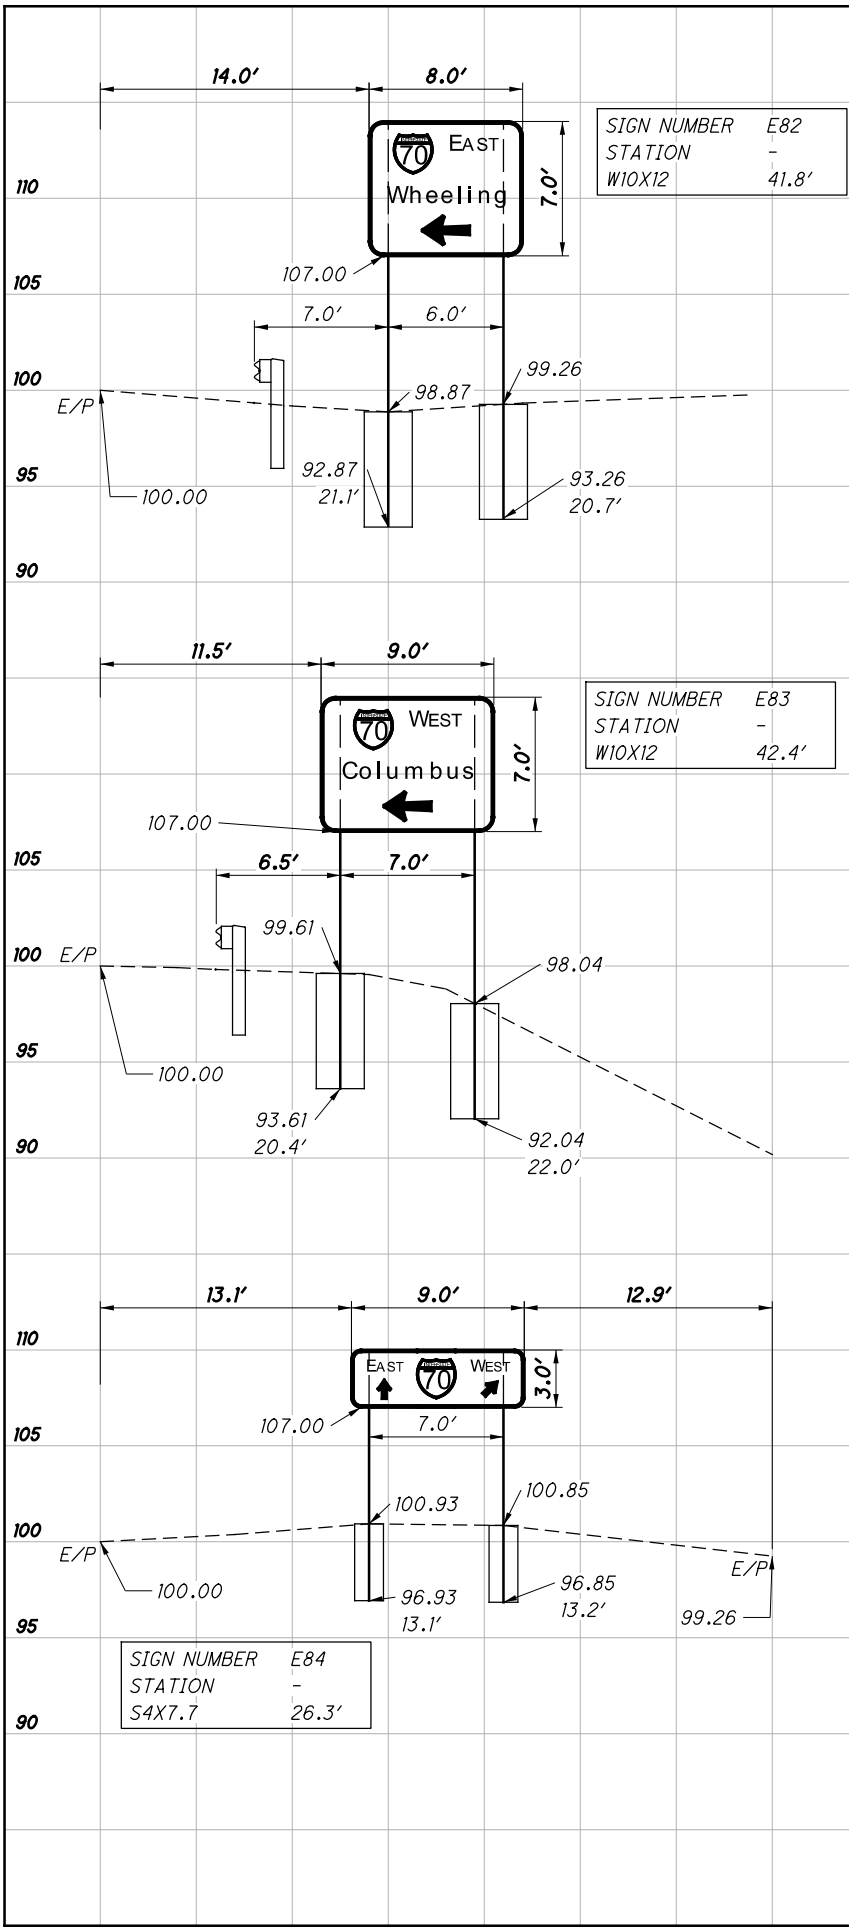


SIGN ELEVATION VIEWS

BEL-70-16.60
TUS-77-0.00/ 20.00


P:\ADR\2020\323901\ODOT_VAR D11 Sign (PID 102462)\dgn\Construction Plans\COMBINED SET\70-80_323901 Elevation Views.dgn 8/25/2021 8:23:52 AM bklingenberg

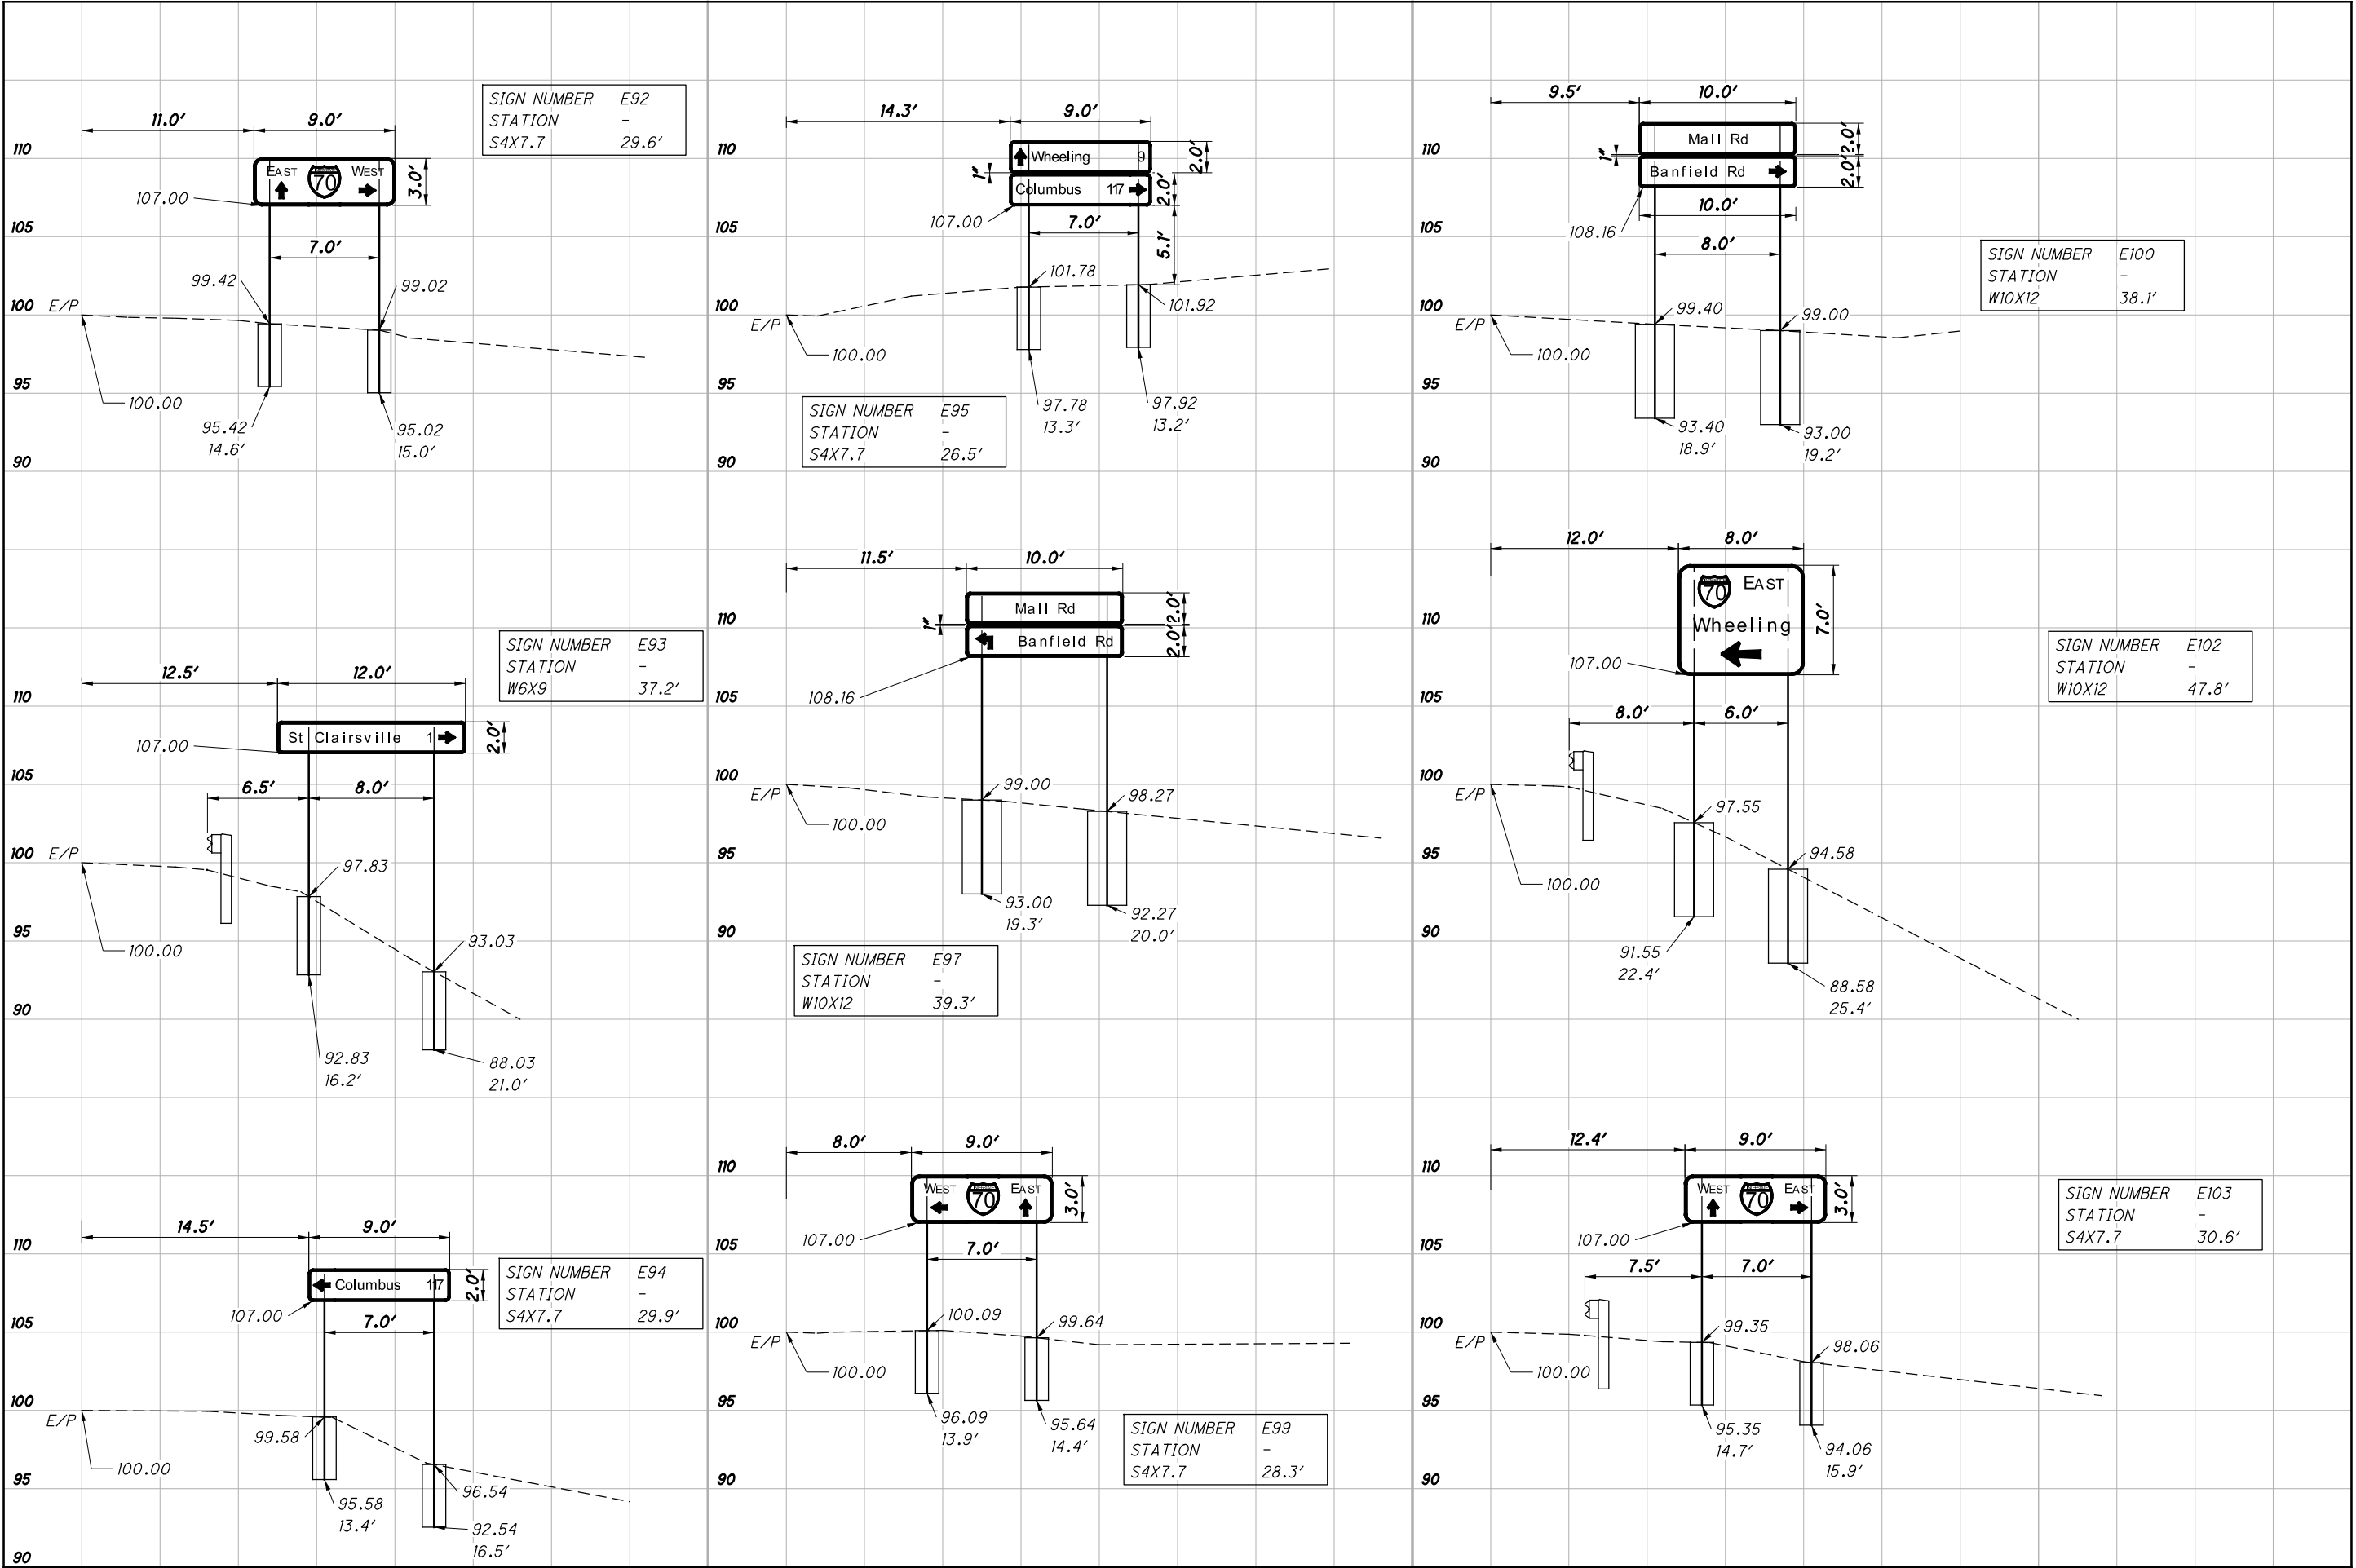

P:\ADR\2020\323901\ODOT_VAR D11 Sign (PID 102462)\dgn\Construction Plans\COMBINED SET\70-80_323901 Elevation Views.dgn 8/25/2021 8:23:52 AM bkljngberg

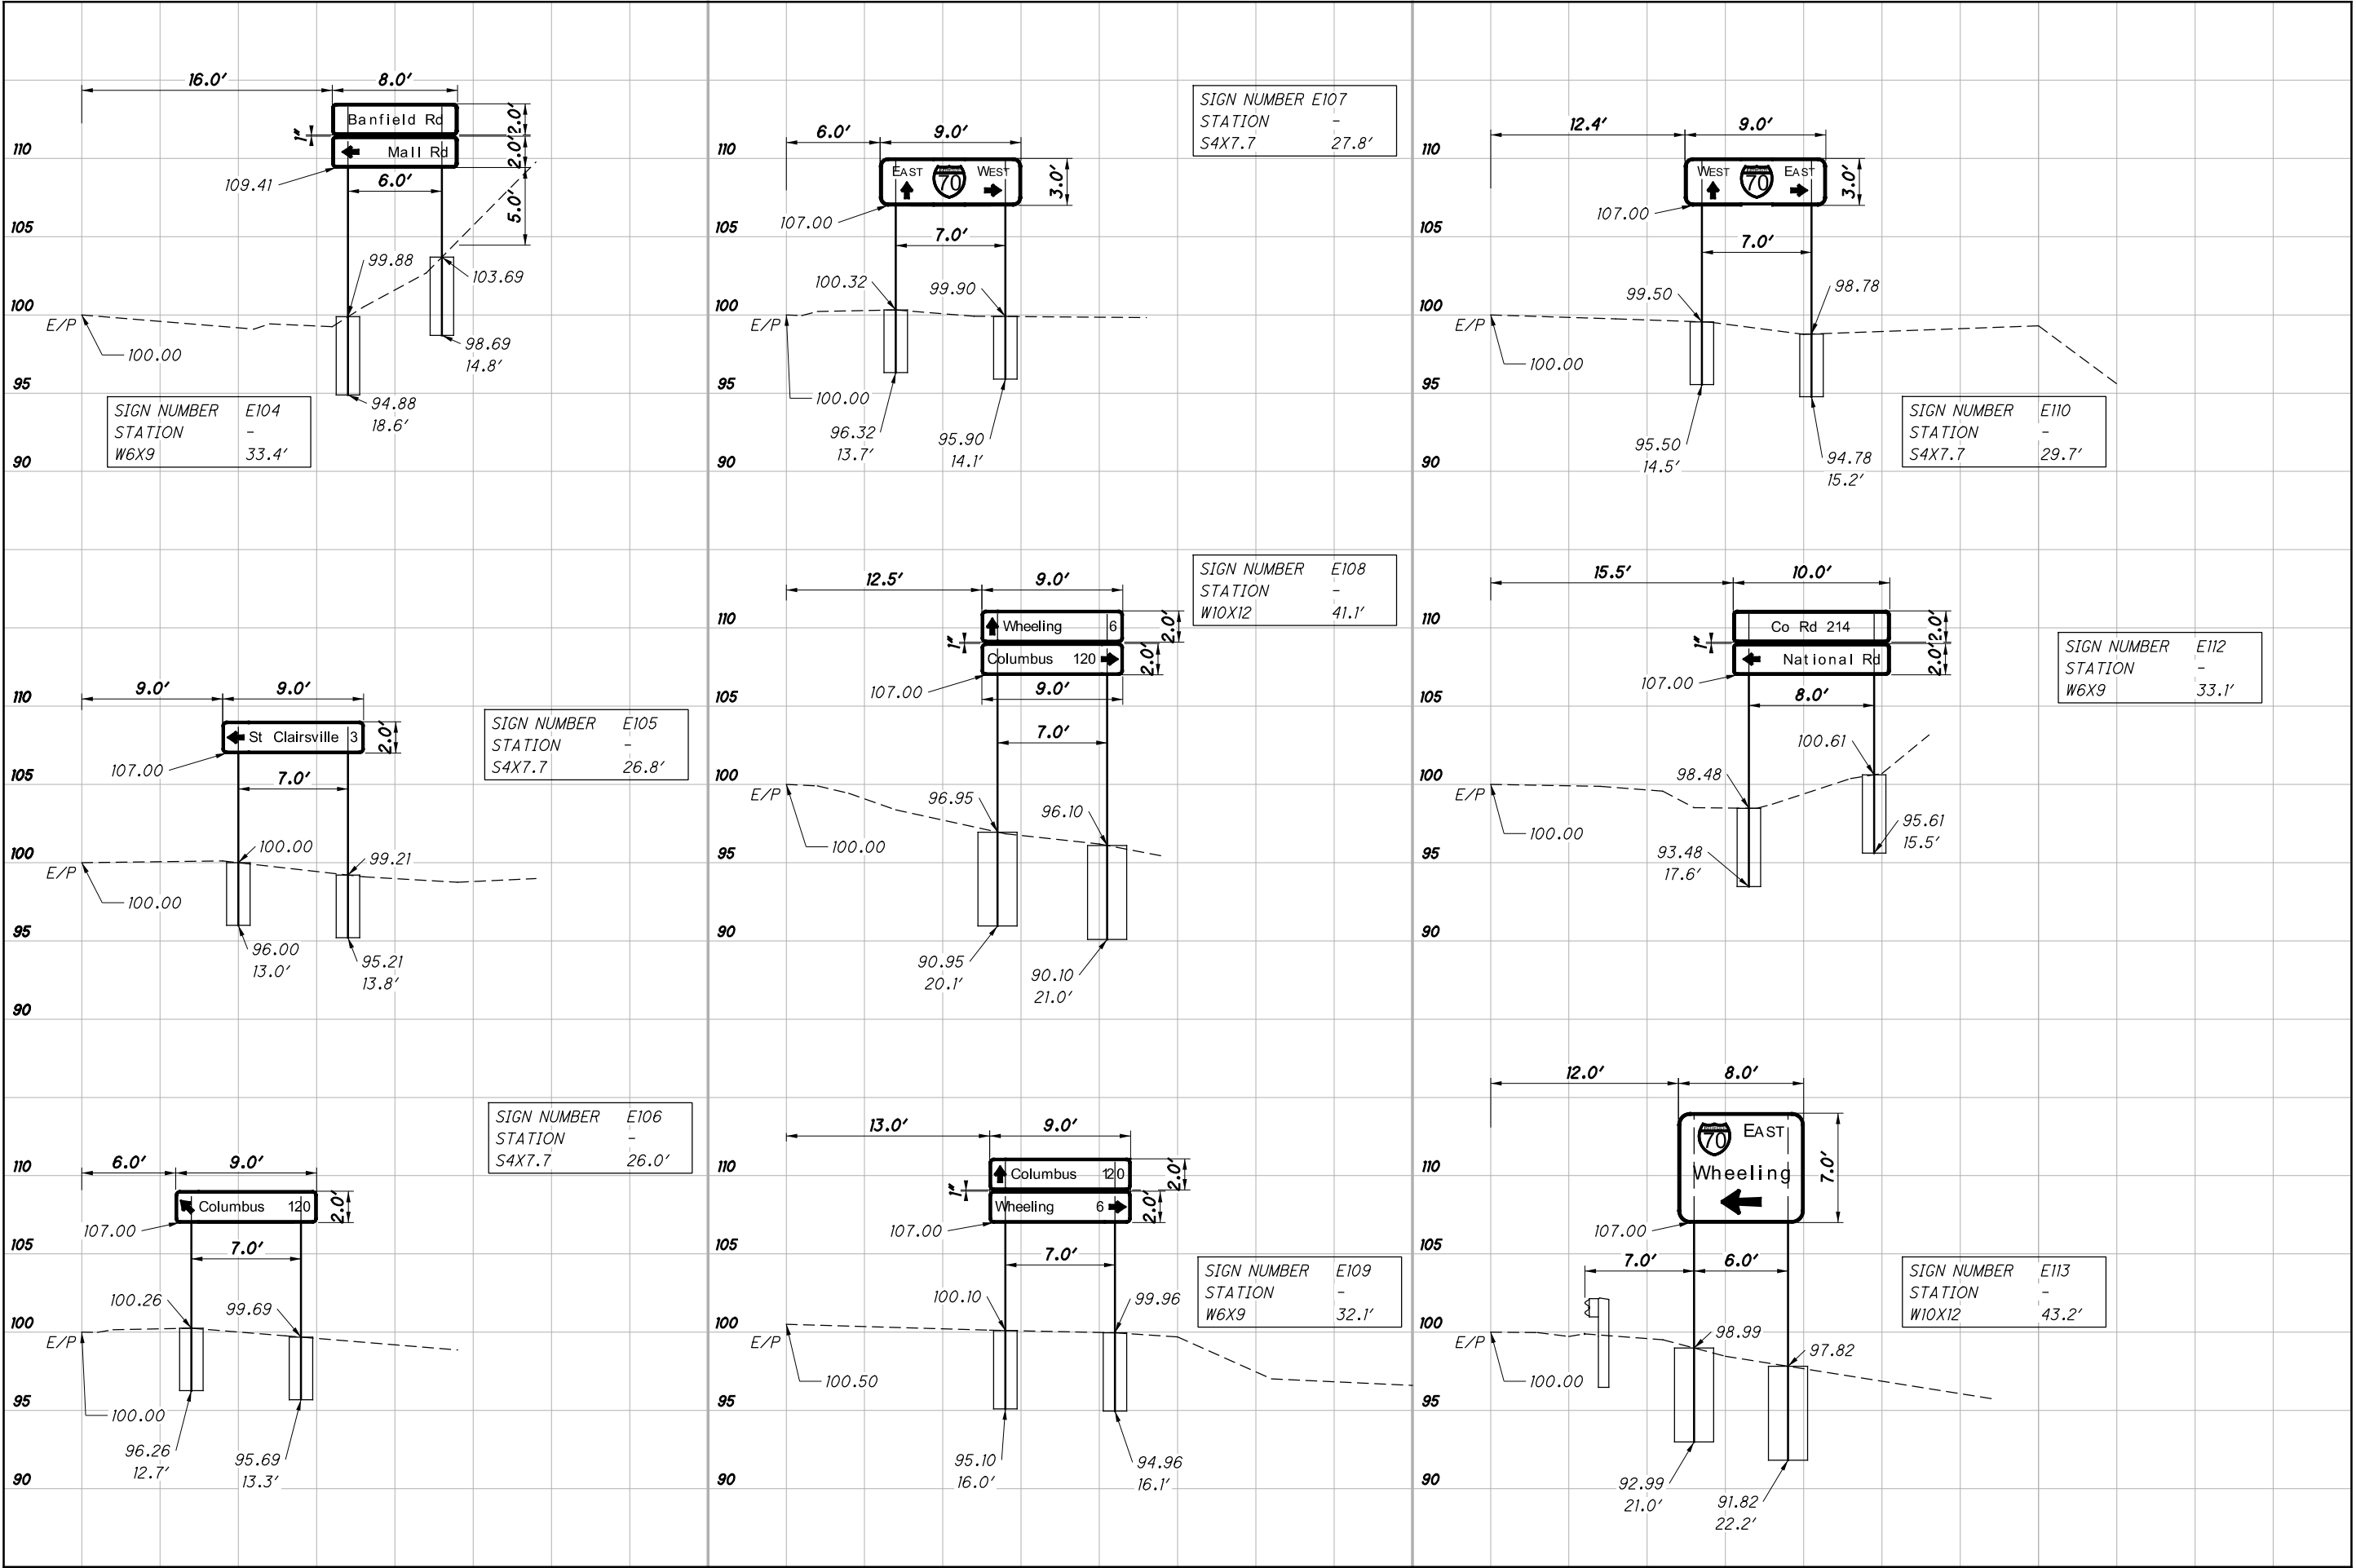


P:\ADR\2020\323901\ODOT_VAR D11 Sign (PID 102462)\dgn\Construction Plans\COMBINED SET\70-80_323901 Elevation Views.dgn 8/25/2021 8:23:52 AM bkljngberg

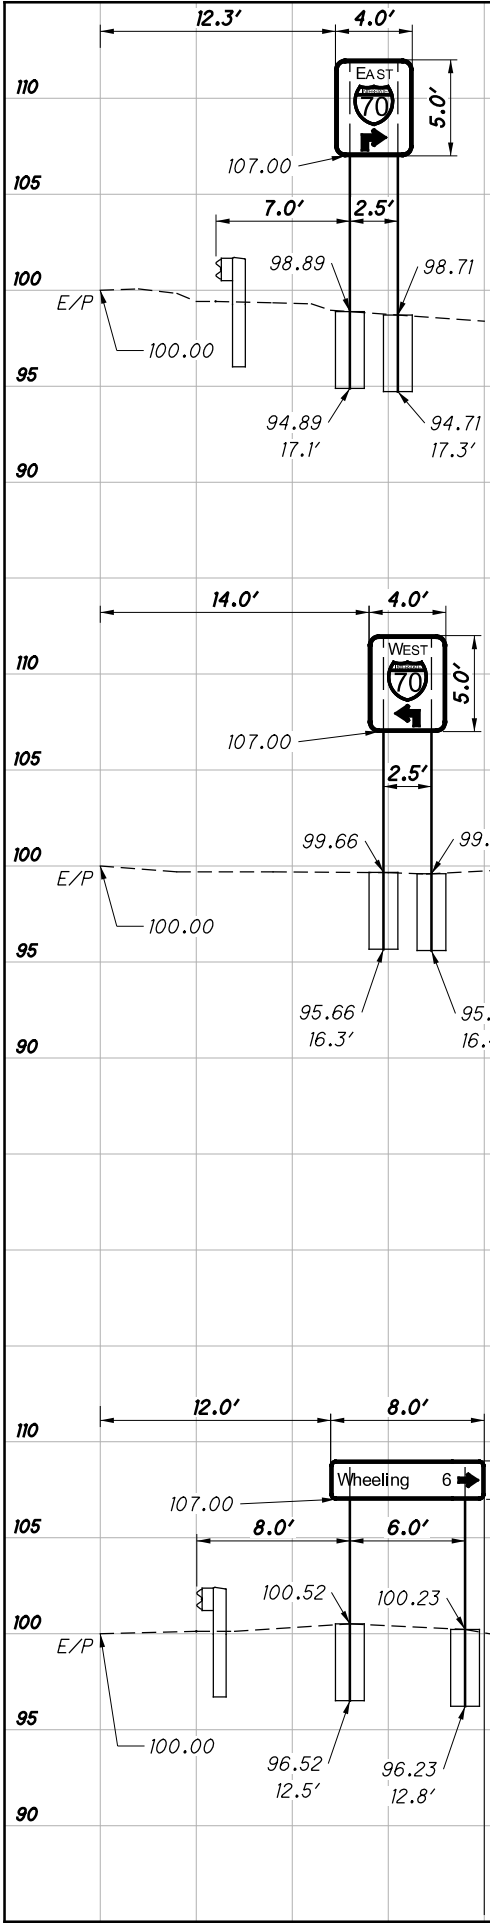

SIGN NUMBER E114
STATION -
S4X7.7 34.4'

SIGN NUMBER E115
STATION -
S4X7.7 32.7'


SIGN NUMBER E116
STATION -
S4X7.7 25.3'

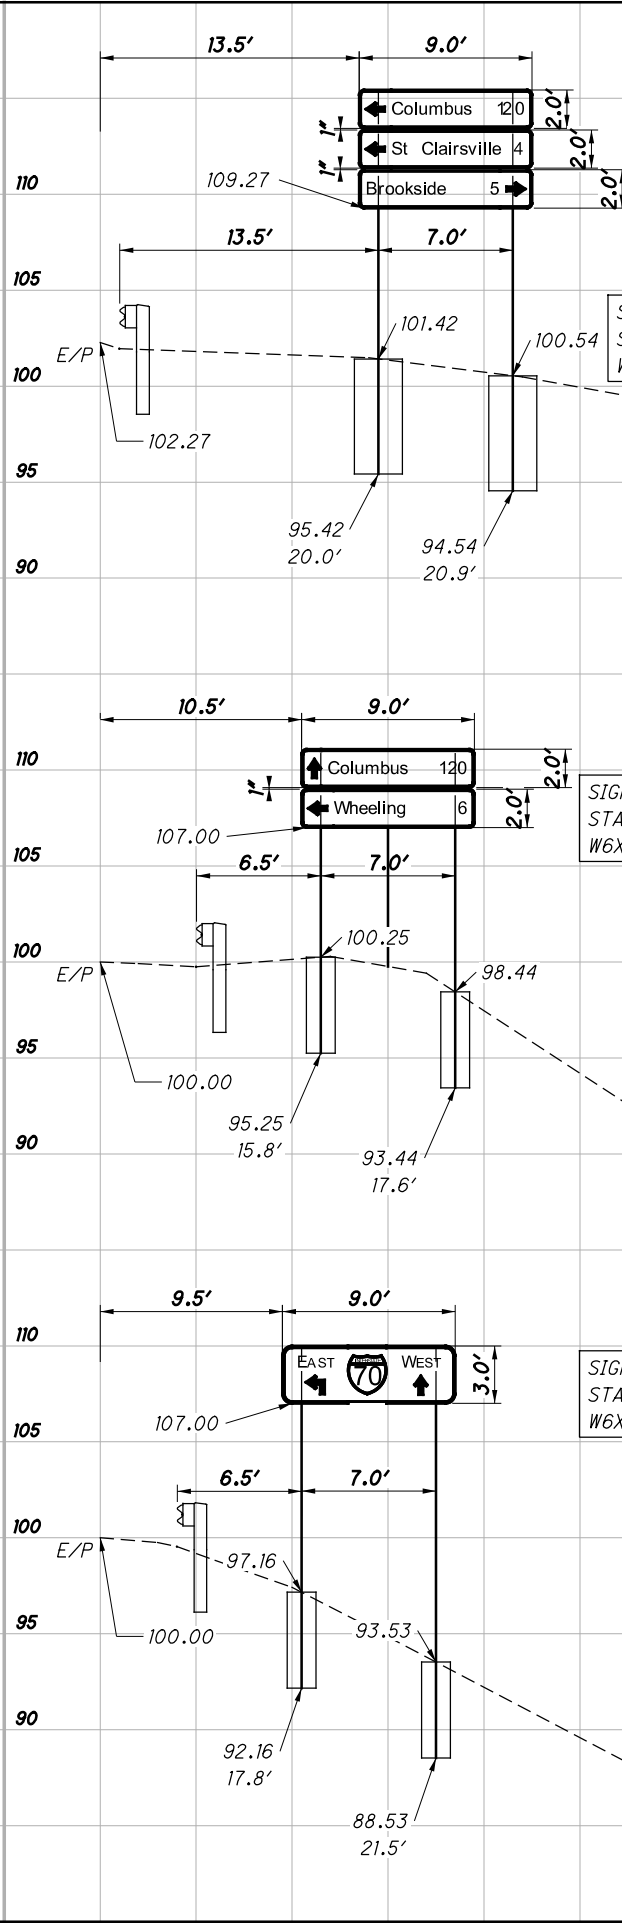

SIGN NUMBER E117
STATION -
W10X12 40.9'

SIGN NUMBER E118
STATION -
W6X9 33.4'

SIGN NUMBER E119
STATION -
W6X9 39.3'

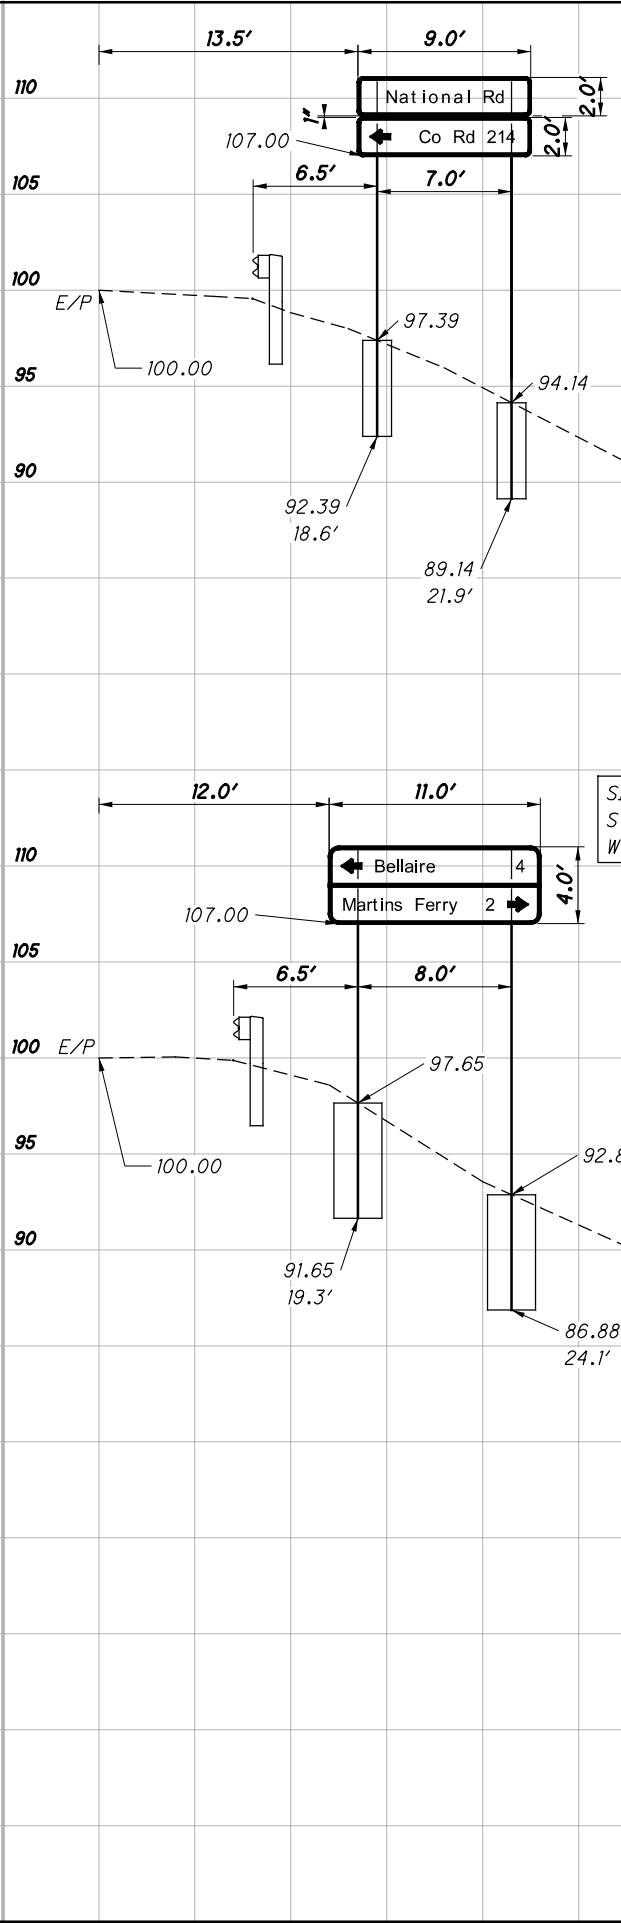

SIGN NUMBER E120
STATION -
W6X9 40.5'


SIGN NUMBER E123
STATION -
W10X12 43.4'

CALCULATED
JWO
CHECKED
JTH


SIGN ELEVATION VIEWS

BEL-70-16.60
TUS-77-0.00/20.00




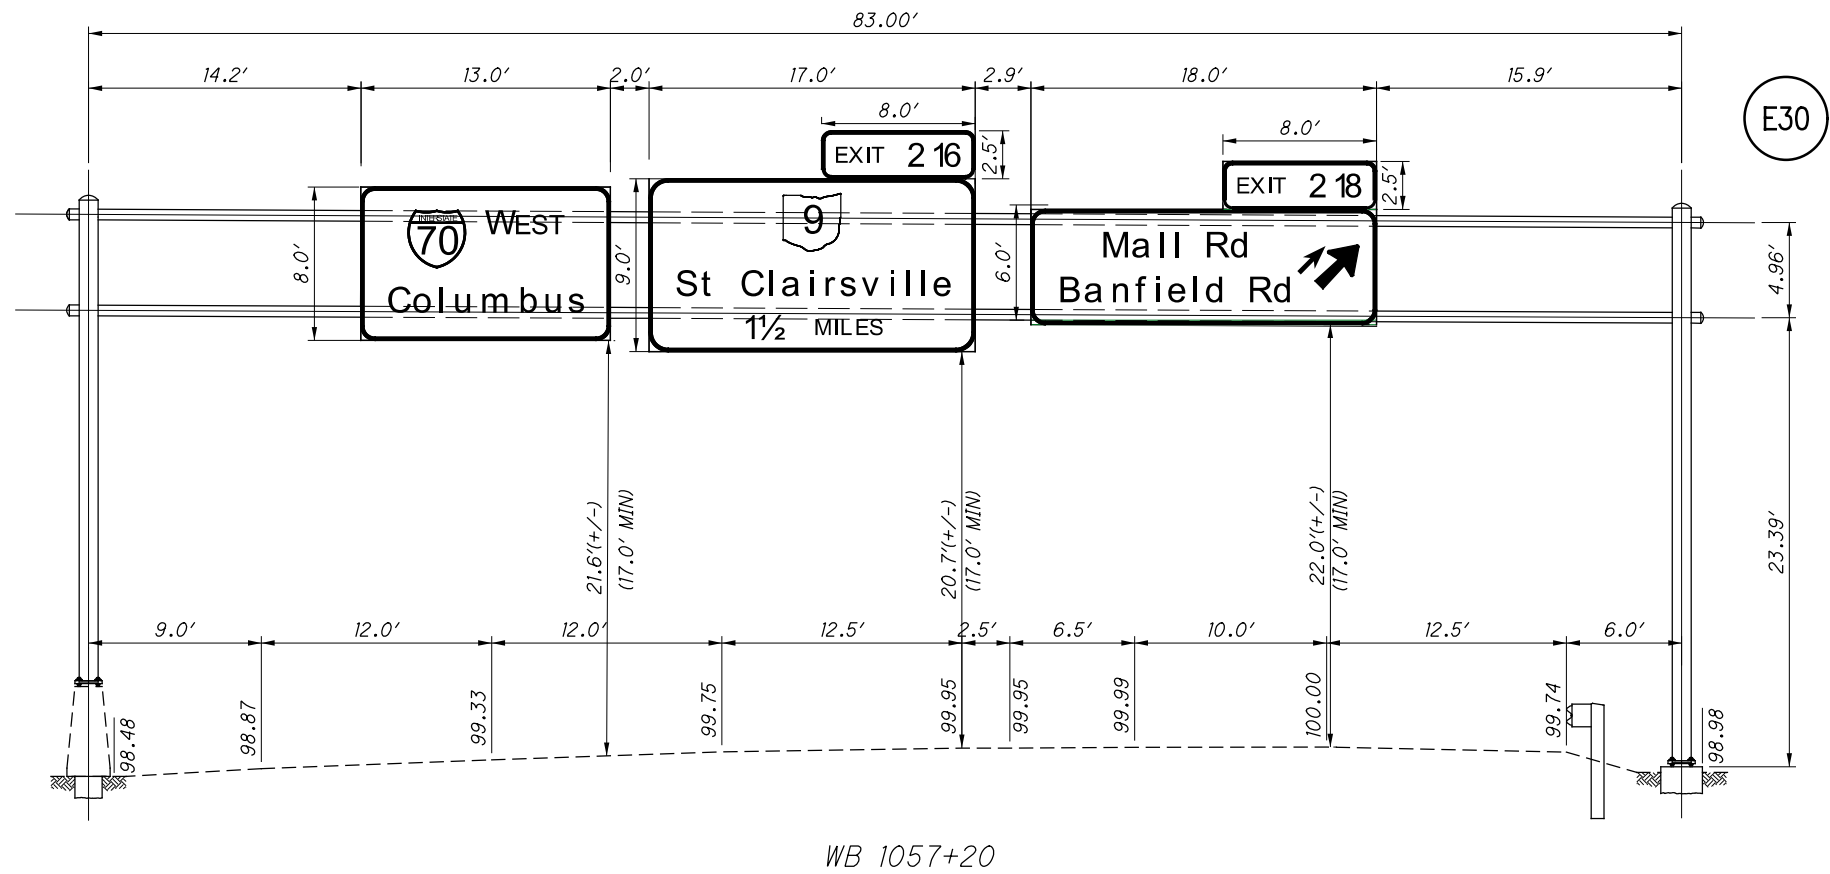


WB 1057+20

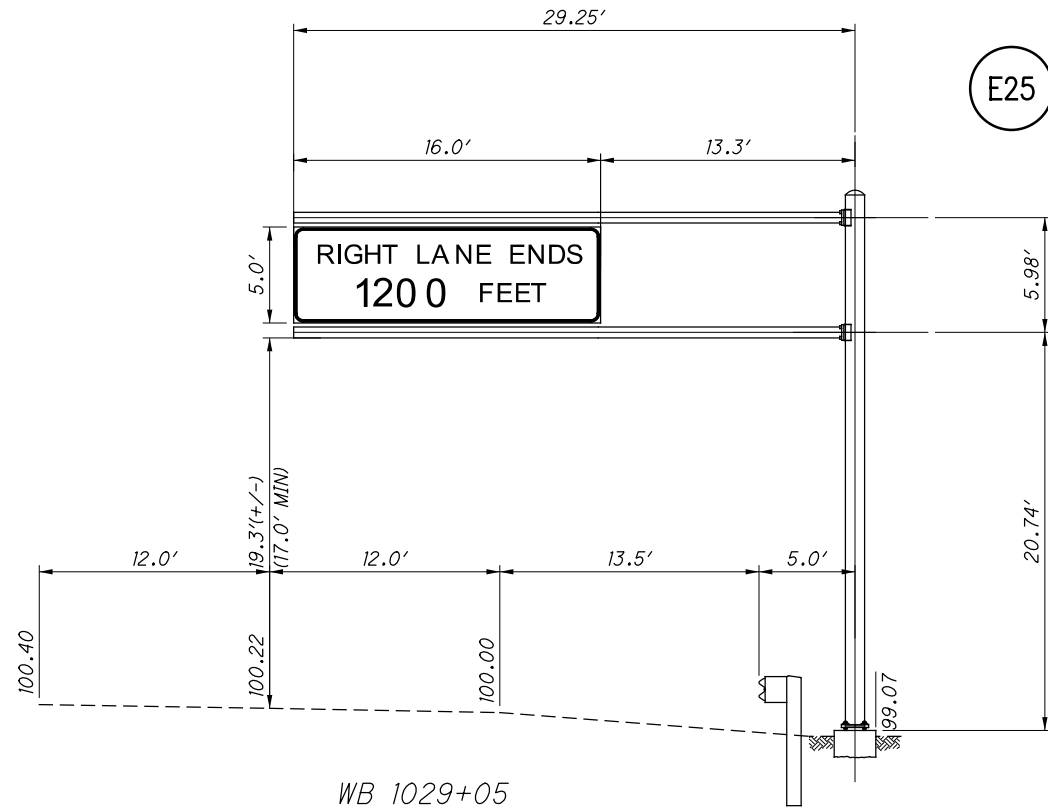

WB 1029+05

P:\ADR\2020\323901.ODOT VAR D11 Sign (PID 102462)\dgn\Construction Plans\COMBINED SET\81-93 323901 Overhead.dgn 8/25/2021 8:23:54 AM bklingsberg

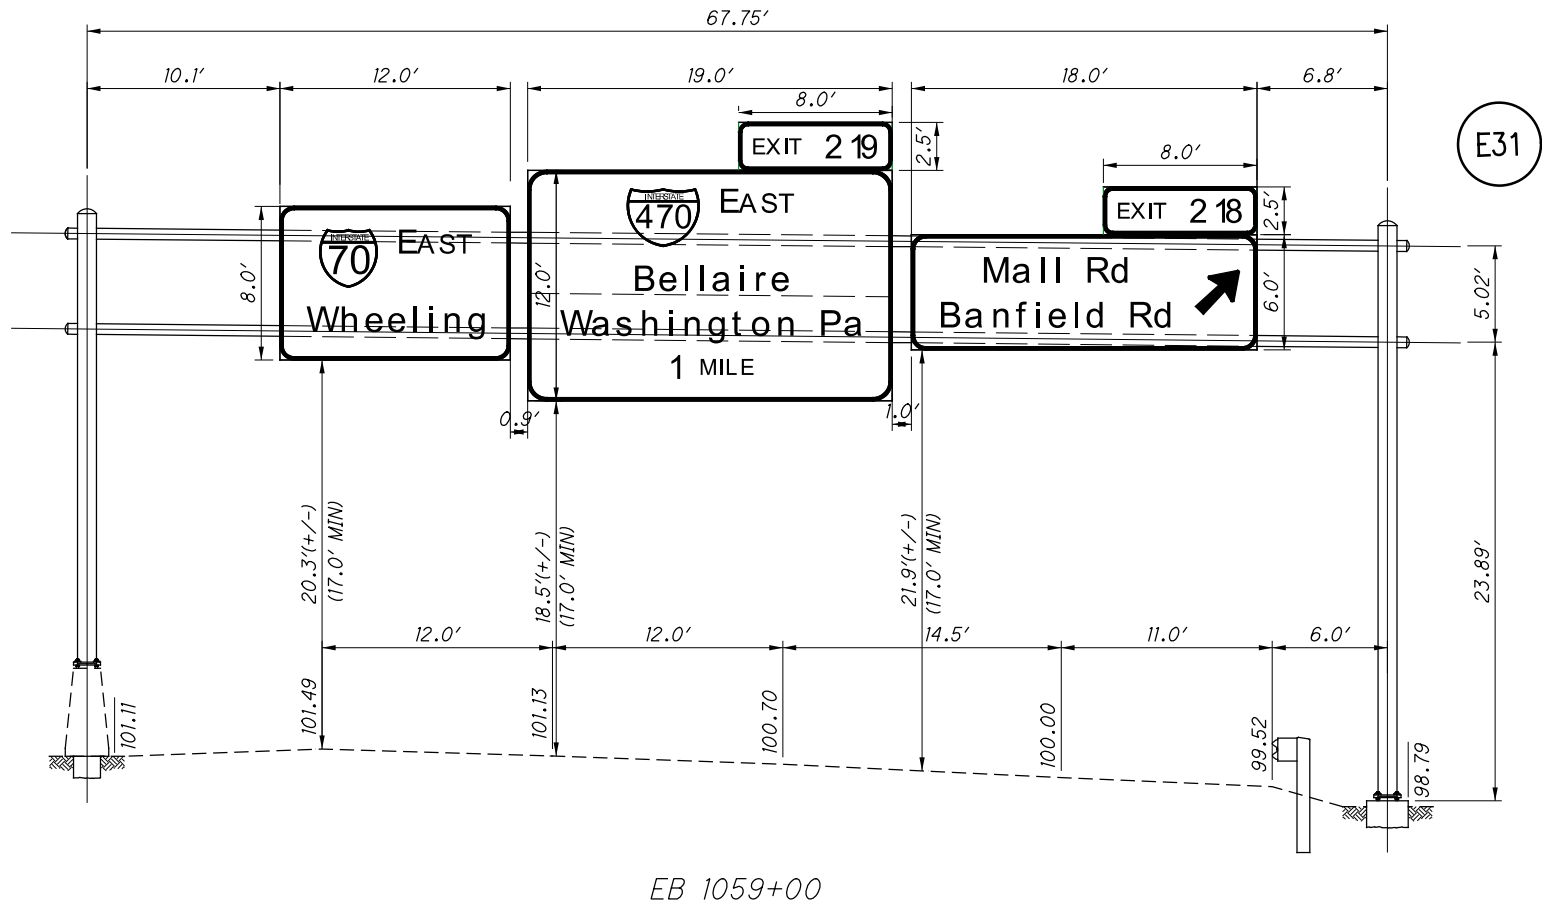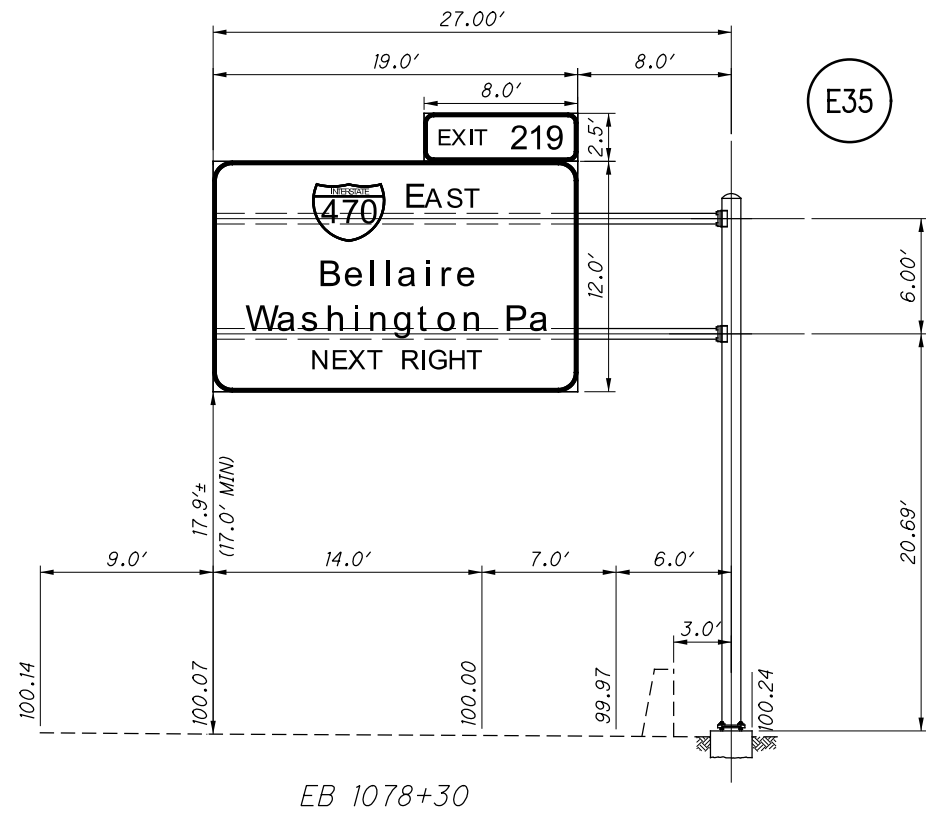

BEL-70-16.60
TUS-77-0.00/20.00

OVERHEAD SIGN DETAILS



CALCULATED
JWO
CHECKED
TJS

0 5 10
2.5
HORIZONTAL
SCALE IN FEET

83
154



P:\ADR\2020\323901.ODOT VAR D11 Sign (PID 102462)\dgn\Construction Plans\COMBINED SET\81-93 323901 Overhead.dgn 9/10/2021 12:26:20 PM bklingsberg

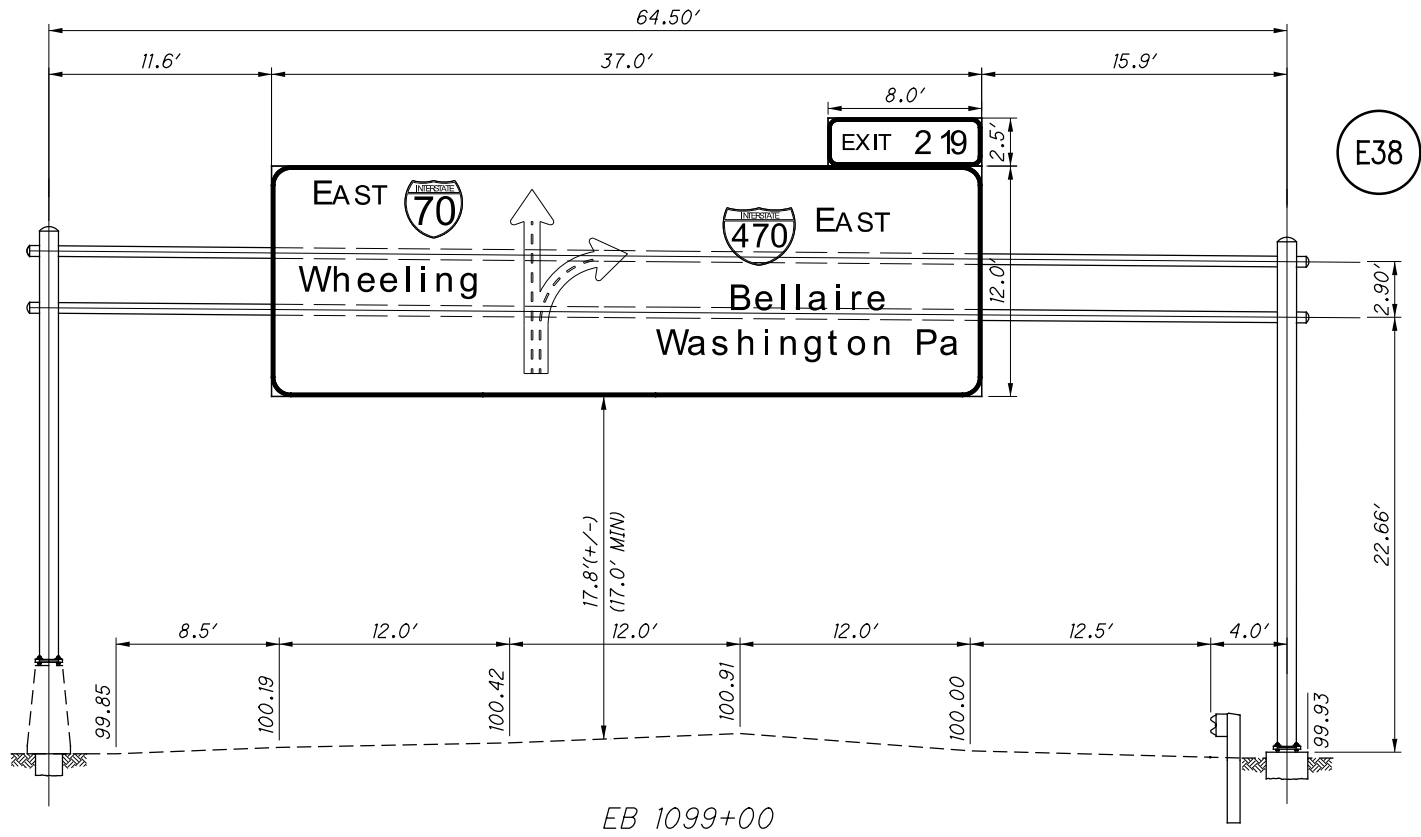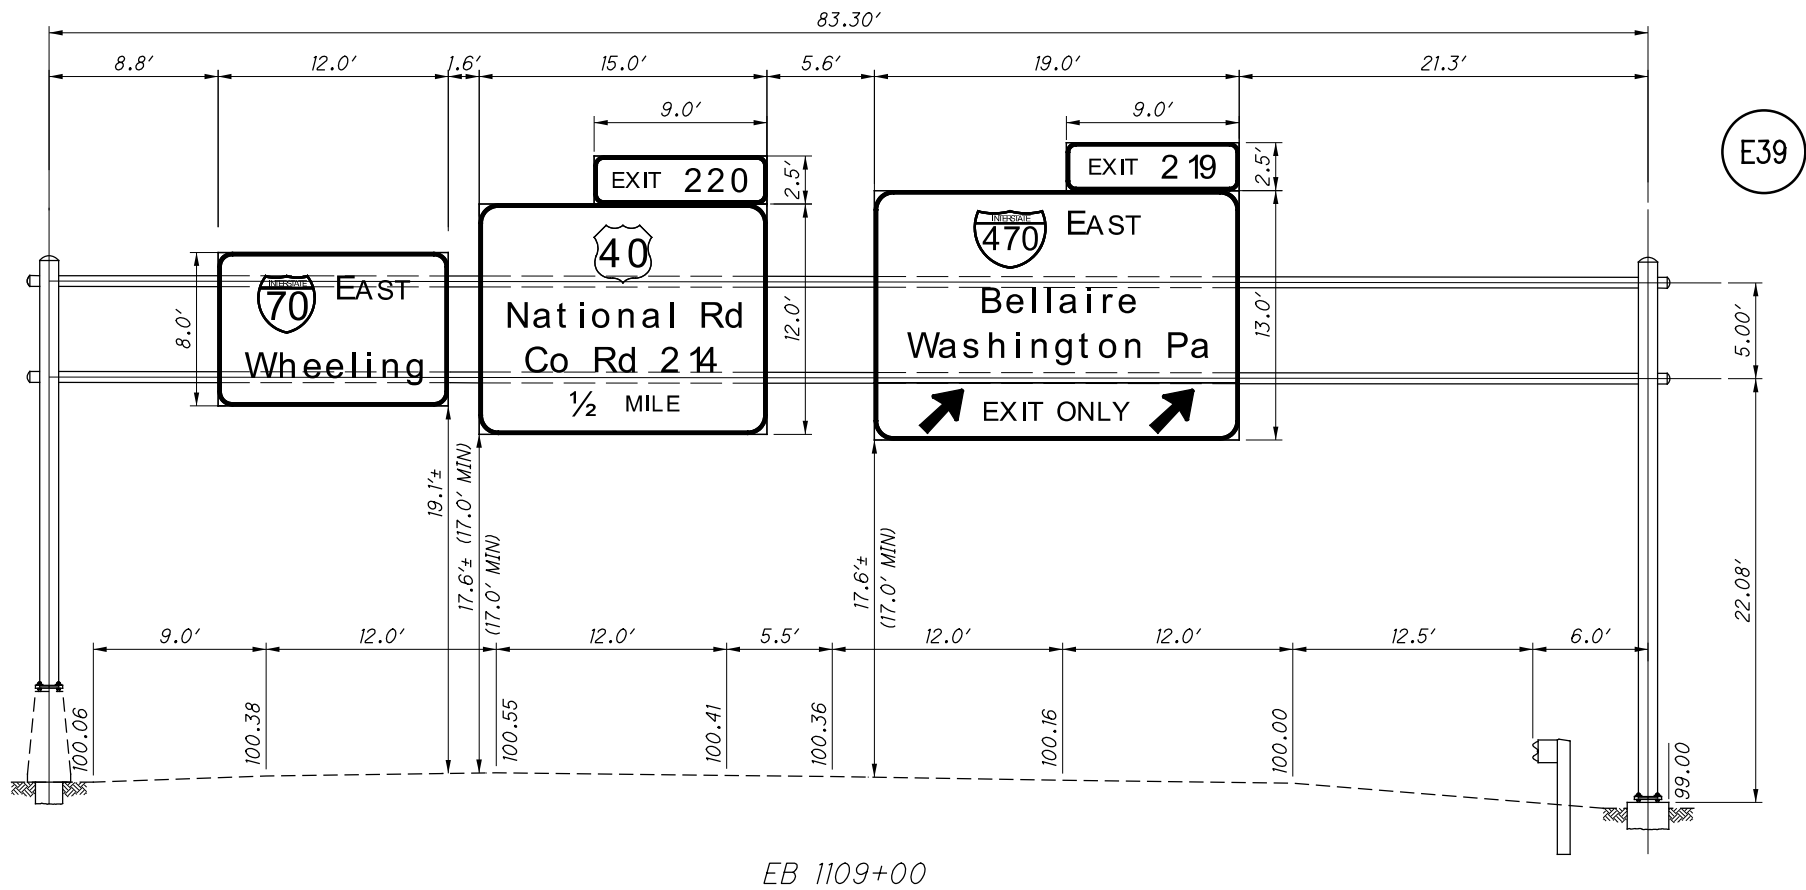



BEL-70-16.60
TUS-77-0.00/ 20.00



85
154



OVERHEAD SIGN DETAILS



CALCULATED
JWO
CHECKED
TJS



0 5 10
2.5'
HORIZONTAL
SCALE IN FEET

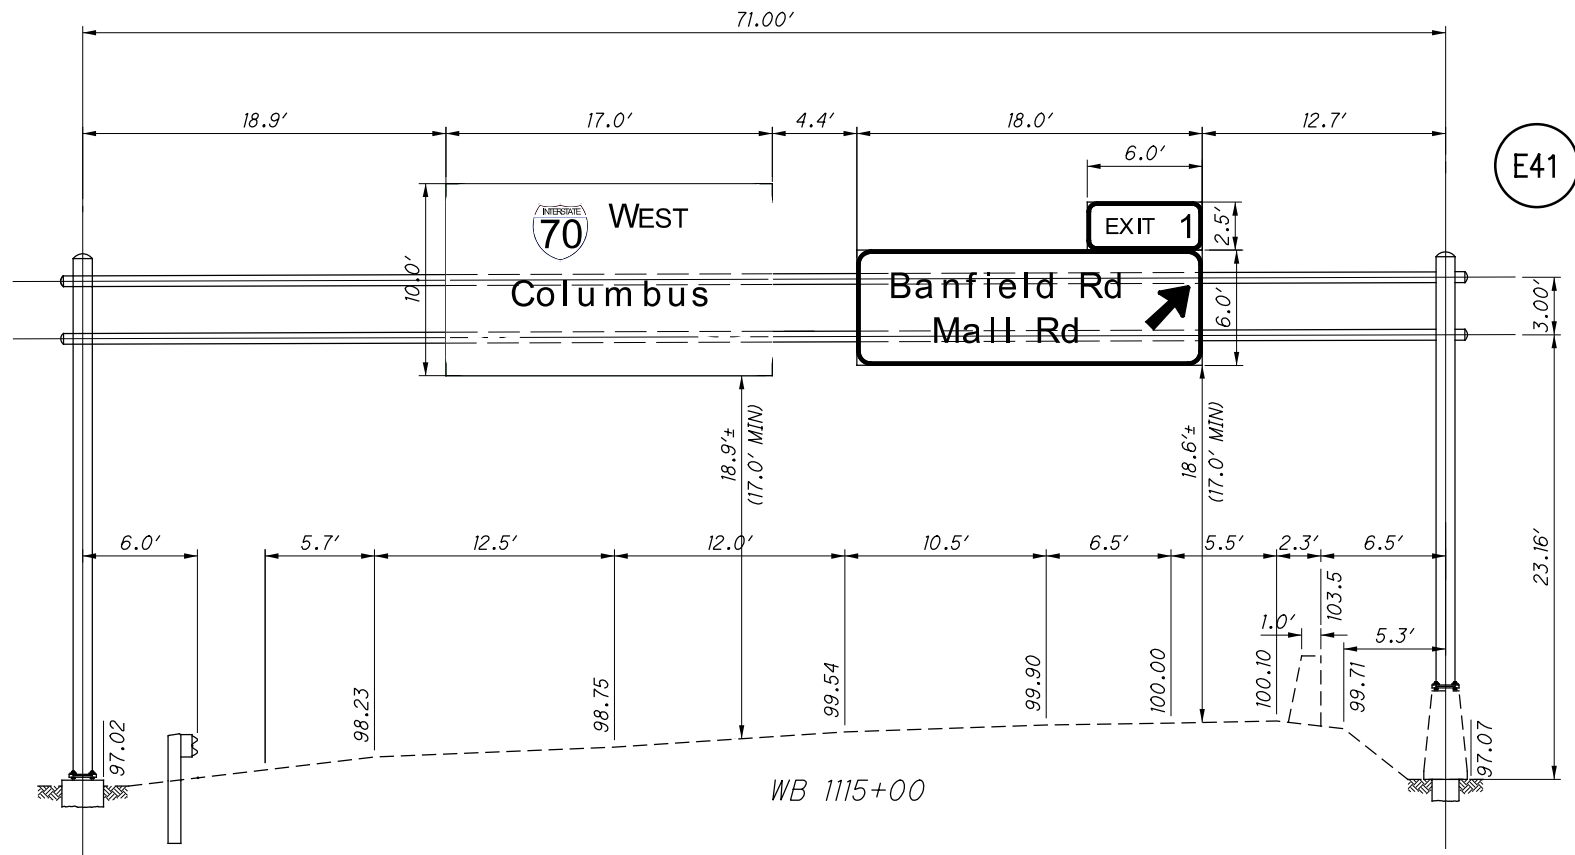
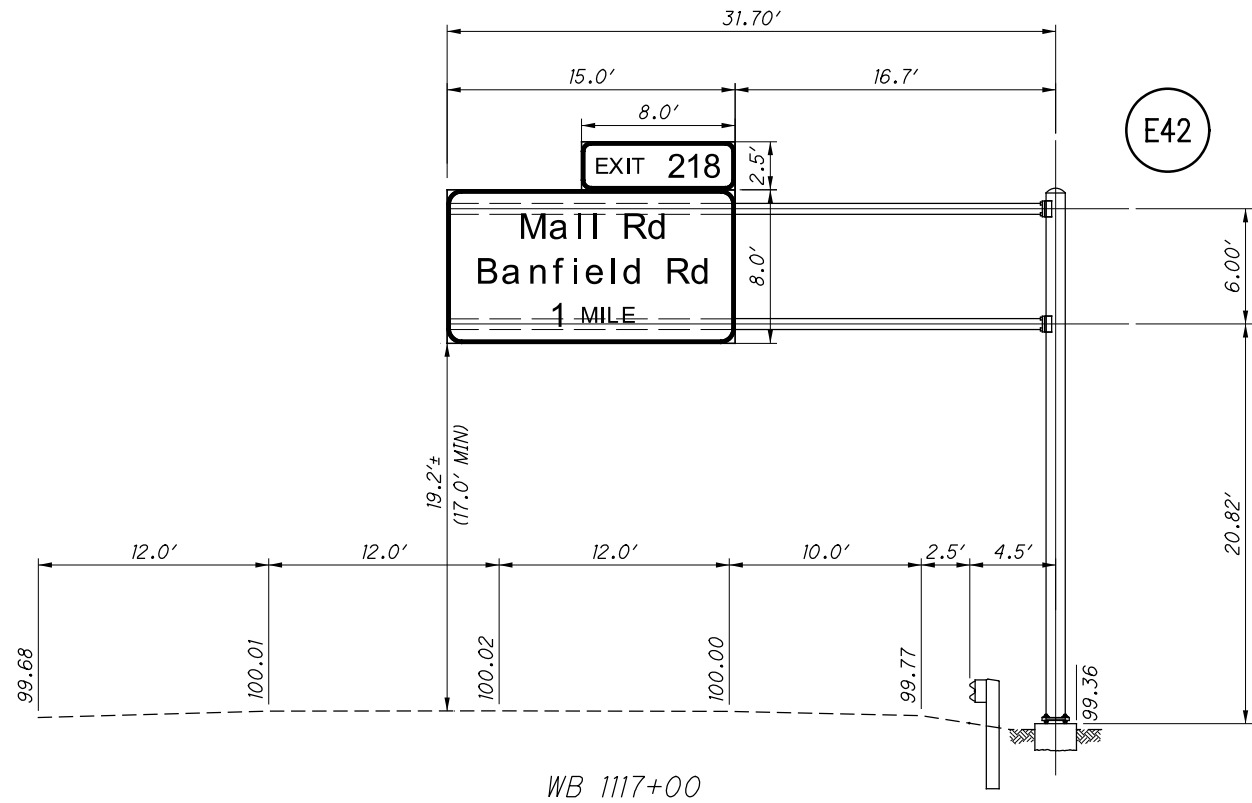


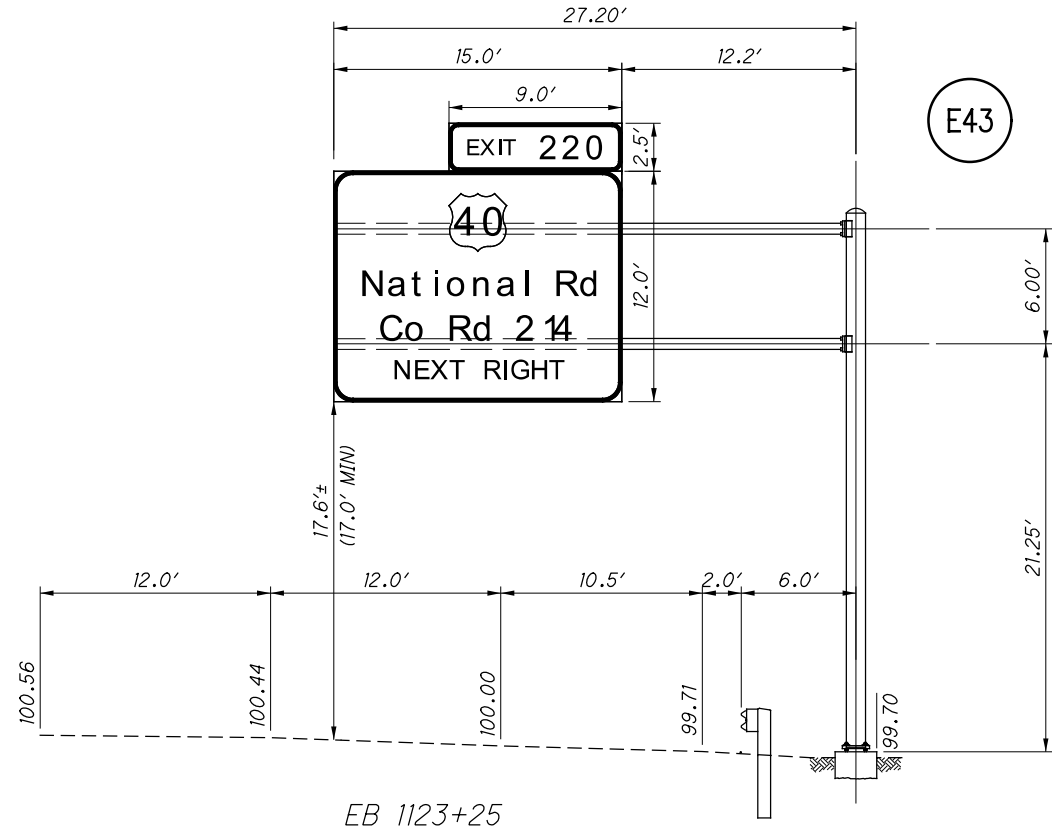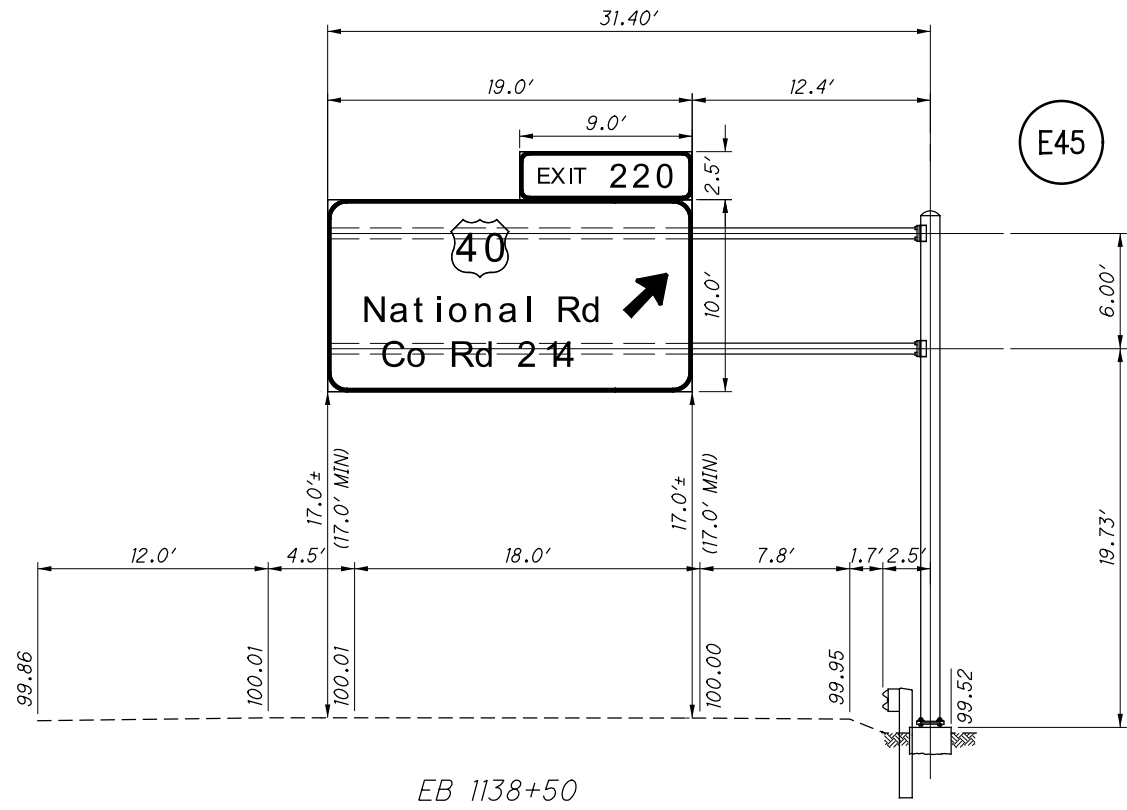

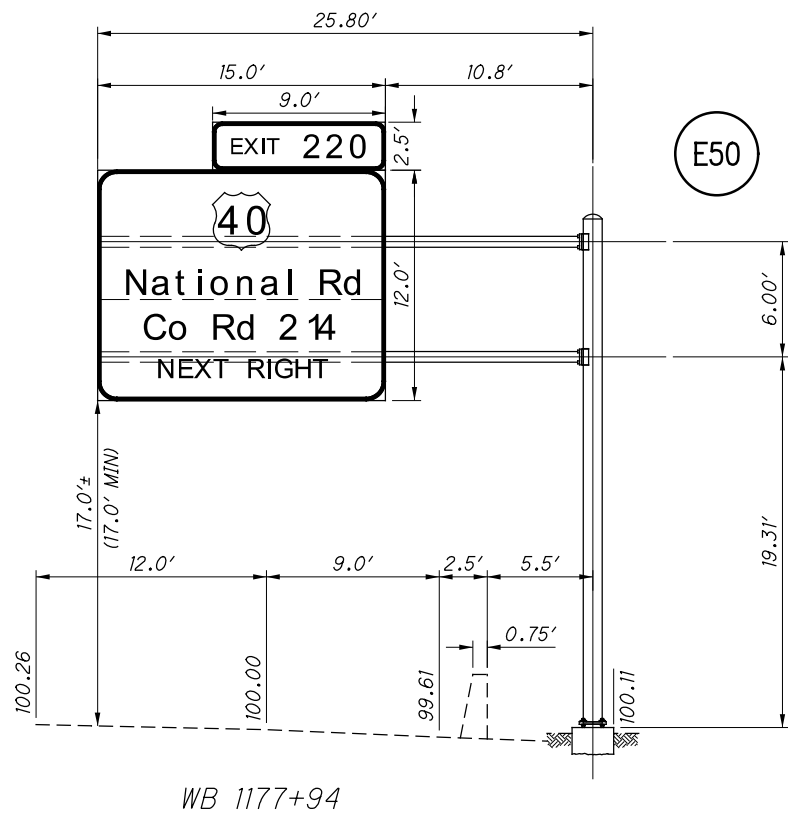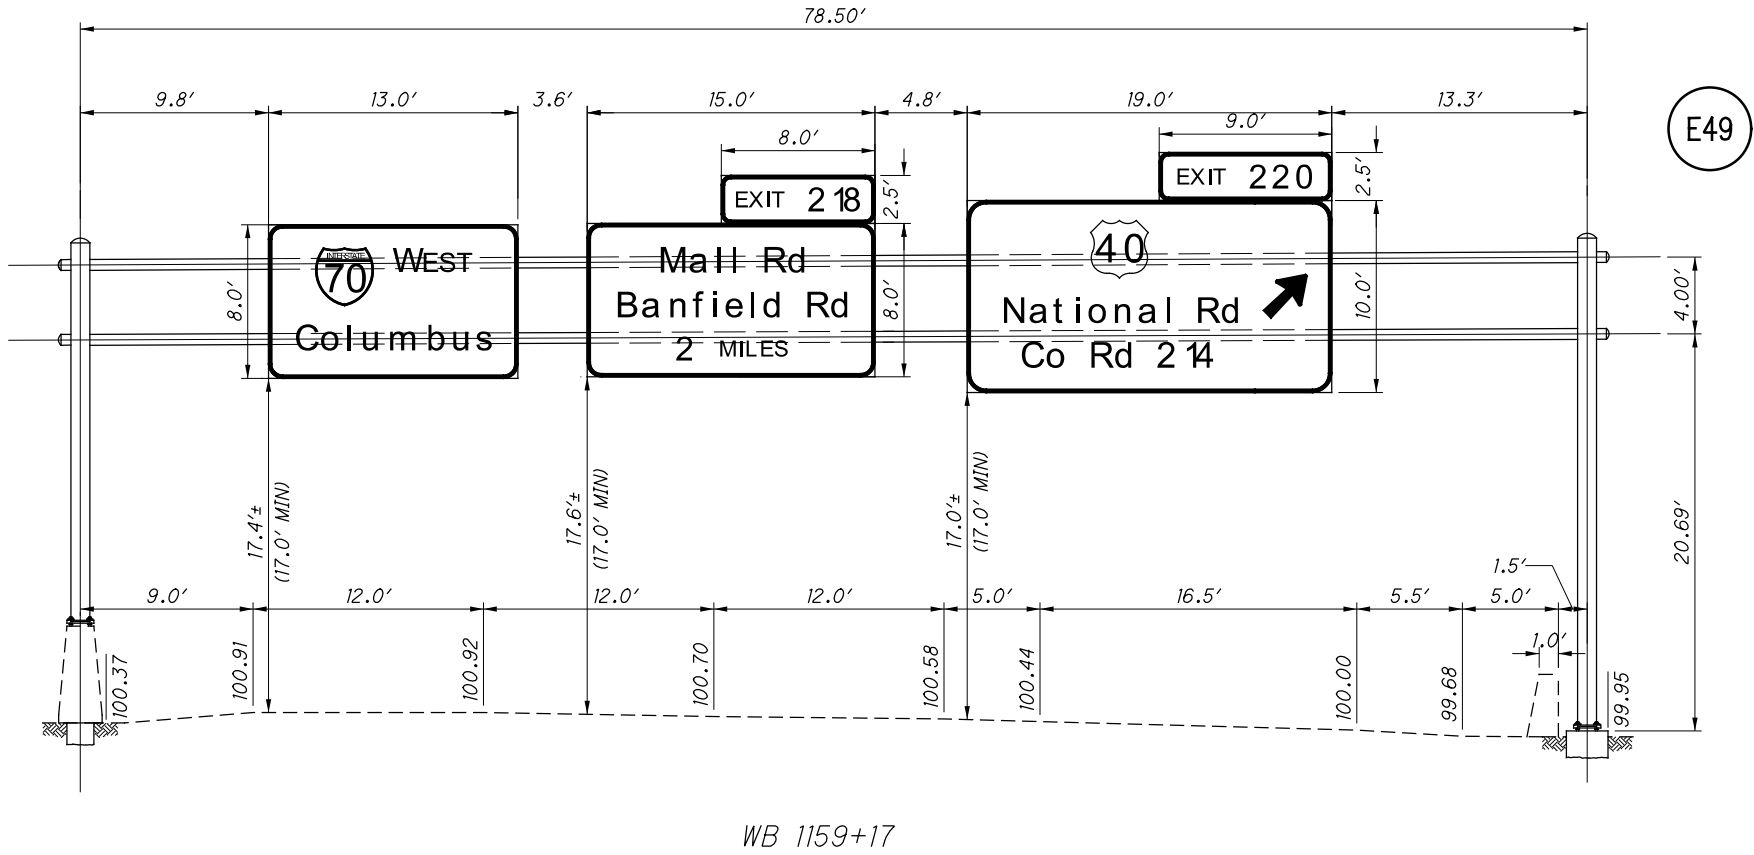


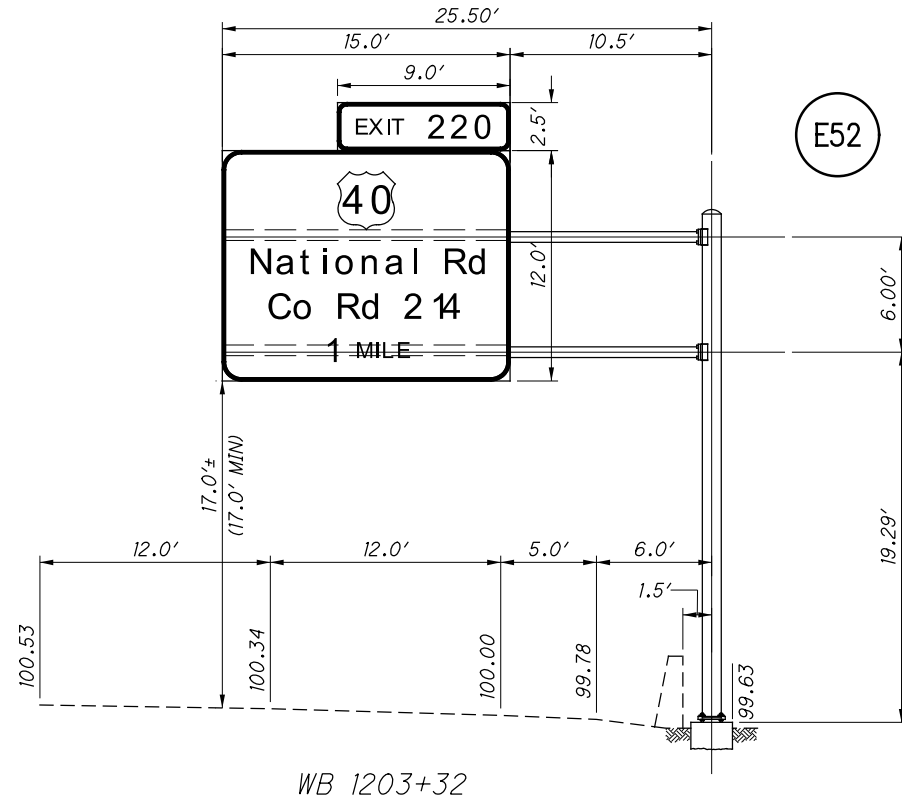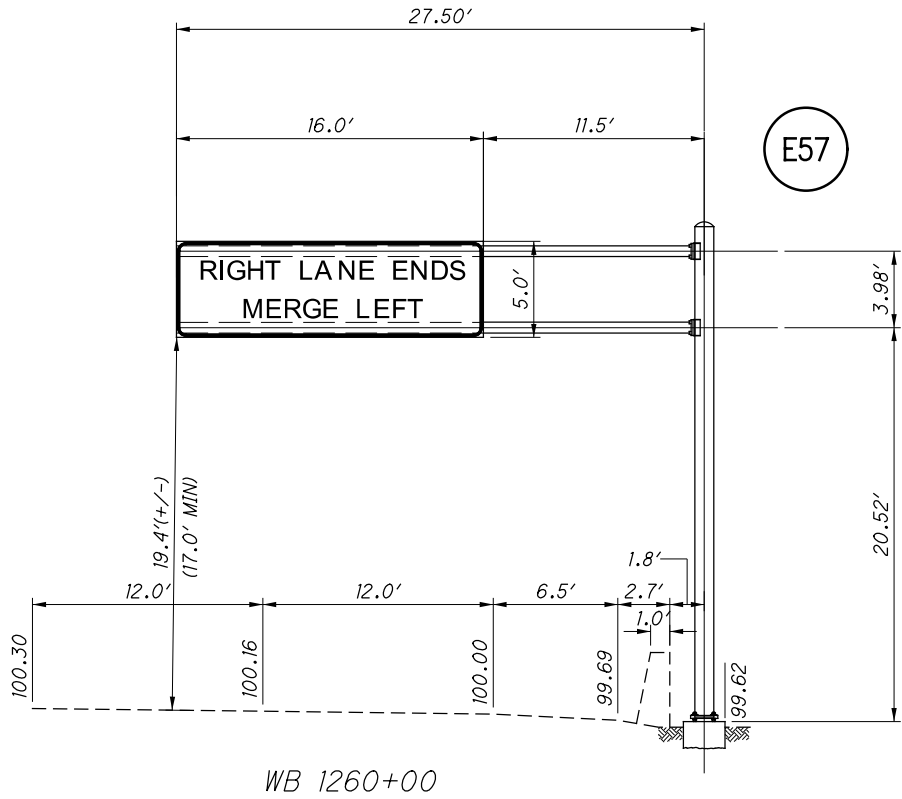

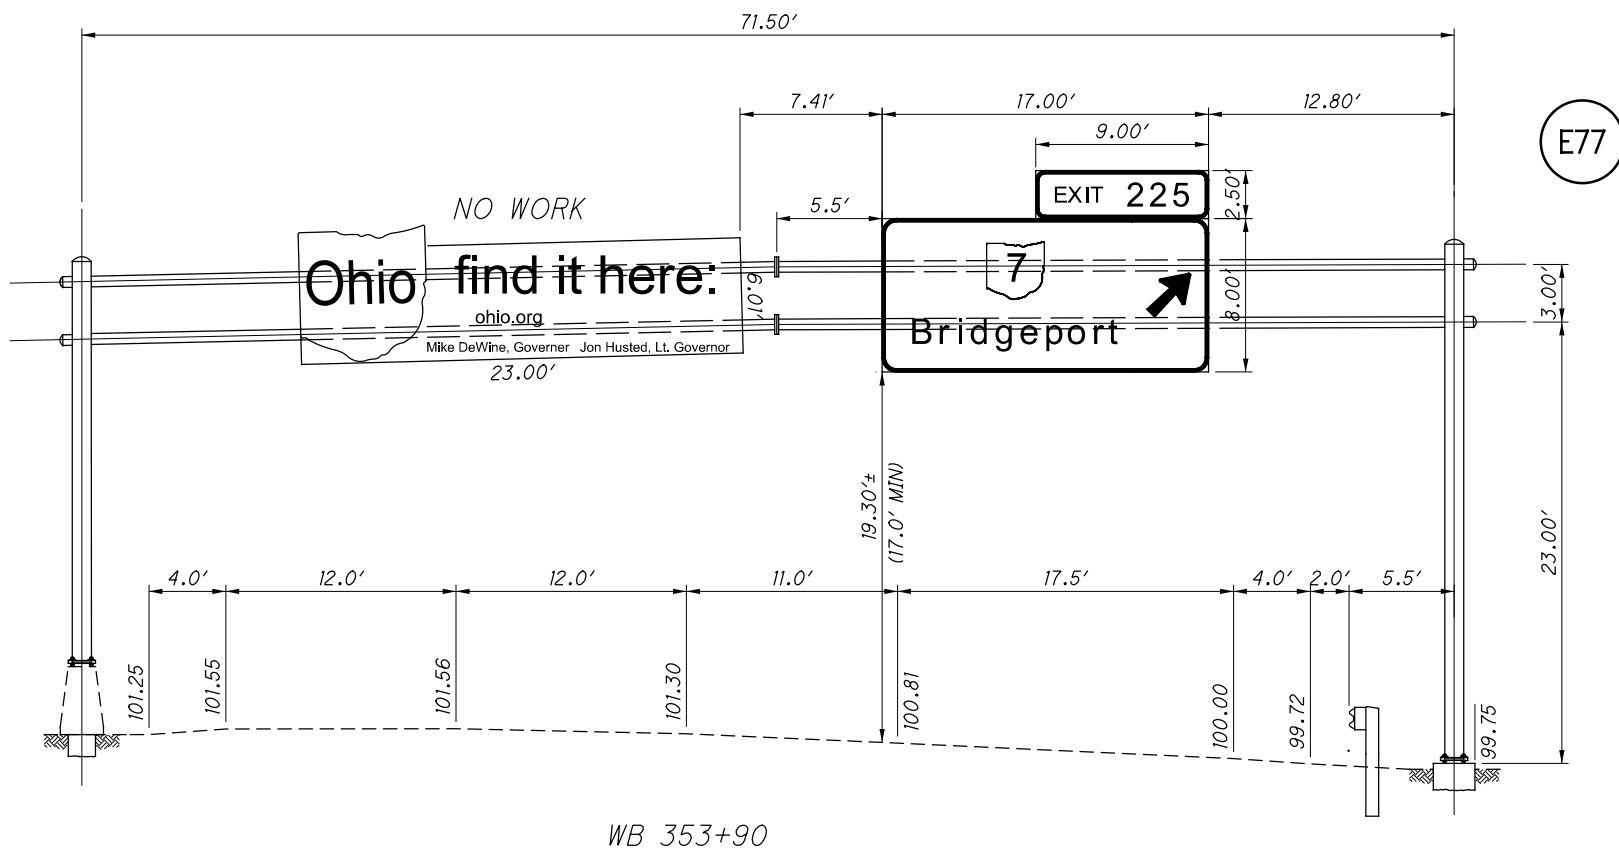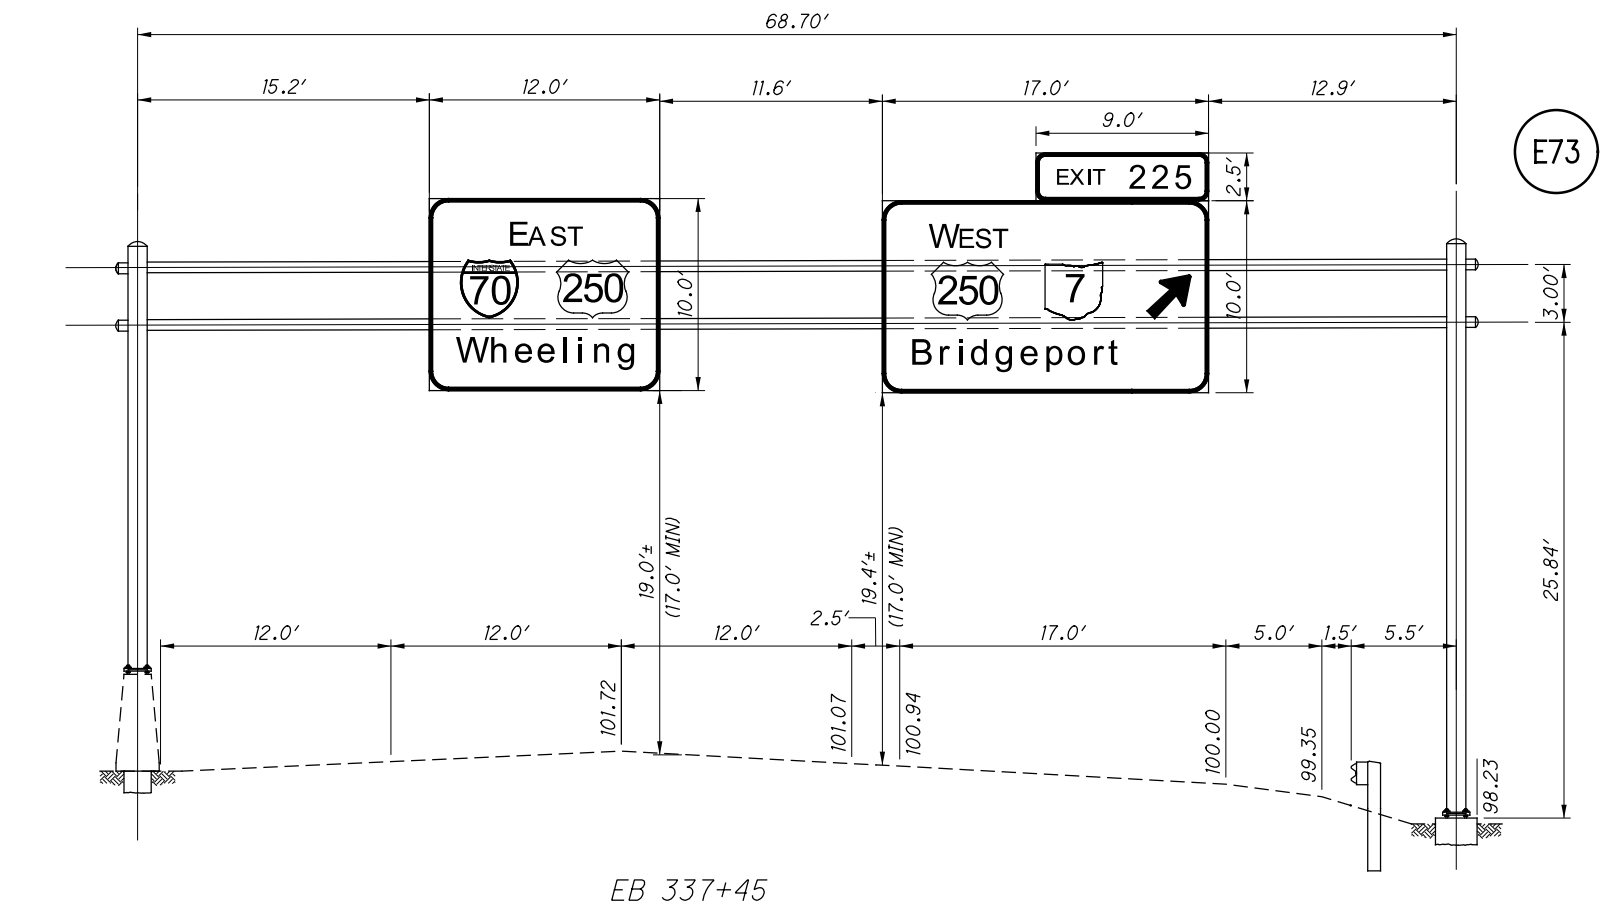

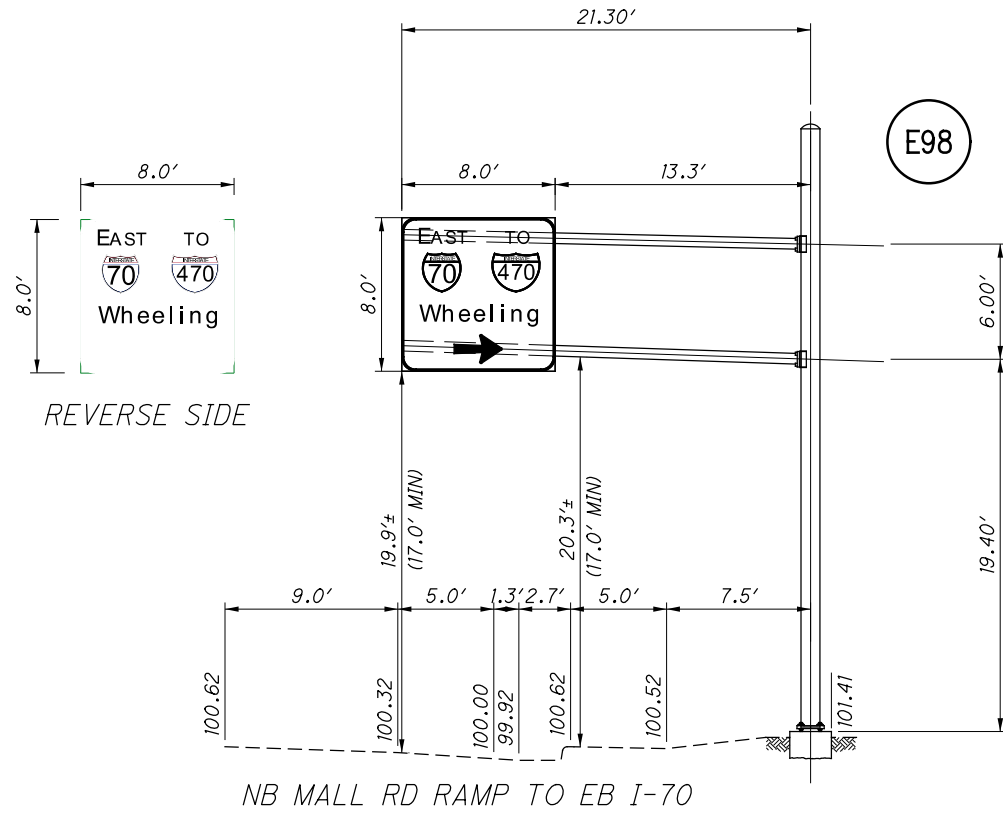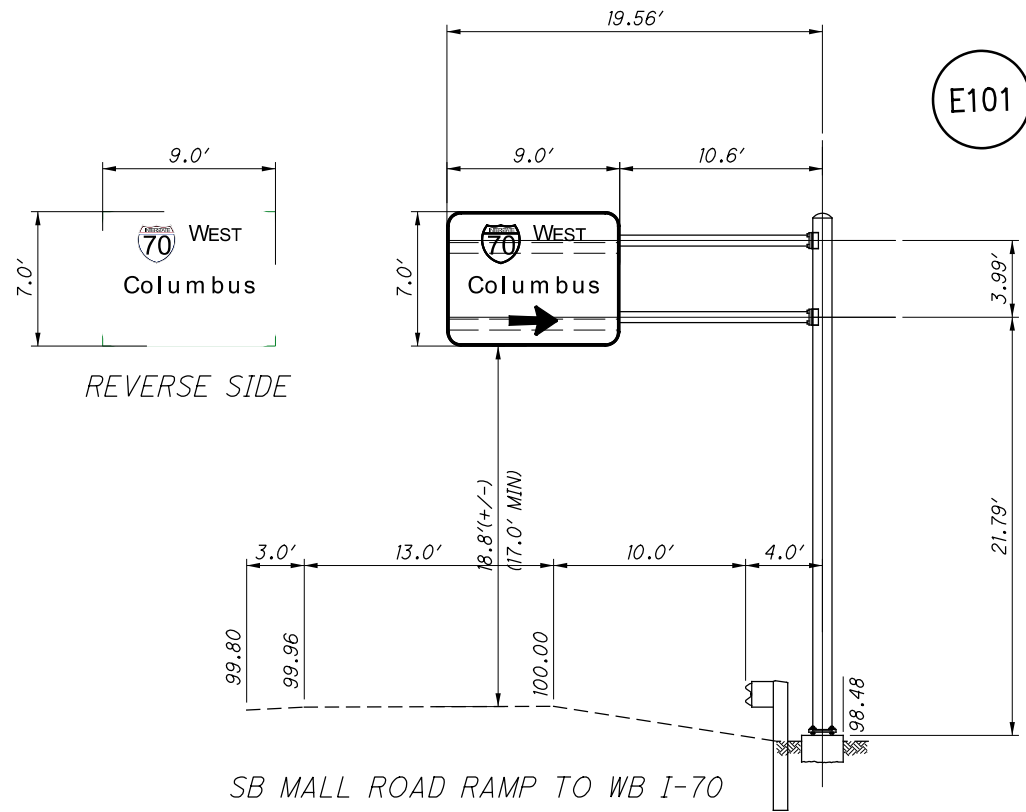




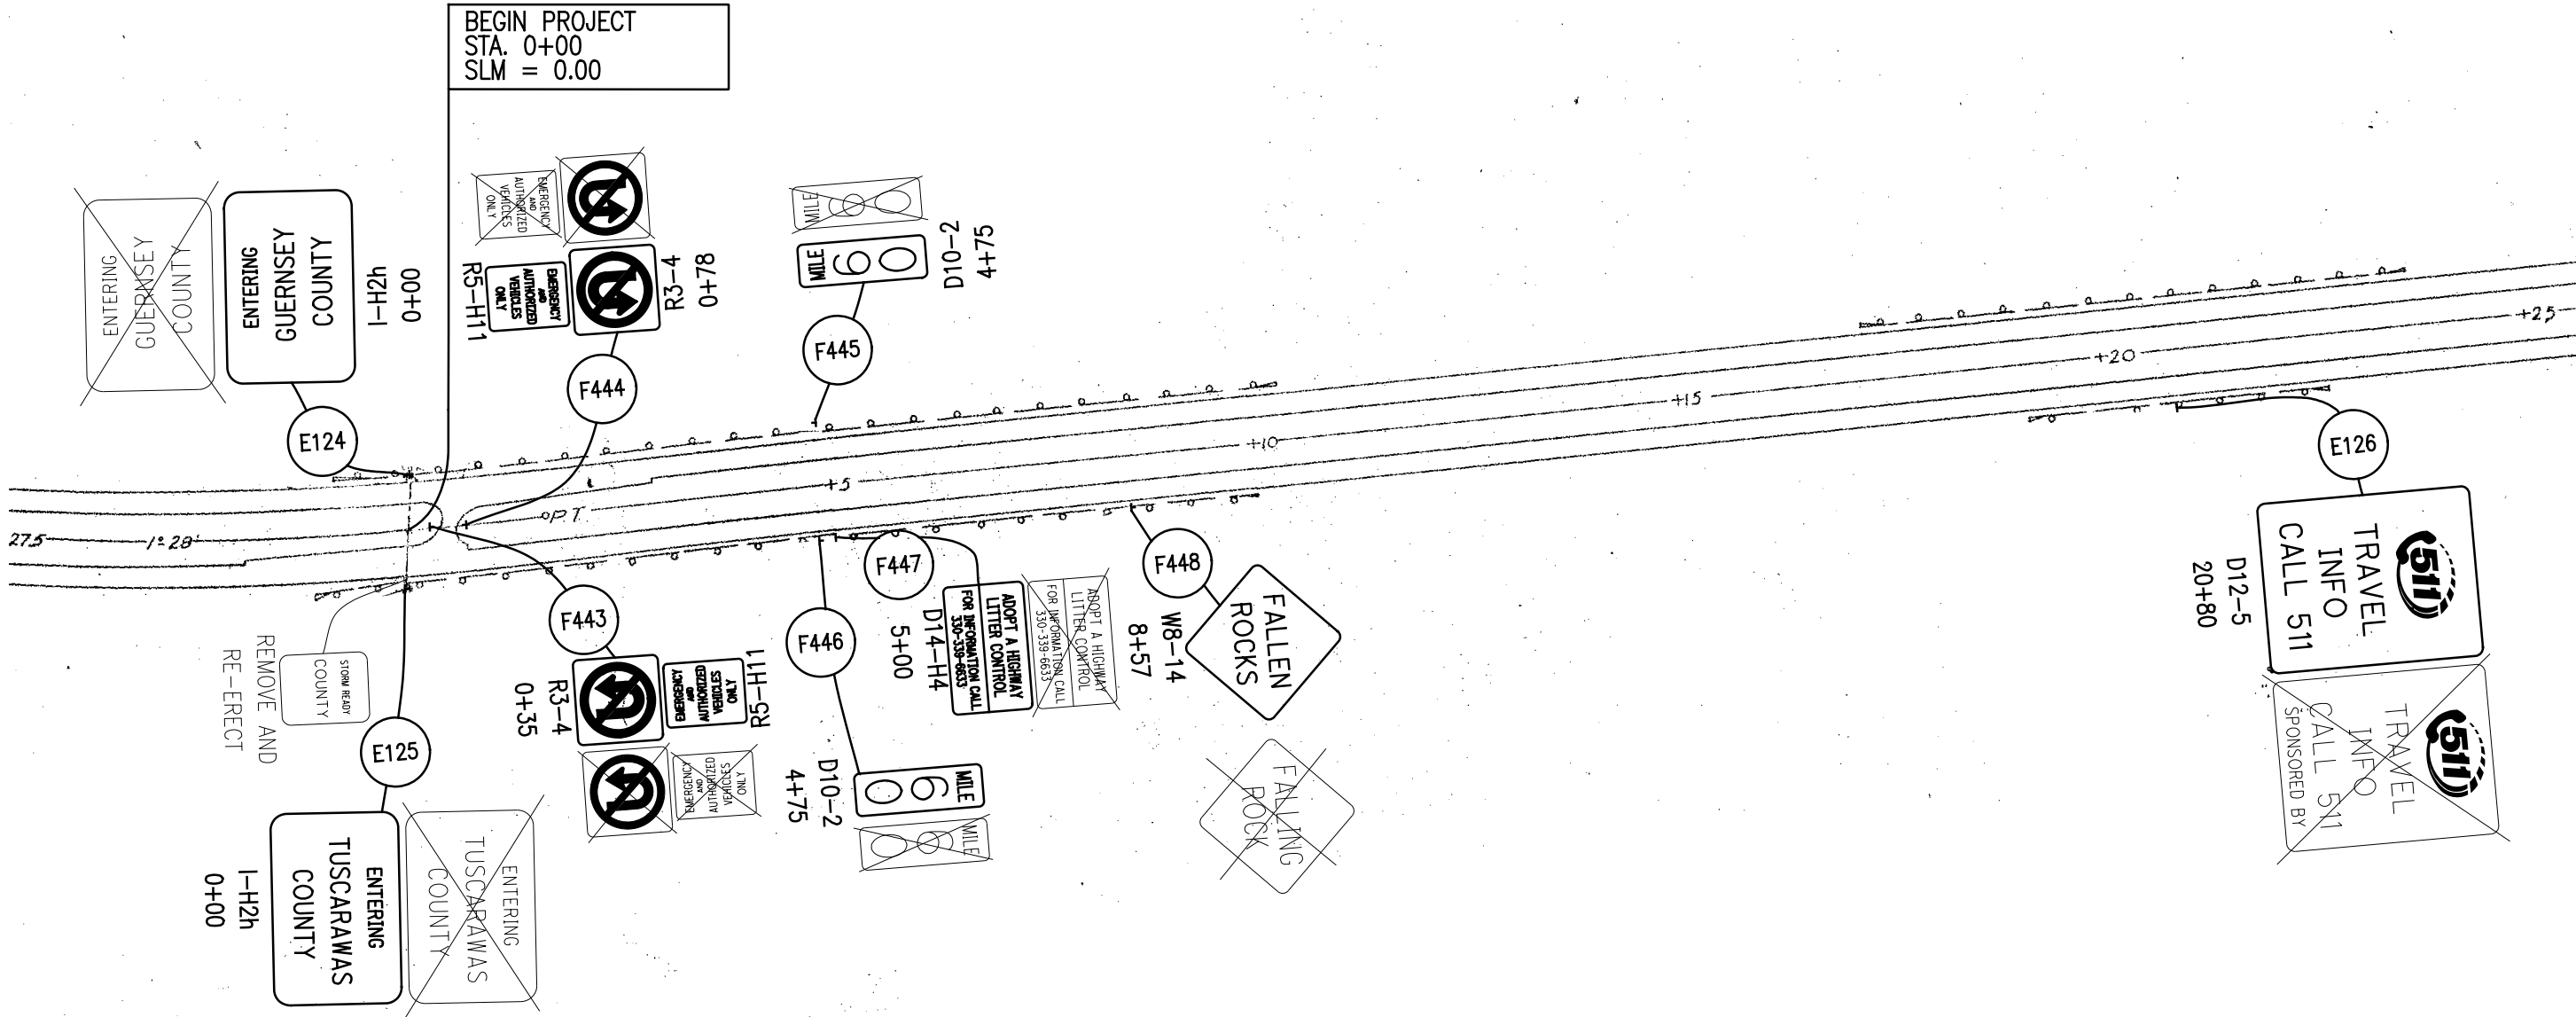


LEGEND

- PROPOSED SIGN
- EXISTING SIGN TO REMAIN (RELOCATION NOTED IN PLANS)
- EXISTING SIGN TO BE REMOVED

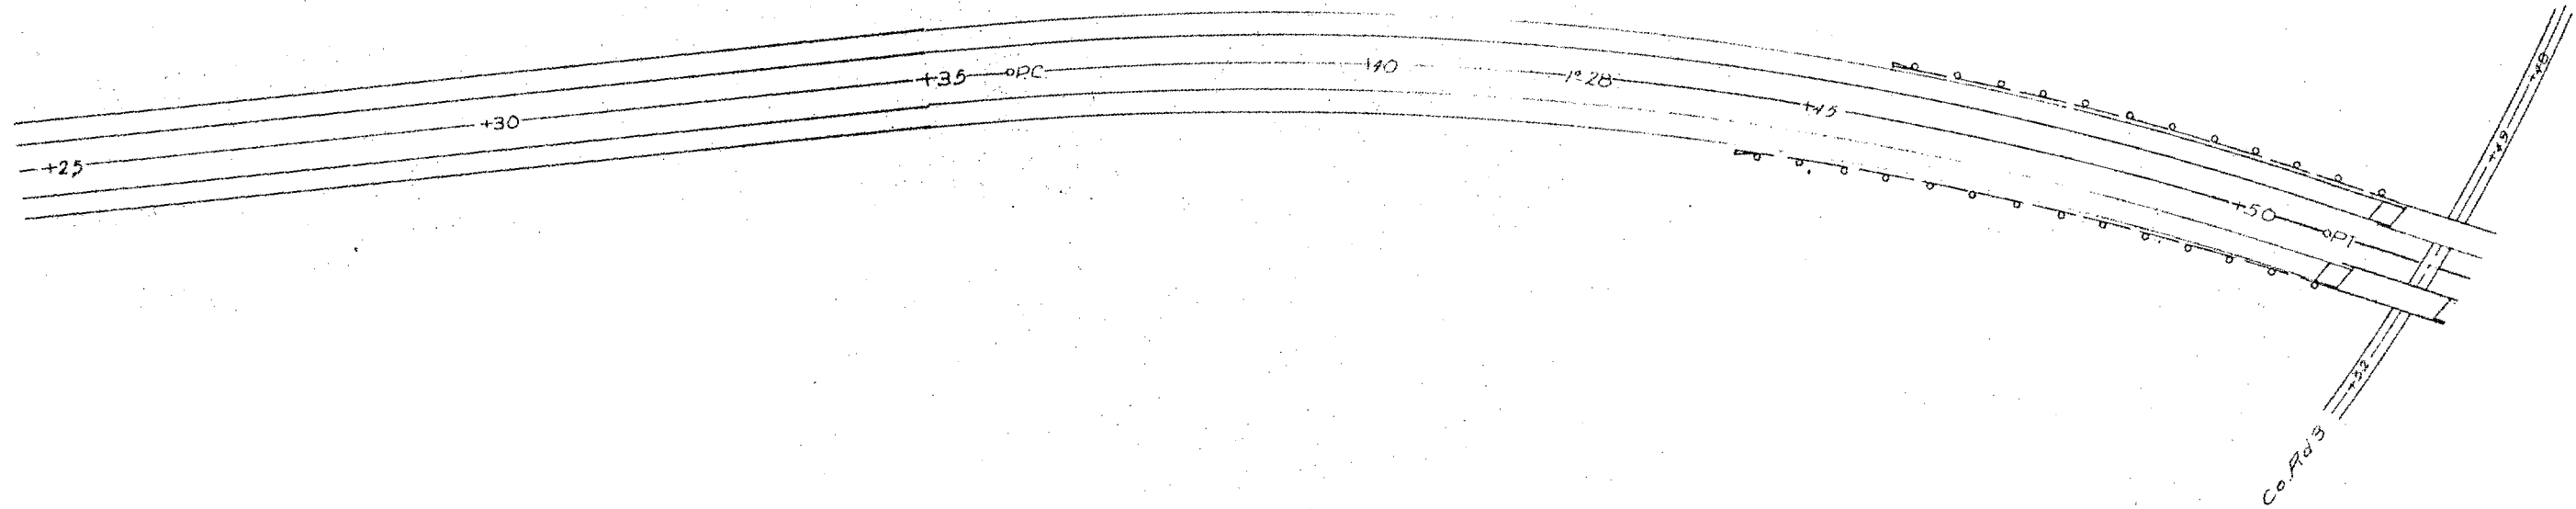

LEGEND


-  PROPOSED SIGN
-  EXISTING SIGN TO REMAIN (RELOCATION NOTED IN PLANS)
-  EXISTING SIGN TO BE REMOVED

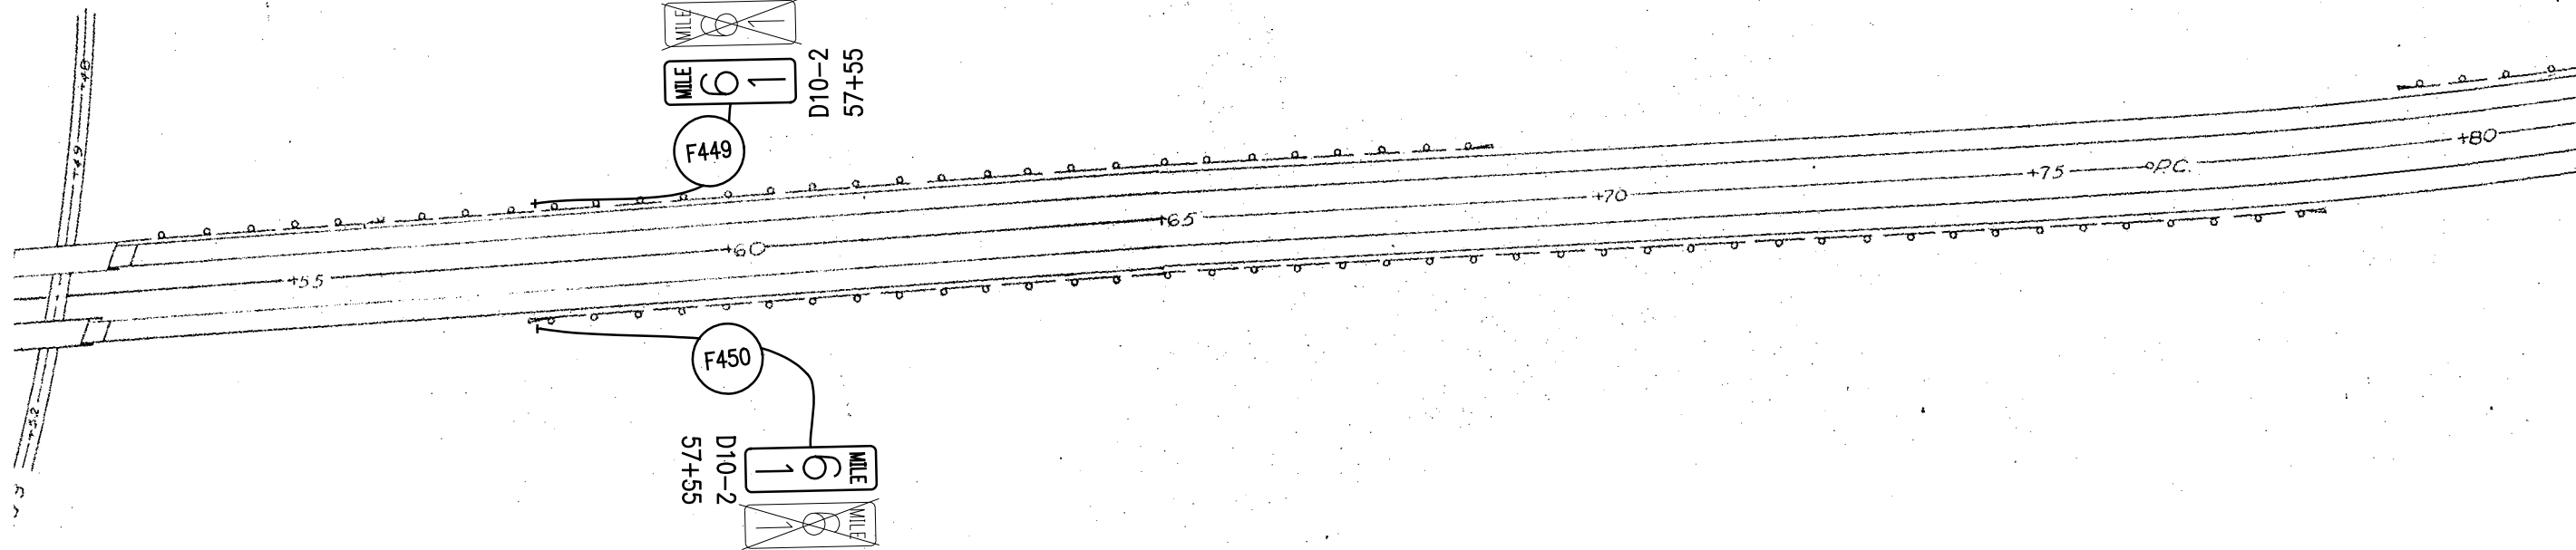

LEGEND


	PROPOSED SIGN
	EXISTING SIGN TO REMAIN (RELOCATION NOTED IN PLANS)
	EXISTING SIGN TO BE REMOVED




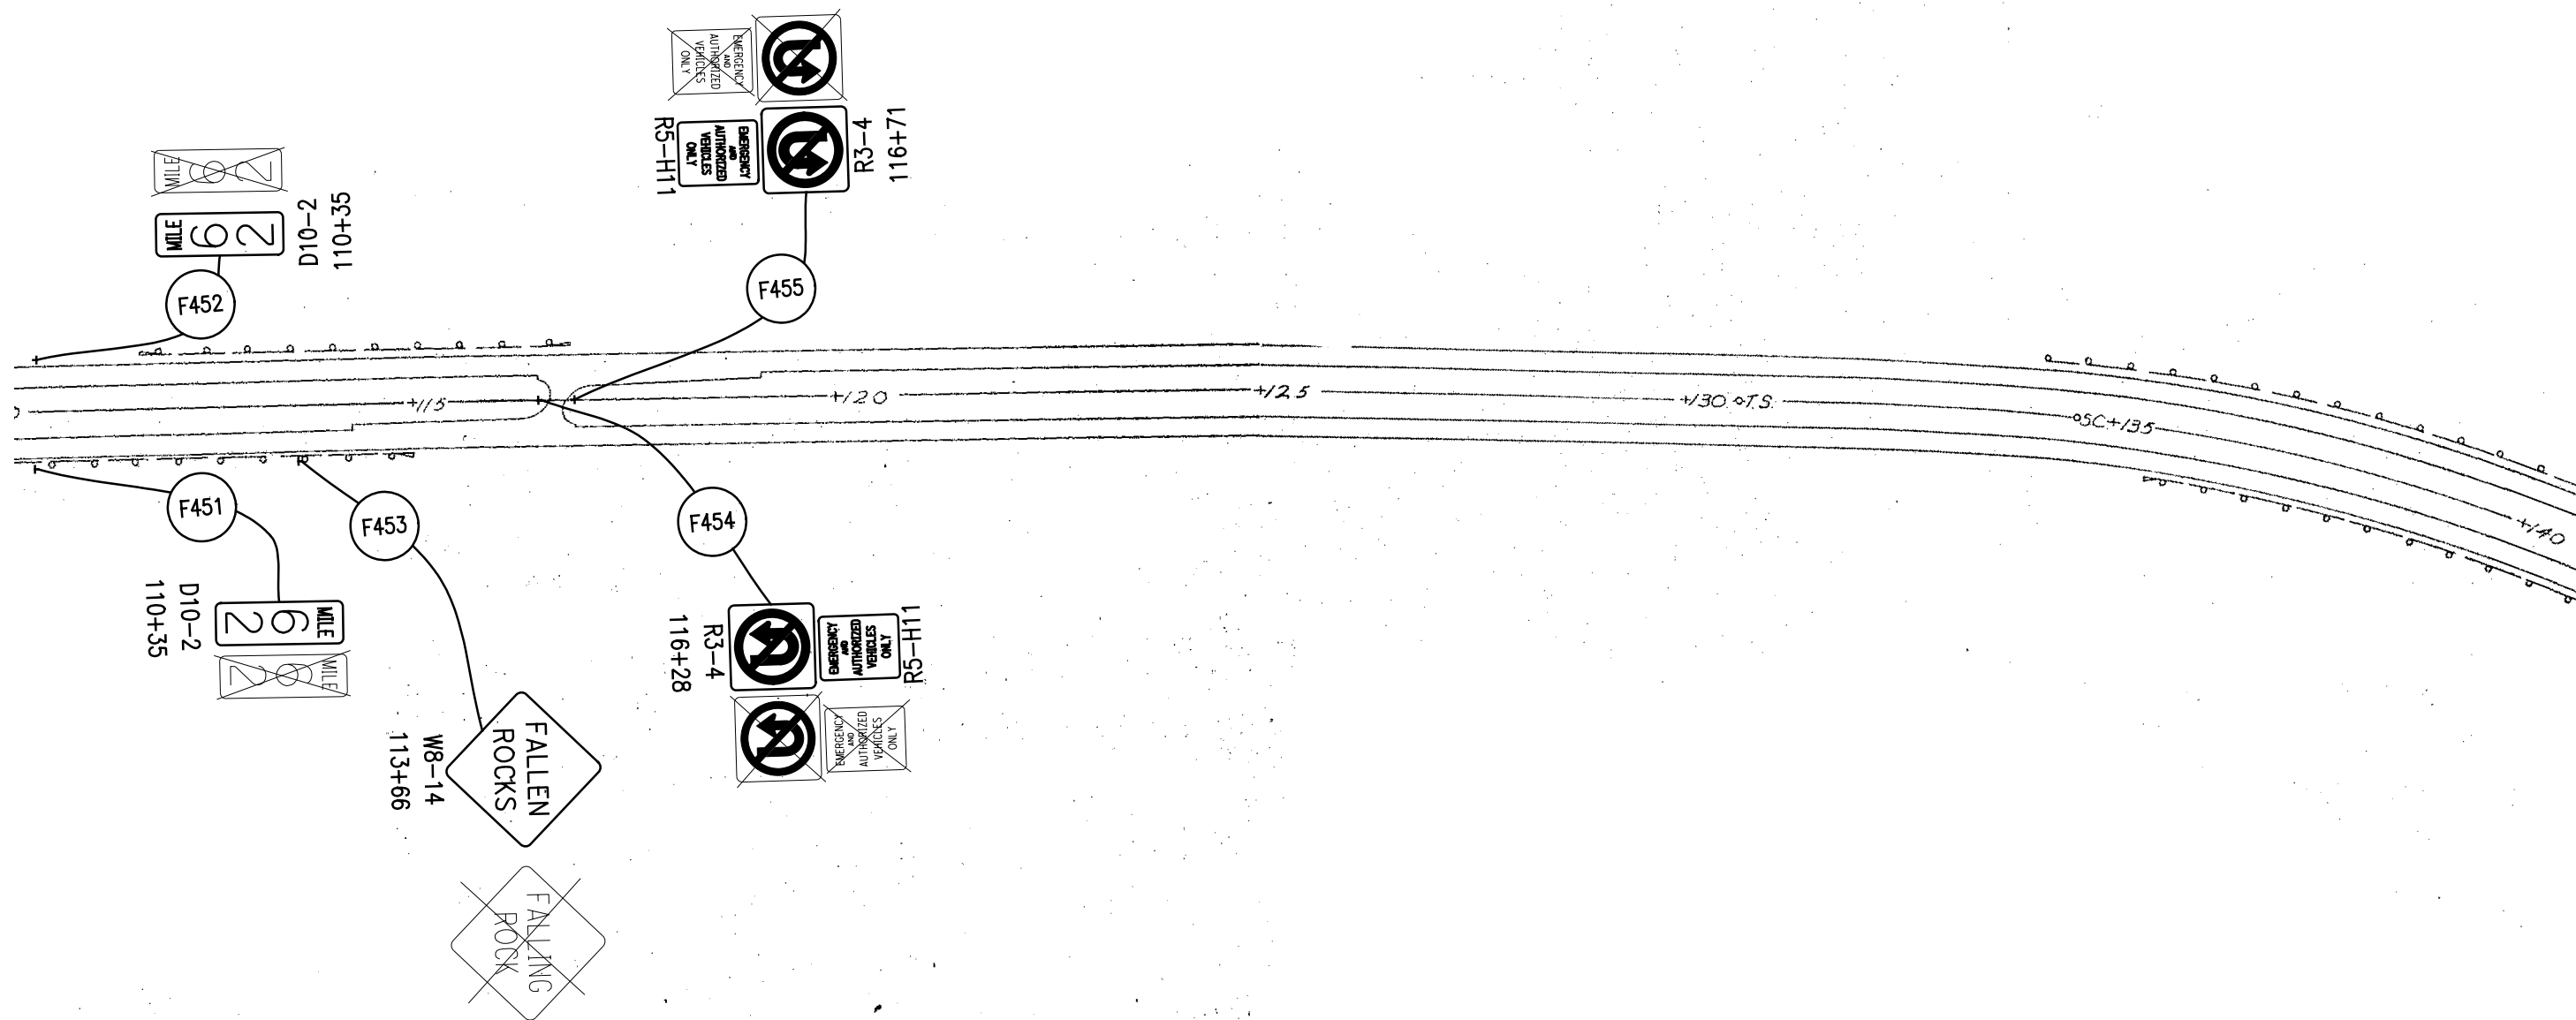


LEGEND

- ☐ PROPOSED SIGN
 - ☐ EXISTING SIGN TO REMAIN
(RELOCATION NOTED IN PLANS)
 - ☒ EXISTING SIGN TO BE REMOVED

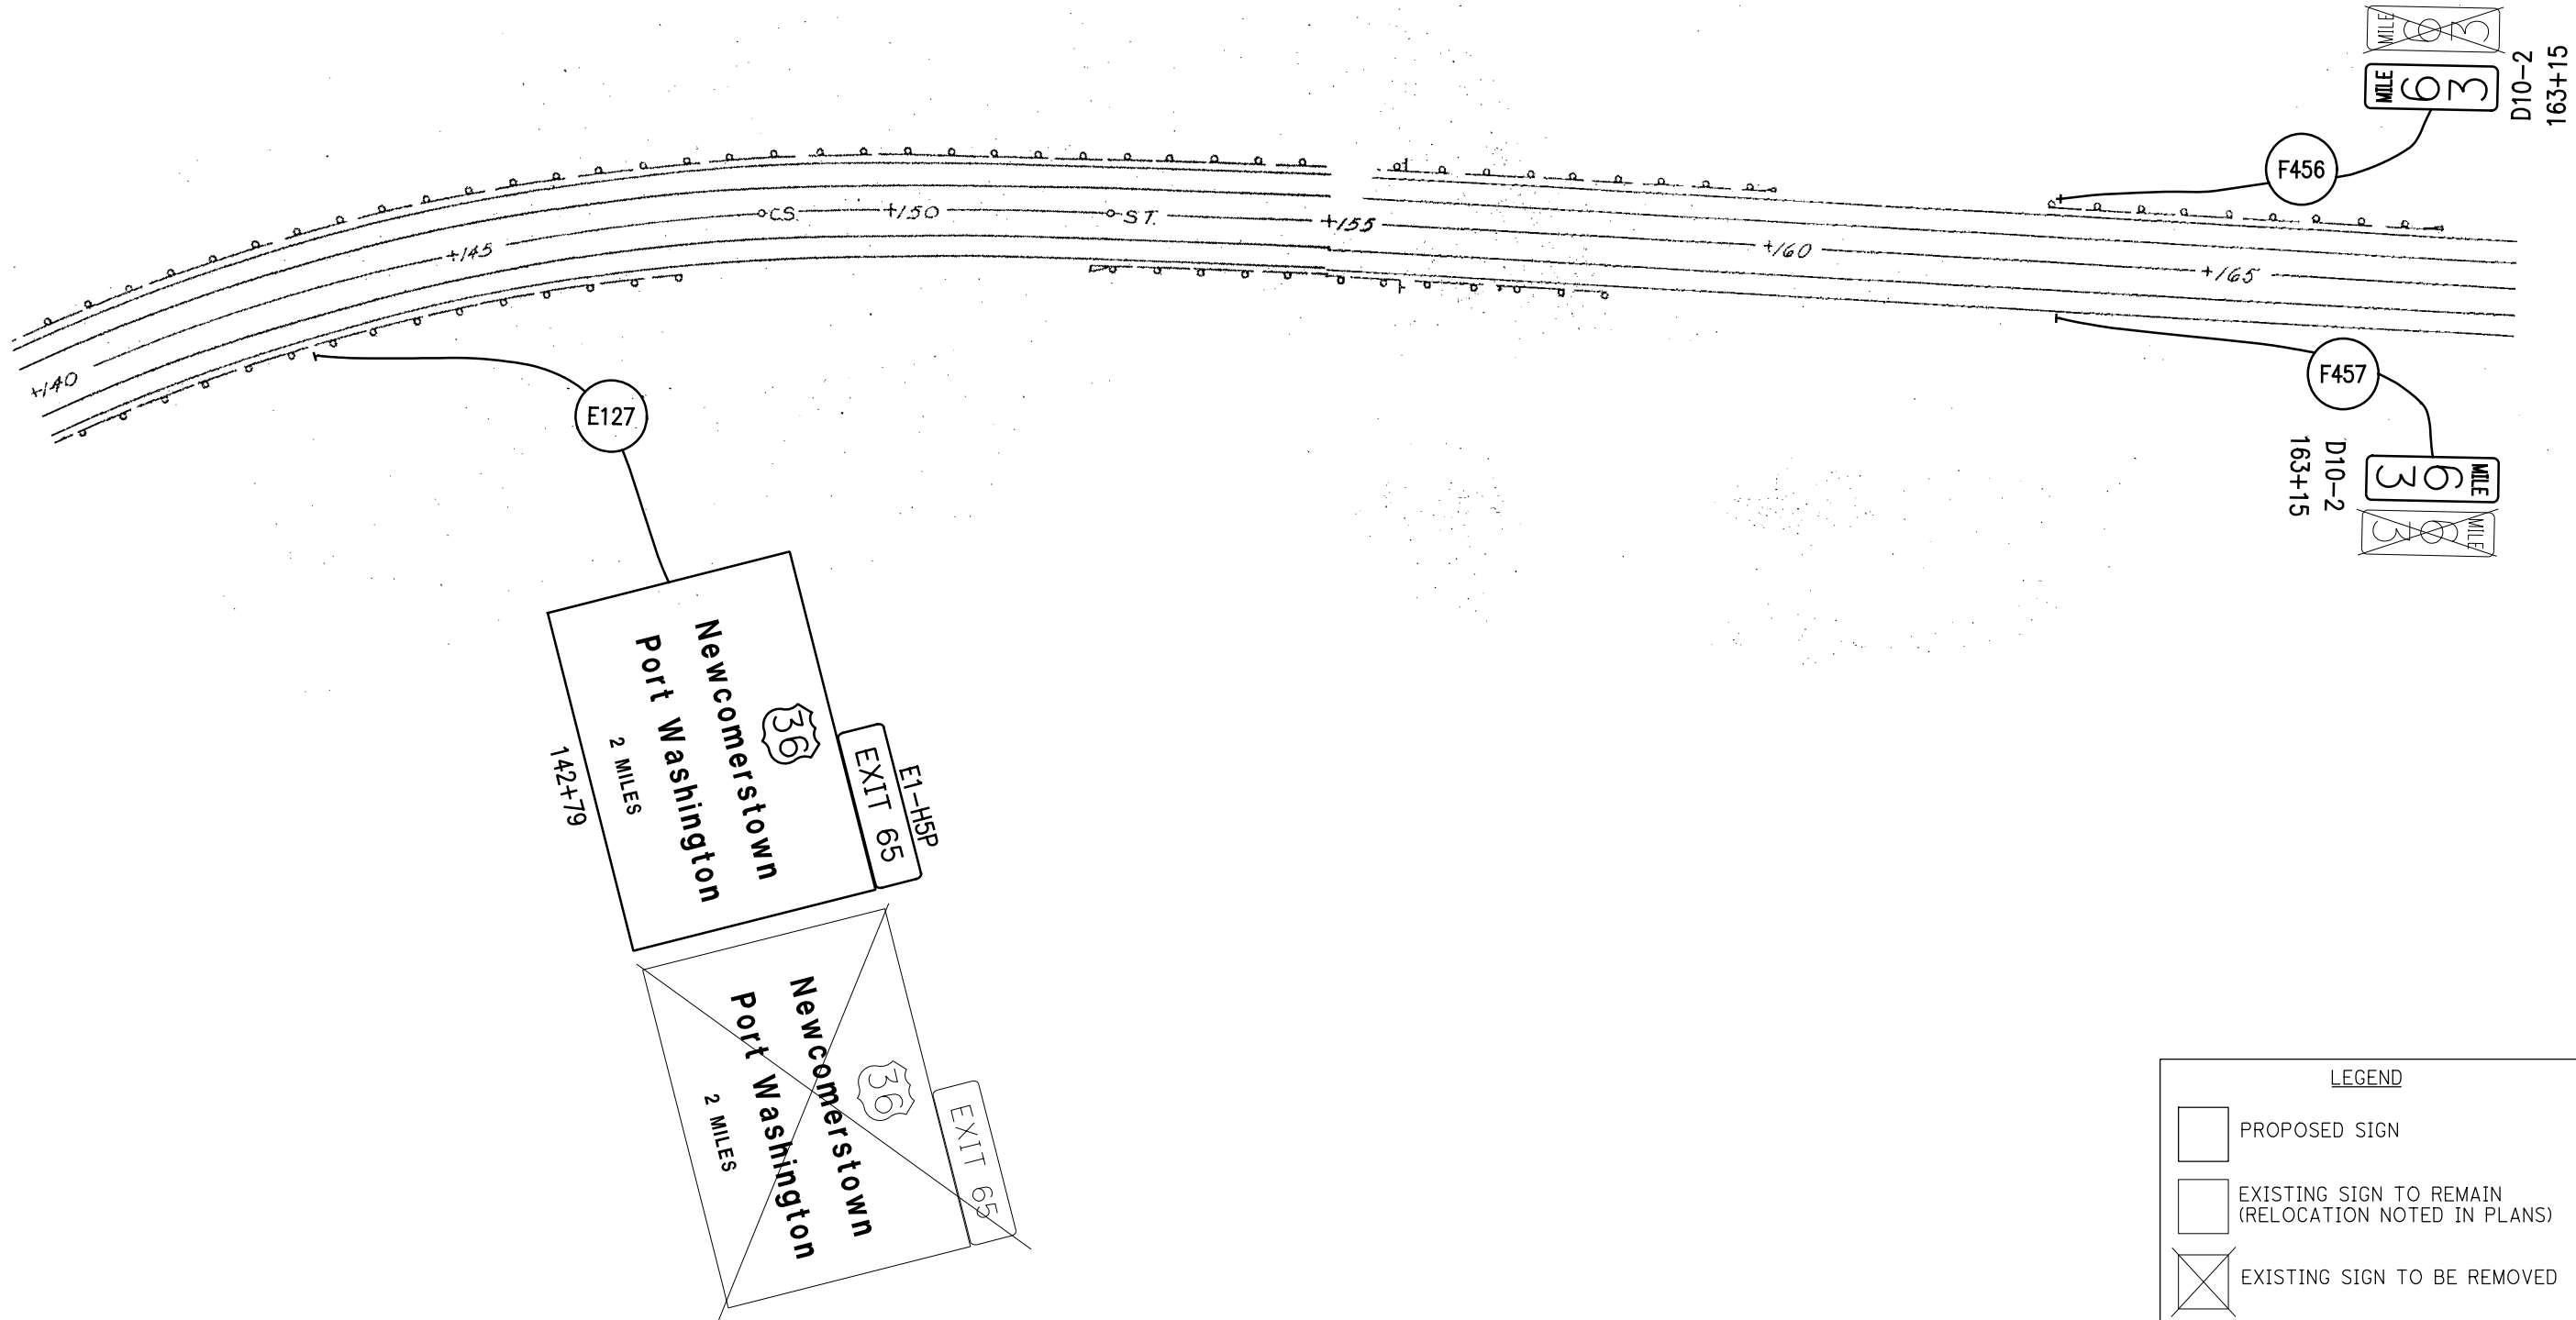

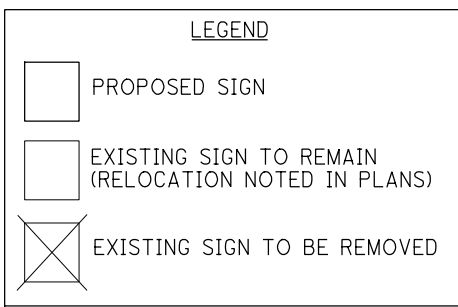

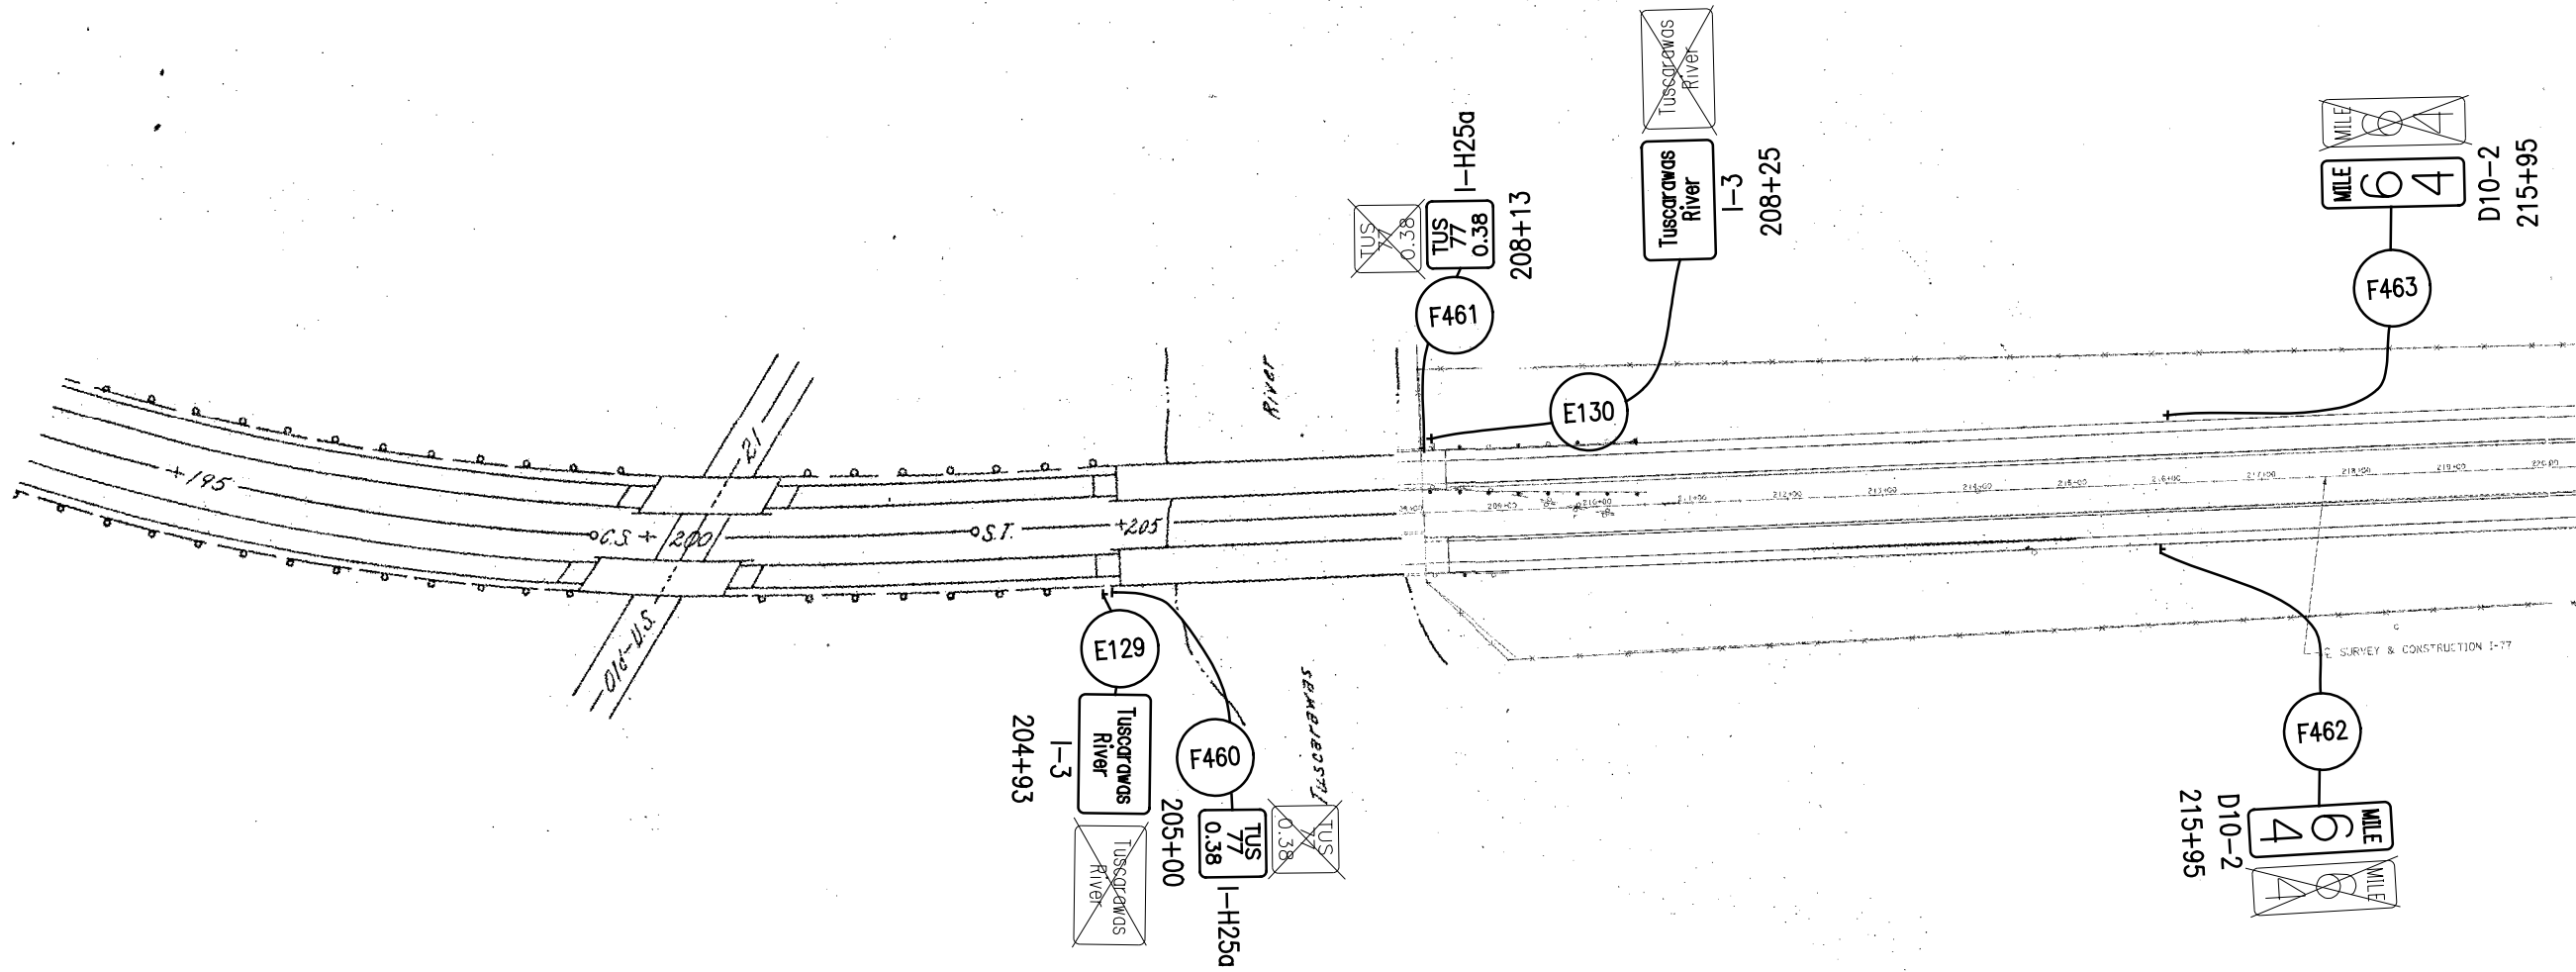

LEGEND


	PROPOSED SIGN
	EXISTING SIGN TO REMAIN (RELOCATION NOTED IN PLANS)
	EXISTING SIGN TO BE REMOVED

LEGEND

PROPOSED SIGN

EXISTING SIGN TO REMAIN
(RELOCATION NOTED IN PLANS)

EXISTING SIGN TO BE REMOVED

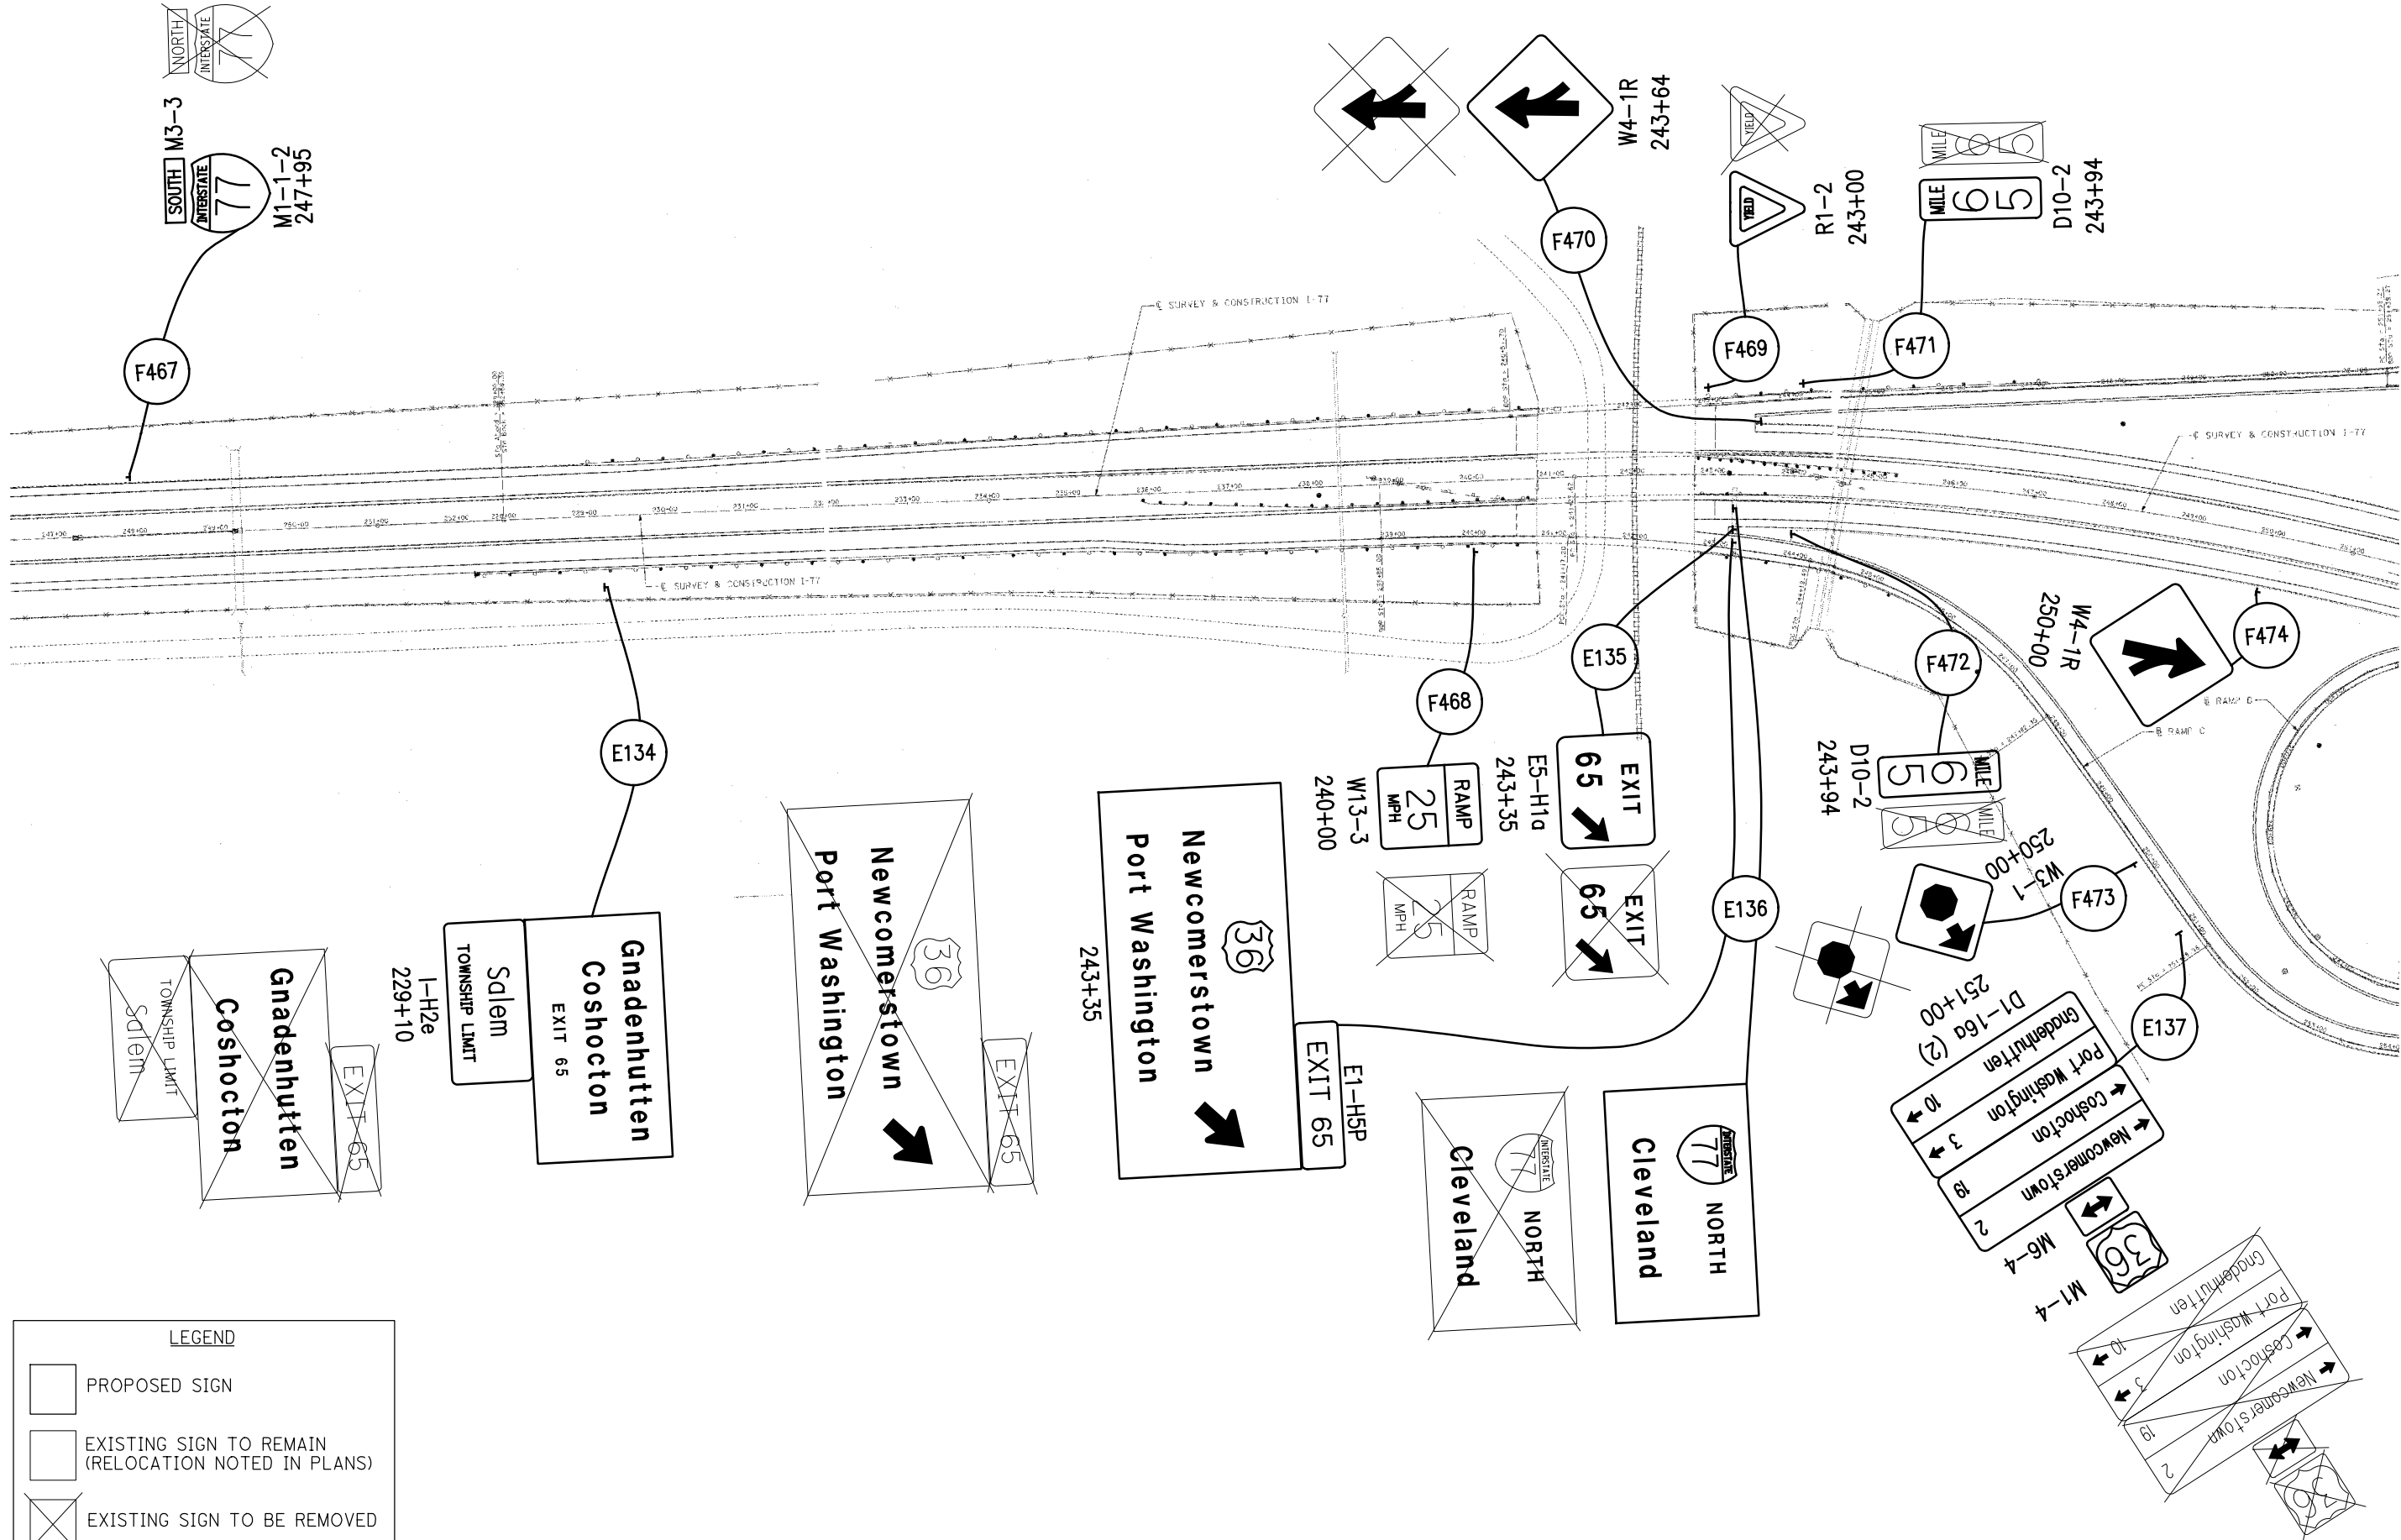


LEGEND

PROPOSED SIGN

EXISTING SIGN TO REMAIN
(RELOCATION NOTED IN PLANS)

EXISTING SIGN TO BE REMOVED

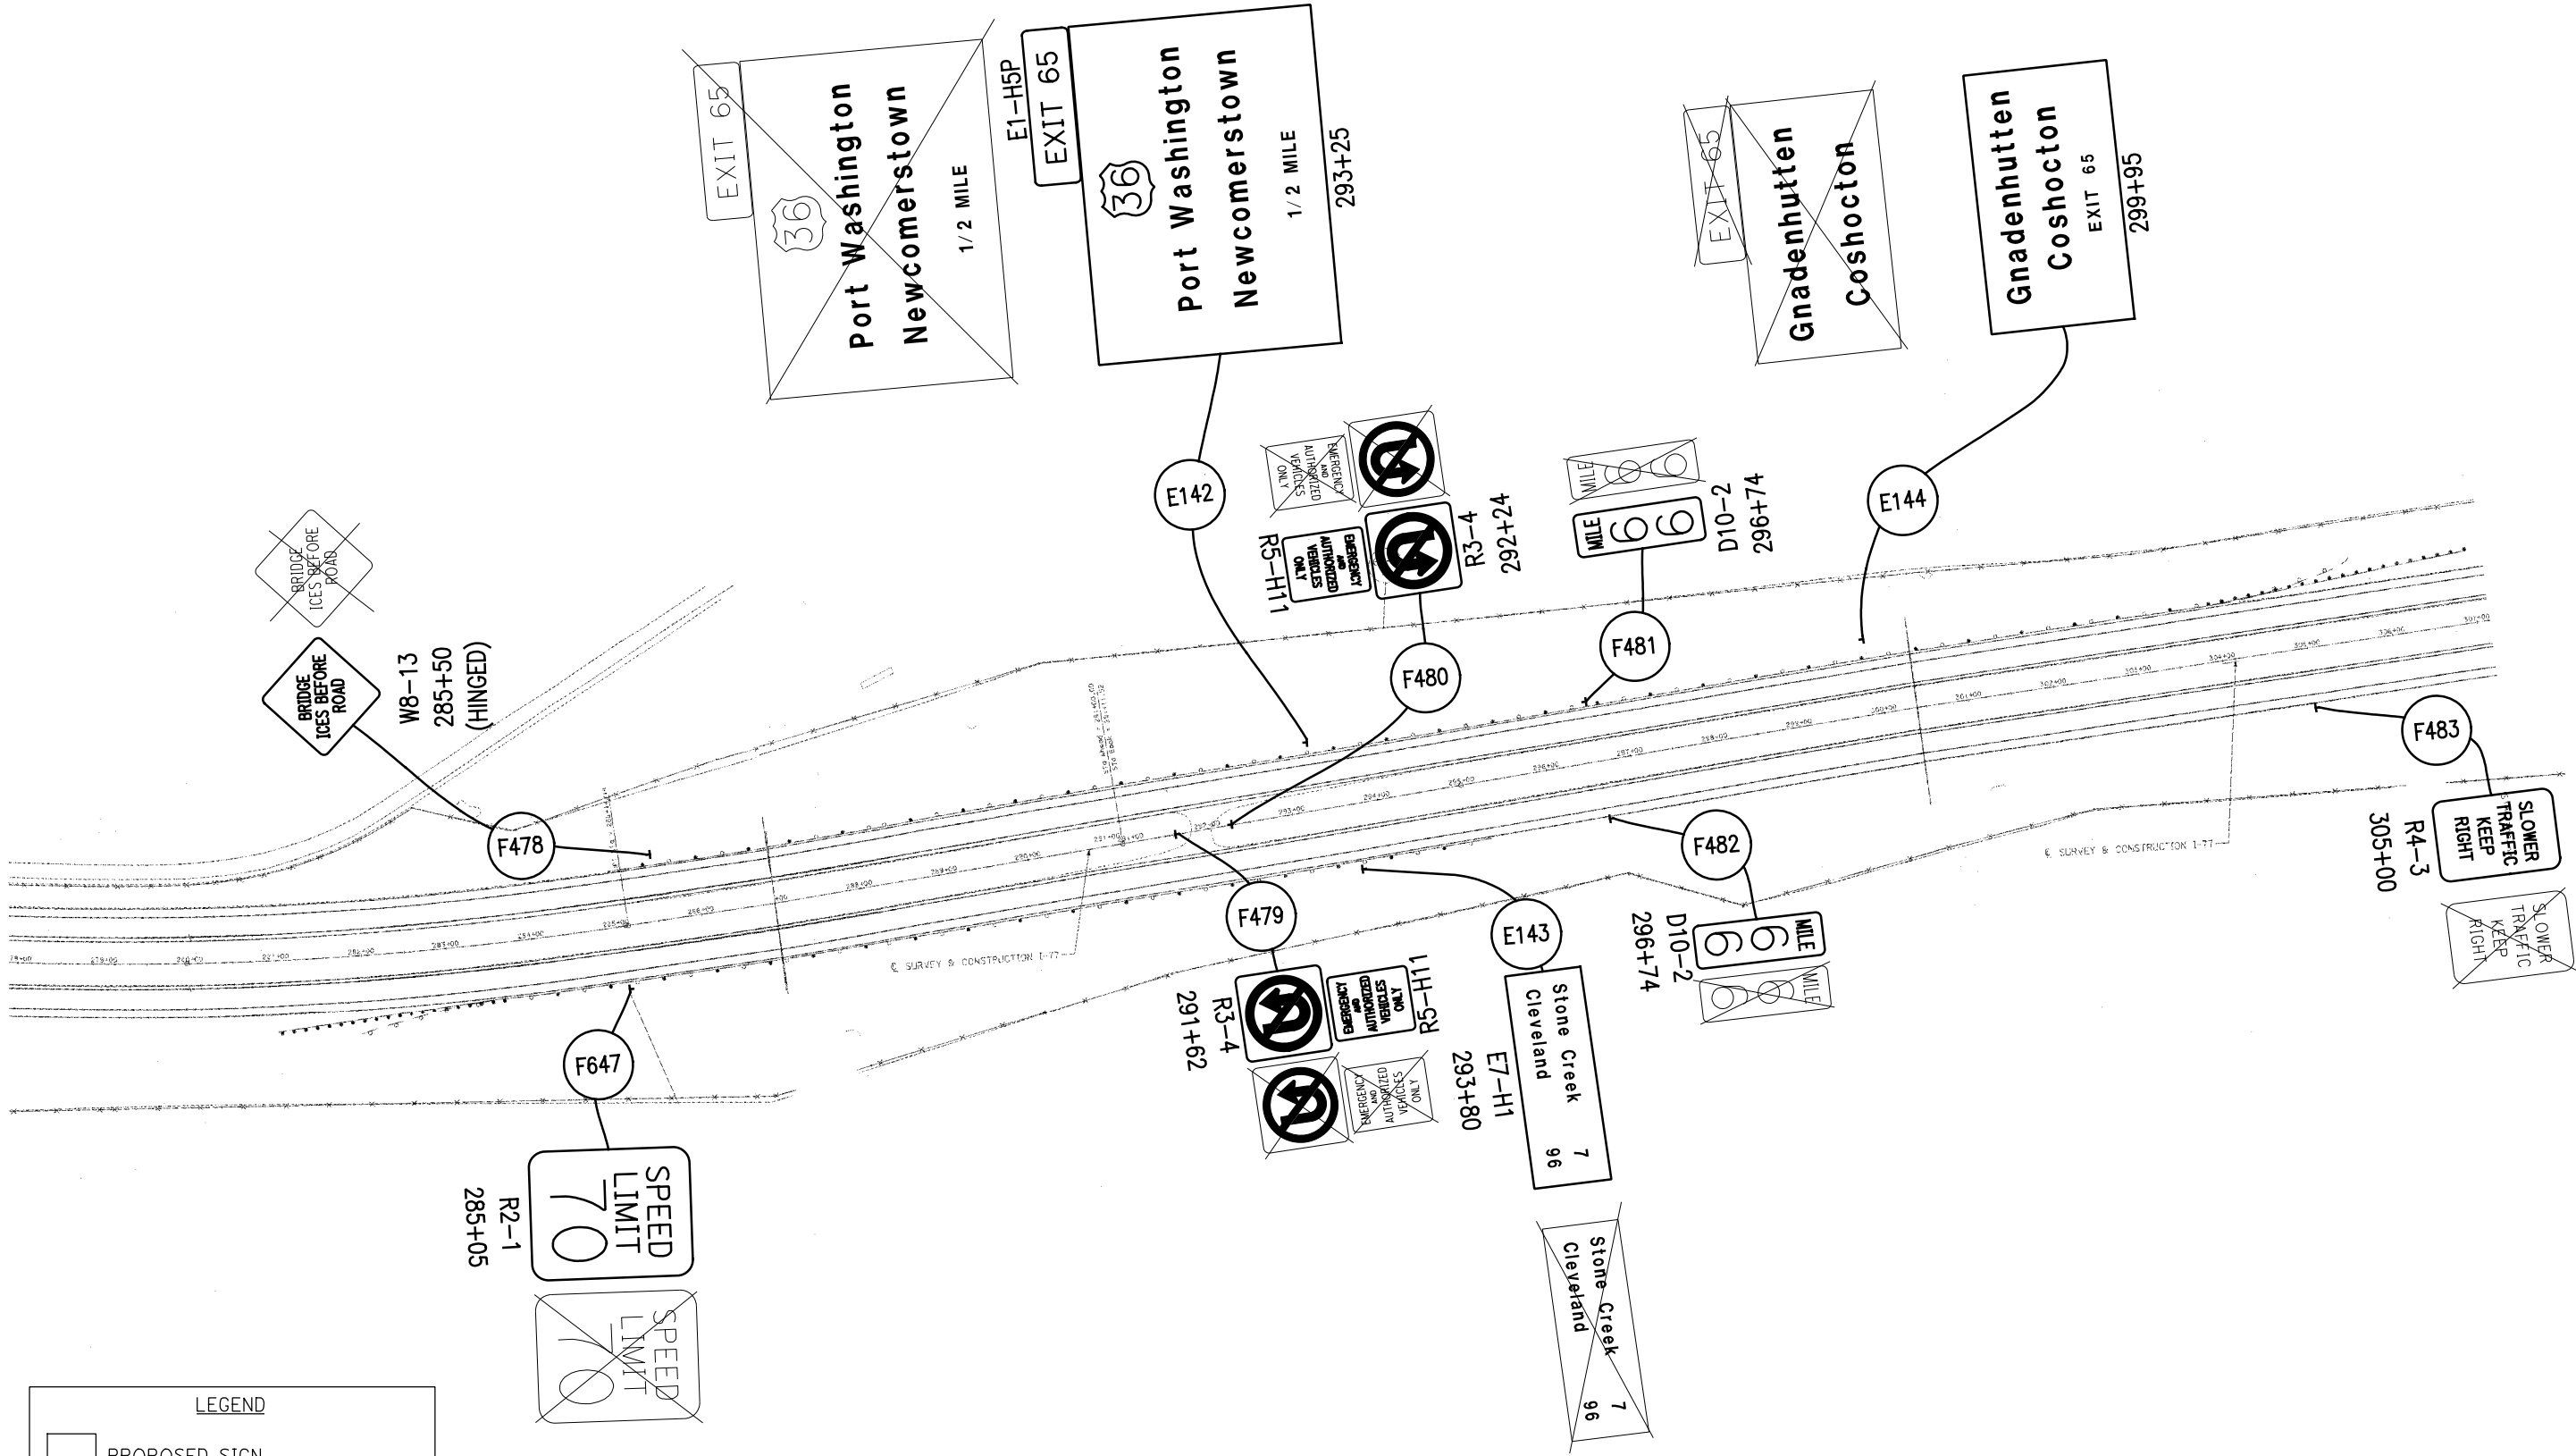


LEGEND

PROPOSED SIGN

EXISTING SIGN TO REMAIN
(RELOCATION NOTED IN PLANS)

EXISTING SIGN TO BE REMOVED

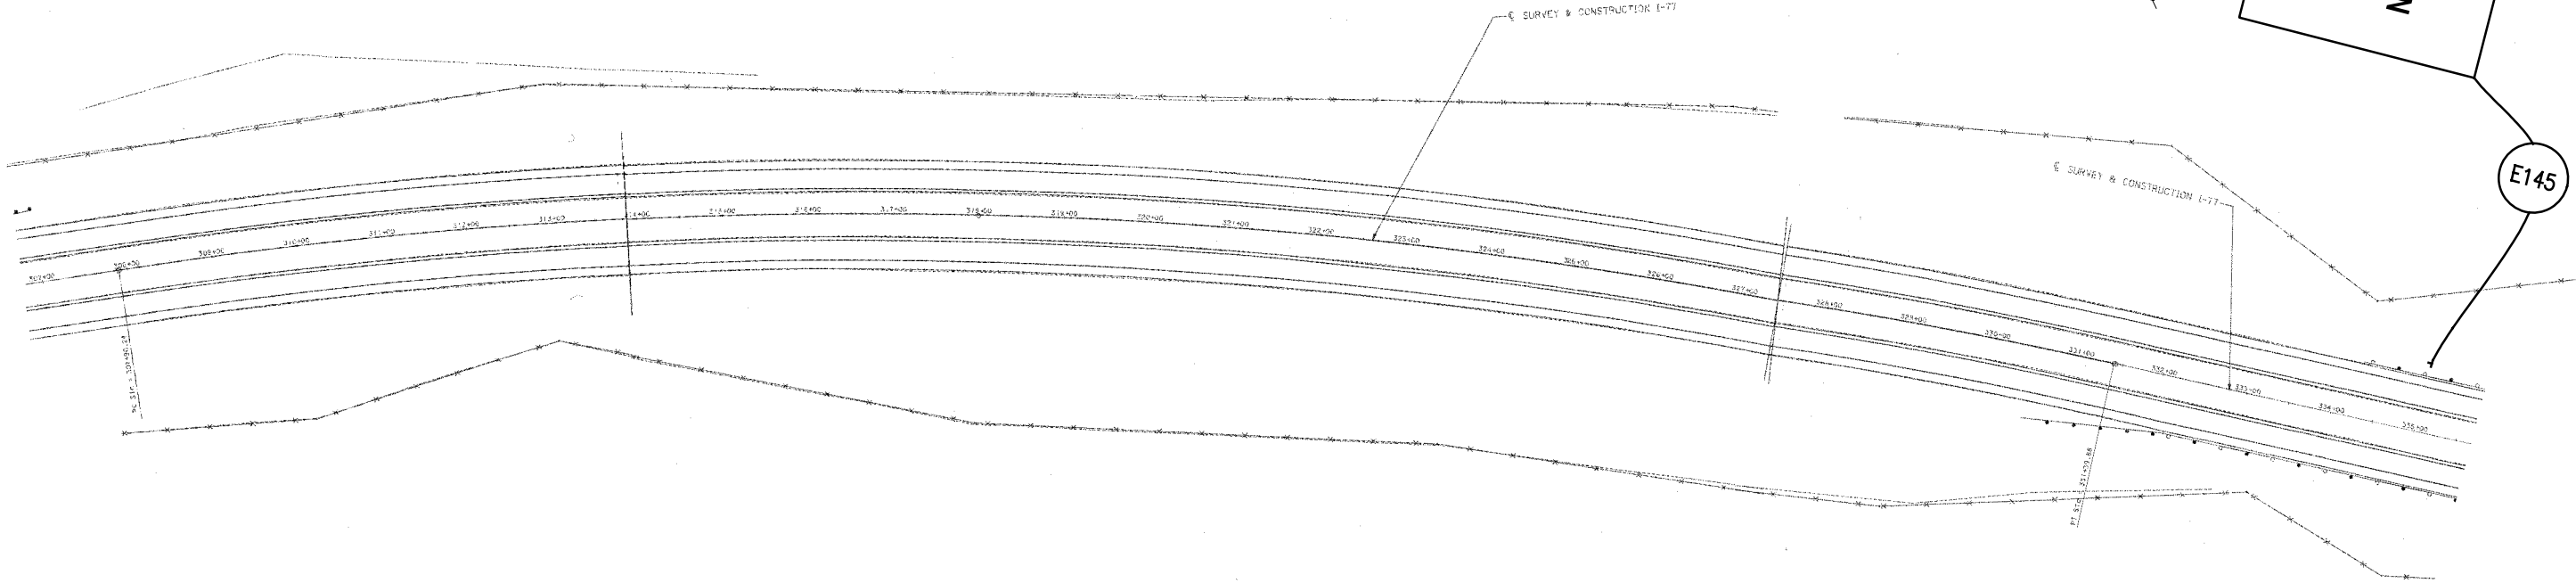

EXIT 65

36

Port Washington
Newcomerstown

1 1/4 MILE

E1-H5P
EXIT 65

36

Port Washington
Newcomerstown

1 1/4 MILES

335+00


E145

LEGEND

PROPOSED SIGN

EXISTING SIGN TO REMAIN
(RELOCATION NOTED IN PLANS)

EXISTING SIGN TO BE REMOVED

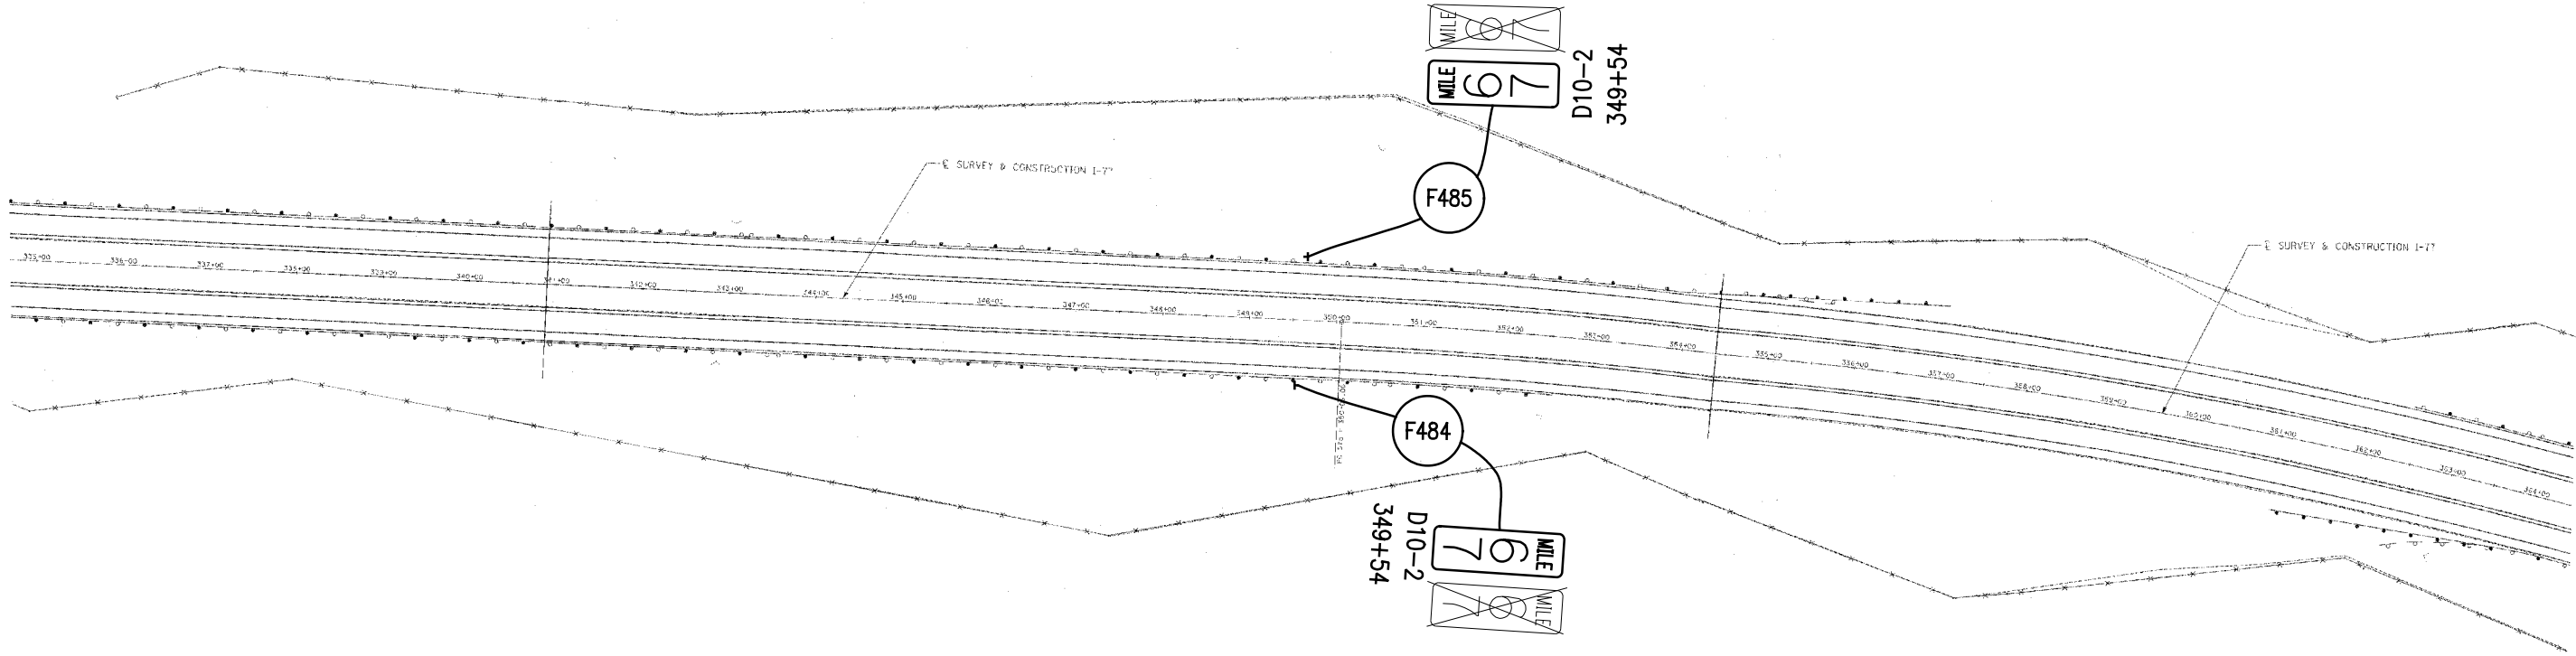


LEGEND

PROPOSED SIGN

EXISTING SIGN TO REMAIN
(RELOCATION NOTED IN PLANS)

EXISTING SIGN TO BE REMOVED

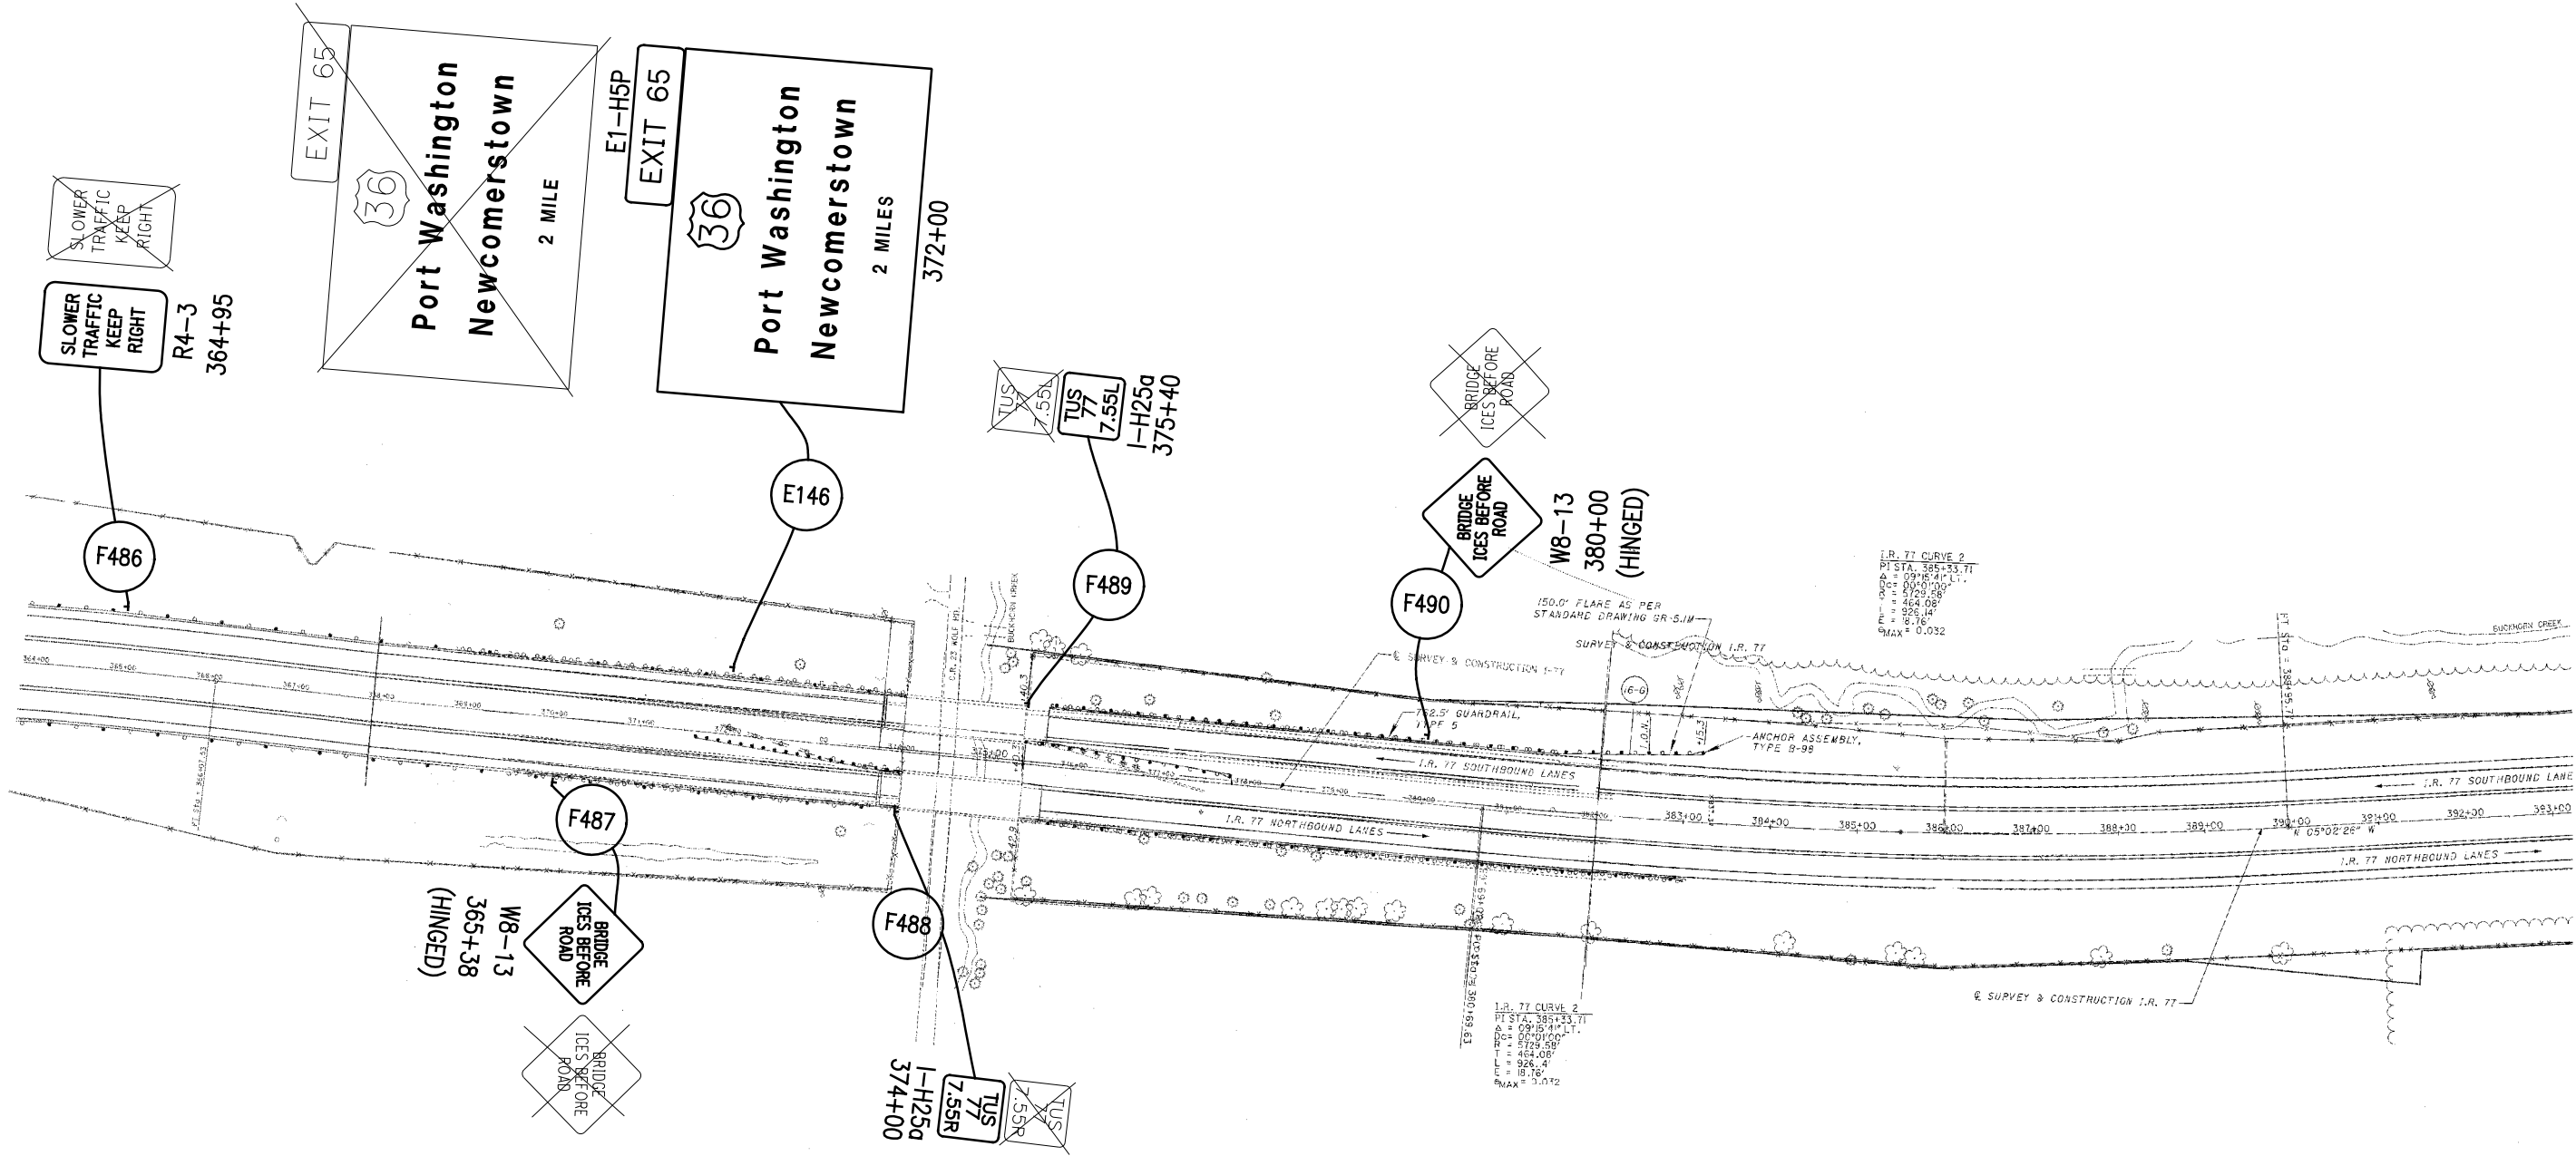



LEGEND

PROPOSED SIGN

EXISTING SIGN TO REMAIN
(RELOCATION NOTED IN PLANS)

EXISTING SIGN TO BE REMOVED

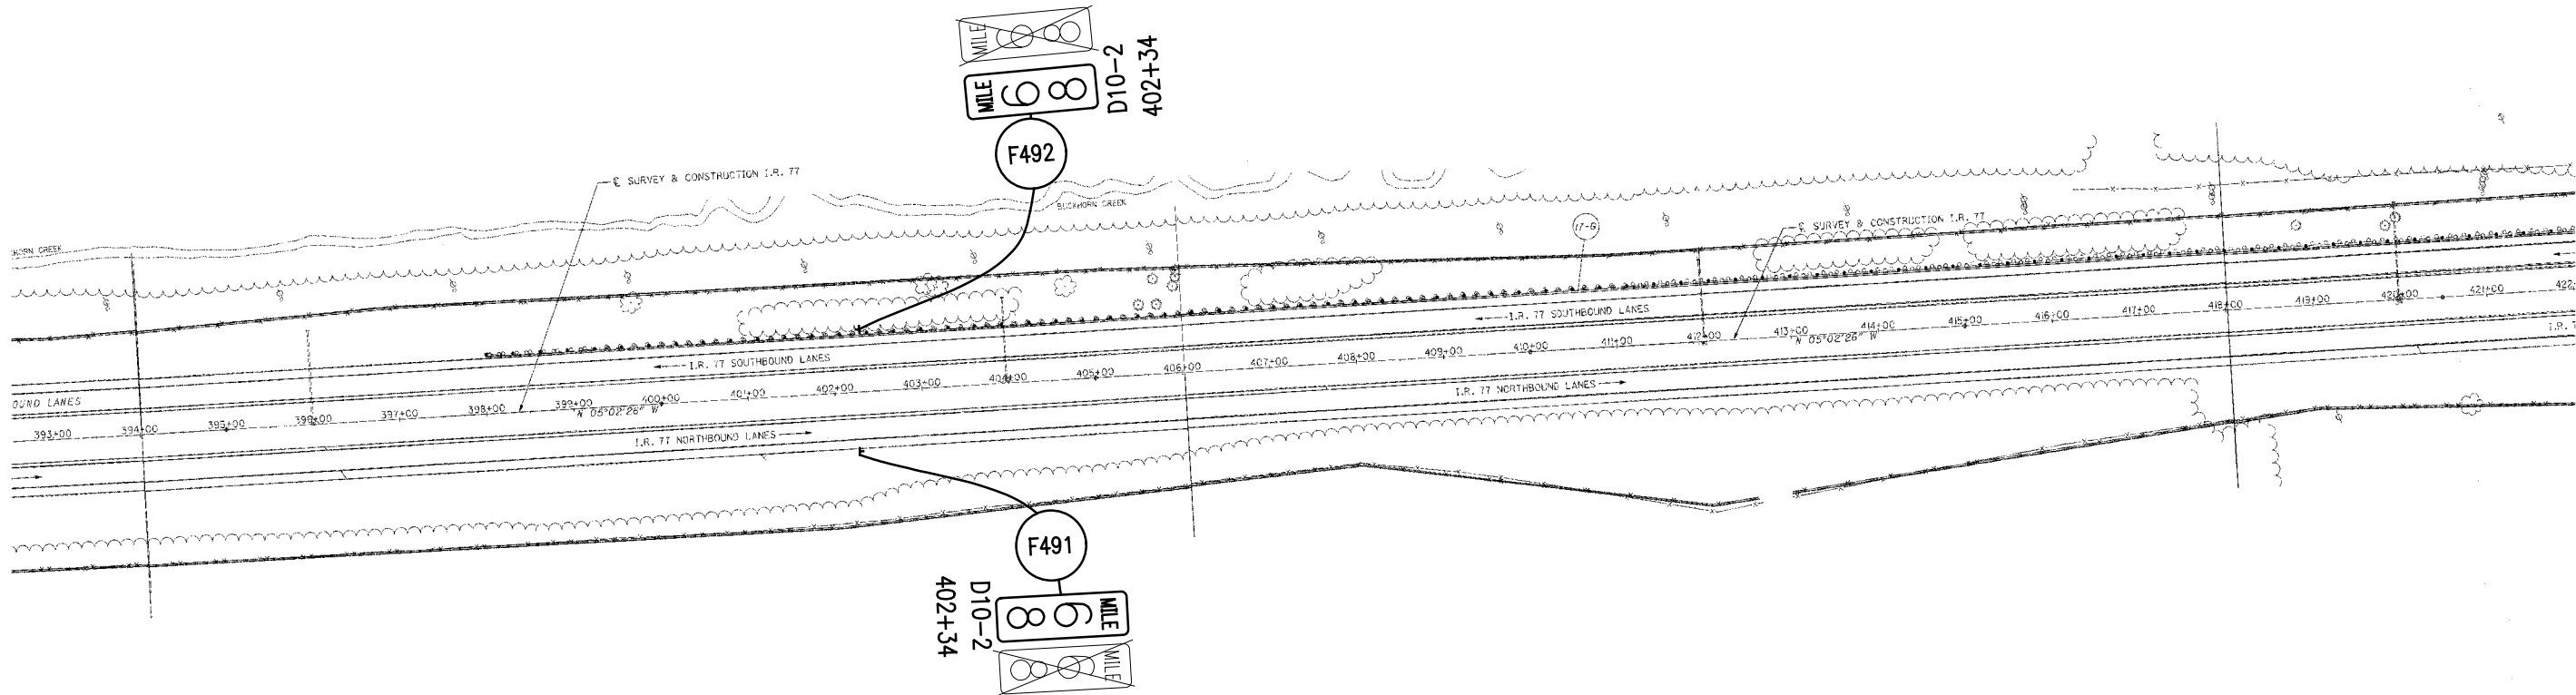

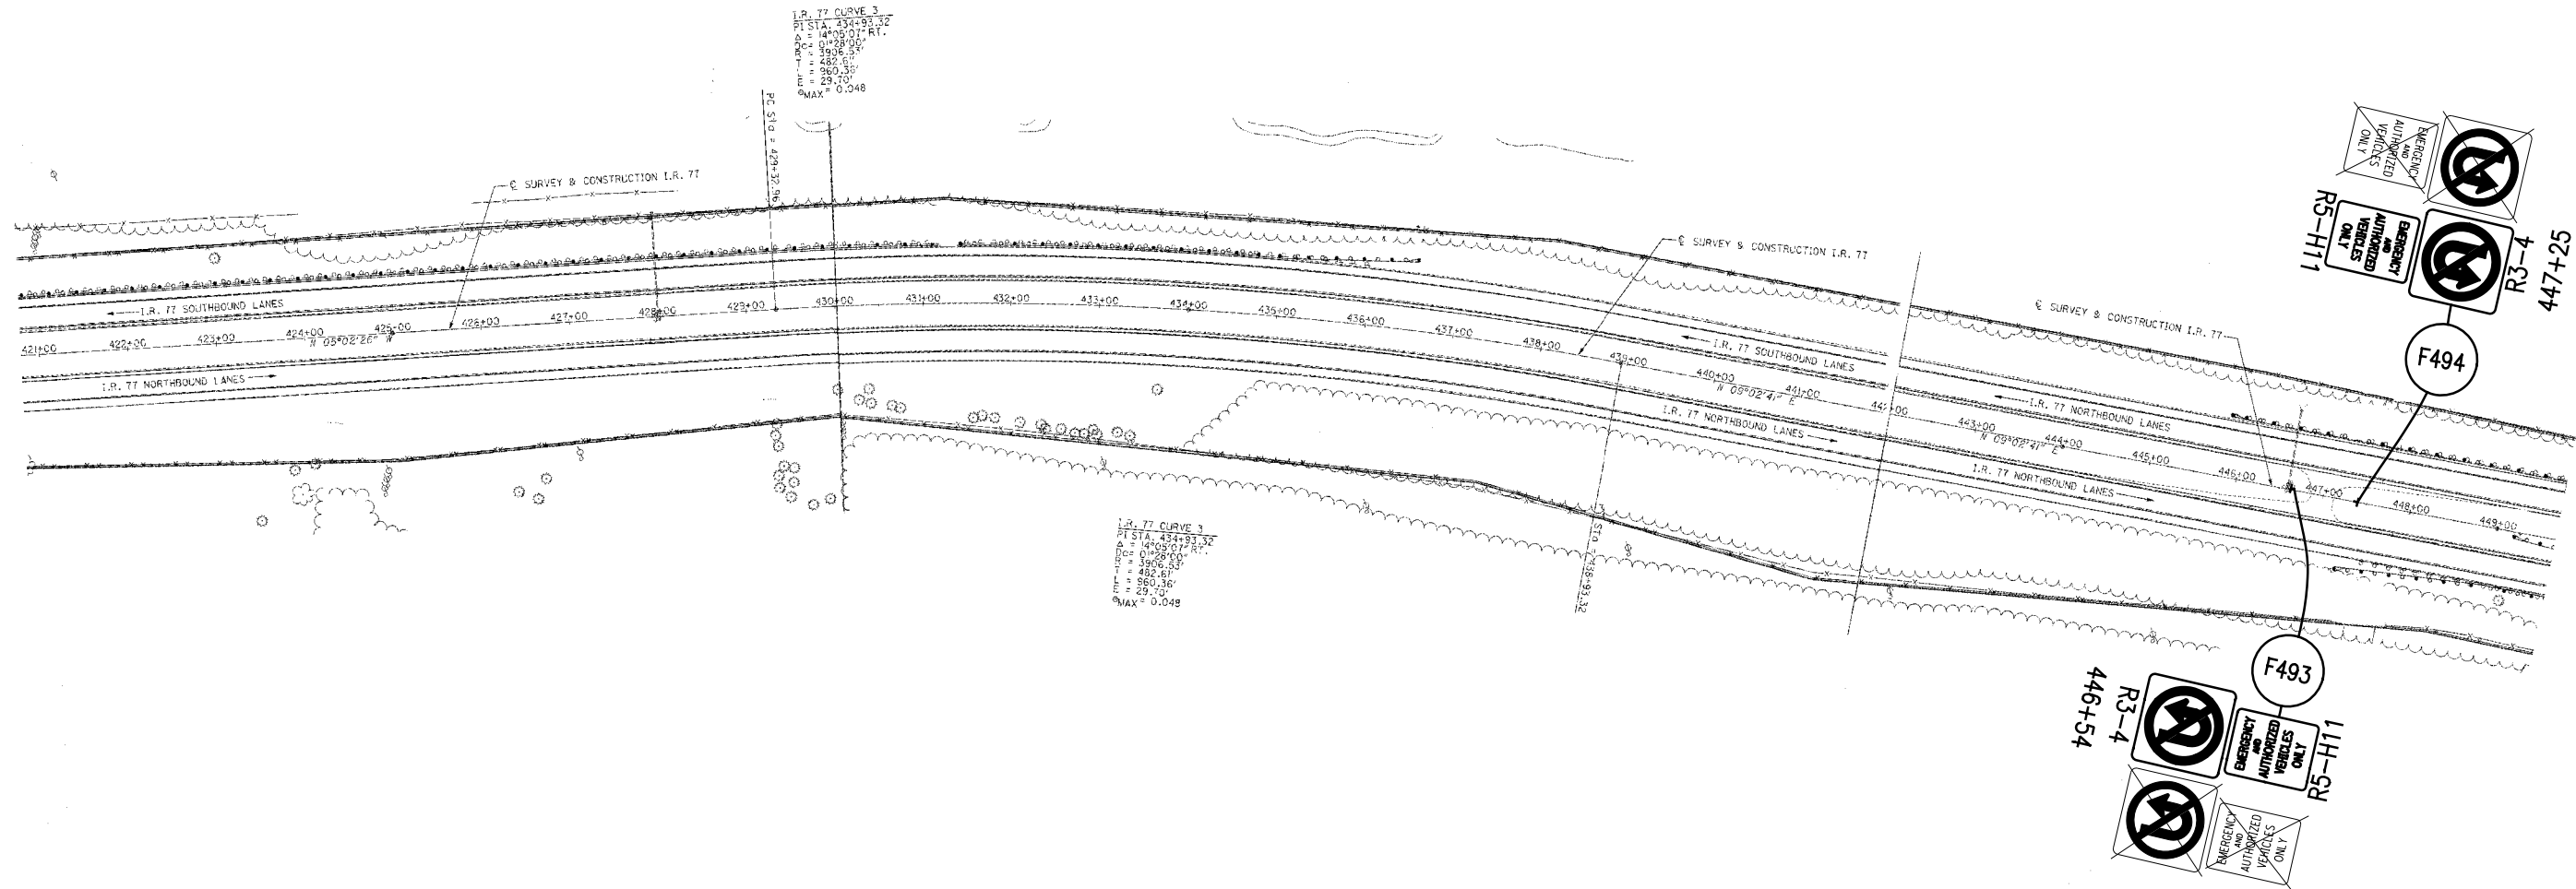

LEGEND

PROPOSED SIGN

EXISTING SIGN TO REMAIN
(RELOCATION NOTED IN PLANS)


EXISTING SIGN TO BE REMOVED

LEGEND

PROPOSED SIGN

EXISTING SIGN TO REMAIN
(RELOCATION NOTED IN PLANS)

EXISTING SIGN TO BE REMOVED

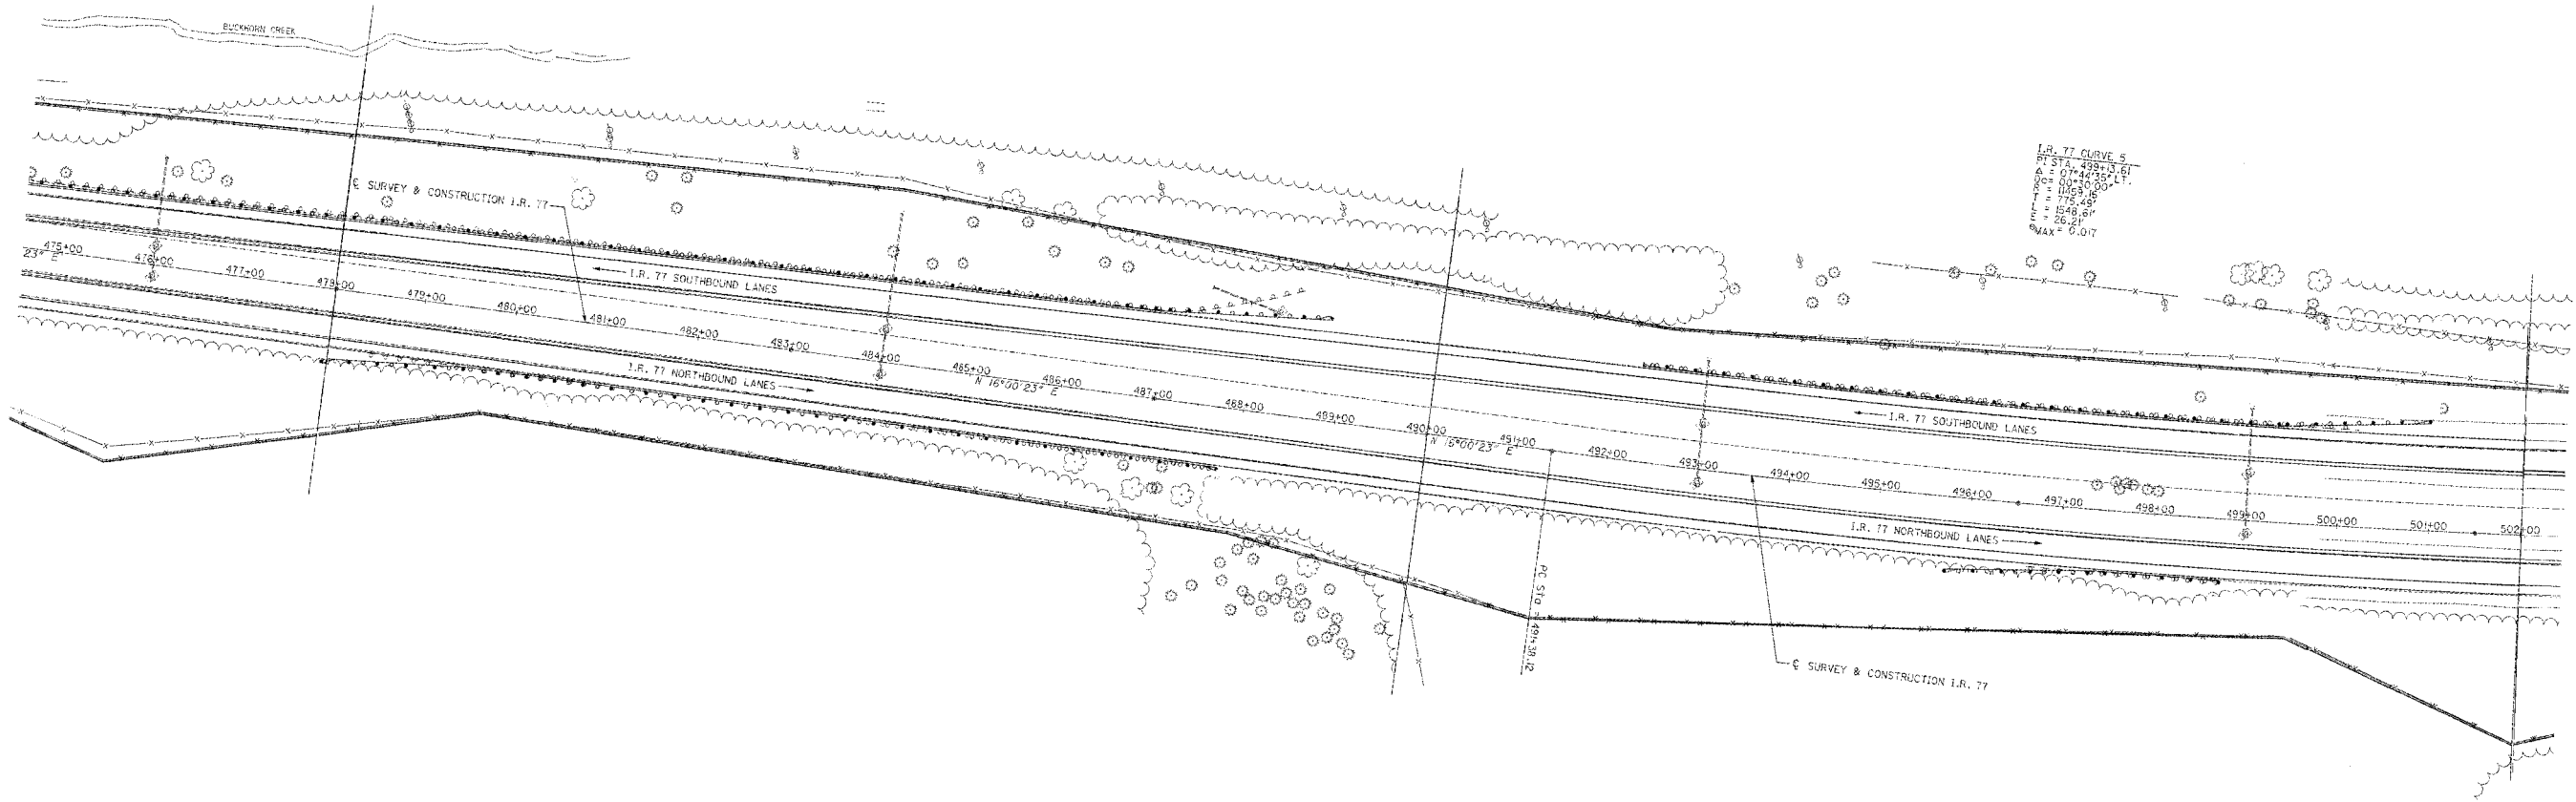


LEGEND

PROPOSED SIGN

EXISTING SIGN TO REMAIN
(RELOCATION NOTED IN PLANS)

EXISTING SIGN TO BE REMOVED

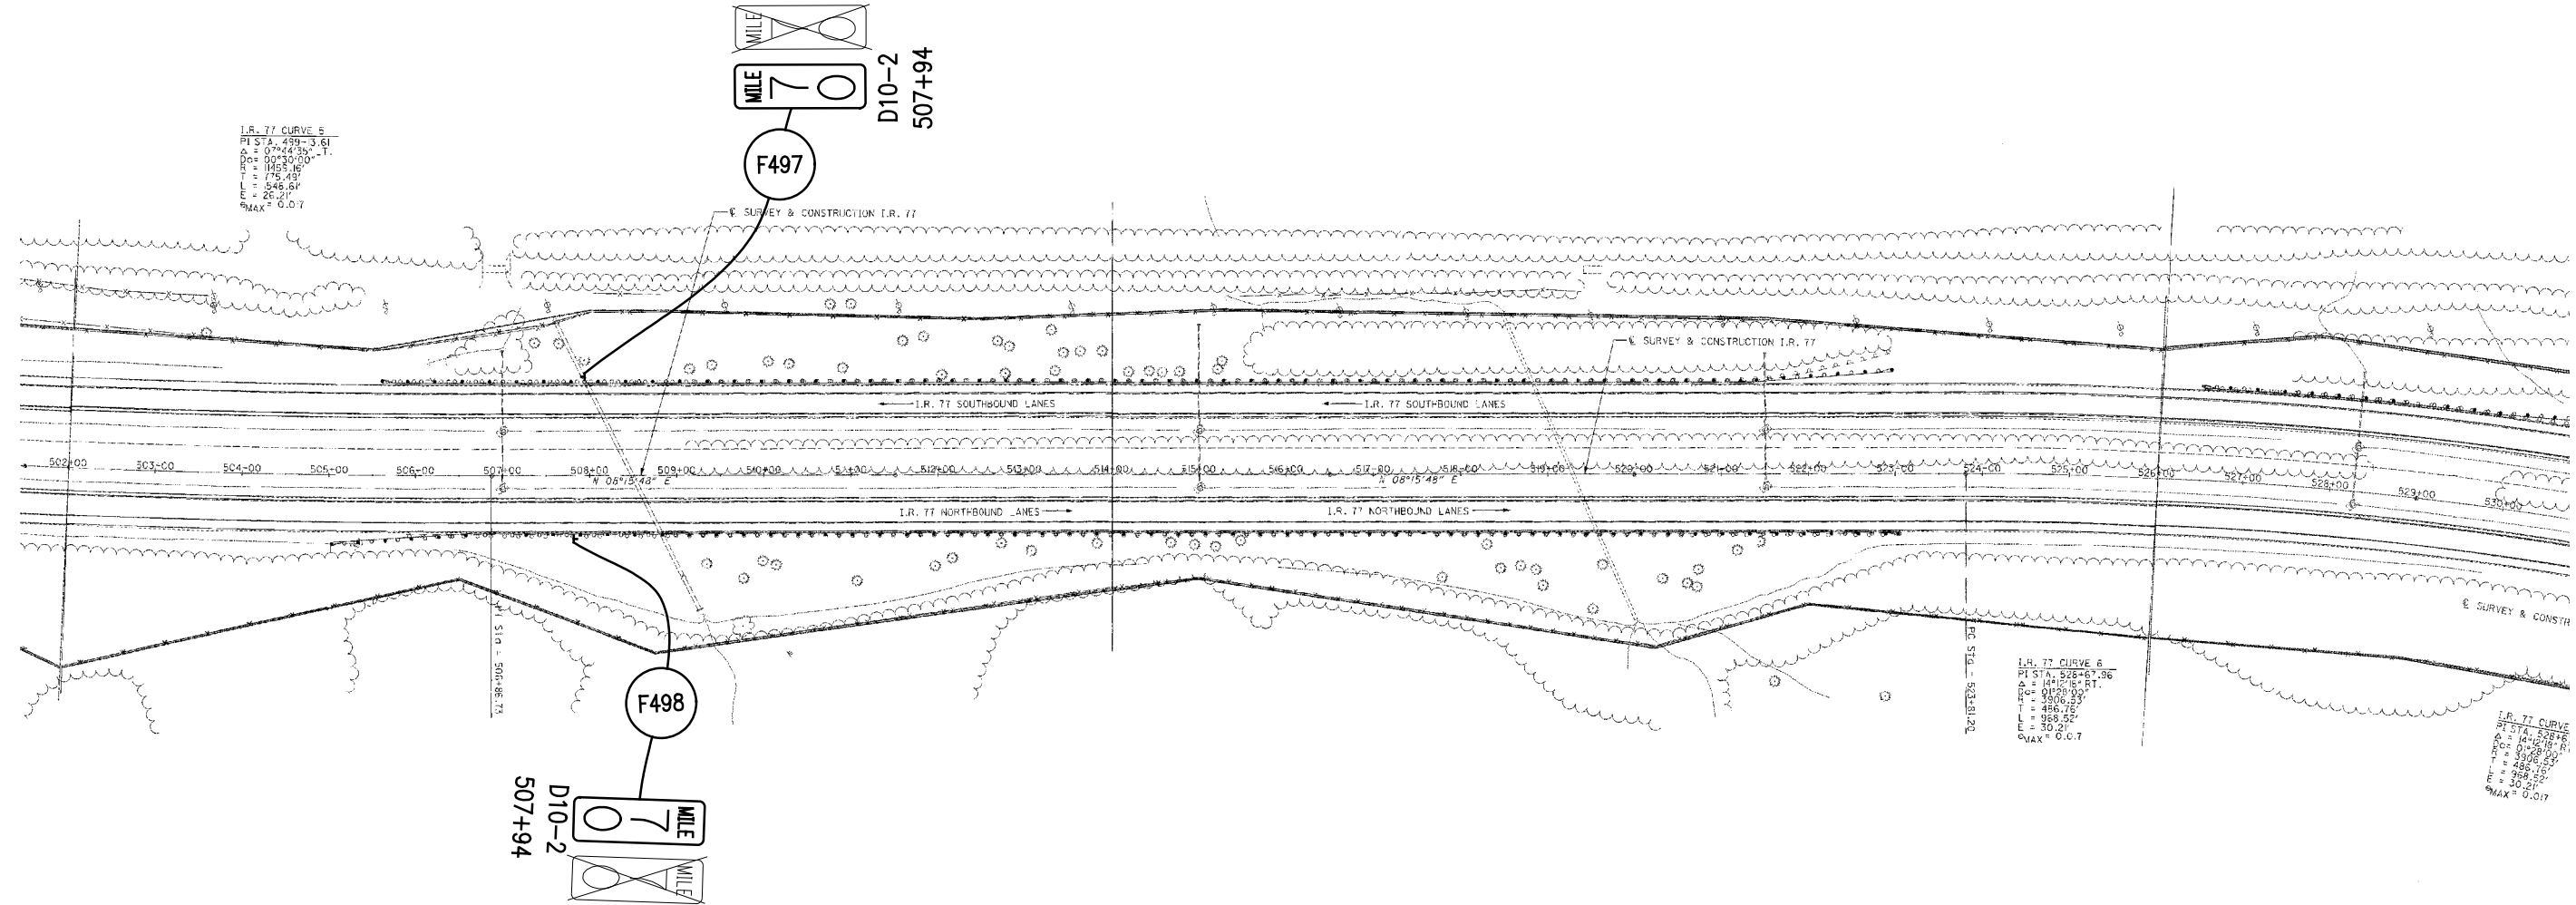


LEGEND

PROPOSED SIGN

EXISTING SIGN TO REMAIN
(RELOCATION NOTED IN PLANS)

EXISTING SIGN TO BE REMOVED

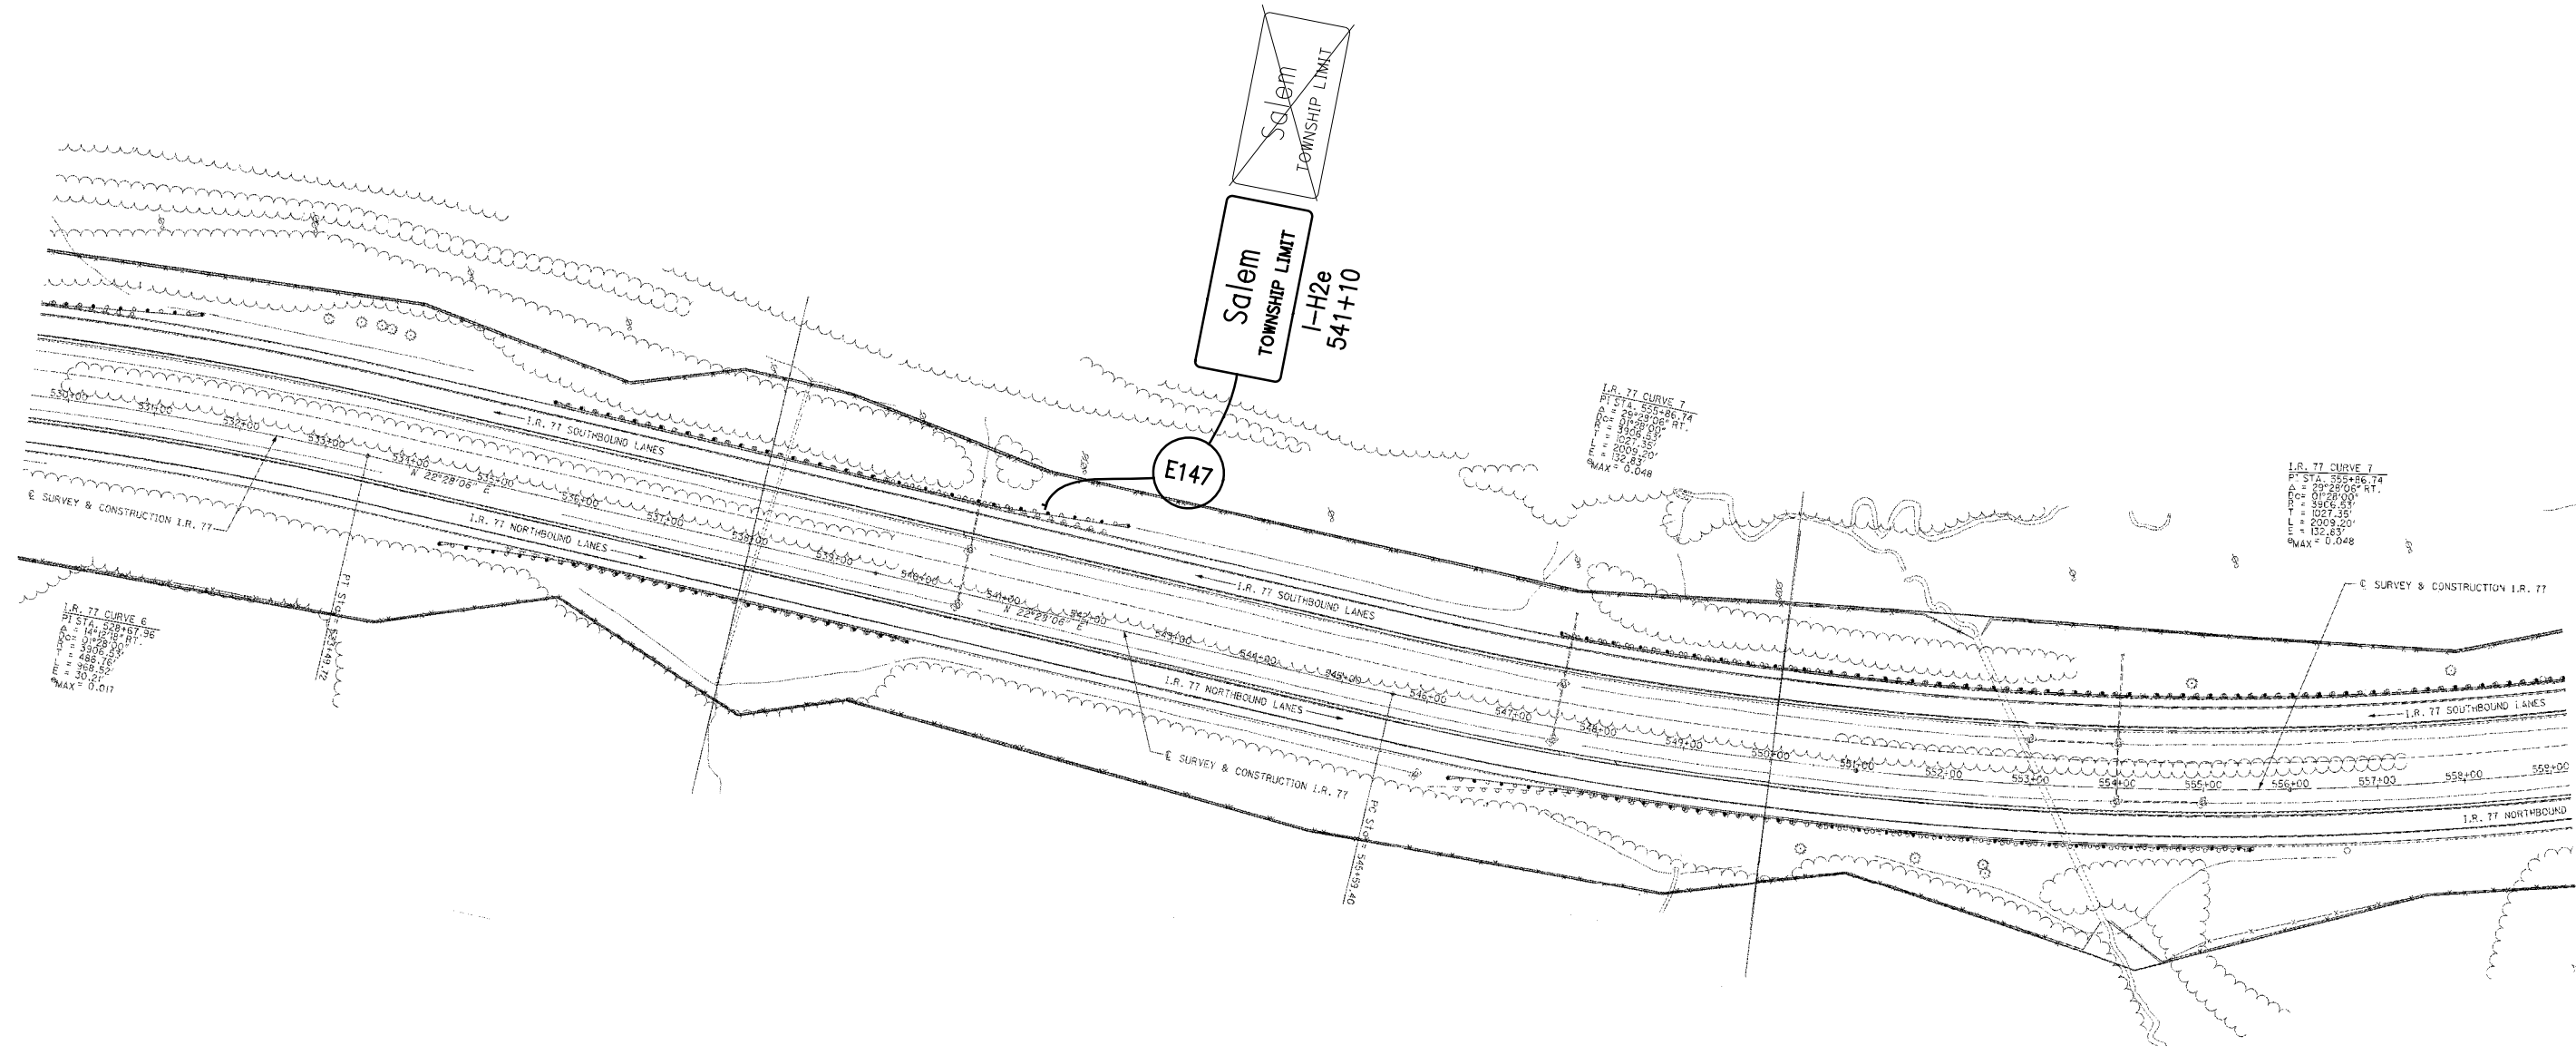




LEGEND

PROPOSED SIGN

EXISTING SIGN TO REMAIN
(RELOCATION NOTED IN PLANS)

EXISTING SIGN TO BE REMOVED

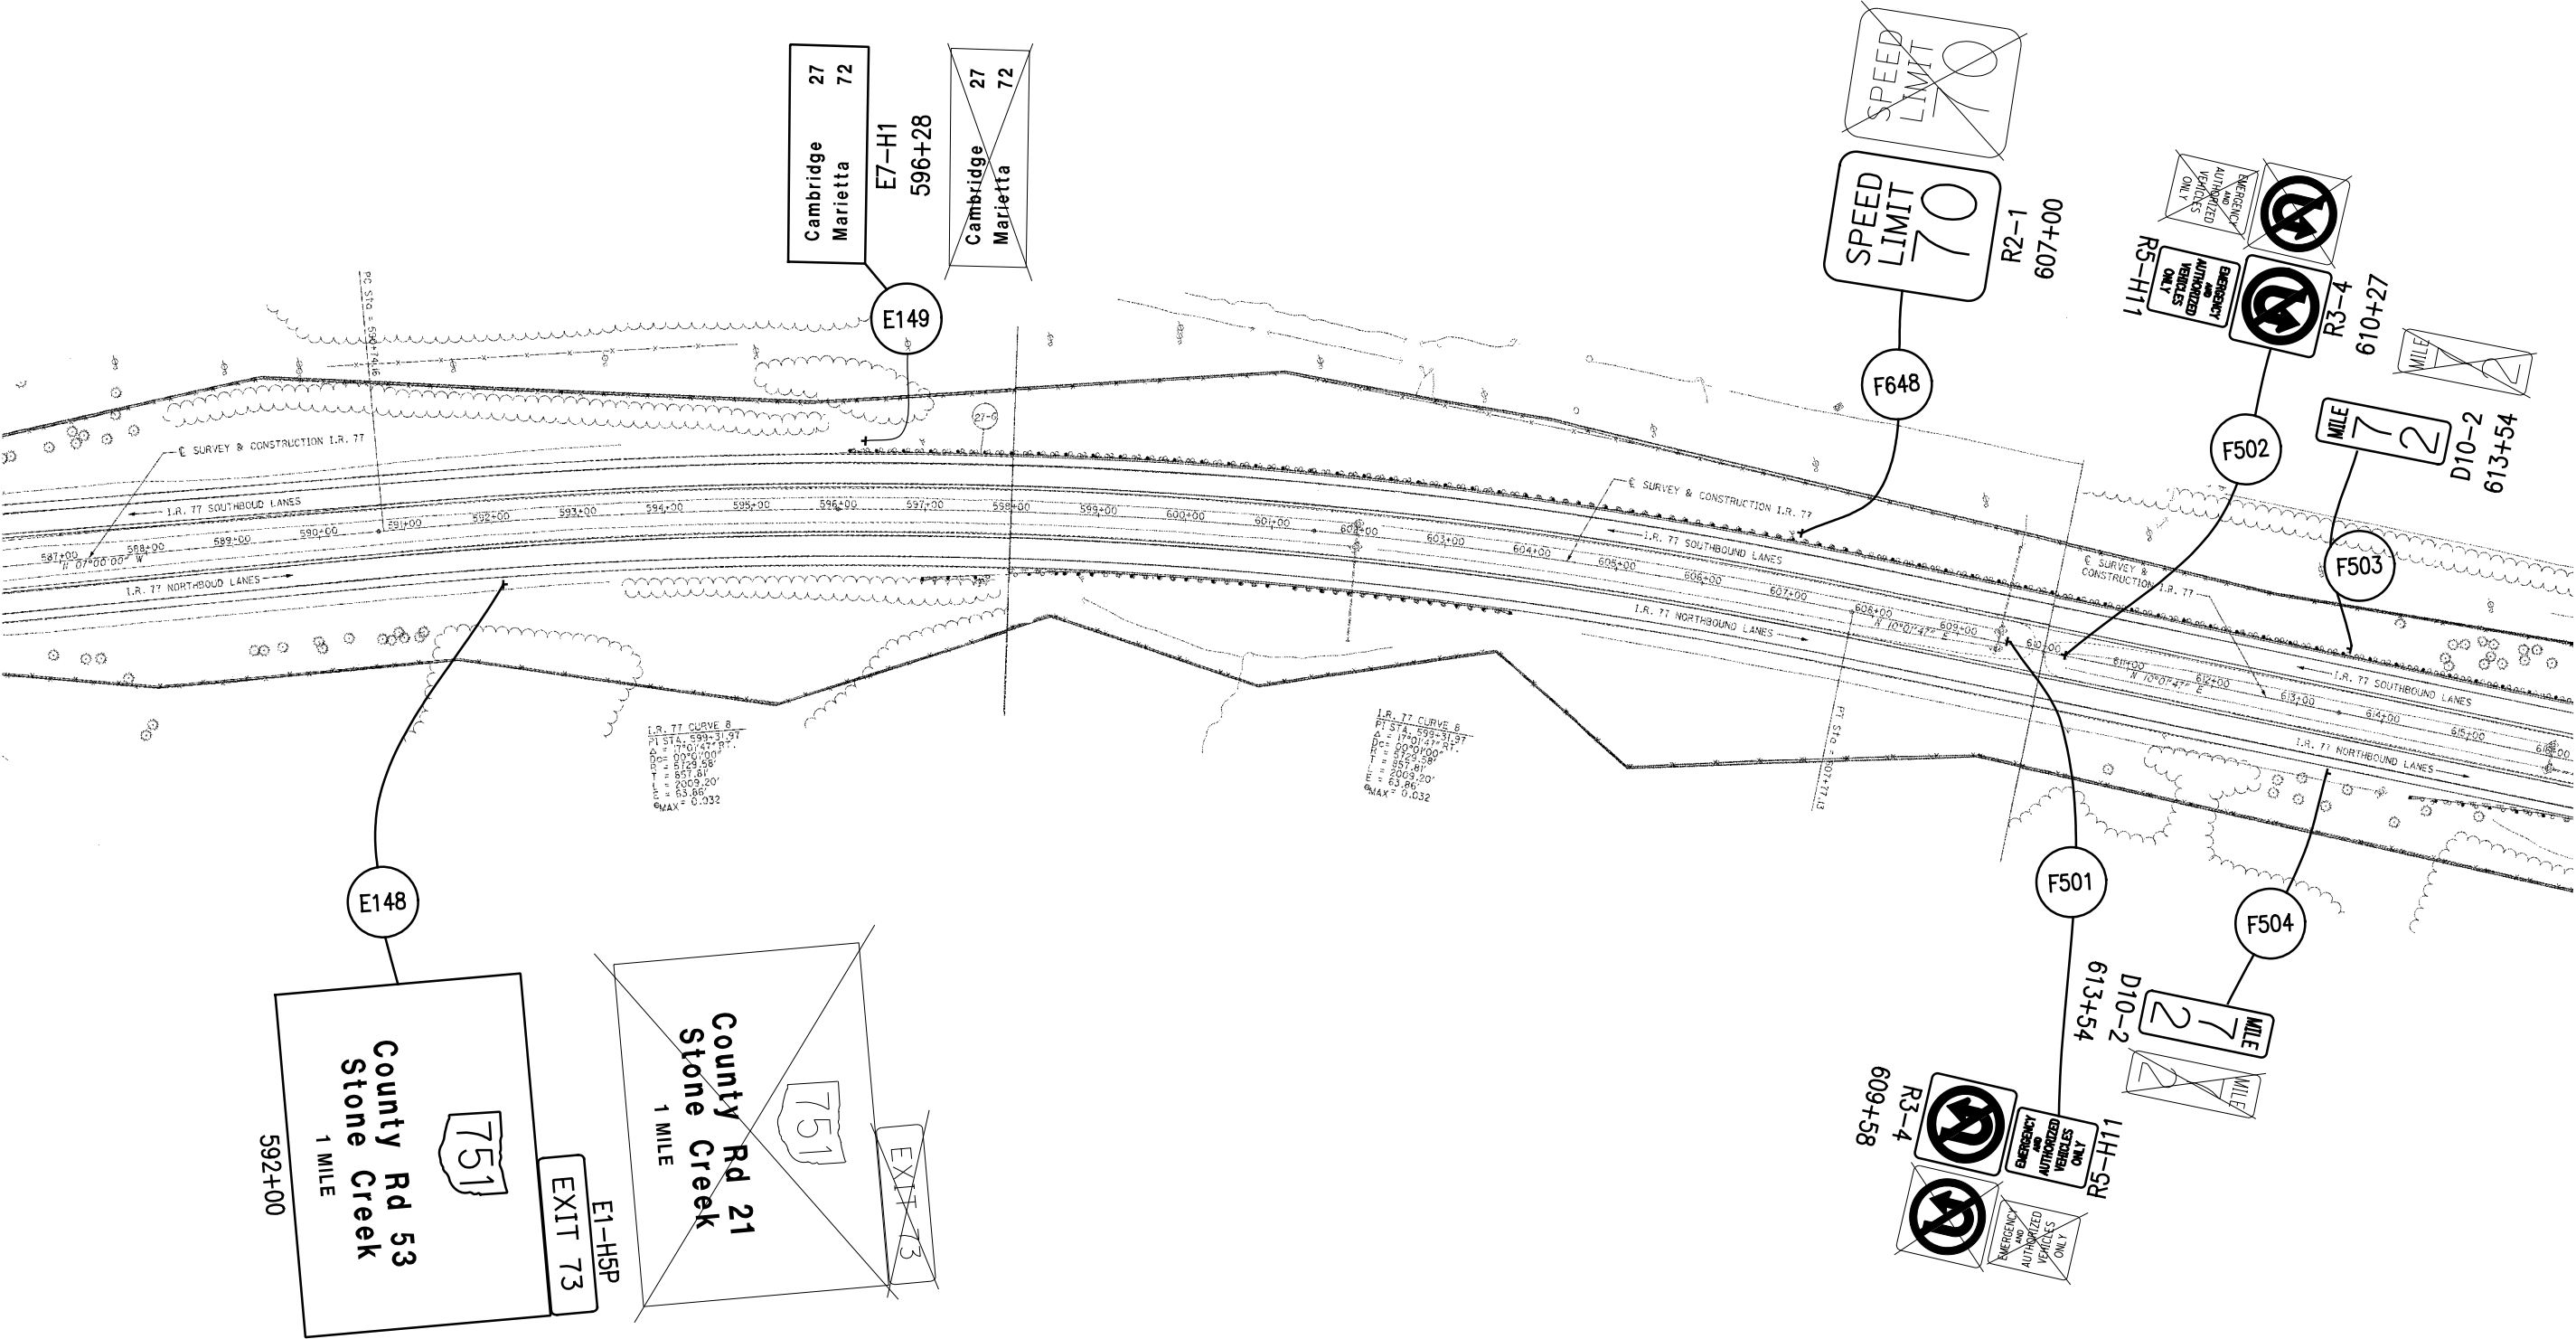



LEGEND


PROPOSED SIGN

EXISTING SIGN TO REMAIN
(RELOCATION NOTED IN PLANS)

EXISTING SIGN TO BE REMOVED

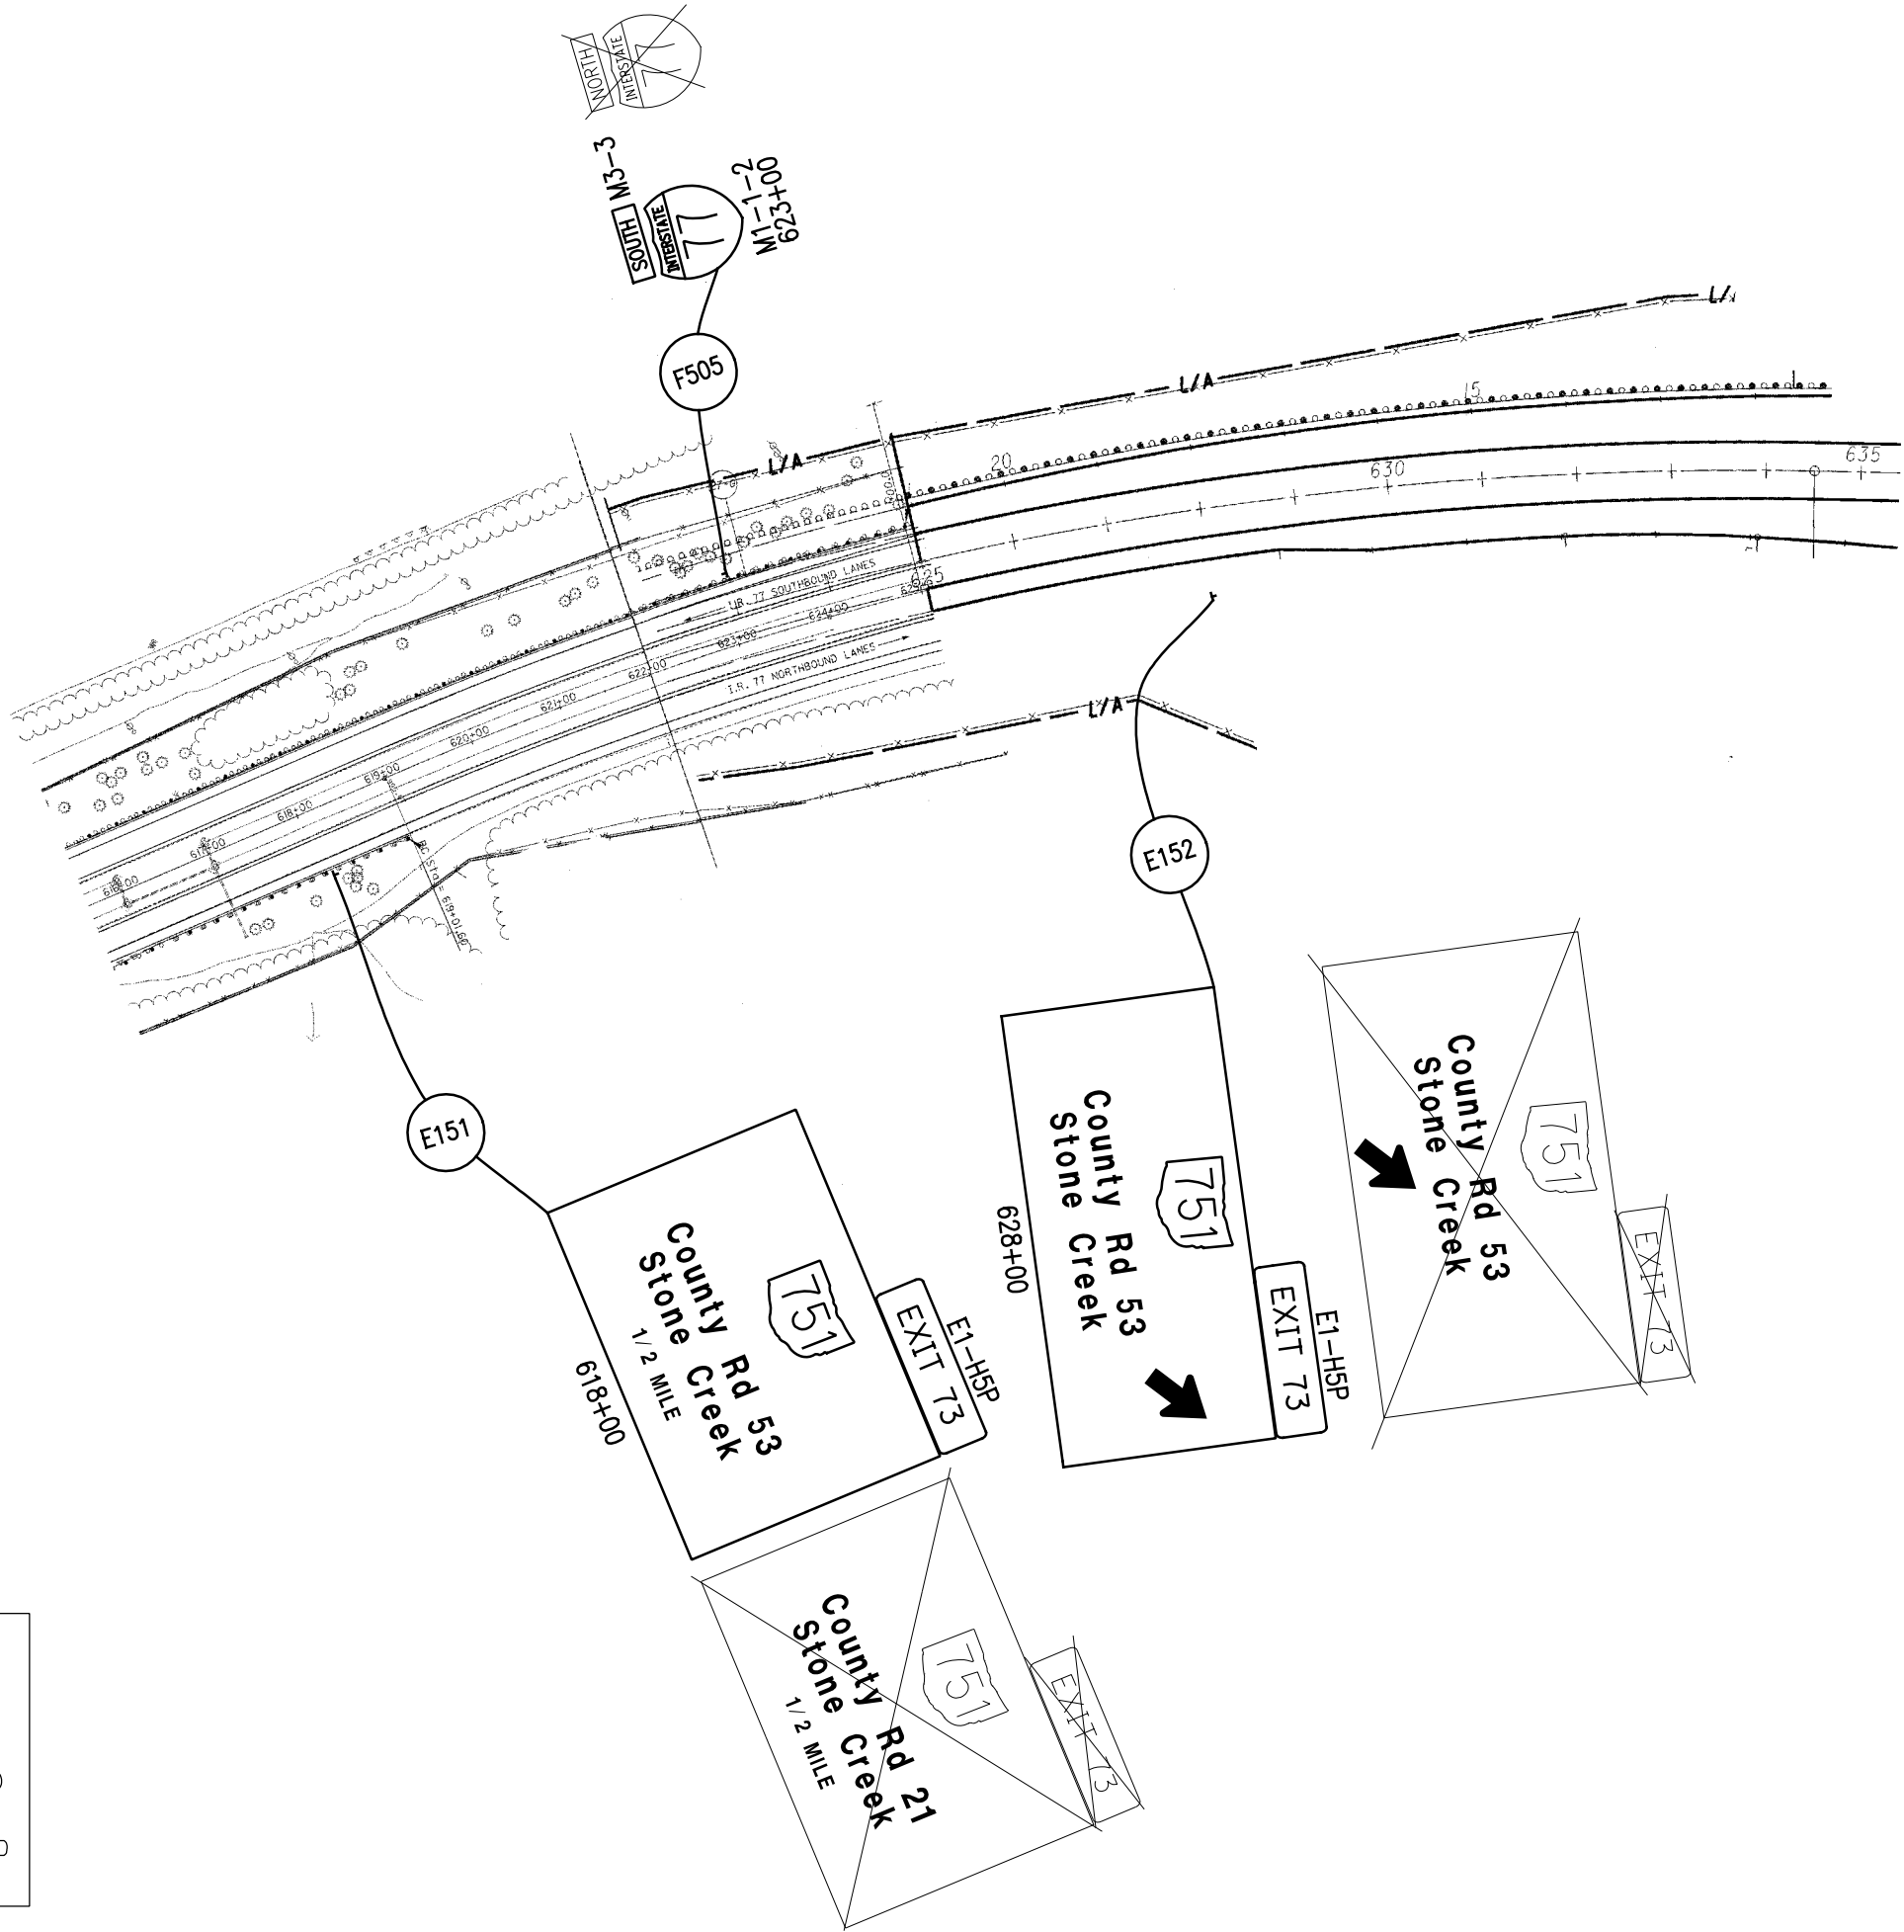


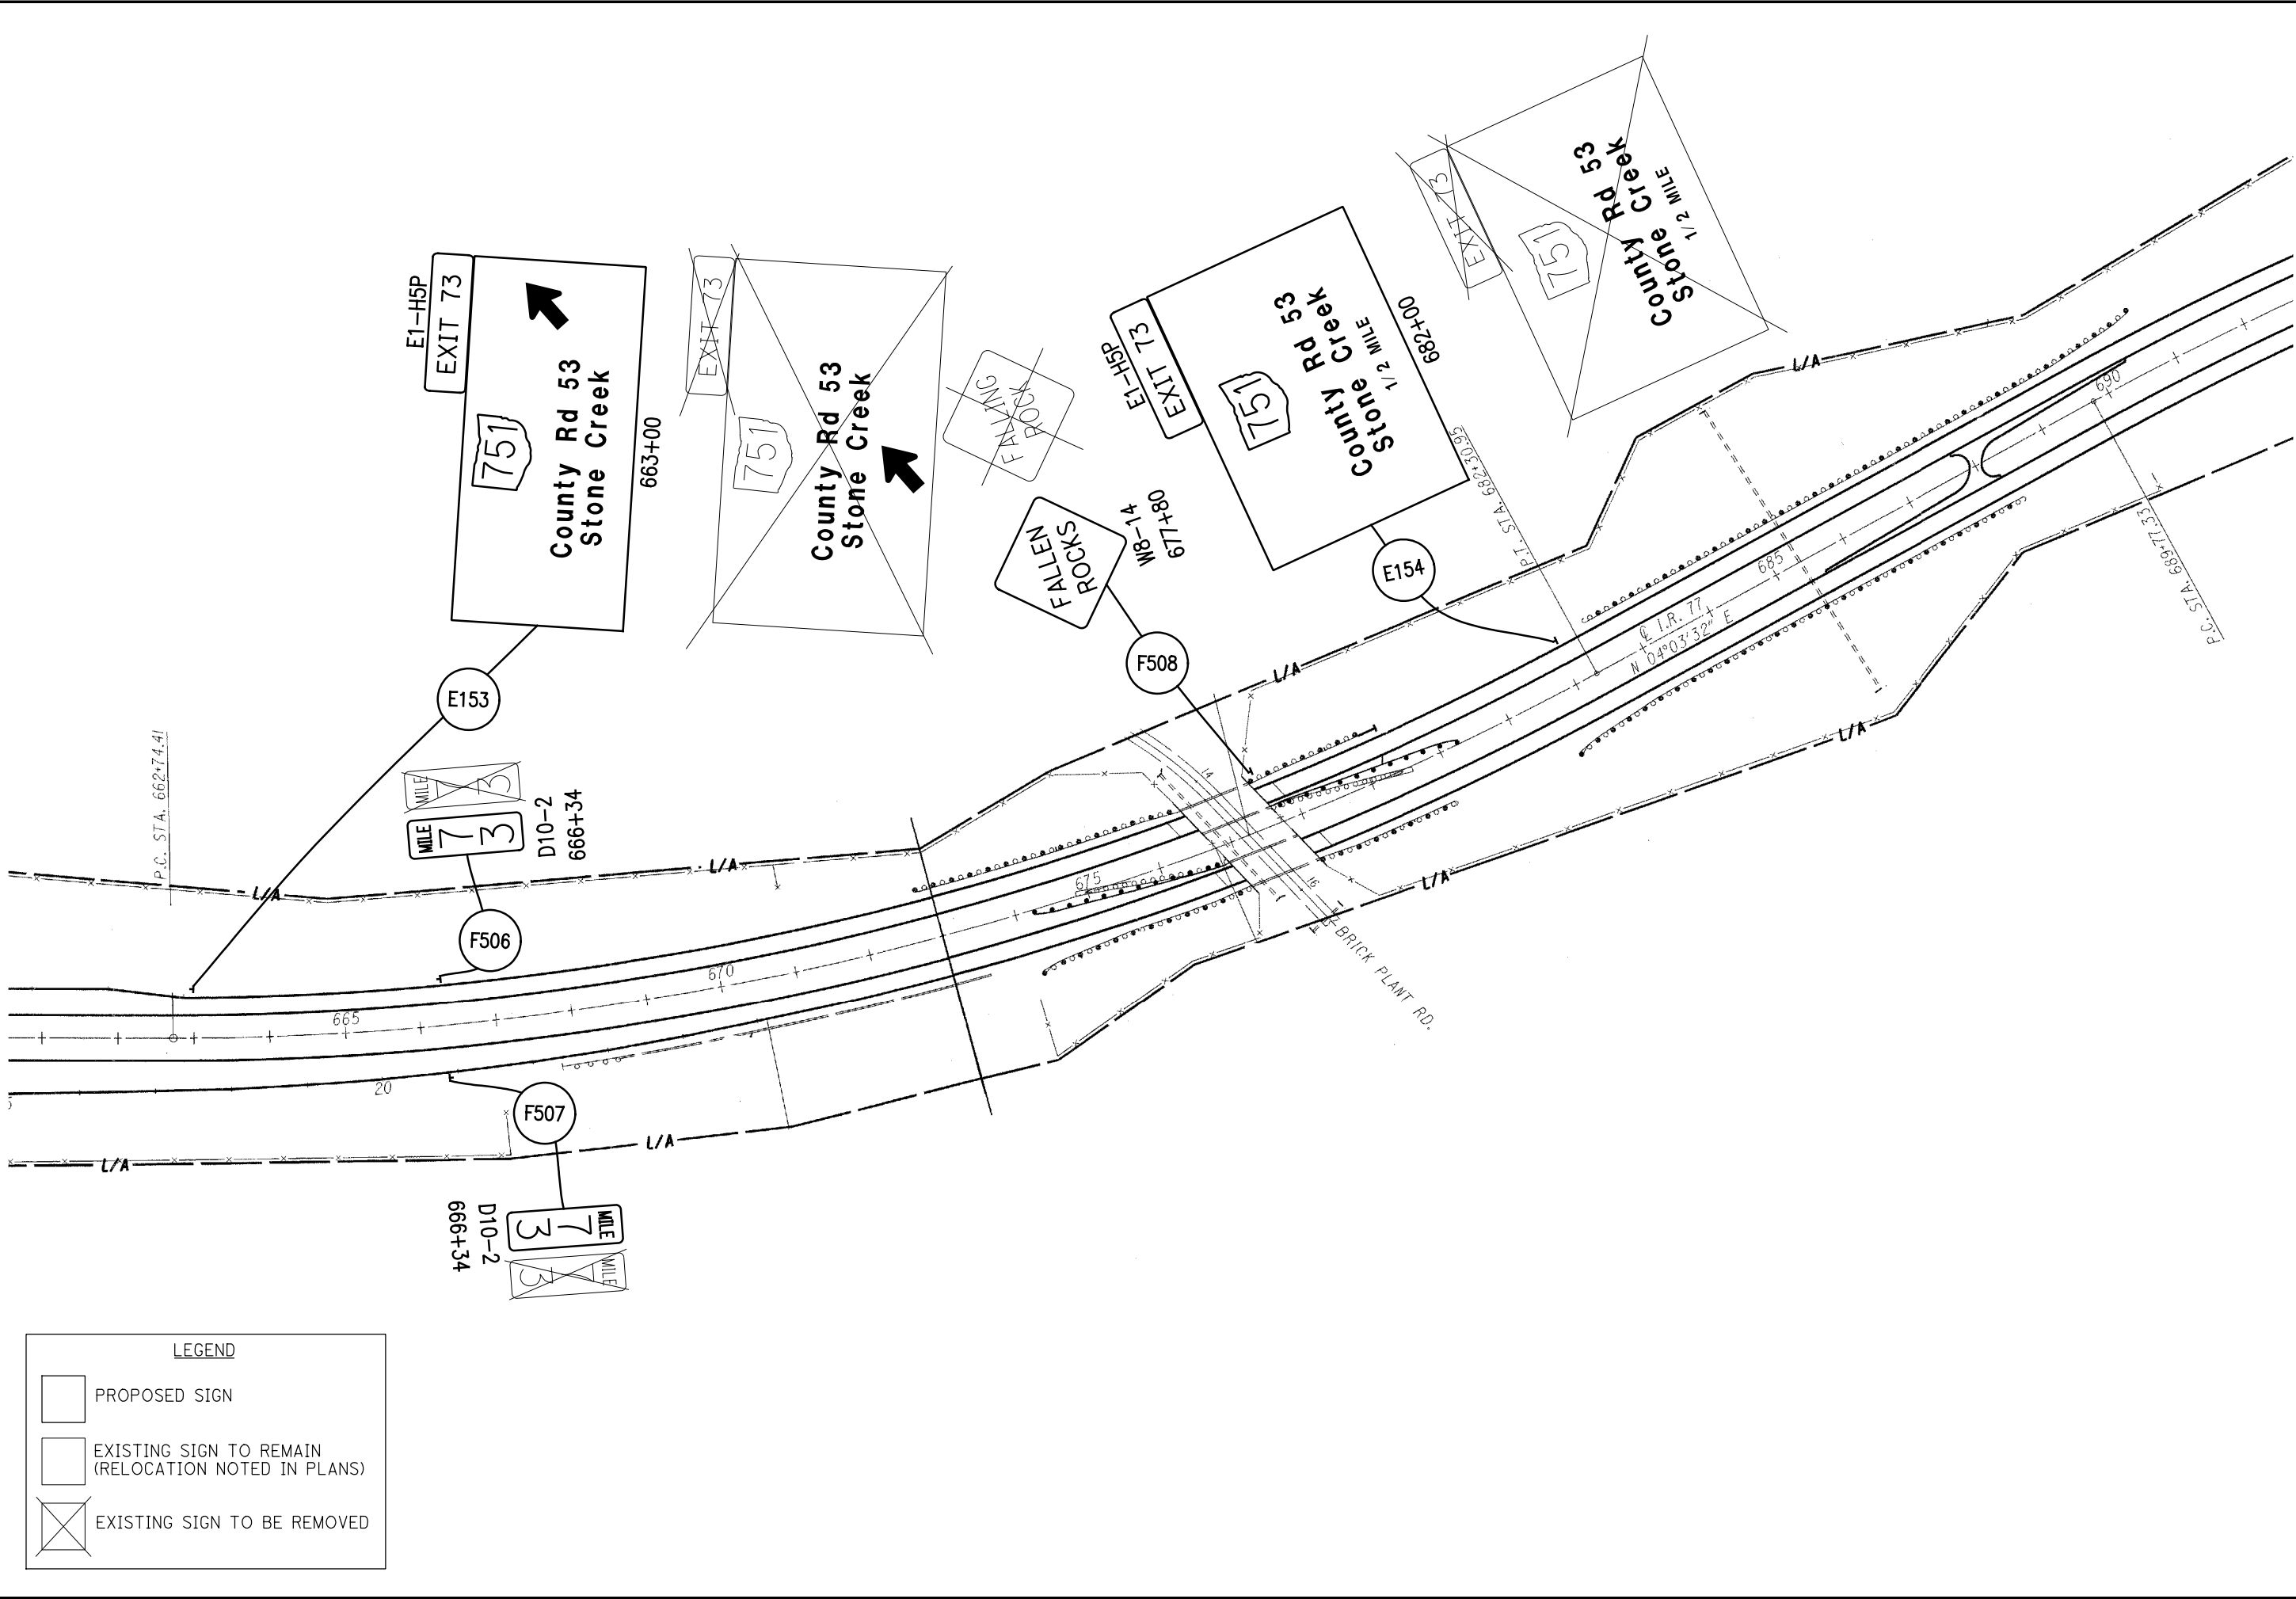


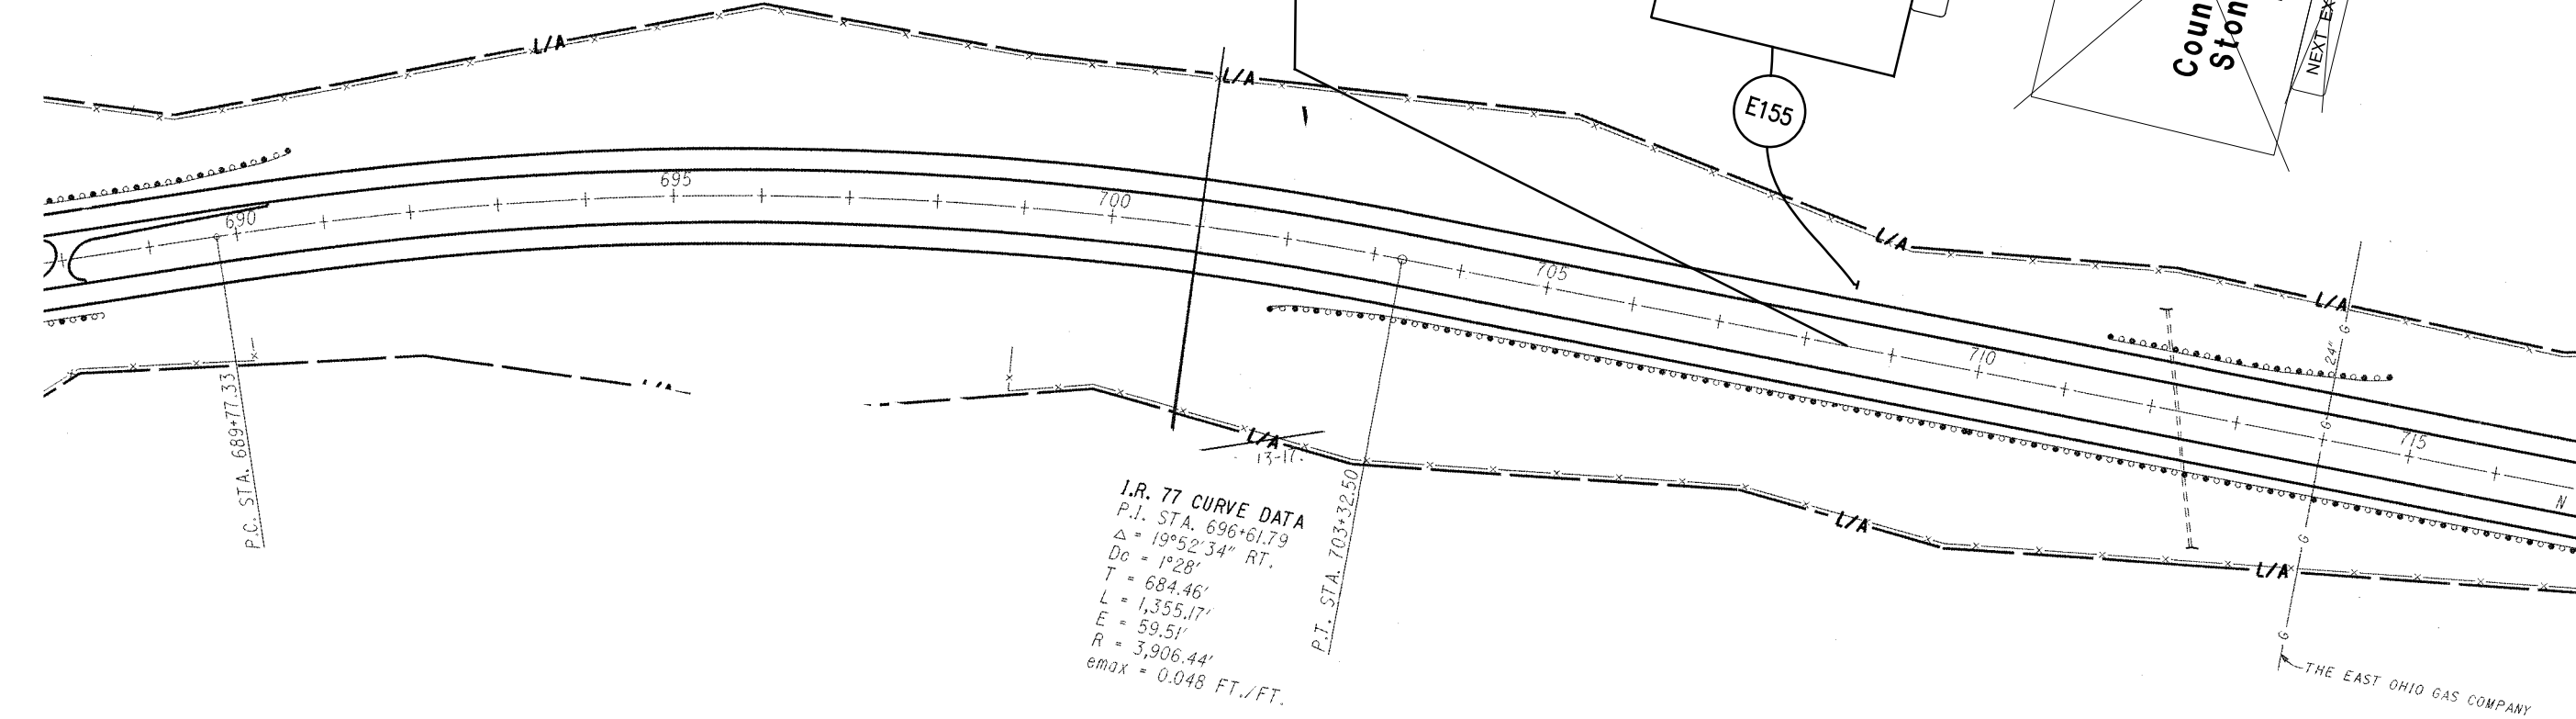

I.R. 77 CURVE DATA
P.I. STA. 696+61.79
 $\Delta = 19^{\circ}52'34''$ RT.
DC = $1^{\circ}28'$
T = 684.46'
L = 1,355.17'
E = 59.5'
R = 3,906.44'
 $e_{max} = 0.048$ FT./FT.

THE EAST OHIO GAS COMPANY

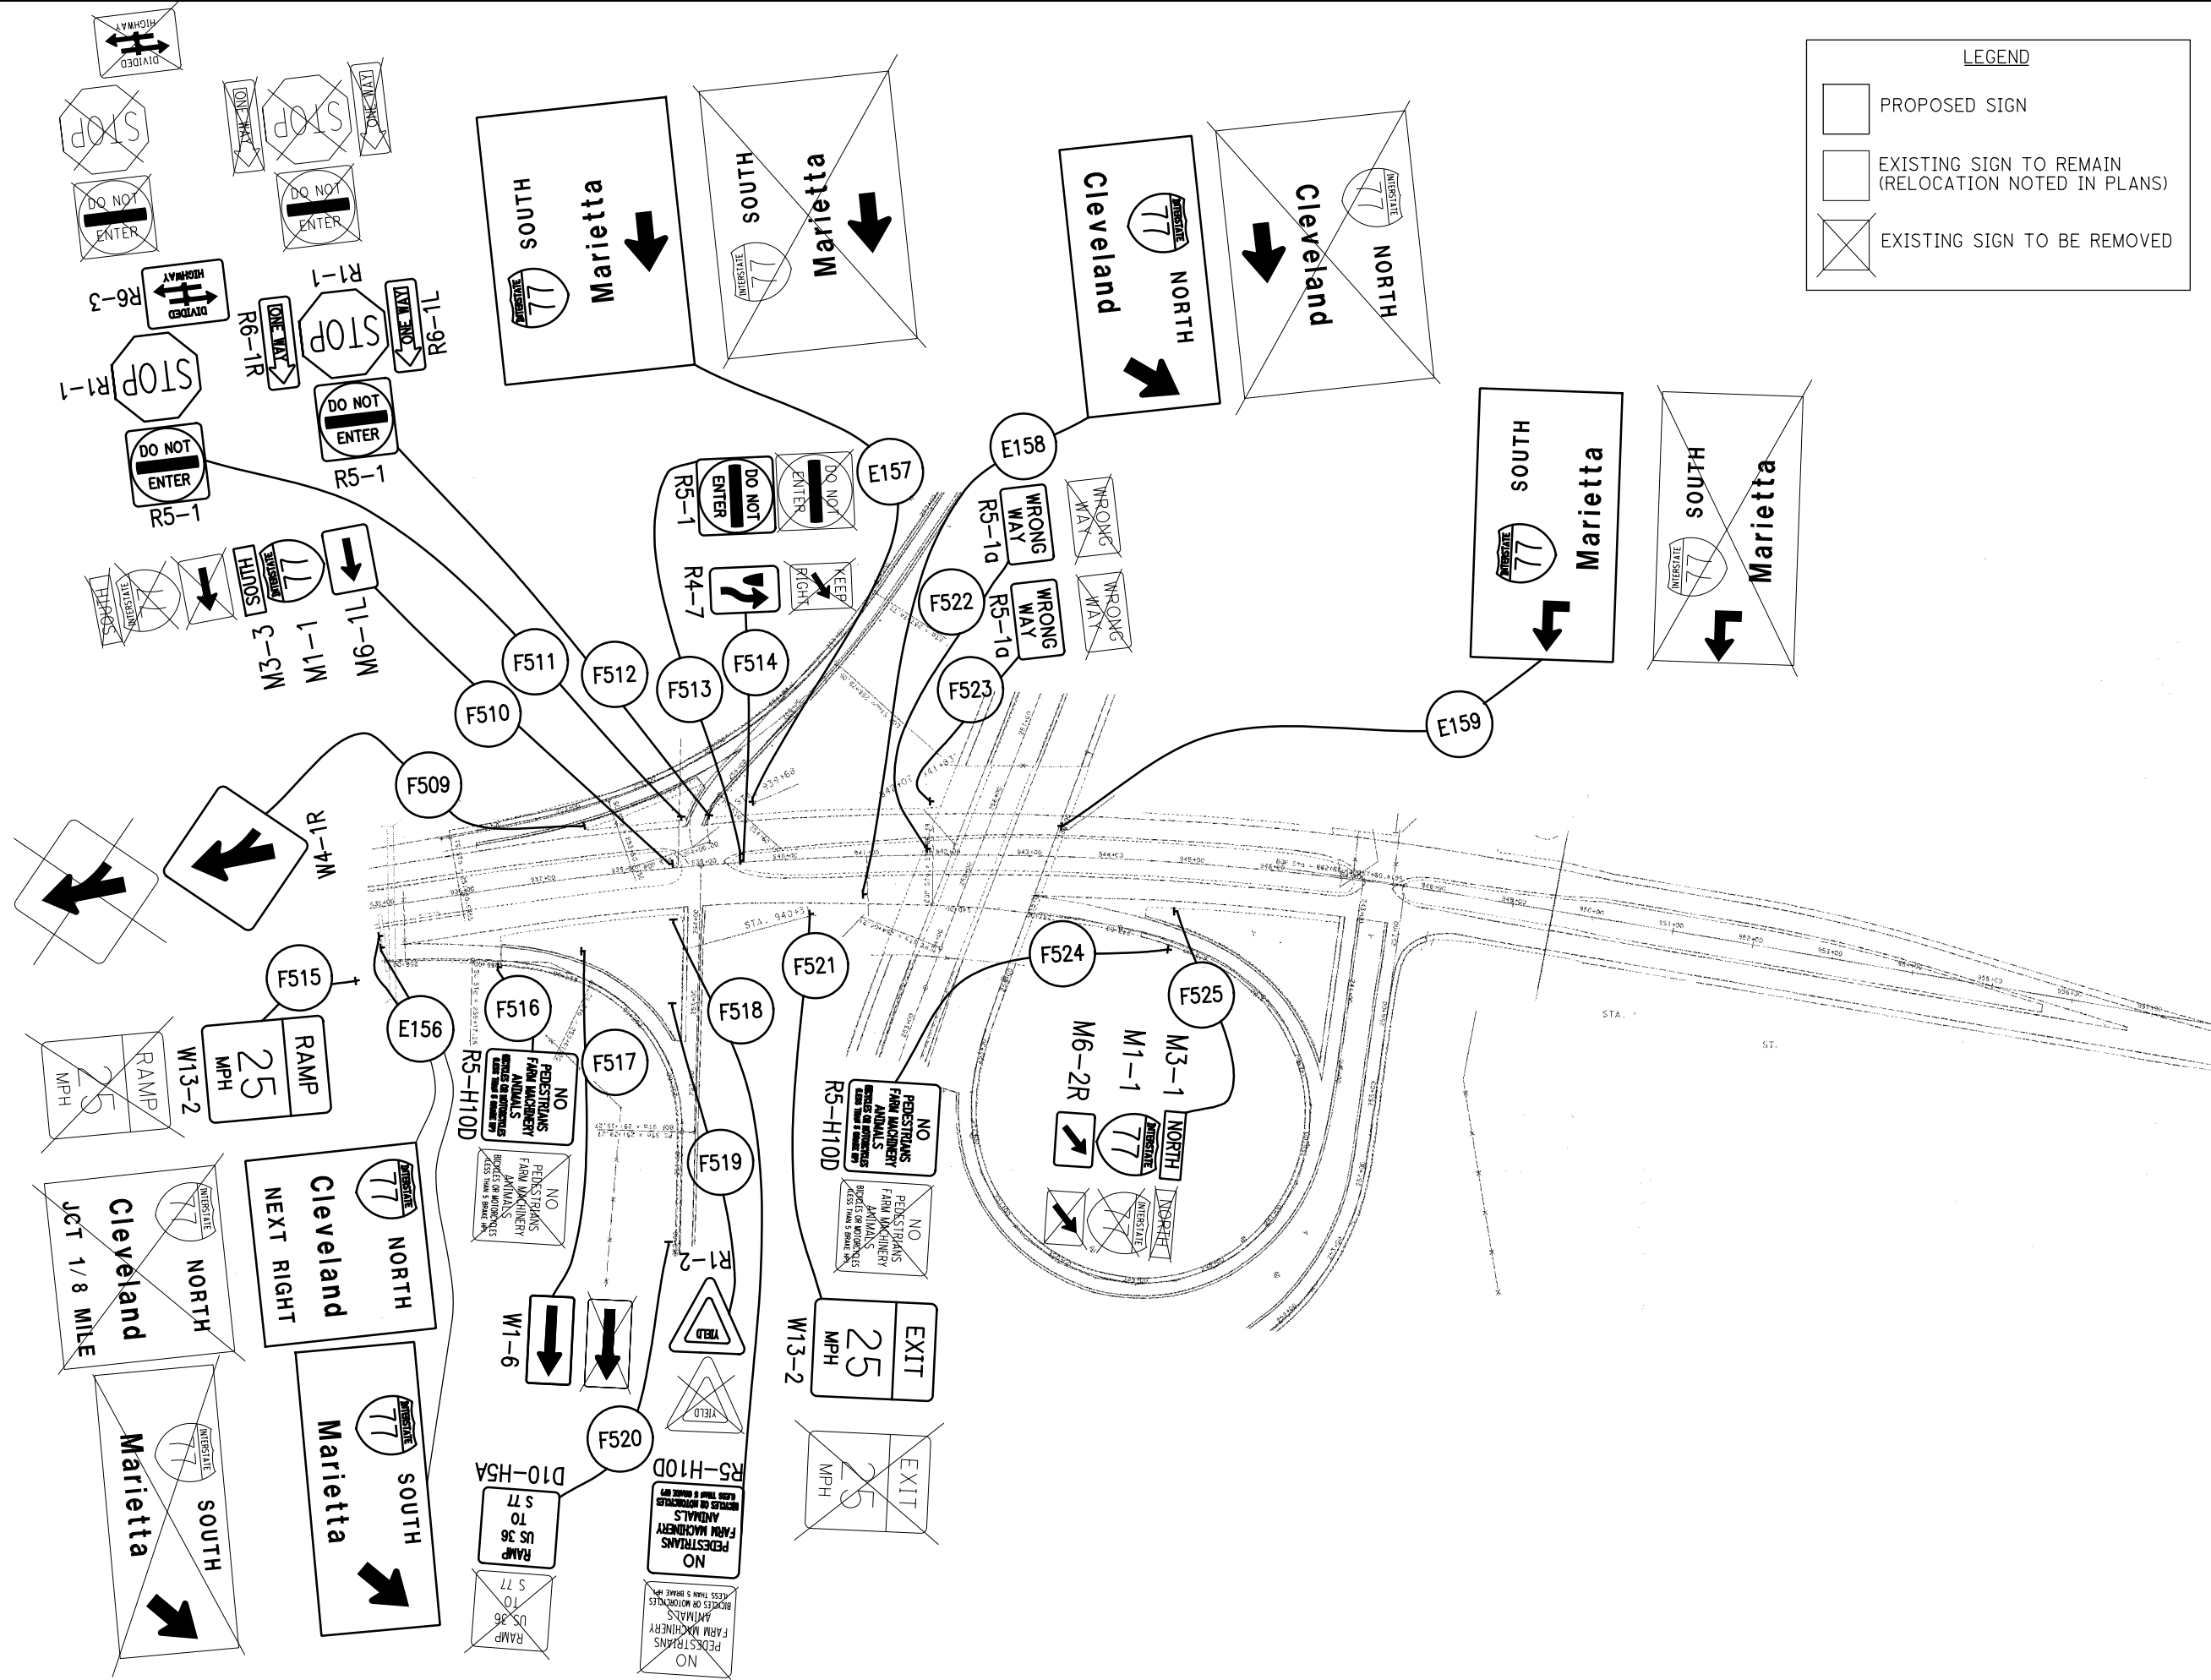

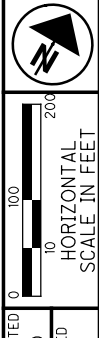


LEGEND

PROPOSED SIGN

EXISTING SIGN TO REMAIN
(RELOCATION NOTED IN PLANS)

EXISTING SIGN TO BE REMOVED

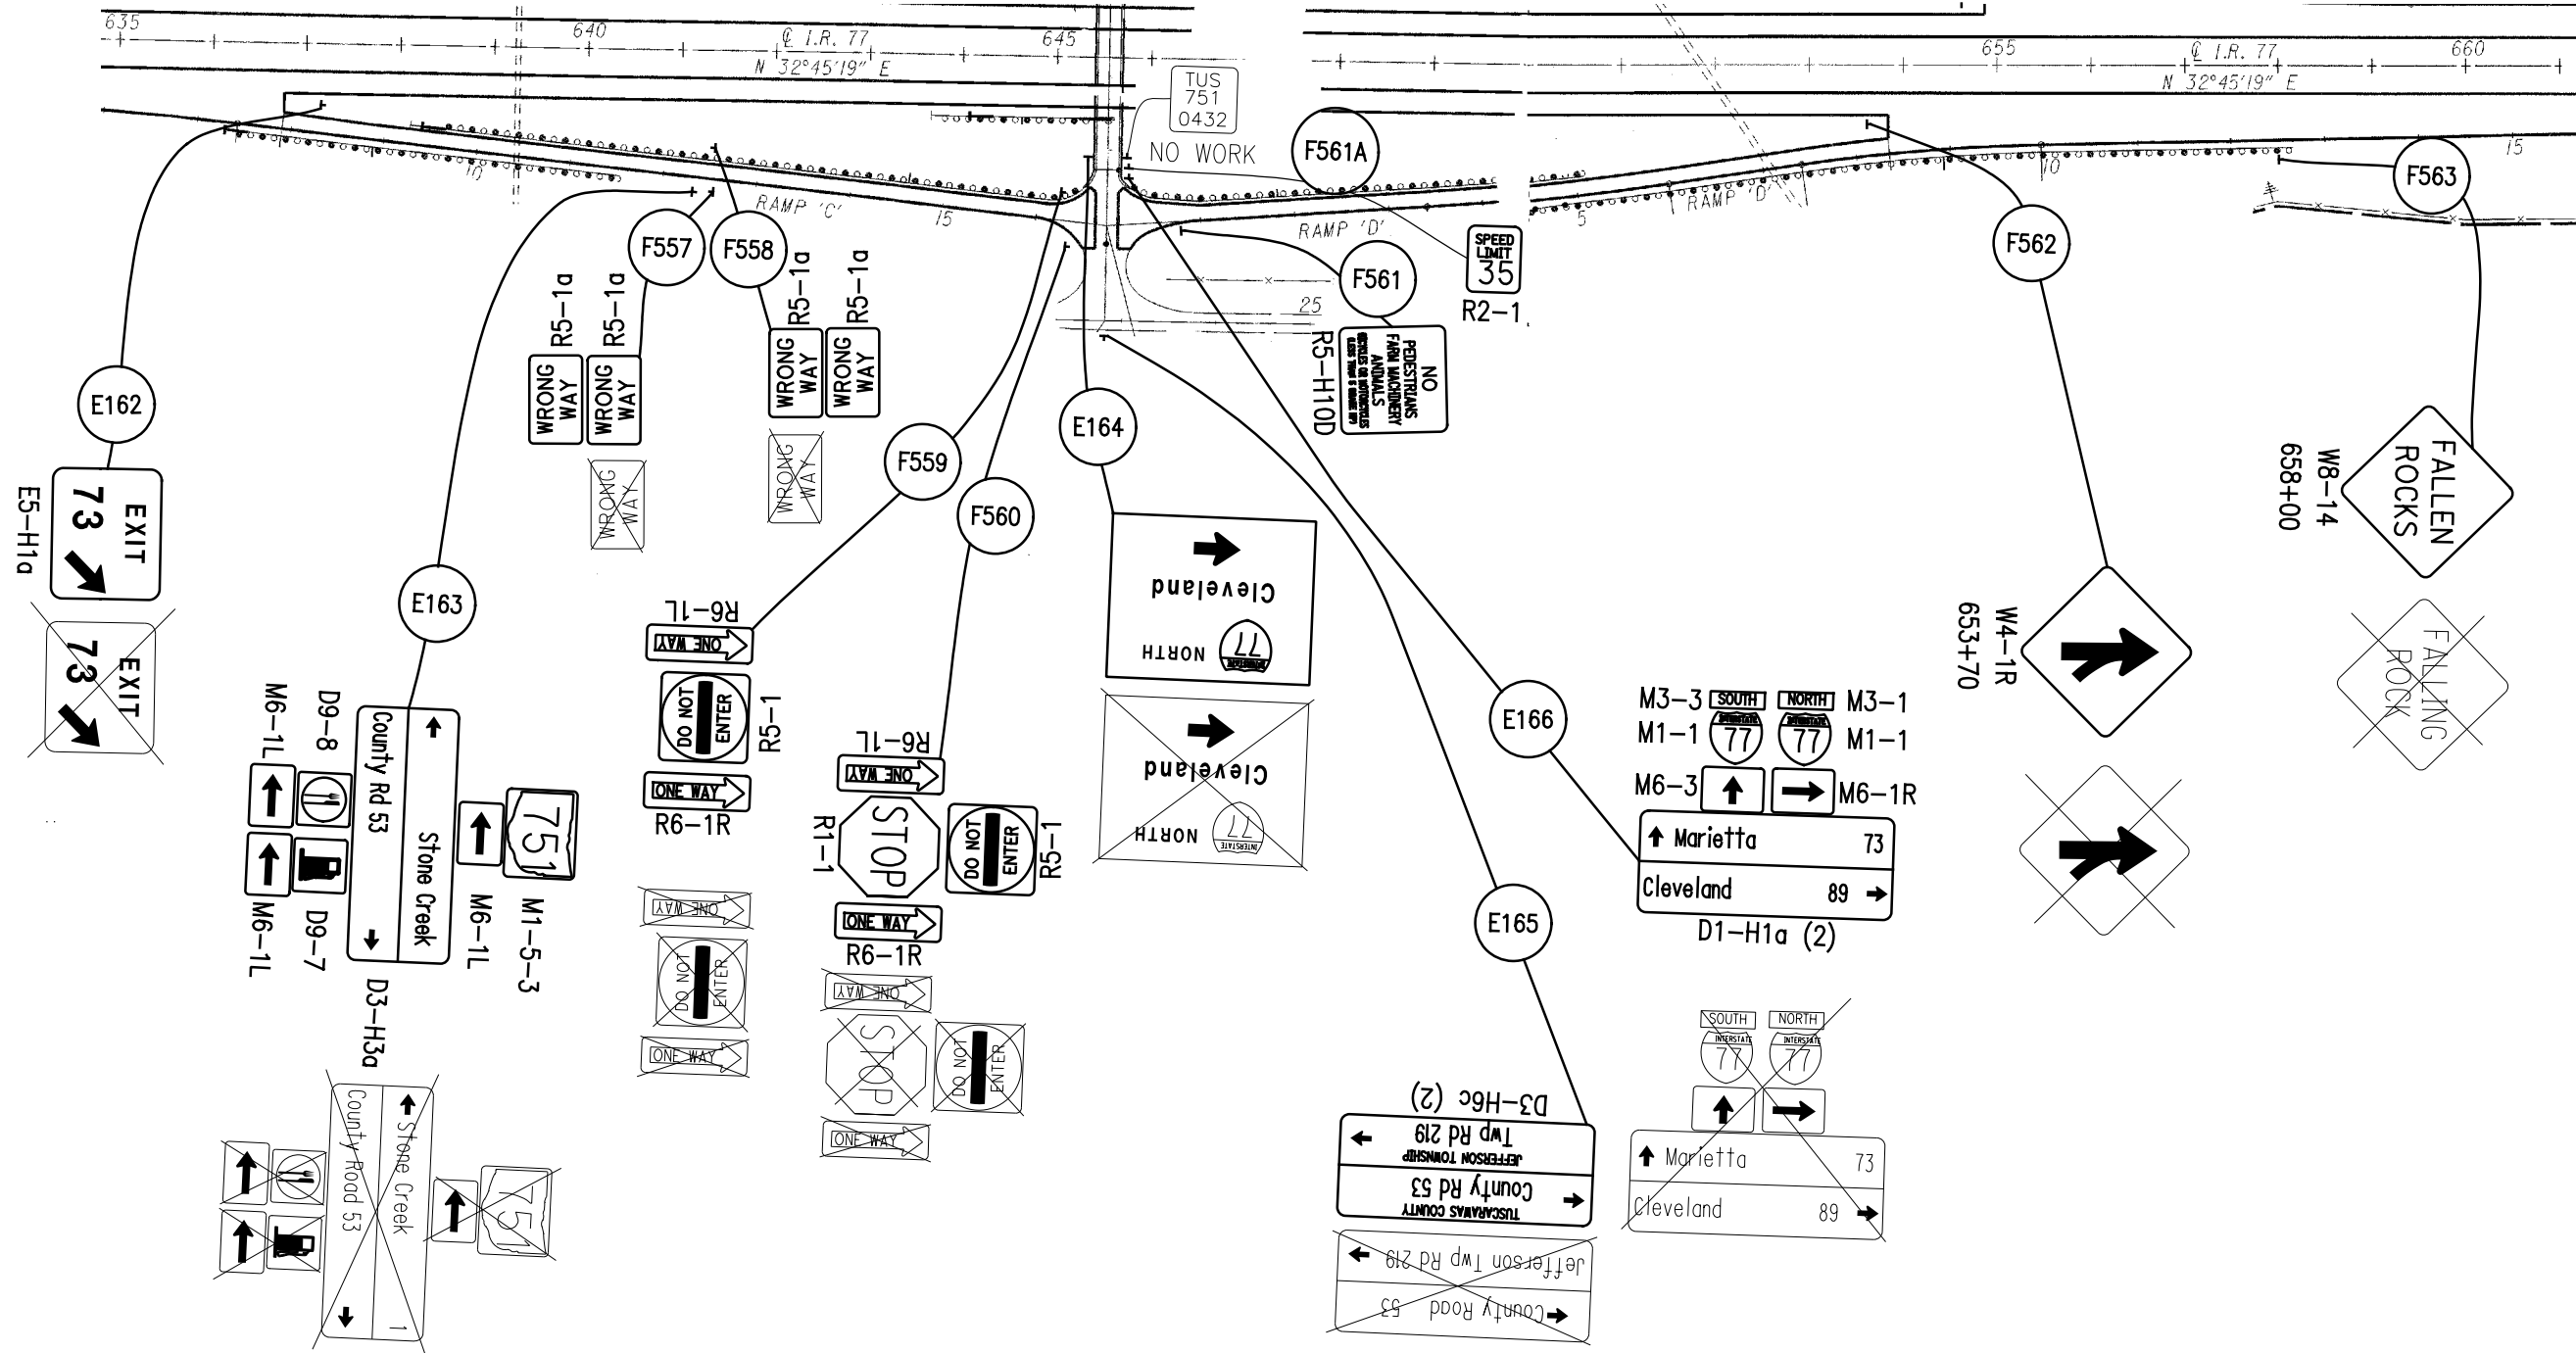



-

PLAN SHEET REFERENCE NO.	SIGN NUMBER	LOCATION	STATION	SIDE	CODE NUMBER	SIGN SIZE (INCHES)	630										
							SIGNS		REMOVAL		GROUND MOUNTED SUPPORTS				SIGN BACKING ASSEMBLY	SIGN POST REFLECTOR, RED	SIGN POST REFLECTOR, YELLOW
							SIGN, FLAT SHEET	SIGN, FLAT SHEET (HINGED)	REMOVAL OF GROUND MOUNTED POST SUPPORT AND DISPOSAL	REMOVAL OF GROUND MOUNTED SIGN AND DISPOSAL							
											One-Way No. 3	No. 2	No. 3	No. 4			
							SQ FT	SQ FT	EACH	EACH	FT				EACH	EACH	EACH
94	F443	I-77	0+35	CENTER	R3-4	30X30	6.25		1	1			14				
					R5-H11	30X24	5			1							
94	F444	I-77	0+78	CENTER	R3-4	30X30	6.25		1	1			14				
					R5-H11	30X24	5			1							
94	F445	I-77	4+75	LT	D10-2	12X36	3		1	1		14					
94	F446	I-77	4+75	RT	D10-2	12X36	3		1	1		14					
94	F447	I-77	5+00	RT	D14-H4	48X30	10		2	1			14 / 14				
94	F448	I-77	8+57	RT	W8-14	48X48	16		2	1			14 / 14				2
96	F449	I-77	57+55	LT	D10-2	12X36	3		1	1		14					
96	F450	I-77	57+55	RT	D10-2	12X36	3		1	1		14					
98	F451	I-77	110+35	RT	D10-2	12X36	3		1	1		14					
98	F452	I-77	110+35	LT	D10-2	12X36	3		1	1		14					
98	F453	I-77	113+66	RT	W8-14	48X48	16		2	1			14 / 14				2
98	F454	I-77	116+28	CENTER	R3-4	30X30	6.25		1	1			14				
					R5-H11	30X24	5			1							
98	F455	I-77	116+71	CENTER	R3-4	30X30	6.25		1	1			14				
					R5-H11	30X24	5			1							
99	F456	I-77	163+15	LT	D10-2	12X36	3		1	1		14					
99	F457	I-77	163+15	RT	D10-2	12X36	3		1	1		14					
100	F458	I-77	184+23	LT	W8-14	48X48	16		2	1			14 / 14				2
100	F459	I-77	190+77	RT	W8-13	48X48		16	2	1			14 / 14				2
101	F460	I-77	205+00	RT	I-H25A	12X12	1		1	1		14					
101	F461	I-77	208+13	LT	I-H25A	12X12	1		1	1		14					
101	F462	I-77	215+95	RT	D10-2	12X36	3		1	1		14					
101	F463	I-77	215+95	LT	D10-2	12X36	3		1	1		14					
102	F464	I-77	220+50	RT	I-H15	36X24	6		1	1			14				
102	F465	I-77	236+75	CENTER	R3-4	30X30	6.25		1	1			14				
					R5-H11	30X24	5			1							
102	F466	I-77	237+75	CENTER	R3-4	30X30	6.25		1	1			14				
					R5-H11	30X24	5			1							
103	F467	I-77	247+95	LT	M1-1-2	36X36	9		1	1			14				
					M3-3	36X18	4.5			1							
103	F468	I-77	240+00	RT	W13-3	36X48	12		2	1			14 / 14				2
103	F469	I-77	243+00	RT	R1-2	60X60	12.5		2	1			14 / 14			2	
103	F470	I-77	243+64	LT	W4-1R	48X48	16		2	1			14 / 14				2
103	F471	I-77	243+94	LT	D10-2	36X12	3		1	1		14					
103	F472	I-77	243+94	RT	D10-2	36X12	3		1	1		14					
TOTALS CARRIED TO SUB SUMMARY:							223.5	16	38	37		196	336			2	12

PLAN SHEET REFERENCE NO.	SIGN NUMBER	LOCATION	STATION	SIDE	CODE NUMBER	SIGN SIZE (INCHES)	630										
							SIGNS		REMOVAL		GROUND MOUNTED SUPPORTS				SIGN BACKING ASSEMBLY	SIGN POST REFLECTOR, RED	SIGN POST REFLECTOR, YELLOW
							SIGN, FLAT SHEET	SIGN, FLAT SHEET (HINGED)	REMOVAL OF GROUND MOUNTED POST SUPPORT AND DISPOSAL	REMOVAL OF GROUND MOUNTED SIGN AND DISPOSAL							
											One-Way No. 3	No. 2	No. 3	No. 4			
							SQ FT	SQ FT	EACH	EACH	FT				EACH	EACH	EACH
103	F473	I-77 RAMP	250+00	RT	W3-1	48X48	16		2	1			14 / 14			2	
103	F474	I-77	250+00	RT	W4-1R	48X48	16		2	1			14 / 14			2	
104	F475	I-77 RAMP	259+00	LT	R5-1A	42X30	8.75		1	1			14 / 14		2		
104	F476	I-77	274+05	RT	M3-1	36X18	4.5		2	1			14 / 14				
					M1-1-2	36X36	9			1							
					R21-H2	30X36	7.5			1							
104	F477	I-77	277+00	LT	I-H15	36X24	6		1	1			14				
105	F478	I-77	285+50	LT	W8-13	48X48		16	2	1			14 / 14			2	
105	F479	I-77	291+62	CENTER	R3-4	30X30	6.25		1	1			14				
					R5-H11	30X24	5			1							
105	F480	I-77	292+24	CENTER	R3-4	30X30	6.25		1	1			14				
					R5-H11	30X24	5			1							
105	F481	I-77	296+74	LT	D10-2	36X12	3		1	1			14				
105	F482	I-77	296+74	RT	D10-2	36X12	3		1	1			14				
105	F483	I-77	305+00	RT	R4-3	24X30	5		1	1			14				
107	F484	I-77	349+54	RT	D10-2	12X36	3		1	1		14					
107	F485	I-77	349+54	LT	D10-2	12X36	3		1	1		14					
108	F486	I-77	364+95	LT	R4-3	24X30	5		1	1			14				
108	F487	I-77	365+38	RT	W8-13	48X48		16	2	1			14 / 14			2	
108	F488	I-77	374+00	RT	I-H25A	12X12	1		1	1		14					
108	F489	I-77	375+40	LT	I-H25A	12X12	1		1	1		14					
108	F490	I-77	380+00	LT	W8-13	48X48		16	2	1			14 / 14			2	
109	F491	I-77	402+34	RT	D10-2	12X36	3		1	1		14					
109	F492	I-77	402+34	LT	D10-2	12X36	3		1	1		14					
110	F493	I-77	446+54	CENTER	R3-4	30X30	6.25		1	1			14				
					R5-H11	30X24	5			1							
110	F494	I-77	447+25	CENTER	R3-4	30X30	6.25		1	1			14				
					R5-H11	30X24	5			1							
111	F495	I-77	455+14	LT	D10-2	12X36	3		1	1		14					
111	F496	I-77	455+14	RT	D10-2	12X36	3		1	1		14					
113	F497	I-77	507+94	LT	D10-2	12X36	3		1	1		14					
113	F498	I-77	507+94	RT	D10-2	12X36	3		1	1		14					
115	F499	I-77	560+74	LT	D10-2	12X36	3		1	1		14					
115	F500	I-77	560+74	RT	D10-2	12X36	3		1	1		14					
TOTALS CARRIED TO SUB SUMMARY:							160.8	48	34	34		168	322		2	10	

PLAN SHEET REFERENCE NO.	SIGN NUMBER	LOCATION	STATION	SIDE	CODE NUMBER	SIGN SIZE (INCHES)	630										
							SIGNS		REMOVAL		GROUND MOUNTED SUPPORTS				SIGN BACKING ASSEMBLY	SIGN POST REFLECTOR, RED	SIGN POST REFLECTOR, YELLOW
							SIGN, FLAT SHEET	SIGN, FLAT SHEET (HINGED))	REMOVAL OF GROUND MOUNTED POST SUPPORT AND DISPOSAL	REMOVAL OF GROUND MOUNTED SIGN AND DISPOSAL							
											One-Way No. 3	No. 2	No. 3	No. 4			
							SQ FT	SQ FT	EACH	EACH	FT				EACH	EACH	EACH
116	F501	I-77	609+58	CENTER	R3-4	30X30	6.25		1	1			14				
					R5-H11	30X24	5			1							
116	F502	I-77	610+27	CENTER	R3-4	30X30	6.25		1	1			14				
					R5-H11	30X24	5			1							
116	F503	I-77	613+54	LT	D10-2	12X36	3		1	1		14					
116	F504	I-77	613+54	RT	D10-2	12X36	3		1	1		14					
117	F505	I-77	623+00	LT	M1-1-2	36X36	9		1	1			14				
					M3-3	36X18	4.5			1							
118	F506	I-77	666+34	LT	D10-2	12X36	3		1	1		14					
118	F507	I-77	666+34	RT	D10-2	12X36	3		1	1		14					
118	F508	I-77	677+80	LT	W8-14	48X48	16		2	1			14 / 14				2
120	F509	US 36			W4-1R	48X48	16		2	1			14 / 14				2
120	F510	US 36			M3-3	30X15	3.125		1	1			14 / 14				
					M1-1	30X30	6.25			1							
					M6-1L	21X15	2.19			1							
120	F511	US 36			R5-1	36X36	9		2	1			14 / 14			2	
					R1-1	48X48	16			1							
					R6-3	30X24	5			1							
120	F512	US 36			R5-1	36X36	9		1	1	14 /16.1					2	
					R1-1	48X48	16			1							
					R6-1R	54X18	6.75			1							
					R6-1L	54X18	6.75			1							
120	F513	US 36			R5-1	36X36	9		1	1			14			1	
120	F514	US 36			R4-7	24X30	5		1	1			14				
120	F515	US 36			W13-2	36X48	12		2	1			14 / 14				2
120	F516	US 36 RAMP			R5-H10D	36X36	9		1	1			14				
120	F517	US 36 RAMP			W1-6	60X30	12.5		2	1			14 / 14				2
120	F518	US 36 RAMP			R5-H10D	36X36	9		1	1			14				
120	F519	US 36 RAMP			R1-2	36X36	4.5		1	1			14			1	
120	F520	US 36 RAMP			D10-H5A	30X30	6.25		1	1			14				
120	F521	US 36 RAMP			W13-2	36X48	12		2	1			14 / 14				2
120	F522	US 36			R5-1A	42X30	8.75		1	1			14 / 14			2	
120	F523	US 36			R5-1A	42X30	8.75		1	1			14 / 14			2	
120	F524	US 36 RAMP			R5-H10D	36X36	9		1	1			14				
120	F525	US 36			M3-1	30X15	3.125		1	1			14				
					M1-1	30X30	6.25			1							
					M6-2R	21X15	2.19			1							
TOTALS CARRIED TO SUB SUMMARY:							277.4		31	37	30.1	56	406			10	10

PLAN SHEET REFERENCE NO.	SIGN NUMBER	LOCATION	STATION	SIDE	CODE NUMBER	SIGN SIZE (INCHES)	630										
							SIGNS		REMOVAL		GROUND MOUNTED SUPPORTS				SIGN BACKING ASSEMBLY	SIGN POST REFLECTOR, RED	SIGN POST REFLECTOR, YELLOW
							SIGN, FLAT SHEET	SIGN, FLAT SHEET (HINGED)	REMOVAL OF GROUND MOUNTED POST SUPPORT AND DISPOSAL	REMOVAL OF GROUND MOUNTED SIGN AND DISPOSAL							
											One-Way No. 3	No. 2	No. 3	No. 4	EACH	EACH	EACH
							SQ FT	SQ FT	EACH	EACH	FT				EACH	EACH	EACH
121	F526	US 36			R5-1A	42X30	8.75		1	1			14 / 14			2	
121	F527	US 36			R5-1A	42X30	8.75		1	1			14 / 14			2	
121	F528	US 36			W1-6	60X30	12.5		2	1			14 / 14				2
121	F529	US 36 RAMP			W1-8R	24X30	5		1	1			14				1
121	F530	US 36 RAMP			W1-8R	24X30	5		1	1			14				1
121	F531	US 36 RAMP			W1-8R	24X30	5		1	1			14				1
121	F532	US 36 RAMP			R1-2	36X36	4.5		1	1			14			1	
121	F533	US 36 RAMP			R5-1A	42X30	8.75		1	1			14 / 14			2	
121	F534	US 36 RAMP			W1-8R	24X30	5		1	1			14				1
121	F535	US 36 RAMP			W1-8R	24X30	5		1	1			14				1
121	F536	US 36 RAMP			W1-8R	24X30	5		1	1			14				1
121	F537	US 36 RAMP			W1-8R	24X30	5		1	1			14				1
121	F538	US 36 RAMP			W1-8R	24X30	5		1	1			14				1
121	F539	US 36 RAMP			W1-8R	24X30	5		1	1			14				1
121	F540	US 36 RAMP			D10-H5A	30X30	6.25		1	1			14				
121	F541	US 36			R4-7	24X30	5		1	1			14				
121	F542	US 36			R5-1	30X30	6.25		1	1			14 / 14			2	
121	F543	US 36 RAMP			R5-H10D	36X36	9		1	1			14				
121	F544	US 36 RAMP			R4-7	24X30	5		1	1			14				
121	F545	US 36 RAMP			R5-1	36X36	9		2	1	14 / 16.1					2	
					R1-1	48X48	16			1							
					R6-1R	54X18	6.75			1							
					R6-1L	54X18	6.75			1							
121	F546	US 36			R1-1	48X48	16			1							
					R5-1	36X36	9		2	1	14 / 16.1					2	
					R6-1R	54X18	6.75			1							
					R6-1L	54X18	6.75			1						2	
					R6-3	30X24	5			1							
121	F547	US 36			SPECIAL	36X36	9		1	1			14				
121	F548	US 36			M3-2	30X15	3.125		1	1			14				
					M1-4	30X30	6.25			1							
121	F549	US 36			W6-2	36X36	9		2	1			14 / 14				2
121	F550	US 36			W6-2	36X36	9		2	1			14 / 14				2
121	F551	US 36			W4-2L	36X36	9		2	1			14 / 14				2
121	F552	US 36			W4-2L	36X36	9		2	1			14 / 14			2	2
					R5-1A	36X24	6			1							
121	F553	US 36			I-H15	24X30	5		1	1			14				
121	F554	US 36			R4-1	24X30	5		1	1			14				
121	F555	US 36			R4-7	24X30	5		1	1			14				
121	F556	US 36			M2-1	21X15	2.19		1	1			14				
					M1-1	30X30	6.25			1							
TOTALS CARRIED TO SUB SUMMARY:							285.6		38	41	60.2		532			15	21


PLAN SHEET REFERENCE NO.	SIGN NUMBER	LOCATION	STATION	SIDE	CODE NUMBER	SIGN SIZE (INCHES)	630										
							SIGNS		REMOVAL		GROUND MOUNTED SUPPORTS				SIGN BACKING ASSEMBLY	SIGN POST REFLECTOR, RED	SIGN POST REFLECTOR, YELLOW
							SIGN, FLAT SHEET	SIGN, FLAT SHEET (HINGED)	REMOVAL OF GROUND MOUNTED POST SUPPORT AND DISPOSAL	REMOVAL OF GROUND MOUNTED SIGN AND DISPOSAL							
											One-Way No. 3	No. 2	No. 3	No. 4			
							SQ FT	SQ FT	EACH	EACH	FT				EACH	EACH	EACH
122	F557	I-77 RAMP			R5-1A	42X30	8.75		1	1			14 / 14			2	
					R5-1A	42X30	8.75										
122	F558	I-77 RAMP			R5-1A	36X24	6		1	1			14 / 14			2	
					R5-1A	36X24	6										
122	F559	I-77 RAMP			R5-1	48X48	16		1	1	14 / 16.1					2	
					R6-1R	54X18	6.75		1								
					R6-1L	54X18	6.75		1								
122	F560	I-77 RAMP			R5-1	36X36	9		1	1	14 / 16.1					2	
					R1-1	48X48	16		1								
					R6-1R	54X18	6.75		1								
					R6-1L	54X18	6.75		1								
122	F561	I-77 RAMP			R5-H10D	36X36	9		1	1			14				
122	F561A	I-77 RAMP			R2-1	24X30	5		1				14				
122	F562	I-77 RAMP			W4-1R	48X48	16		2	1			14 / 14				2
122	F563	I-77	658+00	RT	W8-14	48X48	16		2	1			14 / 14				2
123	F564	I-77	638+00	LT	R1-2	60X60	12.5		2	1			14 / 14			2	
123	F565	US 36 RAMP			W4-1R	48X48	16		2	1			14 / 14				2
123	F566	US 36 RAMP			R5-H10D	36X36	9		1	1			14				
123	F567	SR 751			M4-6	30X15	3.125		1	1			14 / 14				
					M1-5-3	36X30	7.5		1								
123	F567A	SR 751			R2-1	24X30	5						14				
123	F568	SR 751			M2-1	21X15	2.19		1	1			14				
					M1-1	30X30	6.25		1								
123	F569	SR 751			R20-H1	24X30	5		1	1			14				
123	F570	SR 751			I-H2A	48X24	8		1	1			14				
123	F571	SR 751			M3-3	30X15	3.125		1	1			14 / 14				
					M1-5	36X30	7.5		1								
123	F571A	SR 751			R2-1	24X30	5						14				
123	F572	I-77 RAMP			R5-1	36X36	9		2	1	14 / 16.1					2	
					R1-1	48X48	16		1								
					R6-1R	54X18	6.75		1								
					R6-1L	54X18	6.75		1								
123	F573	I-77 RAMP			R5-1	48X48	16		2	1	14 / 16.1					2	
					R6-1R	54X18	6.75		1								
					R6-1L	54X18	6.75		1								
123	F574	US 36			R5-1A	42X30	8.75		2	1			14 / 14			2	
123	F575	US 36			R5-1A	42X30	8.75		2	1			14 / 14			2	
102	F646	I-77	238+00	LT	R2-1	48X60	20		2	1			14 / 14				
105	F647	I-77	285+05	RT	R2-1	48X60	20		2	1			14 / 14				
116	F648	I-77	607+00	LT	R2-1	48X60	20		2	1			14 / 14				
TOTALS CARRIED TO SUB SUMMARY:							379.2		34	35	120.4		476			18	6

PLAN SHEET REFERENCE NO.	ELEVATION SHEET NO.	SIGN NUMBER	LOCATION	STATION	SIDE	CODE NUMBER	SIGN SIZE (INCHES)	630																			
								SIGNS			REMOVAL					GROUND MOUNTED SUPPORT						SIGN BACKING ASSEMBLY	SIGN ATTACHMENT ASSEMBLY, AS PER PLAN	GROUND MOUNTED STRUCTURAL BEAM SUPPORT FOUNDATION	BREAKAWAY STRUCTURAL BEAM CONNECTION, AS PER PLAN		
								SIGN, FLAT SHEET	SIGN, GROUND MOUNTED EXTRUSHEET	SIGN, OVERHEAD EXTRUSHEET	REMOVAL OF GROUND MOUNTED POST SUPPORT AND DISPOSAL	REMOVAL OF GROUND MOUNTED STRUCTURAL BEAM SUPPORT AND DISPOSAL	REMOVAL OF GROUND MOUNTED SIGN AND DISPOSAL	REMOVAL OF GROUND MOUNTED MAJOR SIGN AND DISPOSAL	REMOVAL OF OVERHEAD MOUNTED SIGN AND DISPOSAL												
																S4 x 7.7 Beam	W6 x 9 Beam	W8 x 18 Beam	W10 x 12 Beam	W10 x 22 Beam	W12 x 30 Beam					EACH	EACH
94	132	E124	I-77	0+00	LT	I-H2H	84X48		28			2		1		16.9 / 15.8									2	2	
94	132	E125	I-77	0+00	RT	I-H2H	96X48		32			2		1			17.8 / 16.9								2		
94	132	E126	I-77	20+80	RT	D12-5	48X60		20			2		1		17.5 / 17.1									2		
99	132	E127	I-77	142+79	RT	E1-H5P	96X30		20			3		1								38.5 / 34.2 / 29.9			3		
							252X144		252				1														
100	132	E128	I-77	191+55	RT	E1-H5P	96X30		20			3		1								37.5 / 33.7 / 28.9			3		
							252X144		252				1														
101	132	E129	I-77	204+93	RT	I-3	96X36		24			2		1		15.3 / 14.7									2		
101	132	E130	I-77	208+25	LT	I-3	96X36		24			2		1		16.9 / 14.5									2		
102	132	E131	I-77	225+00	LT	E7-H1	192X60		80			2		1					24.5 / 22.1						2		
102	133	E133	I-77	241+80	RT	E1-H5P	96X30		20			3		1								31.0 / 30.0 / 29.4			3	3	
							252X144		252				1														
103	133	E134	I-77	229+10	RT	I-H2E	84X36		21			2		1						26.0 / 24.0					2		
							216X96		144				1														
103	133	E135	I-77	243+35	RT	E5-H1A	72X60		30			2		1		17.5 / 17.1									2	2	
103	138	E136	I-77	243+35	RT	E1-H5P	96X30			20					1												
							288X120			240					1										4		
							156X96			104					1											3	
103	133	E137	I-77 RAMP	251+00	RT	D1-H16A	144X48		48			2		1				24.2 / 20.4							2		
						D1-H16A	144X48		48					1													
104	133	E138	I-77 RAMP	259+00	LT	D1-H16A	144X48		48			2		1				24.3 / 22.6									
						D1-H16A	144X48		48					1													
						M1-4	30X30	6.25					1														
						M6-4	21X15	2.19					1														
		R5-1A	42X30	8.75								1															
104	133	E139	I-77	264+12	LT	E5-H1A	72X60		30			2		1		17.5 / 17.1									2		
104	138	E140	I-77	266+34	LT	E1-H5P	84X30			17.5					1												
							288X120			240					1										4		
							144X96			96					1											3	
105	134	E142	I-77	293+25	LT	E1-H5P	96X30		20			3		1							38.1 / 34.3 / 30.1			3			
							252X144		252				1														
105	134	E143	I-77	293+80	RT	E7-H1	192X60		80			2		1					24.1 / 20.3					2			
105	134	E144	I-77	299+95	LT		216X96		144			2		2								30.9 / 25.8			2		
106	134	E145	I-77	335+00	LT	E1-H5P	96X30		20			3		1								37.1 / 33.8 / 30.4			3		
							252X144		252				1														
108	134	E146	I-77	372+00	LT	E1-H5P	96X30		20			3		1								38.4 / 34.7 / 30.5			3		
							252X144		252				1														
TOTALS CARRIED TO SUB SUMMARY:								17.2	2481	718		44	3	29	6	197.9	34.7	91.5	91.0	50.0	657.2		14	38	11		

PLAN SHEET REFERENCE NO.	ELEVATION SHEET NO.	SIGN NUMBER	LOCATION	STATION	SIDE	CODE NUMBER	SIGN SIZE (INCHES)	630																		
								SIGNS			REMOVAL					GROUND MOUNTED SUPPORT						SIGN BACKING ASSEMBLY	SIGN ATTACHMENT ASSEMBLY, AS PER PLAN	GROUND MOUNTED STRUCTURAL BEAM SUPPORT FOUNDATION	BREAKAWAY STRUCTURAL BEAM CONNECTION, AS PER PLAN	
								SIGN, FLAT SHEET	SIGN, GROUND MOUNTED EXTRUSHEET	SIGN, OVERHEAD EXTRUSHEET	REMOVAL OF GROUND MOUNTED POST SUPPORT AND DISPOSAL	REMOVAL OF GROUND MOUNTED STRUTURAL BEAM SUPPORT AND DISPOSAL	REMOVAL OF GROUND MOUNTED SIGN AND DISPOSAL	REMOVAL OF GROUND MOUNTED MAJOR SIGN AND DISPOSAL	REMOVAL OF OVERHEAD MOUNTED SIGN AND DISPOSAL											
																S4 x 7.7 Beam	W6 x 9 Beam	W8 x 18 Beam	W10 x 12 Beam	W10 x 22 Beam	W12 x 30 Beam					EACH
								SQ FT			EACH	EACH	EACH	EACH	EACH									EACH	EACH	EACH
114	134	E147	I-77	541+10	LT	I-H2E	84X36		21			2		1		16.5 / 16.5									2	
116	135	E148	I-77	592+00	RT	E1-H5P	96X30		20			2		1								33.8 / 29.6			2	
							216X144		216				1													
116	135	E149	I-77	596+28	LT	E7-H1	192X60		80			2		1					23.3 / 19.3					2		
117	135	E151	I-77	618+00	RT	E1-H5P	96X30		20			2		1								32.3 / 26.3			2	
							216X144		216				1													
117	135	E152	I-77	628+00	RT	E1-H5P	96X30		20			2		1					26.3 / 26.1 / 22.8					2	3	
							252X120		210				1													
118	136	E153	I-77	663+00	LT	E1-H5P	96X30		20			3		1							33.2 / 30.5 / 25.4			3		
							252X120		210				1													
118	136	E154	I-77	682+00	LT	E1-H5P	96X30		20			2		1							30.6 / 26.9			2		
							216X144		216				1													
119	136	E155	I-77	708+40	LT	E1-H5P	96X30		20			2		1							31.5 / 29.2			2		
							216X144		216				1													
						E2-H1P	144X24		24				1													
120	140	E156	US 36				168X84			98				1									3			
							132X96			88				1											2	
120	136	E157	US 36				132X108		99			2		1				24.0 / 22.7						2	2	
120	139	E158	US 36				168X84			98				1										3		
120	139	E159	US 36				156X84			91				1										3		
121	140	E160	US 36				132X108			99				1										2		
121	136	E161	US 36				108X36		27			2		1		16.1 / 15.7								2	2	
122	136	E162	I-77 RAMP			E5-H1A	72X60		30			2		1		17.0 / 16.6								2	2	
122	136	E163	I-77 RAMP			D3-H3A	132X24		22			2		1			20.3 / 18.1								2	2
						D3-H3A	132X24		22				1													
						M1-5-3	36X30	7.5				1														
						M6-1L	21X15	2.19				1														
						D9-8	24X24	4				1														
						M6-1L	21X15	2.19				1														
						D9-7	24X24	4				1														
						M6-1L	21X15	2.19				1														
122	136	E164	SR 751				108X84		63			2		1				21.4 / 20.4					2			
122	137	E165	SR 751			D3-H6C	72X24		12			2		1		16.0 / 16.0							2			
122	137					D3-H6C	72X24		12					1												
122	137	E166	SR 751			D1-H1A	96X24		16			2		1			19.8 / 17.3							2		
122	137					D1-H1A	96X24		16					1												
						M3-3	30X15	3.125				1														
						M1-1	30X30	6.25				1														
						M6-3	21X15	2.19				1														
						M3-1	30X15	3.125				1														
						M1-1	30X30	6.25				1														
						M6-1R	21X15	2.19				1														
TOTALS CARRIED TO SUB SUMMARY:								45	1848	474		31	12	25	5	98.4	38.4	46.7	42.6	75.2	329.3		13	31	11	

131 154 BEL-70-16.60 TUS-77-0.00/ 20.00	EXTRU SHEET SIGN ESTIMATED QUANTITIES	CALCULATED
		JWO CHECKED BCK



P:\ADR\2020\323901\ODOT_VAR D11_Sign (PID 102462)\dgn\Construction Plans\COMBINED_SET\132-137_323901 Elevation Views.dgn 8/25/2021 8:24:47 AM bklingenberg

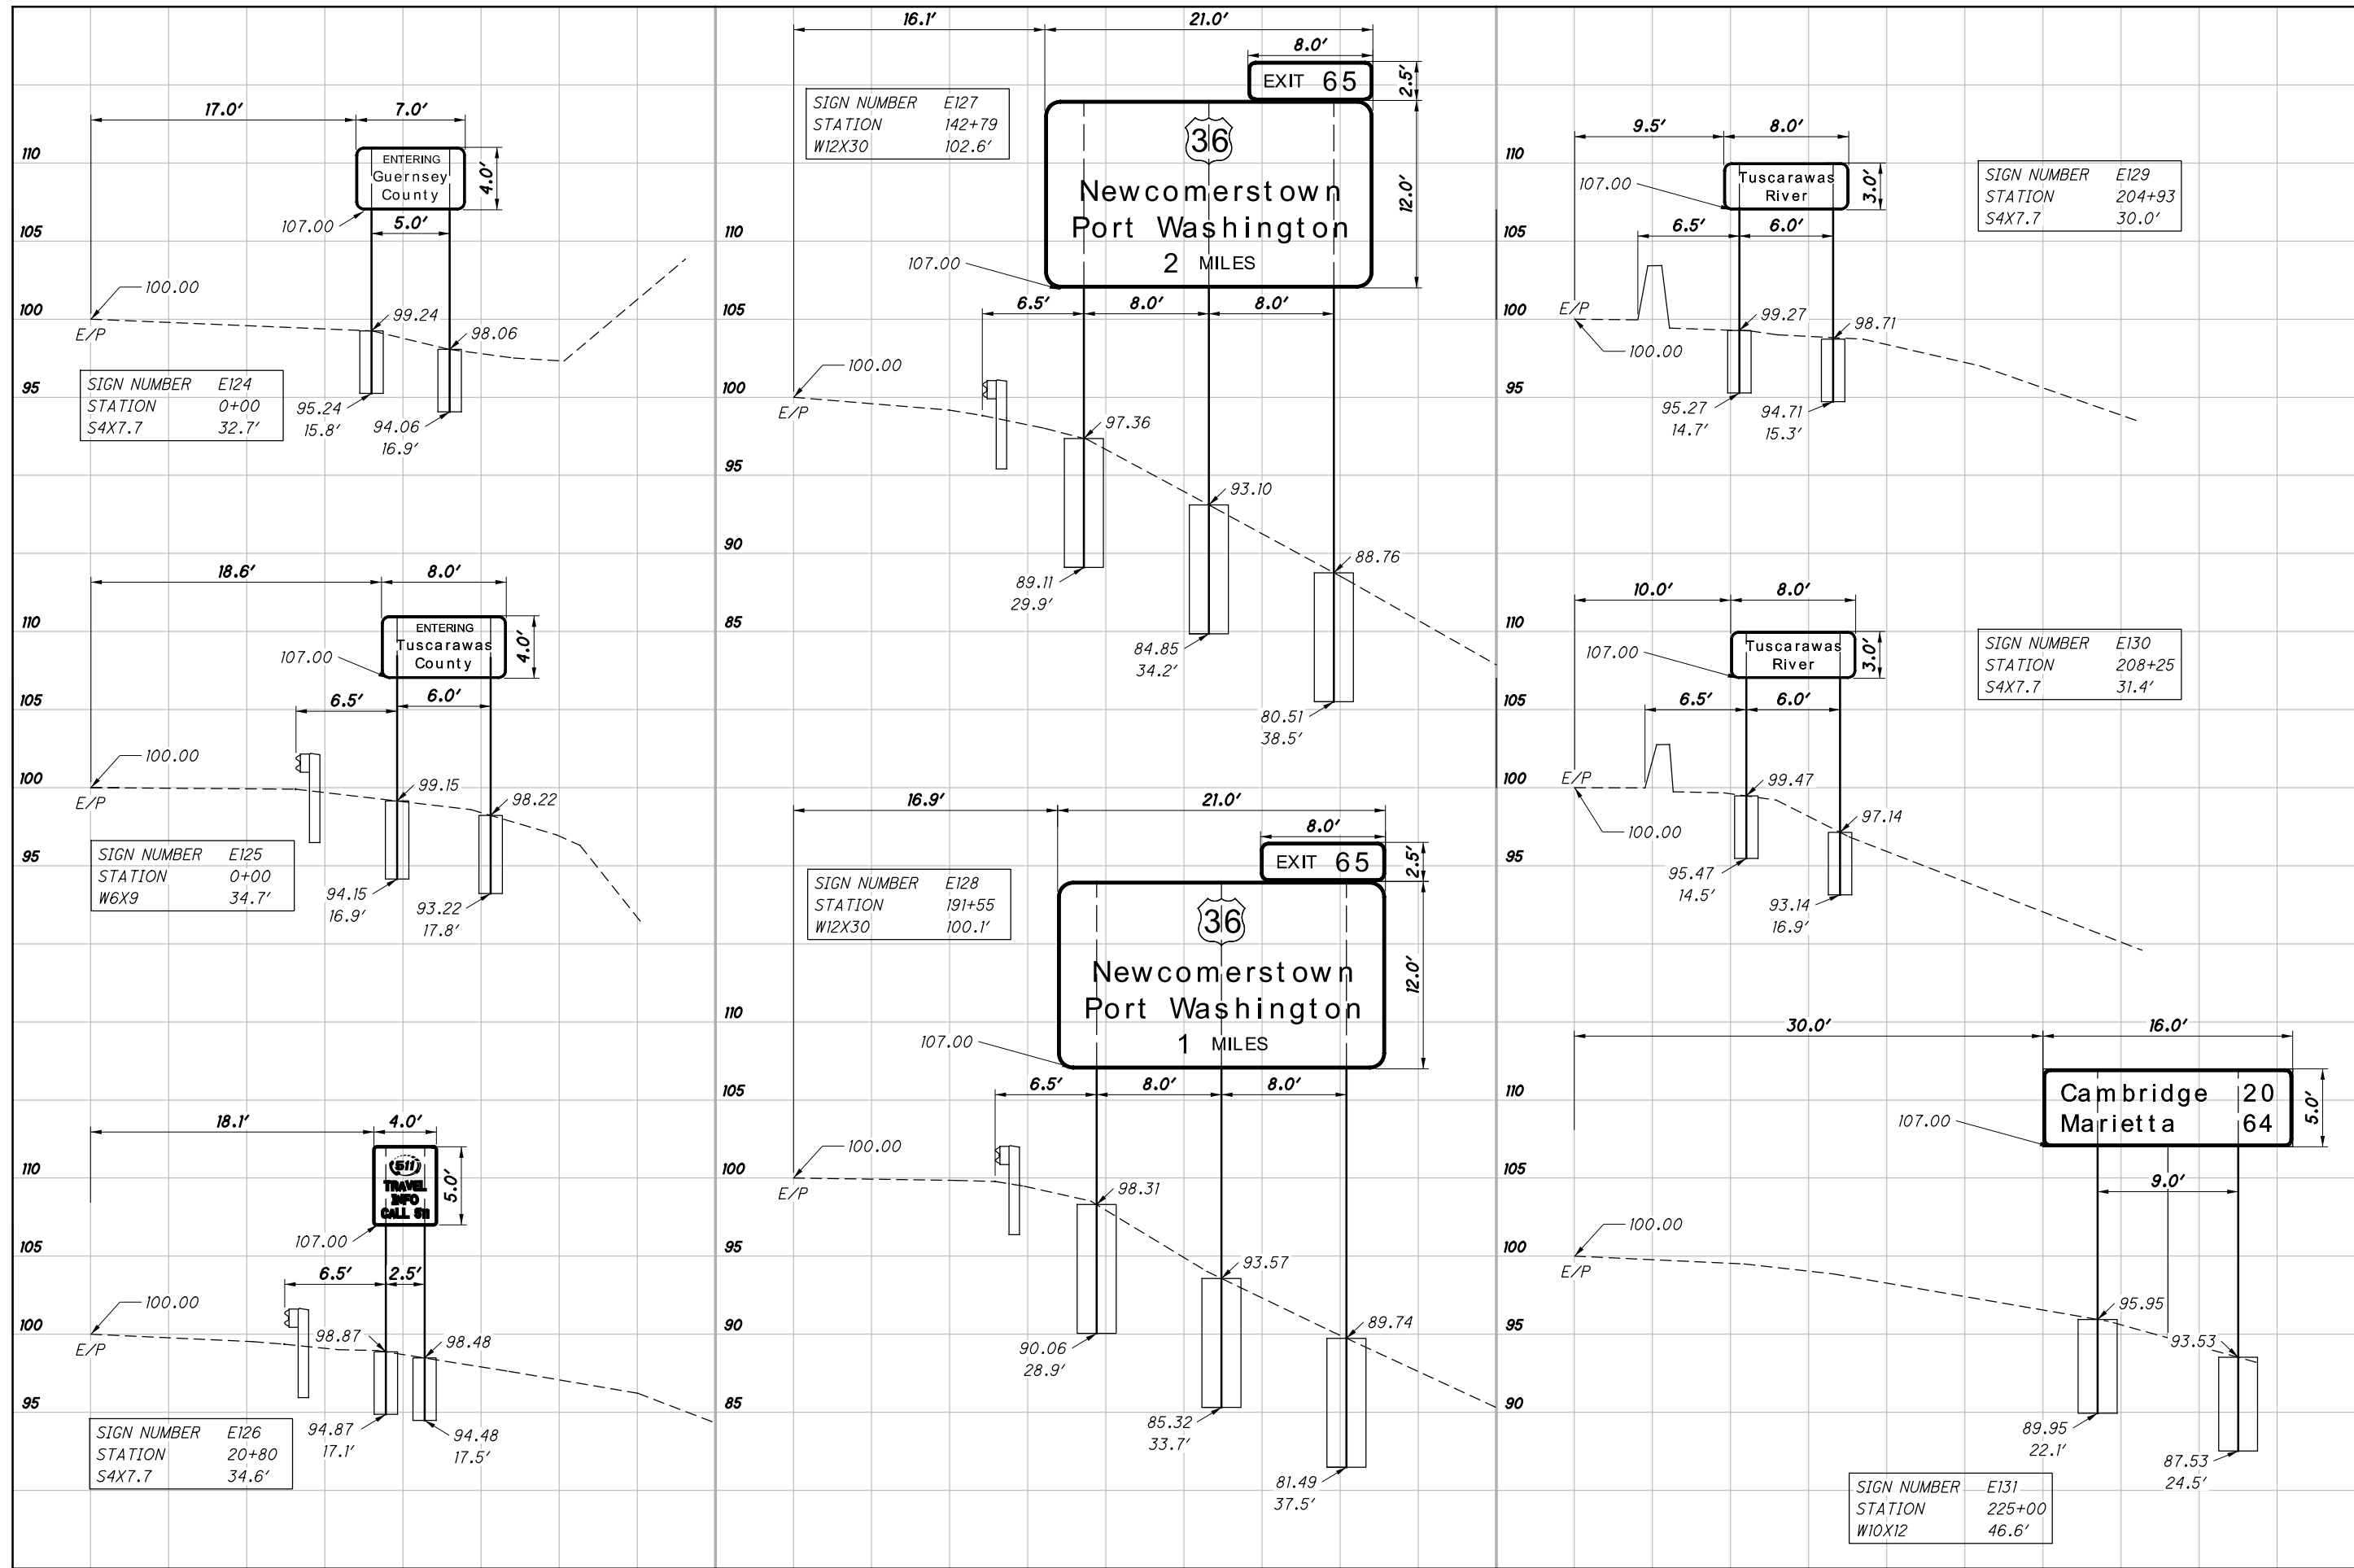

SIGN ELEVATION VIEWS

BEL-70-16.60
TUS-77-0.00/20.00


CALCULATED
MPS
CHECKED
JTH

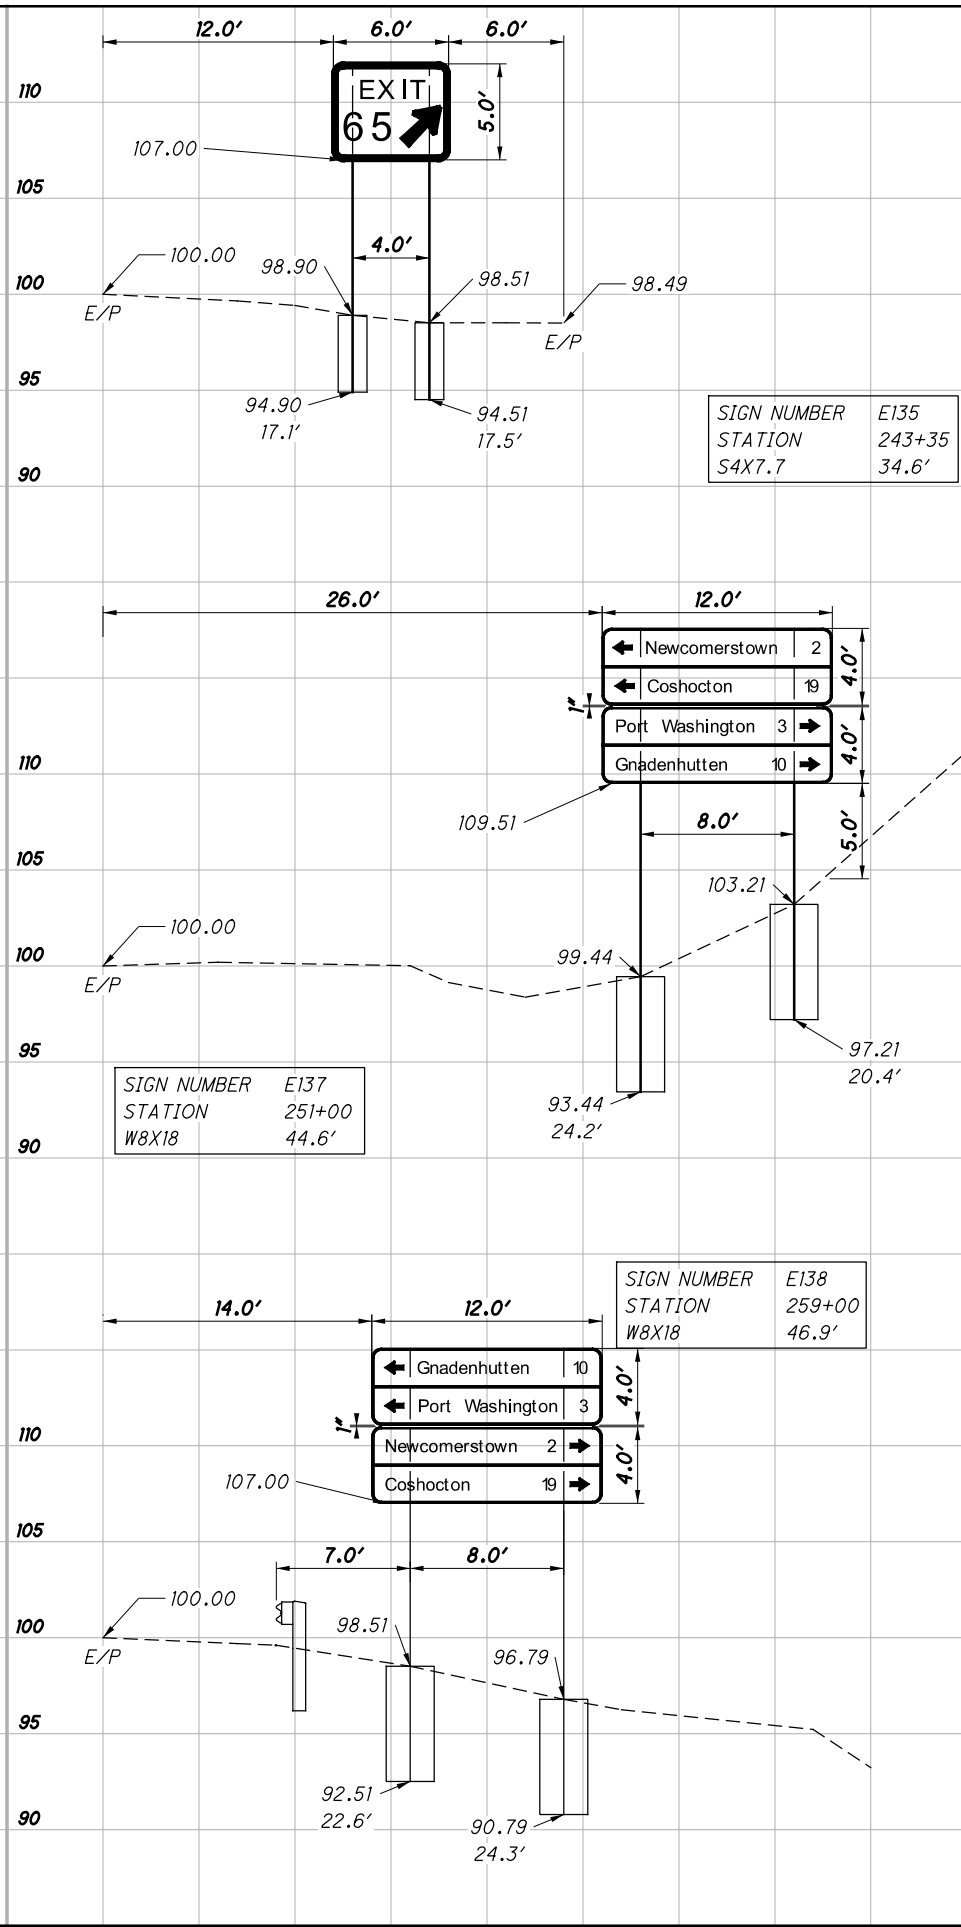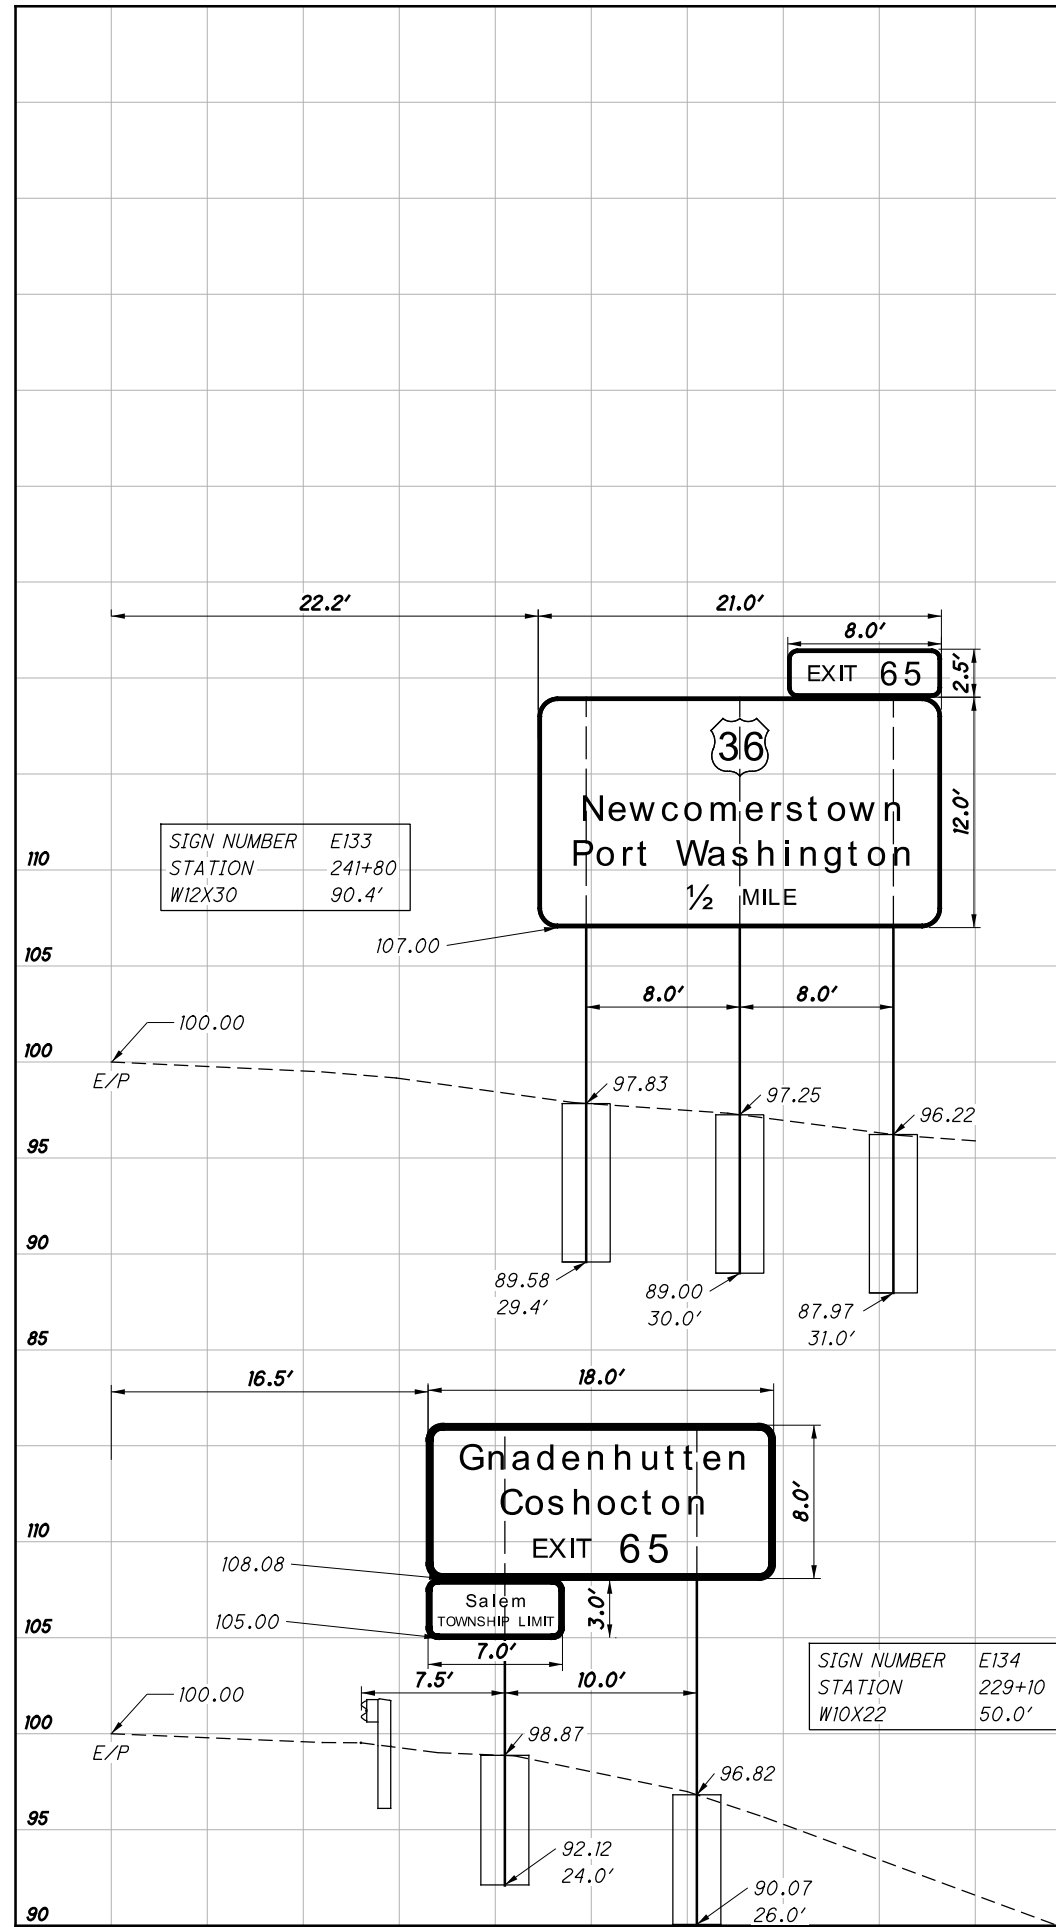

SIGN ELEVATION VIEWS

BEL-70-16.60
TUS-77-0.00/20.00

P:\VADR\2020\323901\ODOT_VAR D11_Sign (PID 102462)\dgn\Construction Plans\COMBINED_SET\132-137_323901 Elevation Views.dgn 8/25/2021 8:24:48 AM bklingenberg


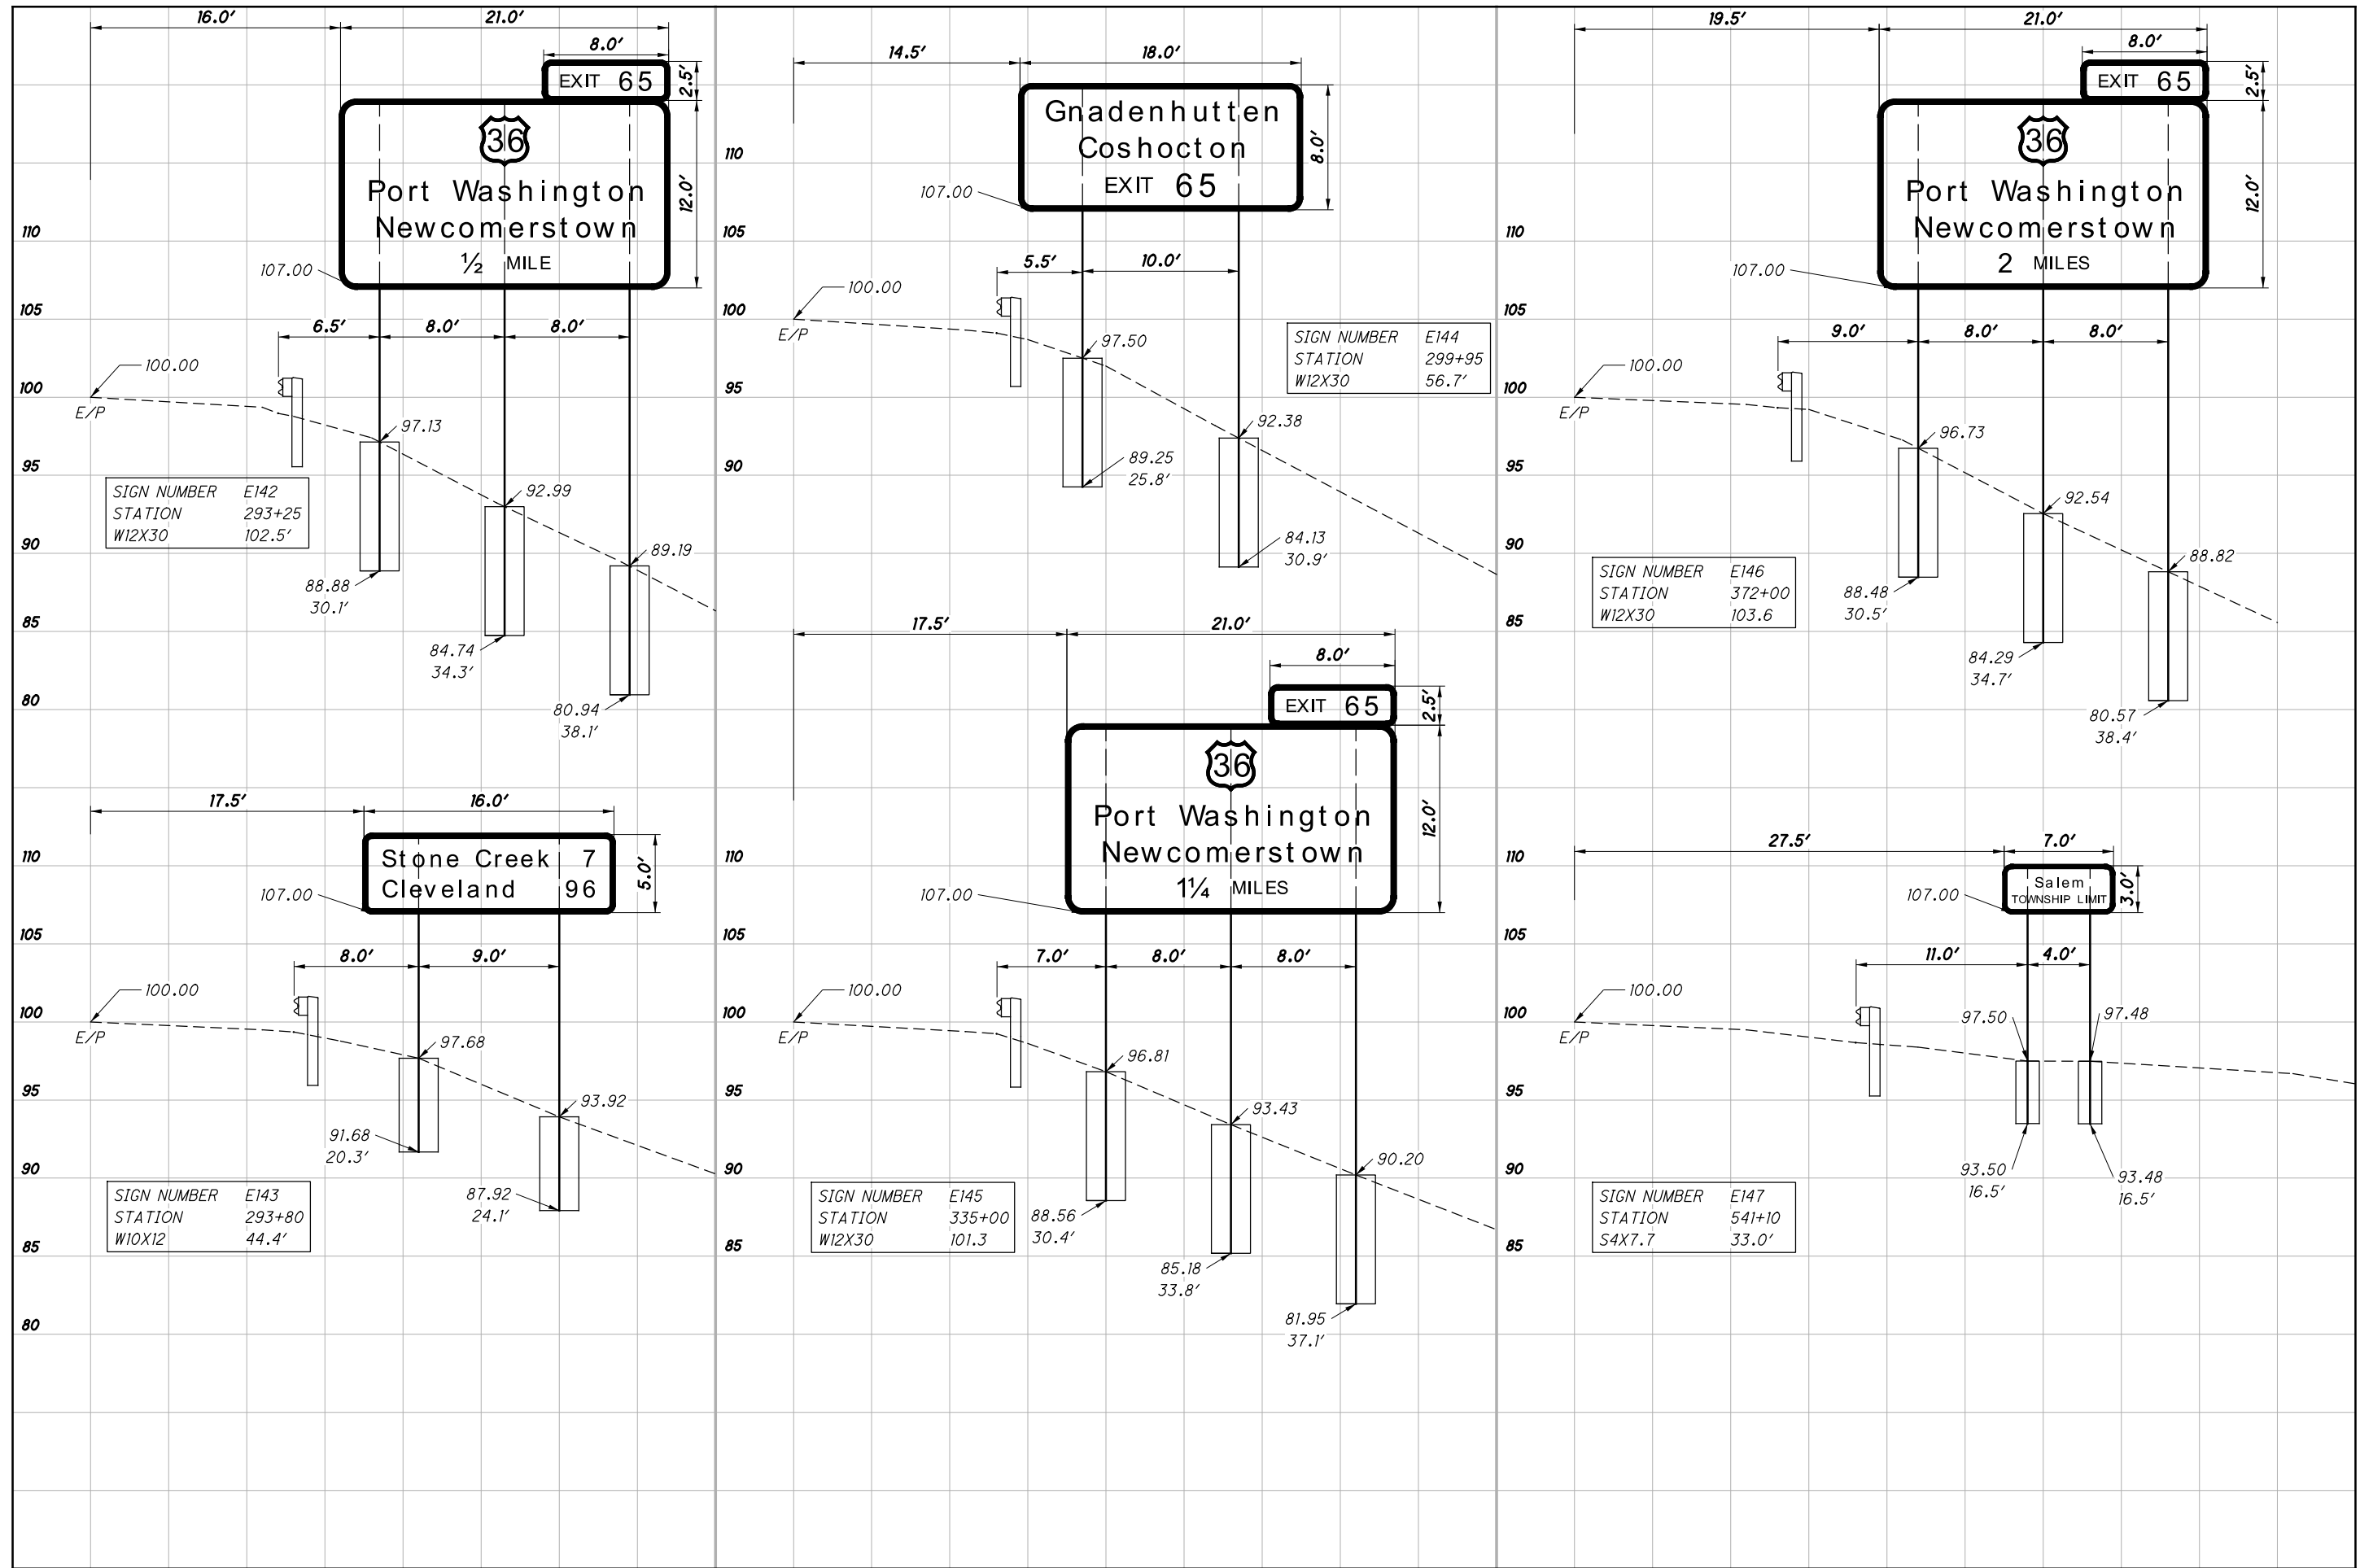


SIGN ELEVATION VIEWS

BEL-70-16.60
TUS-77-0.00/20.00

CALCULATED
MPS
CHECKED
JTH


P:\ADR\2020\323901\ODOT_VAR D11_Sign (PID 102462)\dgn\Construction Plans\COMBINED SET\132-137 323901 Elevation Views.dgn 8/25/2021 8:24:48 AM bklingenberg

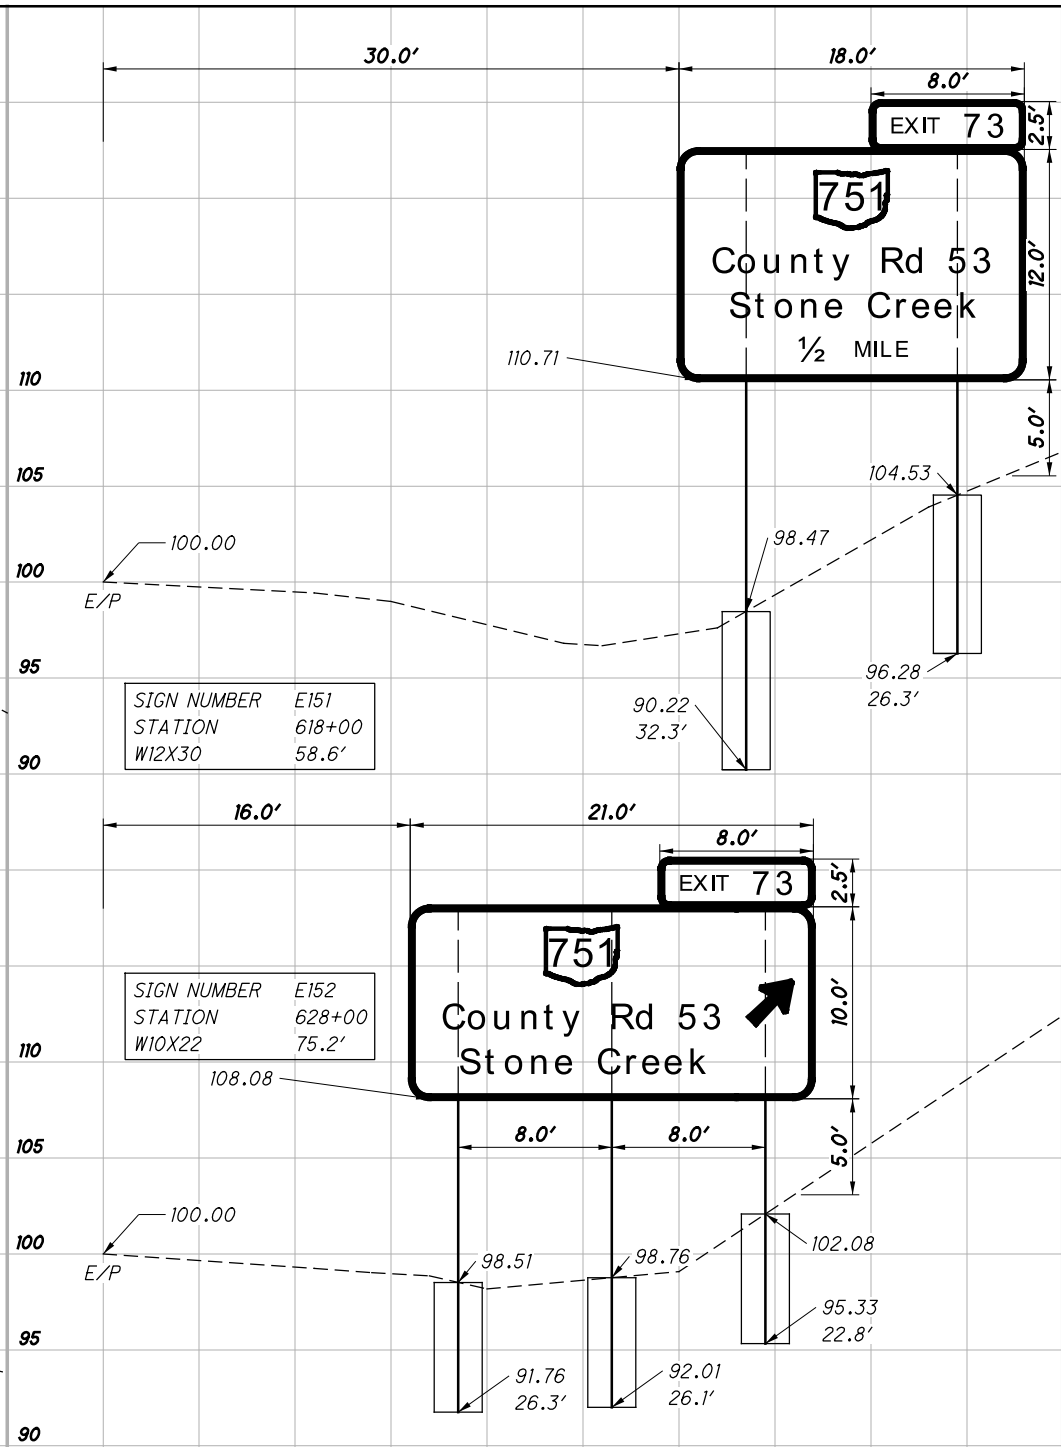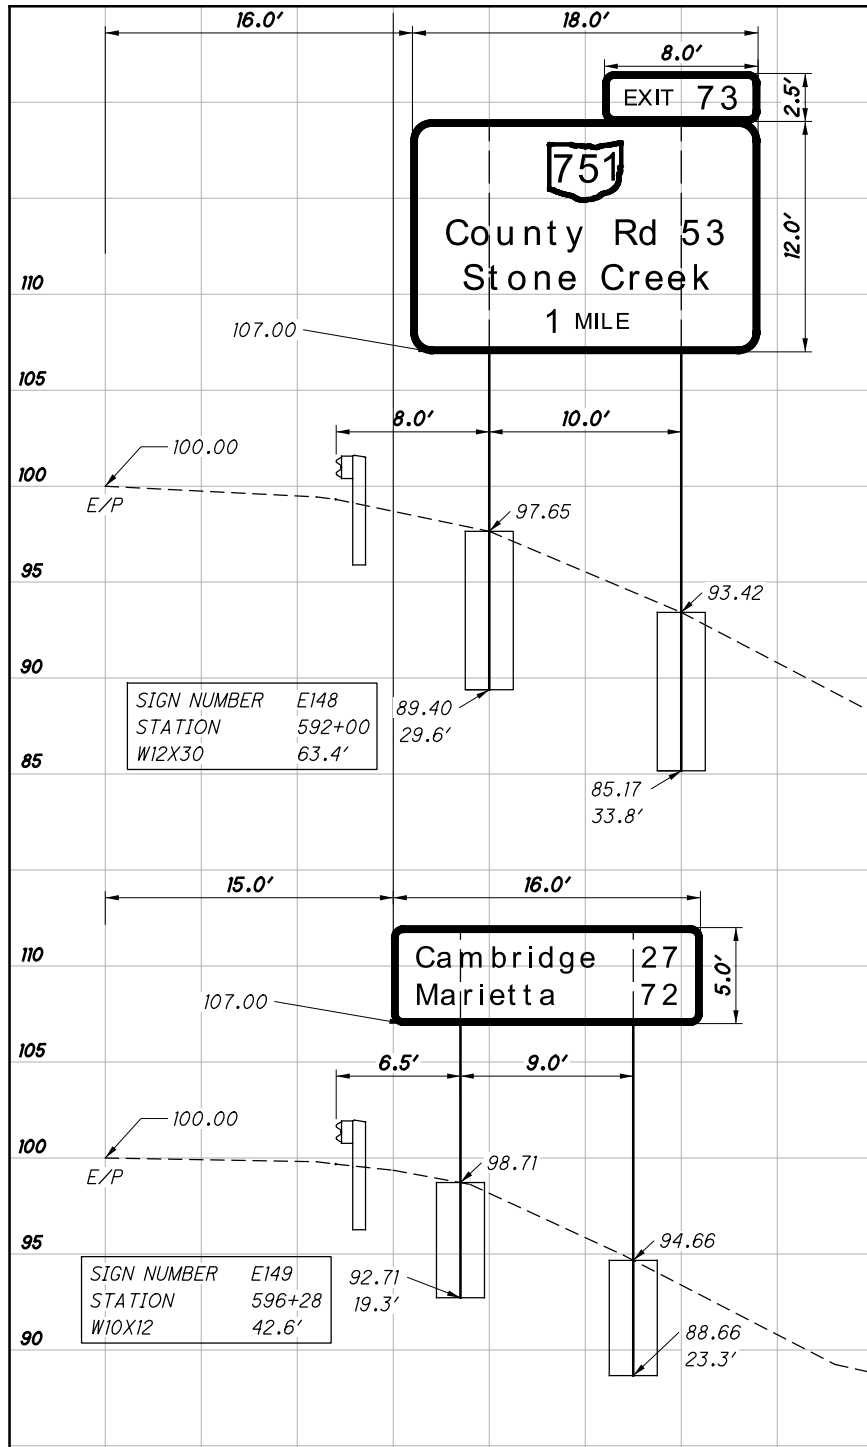

SIGN ELEVATION VIEWS

BEL-70-16.60
TUS-77-0.00/20.00


P:\ADR\2020\323901\ODOT_VAR D11_Sign (PID 102462)\dgn\Construction Plans\COMBINED SET\132-137 323901 Elevation Views.dgn 9/10/2021 12:31:57 PM bklingenberg

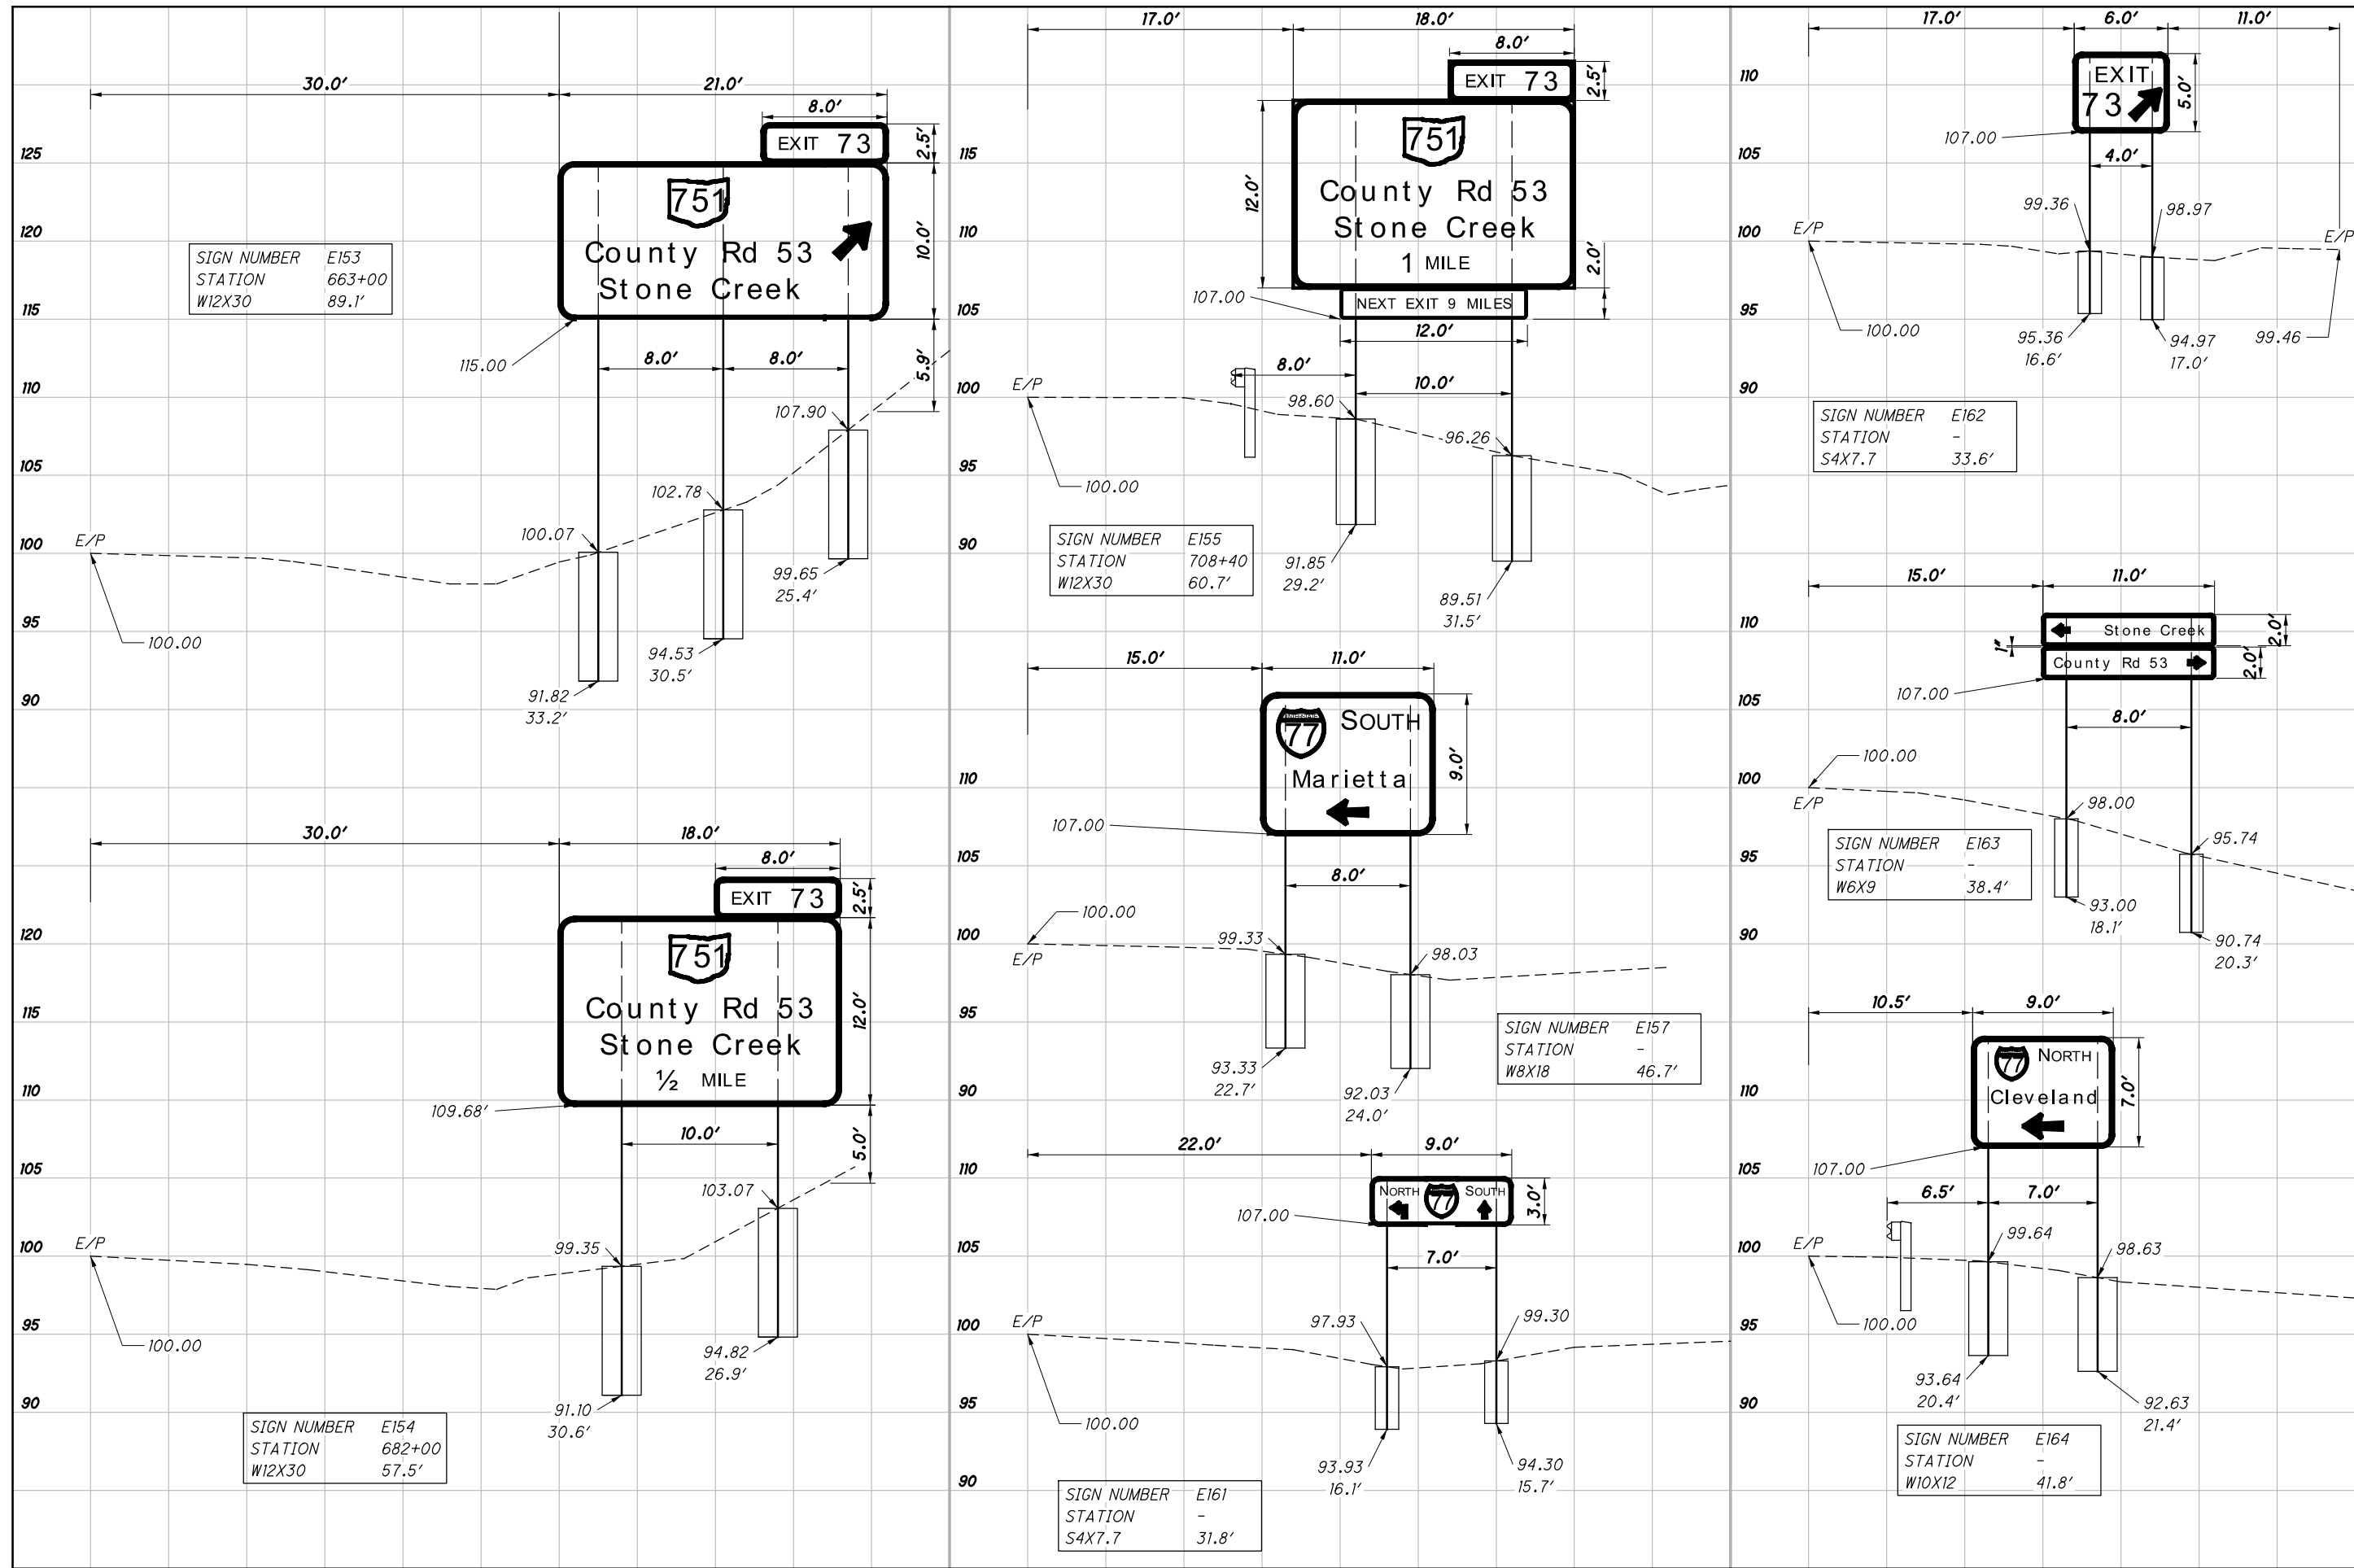



SIGN ELEVATION VIEWS

BEL-70-16.60
TUS-77-0.00/20.00

P:\ADR\2020\323901.ODOT. VAR D11 Sign (PID 102462).dgn\Construction Plans\COMBINED SET\132-137 323901 Elevation Views.dgn 8/25/2021 8:24:49 AM bklingenberg

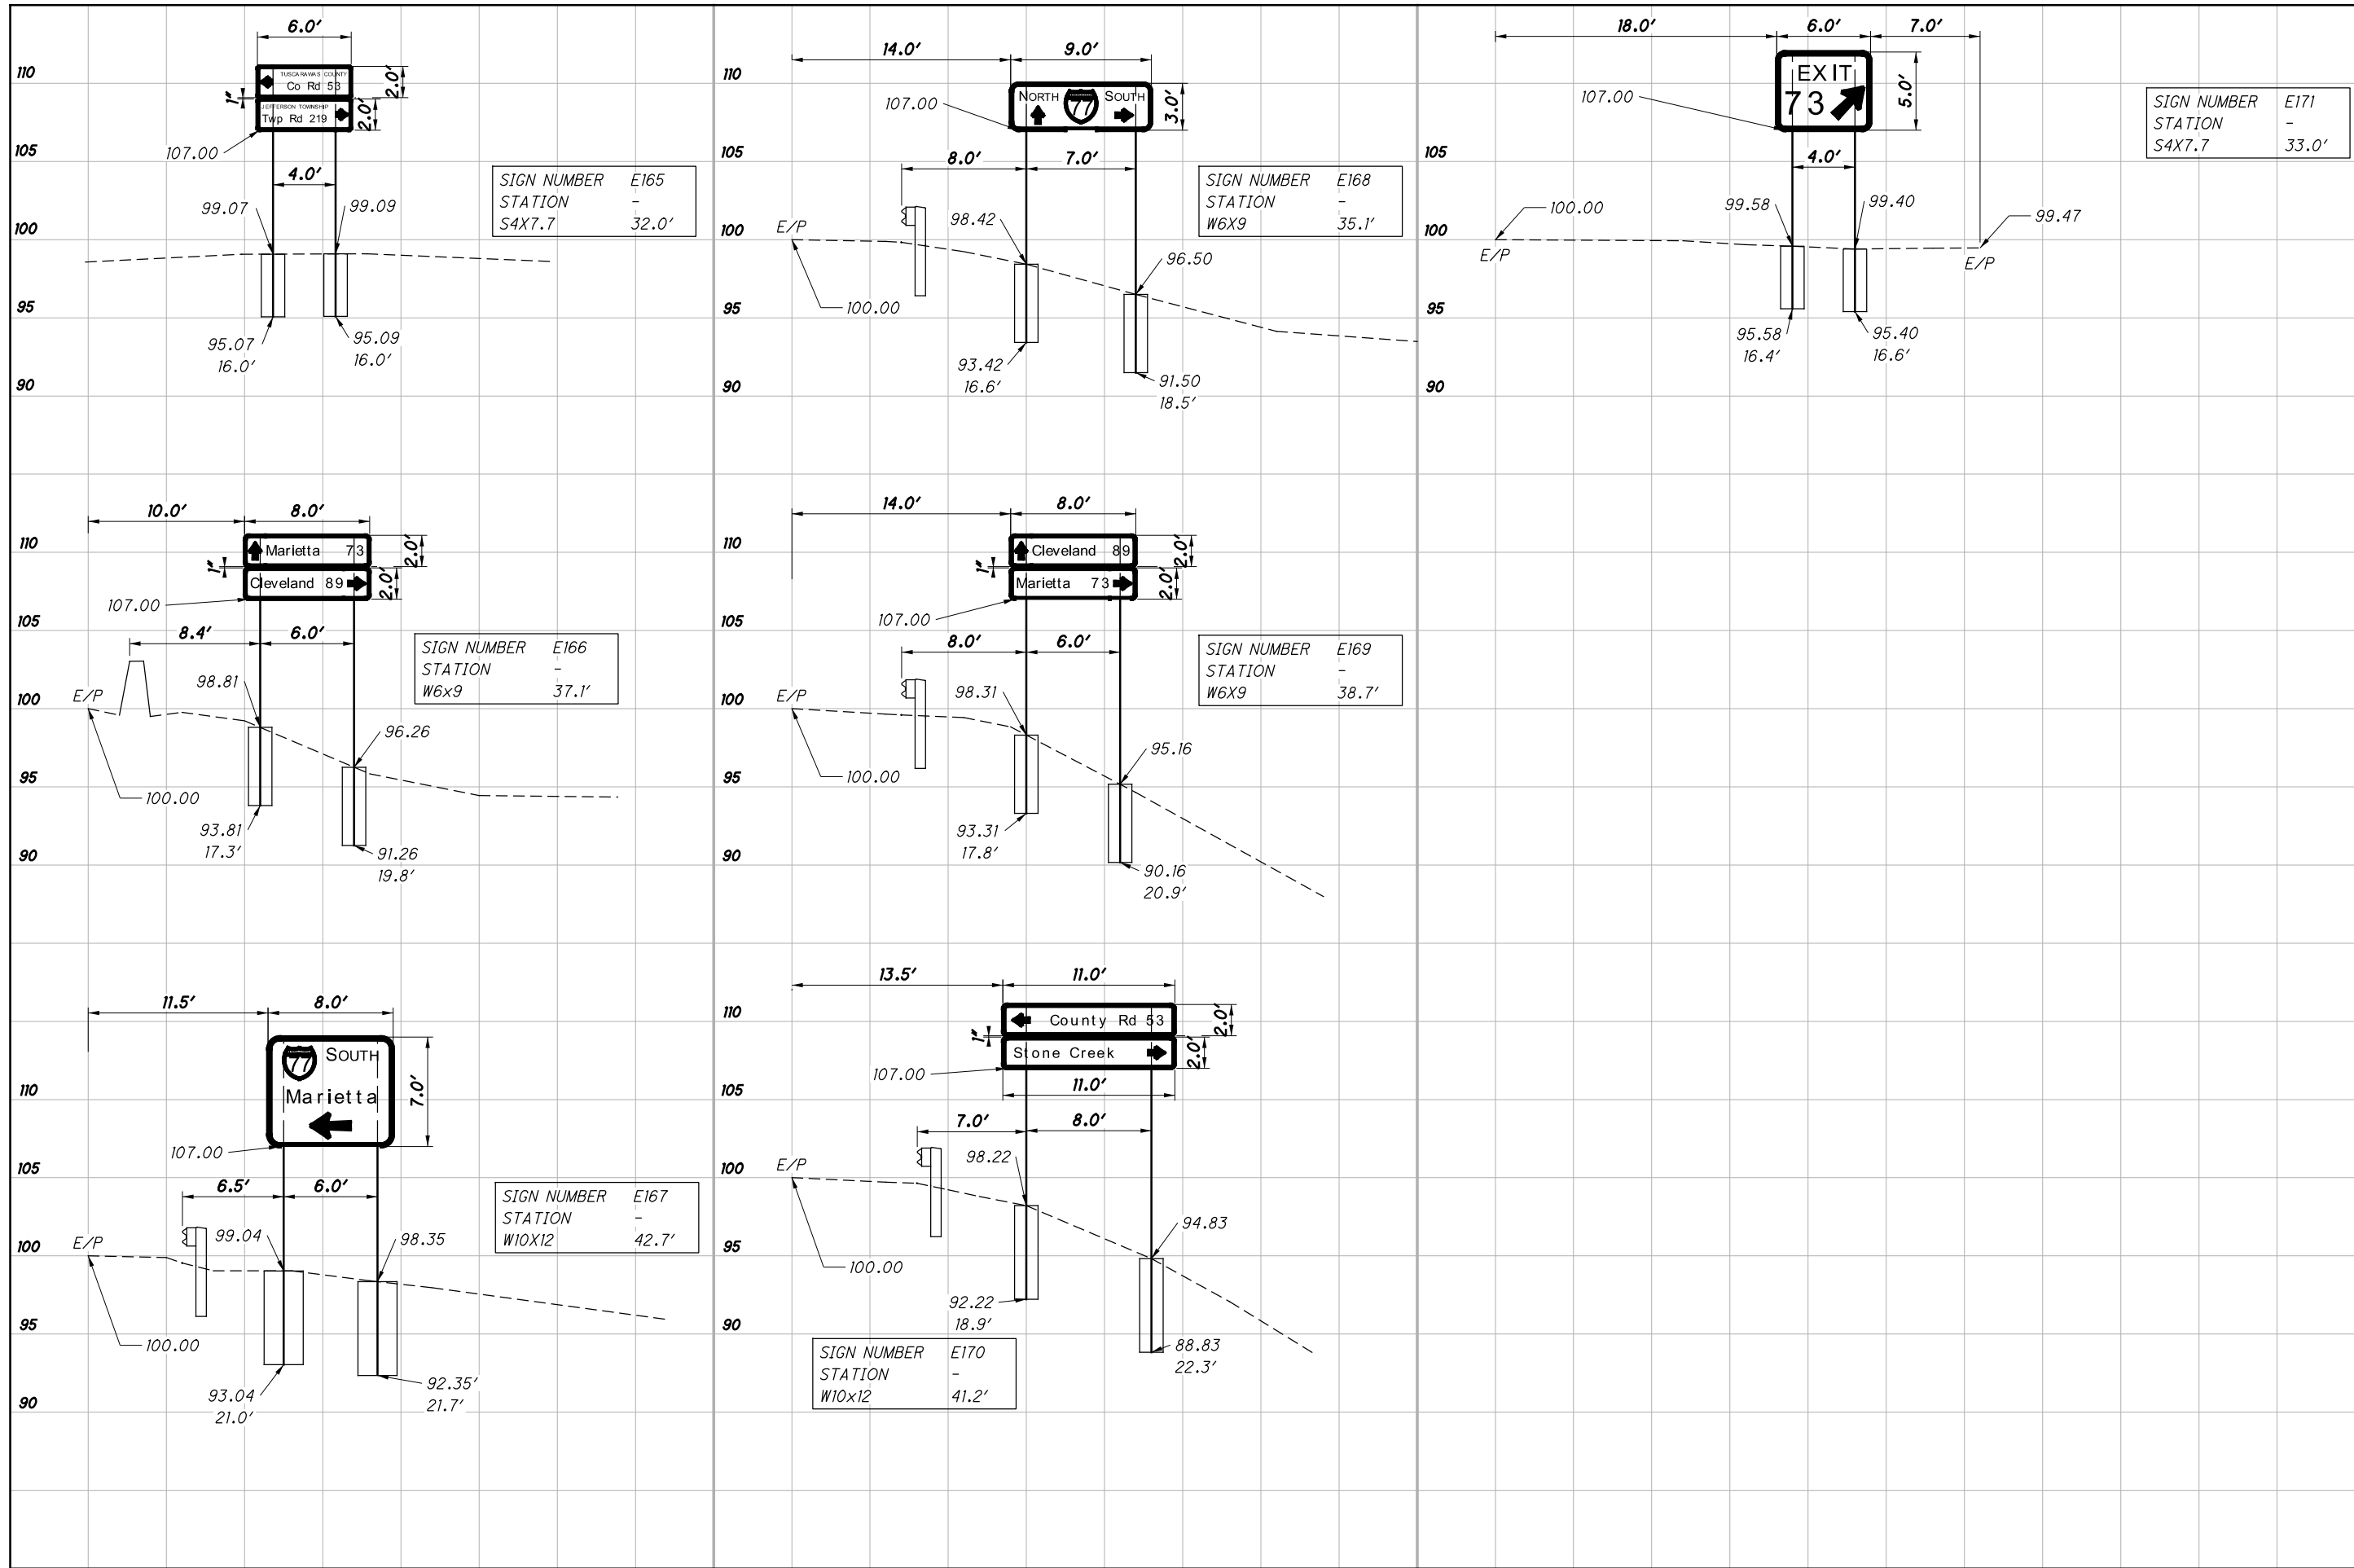

P:\ADR\2020\323901.ODOT VAR D11 Sign (PID 102462)\dgn\Construction Plans\COMBINED SET\138_323901 Overhead 1.dgn 8/25/2021 8:24:49 AM bklingsberg

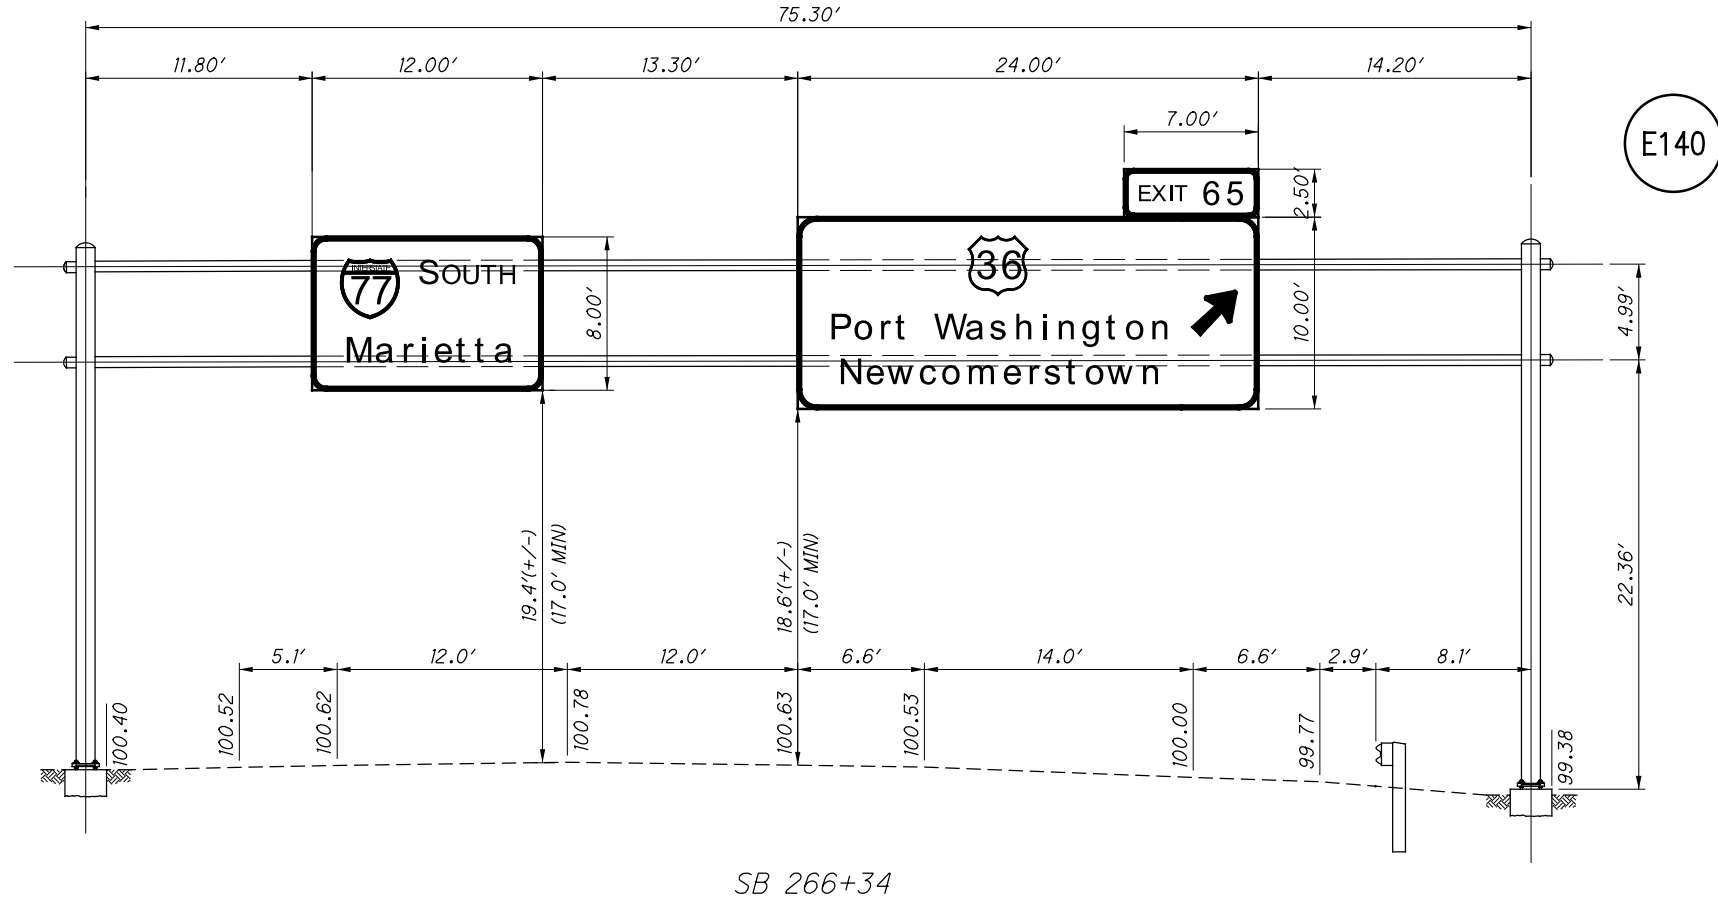
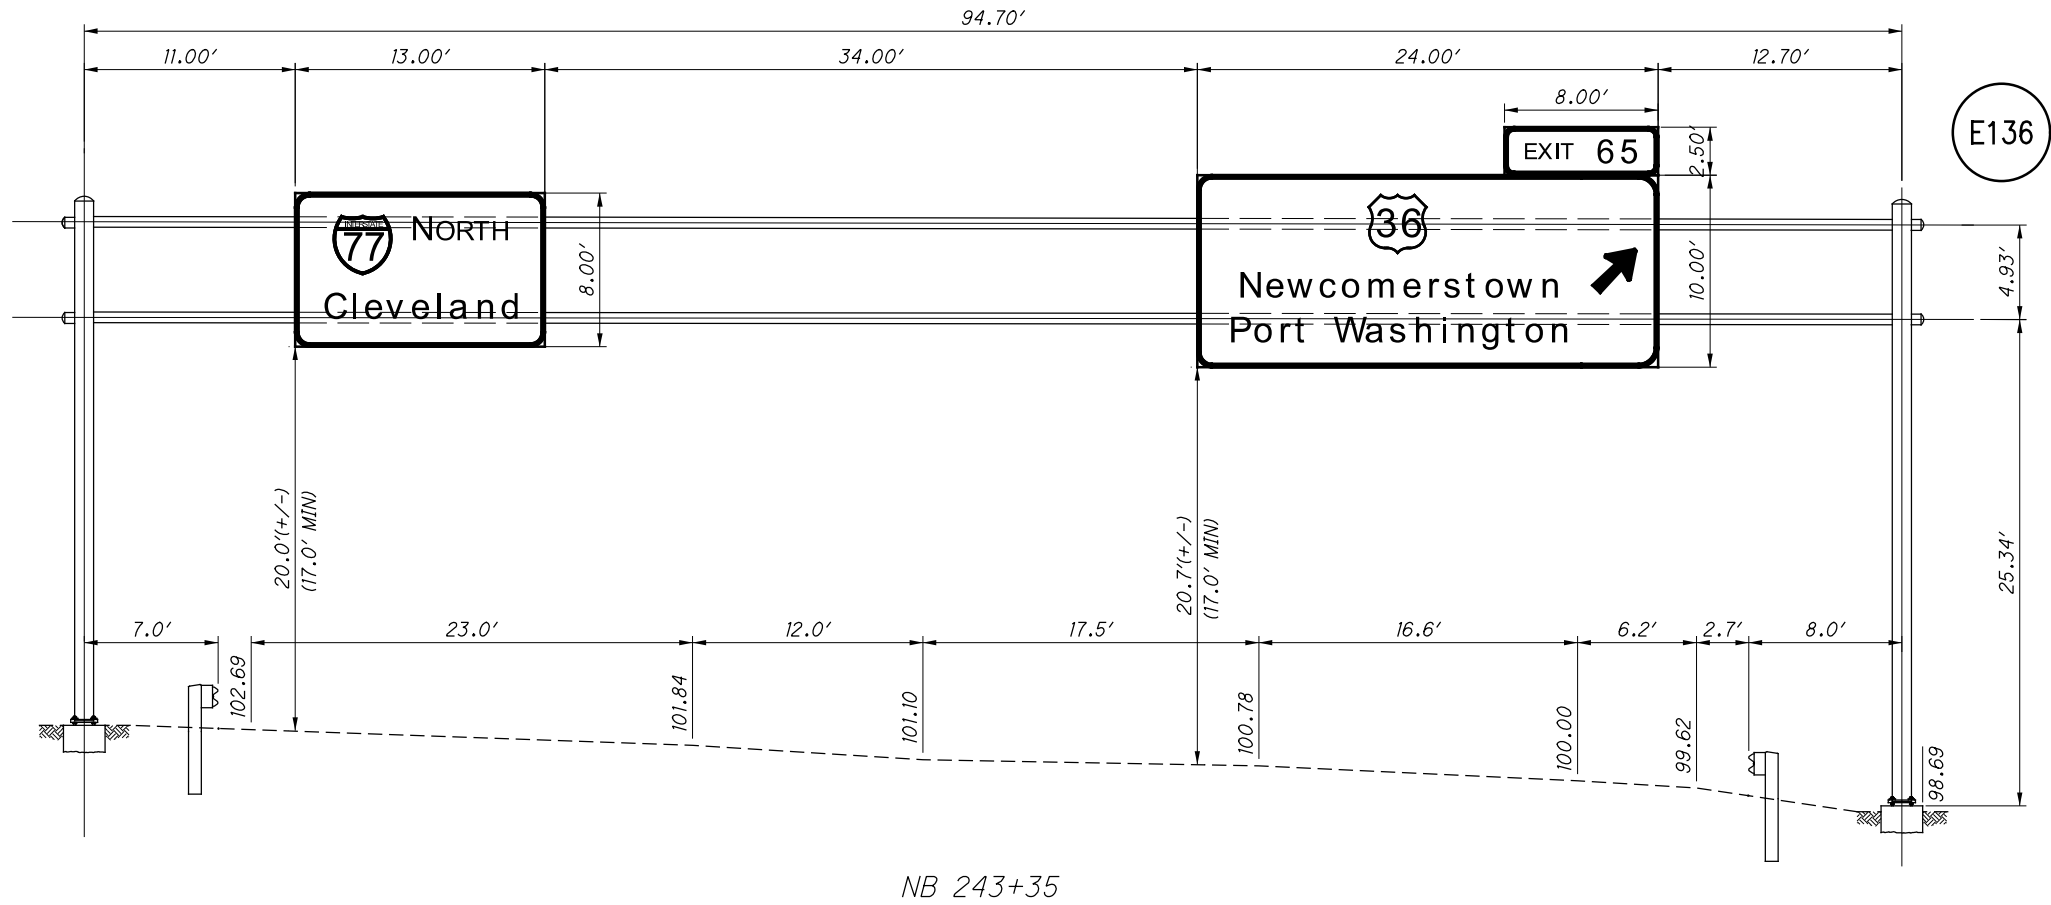




BEL-70-16.60
TUS-77-0.00/20.00

OVERHEAD SIGN DETAILS

CALCULATED
JWO
CHECKED
TJS

0 5 10
2.5'
HORIZONTAL
SCALE IN FEET

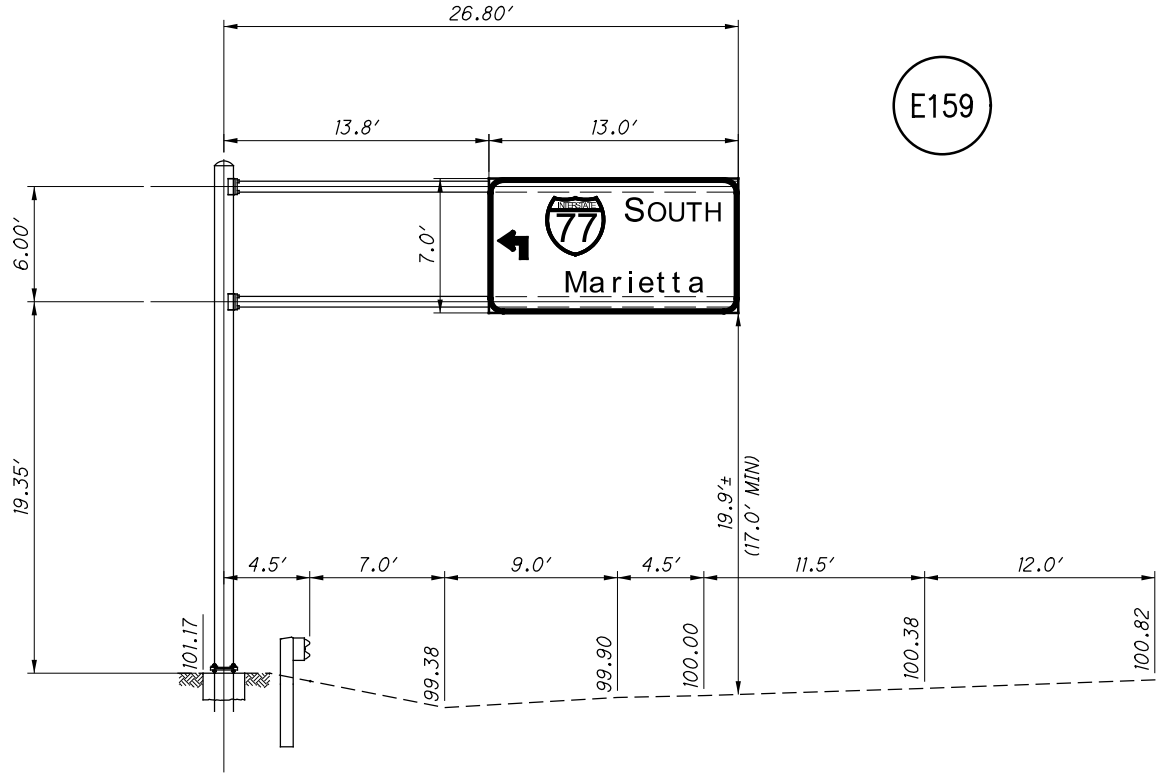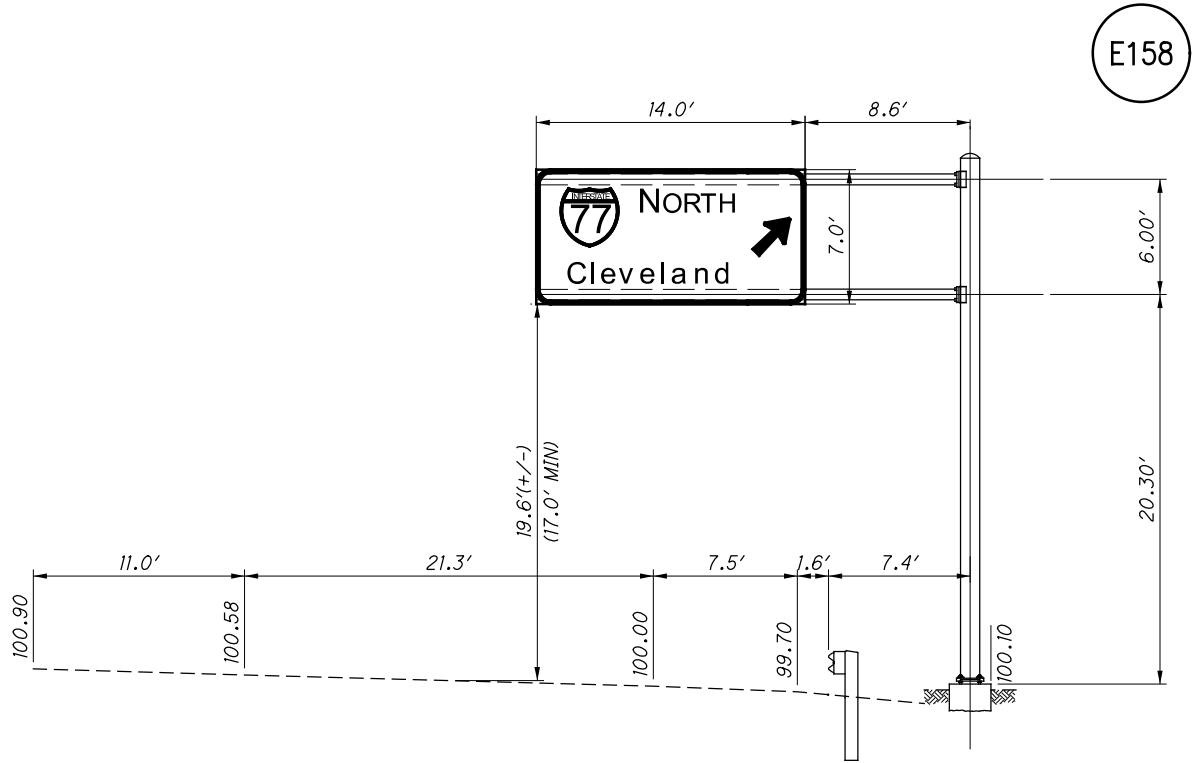

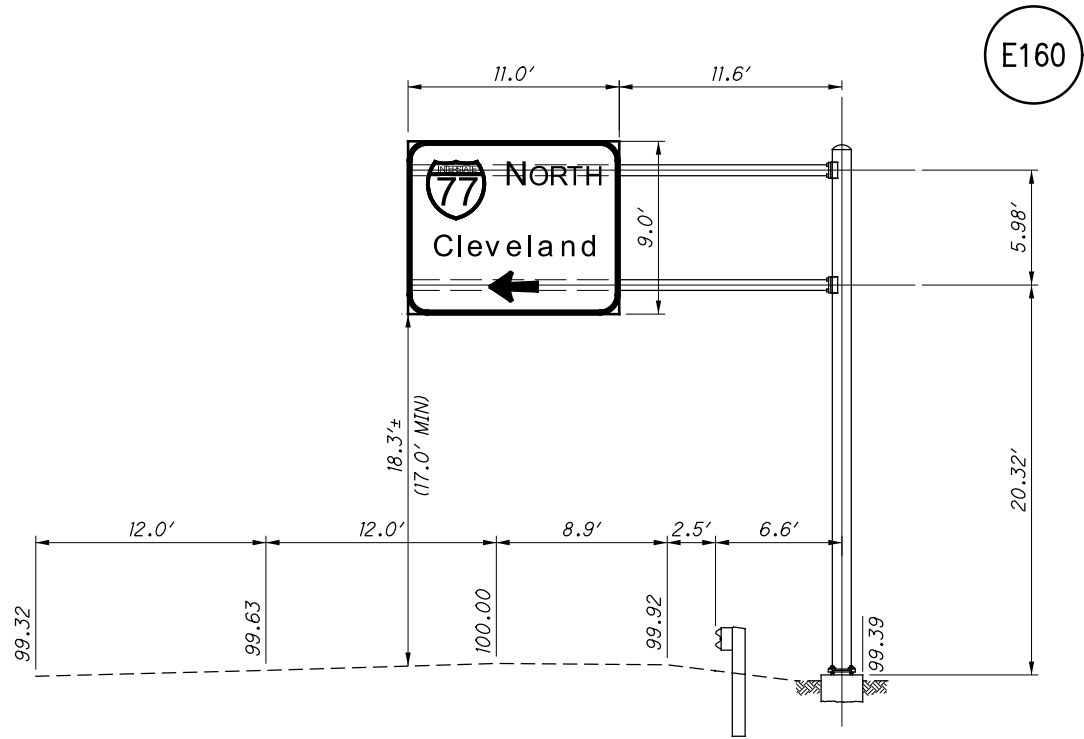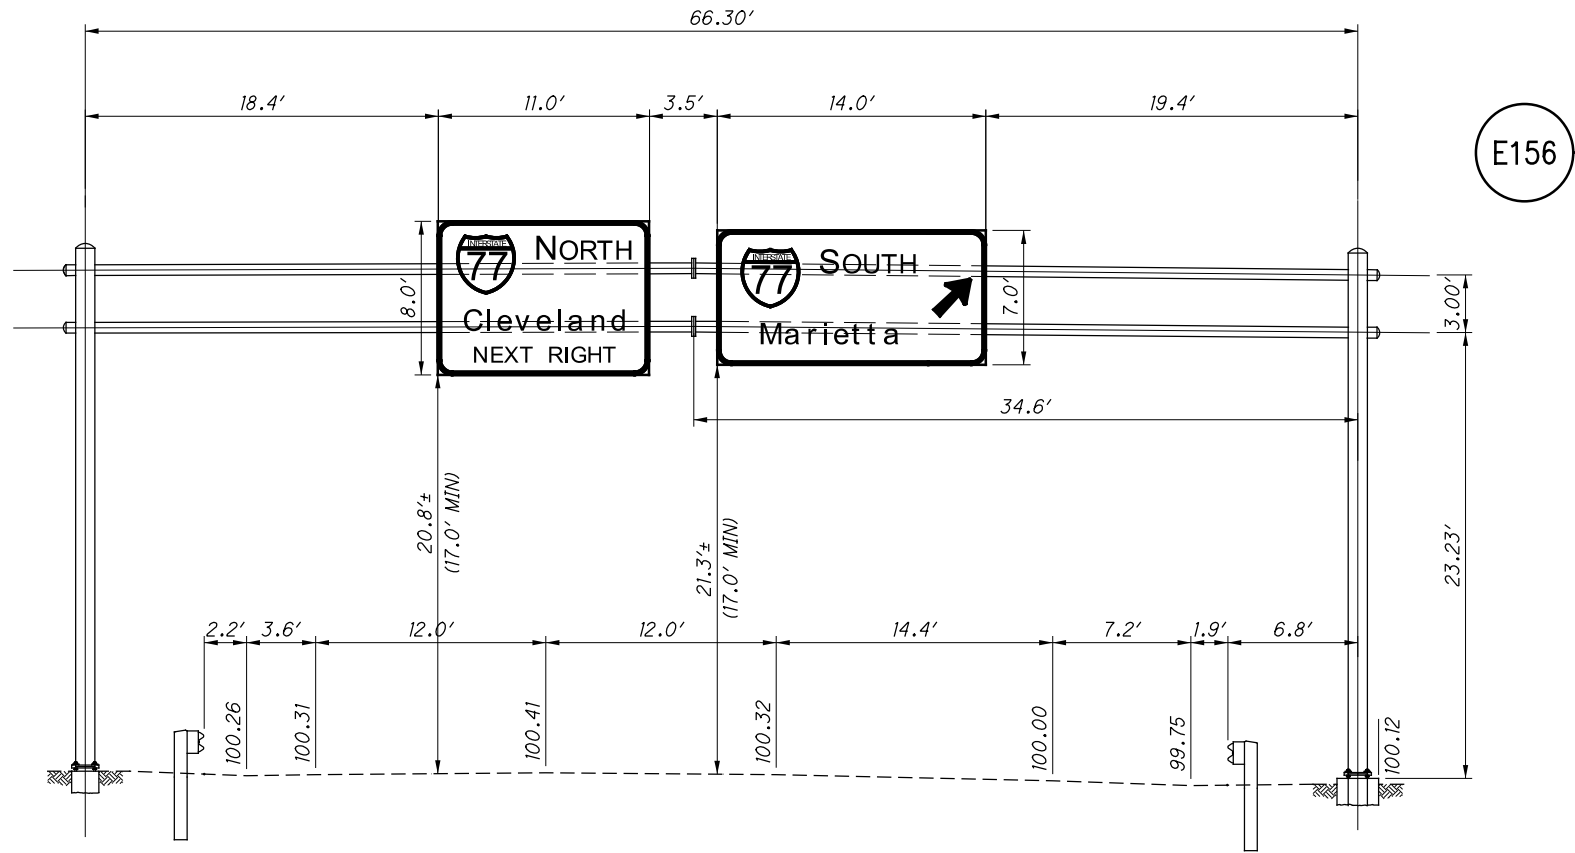

BEL-70-16.60
TUS-77-0.00/ 20.00

OVERHEAD SIGN DETAILS

CALCULATED
JWO
CHECKED
TJS

0 5 10
2.5'
HORIZONTAL
SCALE IN FEET


140
154

LEGEND

PROPOSED SIGN

EXISTING SIGN TO REMAIN
(RELOCATION NOTED IN PLANS)

EXISTING SIGN TO BE REMOVED

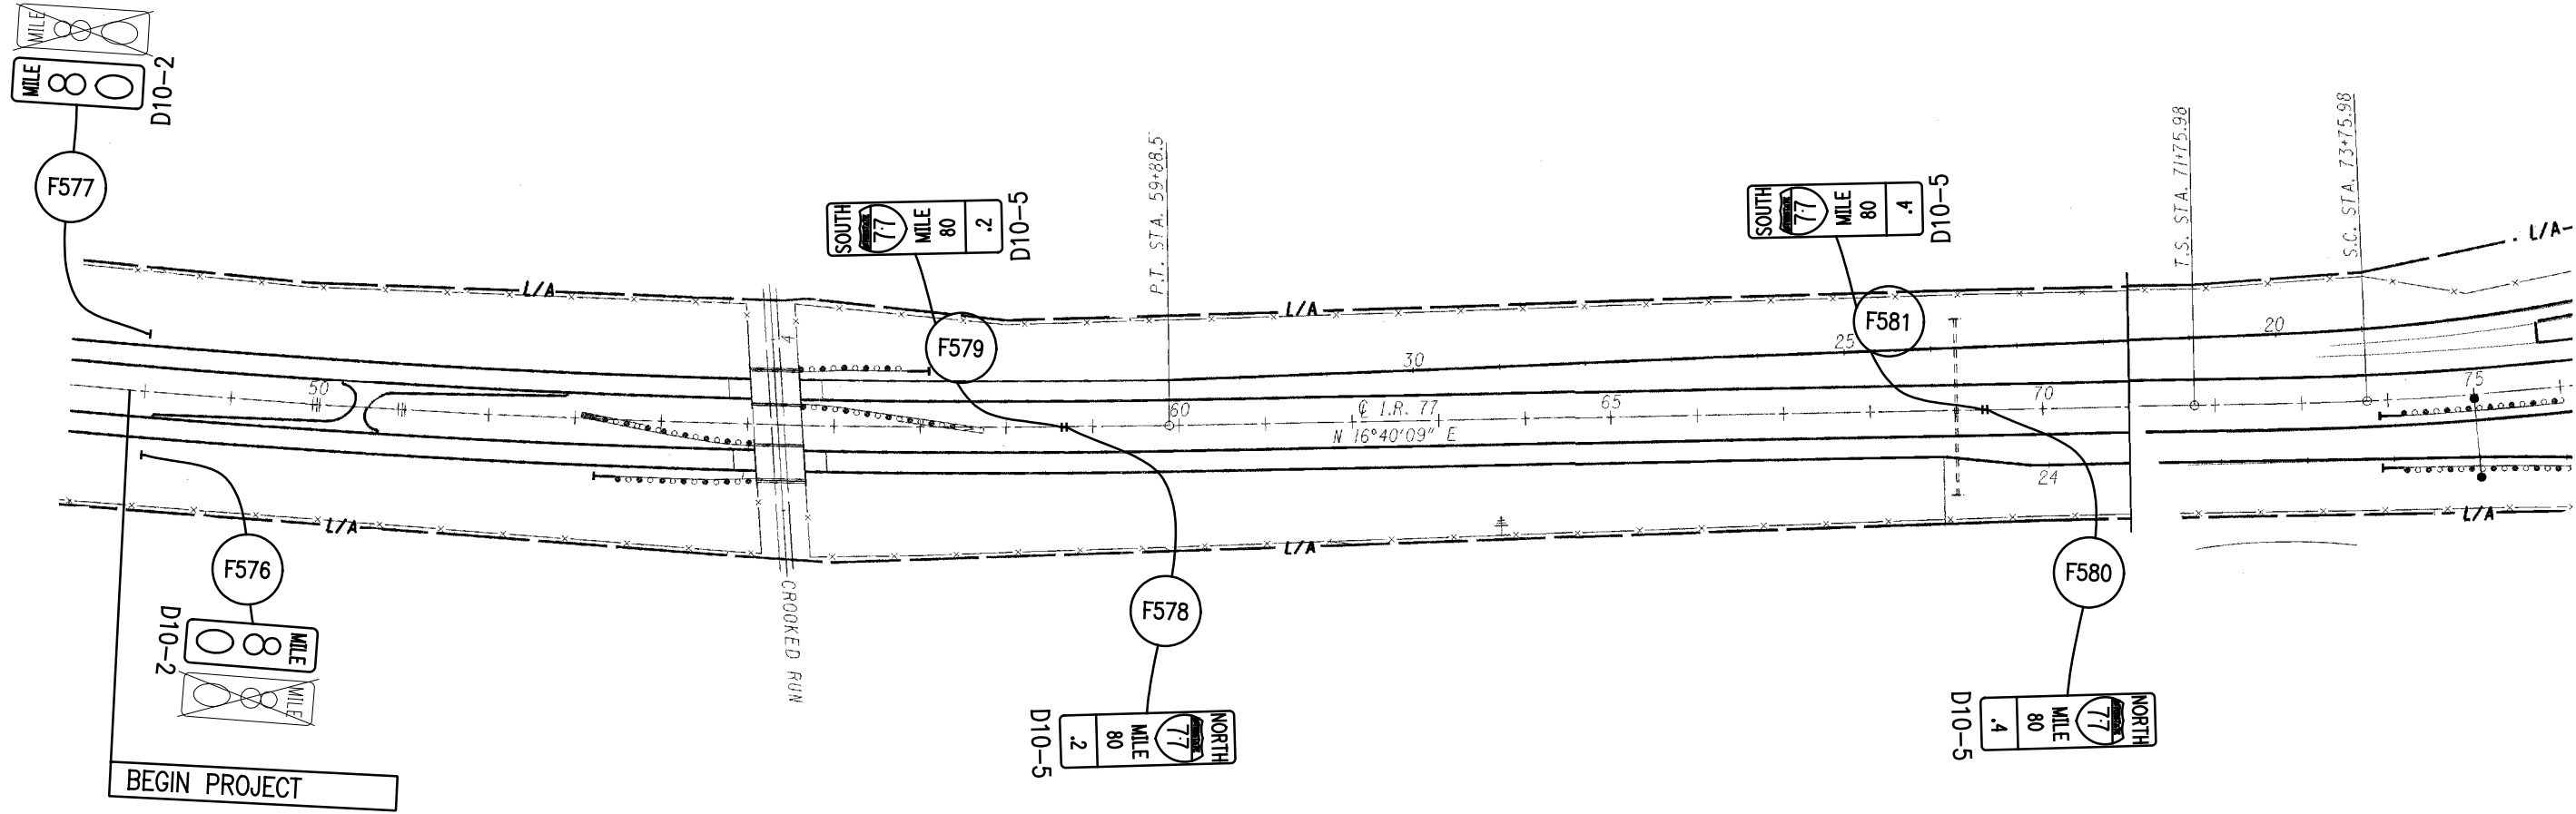


P:\ADR\2020\323901 ODOT VAR D11 Sign (PID 102462)\dgn\Construction Plans\COMBINED SET\141-152 323901_GP005.dgn 8/25/2021 8:24:52 AM bklingsberg

LEGEND

PROPOSED SIGN

EXISTING SIGN TO REMAIN
(RELOCATION NOTED IN PLANS)

EXISTING SIGN TO BE REMOVED

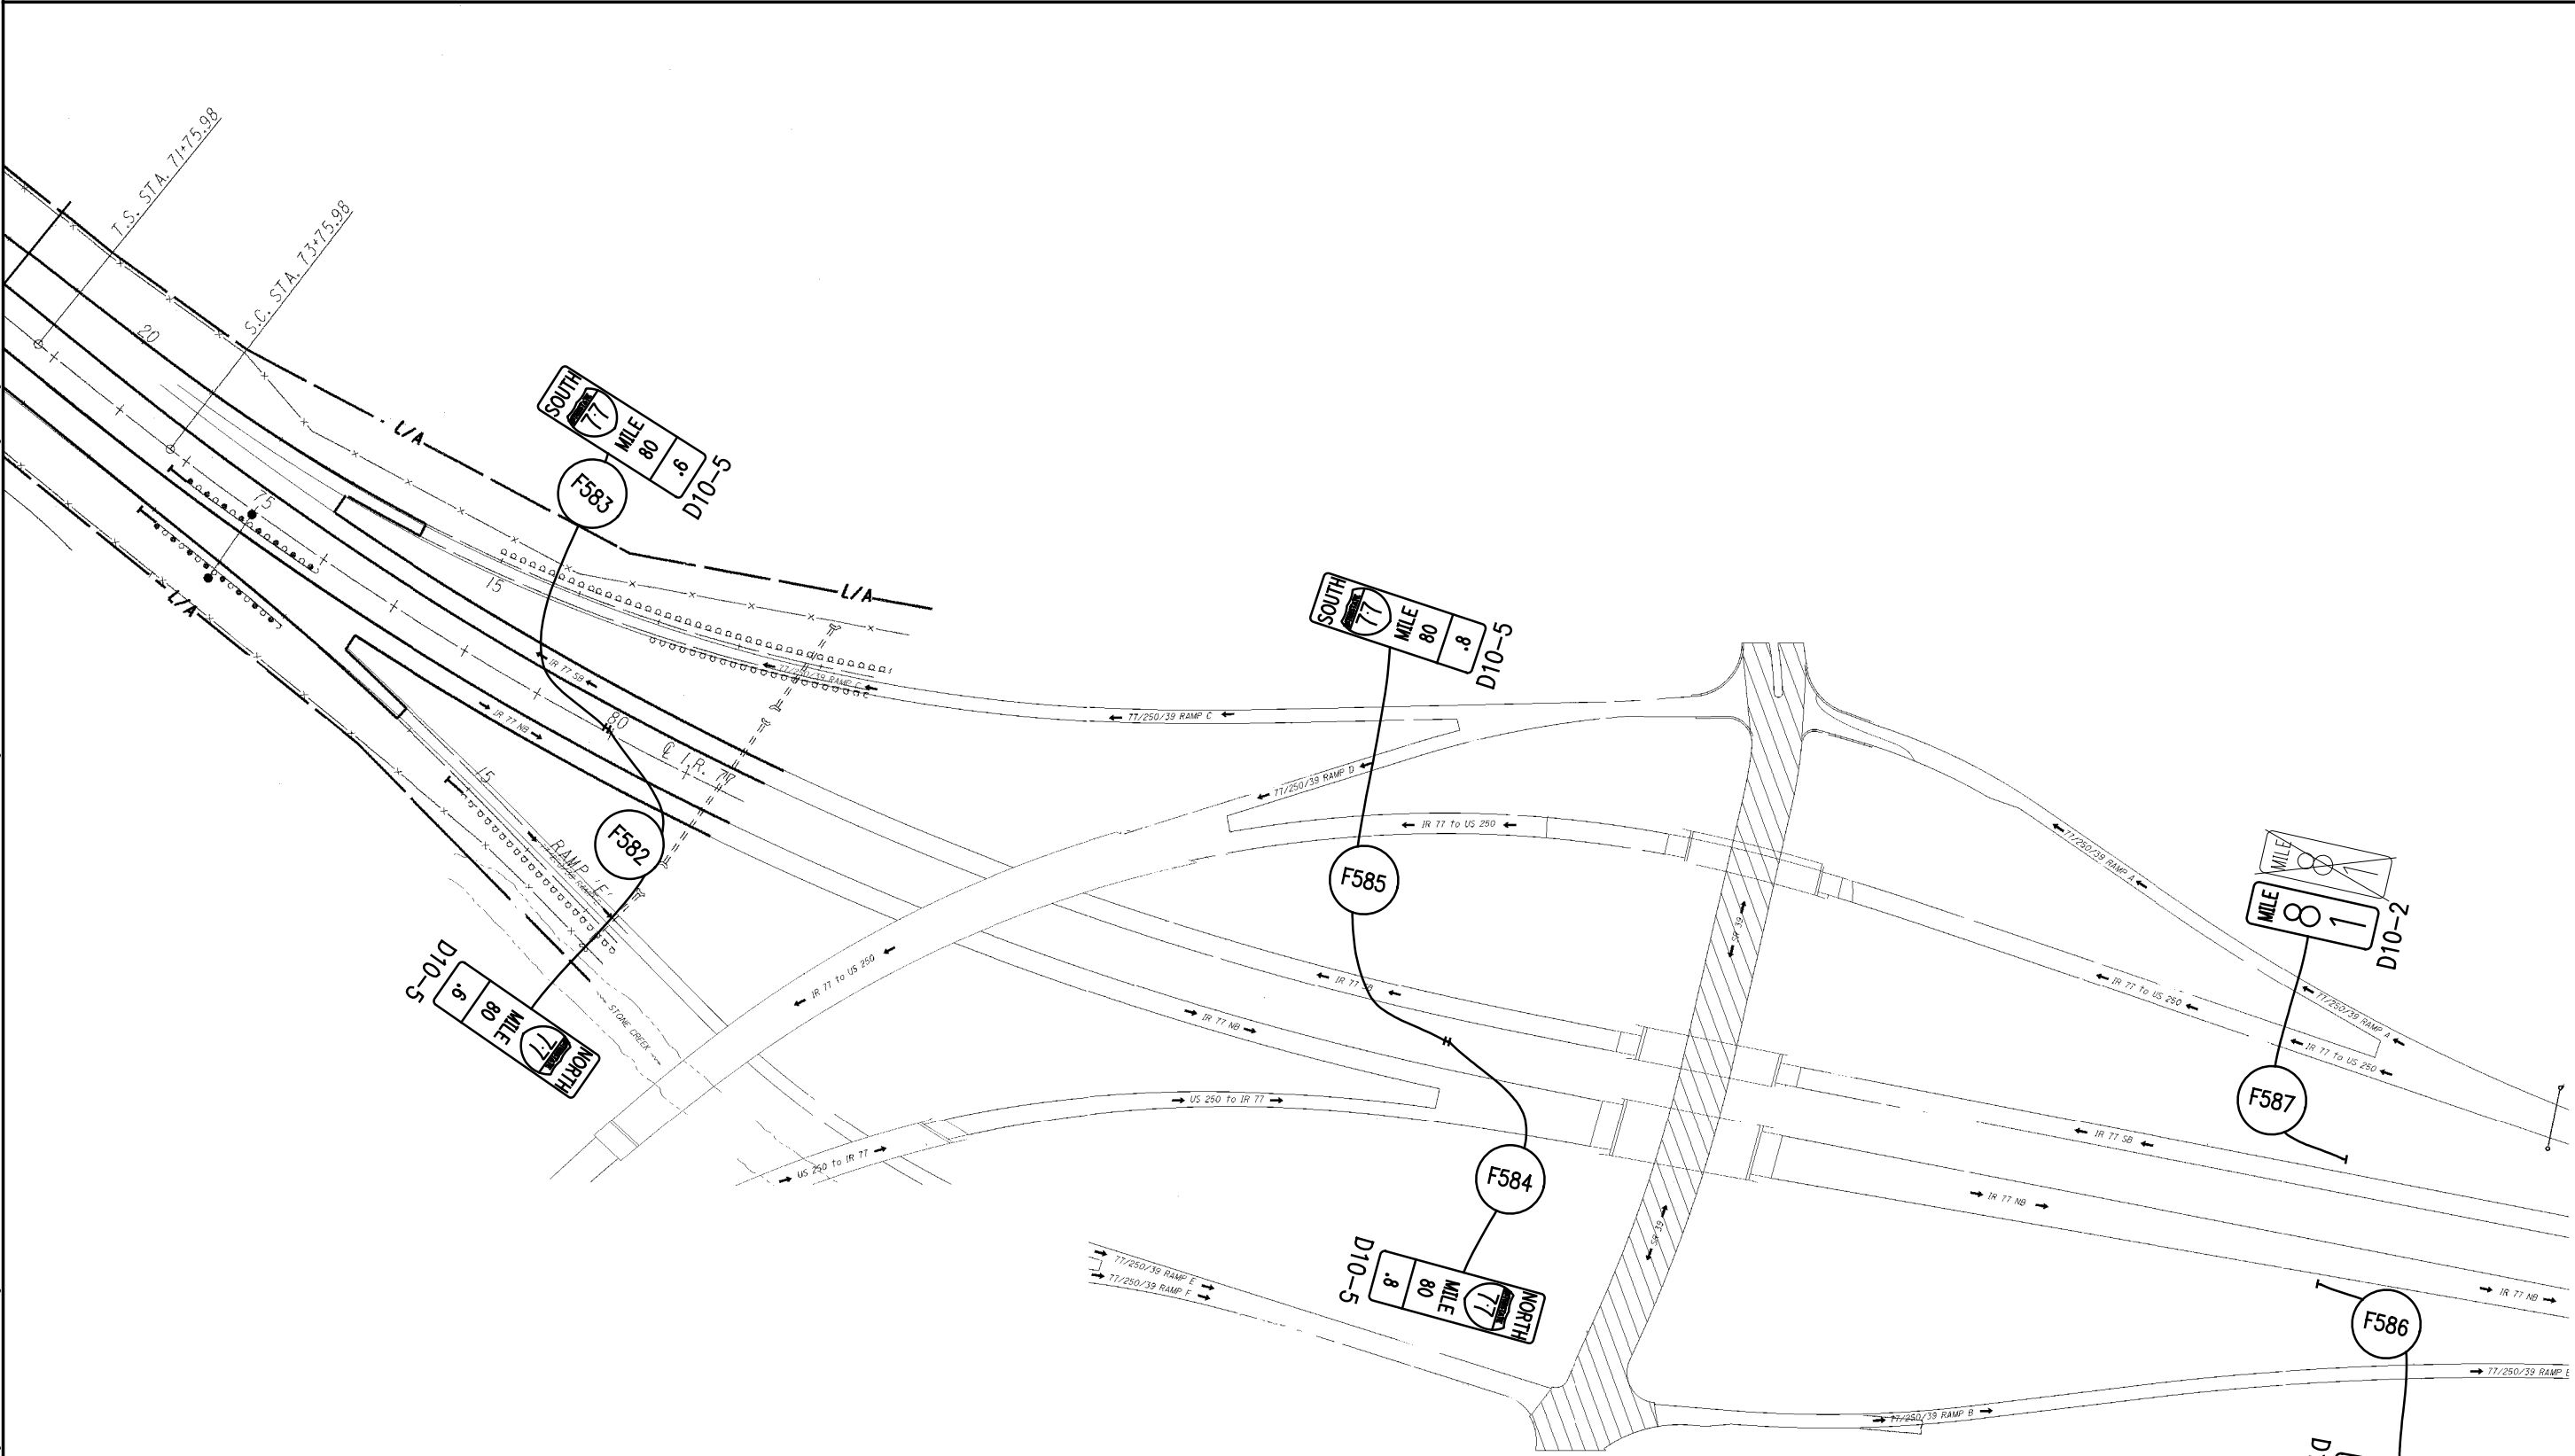


LEGEND

PROPOSED SIGN

EXISTING SIGN TO REMAIN
(RELOCATION NOTED IN PLANS)

EXISTING SIGN TO BE REMOVED

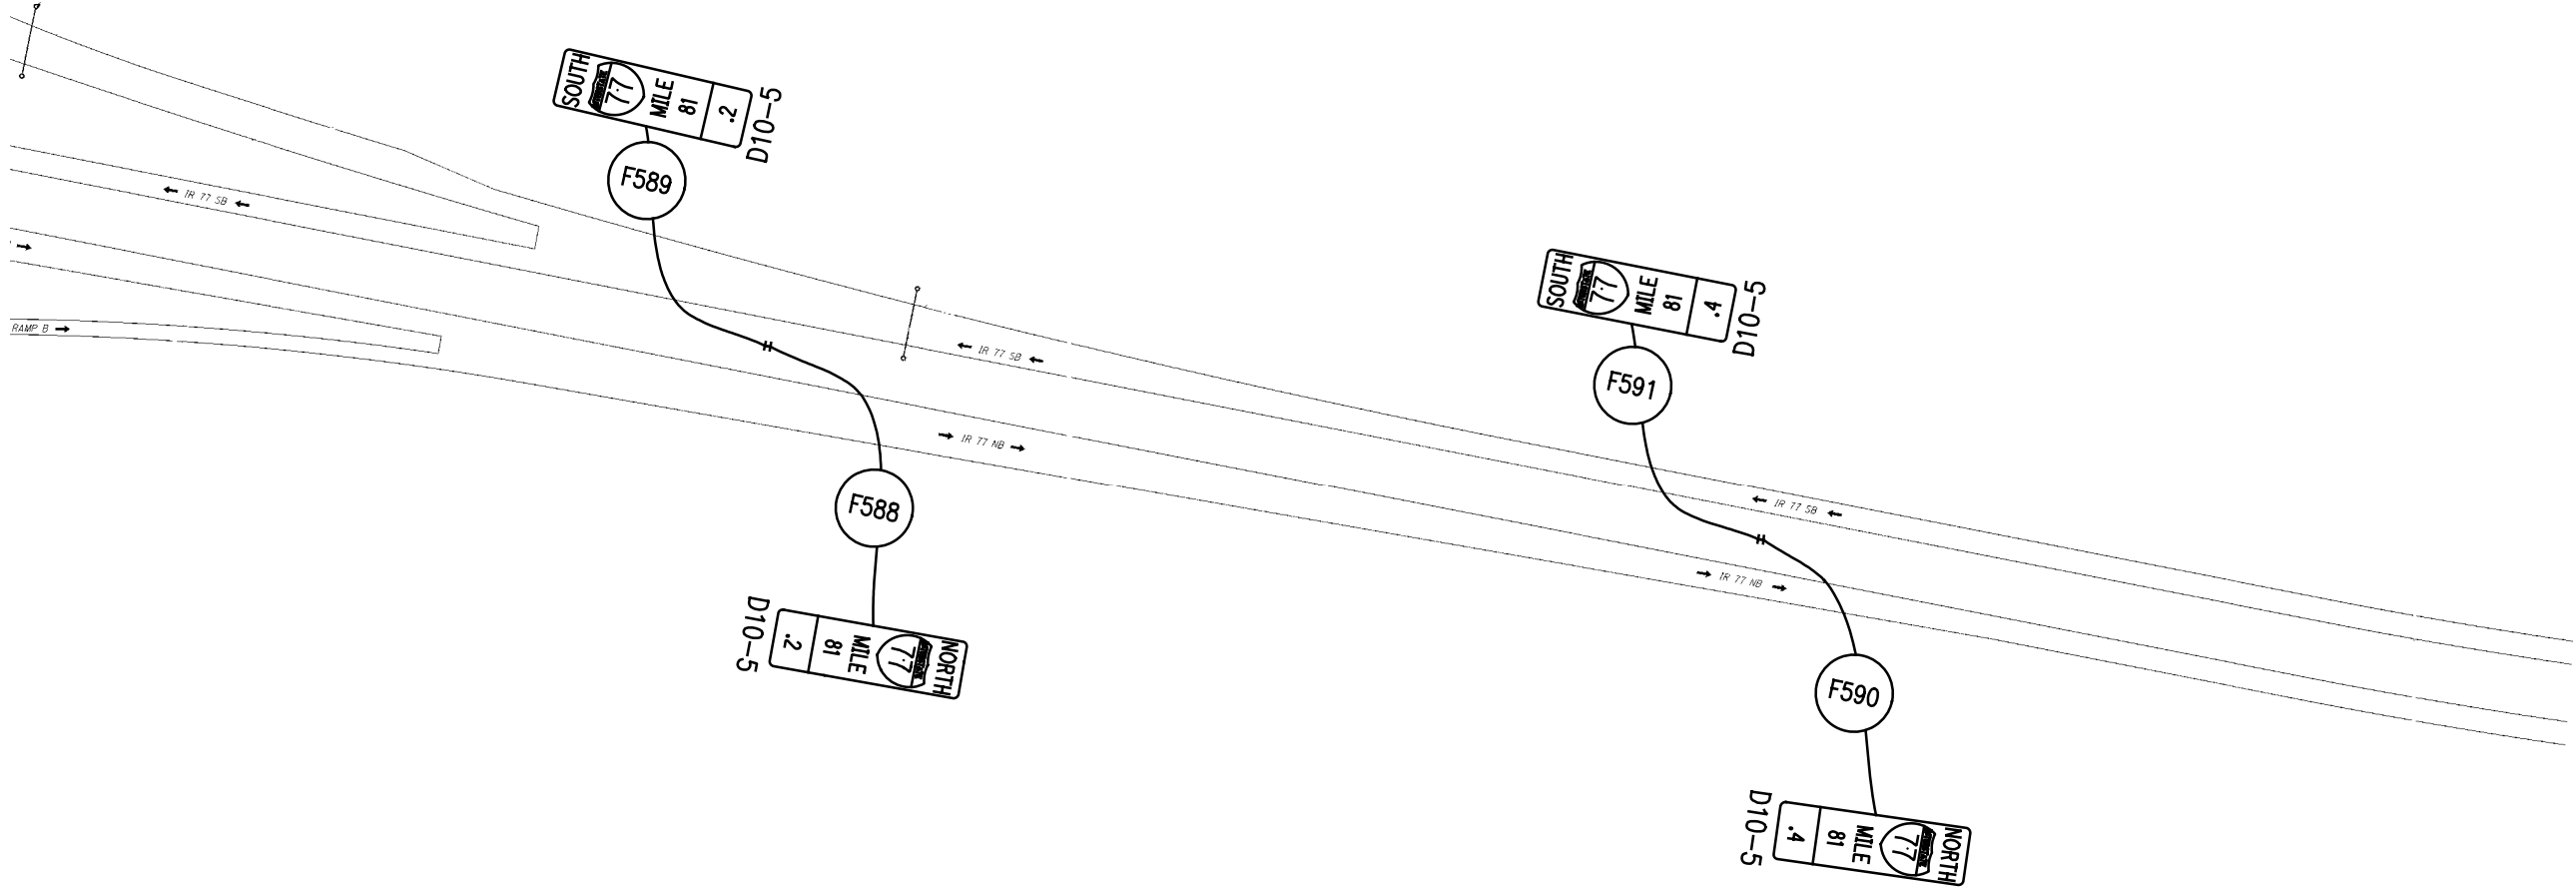

LEGEND

PROPOSED SIGN

EXISTING SIGN TO REMAIN
(RELOCATION NOTED IN PLANS)

EXISTING SIGN TO BE REMOVED

144
154

BEL-70-16.60
TUS-77-0.00/20.00

PLAN SHEET
I.R. 77

CALCULATED
JWO
CHECKED
TJS

0 50 100 200
HORIZONTAL
SCALE IN FEET


N

LEGEND

PROPOSED SIGN

EXISTING SIGN TO REMAIN
(RELOCATION NOTED IN PLANS)

EXISTING SIGN TO BE REMOVED

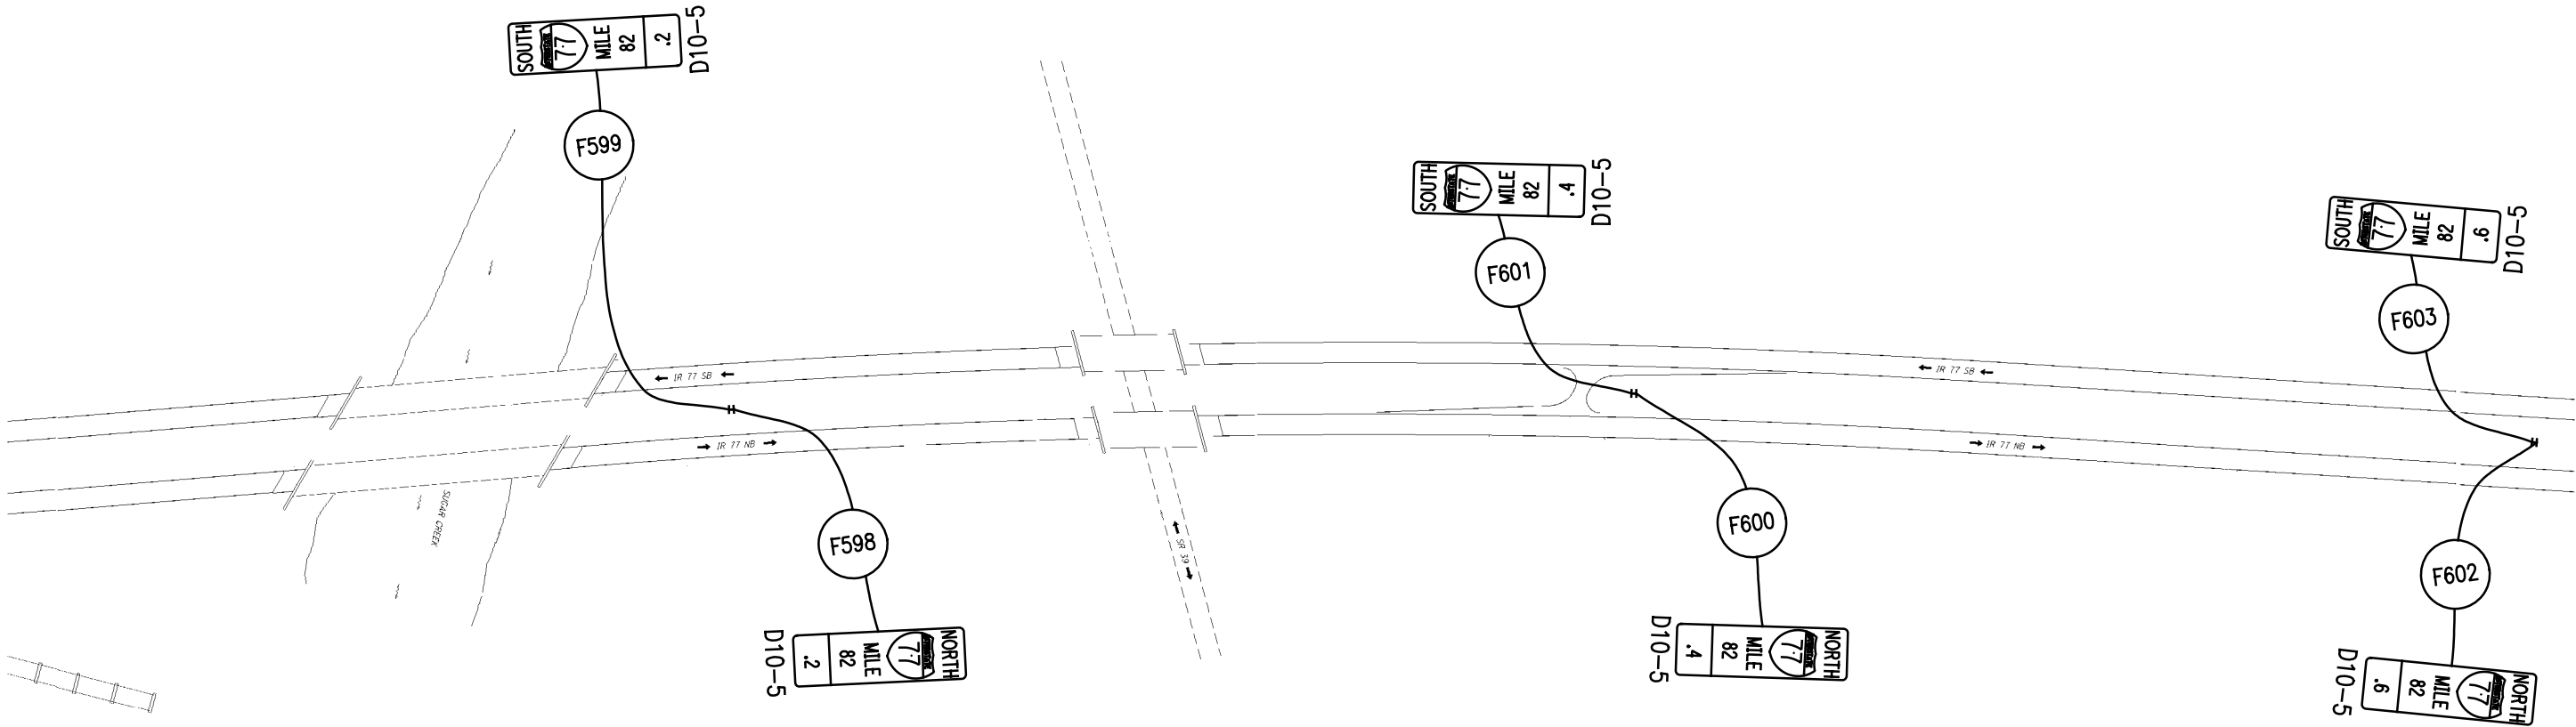



LEGEND

PROPOSED SIGN

EXISTING SIGN TO REMAIN
(RELOCATION NOTED IN PLANS)


EXISTING SIGN TO BE REMOVED

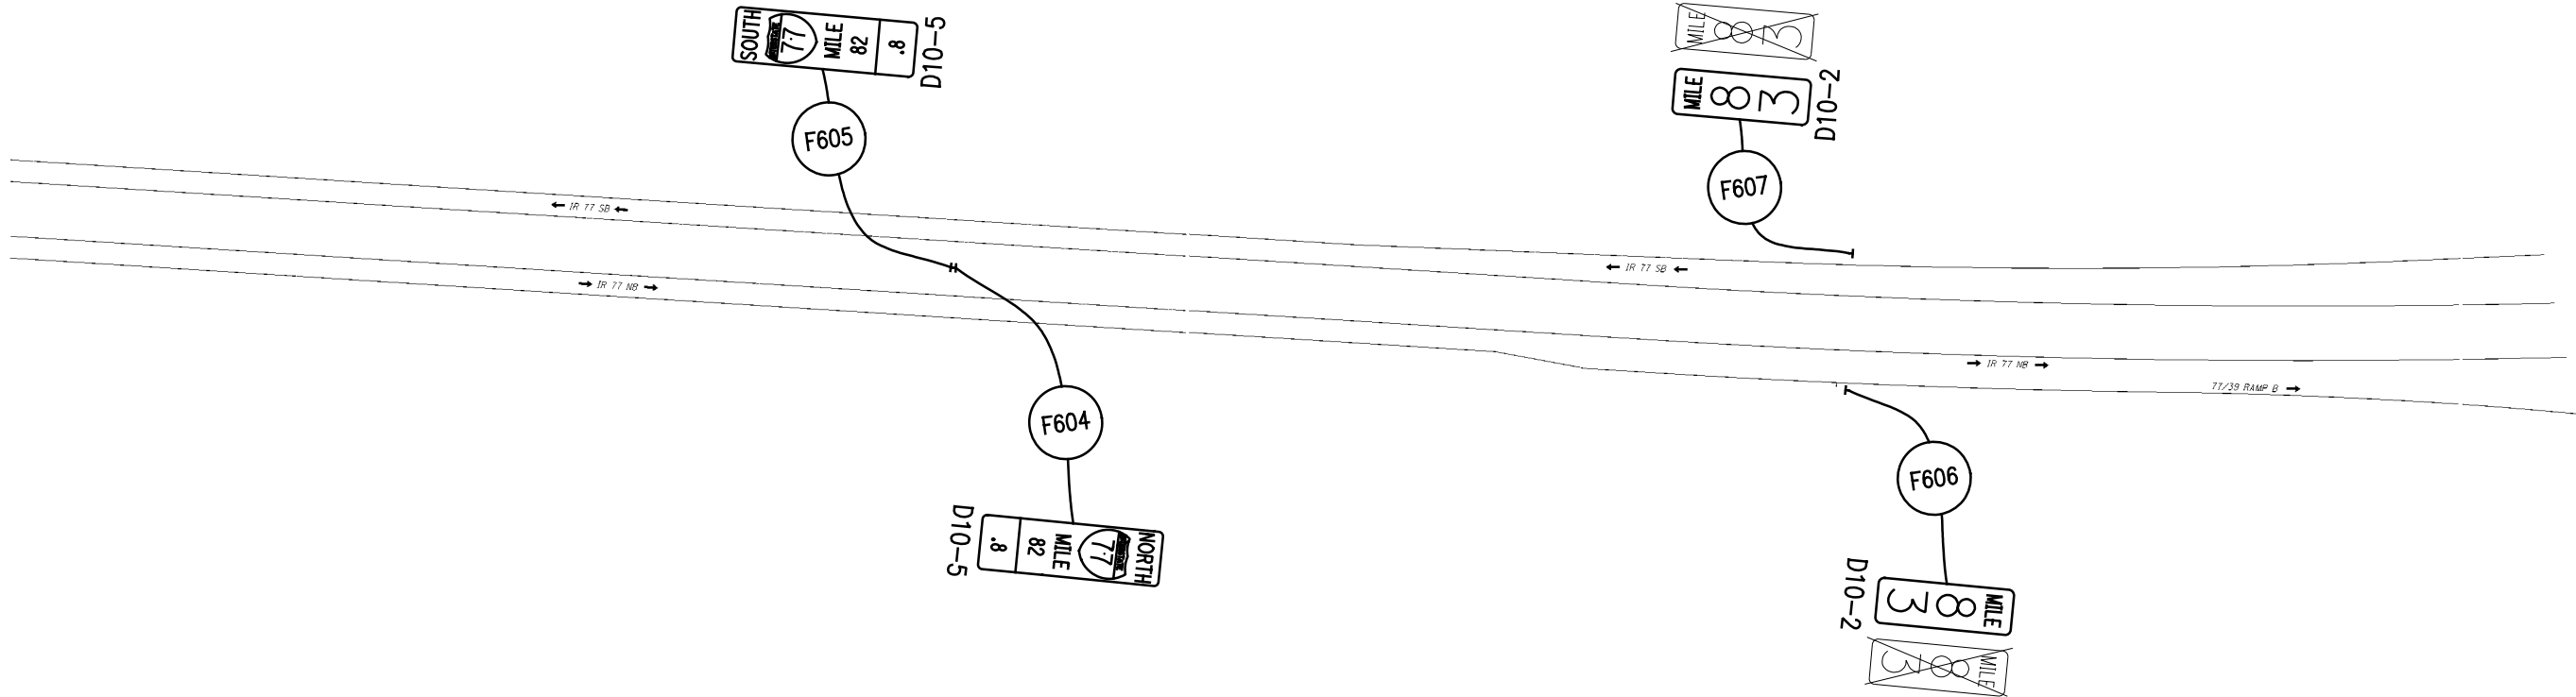

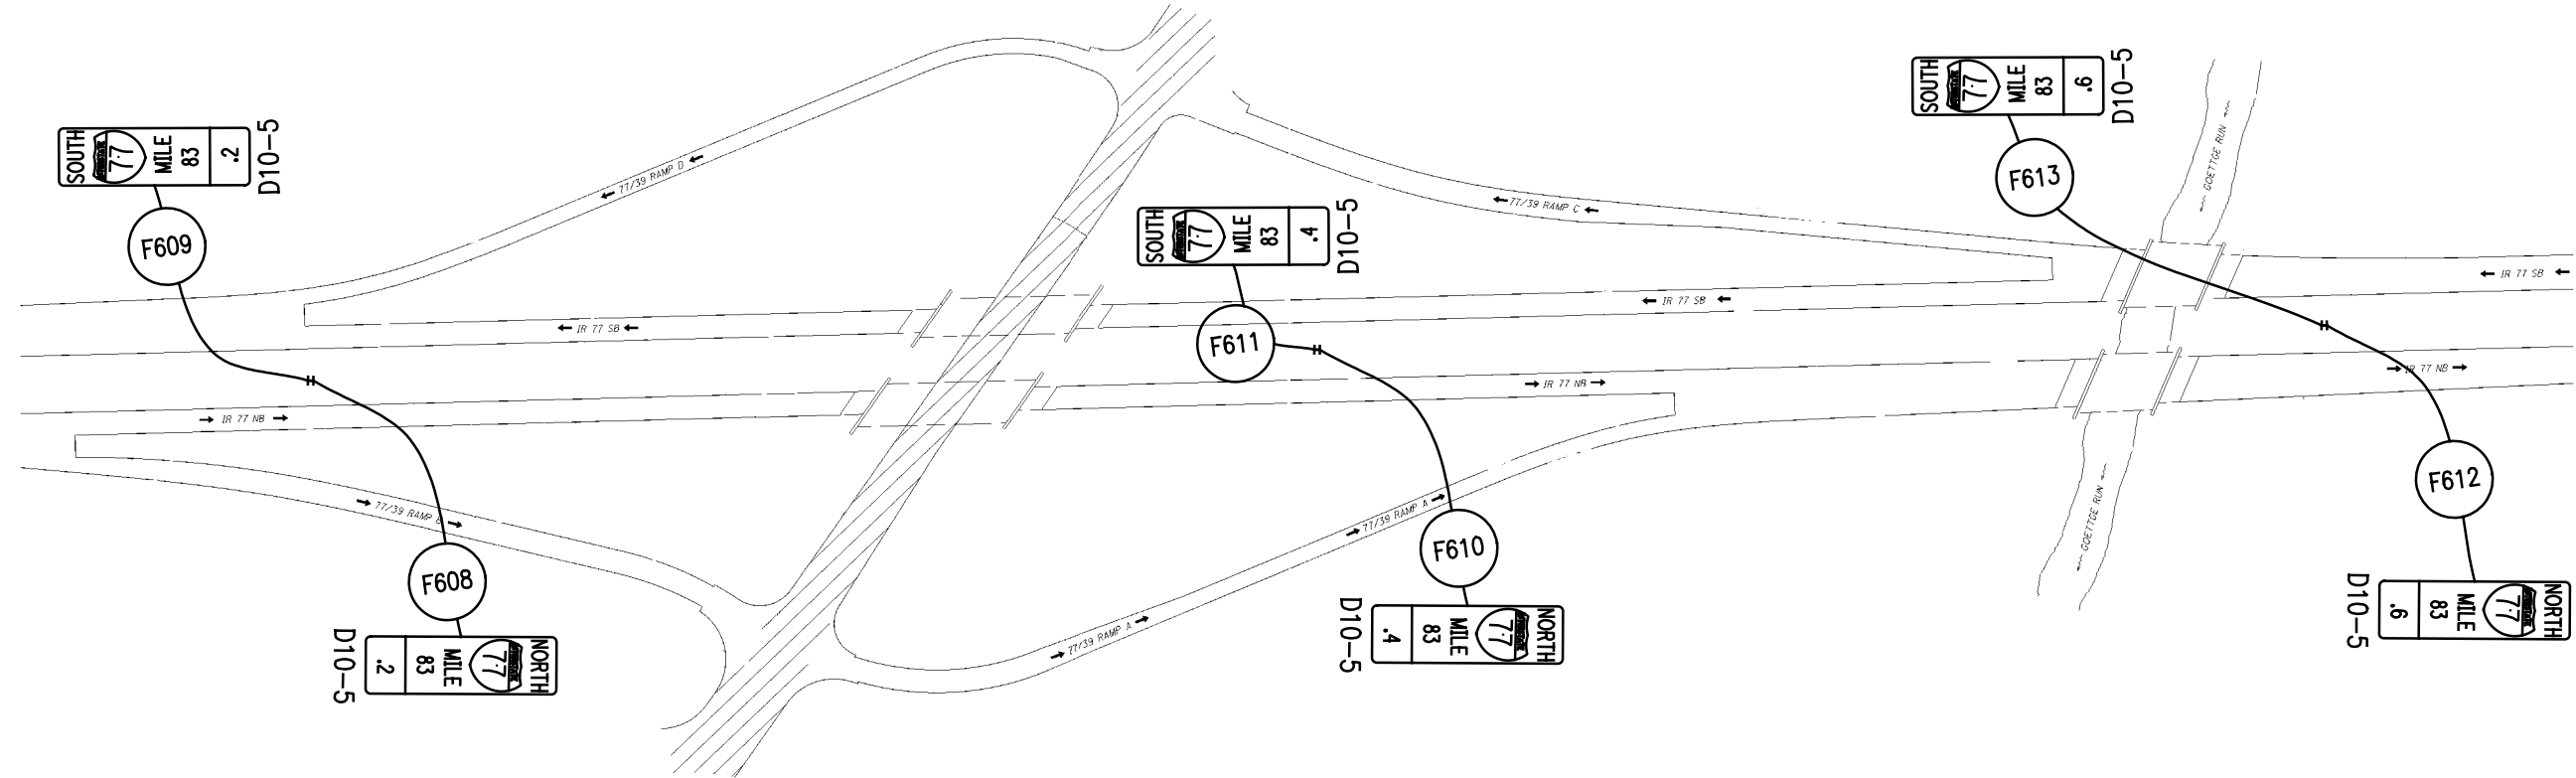

LEGEND

	PROPOSED SIGN
	EXISTING SIGN TO REMAIN (RELOCATION NOTED IN PLANS)
	EXISTING SIGN TO BE REMOVED

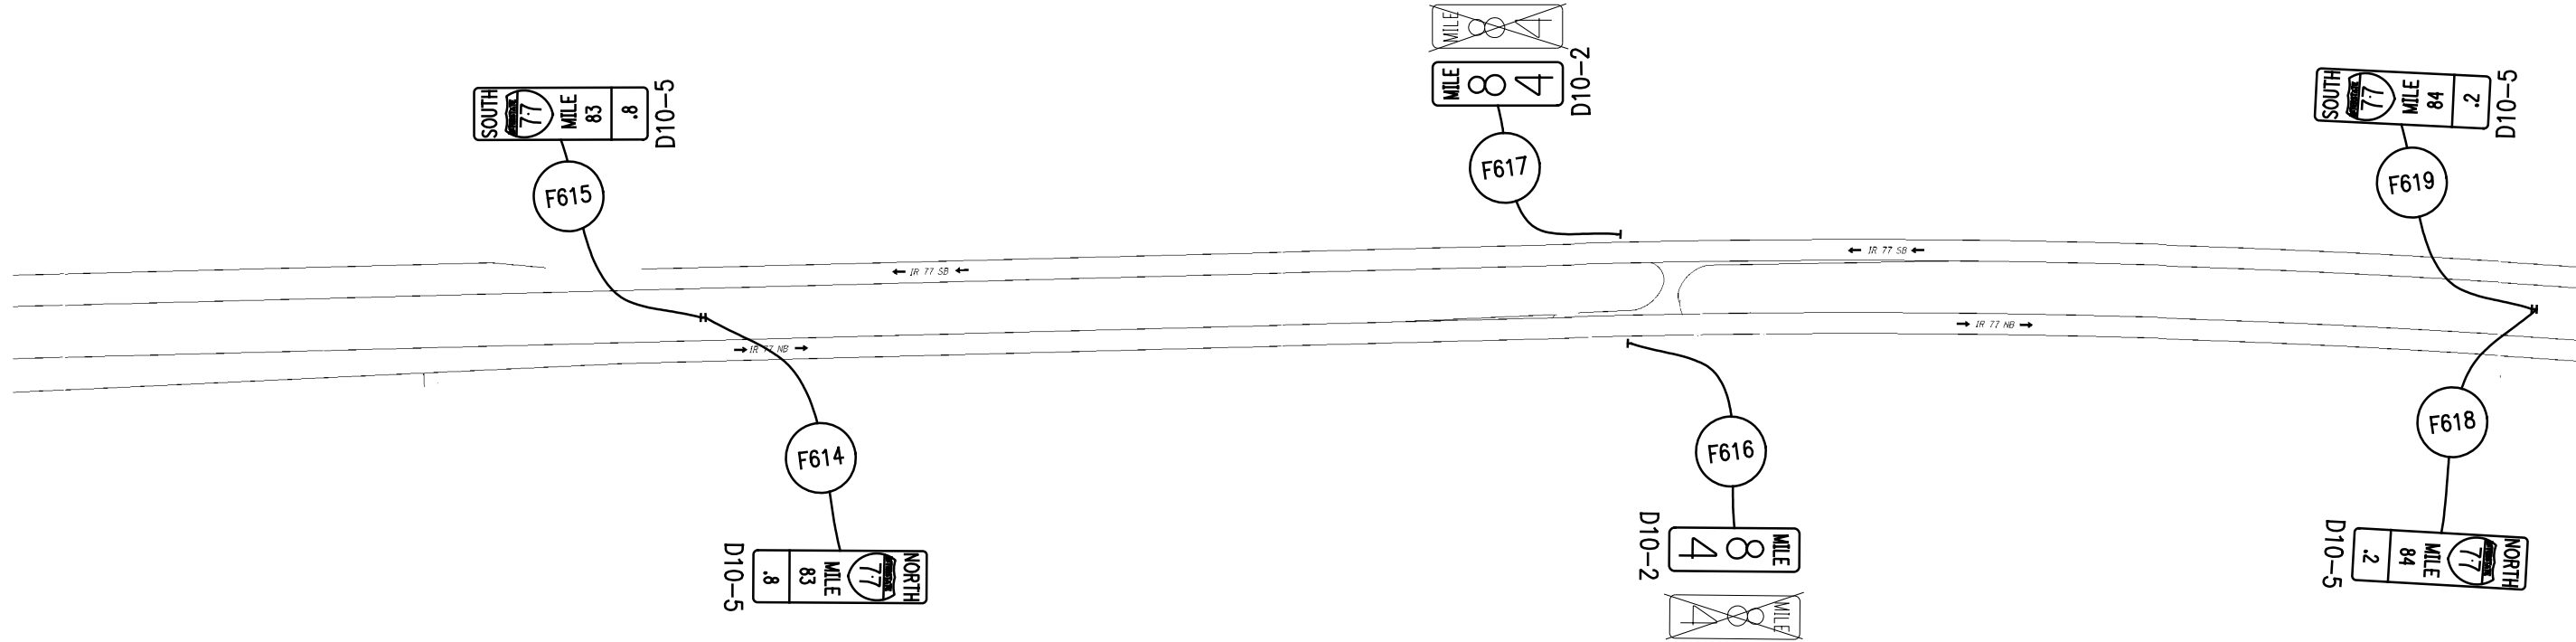

LEGEND

PROPOSED SIGN

EXISTING SIGN TO REMAIN
(RELOCATION NOTED IN PLANS)

EXISTING SIGN TO BE REMOVED

LEGEND

PROPOSED SIGN

EXISTING SIGN TO REMAIN
(RELOCATION NOTED IN PLANS)

EXISTING SIGN TO BE REMOVED

149

154

BEL-70-16.60

TUS-77-0.00/20.00

PLAN SHEET

I.R. 77

CALCULATED
JWO

CHECKED
TJS

0 100 200

HORIZONTAL
SCALE IN FEET


N

LEGEND

PROPOSED SIGN

EXISTING SIGN TO REMAIN
(RELOCATION NOTED IN PLANS)

EXISTING SIGN TO BE REMOVED

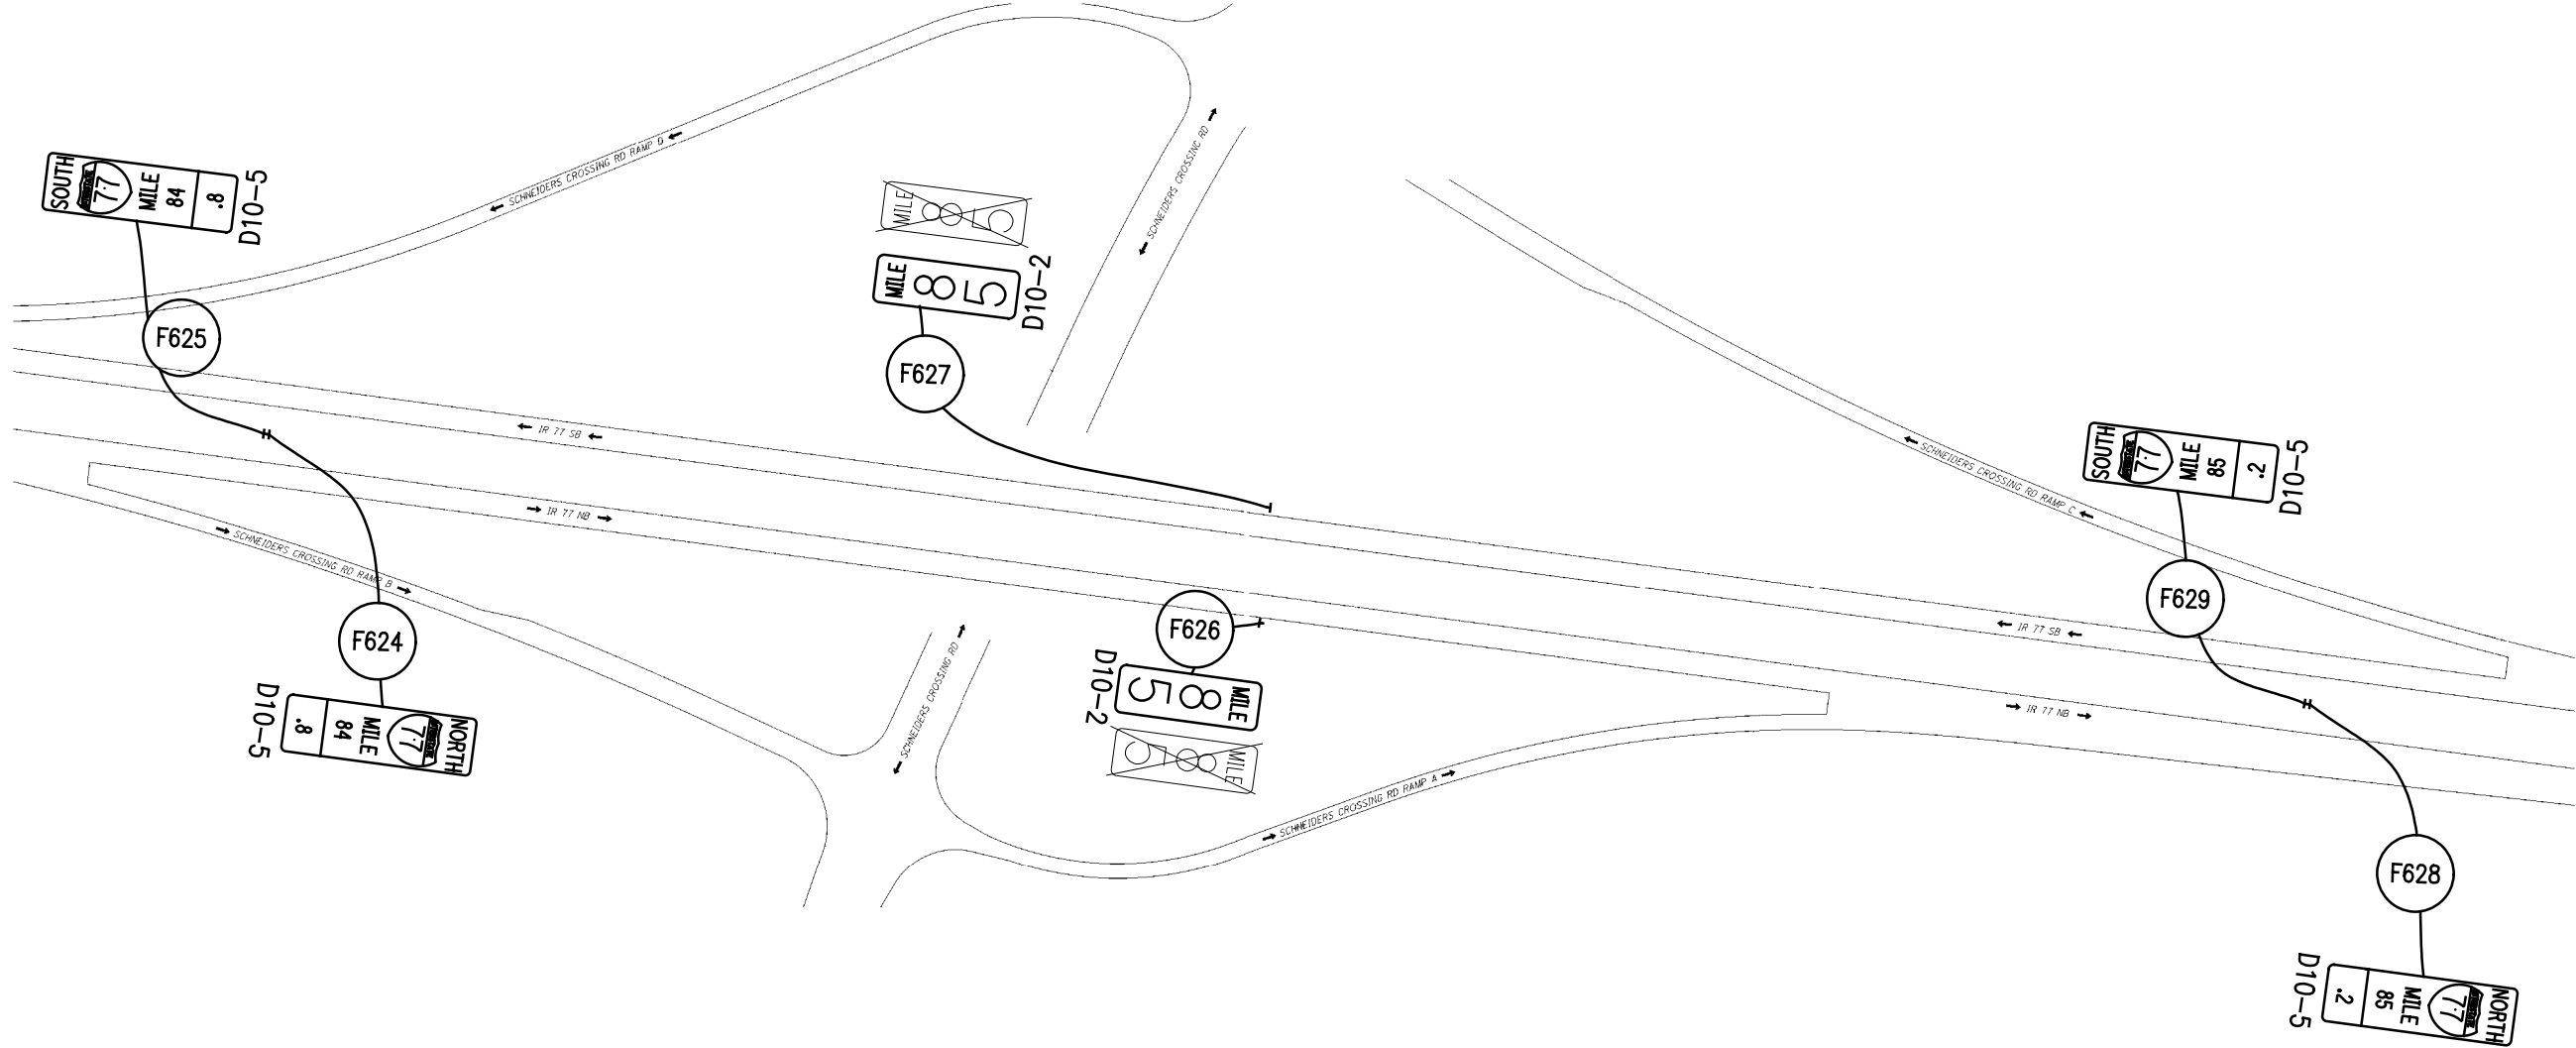


LEGEND

PROPOSED SIGN

EXISTING SIGN TO REMAIN
(RELOCATION NOTED IN PLANS)

EXISTING SIGN TO BE REMOVED

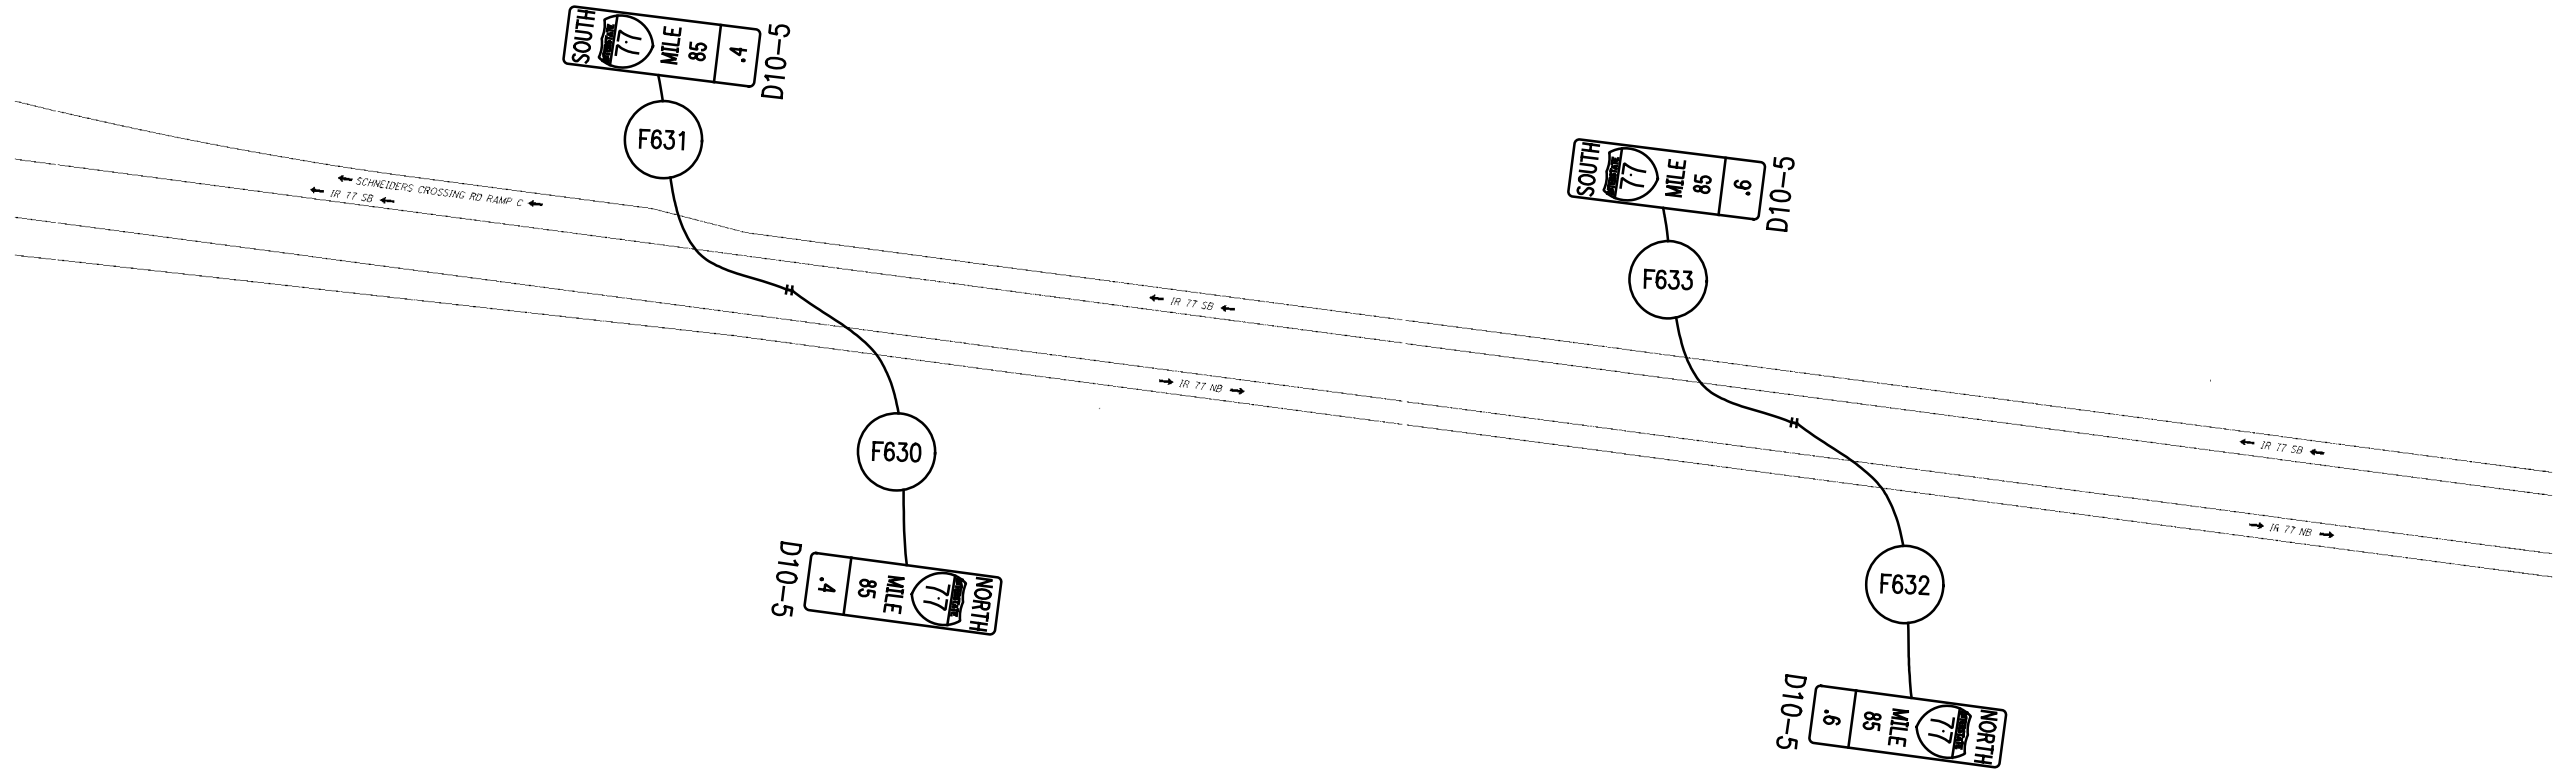


LEGEND

PROPOSED SIGN

EXISTING SIGN TO REMAIN
(RELOCATION NOTED IN PLANS)

EXISTING SIGN TO BE REMOVED

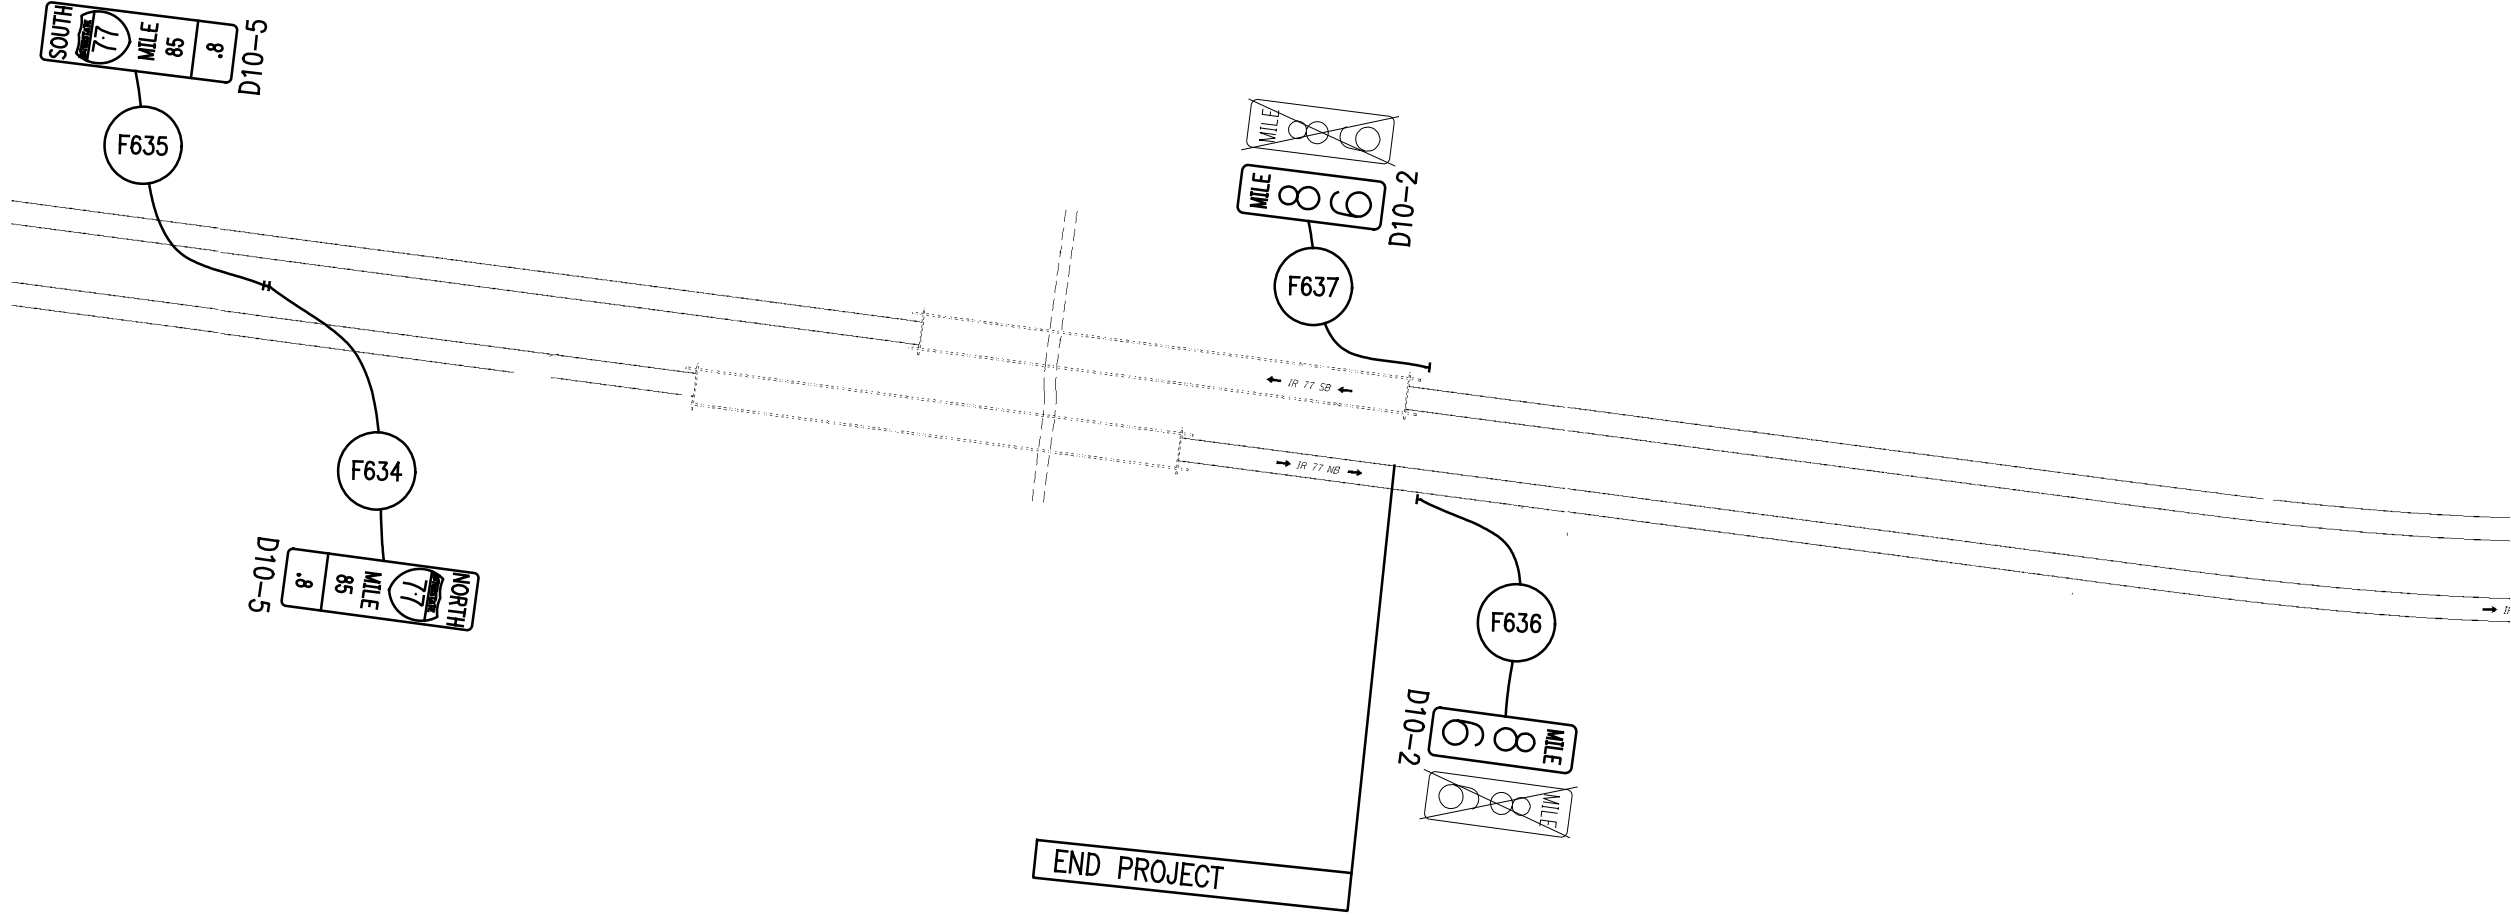

PLAN SHEET REFERENCE NO.	SIGN NUMBER	LOCATION	STATION	SIDE	CODE NUMBER	SIGN SIZE (INCHES)	630											
							SIGNS		REMOVAL		GROUND MOUNTED SUPPORTS				SIGN BACKING ASSEMBLY	SIGN POST REFLECTOR, RED	SIGN POST REFLECTOR, YELLOW	
							SIGN, FLAT SHEET	SIGN, FLAT SHEET (HINGED)	REMOVAL OF GROUND MOUNTED POST SUPPORT AND DISPOSAL	REMOVAL OF GROUND MOUNTED SIGN AND DISPOSAL								
											One-Way No. 3	No. 2	No. 3	No. 4				
							SQ FT	SQ FT	EACH	EACH	FT				EACH	EACH	EACH	
141	F576	I-77		RT	D10-2	12X36	3		1	1			14					
141	F577	I-77		LT	D10-2	12X36	3		1	1			14					
141	F578	I-77		CENTER	D10-5	18X60	7.5						14					
141	F579	I-77		CENTER	D10-5	18X60	7.5						14					
141	F580	I-77		CENTER	D10-5	18X60	7.5						14					
141	F581	I-77		CENTER	D10-5	18X60	7.5						14					
142	F582	I-77		CENTER	D10-5	18X60	7.5						14					
142	F583	I-77		CENTER	D10-5	18X60	7.5						14					
142	F584	I-77		CENTER	D10-5	18X60	7.5						14					
142	F585	I-77		CENTER	D10-5	18X60	7.5						14					
142	F586	I-77		RT	D10-2	12X36	3		1	1			14					
142	F587	I-77		LT	D10-2	12X36	3		1	1			14					
143	F588	I-77		CENTER	D10-5	18X60	7.5						14					
143	F589	I-77		CENTER	D10-5	18X60	7.5						14					
143	F590	I-77		CENTER	D10-5	18X60	7.5						14					
143	F591	I-77		CENTER	D10-5	18X60	7.5						14					
144	F592	I-77		CENTER	D10-5	18X60	7.5						14					
144	F593	I-77		CENTER	D10-5	18X60	7.5						14					
144	F594	I-77		CENTER	D10-5	18X60	7.5						14					
144	F595	I-77		CENTER	D10-5	18X60	7.5						14					
144	F596	I-77		RT	D10-2	12X36	3		1	1			14					
144	F597	I-77		LT	D10-2	12X36	3		1	1			14					
145	F598	I-77		CENTER	D10-5	18X60	7.5						14					
145	F599	I-77		CENTER	D10-5	18X60	7.5						14					
145	F600	I-77		CENTER	D10-5	18X60	7.5						14					
145	F601	I-77		CENTER	D10-5	18X60	7.5						14					
145	F602	I-77		CENTER	D10-5	18X60	7.5						14					
145	F603	I-77		CENTER	D10-5	18X60	7.5						14					
146	F604	I-77		CENTER	D10-5	18X60	7.5						14					
146	F605	I-77		CENTER	D10-5	18X60	7.5						14					
146	F606	I-77		RT	D10-2	12X36	3		1	1			14					
146	F607	I-77		LT	D10-2	12X36	3		1	1			14					
147	F608	I-77		CENTER	D10-5	18X60	7.5						14					
147	F609	I-77		CENTER	D10-5	18X60	7.5						14					
147	F610	I-77		CENTER	D10-5	18X60	7.5						14					
147	F611	I-77		CENTER	D10-5	18X60	7.5						14					
147	F612	I-77		CENTER	D10-5	18X60	7.5						14					
147	F613	I-77		CENTER	D10-5	18X60	7.5						14					
148	F614	I-77		CENTER	D10-5	18X60	7.5						14					
148	F615	I-77		CENTER	D10-5	18X60	7.5						14					
TOTALS CARRIED TO SUB SUMMARY:							264.0		8	8			560					

