

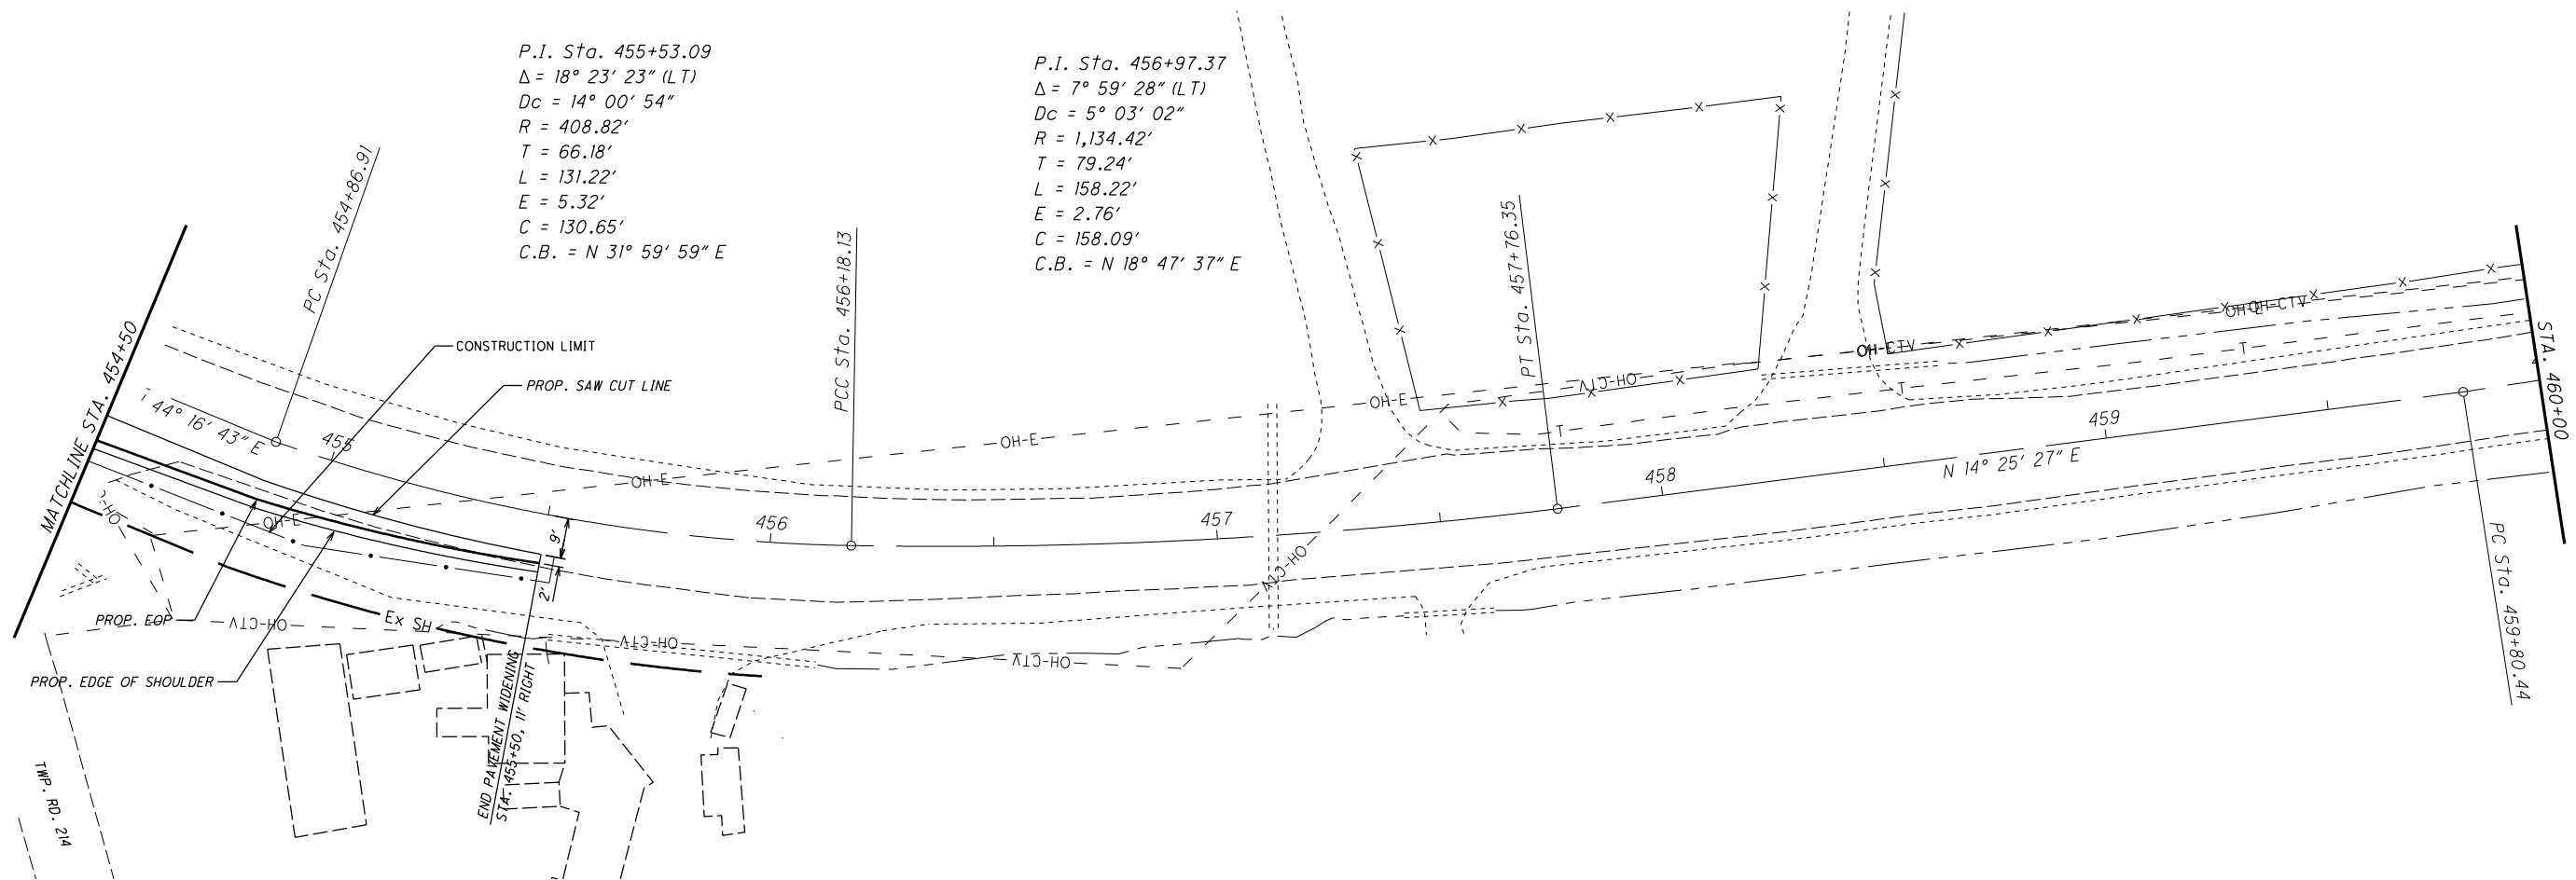


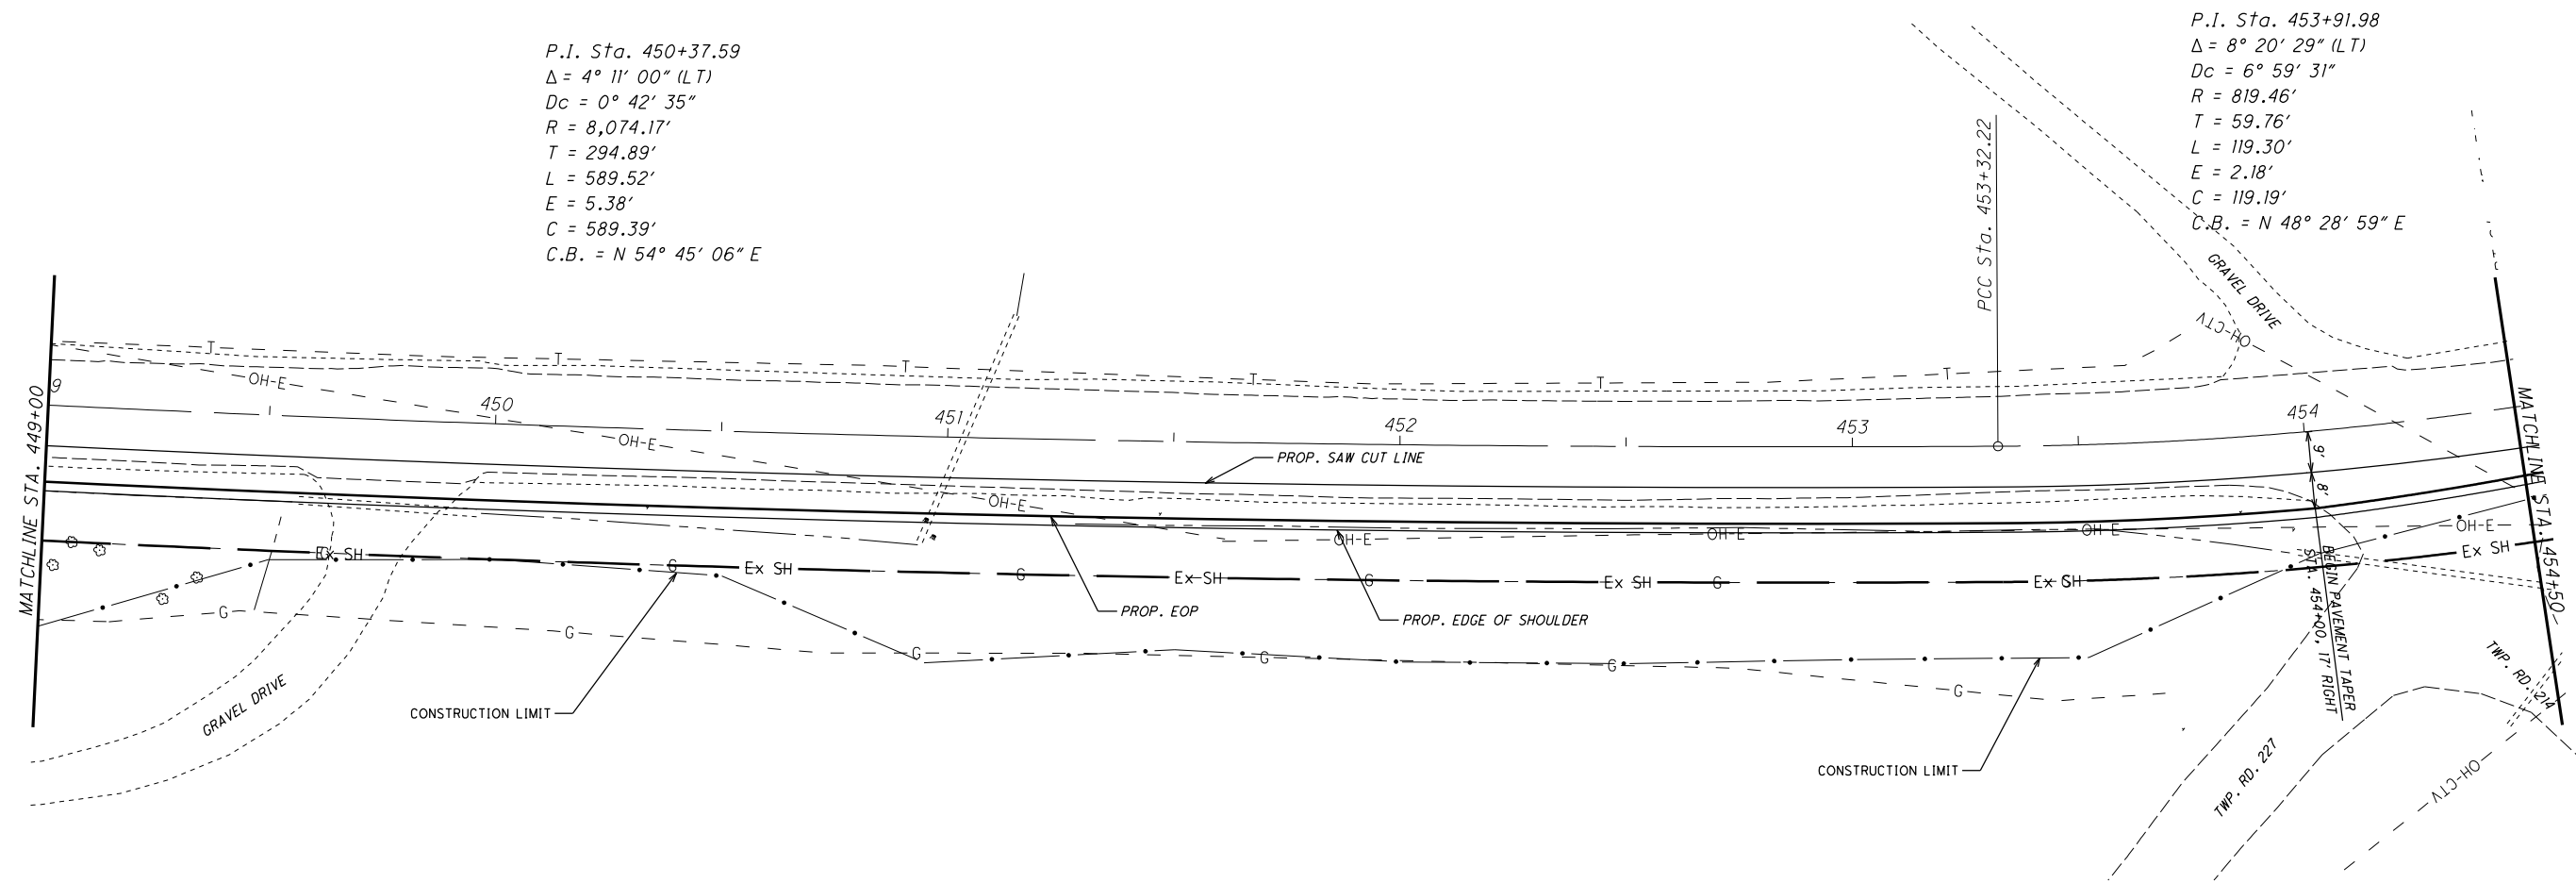


I:\ProjectData\COS\14481\Design\Roadway\Sheets\14481_GY001.dgn Sheet 4/27/2022 1:59:45 PM leby

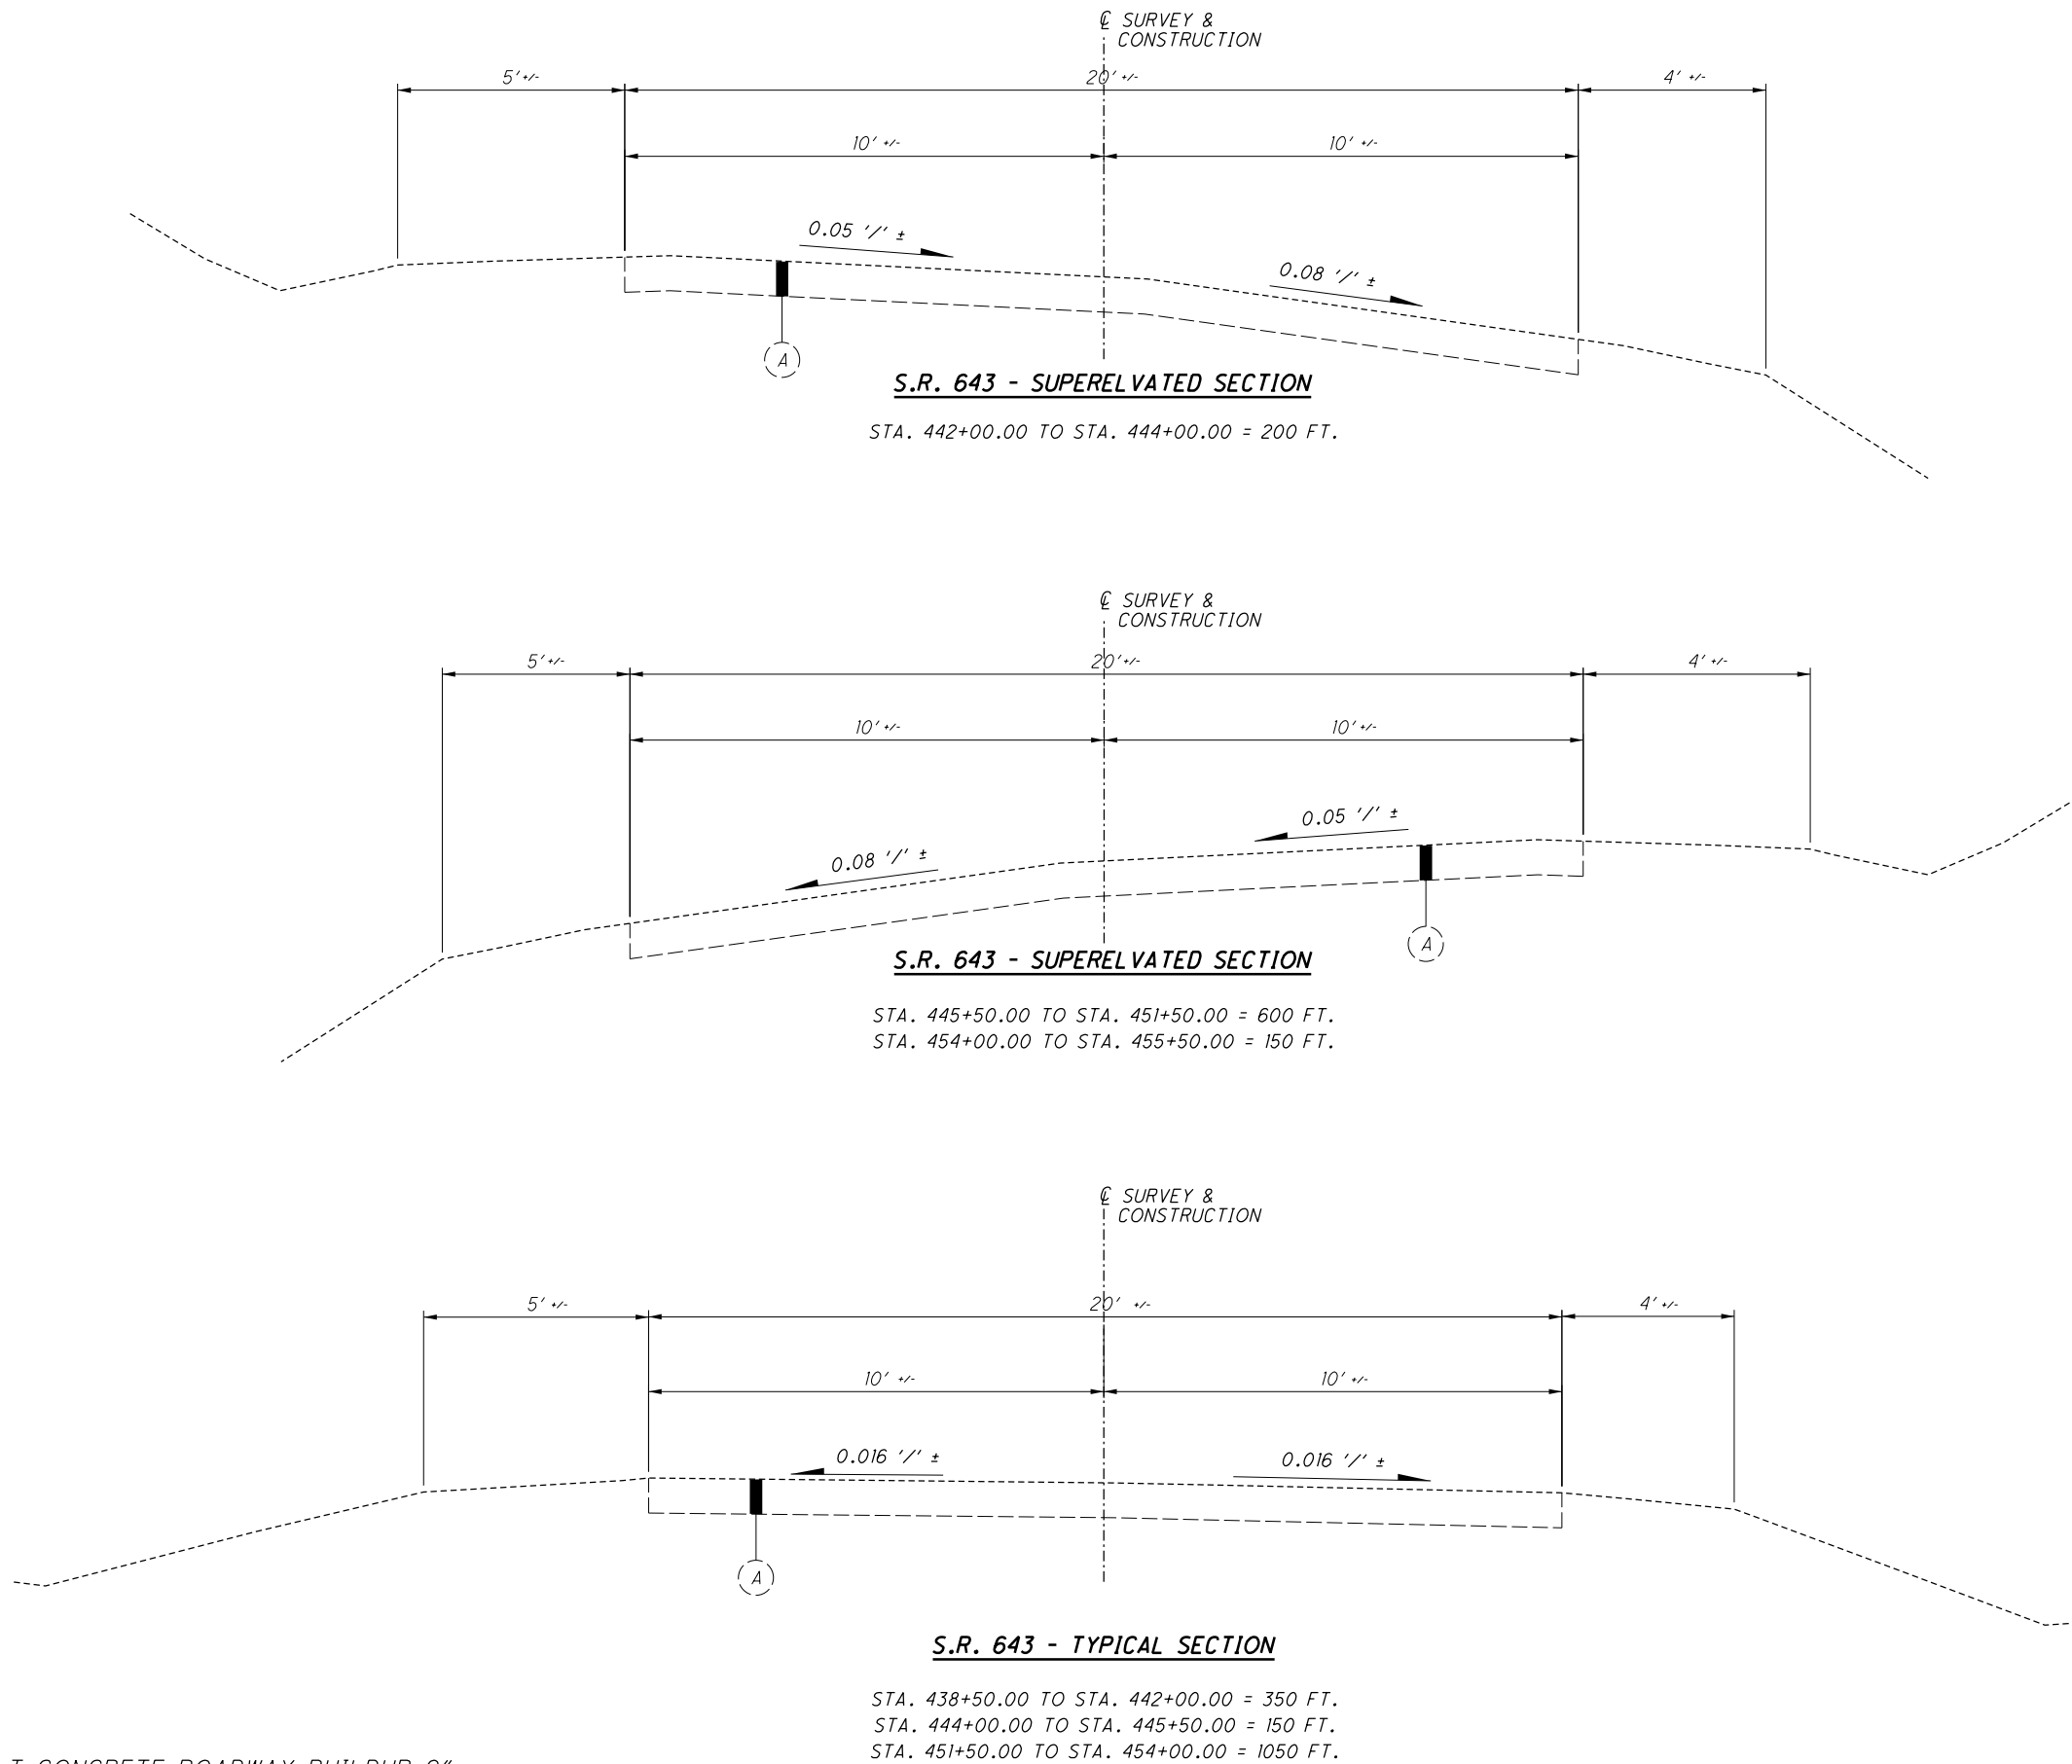

(A) EXISTING ASPHALT CONCRETE ROADWAY BUILDUP 9"±

I:\ProjectData\CO5\1448\Design\Roadway\Sheets\1448\GY002.dgn Sheet 4/27/2022 15:59:46 PM leby

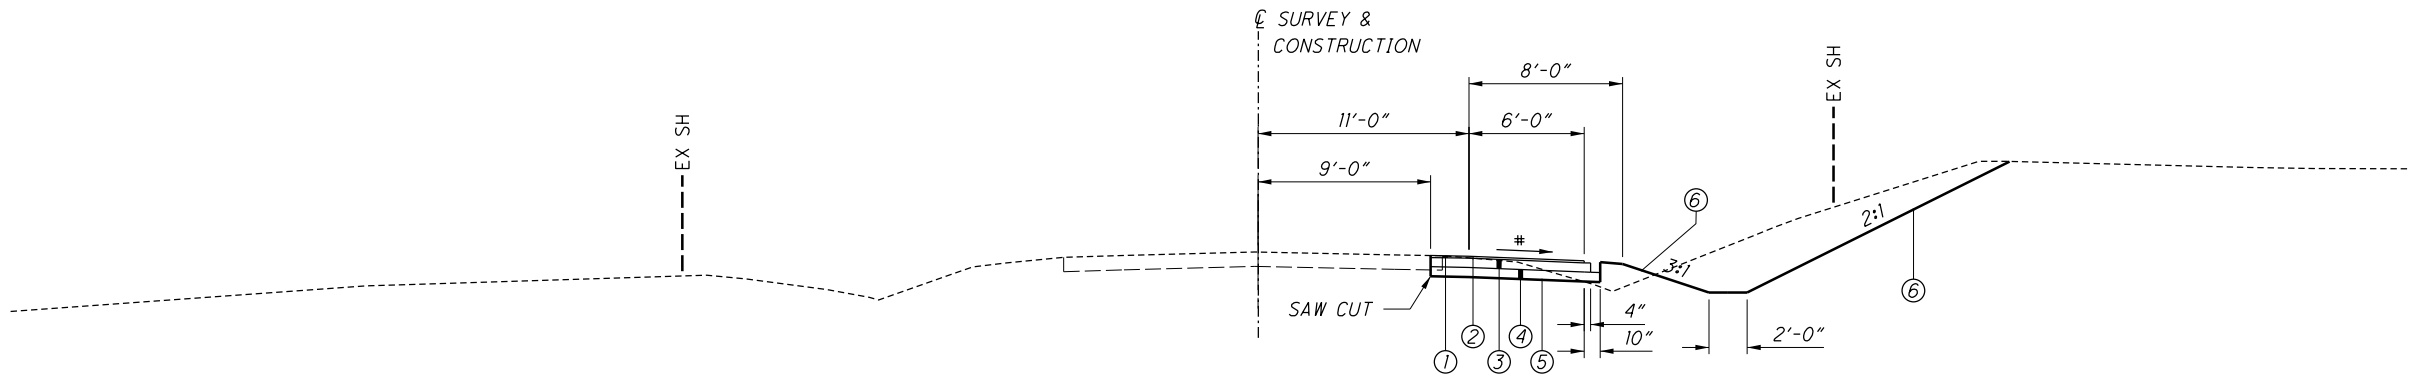

S.R. 643 - TYPICAL SECTION (SUPERELEVATED OR NORMAL)

STA. 438+50.00 TO STA. 455+50.00


MATCH EXISTING PAVEMENT SLOPE


LEGEND

(A) EXISTING ASPHALT CONCRETE ROADWAY BUILDUP 9" ±


- ① ITEM 441 - 1 1/2" ASPHALT CONCRETE SURFACE COURSE, TYPE 1, (448), PG70-22M
- ② ITEM 407 - NON-TRACKING TACK COAT (APPLIED @ 0.05 GAL./SQ. YD.)
- ③ ITEM 301 - 6" ASPHALT CONCRETE BASE, PG64-22


- ④ ITEM 304 - AGGREGATE BASE
- ⑤ ITEM 204 - SUBGRADE COMPACTION
- ⑥ ITEM 659 - SEEDING AND MULCHING

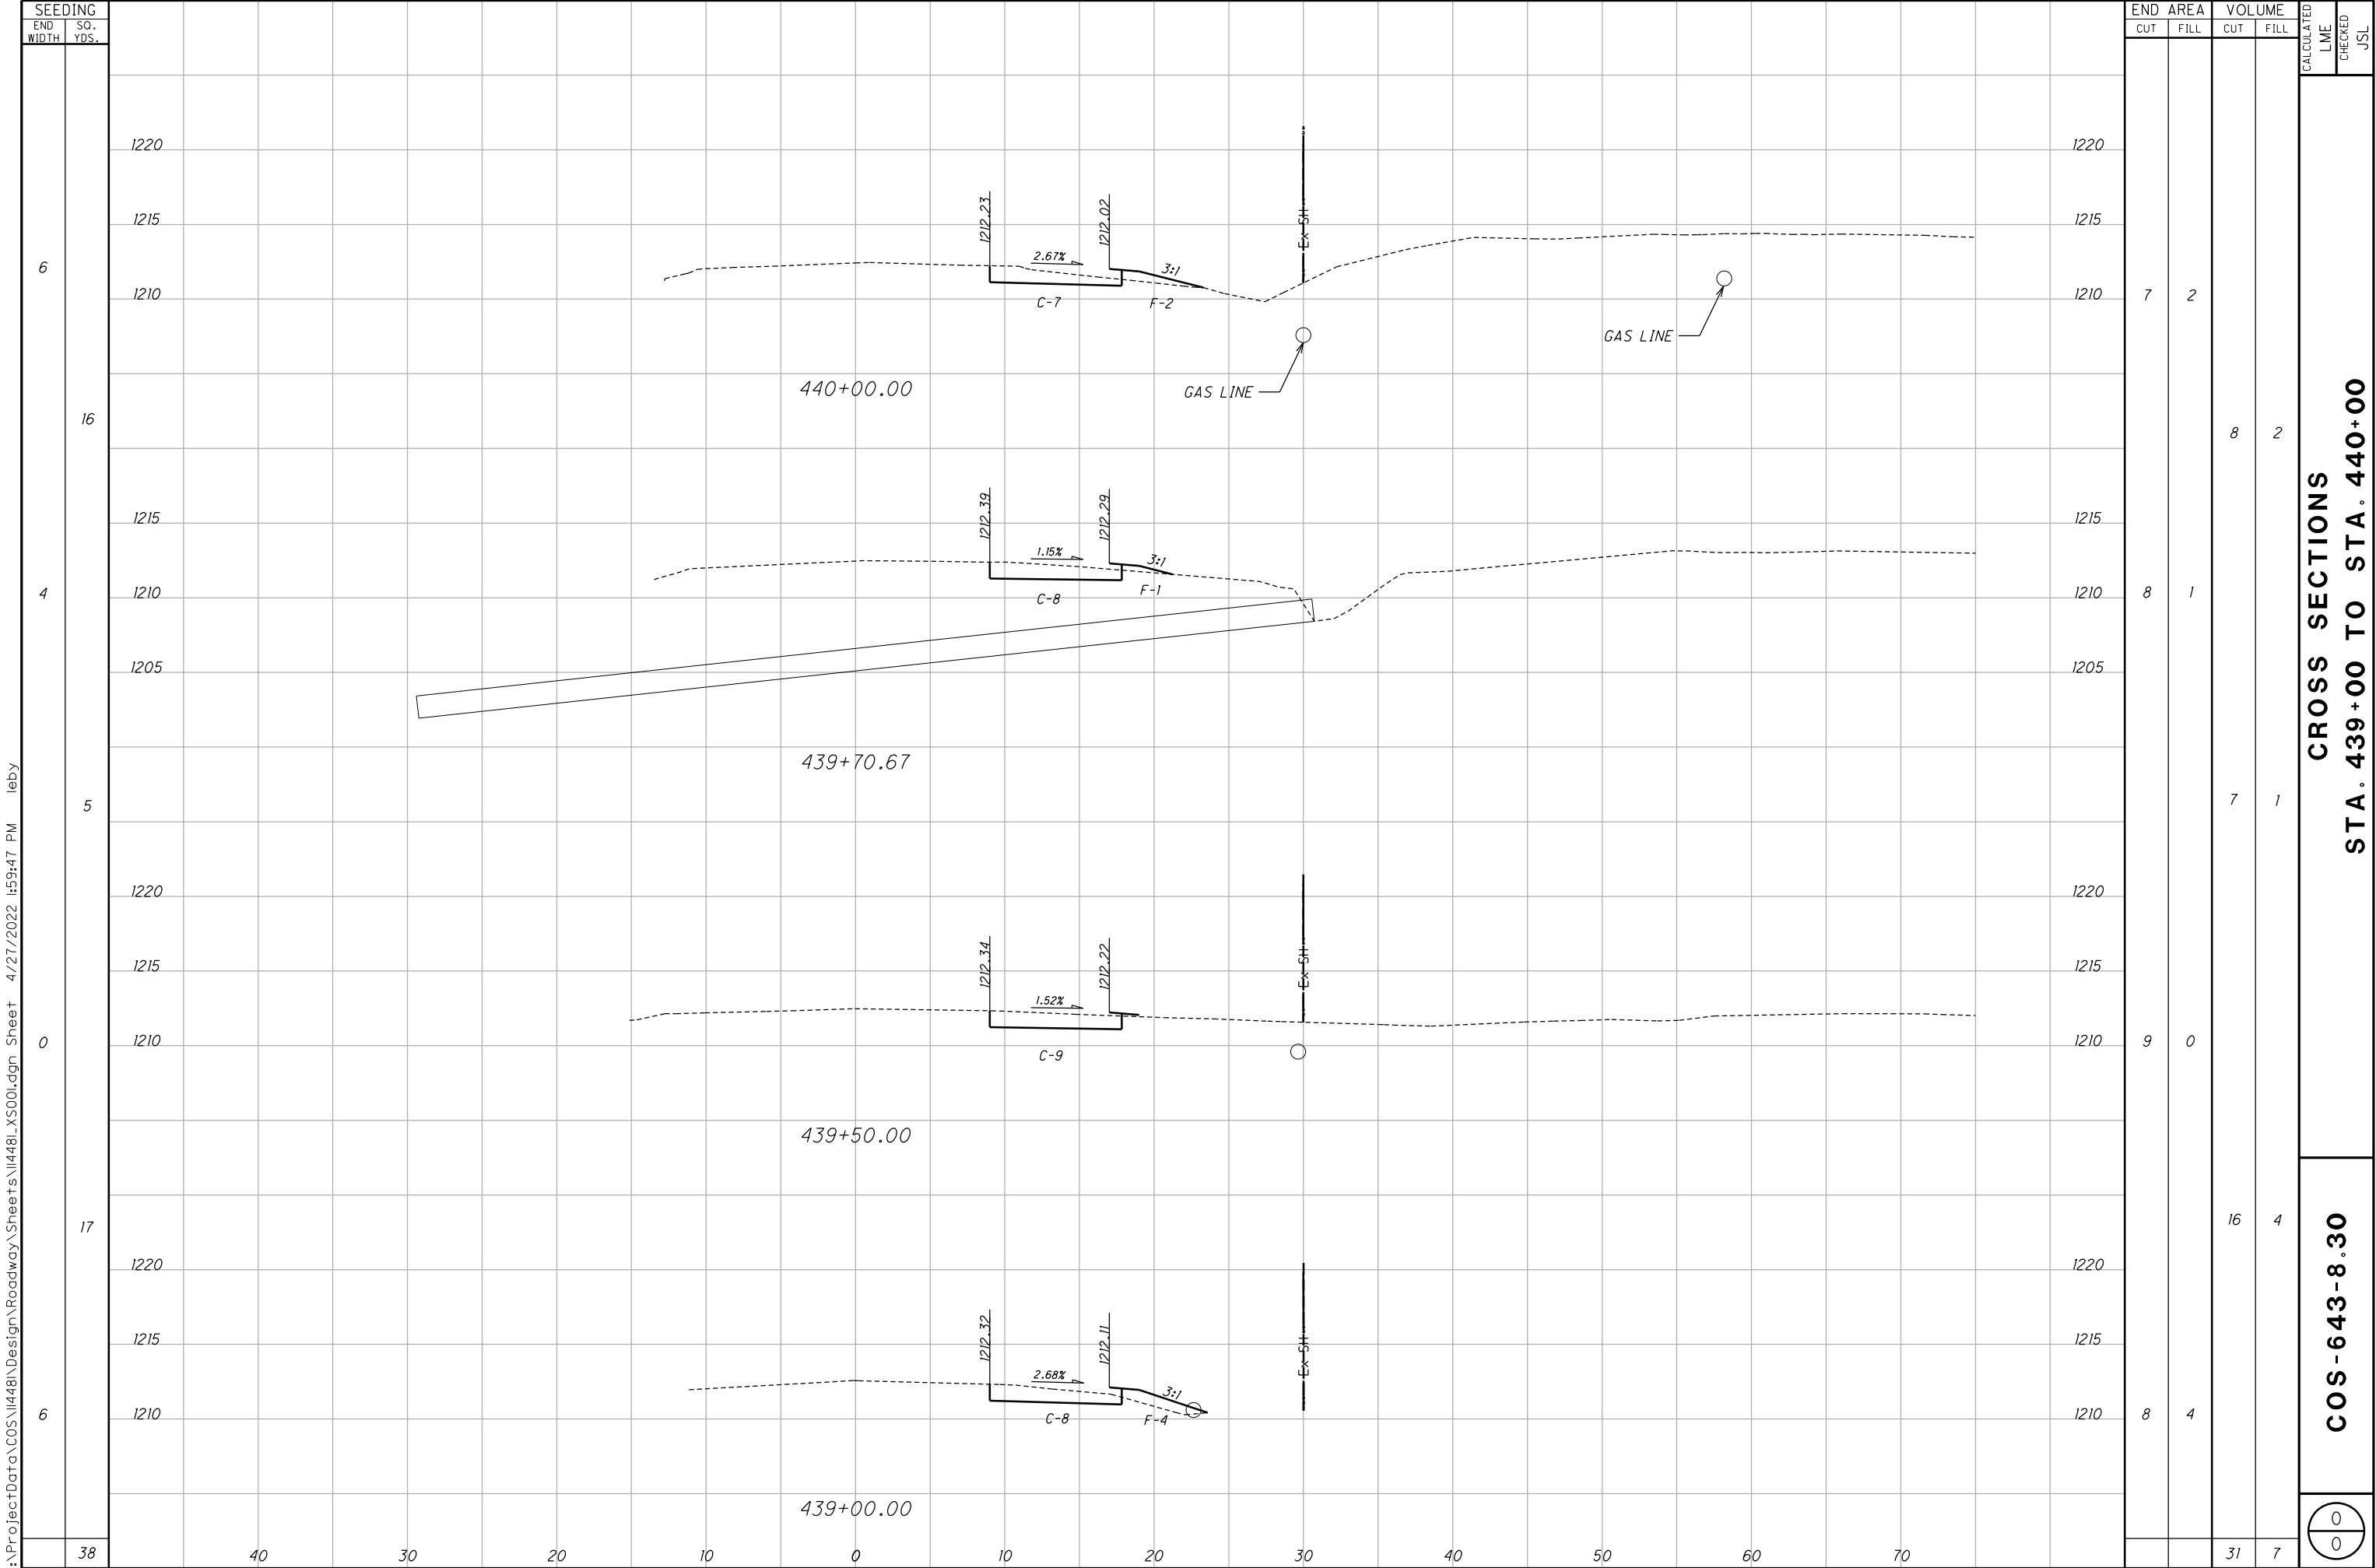

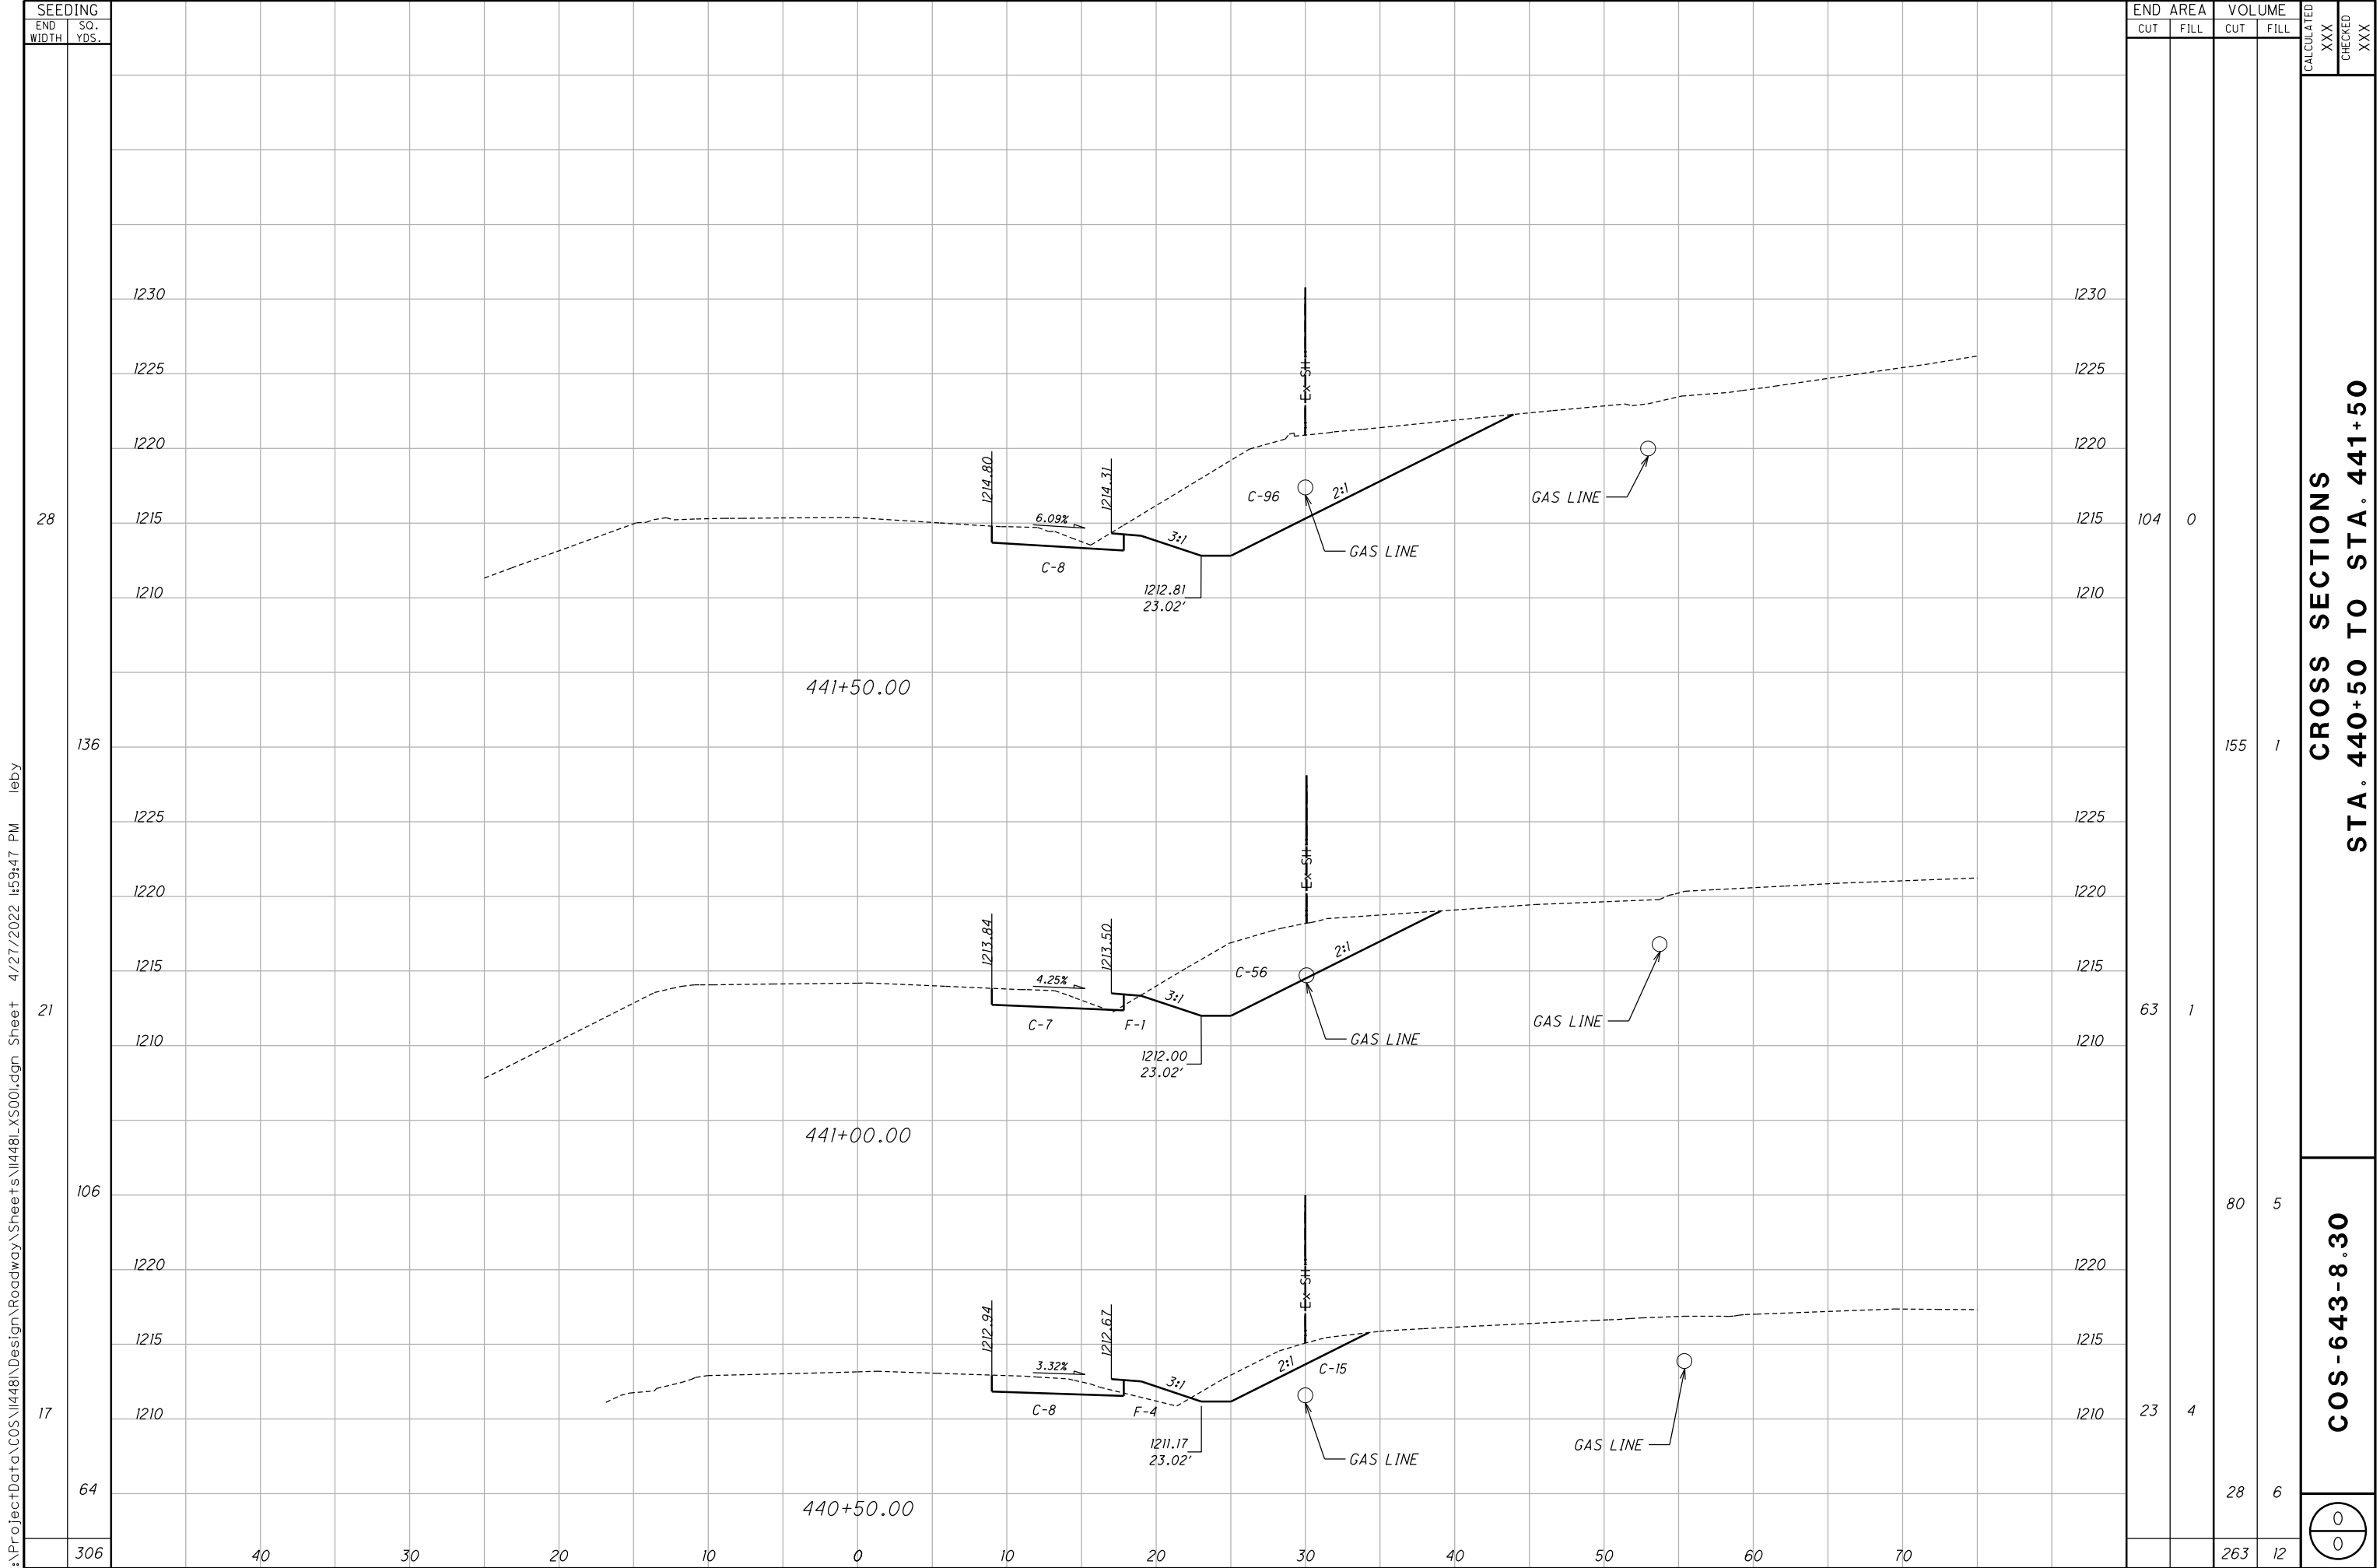



I:\ProjectData\COS\14481\Design\Roadway\Sheets\14481_X500.dgn Sheet 4/27/2022 1:59:47 PM leby

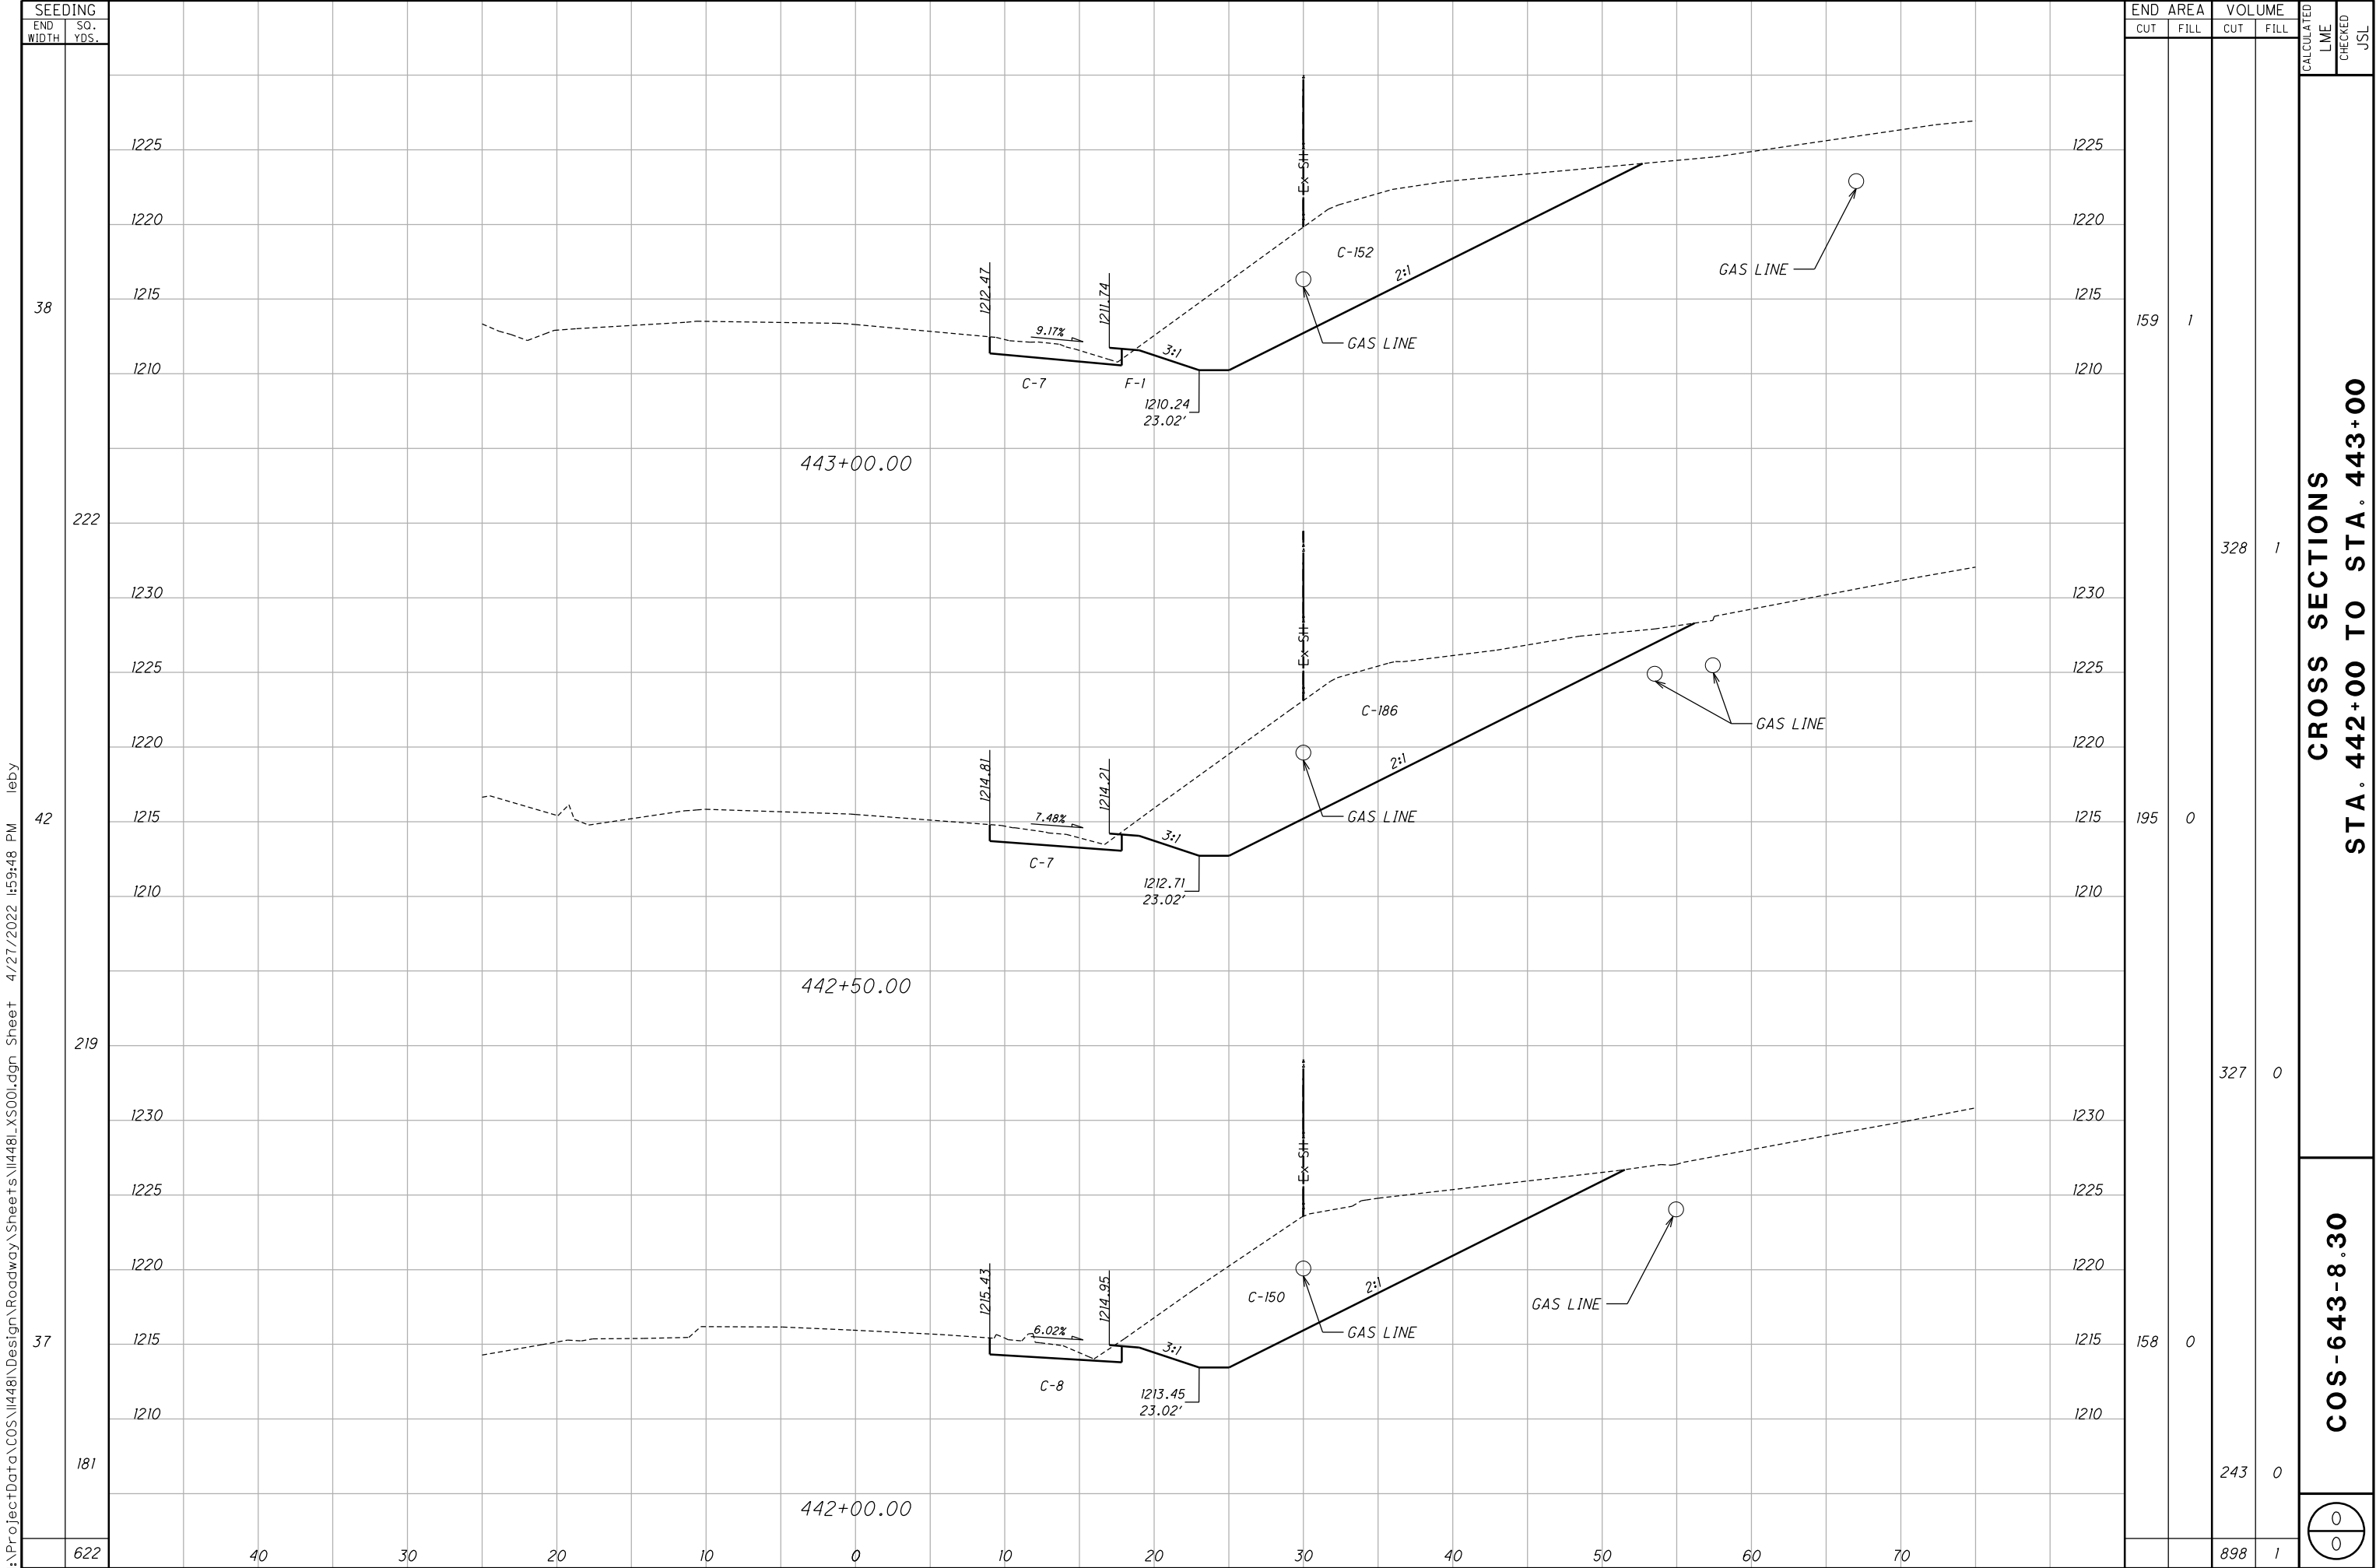

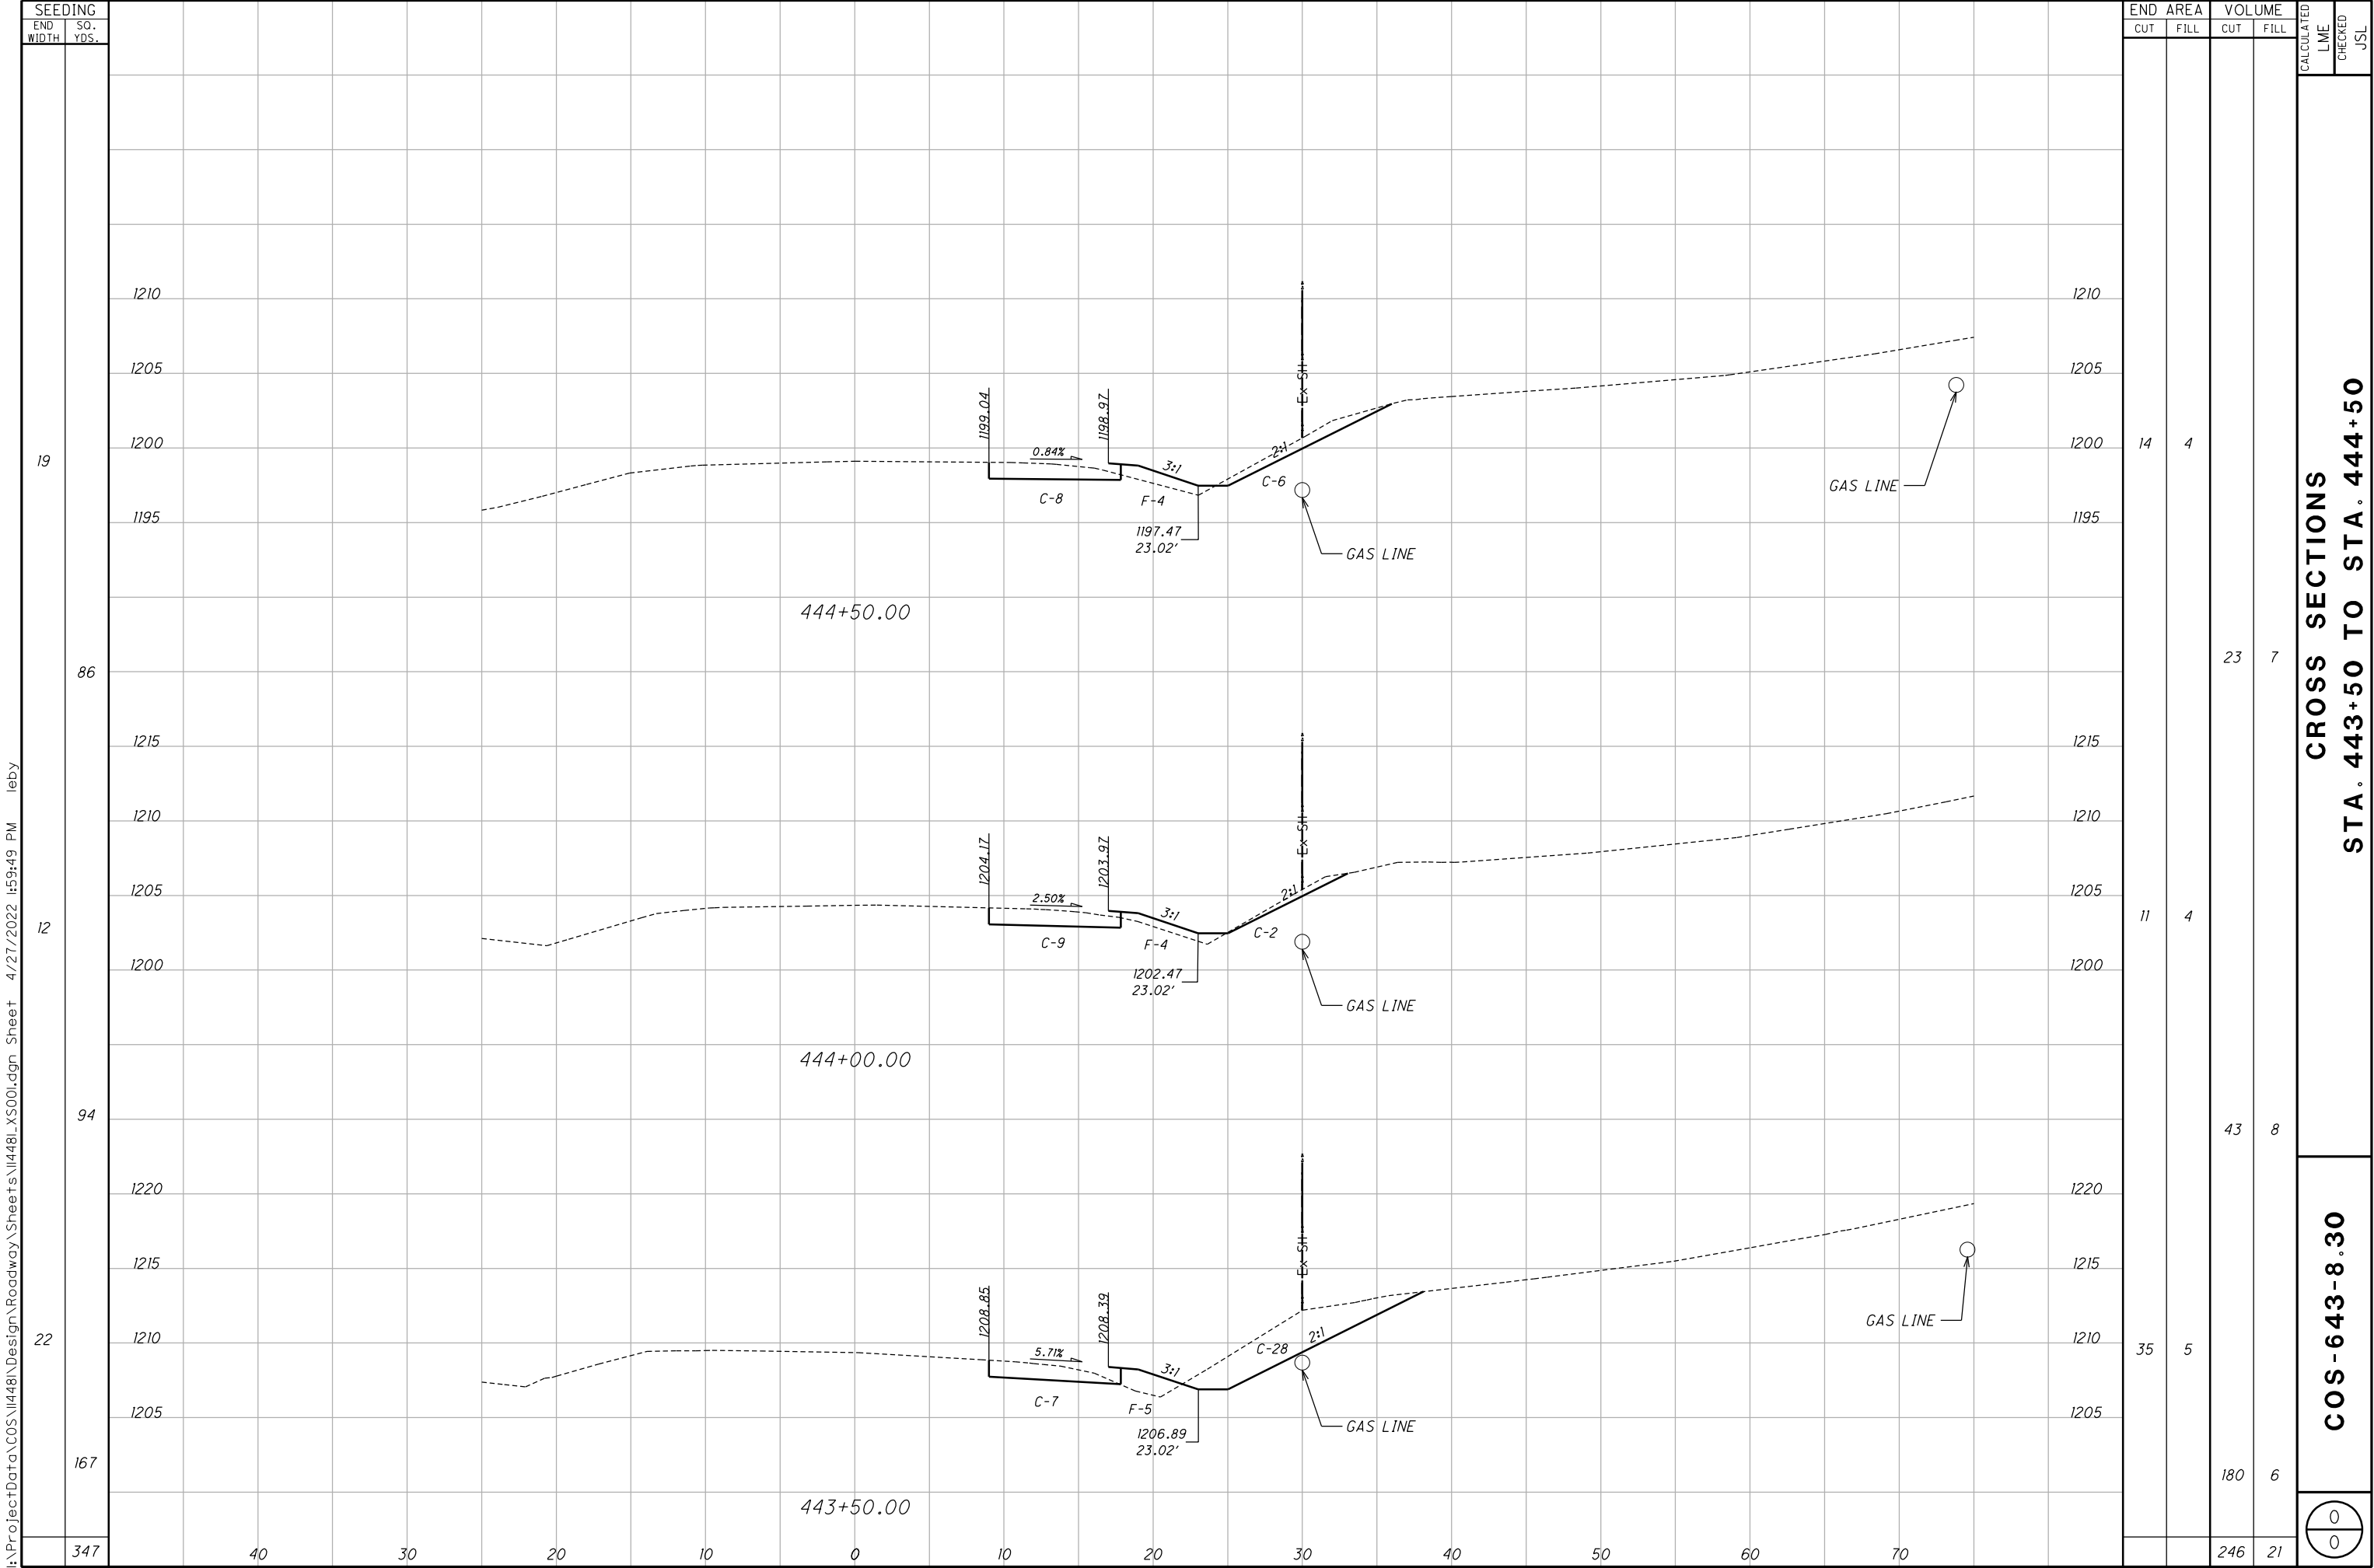


I:\ProjectData\COS\1448\Design\Roadway\Sheets\1448L_X500.dgn Sheet 4/27/2022 1:59:49 PM leby

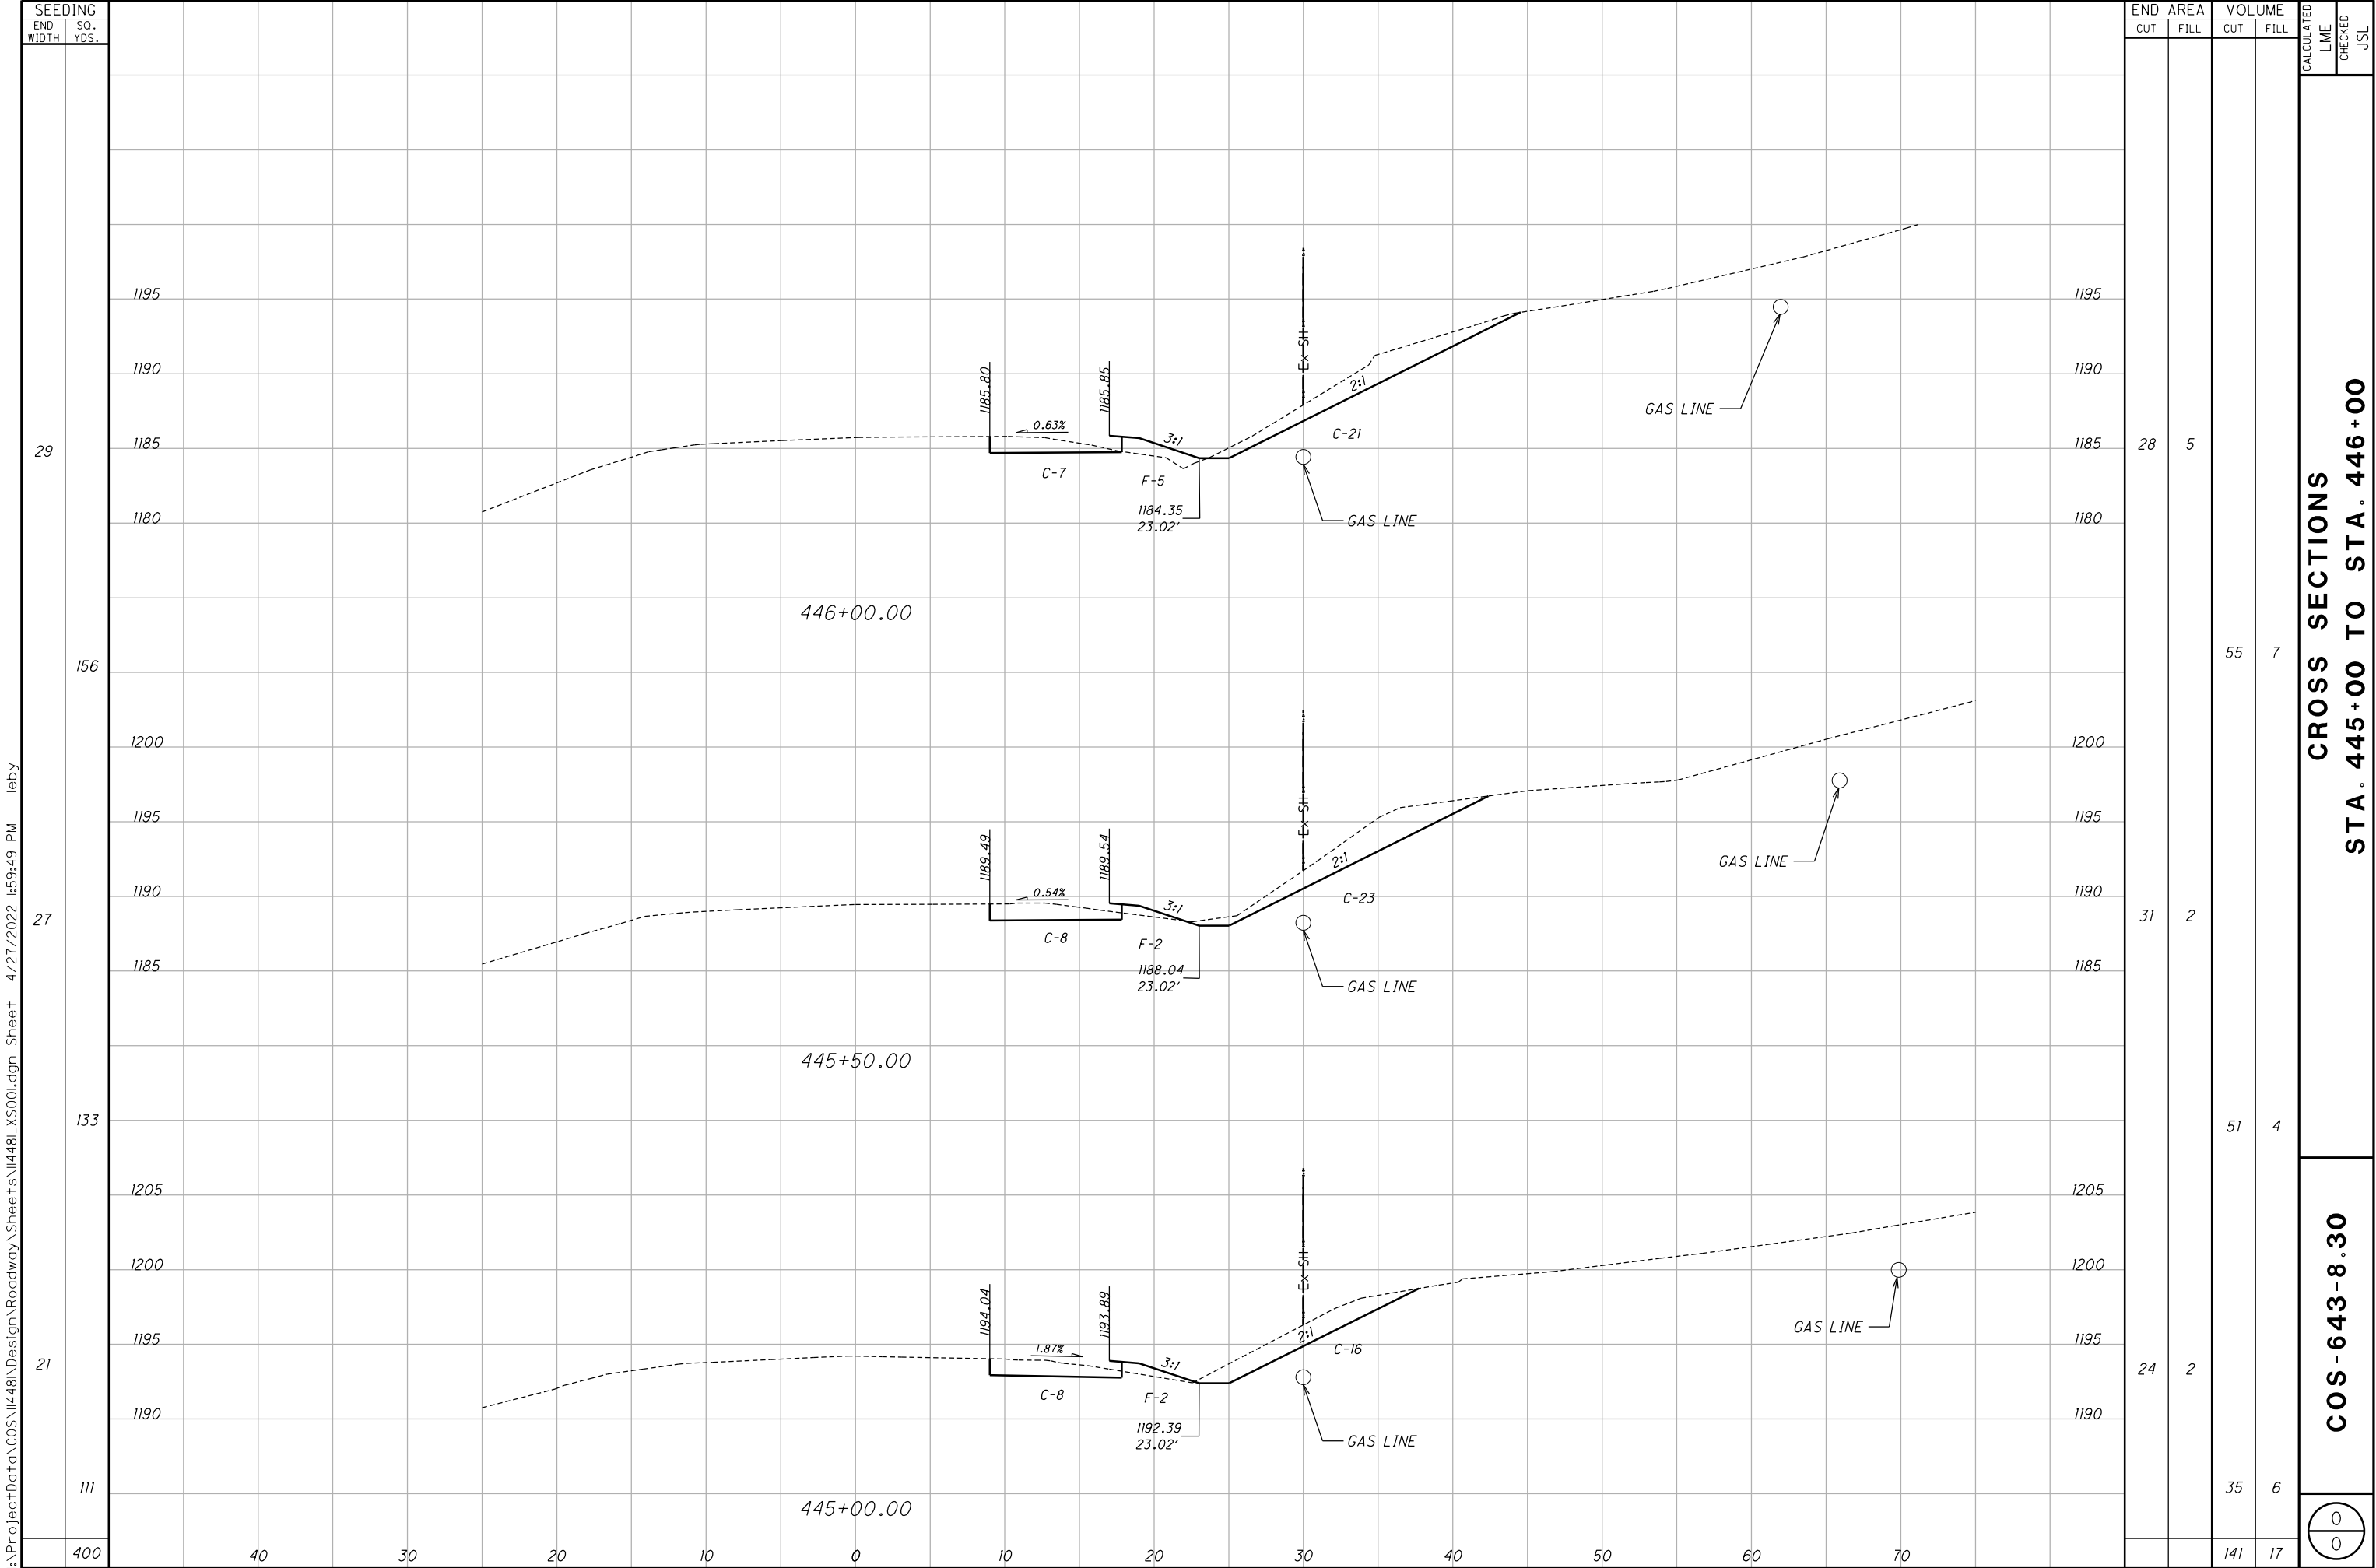


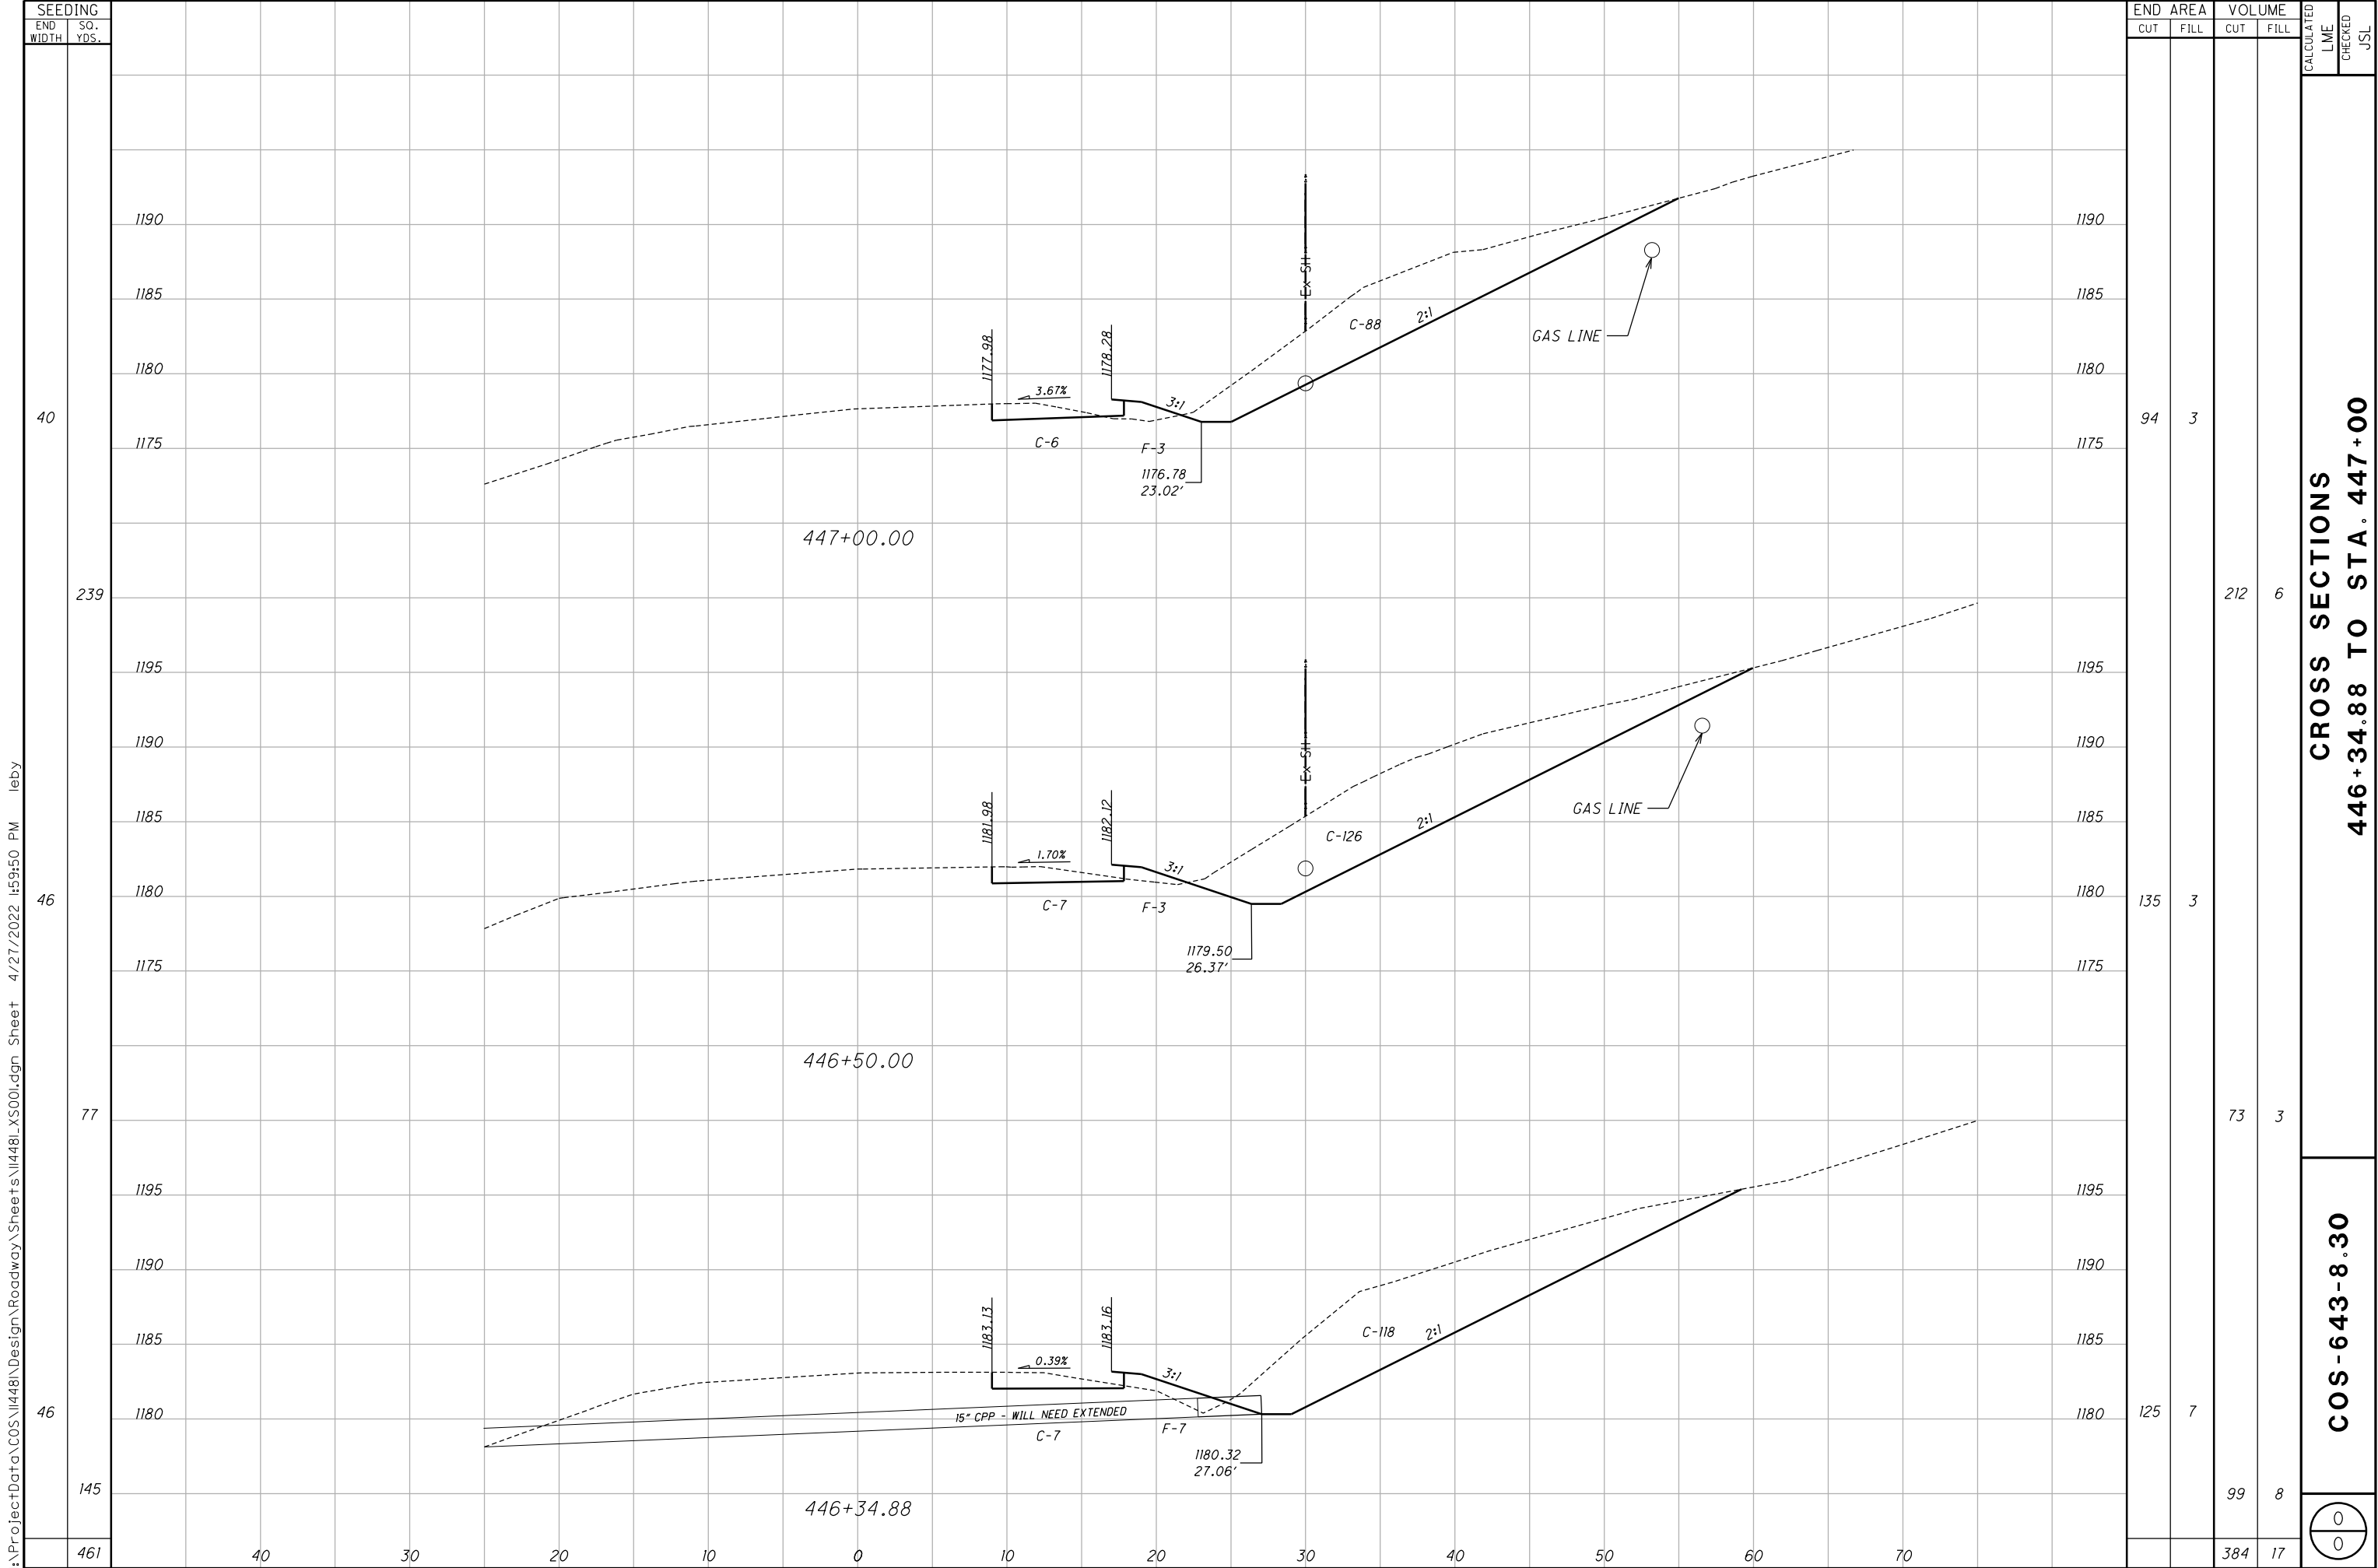



I:\ProjectData\COS\1448\Design\Roadway\Sheets\1448L_X500.dgn Sheet 4/27/2022 1:59:50 PM leby

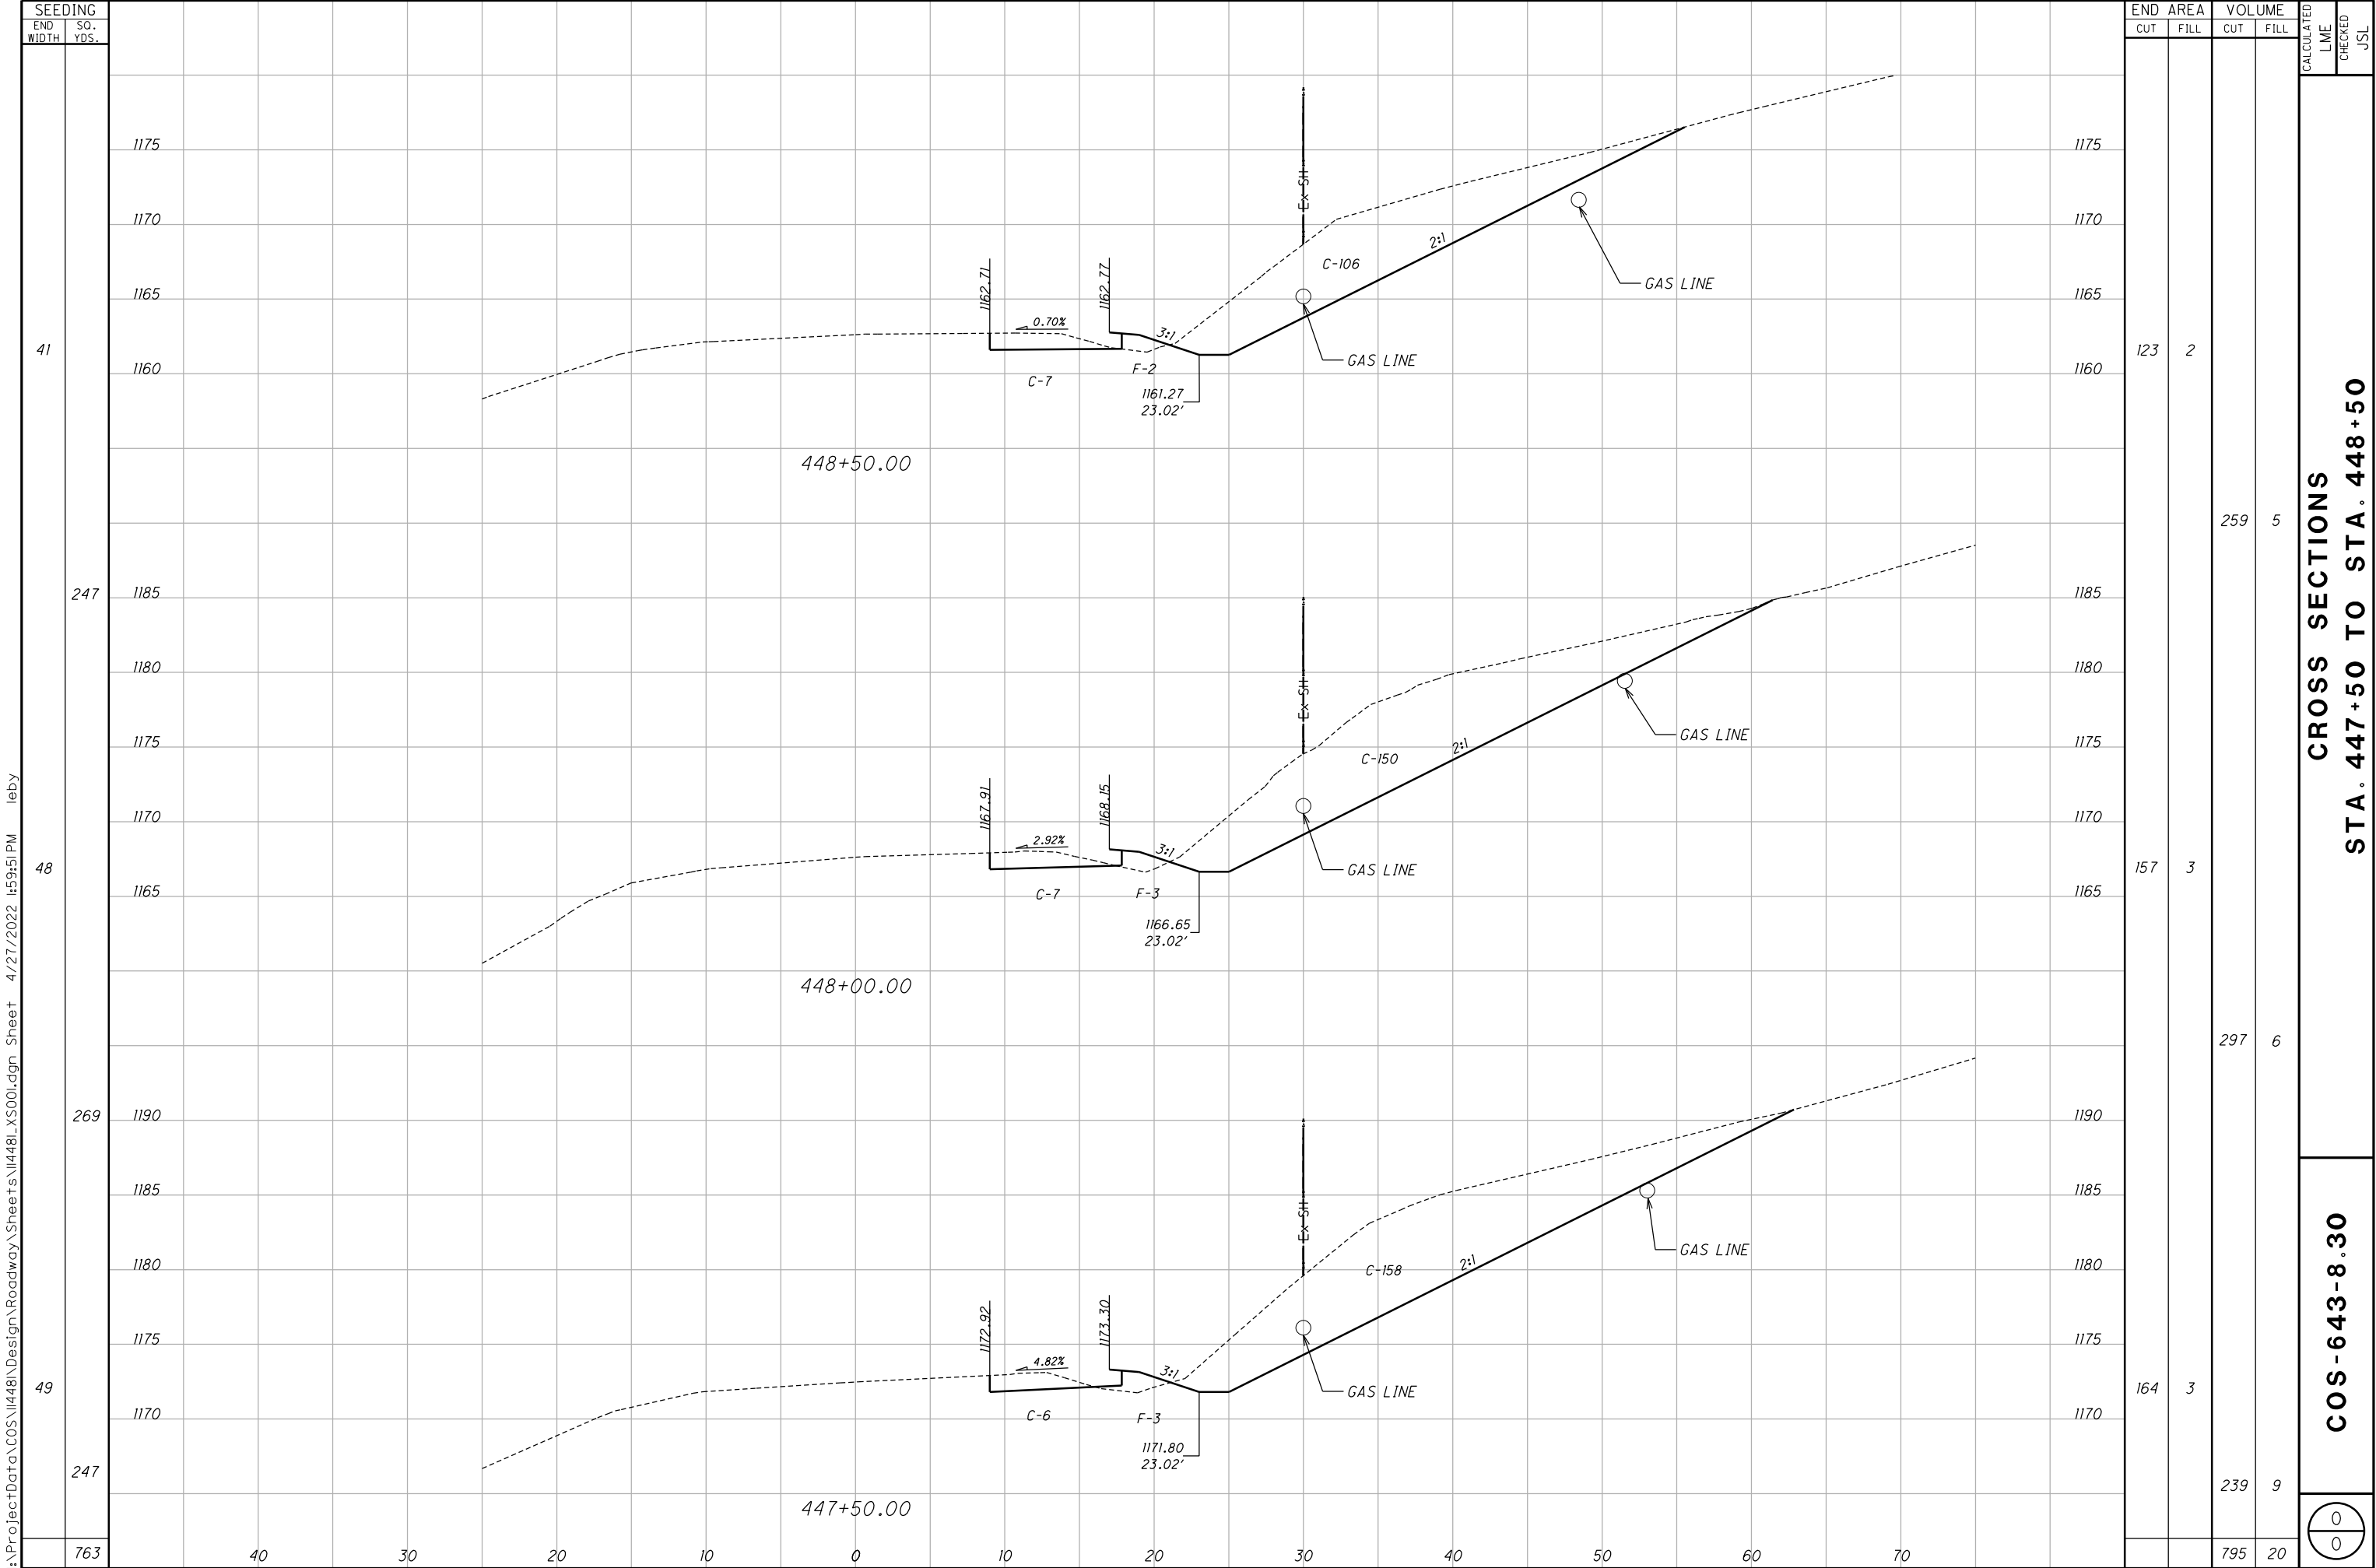

I:\ProjectData\COS\114481\Design\Roadway\Sheets\114481_X500.dgn Sheet 4/27/2022 1:59:51PM laby

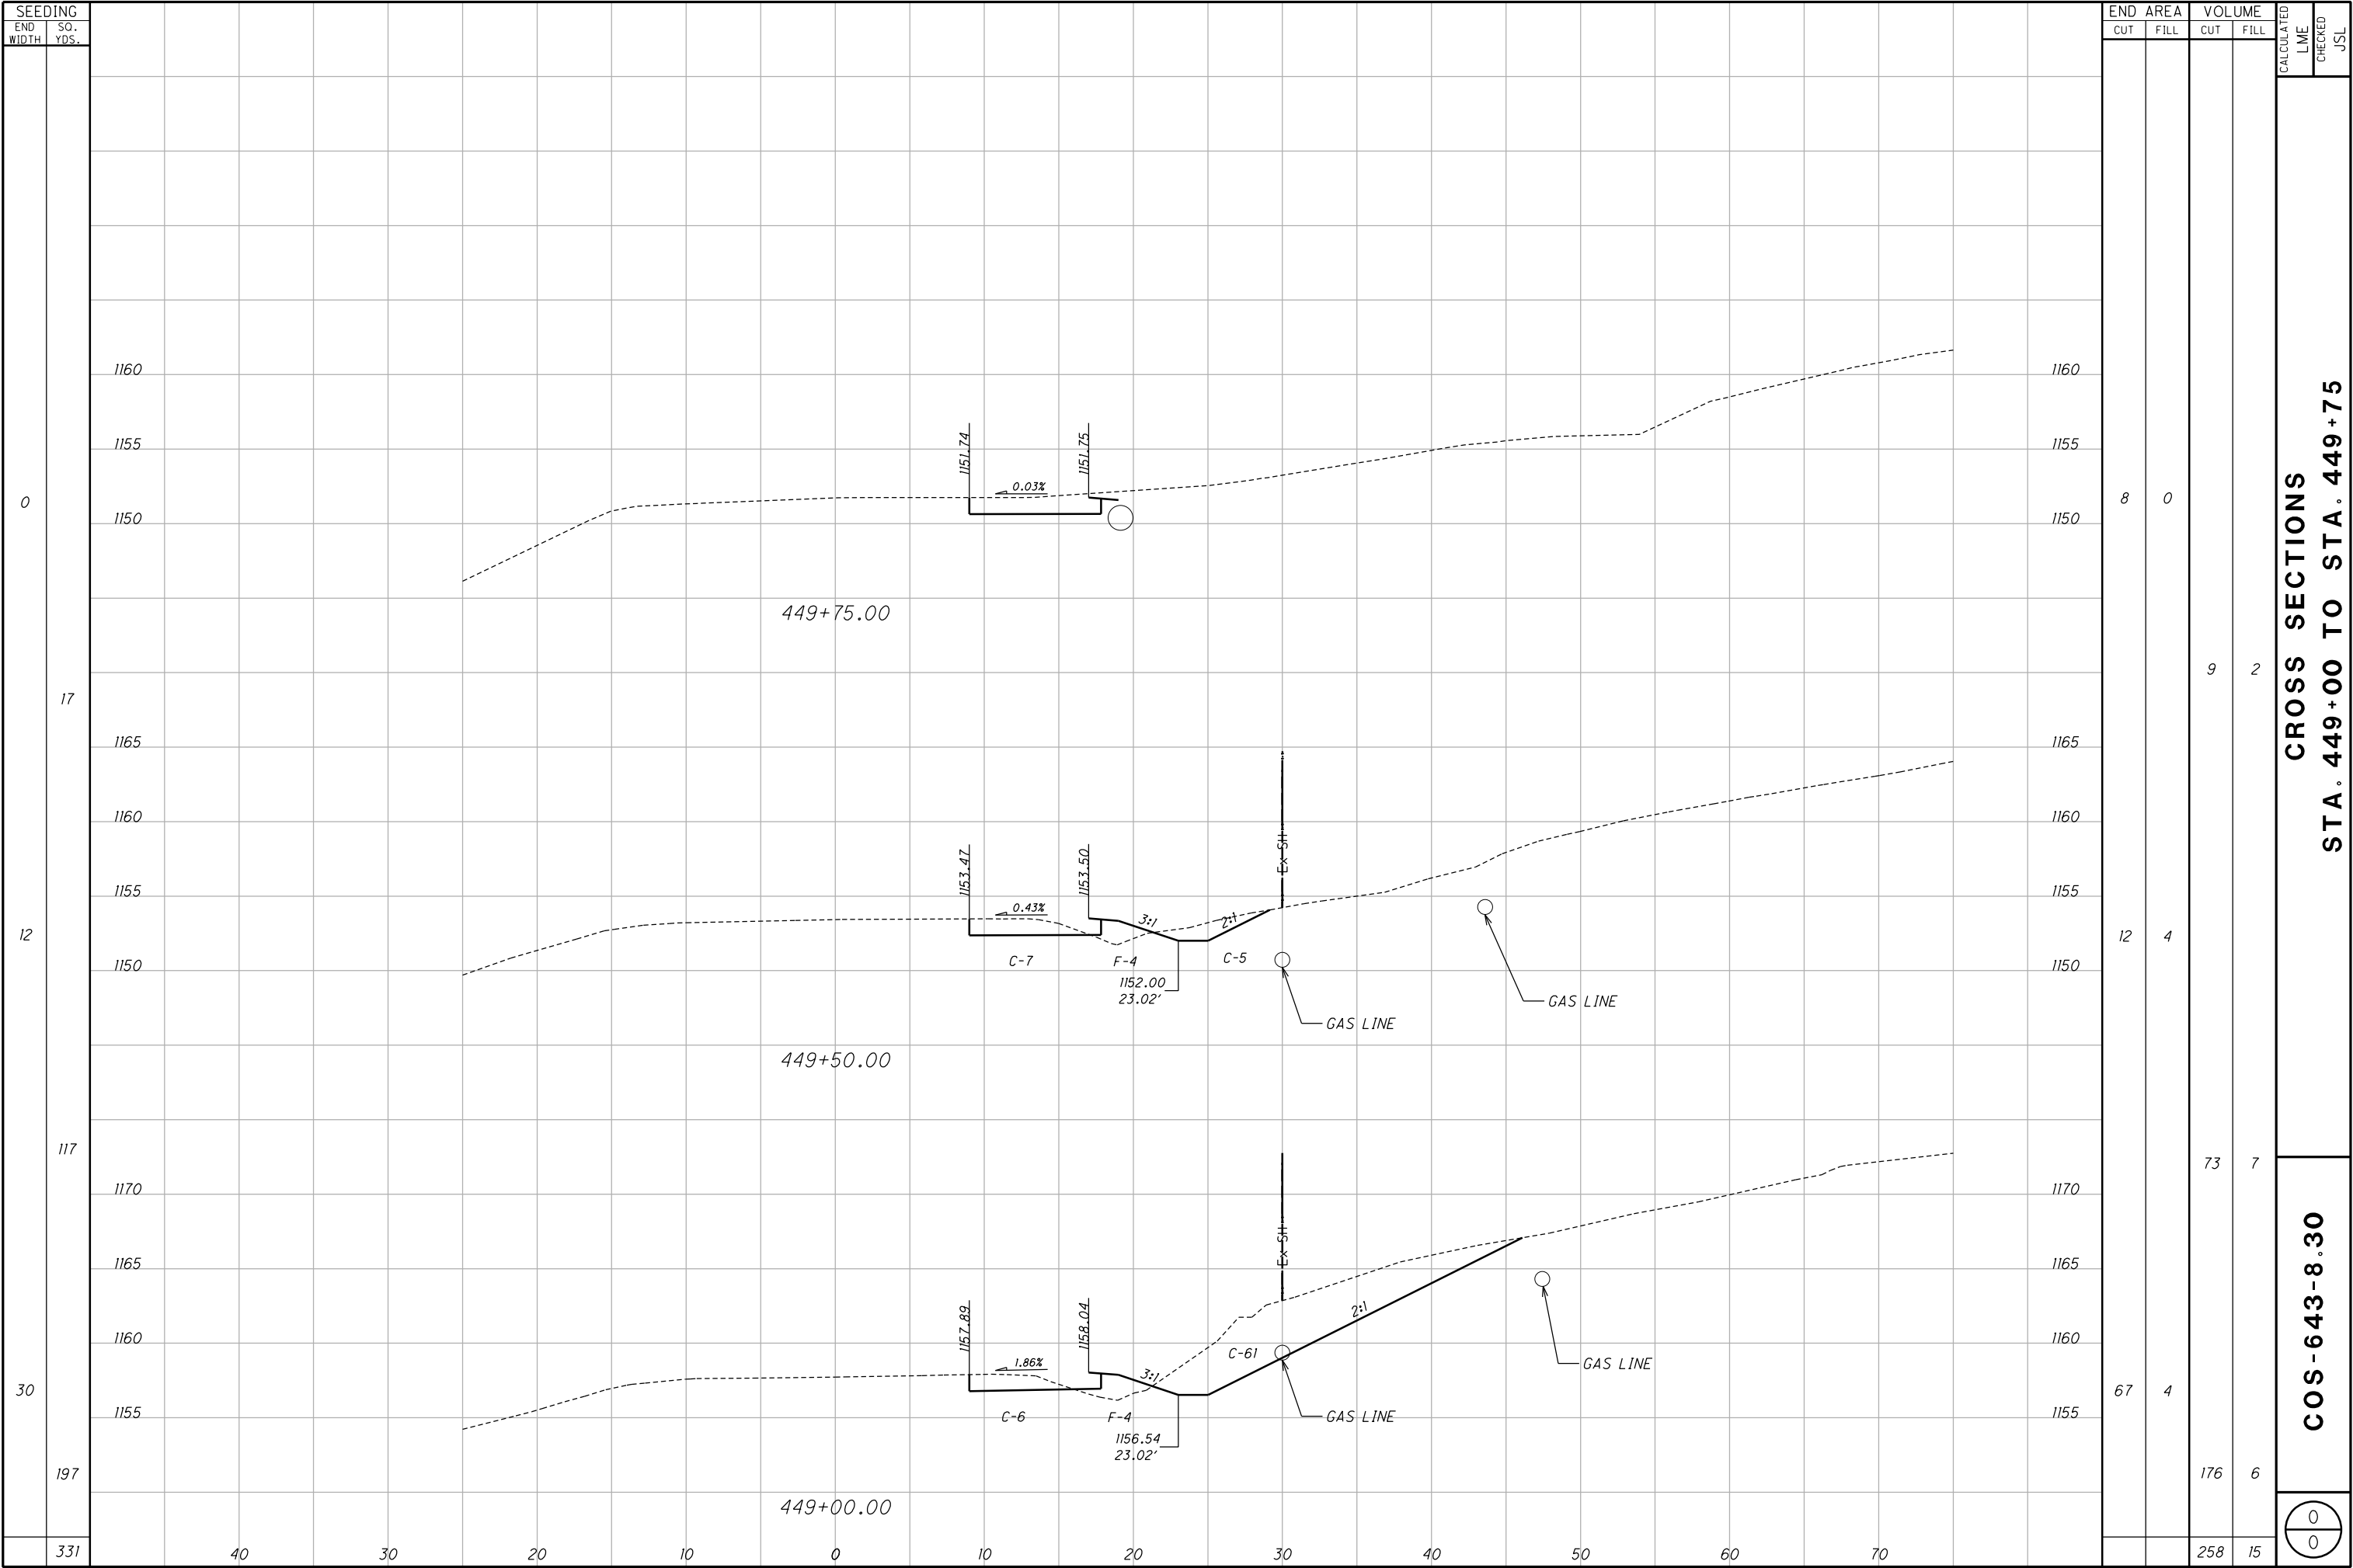

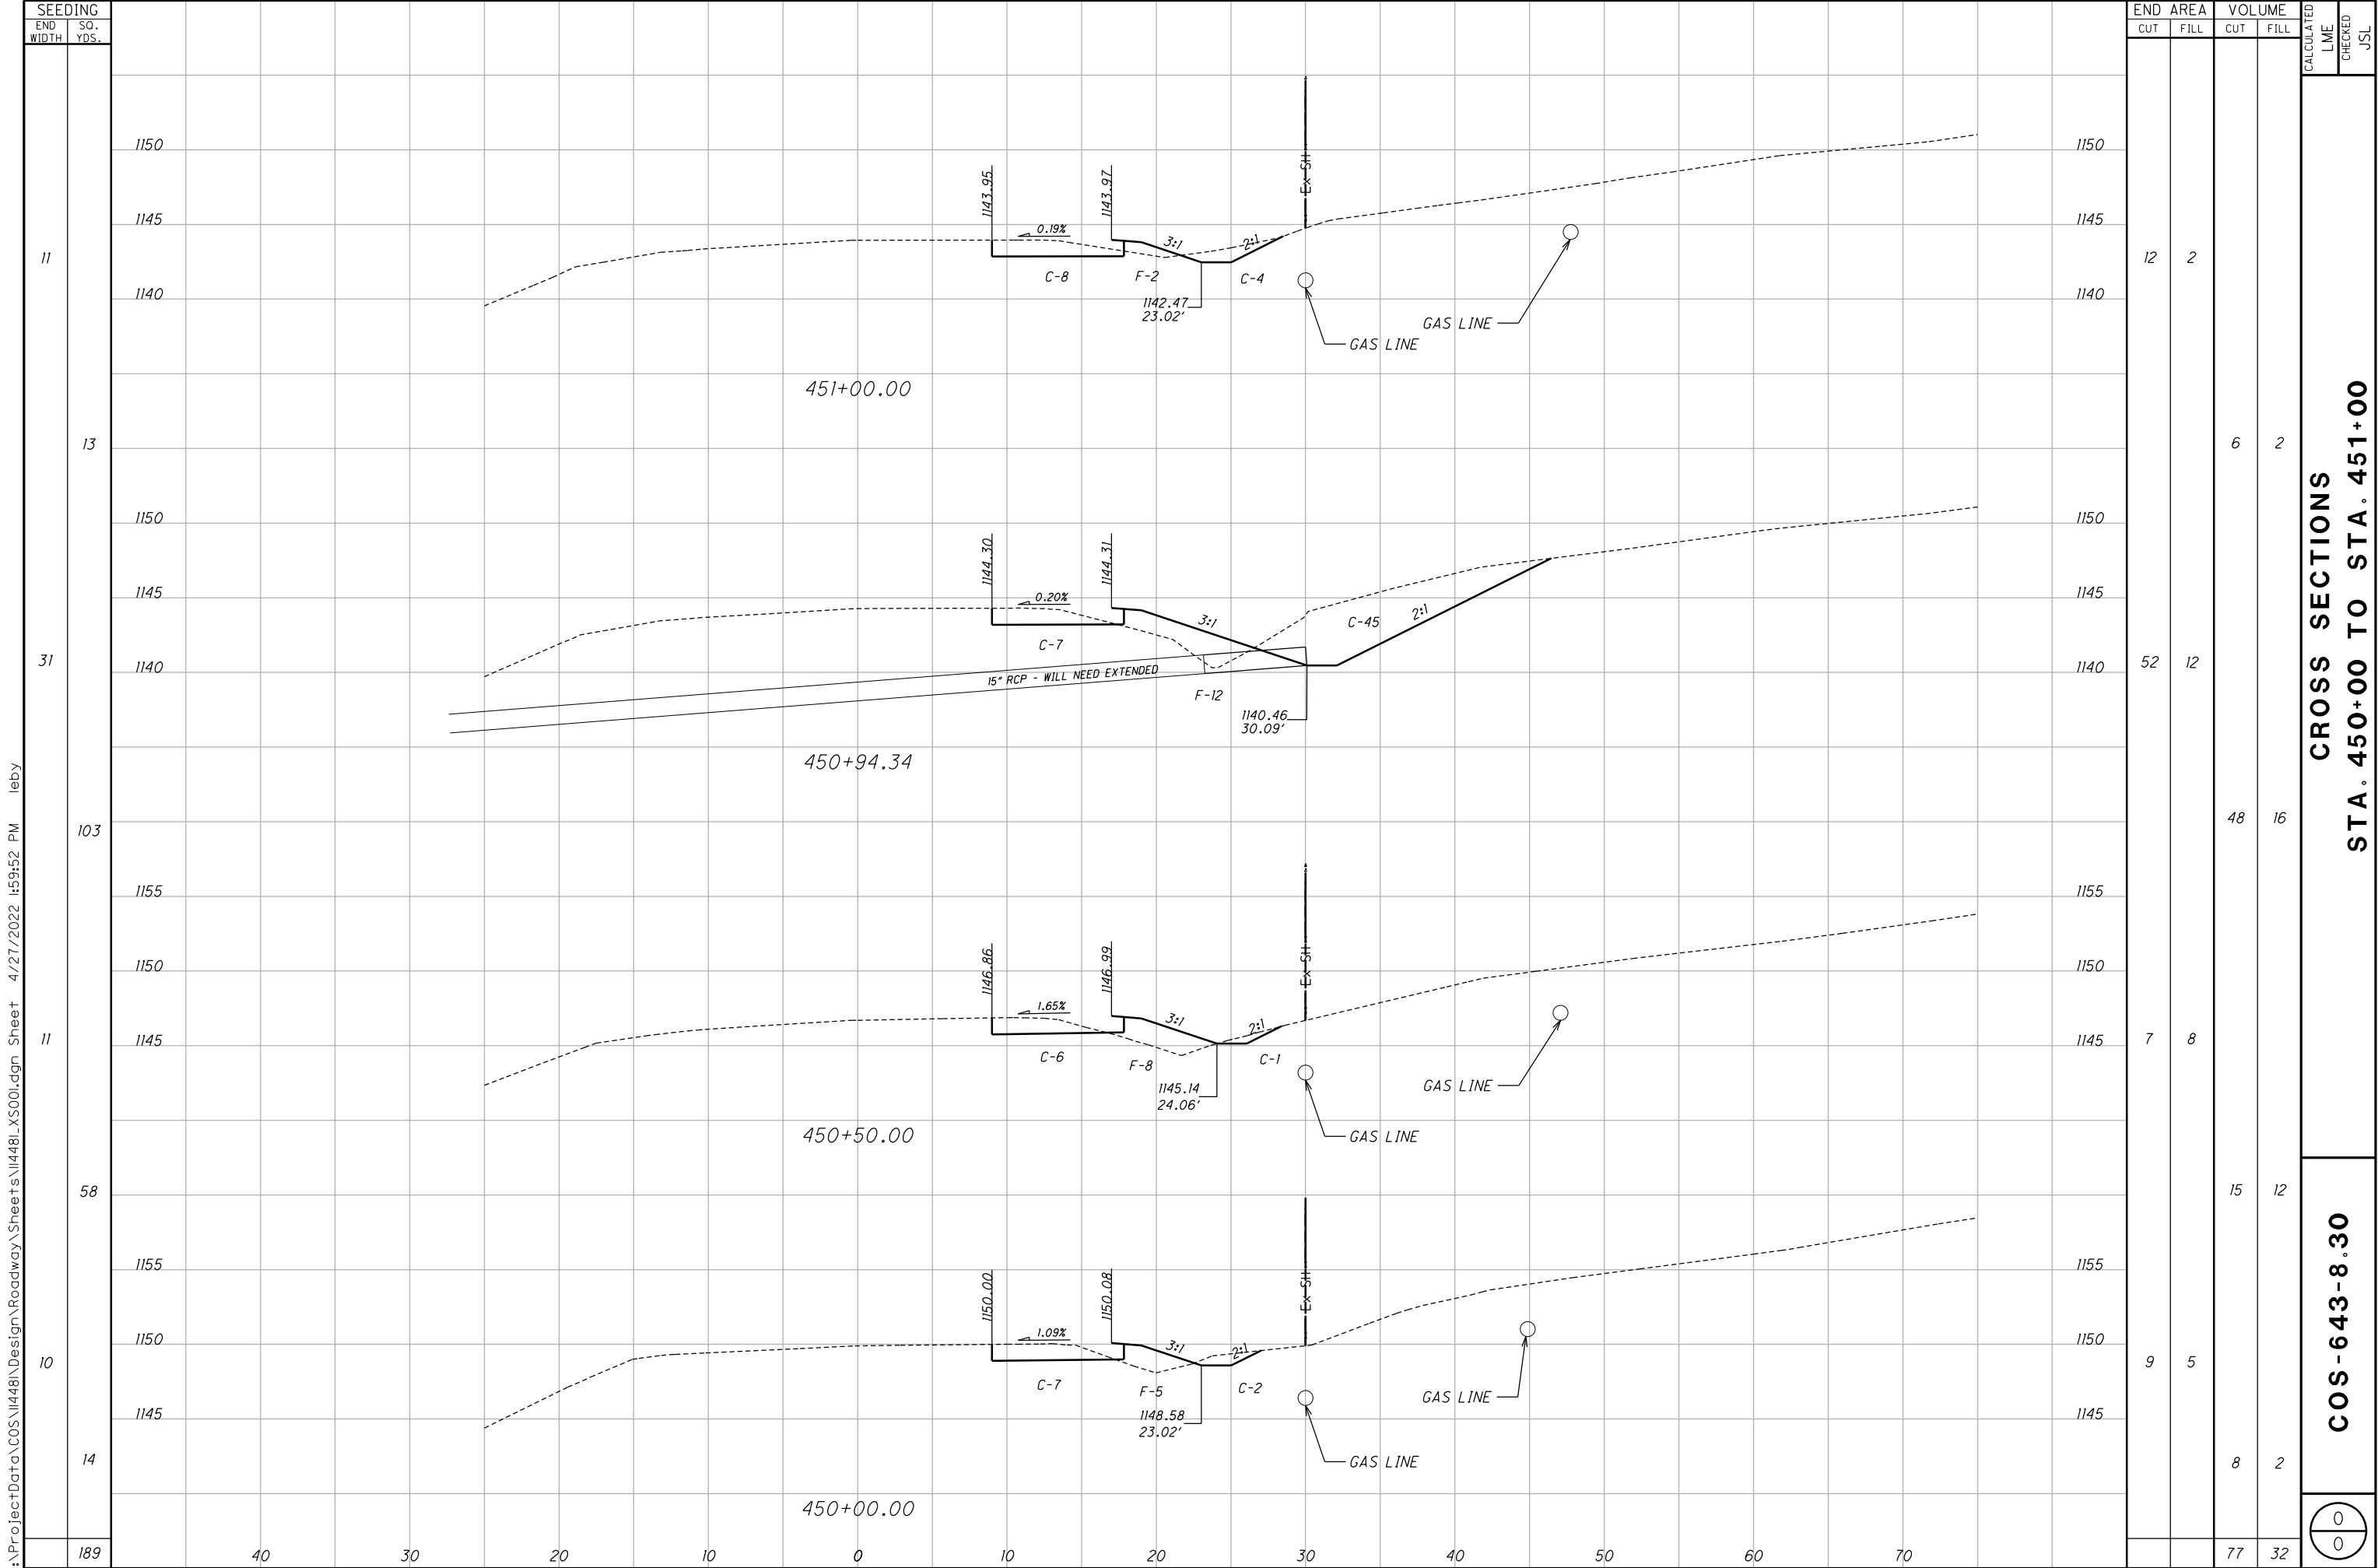

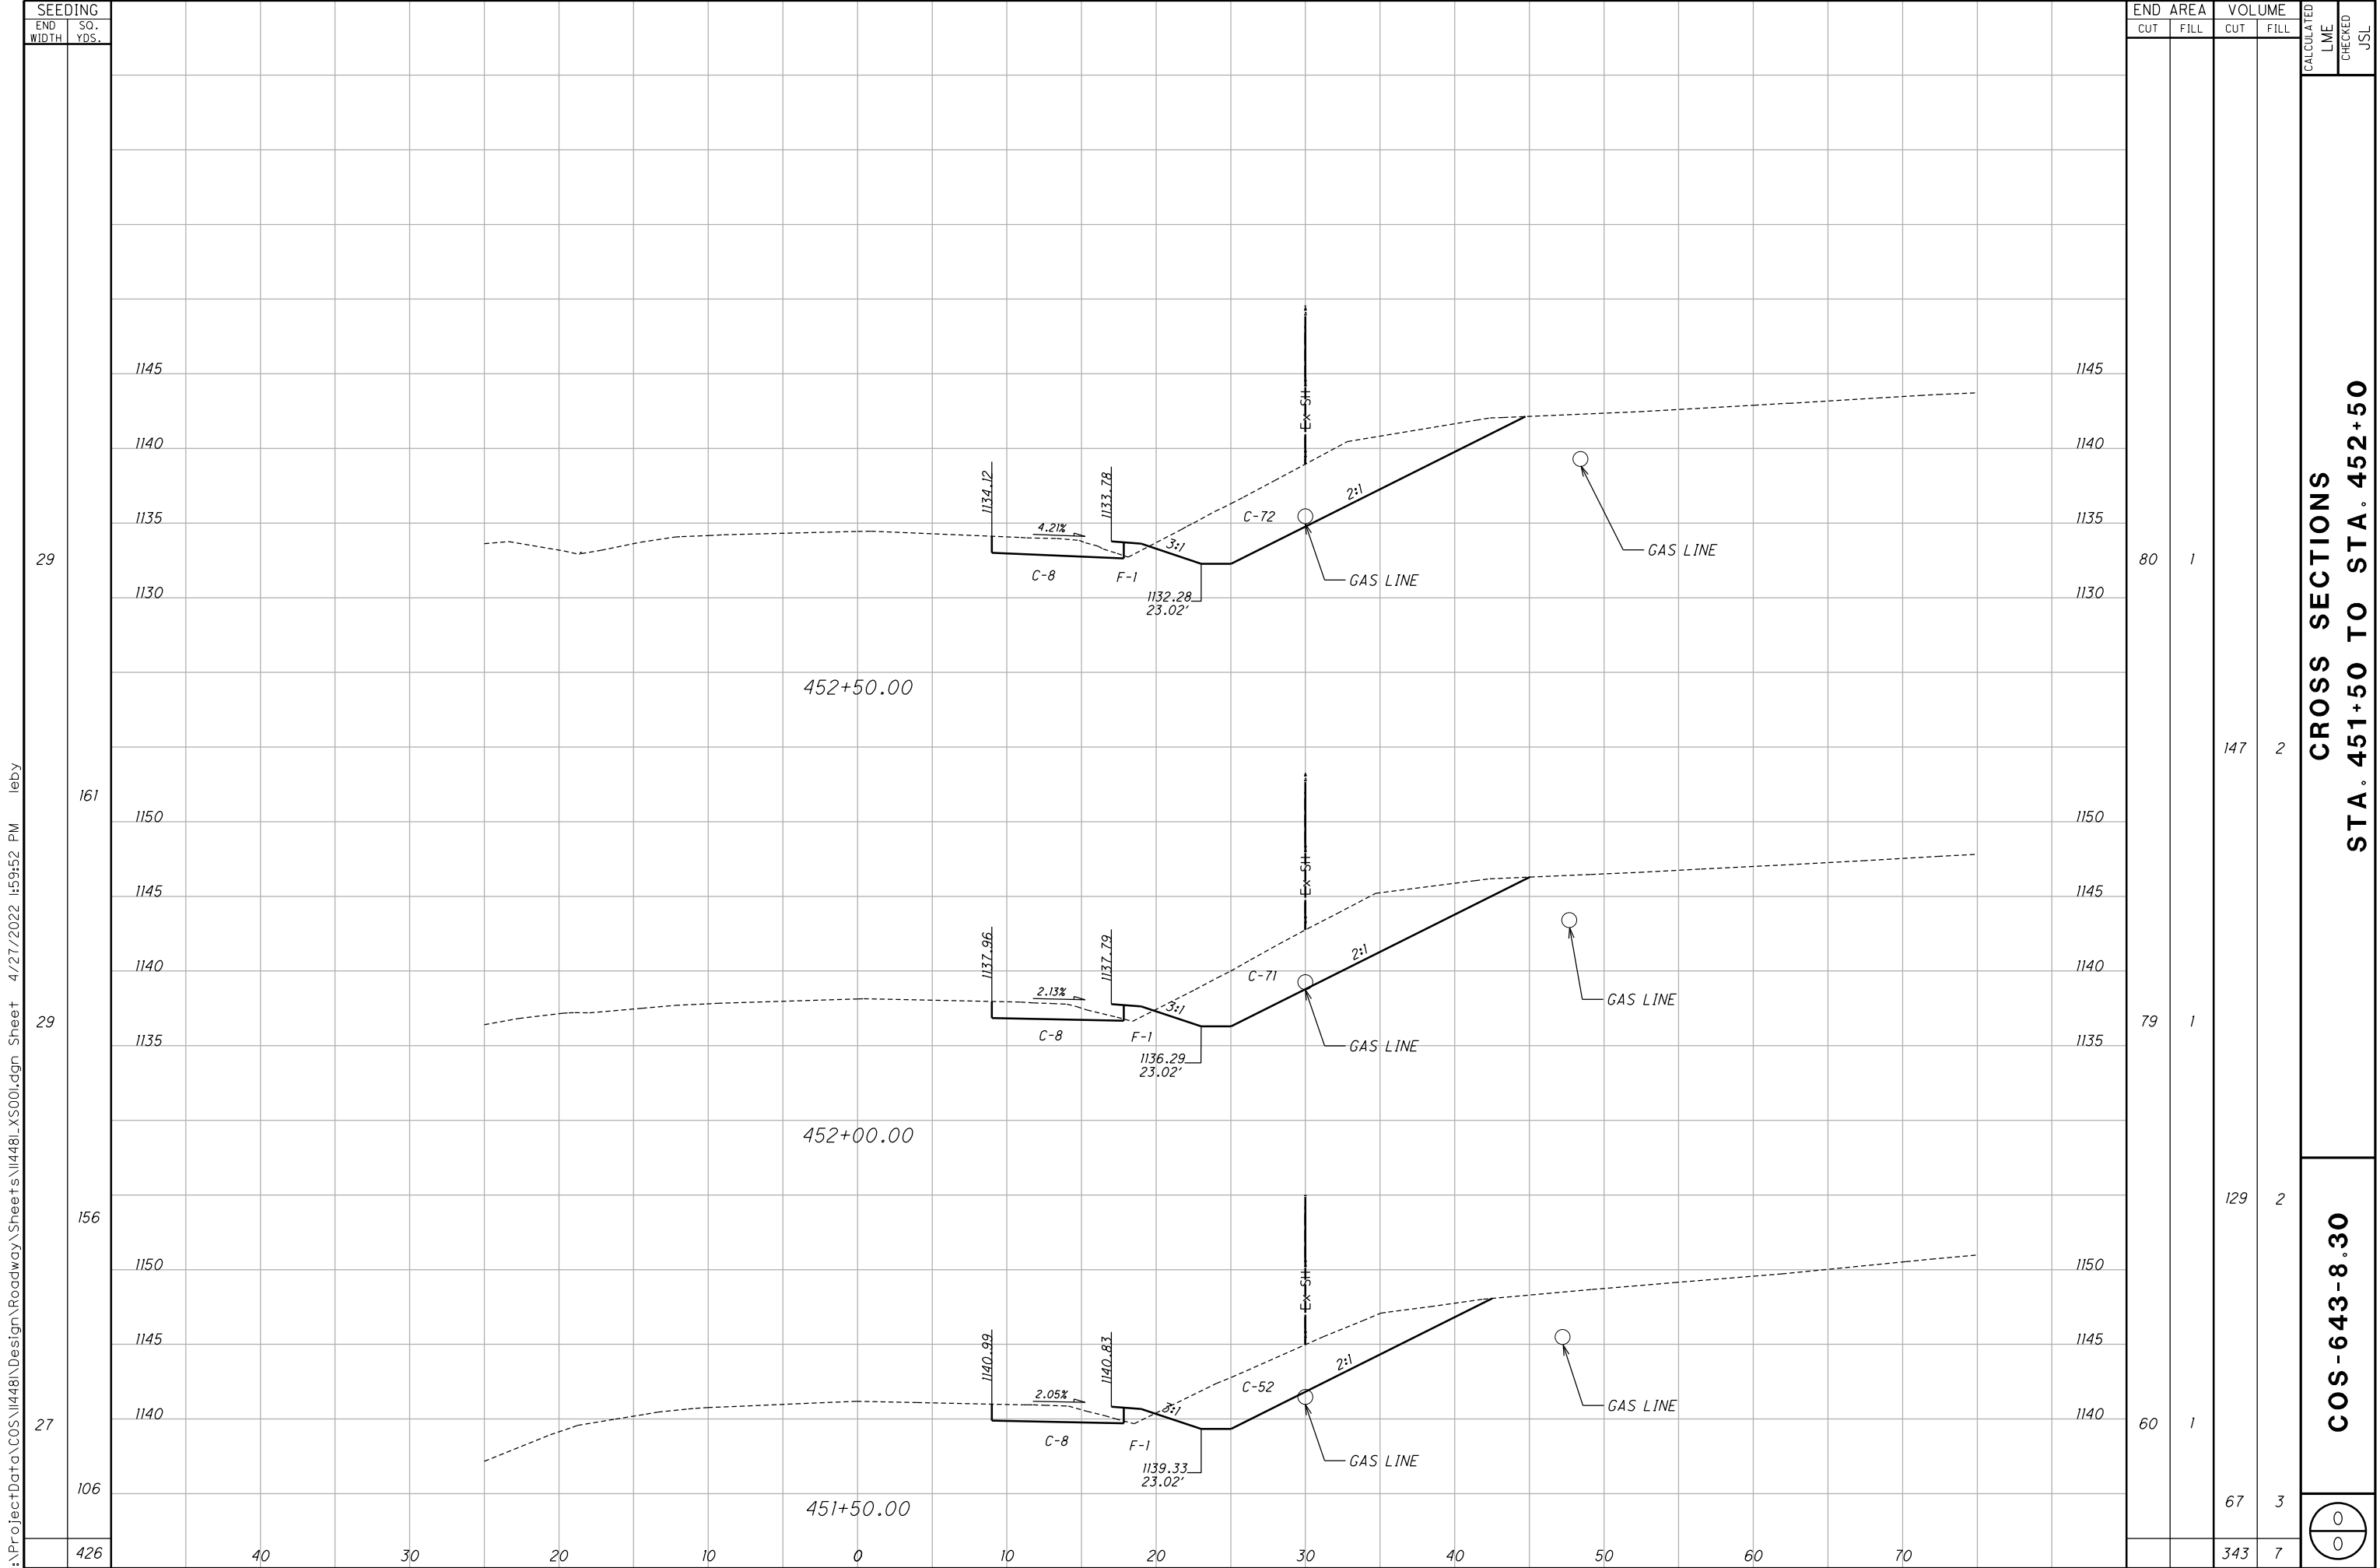

I:\ProjectData\COS\114481\Design\Roadway\Sheets\114481_X500.dgn Sheet 4/27/2022 1:59:52 PM leby

