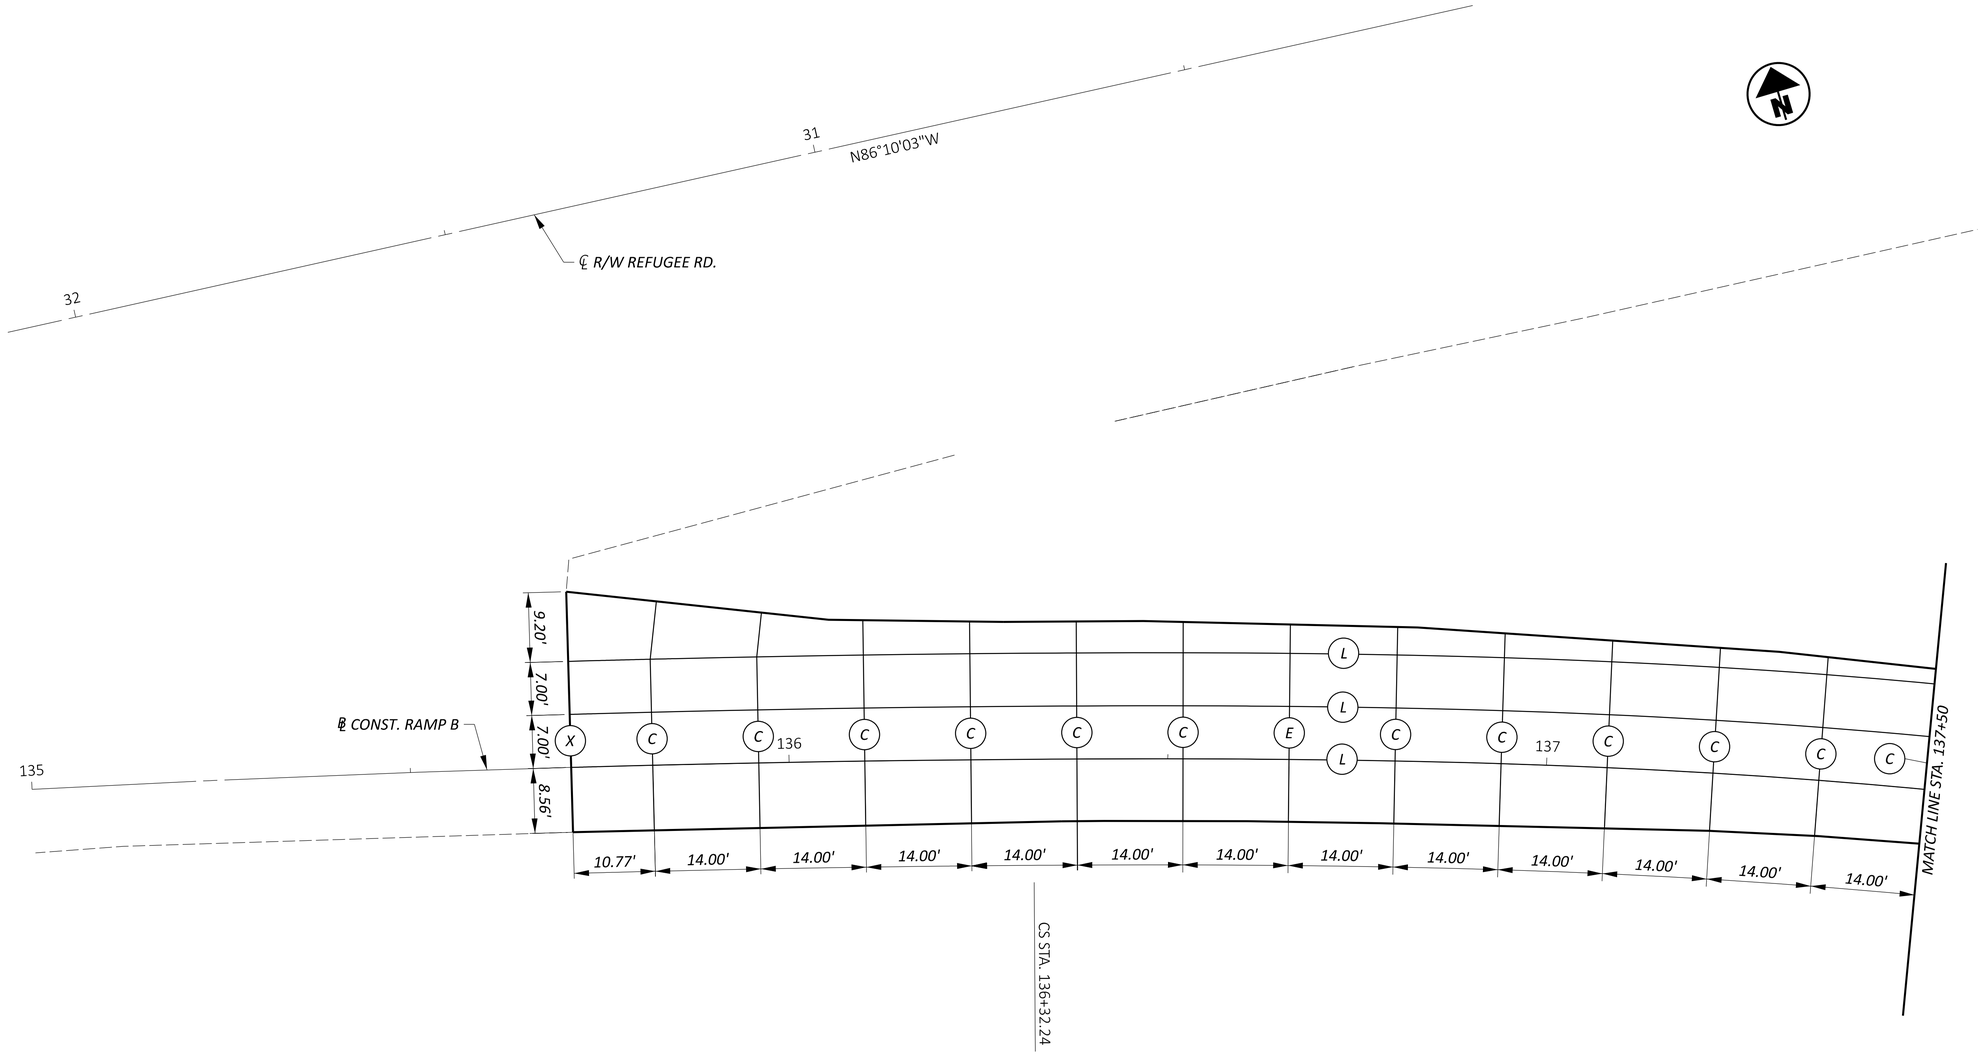


JOINT LEGEND

- (C) *CONTRACTION JOINT (SEE STD. DWG. BP-2.2)*
- (E) *EXPANSION JOINT (SEE STD. DWG. BP-2.2)*
- (L) *LONGITUDINAL JOINT (SEE STD. DWG. BP-2.1)*
- (X) *BUTT JOINT*

HORIZONTAL SCALE IN FEET
0 5 10 20

PAVEMENT JOINT DETAILS RAMP B & RAMP BB

DESIGN AGENCY
GPD GROUP*
Copyright: Glaus, Pyle, Schomer, Burns & DeHaven, Inc. 2023

DESIGNER JAN
REVIEWER CWL 10-21-25
PROJECT ID 113744
SHEET P.433A TOTAL 625

FRA-33-21.71

MODEL: CLX_RAMPB - Pavement Joint Detail [Sheet] PAPERSIZE: 34x22 (in.) DATE: 10/21/2026 TIME: 8:32:11 AM USER: JNoirot
O:\Public\OH\ODOT\2022\2022002\113744\400-Engineering\Roadway\Sheets\113744_GA003.dgn