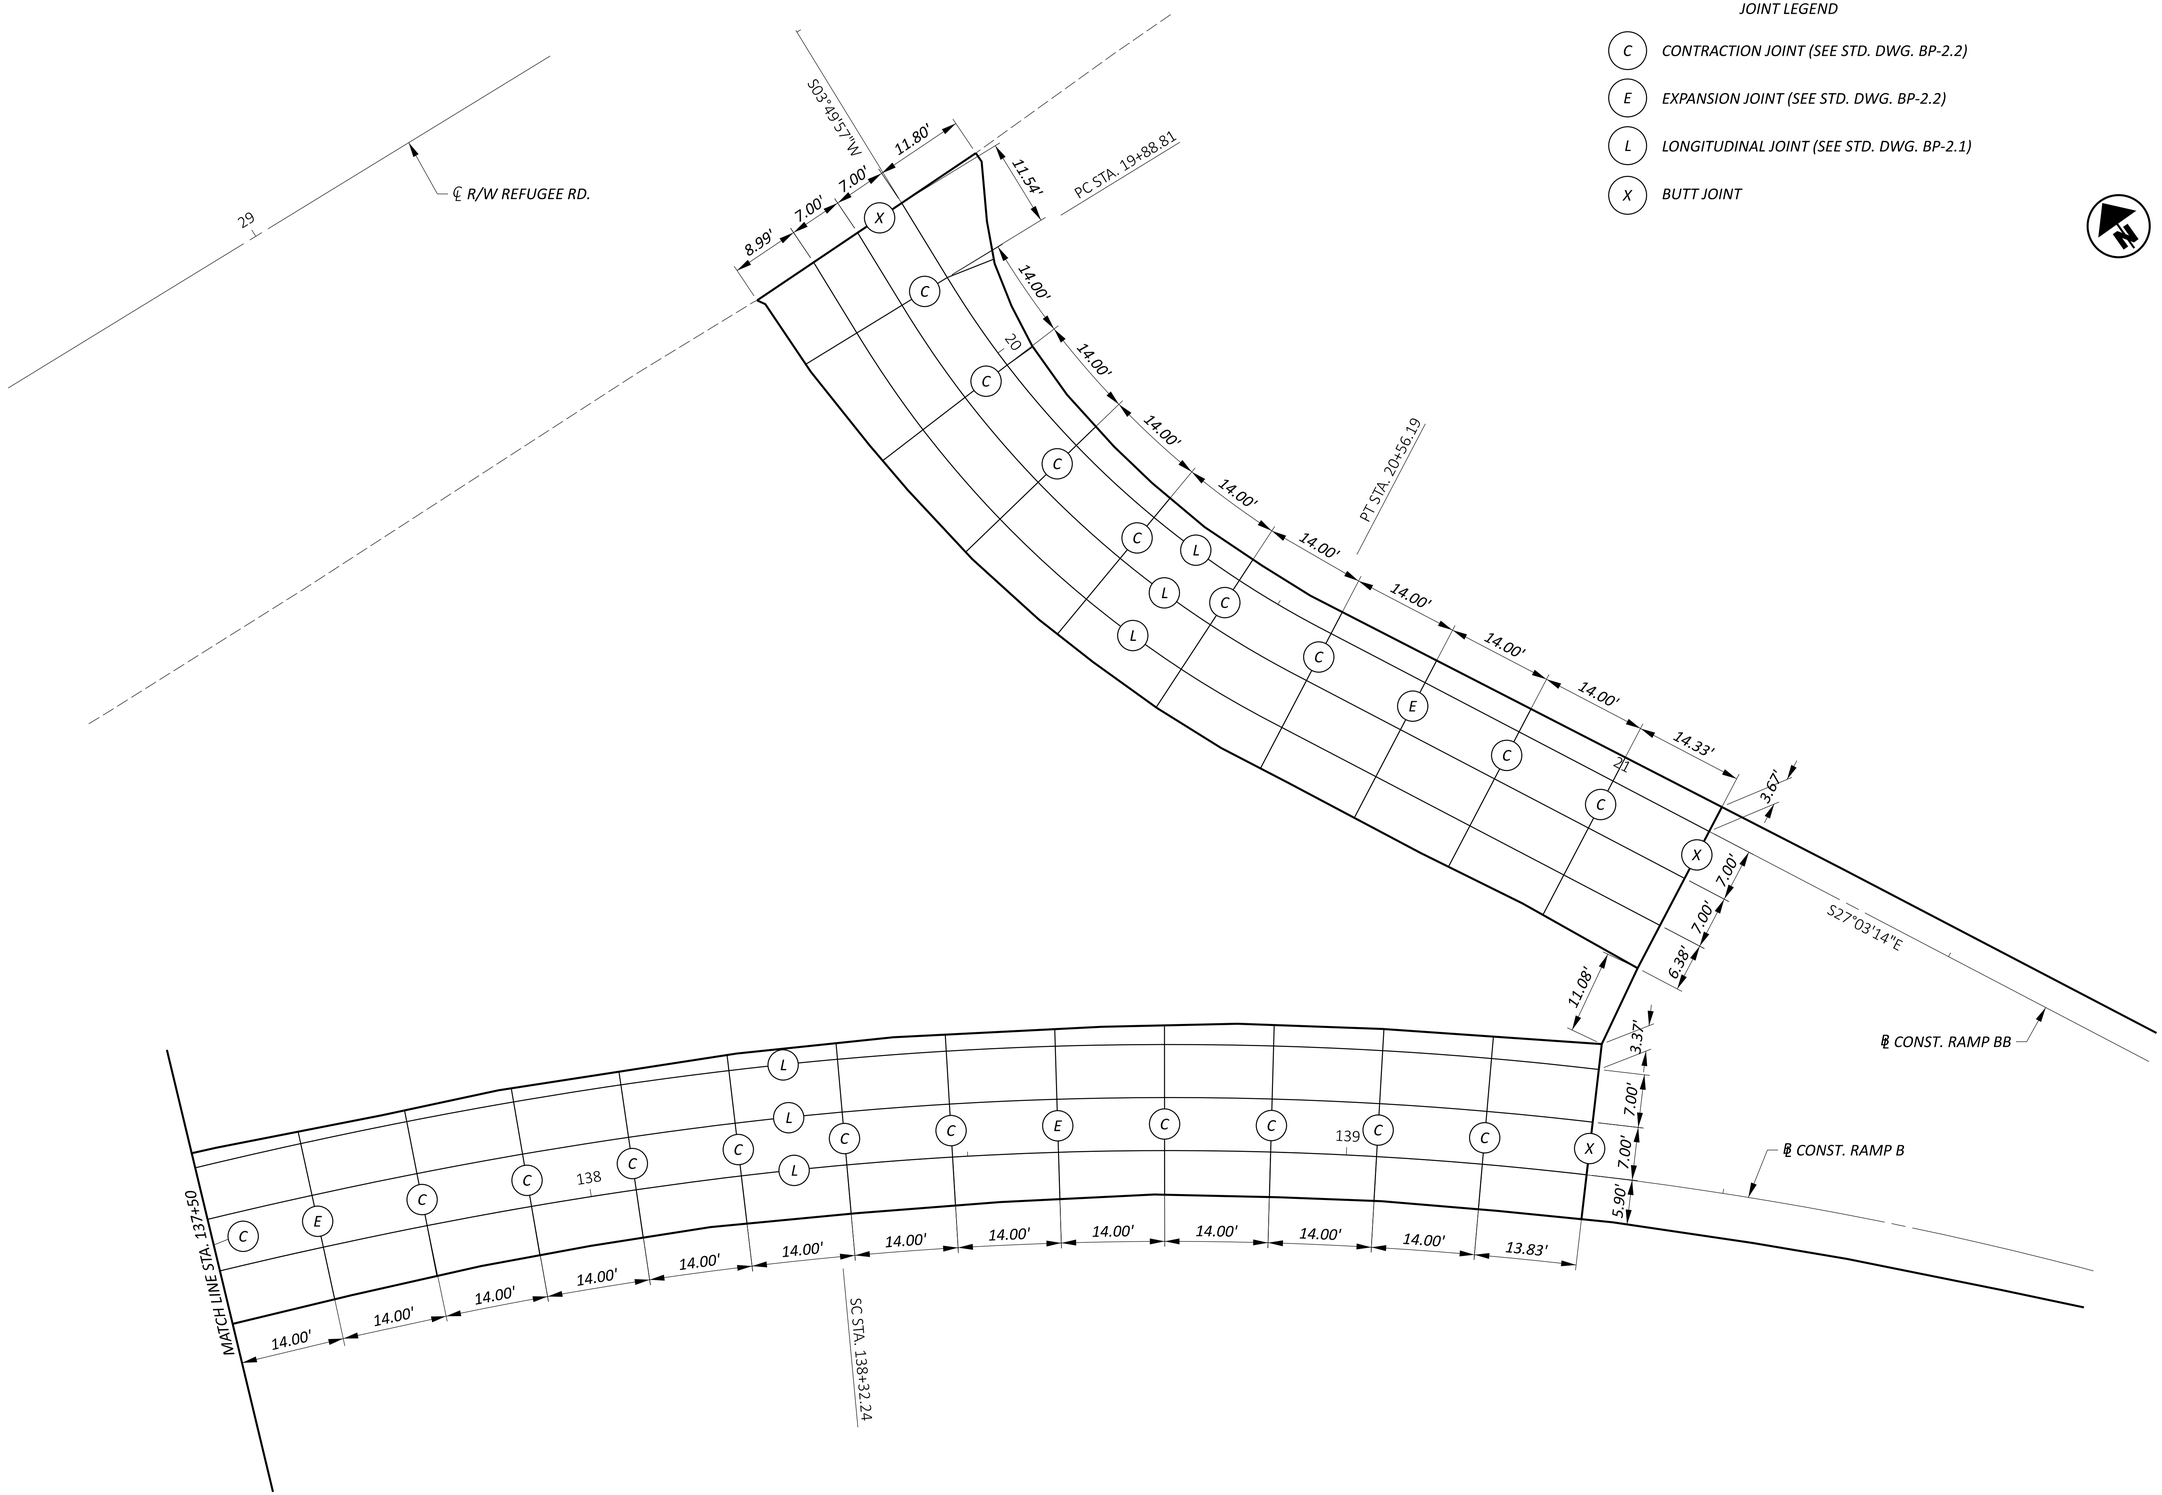


PAVEMENT JOINT DETAILS
RAMP B & RAMP BB

FRA-33-21.71

MODEL: CLX_RAMPB - Pavement Joint Detail-1 [Sheet] PAPERSIZE: 34x22 (in.) DATE: 10/21/2026 TIME: 8:20:22 AM USER: JNoirot
O:\Public\OH\ODOT\2022\2022002\113744\400-Engineering\Roadway\Sheets\113744_GA003.dgn

DESIGN AGENCY

GPD GROUP*

Copyright: Glaus, Pyle, Schomer, Burns & DeWeese, Inc, 2022

DESIGNER	JAN
REVIEWER	CWL 10-21-25
PROJECT ID	113744
SHEET	P.433B
TOTAL	625