

SCALE IN MILES



0 1 2 3 4



PORTION TO BE IMPROVED.....	_____
INTERSTATE HIGHWAY.....	_____
FEDERAL ROUTES.....	_____
STATE ROUTES.....	_____
COUNTY & TOWNSHIP ROADS.....	_____
OTHER ROADS.....	_____

NONE

SEE BU-02A AND BU-02B FOR MAINTENANCE OF TRAFFIC
SEE BU-14 FOR STRUCTURES
SEE BU-17 FOR RAMP Q SHOULDER BARRIER AND GRADING
SEE BU-19 FOR SCHEMATIC
SEE BU-28A FOR ROADWAY NORTH OF BEACON
SEE BU-28B FOR ROADWAY SOUTH OF BEACON
SEE BU-33A & BU-33B FOR CENTRAL INTERCHANGE
SEE BU-36 FOR LIGHTING/ITS
SEE BU-39 FOR TRAFFIC CONTROL

OHIO811.org
Before You Dig

PLAN PREPARED BY:



SIGNED: Ed H
DATE: 6/30/21

TITLE SHEET 1
REMOVAL PLAN - S.R. 8 2 - 5

Date: 8/24/2026


Date: *August 25, 2026*

[illegible][illegible]

THE STANDARD SPECIFICATIONS OF THE STATE OF OHIO, DEPARTMENT OF TRANSPORTATION, INCLUDING SUPPLEMENTAL SPECIFICATIONS LISTED IN THE PLANS AND CHANGES LISTED IN THE PROPOSAL SHALL GOVERN THIS IMPROVEMENT.



JUNE 30, 2021

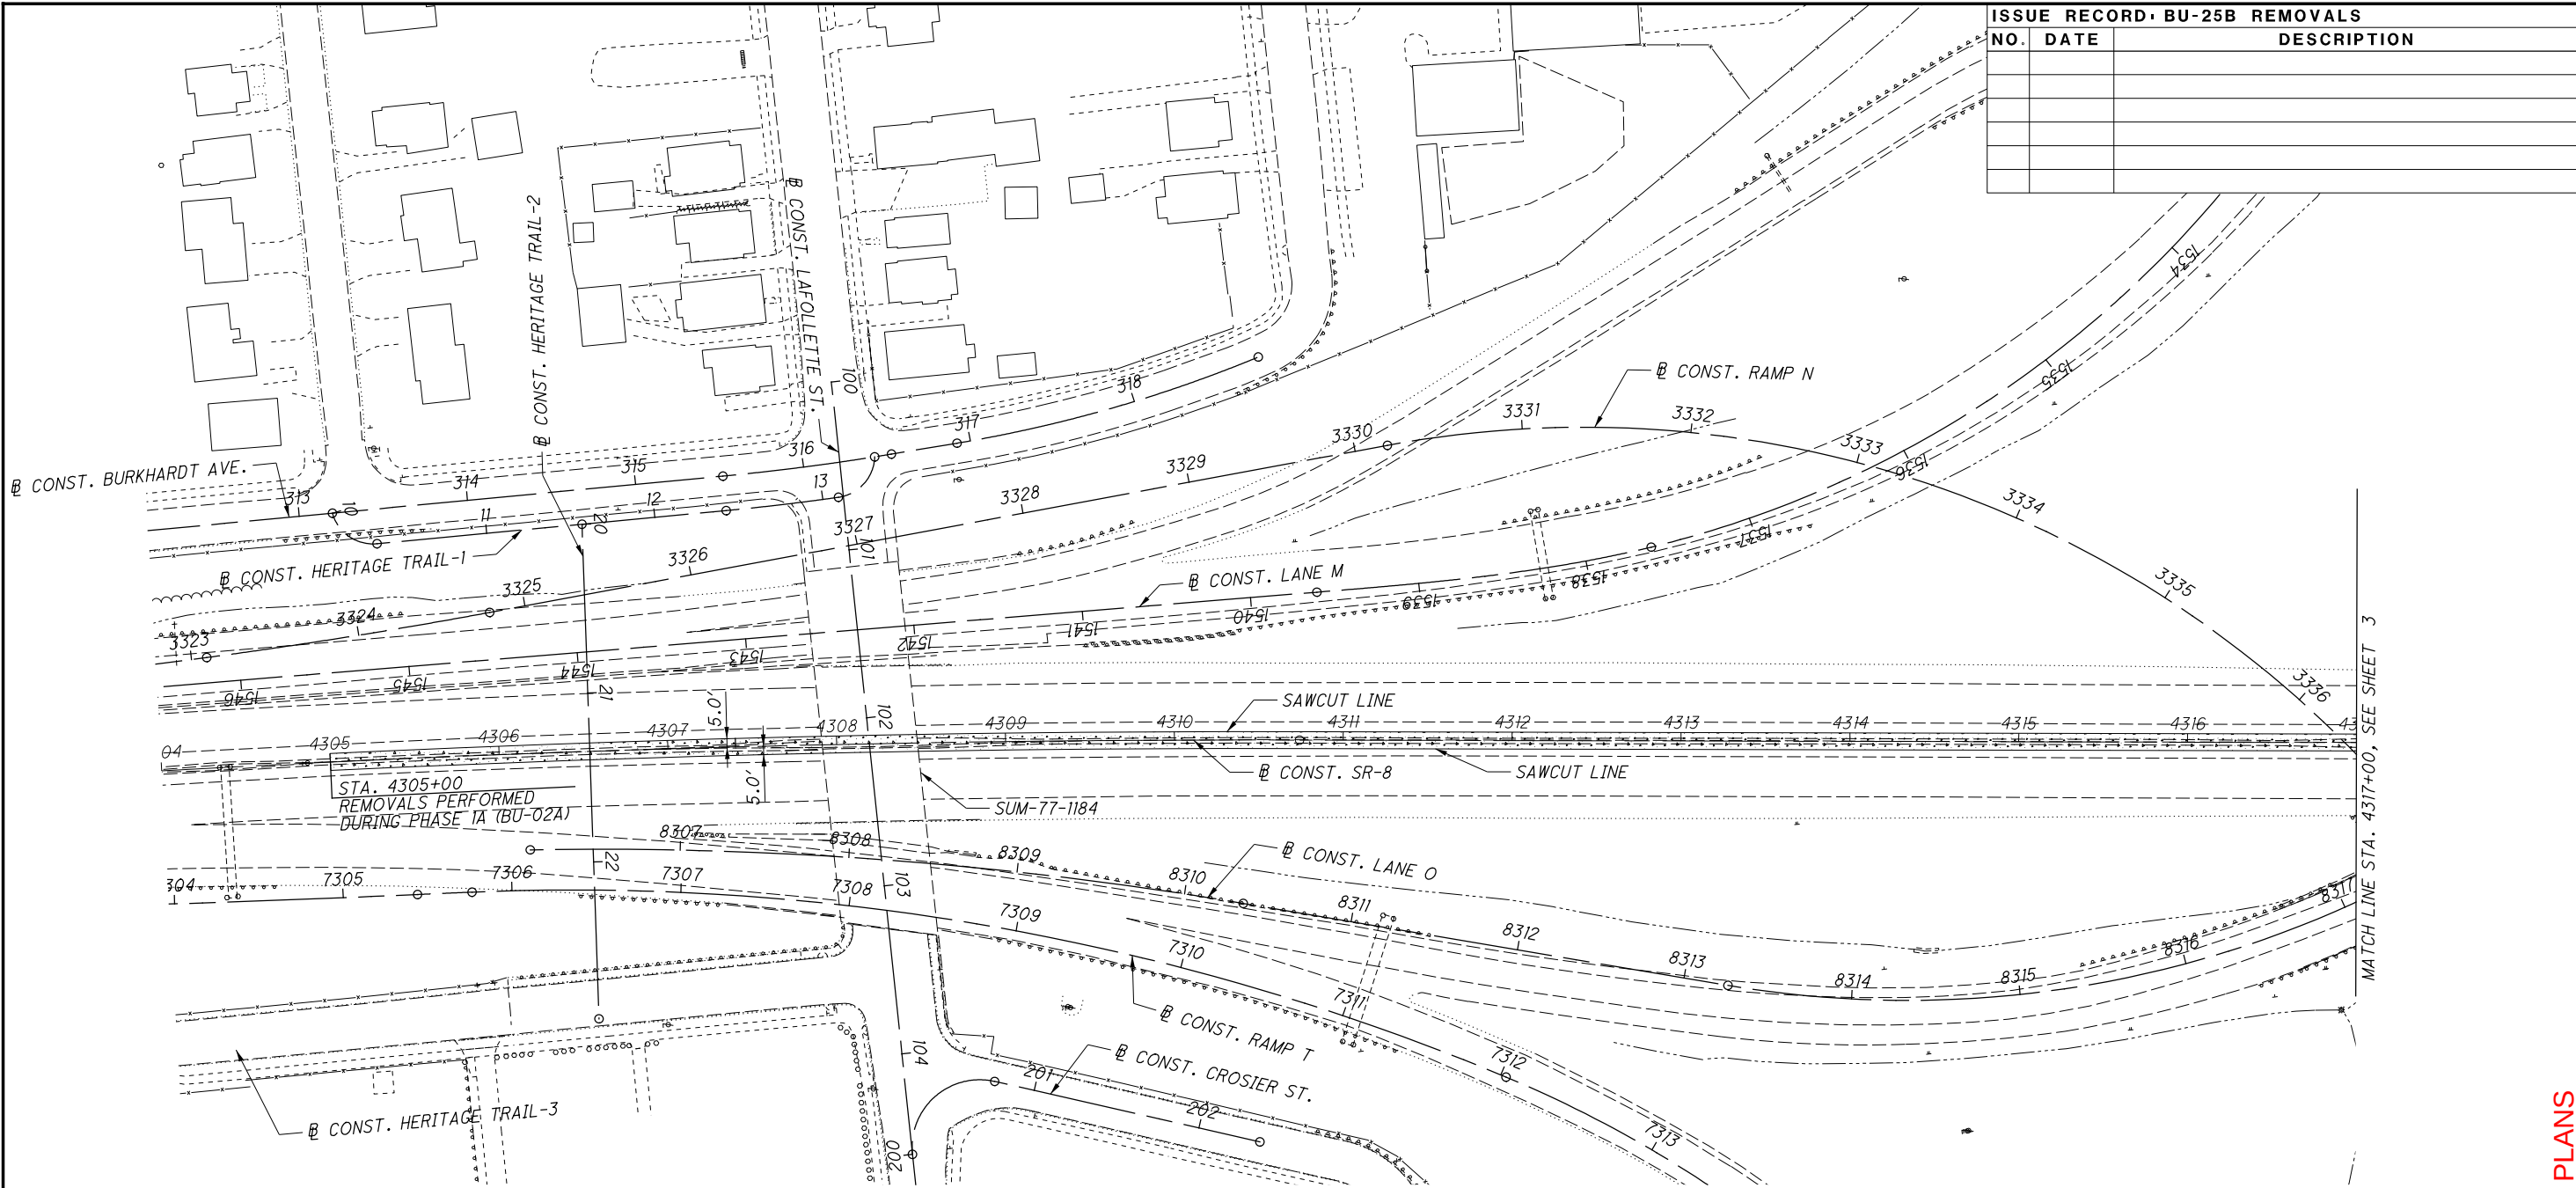

ISSUE RECORD - BU-25B REMOVALS		
NO.	DATE	DESCRIPTION

CALCULATED
AA

CHECKED
EAK

0 50 100


HORIZONTAL
SCALE IN FEET

N

- NOTES:
- SEE MOT PLANS PHASE 1A FOR ADDITIONAL DETAILS.
 - FOR MORE SPECIFIC REMOVAL WORK RELATED TO A STRUCTURE, SEE THE APPROPRIATE INDIVIDUAL STRUCTURE PLAN.
 - ALTHOUGH PAVEMENT REMOVALS ARE DEPICTED HEREIN, ADDITIONAL REMOVALS WITHIN THE CONSTRUCTION LIMITS SHALL INCLUDE, BUT NOT LIMITED TO: SIGNS & SIGN FOUNDATIONS, DRAINAGE STRUCTURES & PIPES, GUARDRAIL, CONCRETE BARRIER, LIGHT POLES & FOUNDATIONS, AND FENCING.

LEGEND:

PHASE 1A PAVEMENT REMOVAL (SEE BU-25A)

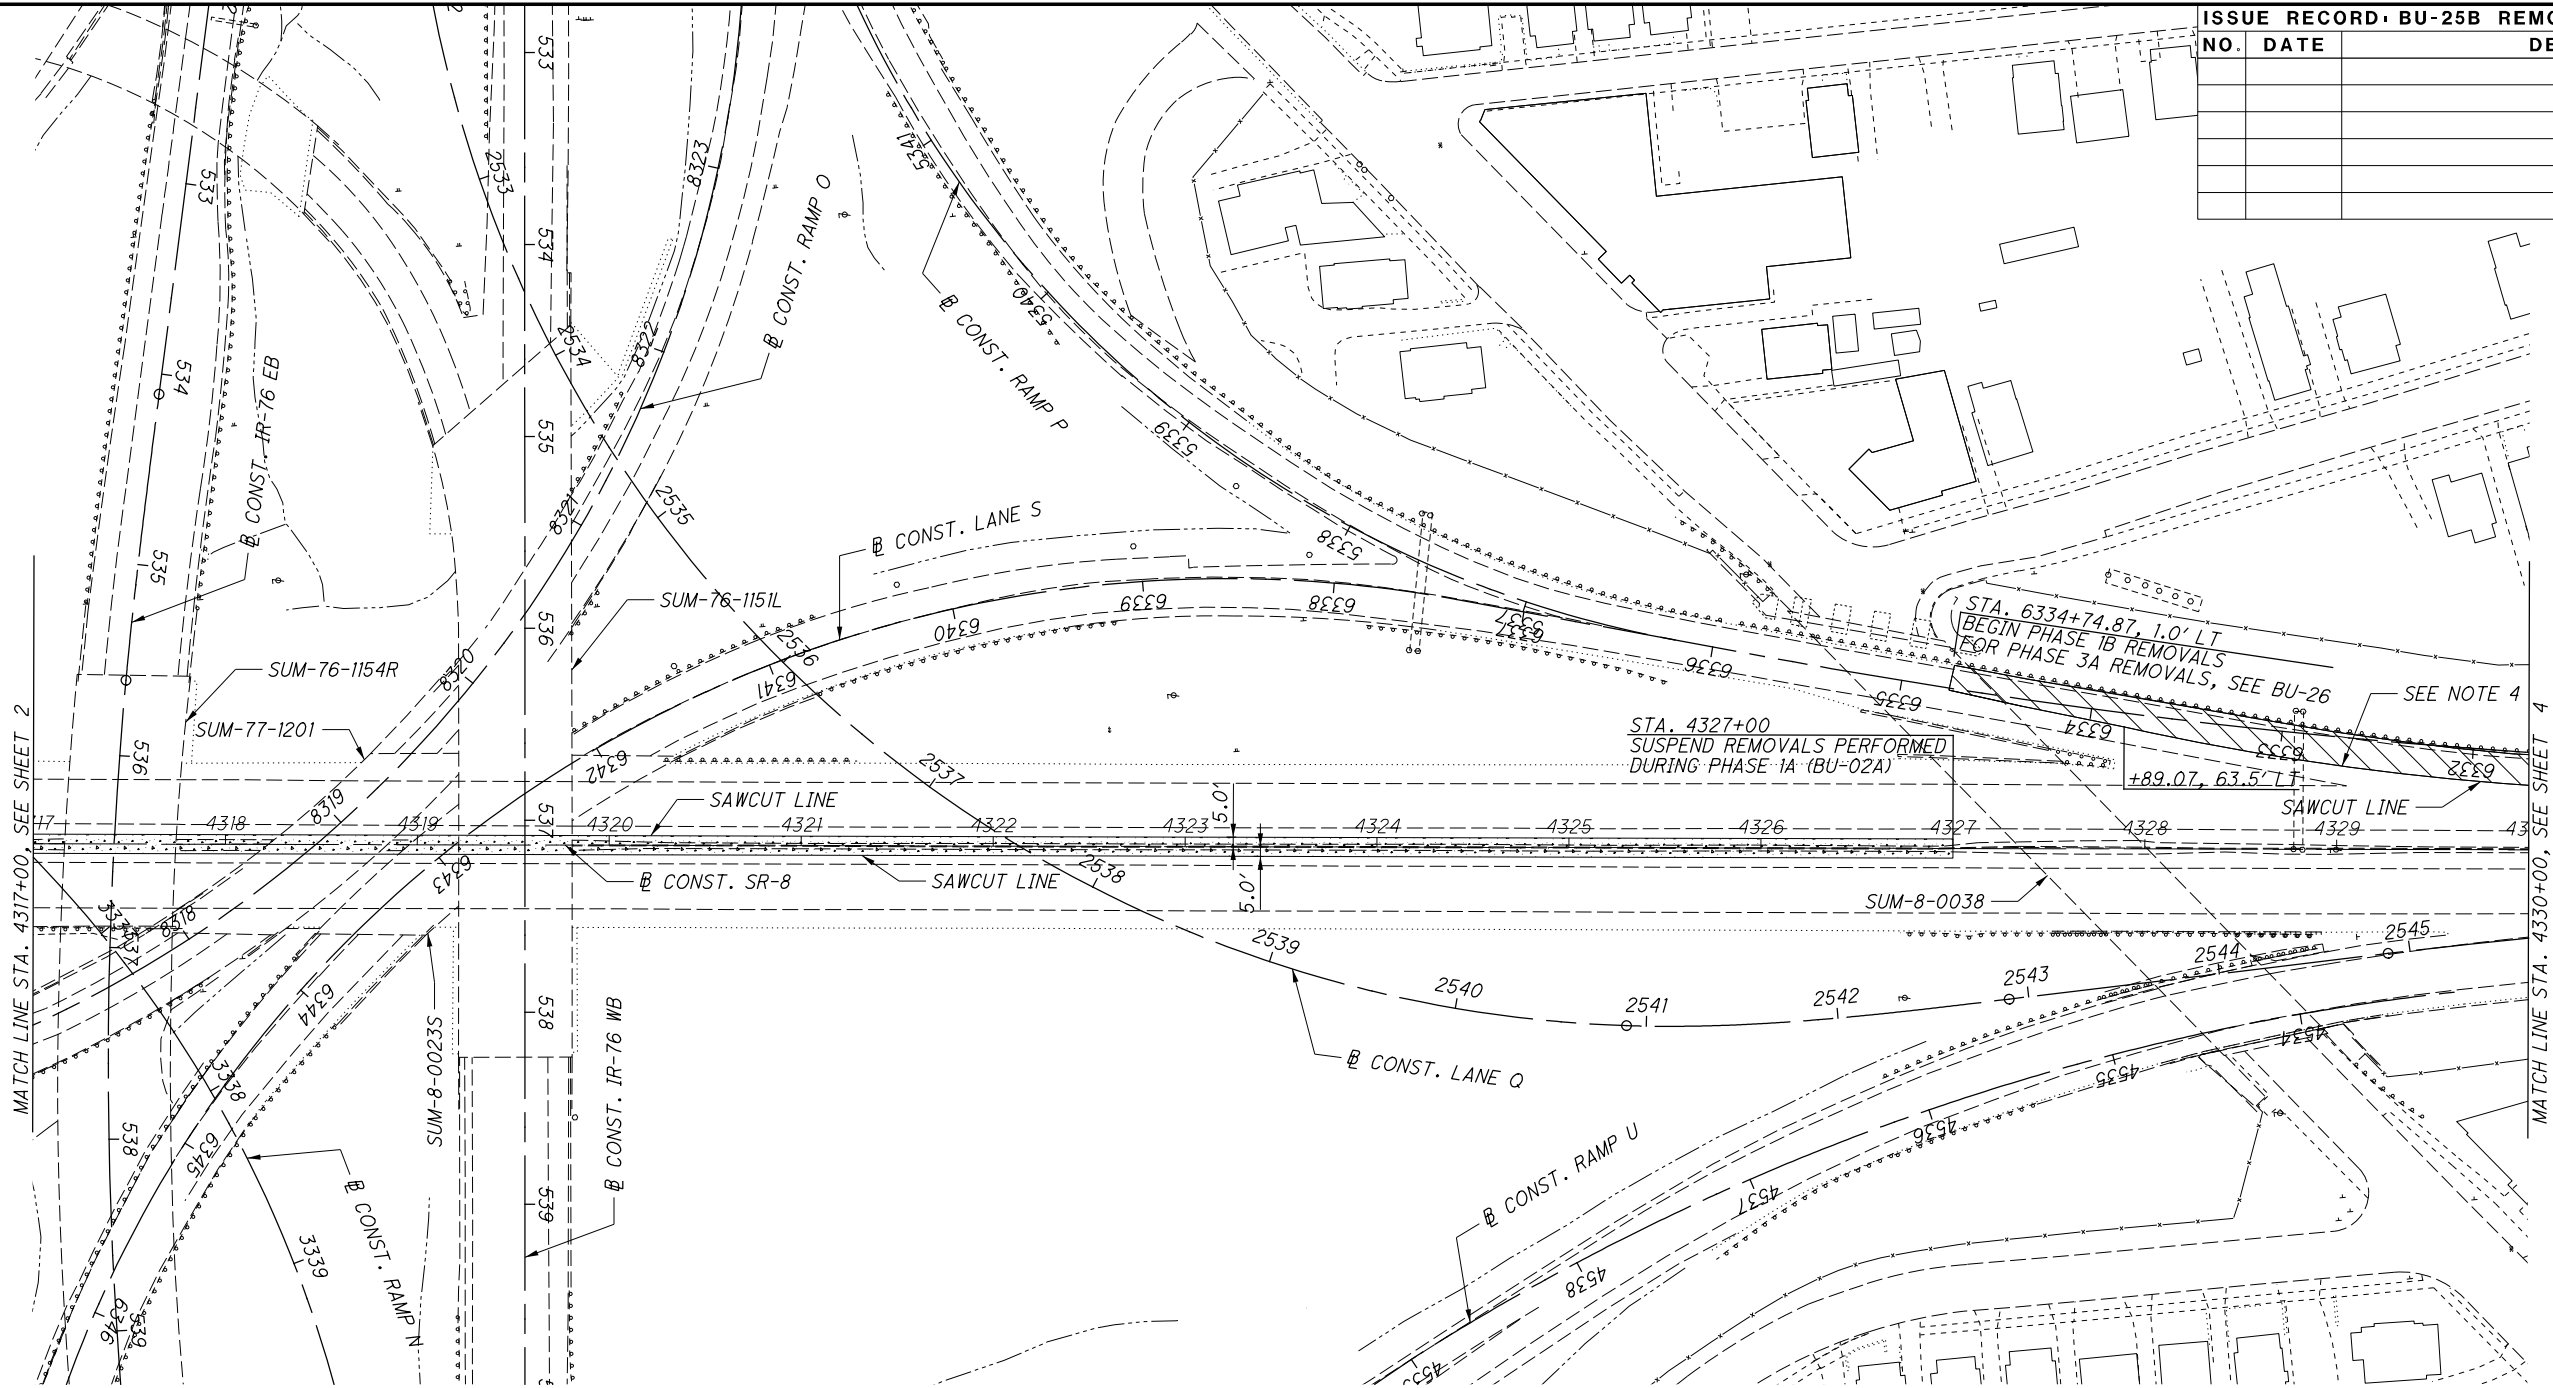

NOTES:

1. SEE MOT PLANS PHASE 1A AND 1B FOR ADDITIONAL DETAILS.
2. FOR MORE SPECIFIC REMOVAL WORK RELATED TO A STRUCTURE, SEE THE APPROPRIATE INDIVIDUAL STRUCTURE PLAN.
3. ALTHOUGH PAVEMENT REMOVALS ARE DEPICTED HEREIN, ADDITIONAL REMOVALS WITHIN THE CONSTRUCTION LIMITS SHALL INCLUDE, BUT NOT LIMITED TO: SIGNS & SIGN FOUNDATIONS, DRAINAGE STRUCTURES & PIPES, GUARDRAIL, CONCRETE BARRIER, LIGHT POLES & FOUNDATIONS, AND FENCING.
4. SEE BU-2B FOR BARRIER OFFSETS WHICH SHALL GOVERN REMOVAL OFFSETS.

LEGEND:



PHASE 1A PAVEMENT REMOVAL (SEE BU-25A)



PHASE 1B PAVEMENT REMOVAL

ISSUE RECORD - BU-25B REMOVALS		
NO.	DATE	DESCRIPTION

CALCULATED
AA


CHECKED
EAK

0 50 100

HORIZONTAL
SCALE IN FEET

N

North Arrow

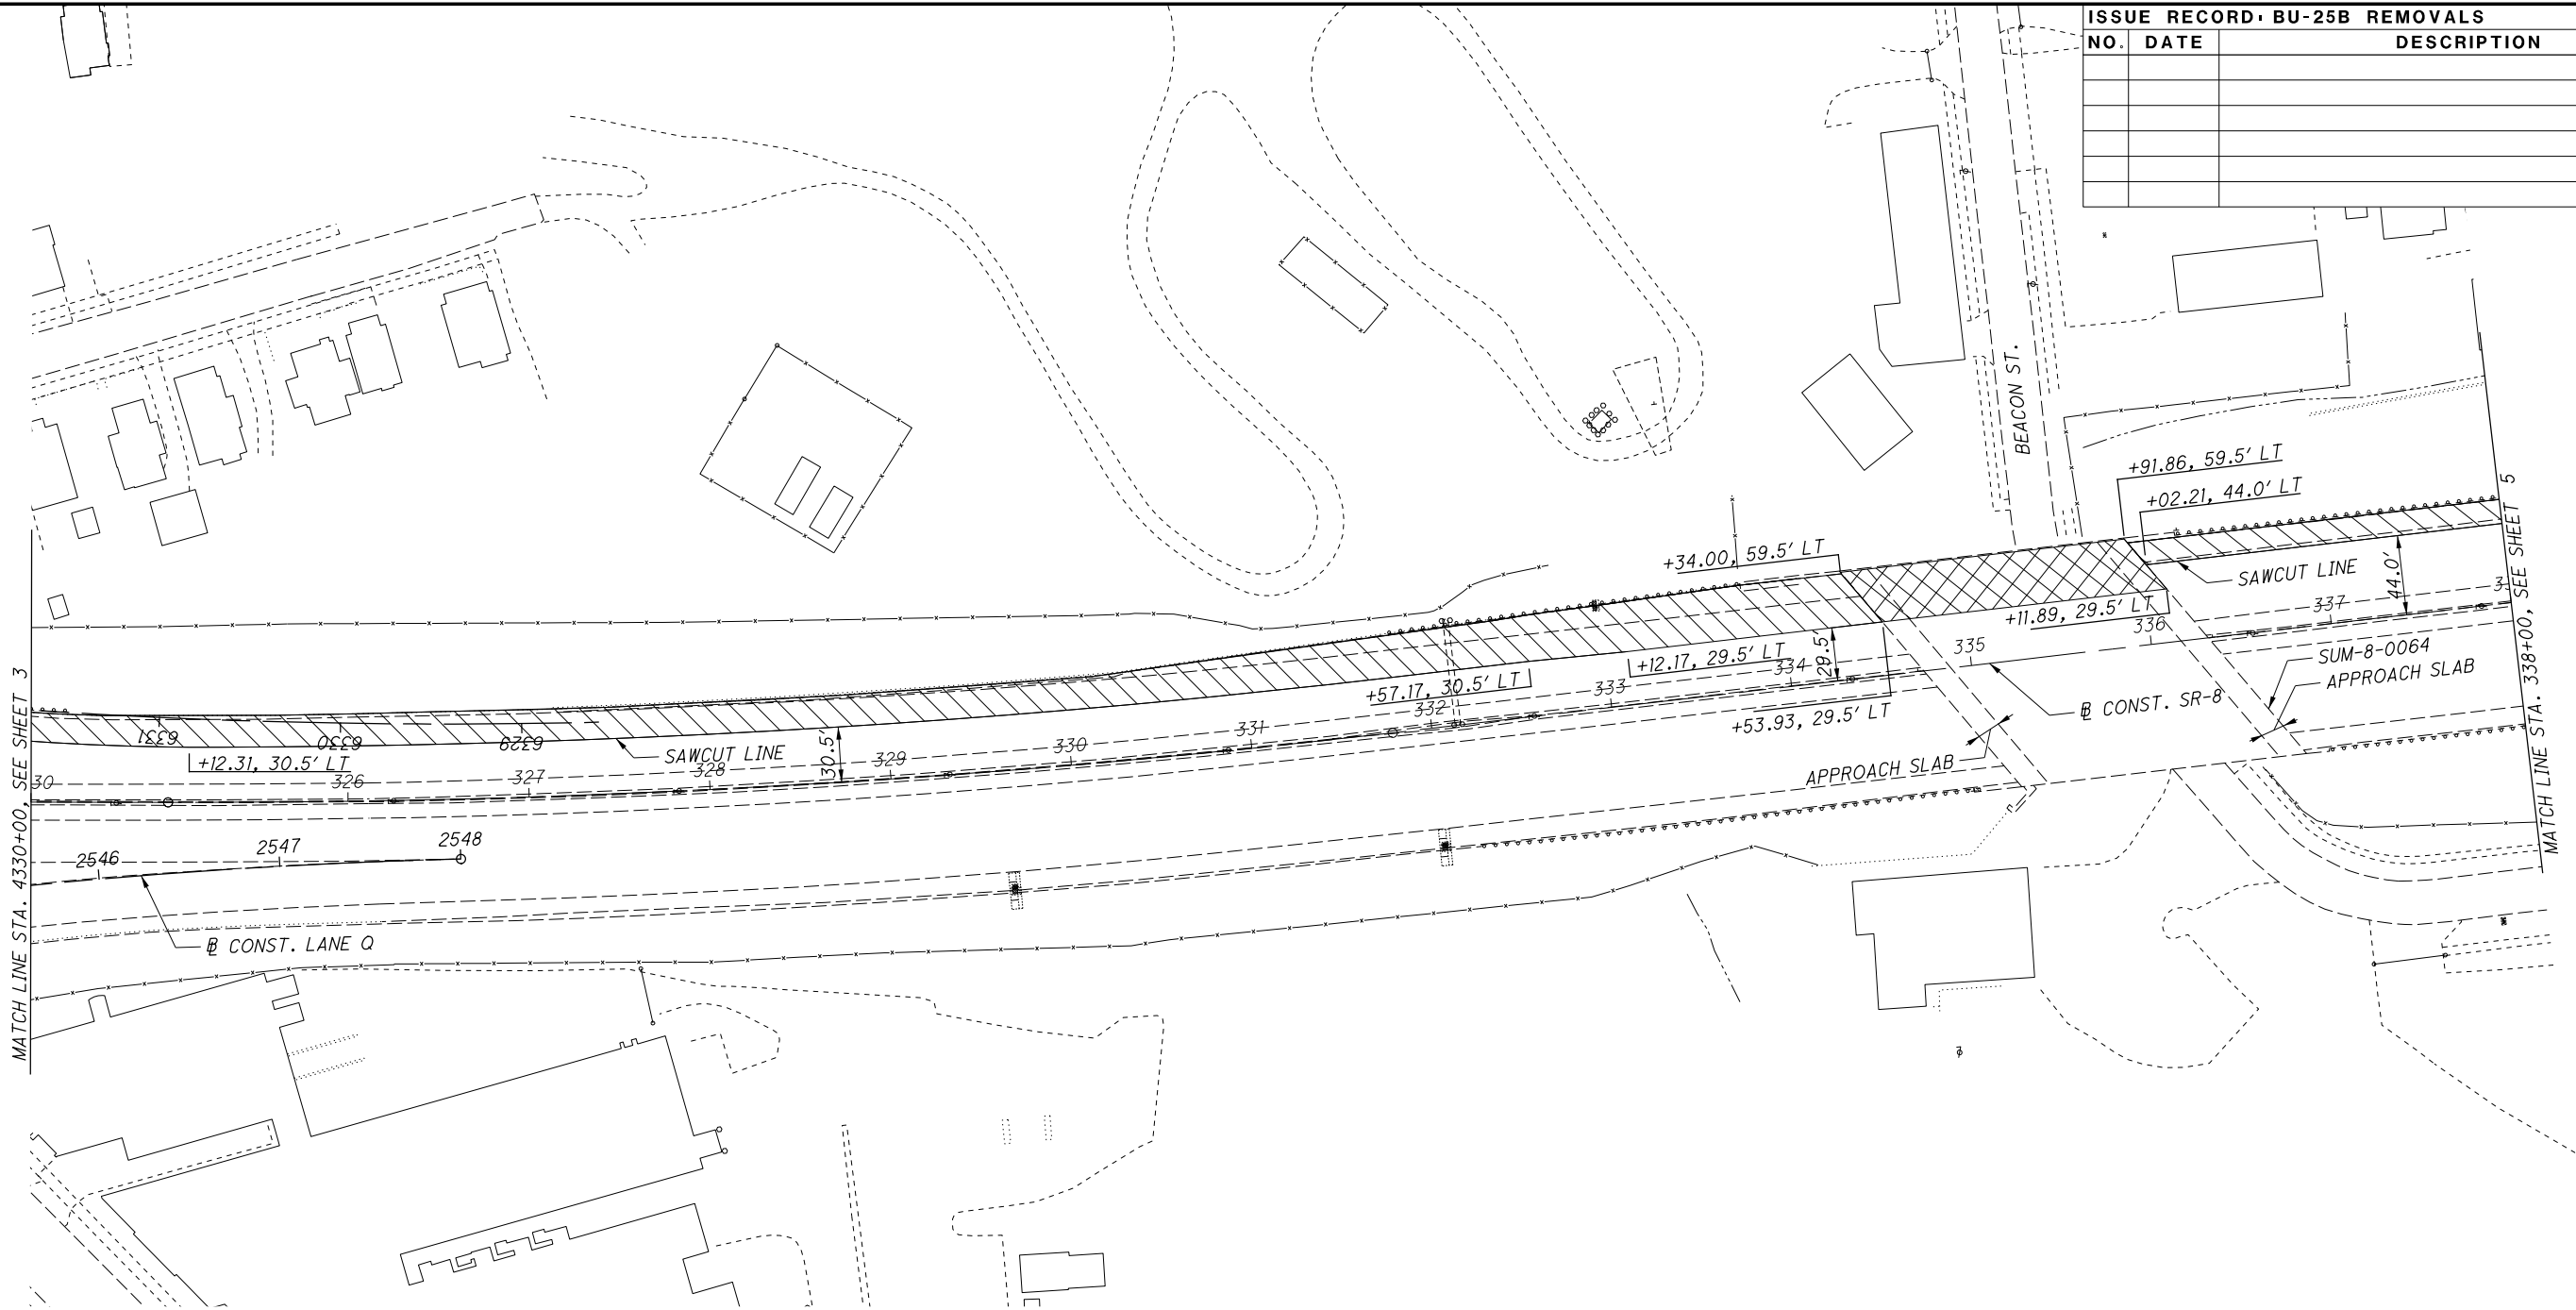


- NOTES:
- 1. SEE MOT PLANS PHASE 1B FOR ADDITIONAL DETAILS.
 - 2. FOR MORE SPECIFIC REMOVAL WORK RELATED TO A STRUCTURE, SEE THE APPROPRIATE INDIVIDUAL STRUCTURE PLAN.
 - 3. ALTHOUGH PAVEMENT REMOVALS ARE DEPICTED HEREIN, ADDITIONAL REMOVALS WITHIN THE CONSTRUCTION LIMITS SHALL INCLUDE, BUT NOT LIMITED TO: SIGNS & SIGN FOUNDATIONS, DRAINAGE STRUCTURES & PIPES, GUARDRAIL, CONCRETE BARRIER, LIGHT POLES & FOUNDATIONS, AND FENCING.

LEGEND:

PHASE 1B PAVEMENT REMOVAL

PHASE 1B APPROACH SLAB & STRUCTURE HYDRO-DEMOLITION

ISSUE RECORD - BU-25B REMOVALS		
NO.	DATE	DESCRIPTION

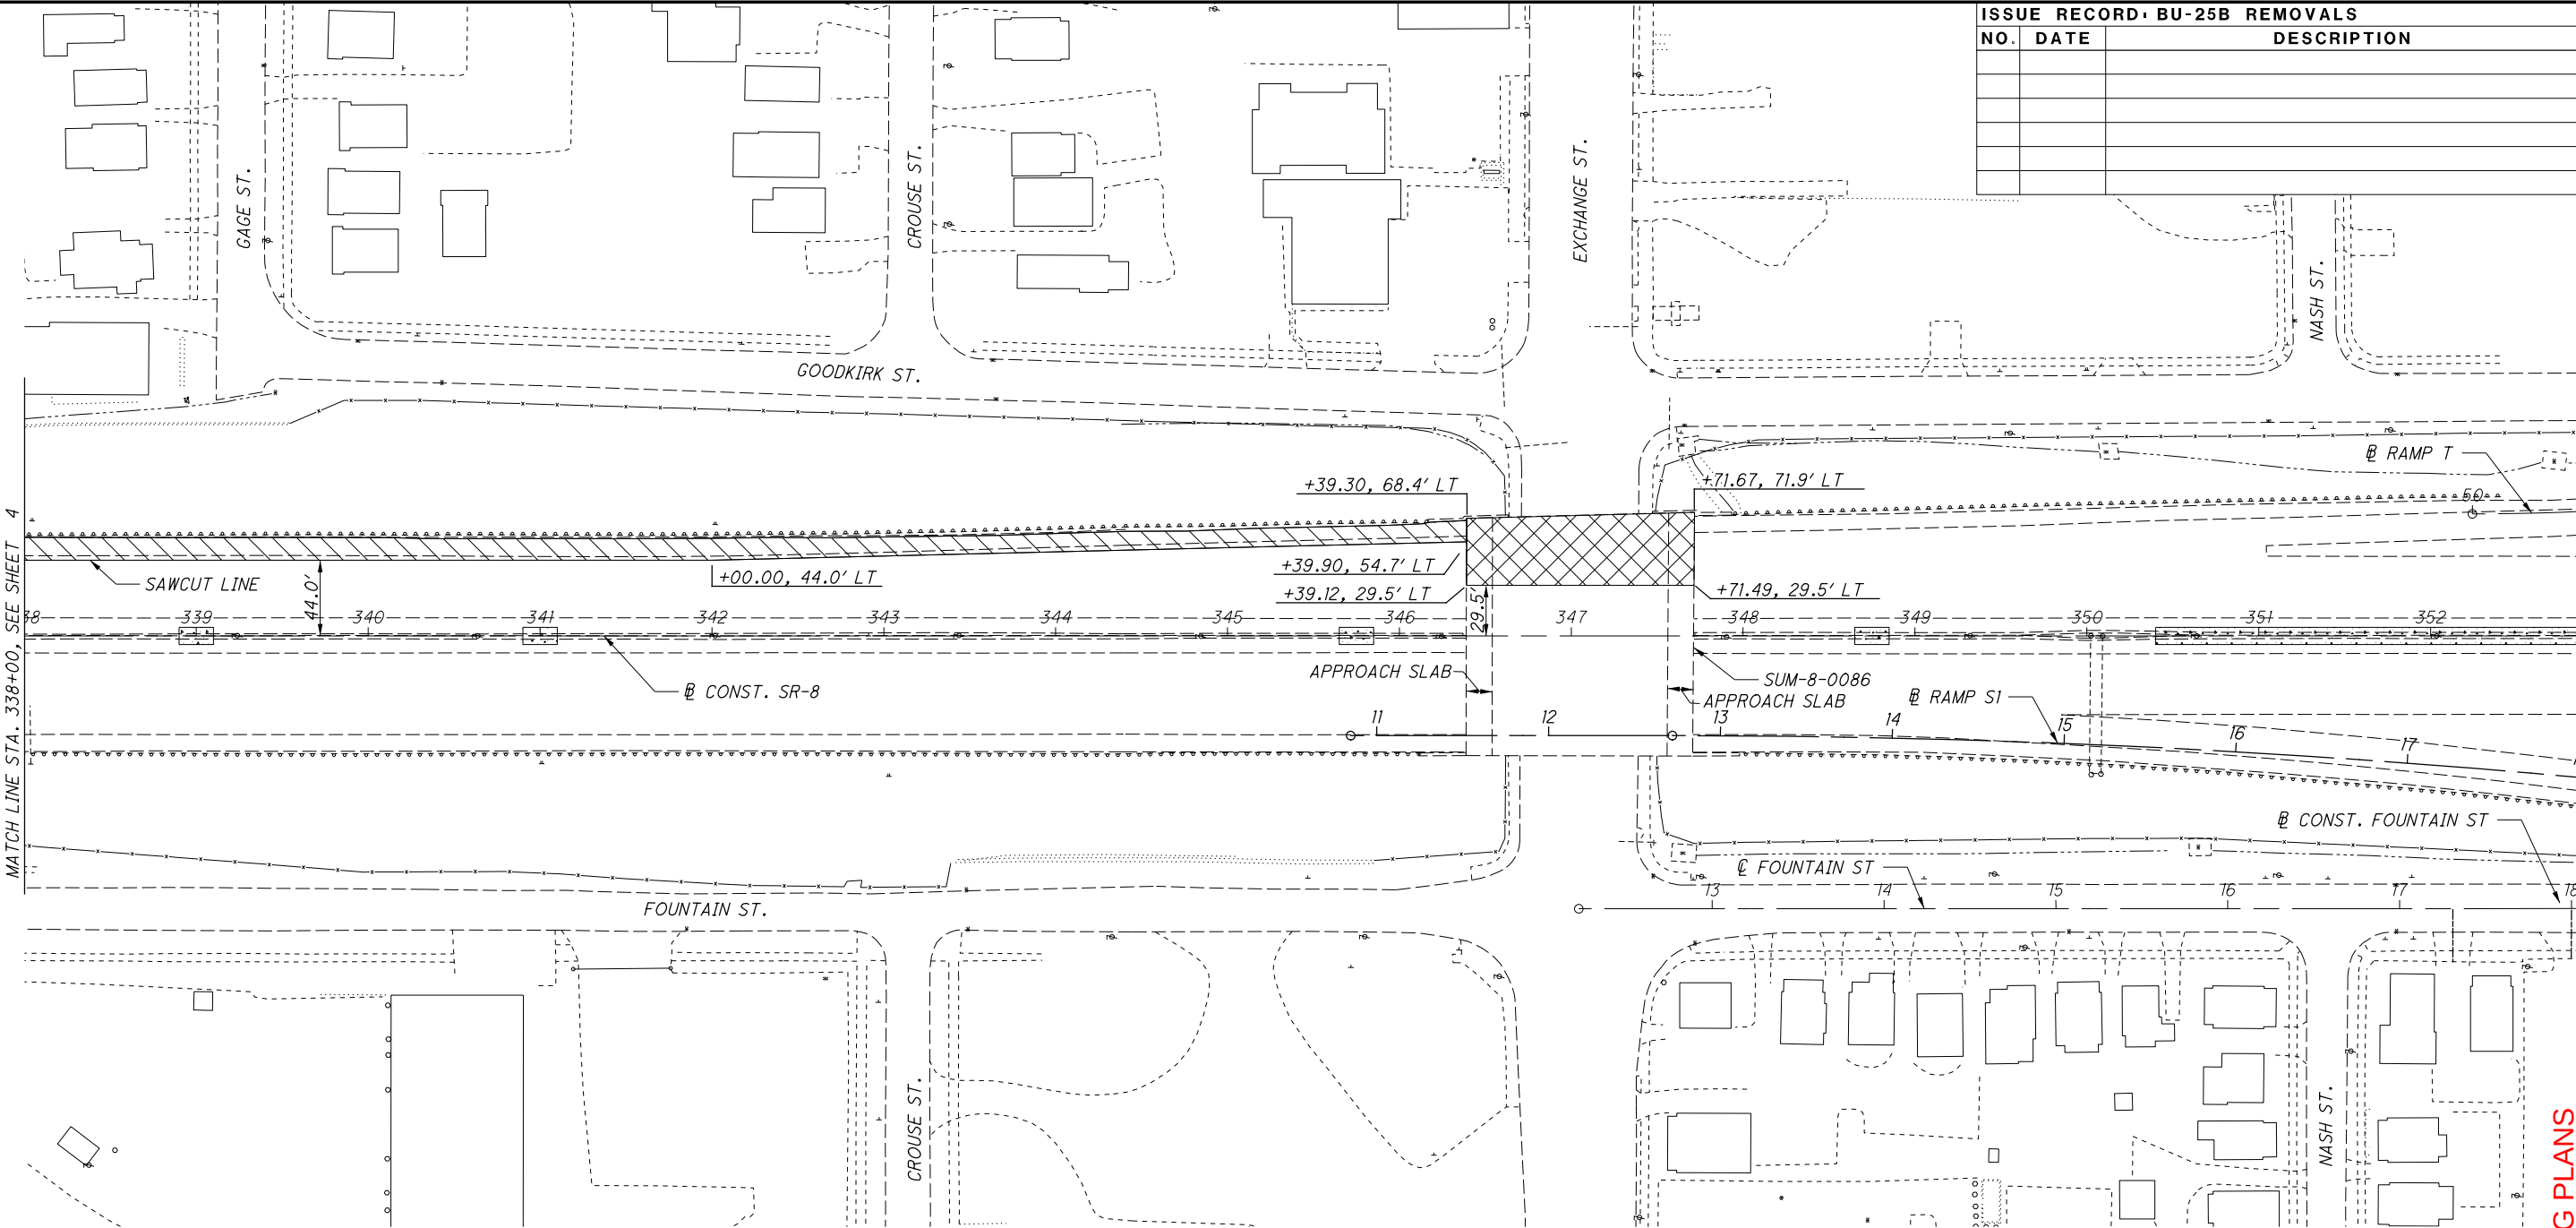

MATCH LINE STA. 338+00, SEE SHEET 4

NOTES:

1. SEE MOT PLANS PHASE 1A AND 1B FOR ADDITIONAL DETAILS.
2. FOR MORE SPECIFIC REMOVAL WORK RELATED TO A STRUCTURE, SEE THE APPROPRIATE INDIVIDUAL STRUCTURE PLAN.
3. ALTHOUGH PAVEMENT REMOVALS ARE DEPICTED HEREIN, ADDITIONAL REMOVALS WITHIN THE CONSTRUCTION LIMITS SHALL INCLUDE, BUT NOT LIMITED TO: SIGNS & SIGN FOUNDATIONS, DRAINAGE STRUCTURES & PIPES, GUARDRAIL, CONCRETE BARRIER, LIGHT POLES & FOUNDATIONS, AND FENCING.

LEGEND:

-  PHASE 1B PAVEMENT REMOVAL
-  PHASE 1B APPROACH SLAB & STRUCTURE HYDRO-DEMOLITION
-  PHASE 1A PAVEMENT REMOVAL (SEE BU-25A)

ISSUE RECORD - BU-25B REMOVALS		
NO.	DATE	DESCRIPTION

CALCULATED
AA

CHECKED
EAK



HORIZONTAL
SCALE IN FEET