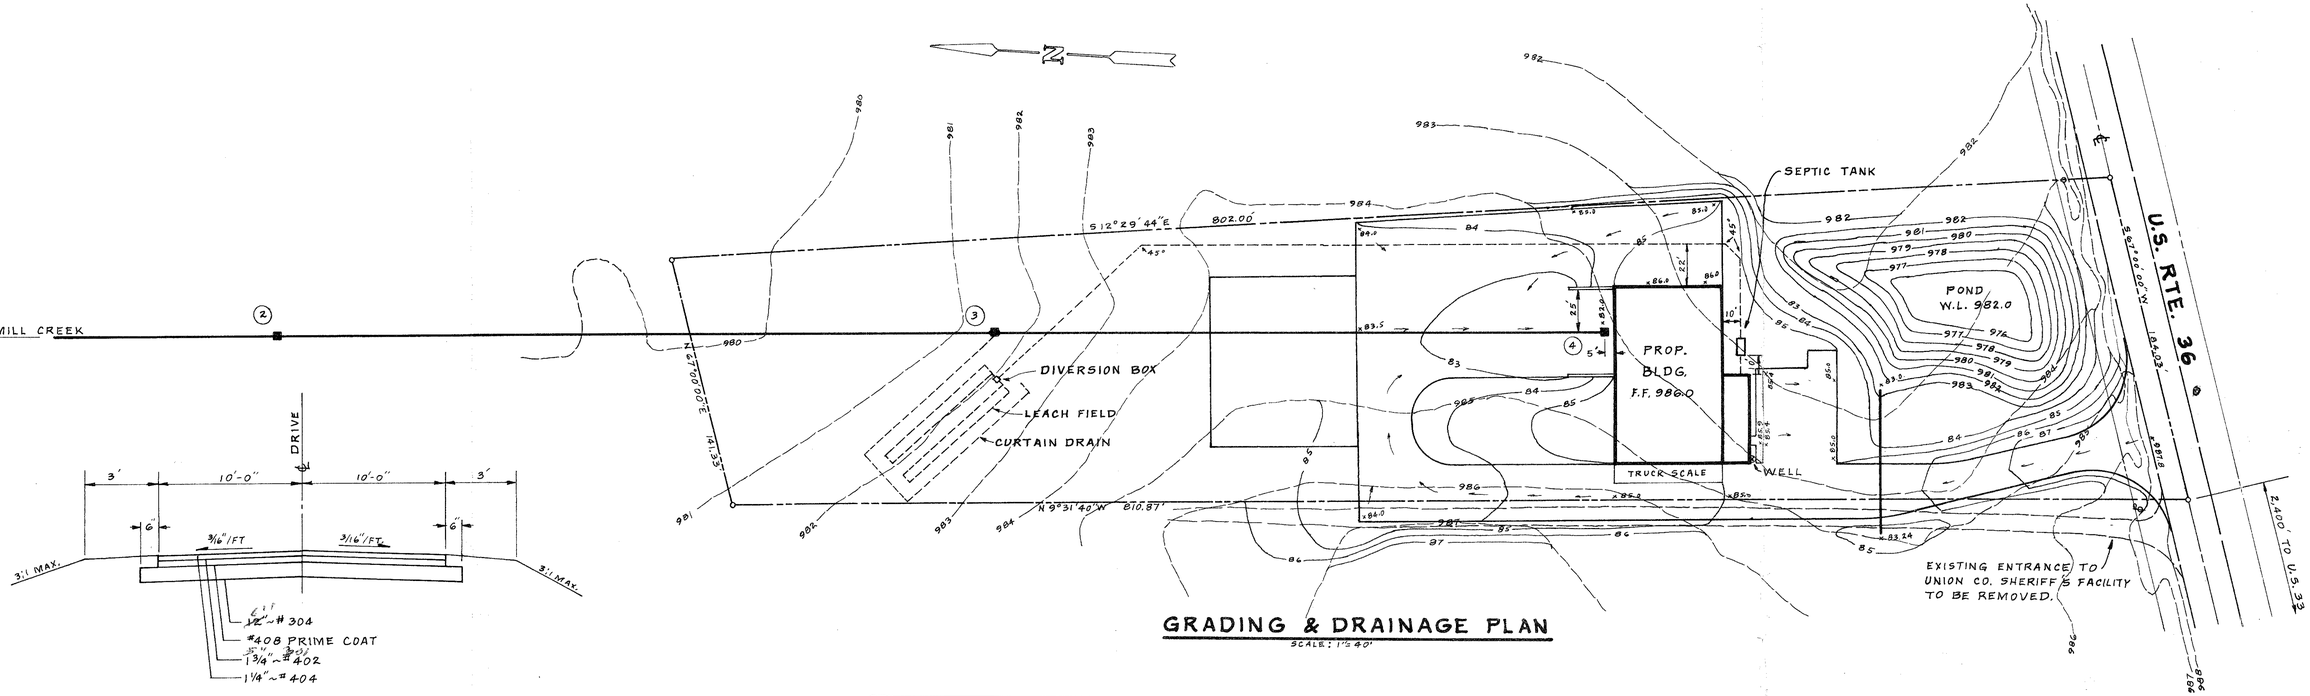


TYPICAL PAVEMENT SECTION


NO SCALE

GRADING & DRAINAGE PLAN

SCALE: 1"=40'


ESTIMATE OF QUANTITIES

REF.	ITEM	DESCRIPTION	UNIT	QUANT.
1.	901	8" PIPE W/ TYPE I BEDDING	L.F.	1,462
2.	901	12" PIPE, CONCRETE ENCASED	L.F.	80
3.	604	CATCH BASIN, AA-5130	EA.	2
4.	604	CATCH BASIN, AA-5133	EA.	2

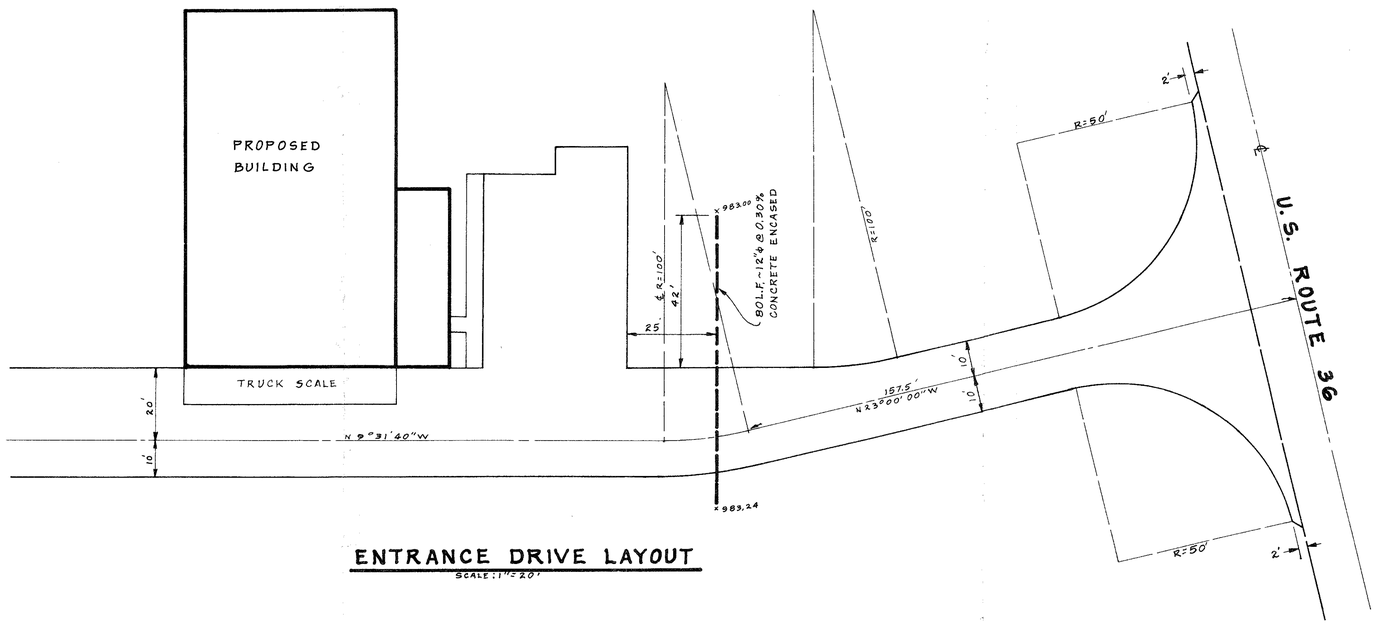

ENTRANCE DRIVE LAYOUT

SCALE: 1"=20'

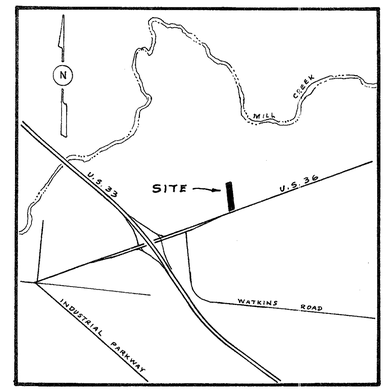

LOCATION MAP

SCALE: 1"=2000'

NOTE: THE OWNER/OPERATOR PROPOSING LAND DISTURBING ACTIVITIES MUST COMPLY WITH EROSION AND SEDIMENT CONTROL POLICIES OF UNION COUNTY. INLET FILTER BARRIERS SHALL BE EMPLOYED UNTIL THE DRAINAGE AREA FOR EACH INLET IS STABILIZED.

BY Charles R. Wolfe
REGISTERED ENGINEER NO. 35196

WOLFE ENGINEERING
4846 FRESHWATER ROAD
DELAWARE, OHIO 43015

UNION RECYCLERS


UNION COUNTY

DEVELOPMENT PLAN

06-0719-99


SCALE	DATE	DRAWN BY	DWG. NO.
AS NOTED	5-19-99	CRW	1 OF 2

KEY BLUE PRINT, INC. NO56120

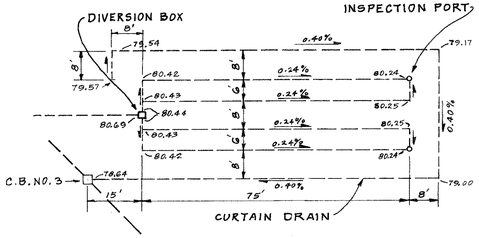


SEWERAGE PLAN

SCALE: 1"=20'

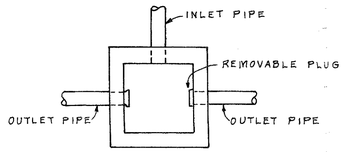


PLAN

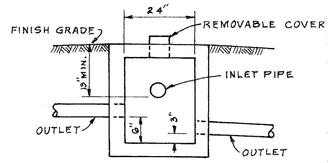

SECTION


DIVERSION BOX DETAIL

NO SCALE

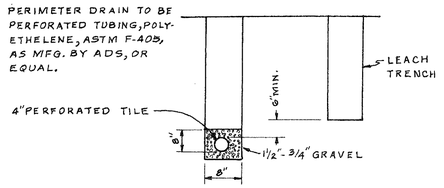


CURTAIN DRAIN DETAIL

NO SCALE

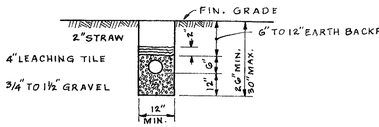


LEACH TRENCH DETAIL

NO SCALE

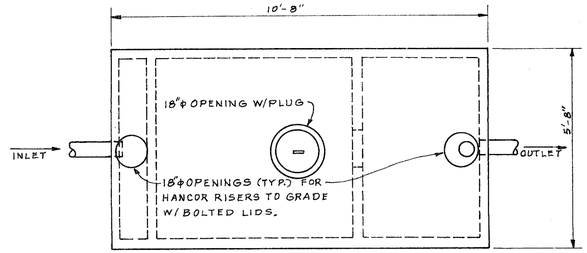


PLAN

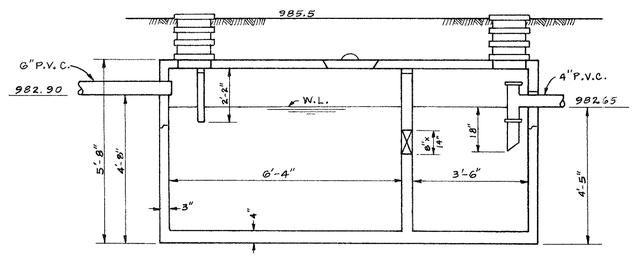

SECTION


1500 GAL. SEPTIC TANK DETAILS

NO SCALE

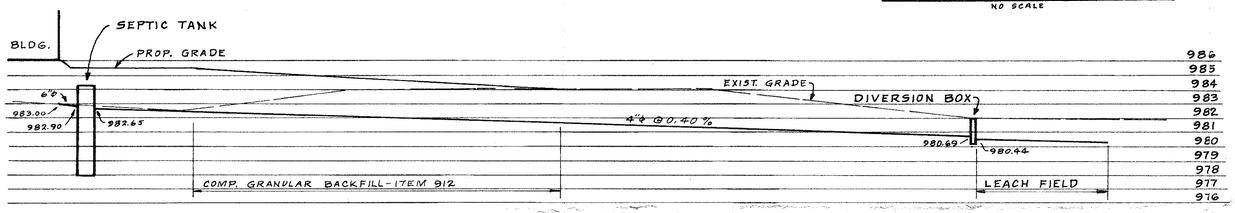

SEWERAGE PROFILE

SCALES: HOR.: 1"=20'
VERT.: 1"=5'

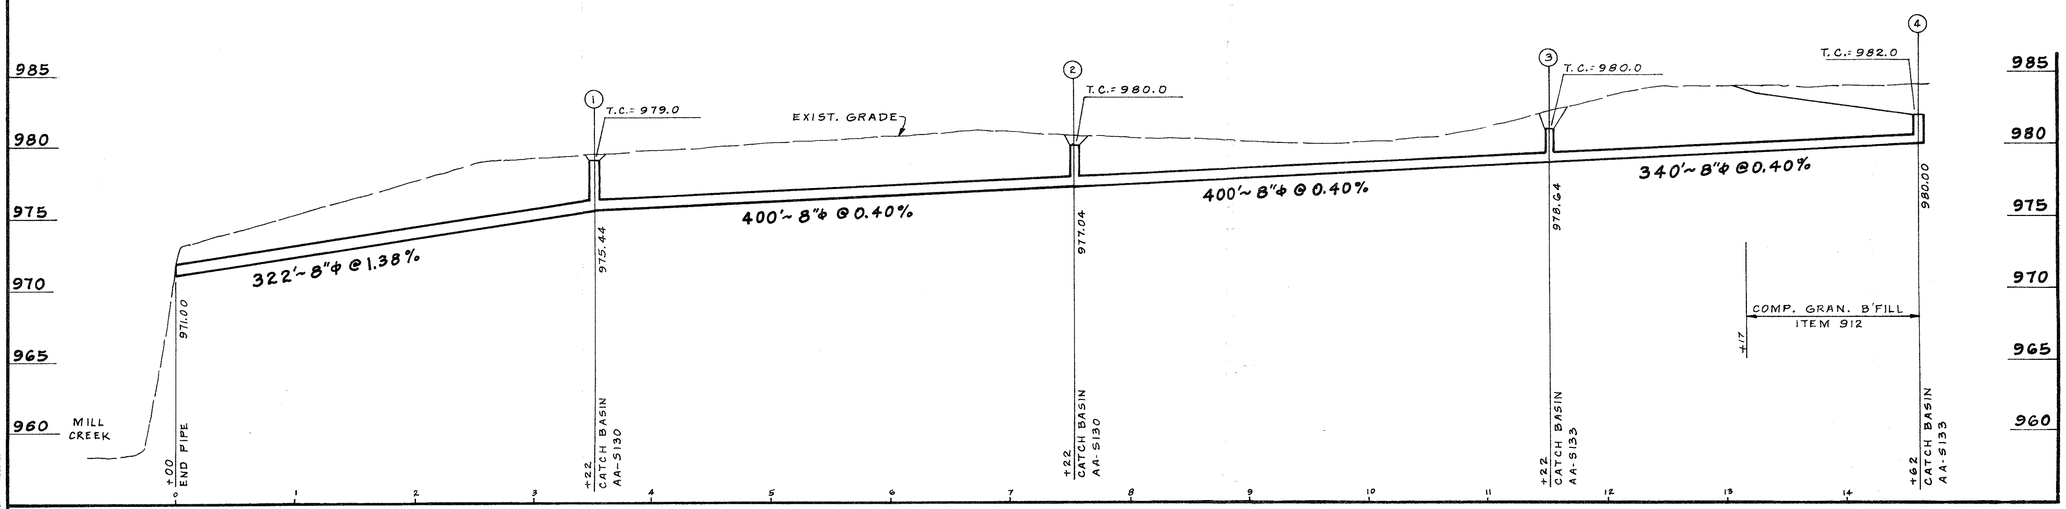

STORM SEWER PROFILE

SCALES: HOR.: 1"=60'
VERT.: 1"=5'

KEY BLUE PRINT, INC. 1606120

WOLFE ENGINEERING
4846 FRESHWATER ROAD
DELAWARE, OHIO 43015

UNION RECYCLERS

UNION COUNTY

DEVELOPMENT PLAN

06-0719-99

SCALE	DATE	DRAWN BY	DWG. NO.
AS NOTED	5-19-99	CRW	2 OF 2