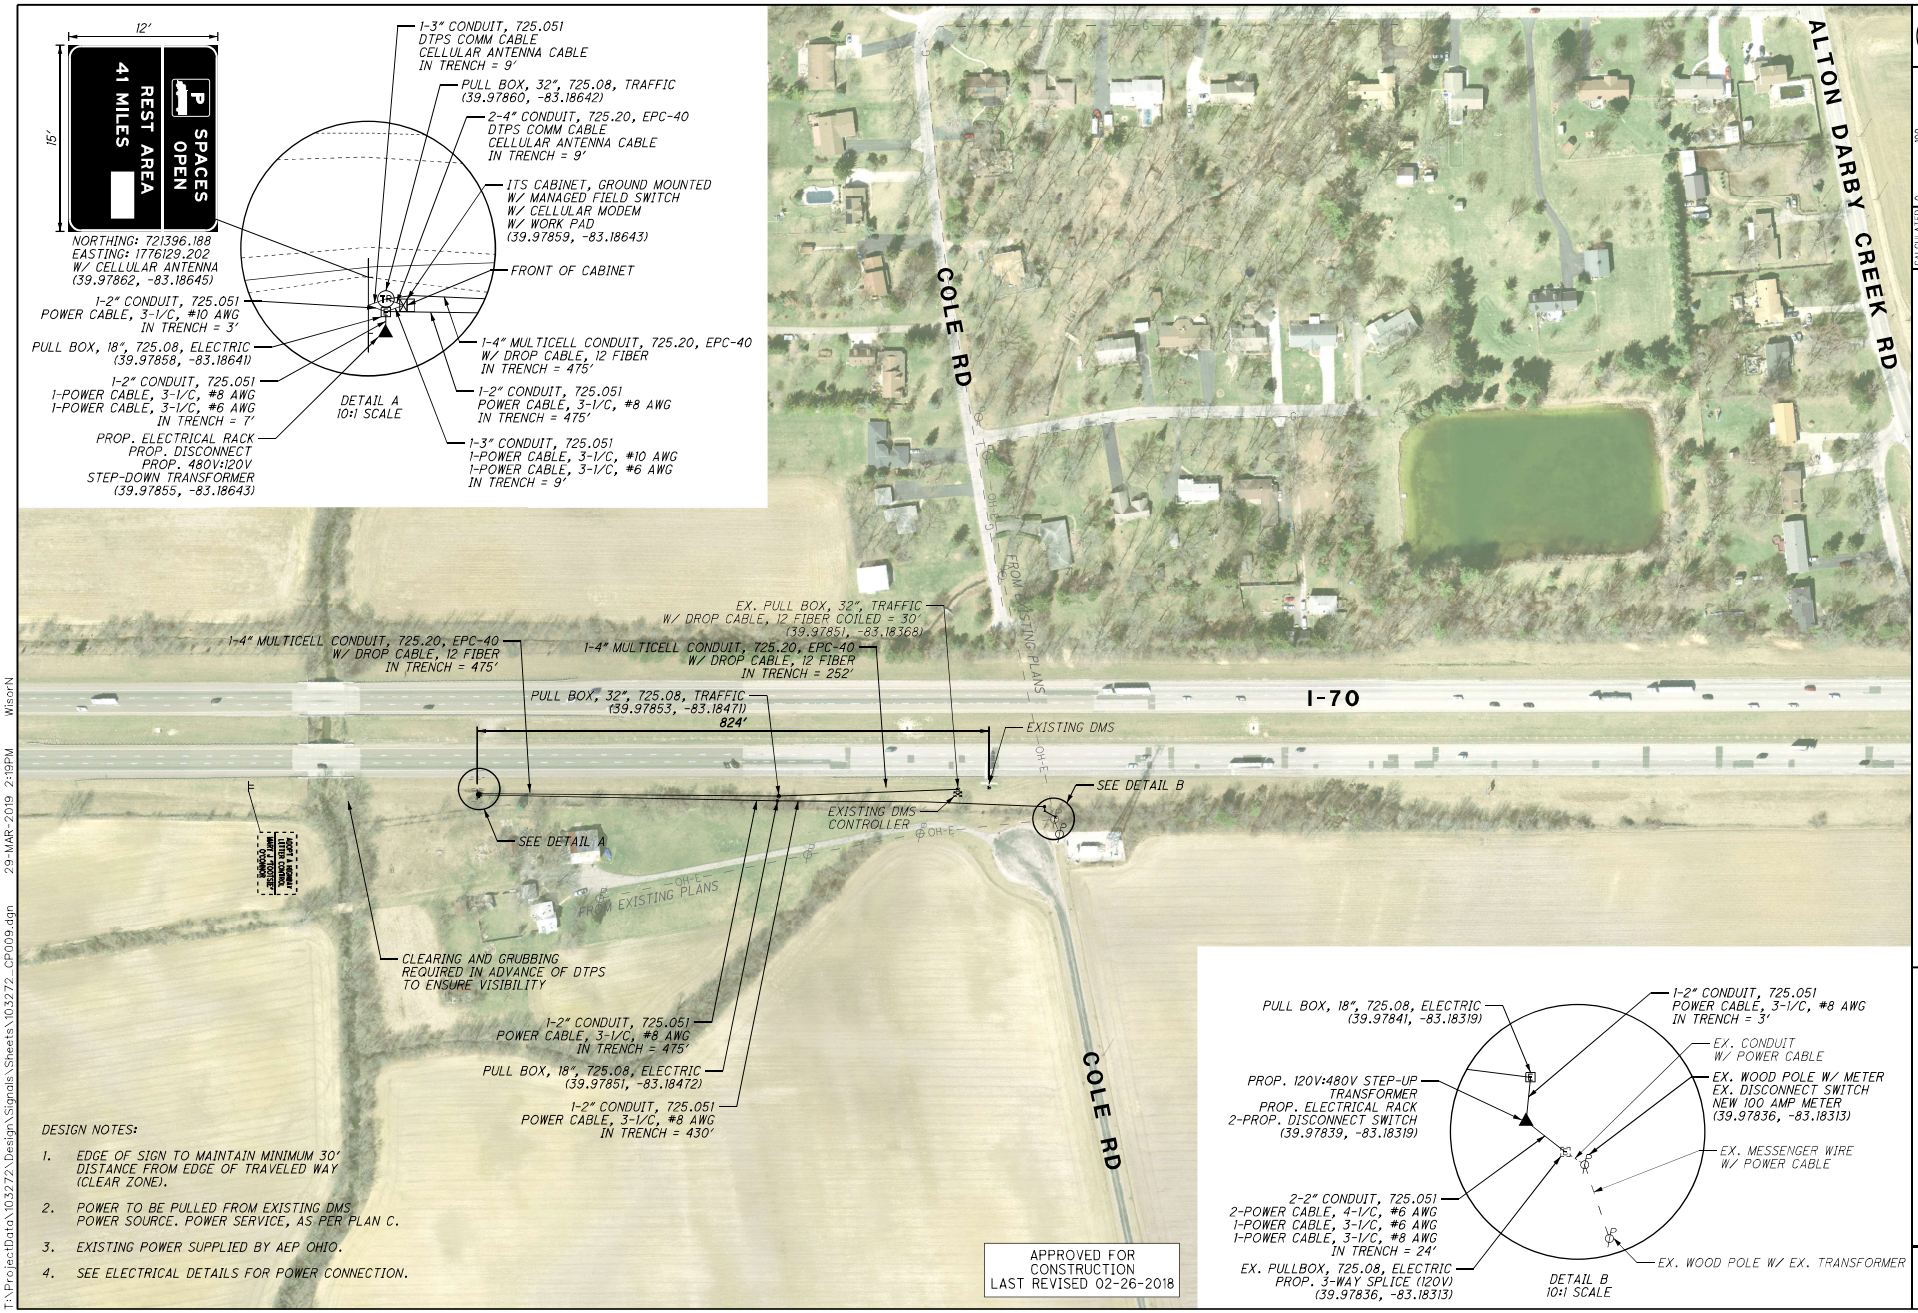

DESIGN NOTES:

1. EDGE OF SIGN TO MAINTAIN MINIMUM 30' DISTANCE FROM EDGE OF TRAVELED WAY (CLEAR ZONE).
2. POWER TO BE PULLED FROM EXISTING DMS POWER SOURCE. POWER SERVICE, AS PER PLAN C.
3. EXISTING POWER SUPPLIED BY AEP OHIO.
4. SEE ELECTRICAL DETAILS FOR POWER CONNECTION.

N

HORIZONTAL SCALE IN FEET 0 50 100 200

CALCULATED NRW
CHECKED JRL

I-70 - DTPS 89.70
EB TRUCK PARKING SIGN

VAR-TPIMS

T:\ProjectData\103272\Design\Signals\Sheets\103272_CP009.dgn 29-MAR-2019 2:19PM WisorN