ROS-35 AT MAIN ST
EB LTL, WB RTL, AND ACCESS MANGEMENT REVISIONS
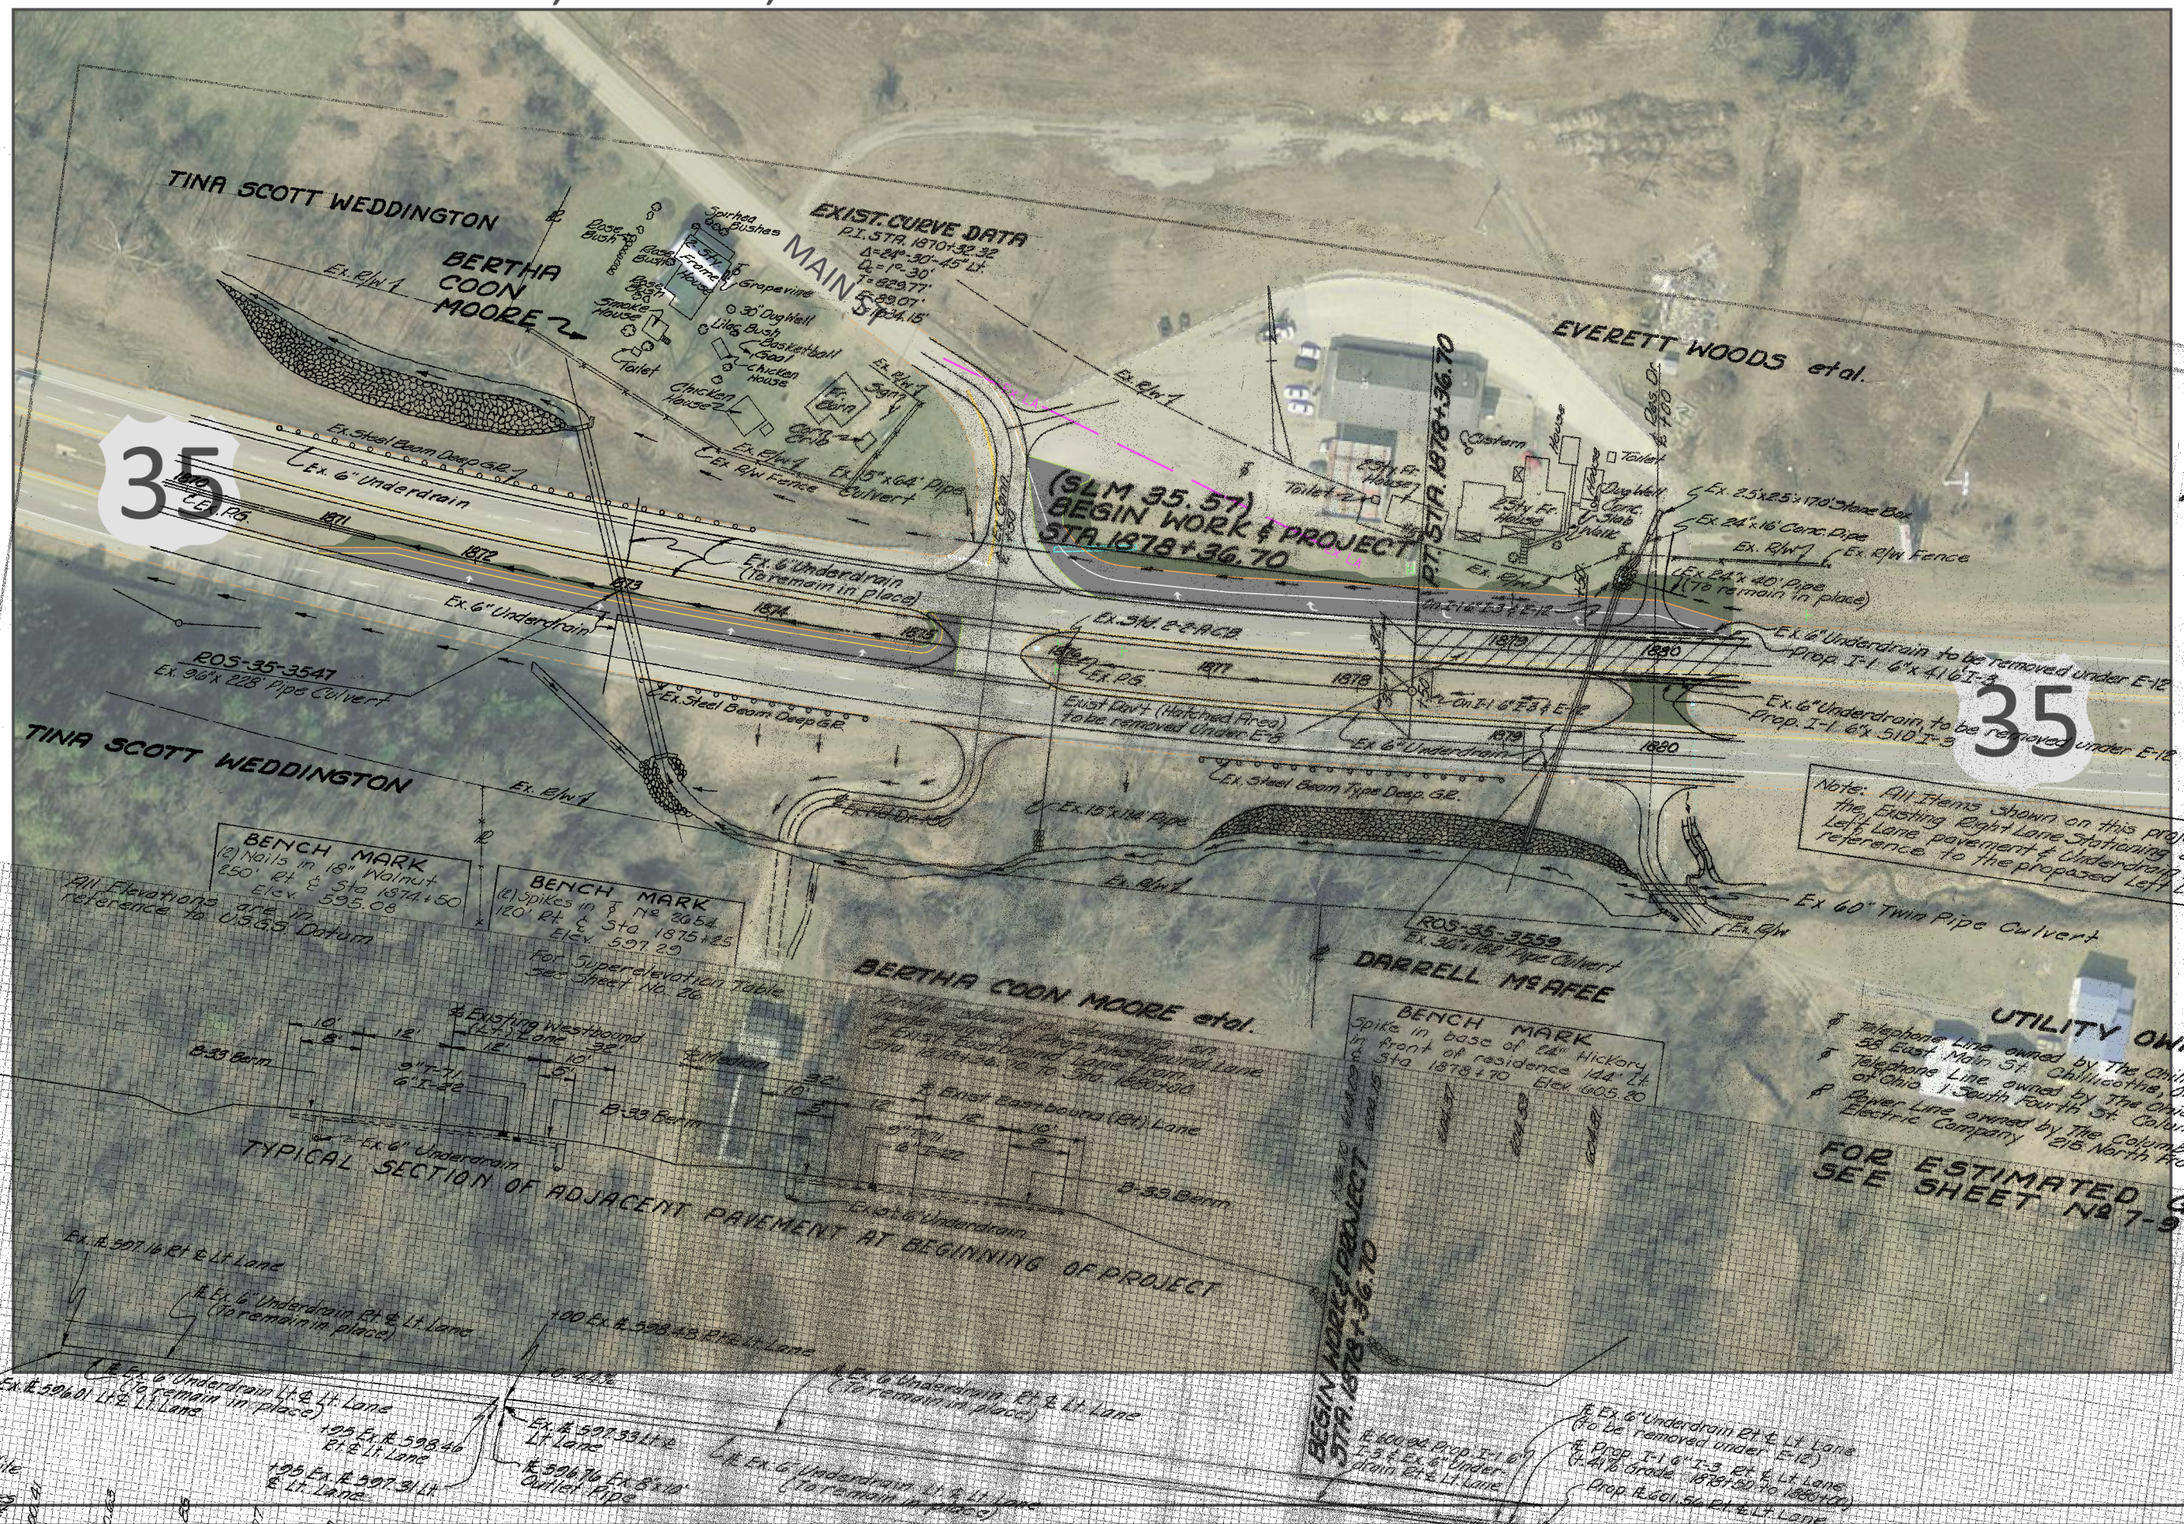
HORIZONTAL SCALE IN FEET
0 25 50 100