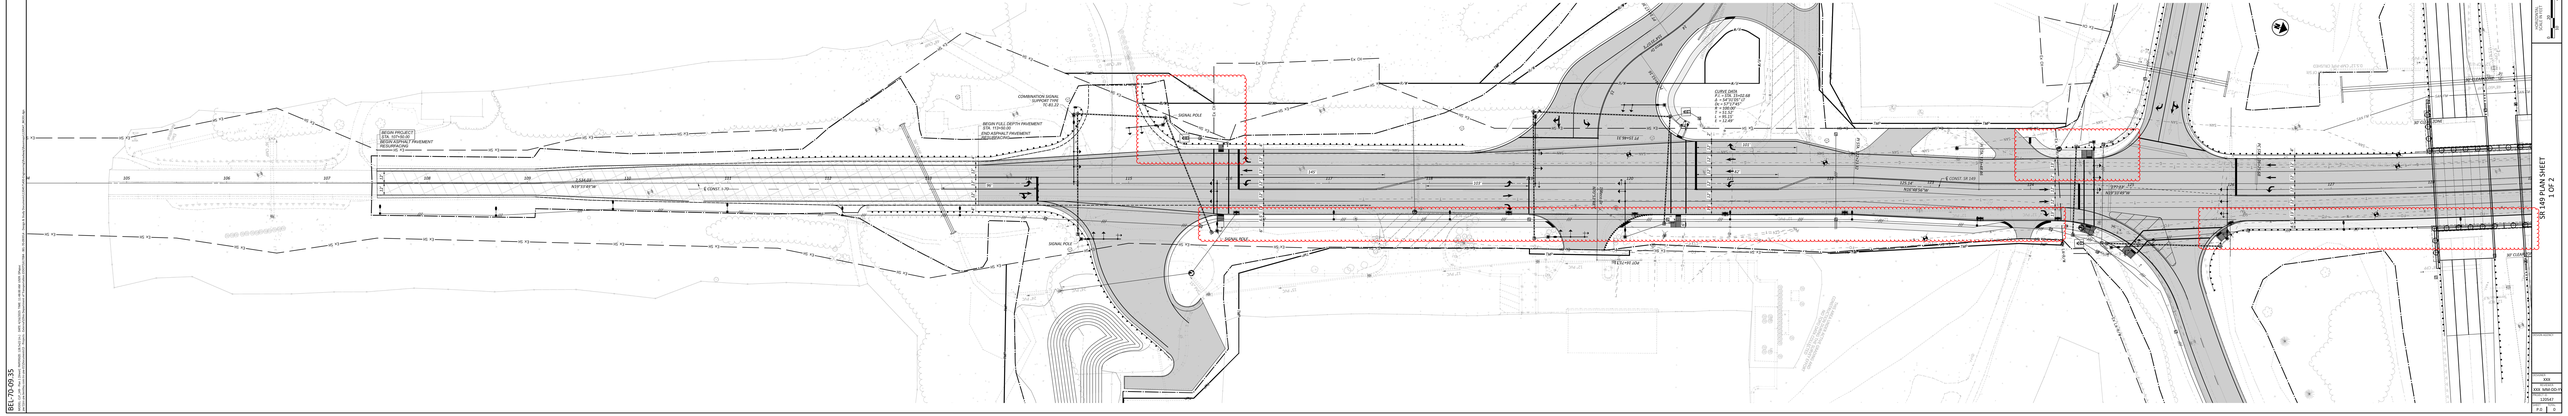
BEGIN PROJECT
BEGIN ASPHALT PAVEMENT
RESURFACING
COMBINATION SIGNAL
STA. 106+00.00
OFF 40.00'
BEGIN FULL DEPTH PAVEMENT
REPAIR AREA
END ASPHALT PAVEMENT
RESURFACING
SIGNAL POLE
SIGNAL POLE
SIGNAL POLE
CURVE DATA

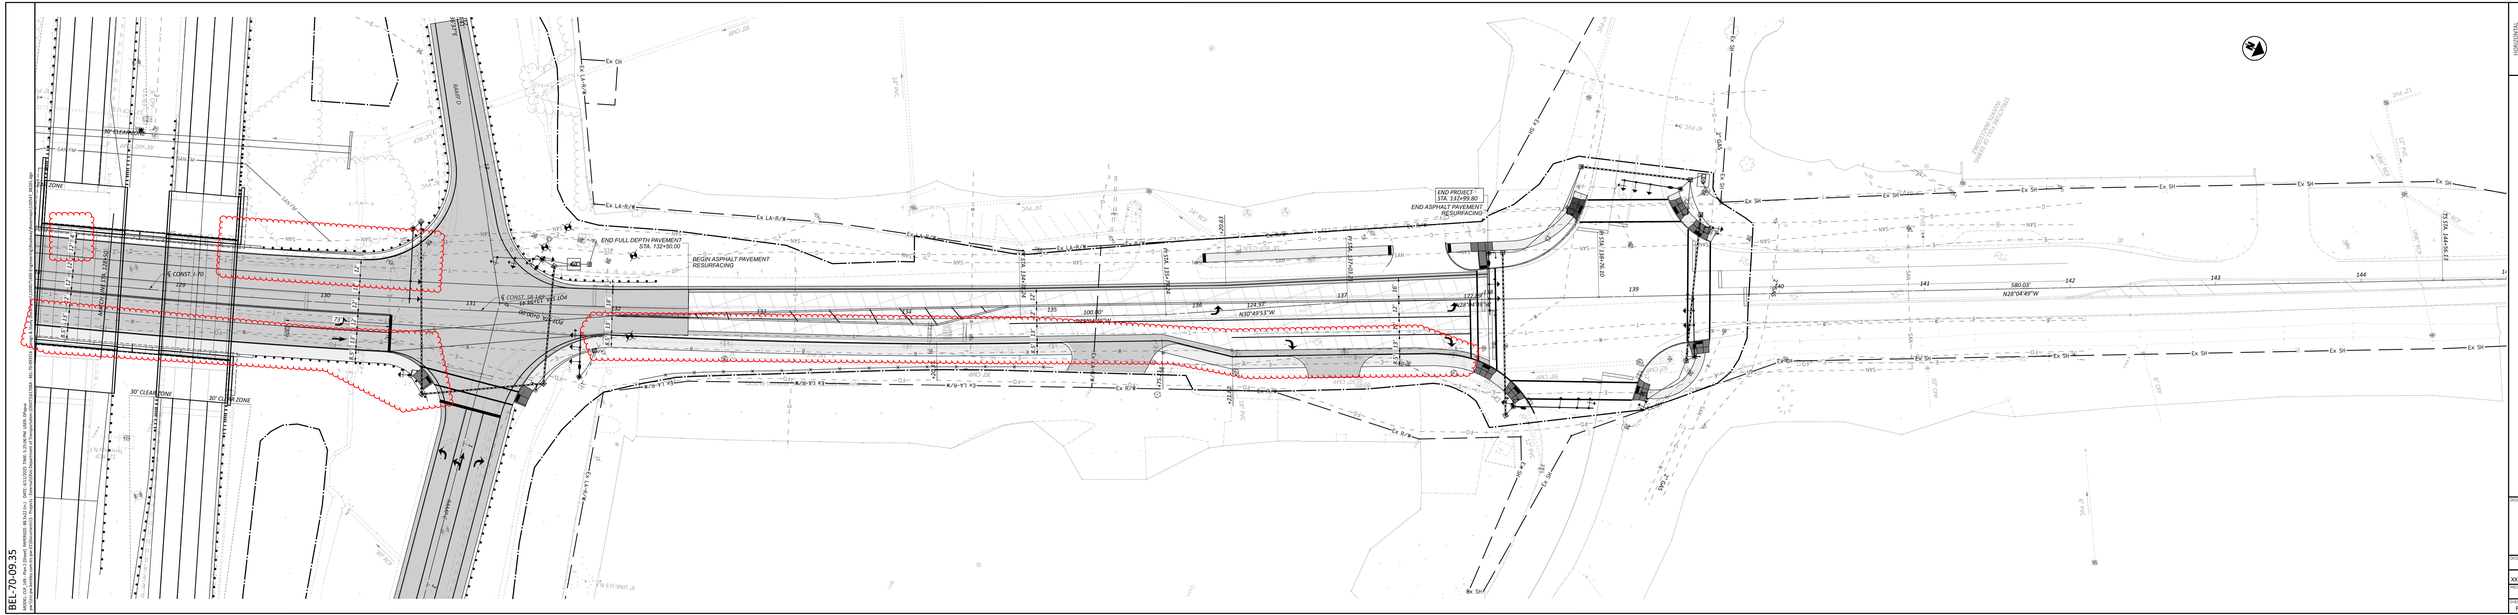

BEL-70-09.35


SR 149 PLAN SHEET
2 of 2

DESIGN AGENCY

DESIGNER	XXX
REVISED ON	XXX MM-DD-YY
PROJECT	120547
SHEET	P-0
REV	0

BEL-70-09.35

MODEL: CLX_BW_LPD - Plan Reco Drive (Sheet) PAPERSIZE: 55x22 (in.) DATE: 4/14/2025 TIME: 8:43:23 PM USER: DPhanic
pw:\\ins-pw.bentley.com:ctc-pw-01\Documents\5 - Projects - External\Ohio Department of Transportation (ODOT)\61704 - BEL-70-09.35\4 - Design & Study Documents\120457\400-Engineering\Roadway\Basemaps\120547_Plan-Sheet-Borders.dgn

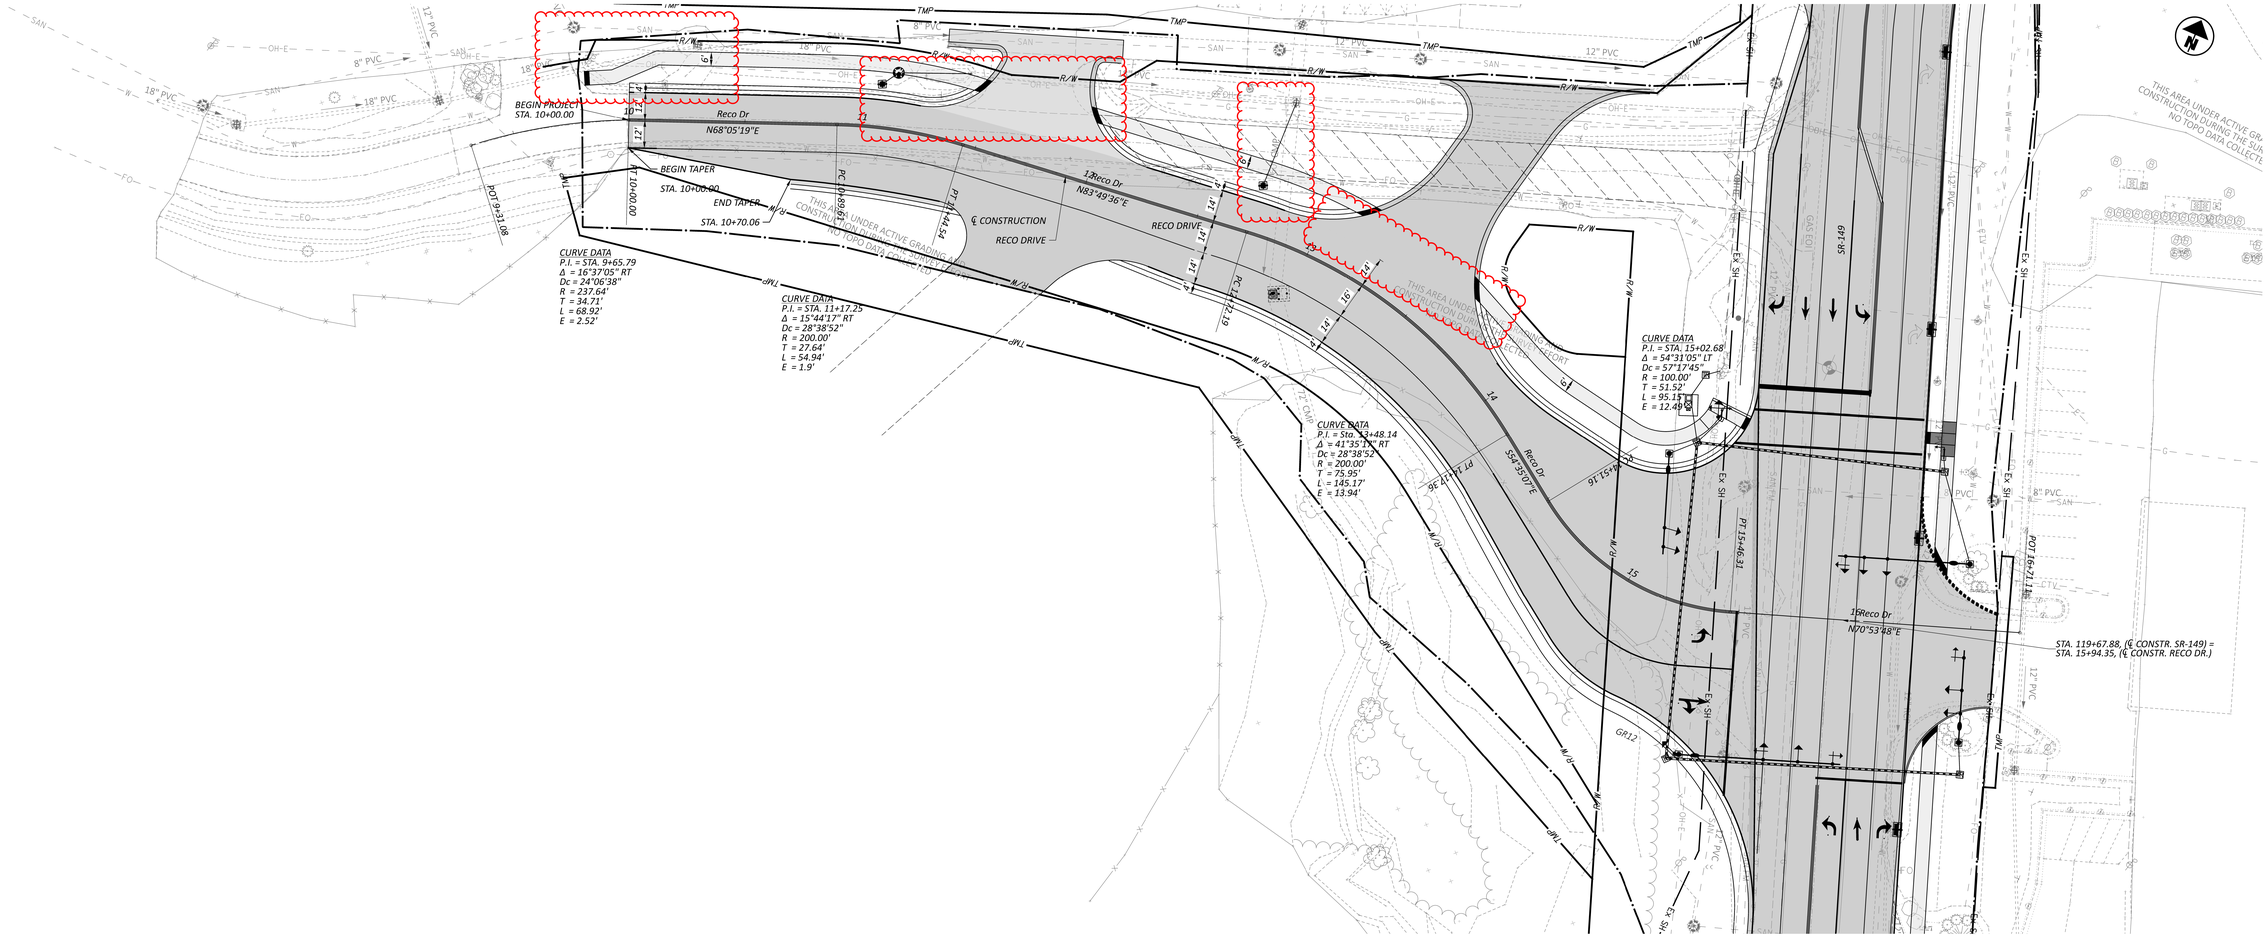

RECO DRIVE PLAN SHEET

DESIGN AGENCY

DESIGNER: XXX

REVIEWER: XXX MM-DD-YY

PROJECT ID: 120547

SHEET: P.0 TOTAL: 0