

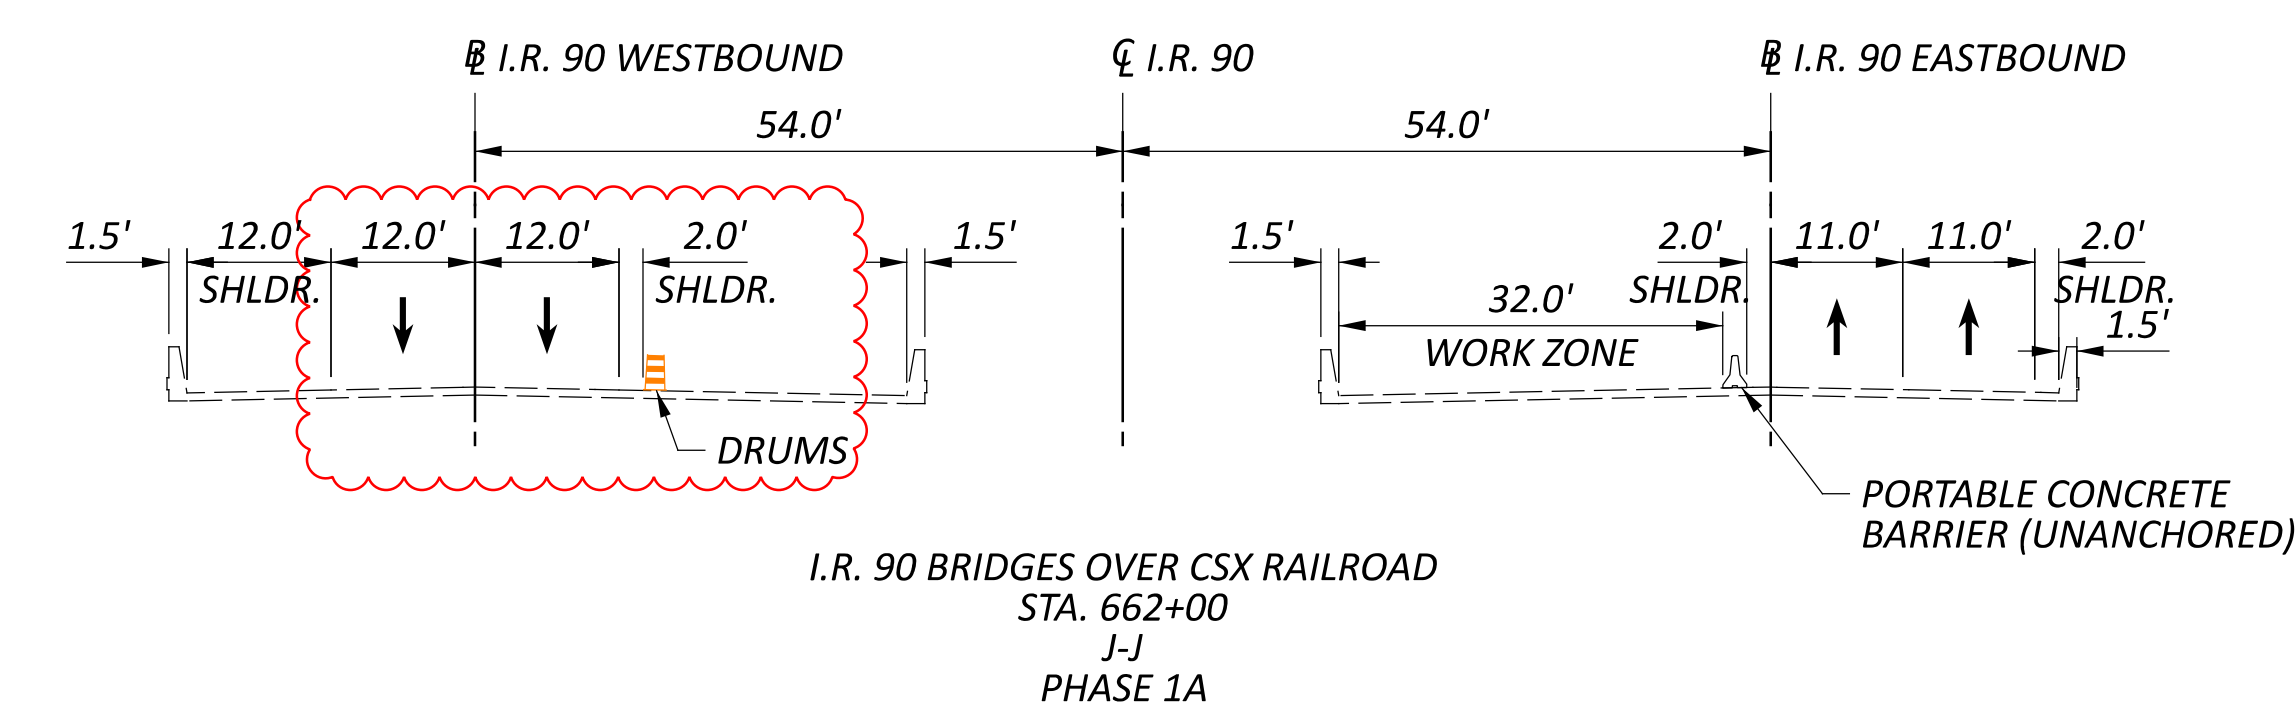
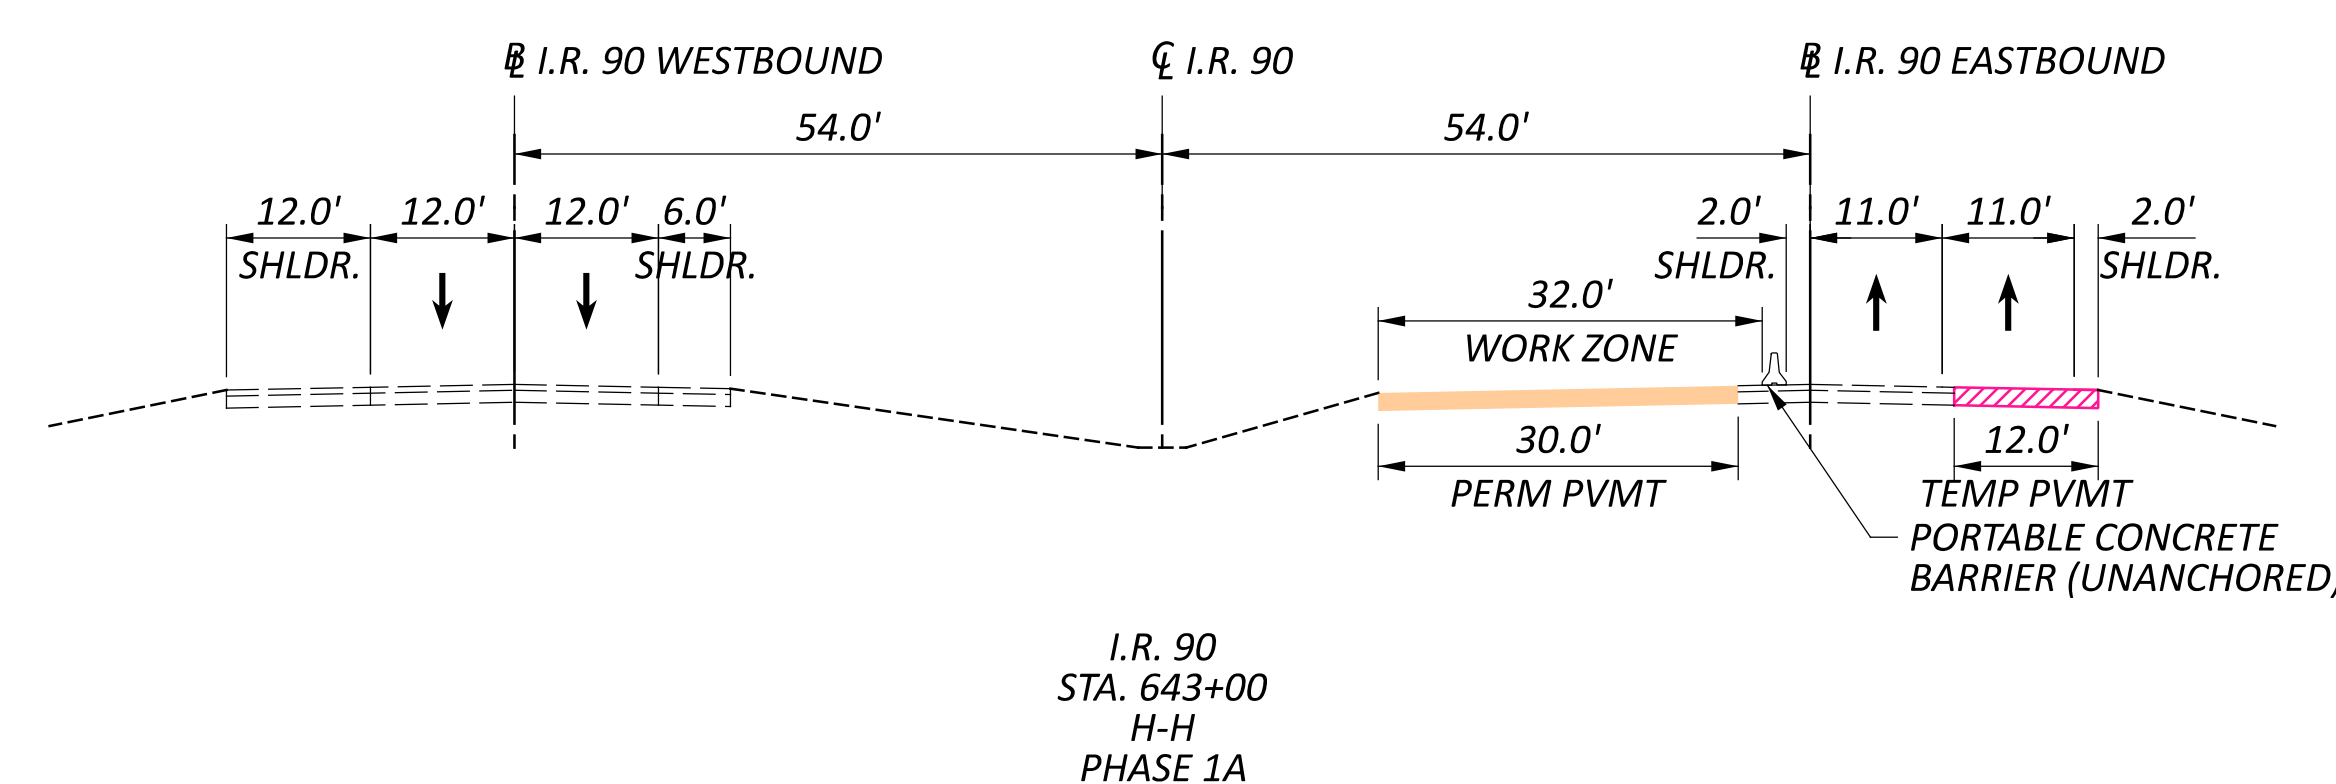


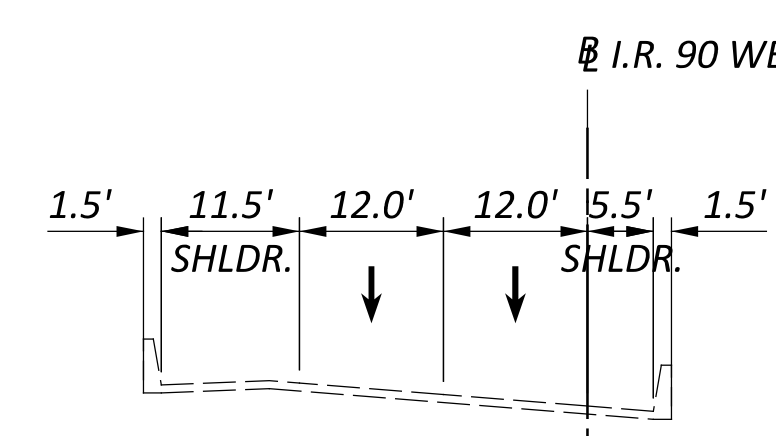

APPENDIX E


CONCEPTUAL MOT PASHING PLANS

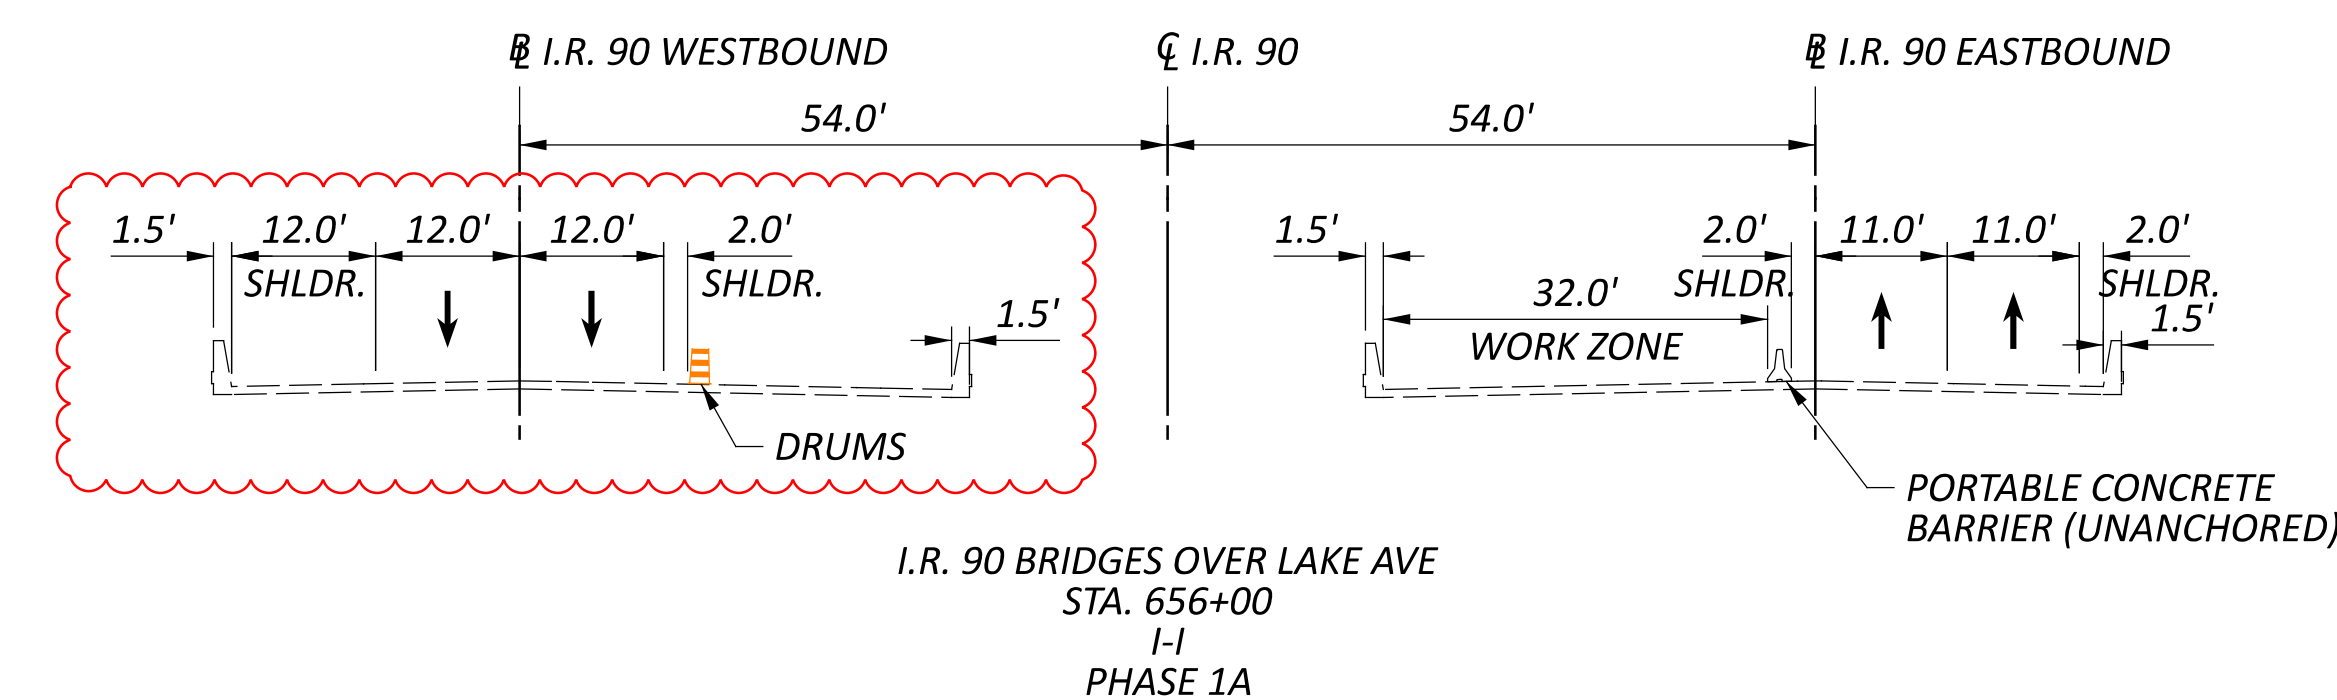

DATE	REVISION	CHECKED	APPROVED
02/10/25	REVISIONS PER ODOT ITP COMMENTS	FR	FR


LOR-090-10.76


 Direction of Traffic
 Portable Concrete Barrier
 Temporary Impact Attenuation
 Drums
 Proposed Construction
 Completed Construction
 Temporary Pavement
 Open to Traffic

 






-  Direction of Traffic
-  Portable Concrete Barrier
-  Temporary Impact Attenuation
-  Drums
-  Proposed Construction
-  Completed Construction
-  Temporary Pavement
-  Open to Traffic

DATE	REVISION	CHECKED	APPROVED	REVIEWER
02/10/25	REVISIONS PER ODOT ITP COMMENTS	FR	FR	FR 01/17/25
				PROJECT ID
				107714
				SHEET TOTAL
				P. 02 41

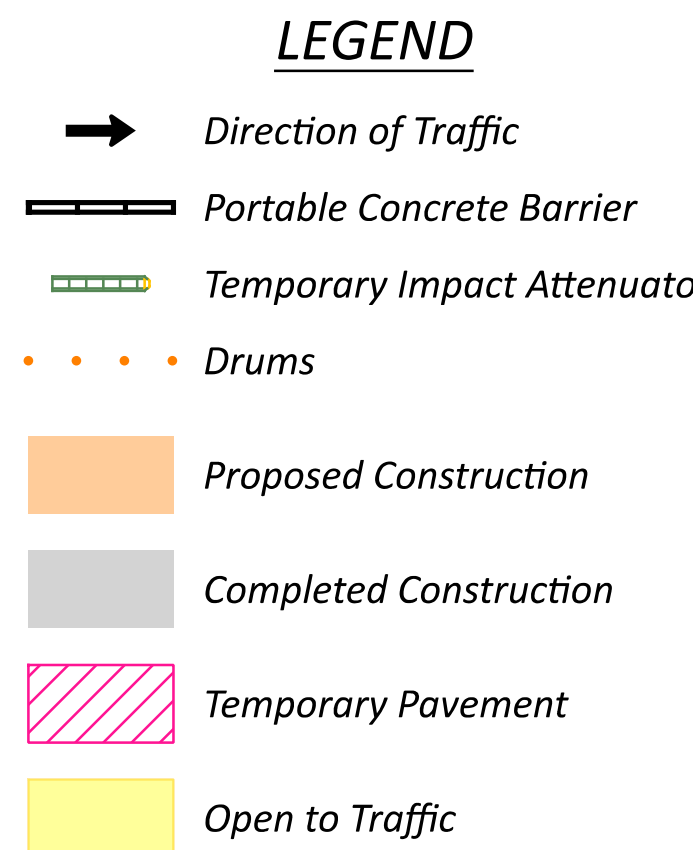


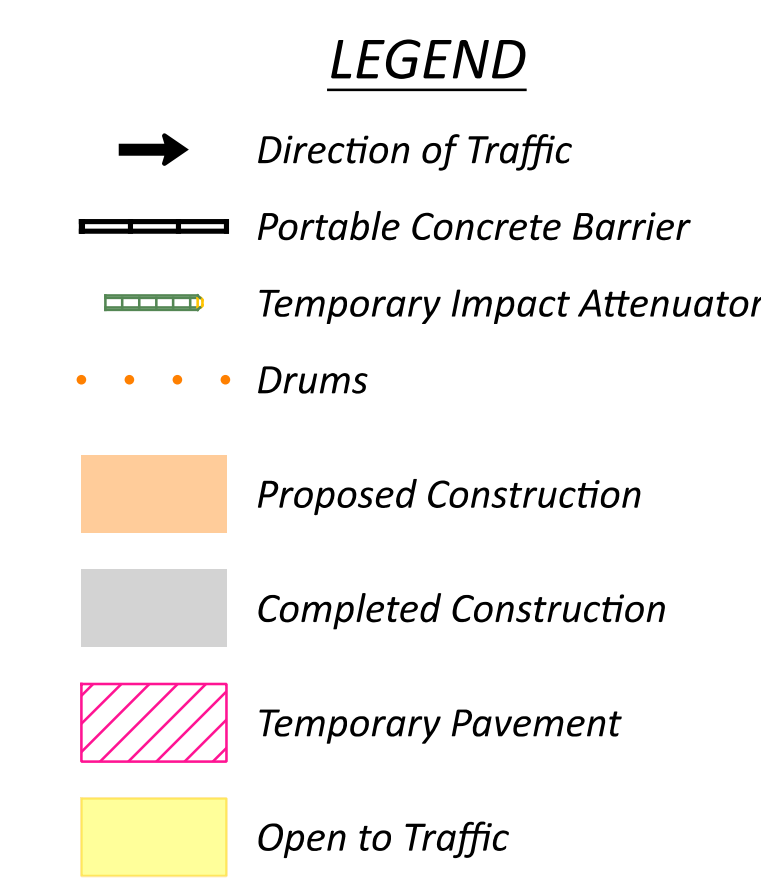


DATE	REVISION	CHECKED	APPROVED	REVIEWER
02/10/25	REVISIONS PER ODOT ITP COMMENTS	FR	FR	FR 01/17/25
				PROJECT ID
				107714
				SHEET TOTAL
				P. 04 41

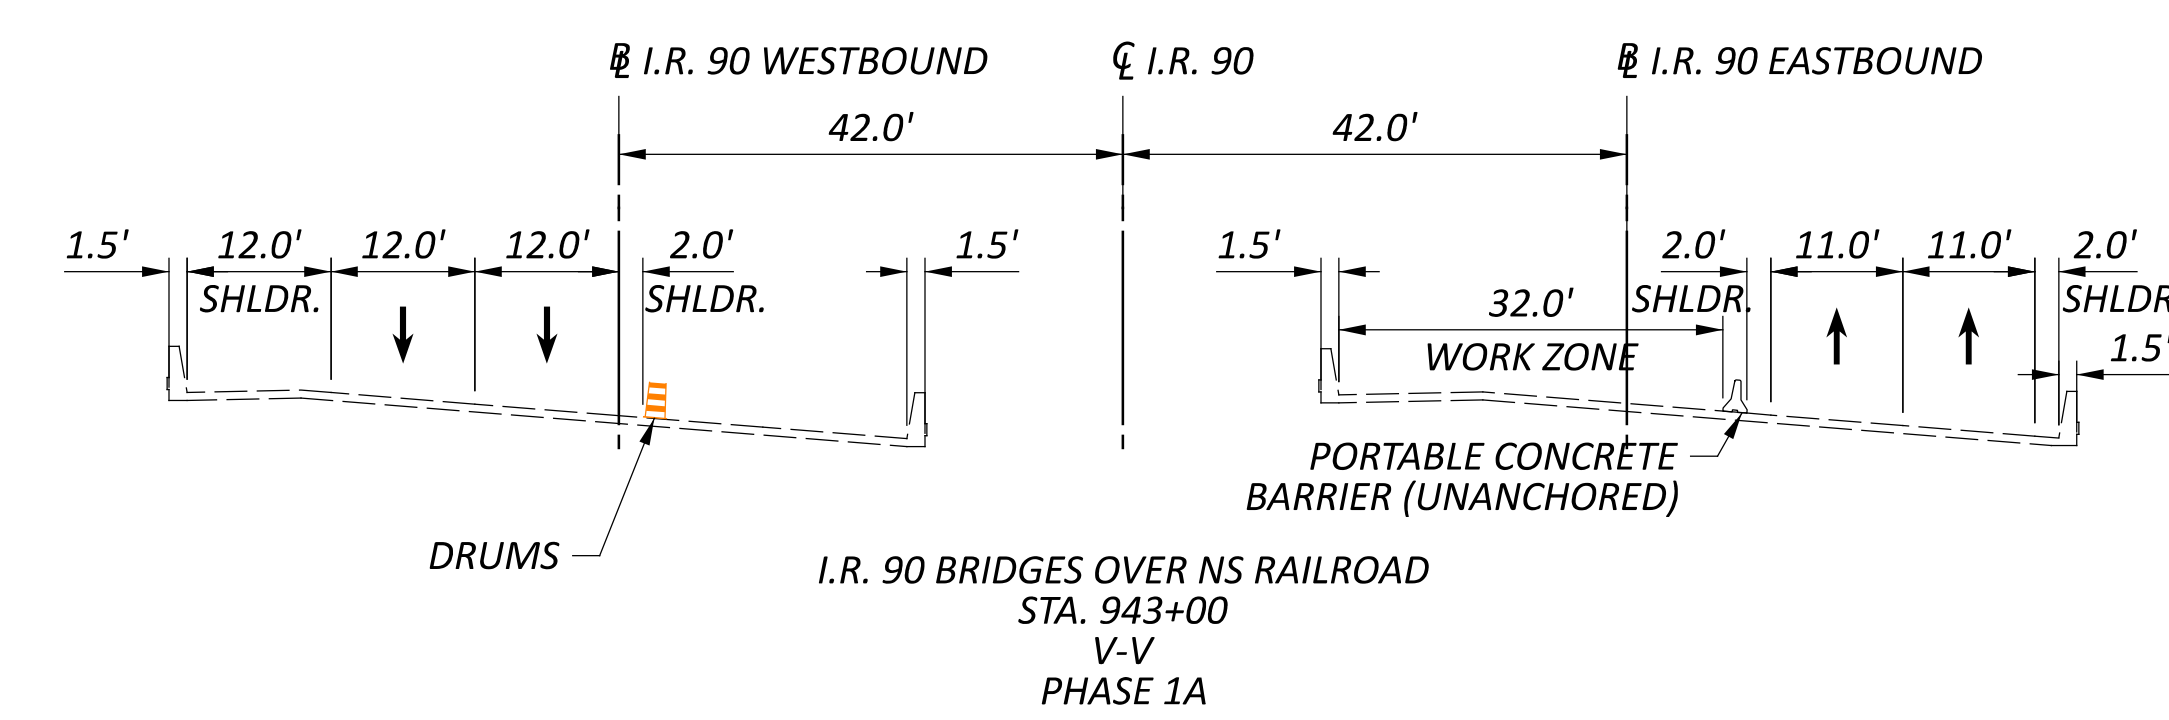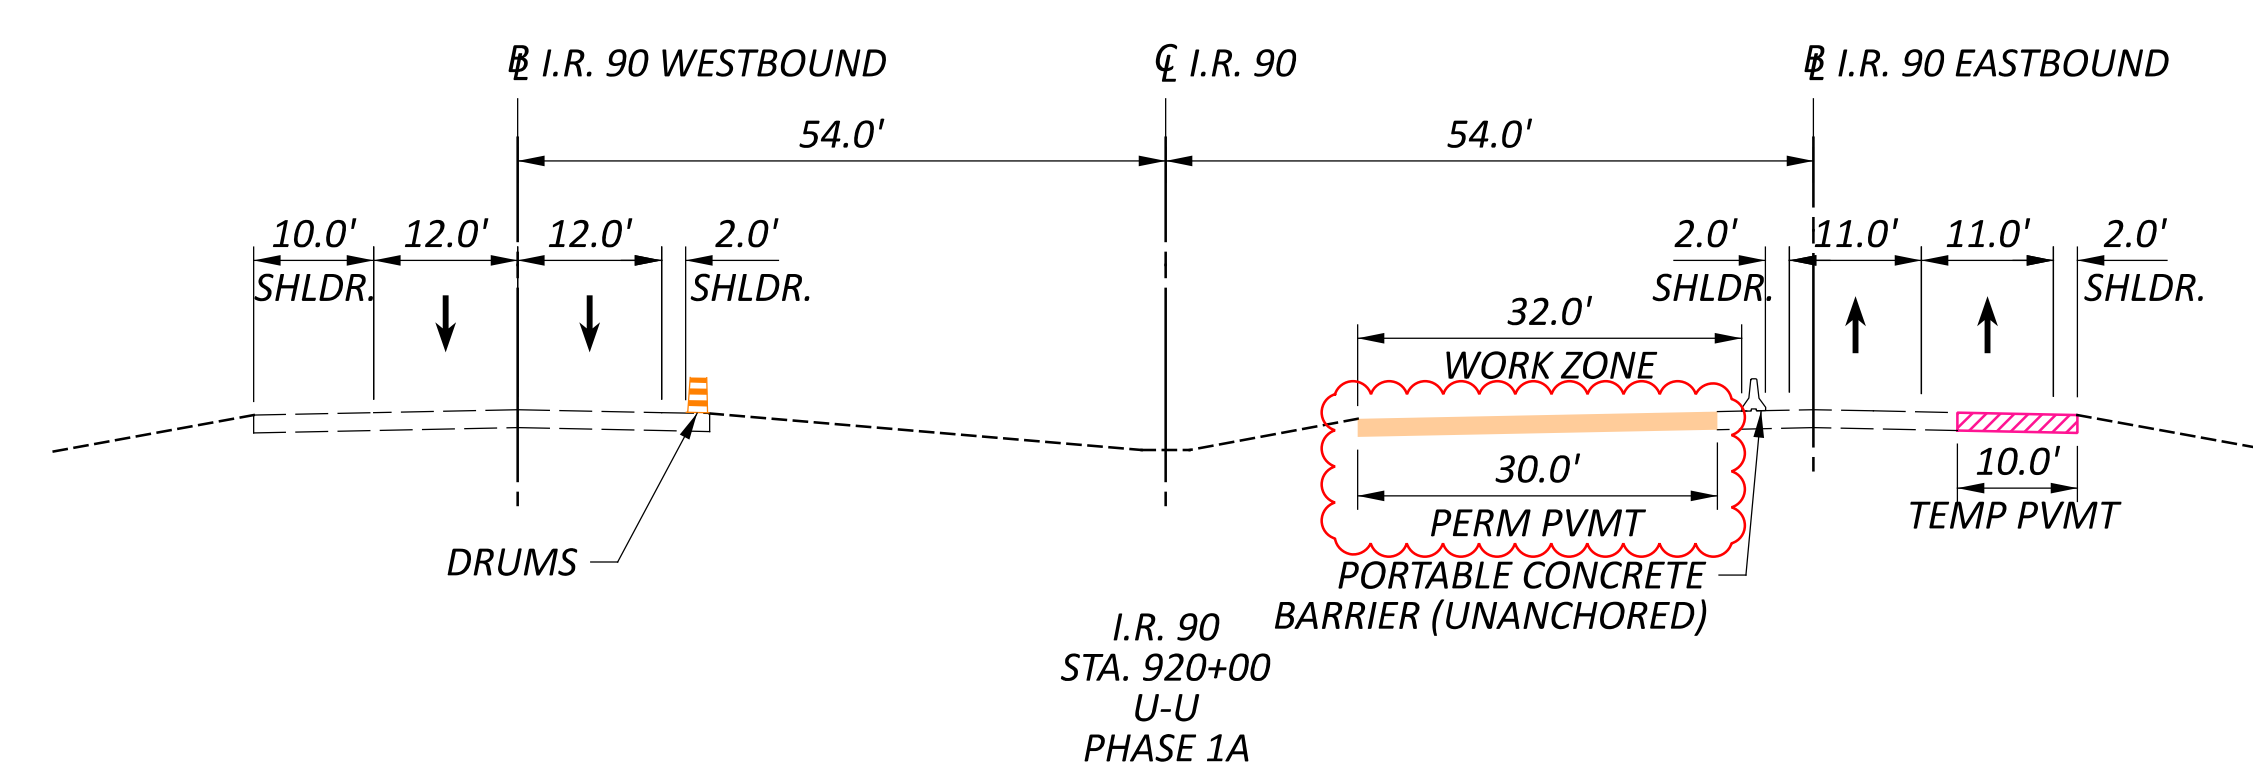 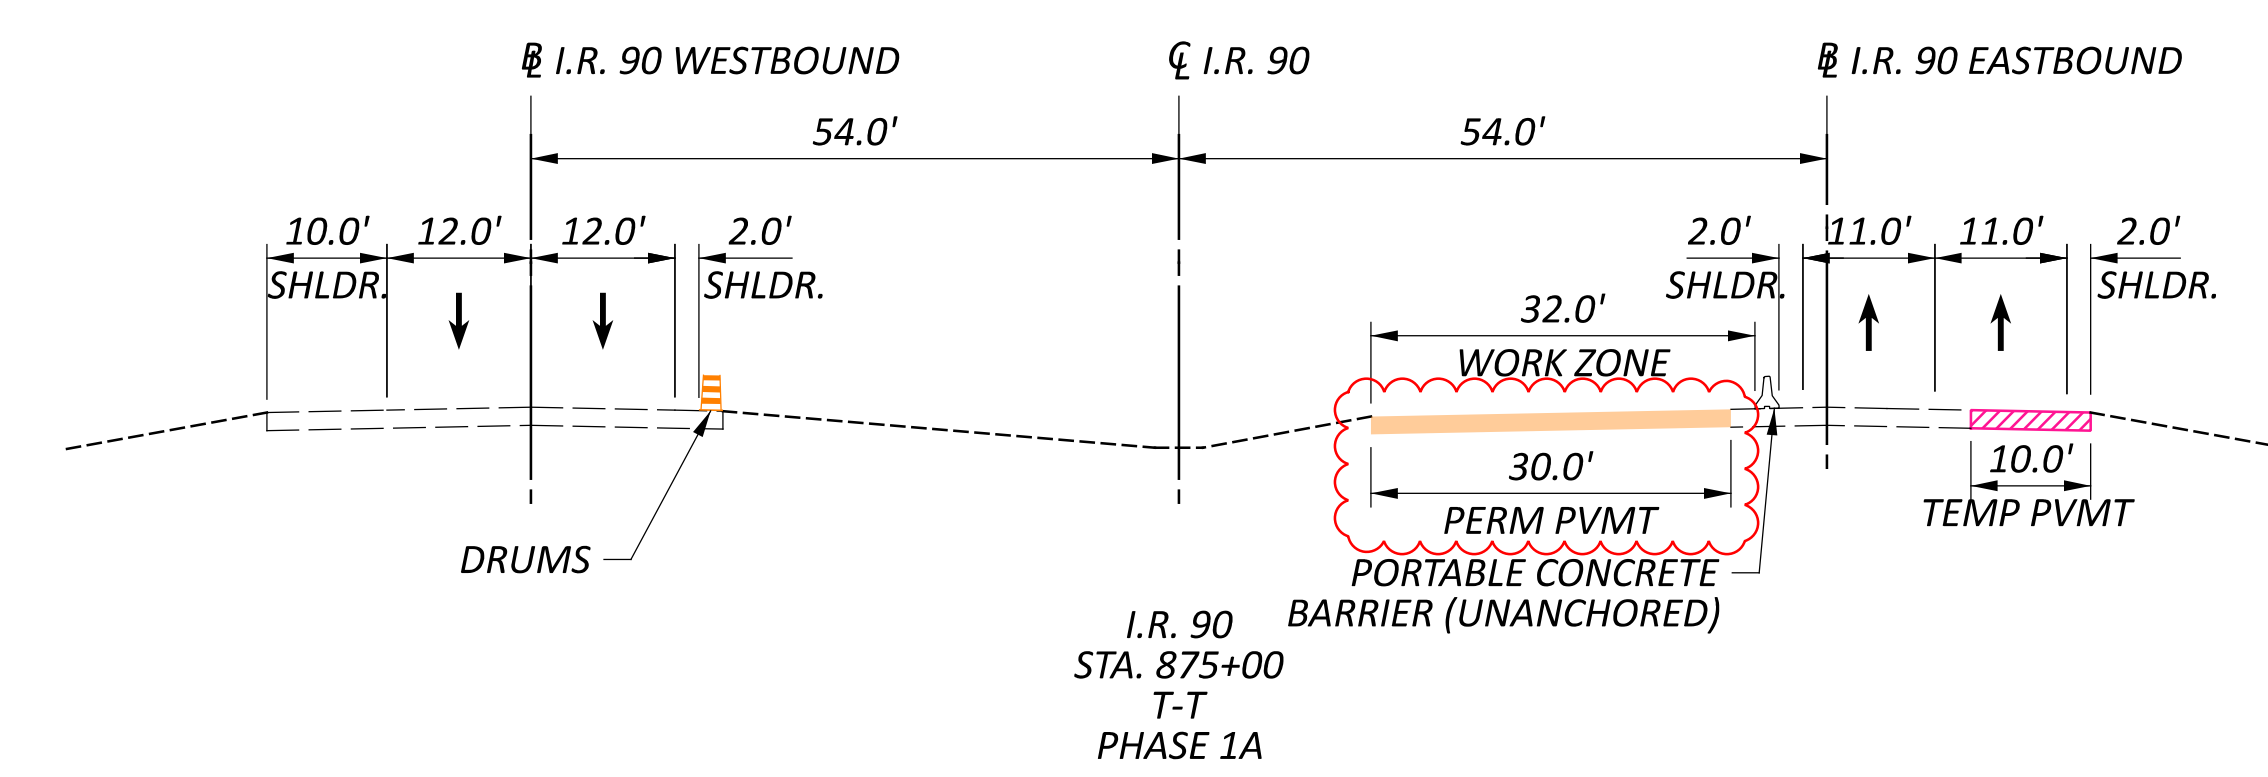 

DATE	REVISION	CHECKED	APPROVED	REVIEWER
02/10/25	REVISIONS PER ODOT ITP COMMENTS	FR	FR	FR 01/17/25
				PROJECT ID
				107714
				SHEET TOTAL
				P. 05 41

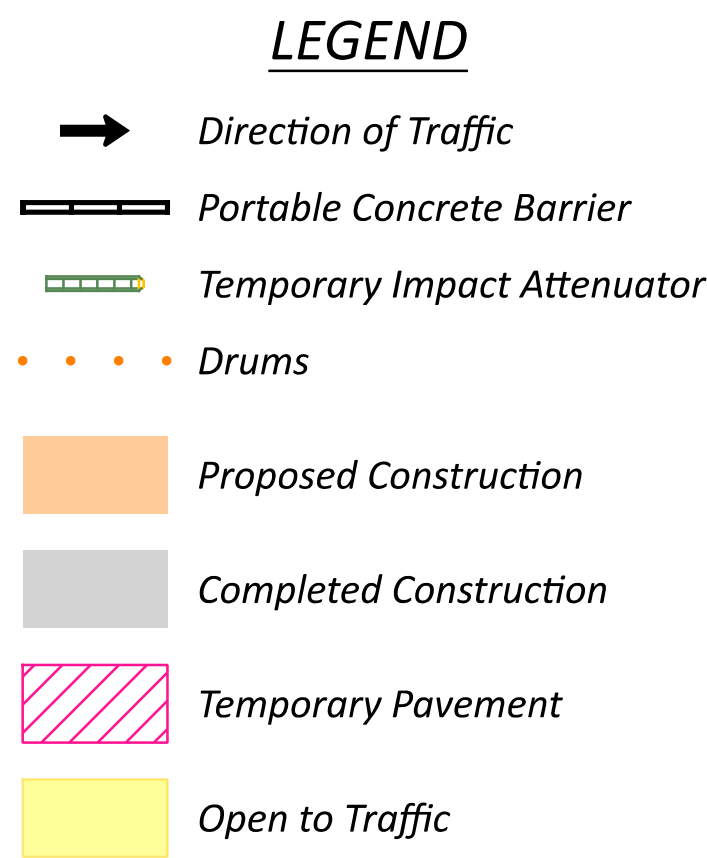

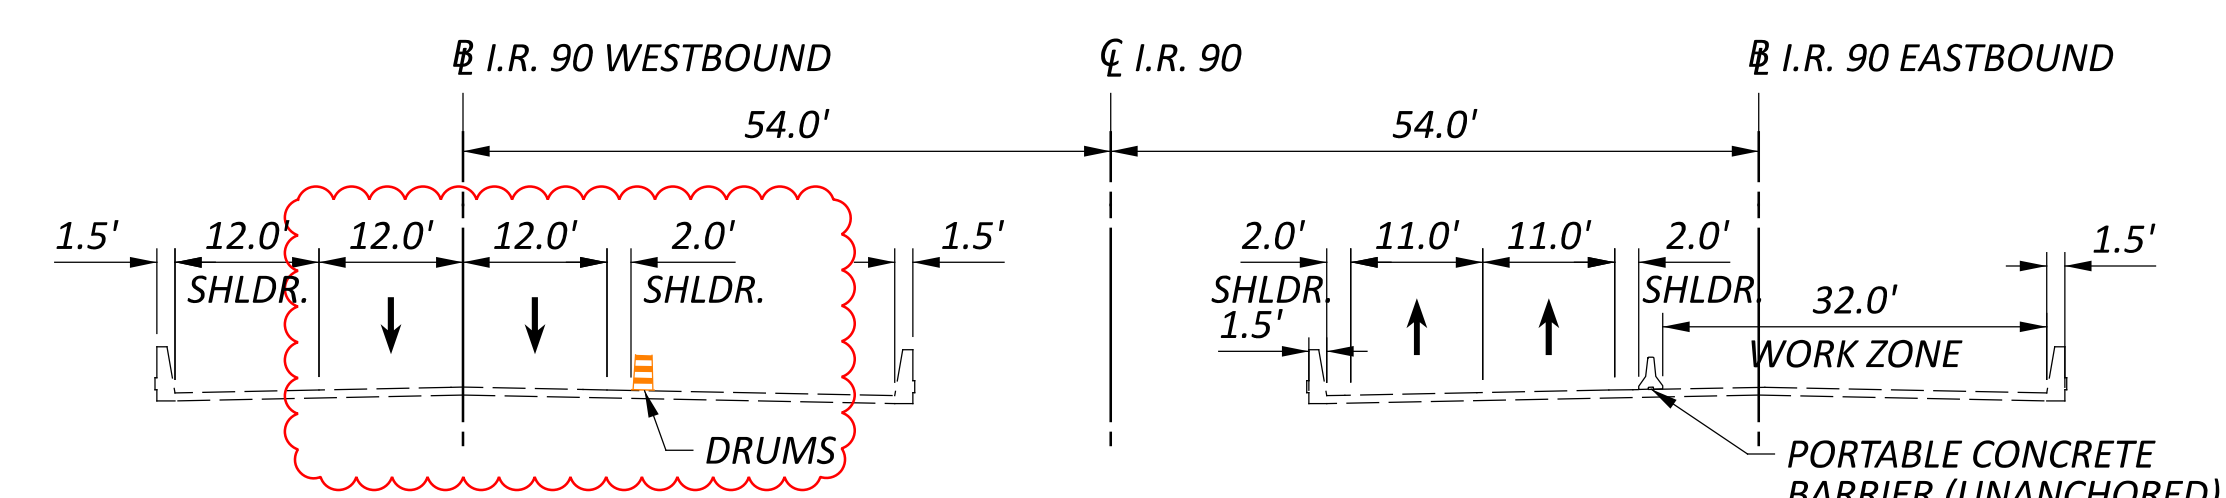


R. 90 BRIDGES OVER CSX RAILROAD
STA. 662+00
J-J
PHASE 1B THROUGH 1C

ANTICIPATED CONSTRUCTION
ACCESS POINT (INGRESS - I.R. 90 ONLY)


 *Direction of Traffic*
 *Portable Concrete Barrier*
 *Temporary Impact Attenuation*
 *Drums*
 *Proposed Construction*
 *Completed Construction*
 *Temporary Pavement*
 *Open to Traffic*


DATE	REVISION	CHECKED	APPROVED
02/10/25	REVISIONS PER ODOT ITP COMMENTS	FR	FR

 


 *Direction of Traffic*
 *Portable Concrete Barrier*
 *Temporary Impact Attenuator*
 *Drums*
 *Proposed Construction*
 *Completed Construction*
 *Temporary Pavement*
 *Open to Traffic*




DATE	REVISION	CHECKED	APPROVED	REVIEWER	
02/10/25	REVISIONS PER ODOT ITP COMMENTS	FR	FR	FR	01/17/25
				PROJECT ID	
				107714	
				SHEET	TOTAL
				P. 08	41



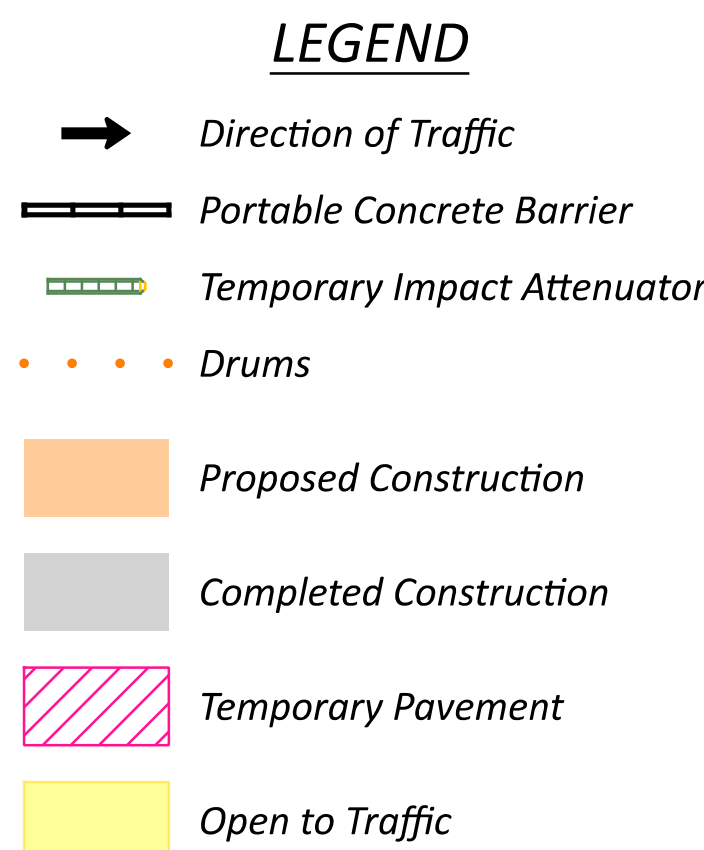


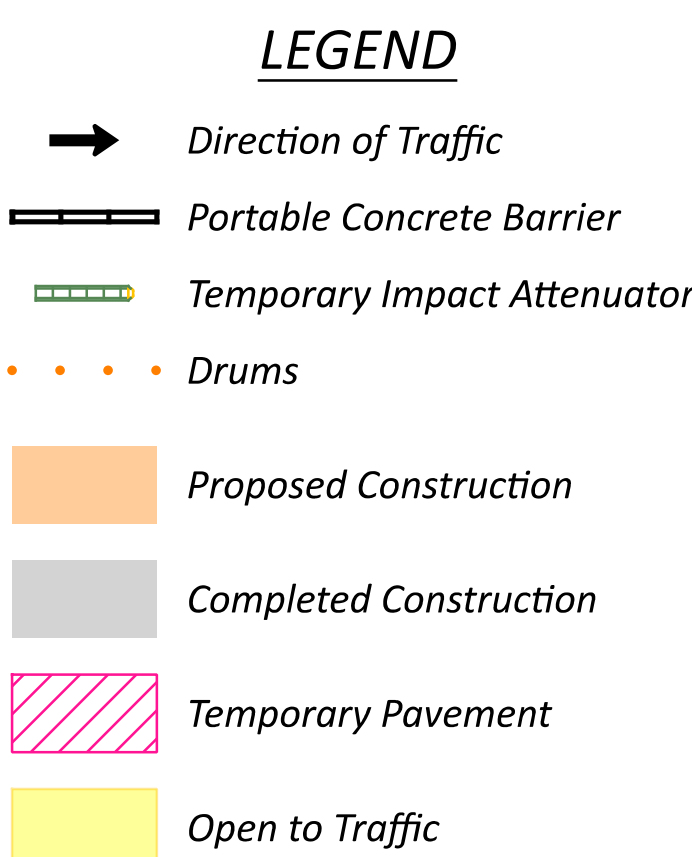


DATE	REVISION	CHECKED	APPROVED	REVIEWER
02/10/25	REVISIONS PER ODOT ITP COMMENTS	FR	FR	FR 01/17/25
				PROJECT ID
				107714
				SHEET TOTAL
				P. 10 41

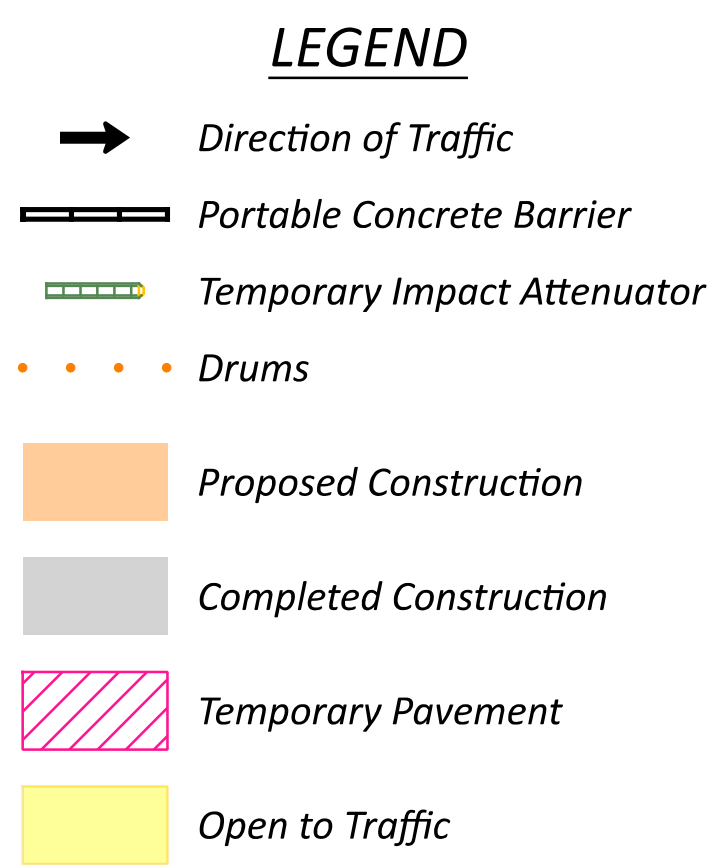

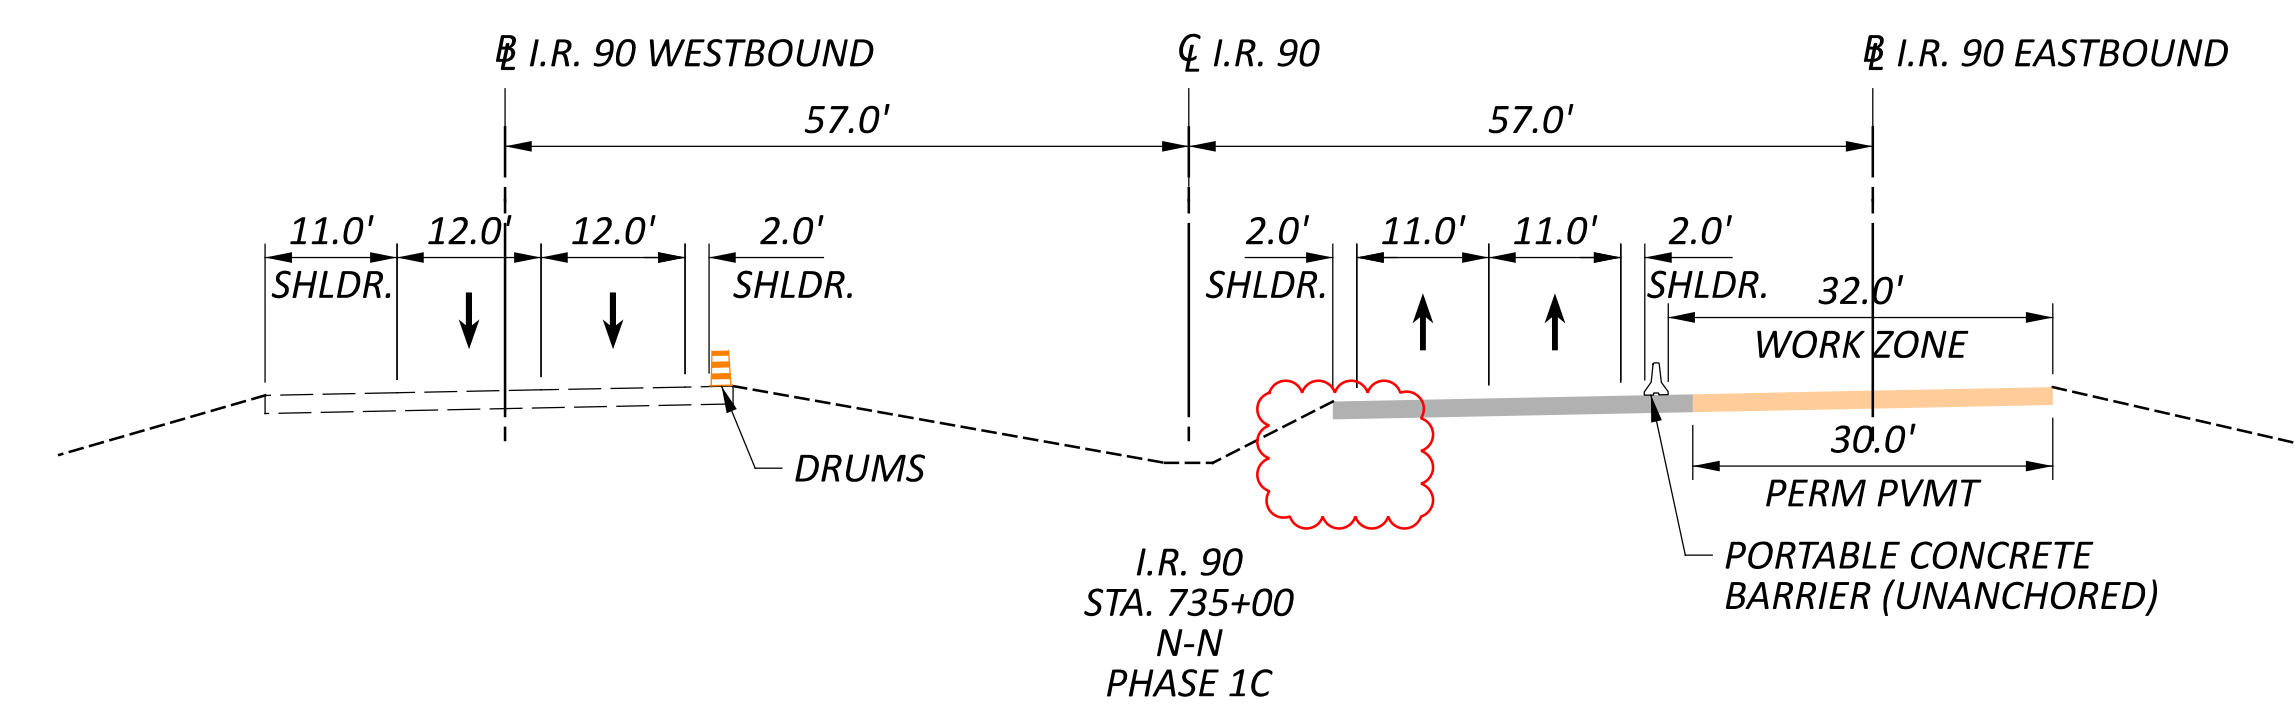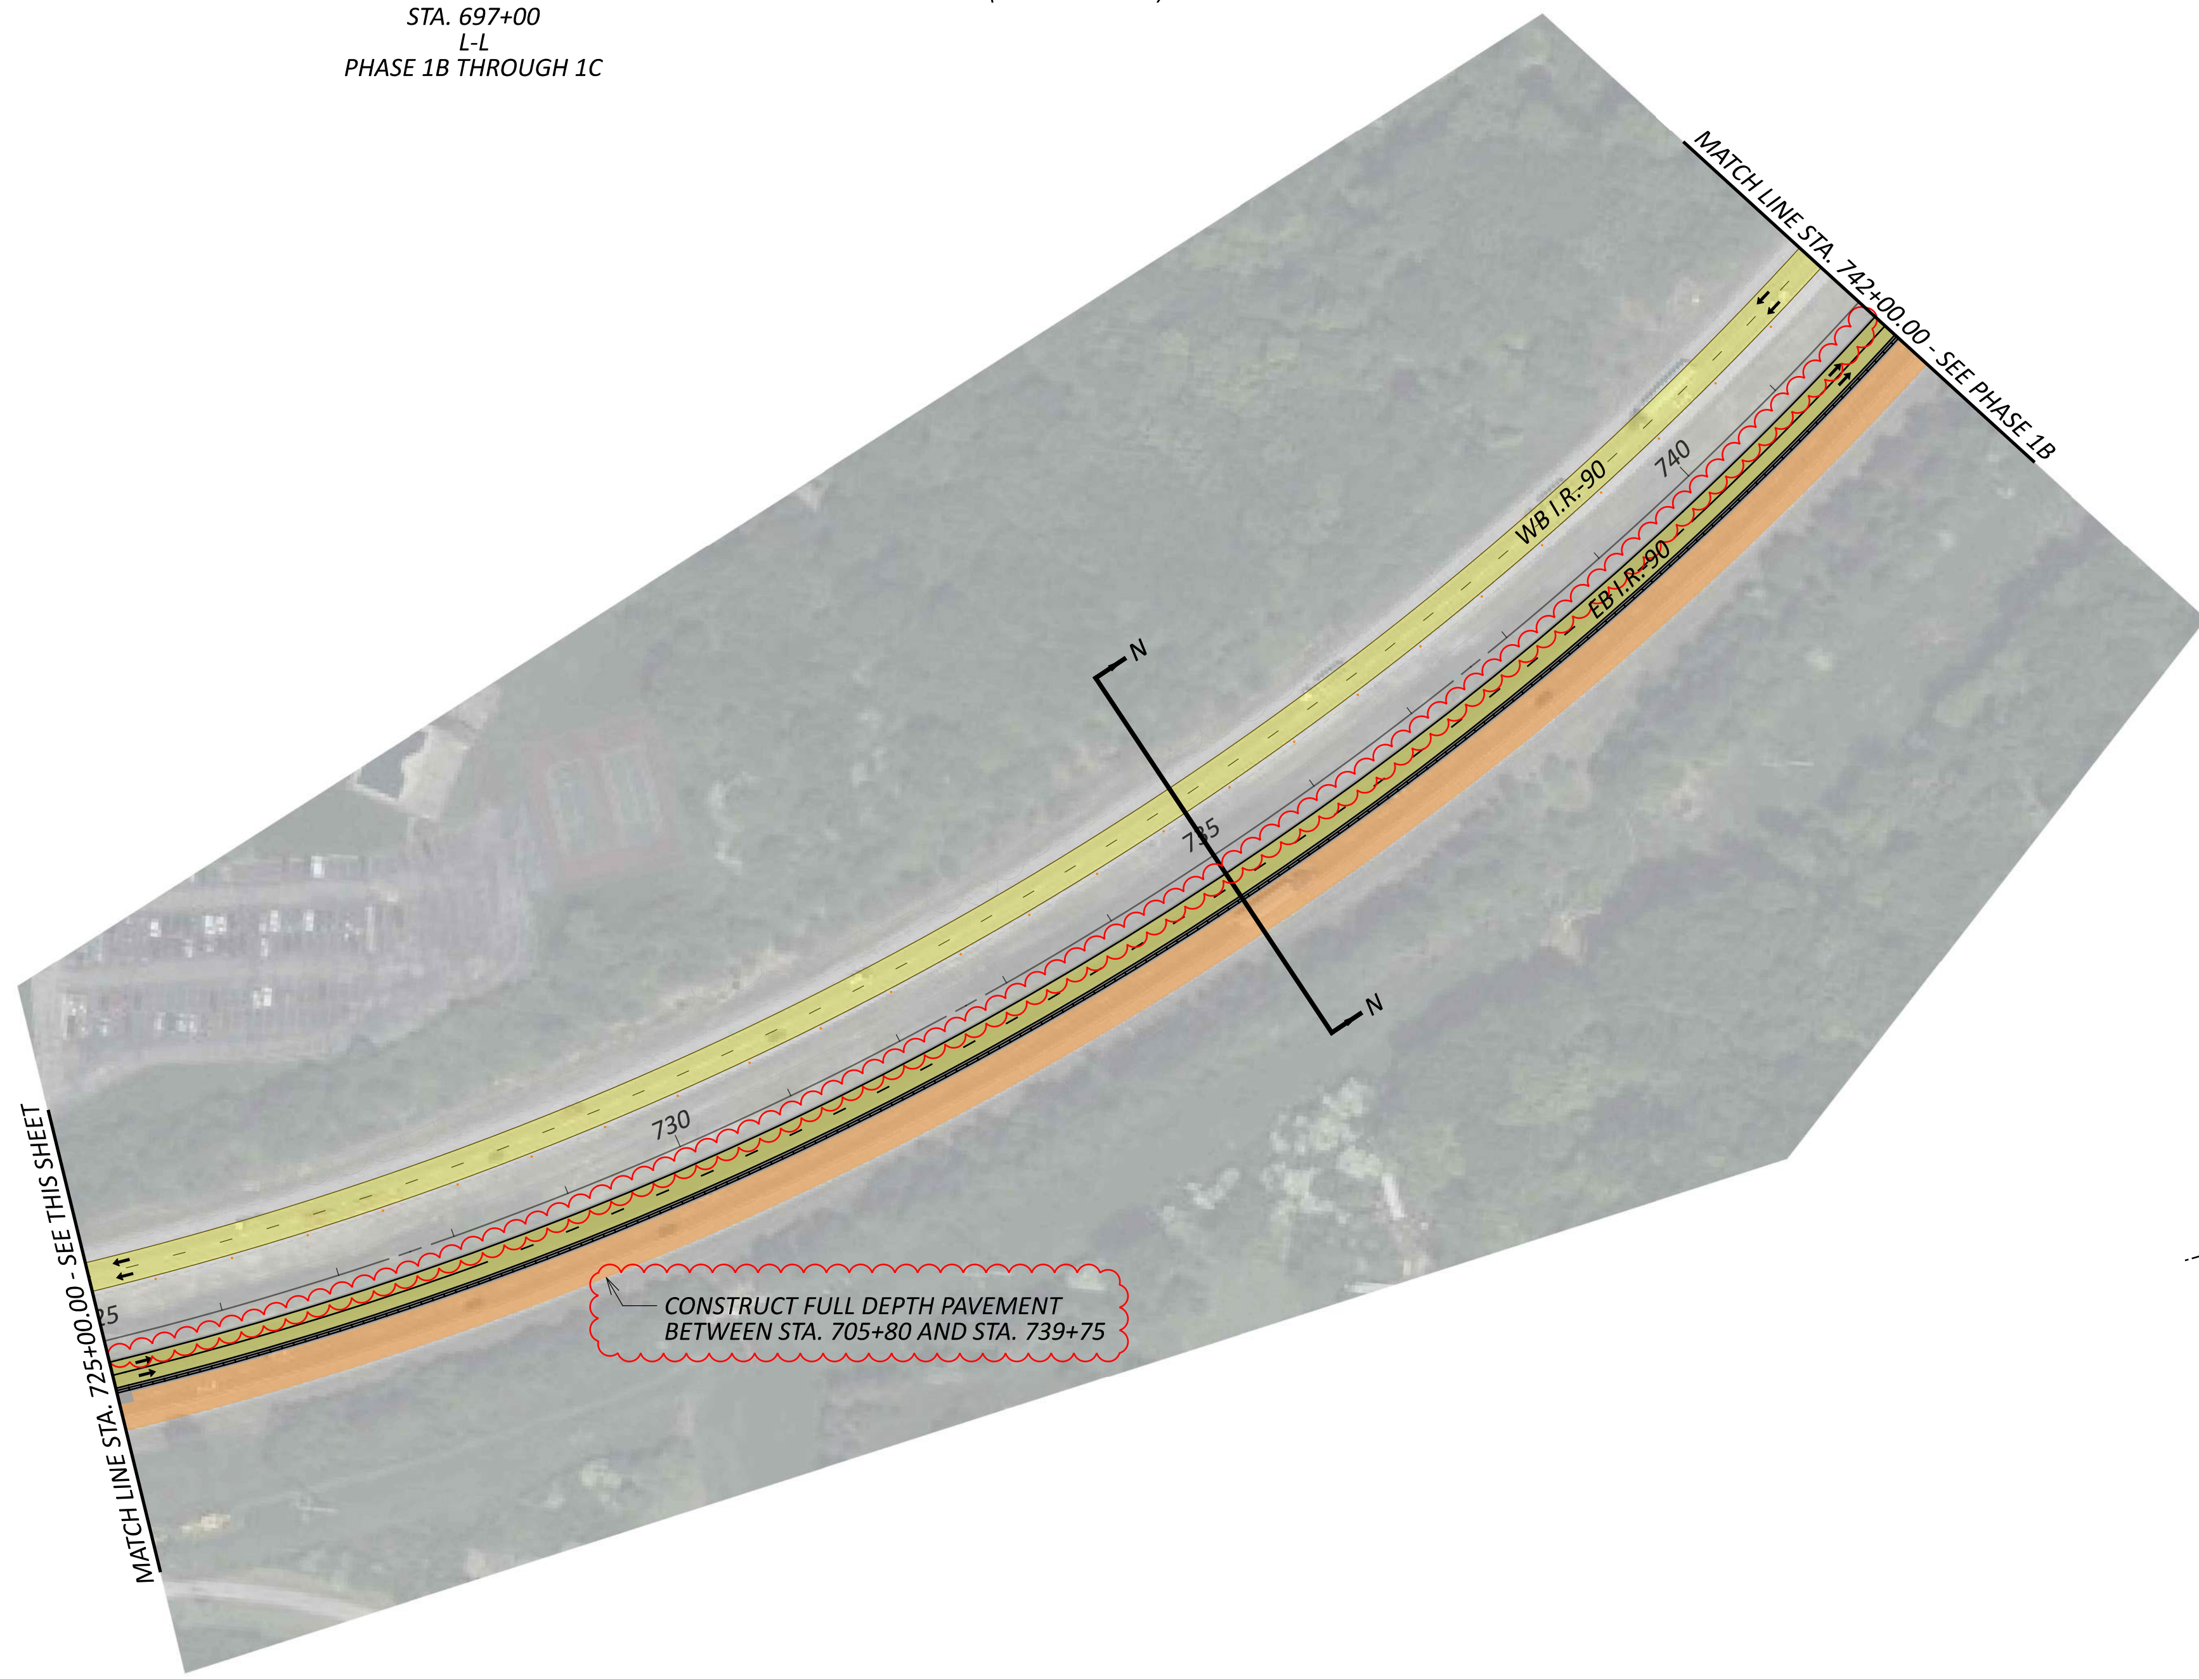
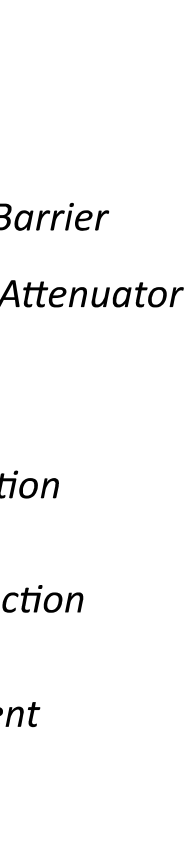


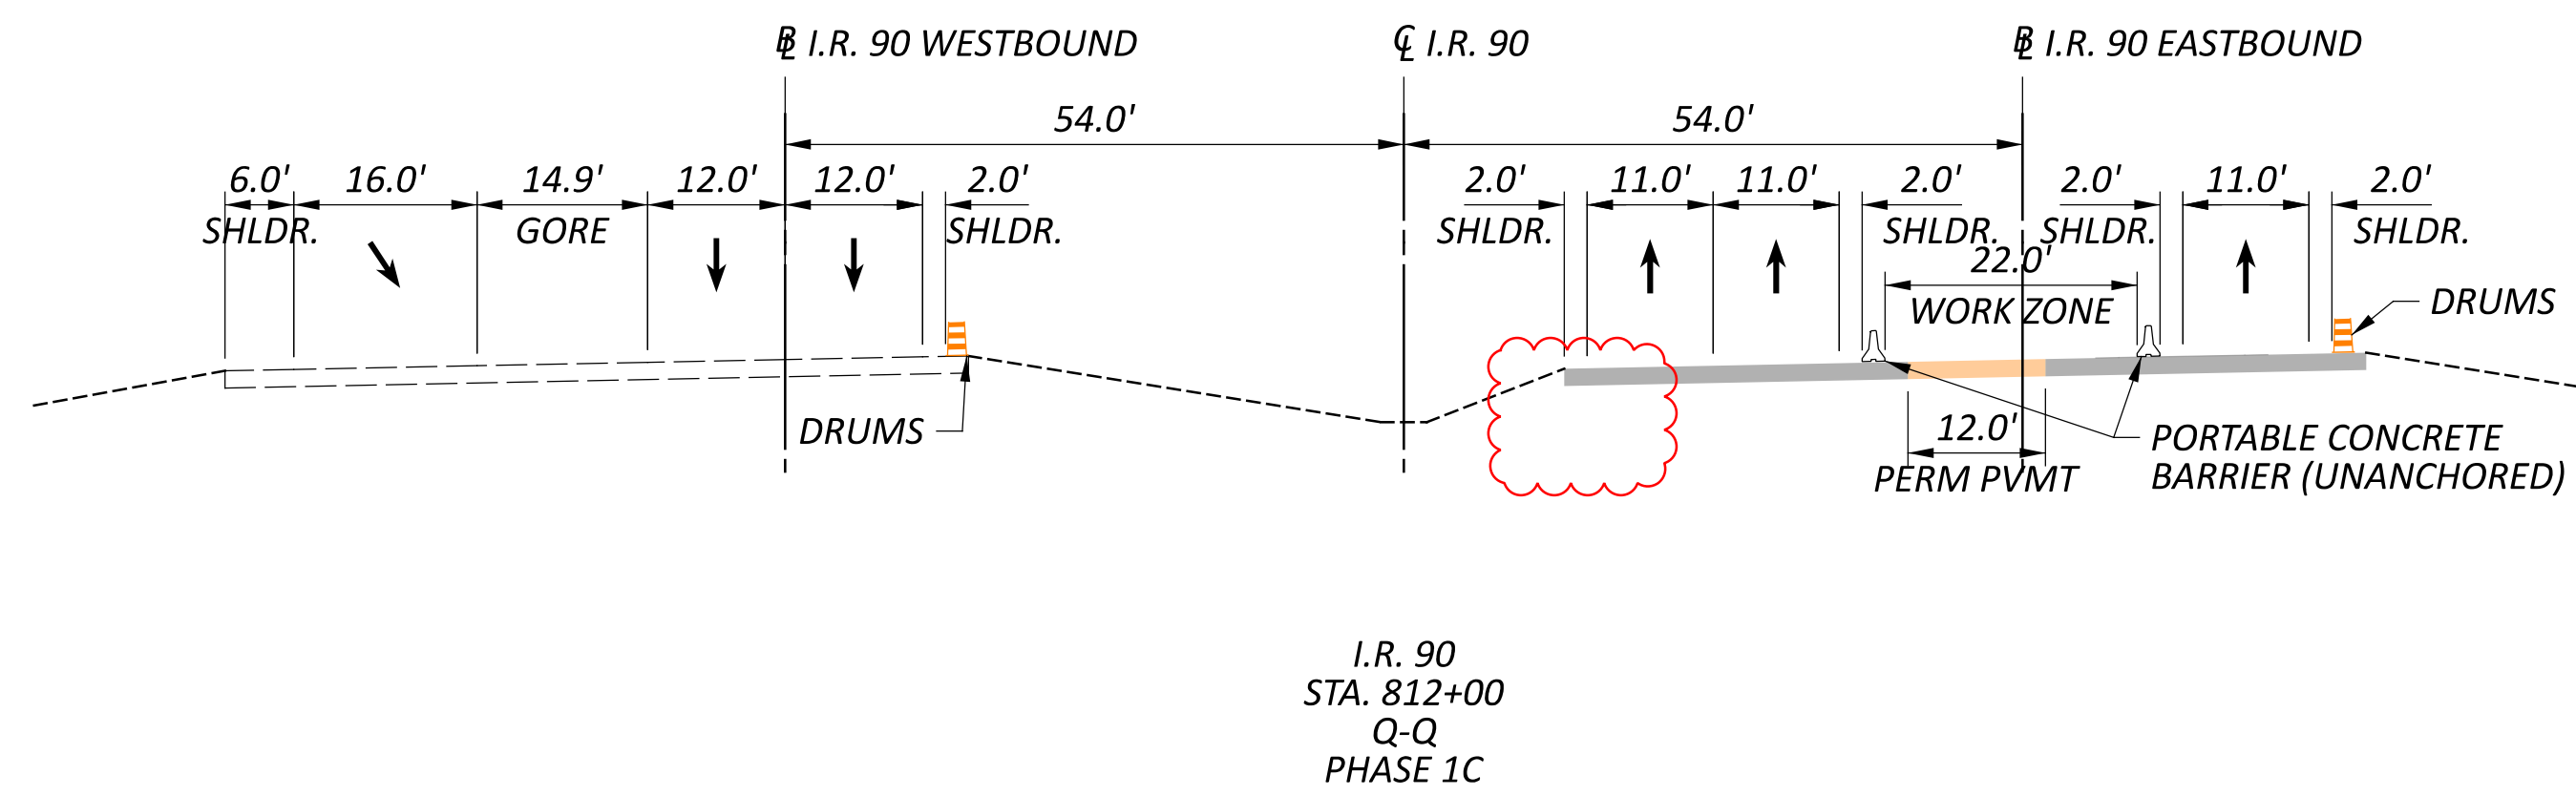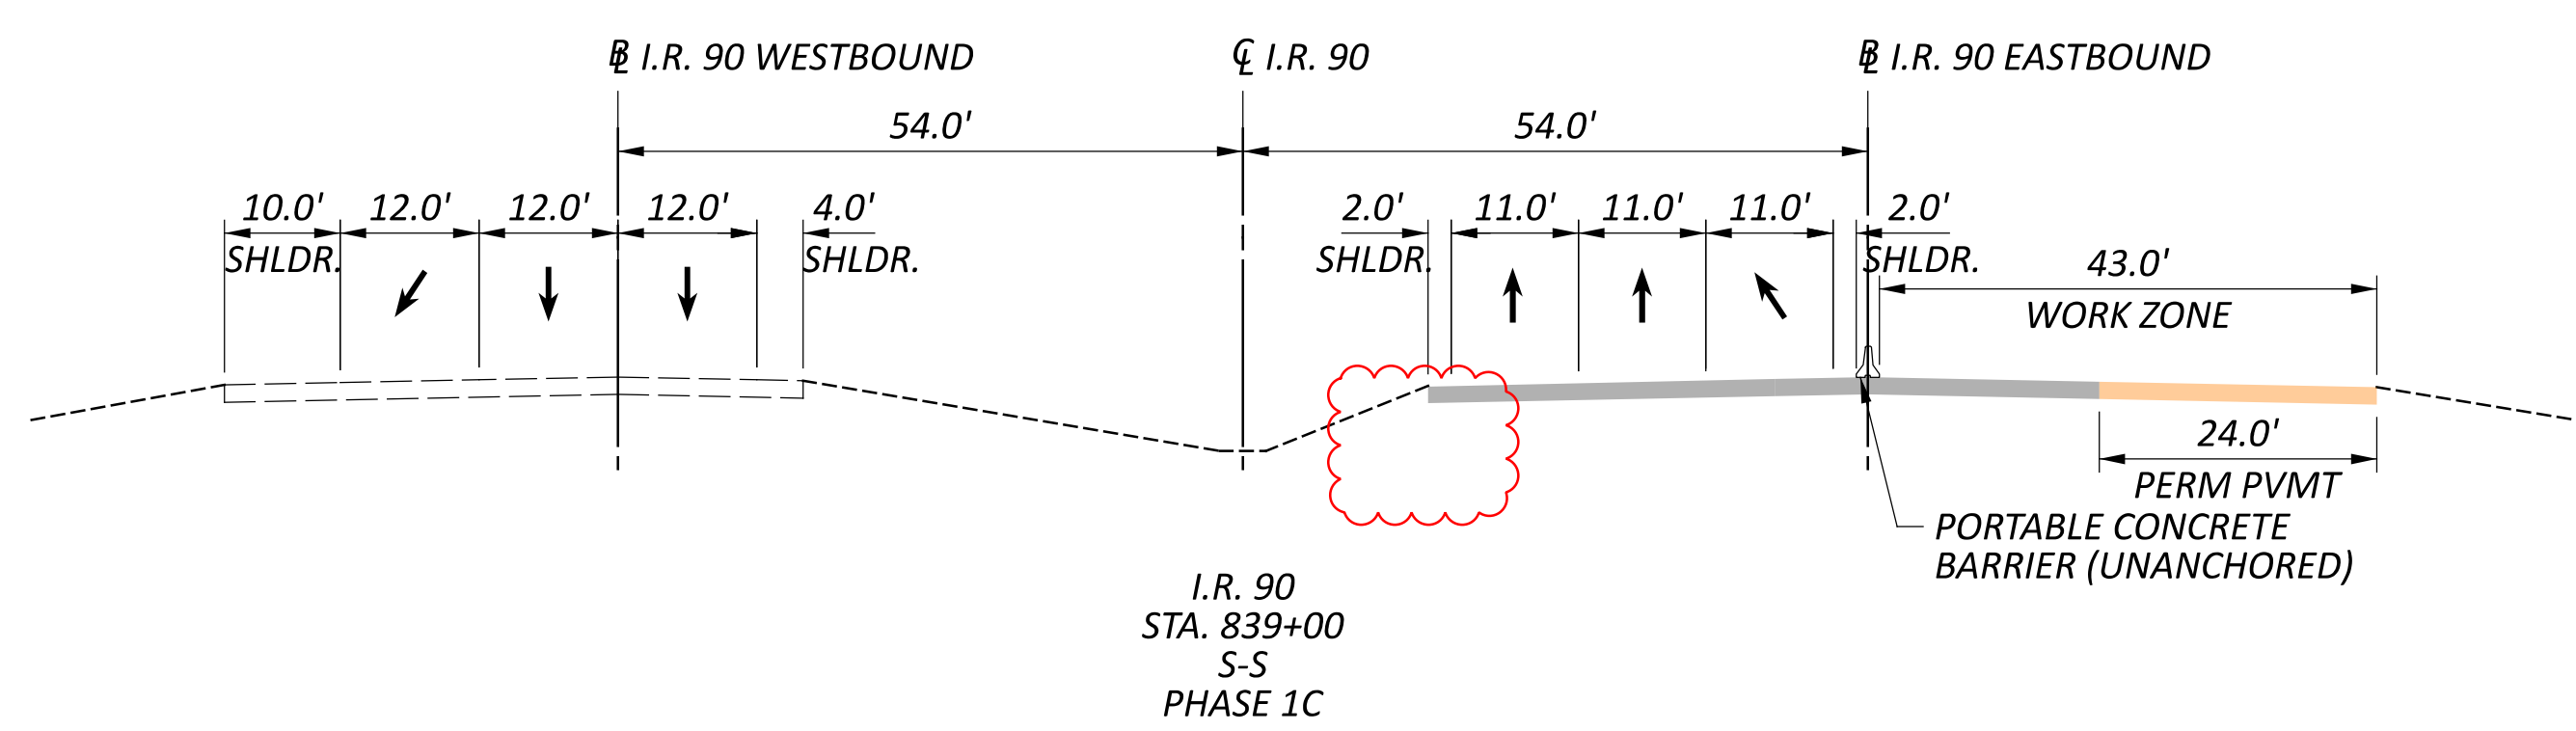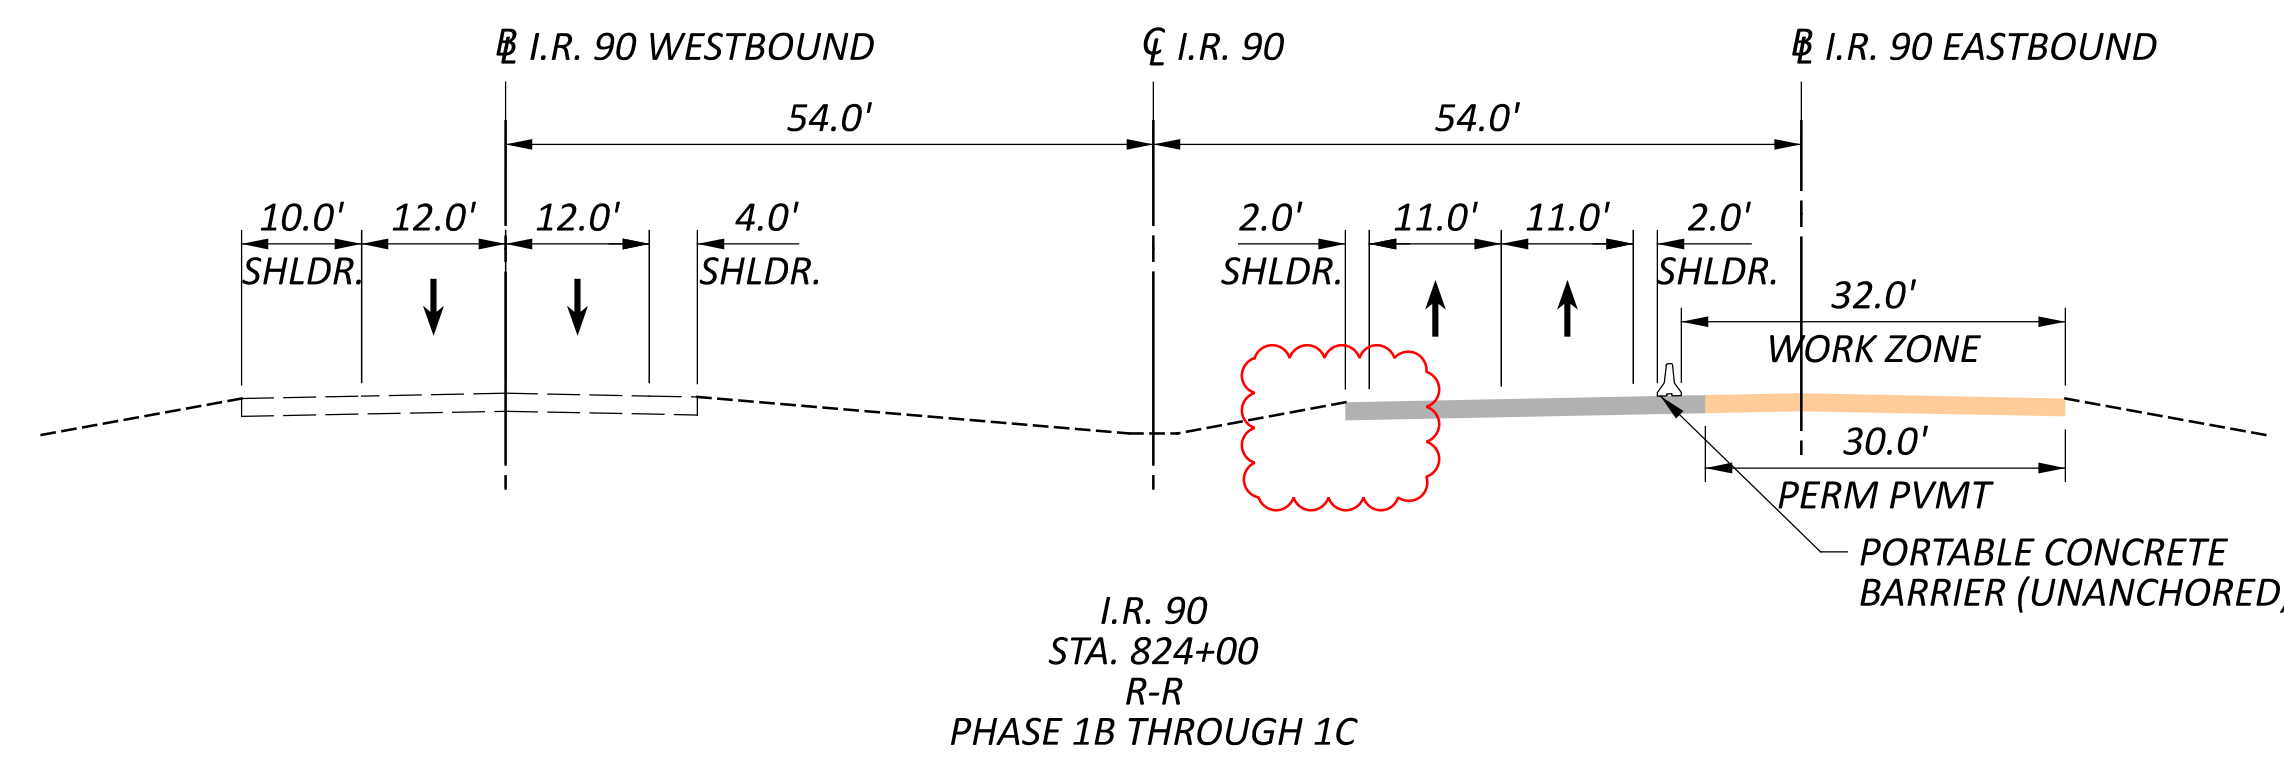

- LEGEND**
- ➔ Direction of Traffic
 - ▬ Portable Concrete Barrier
 - ▬ Temporary Impact Attenuator
 - • • • Drums
 - Proposed Construction
 - Completed Construction
 - Temporary Pavement
 - Open to Traffic

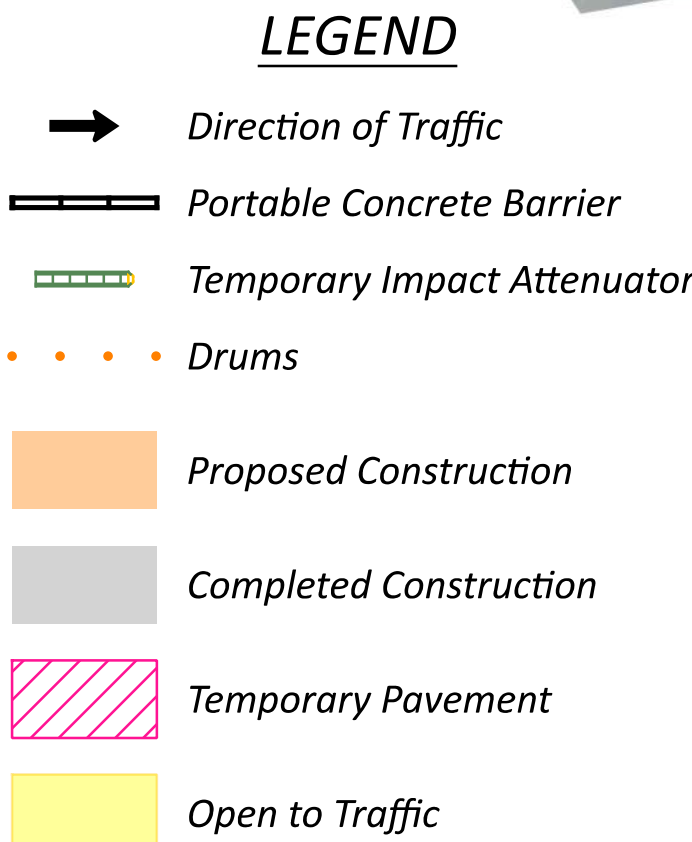

DATE	REVISION	CHECKED	APPROVED	REVIEWER
02/10/25	REVISIONS PER ODOT ITP COMMENTS	FR	FR	FR 01/17/25
				PROJECT ID
				107714
				SHEET TOTAL
				P. 15 41





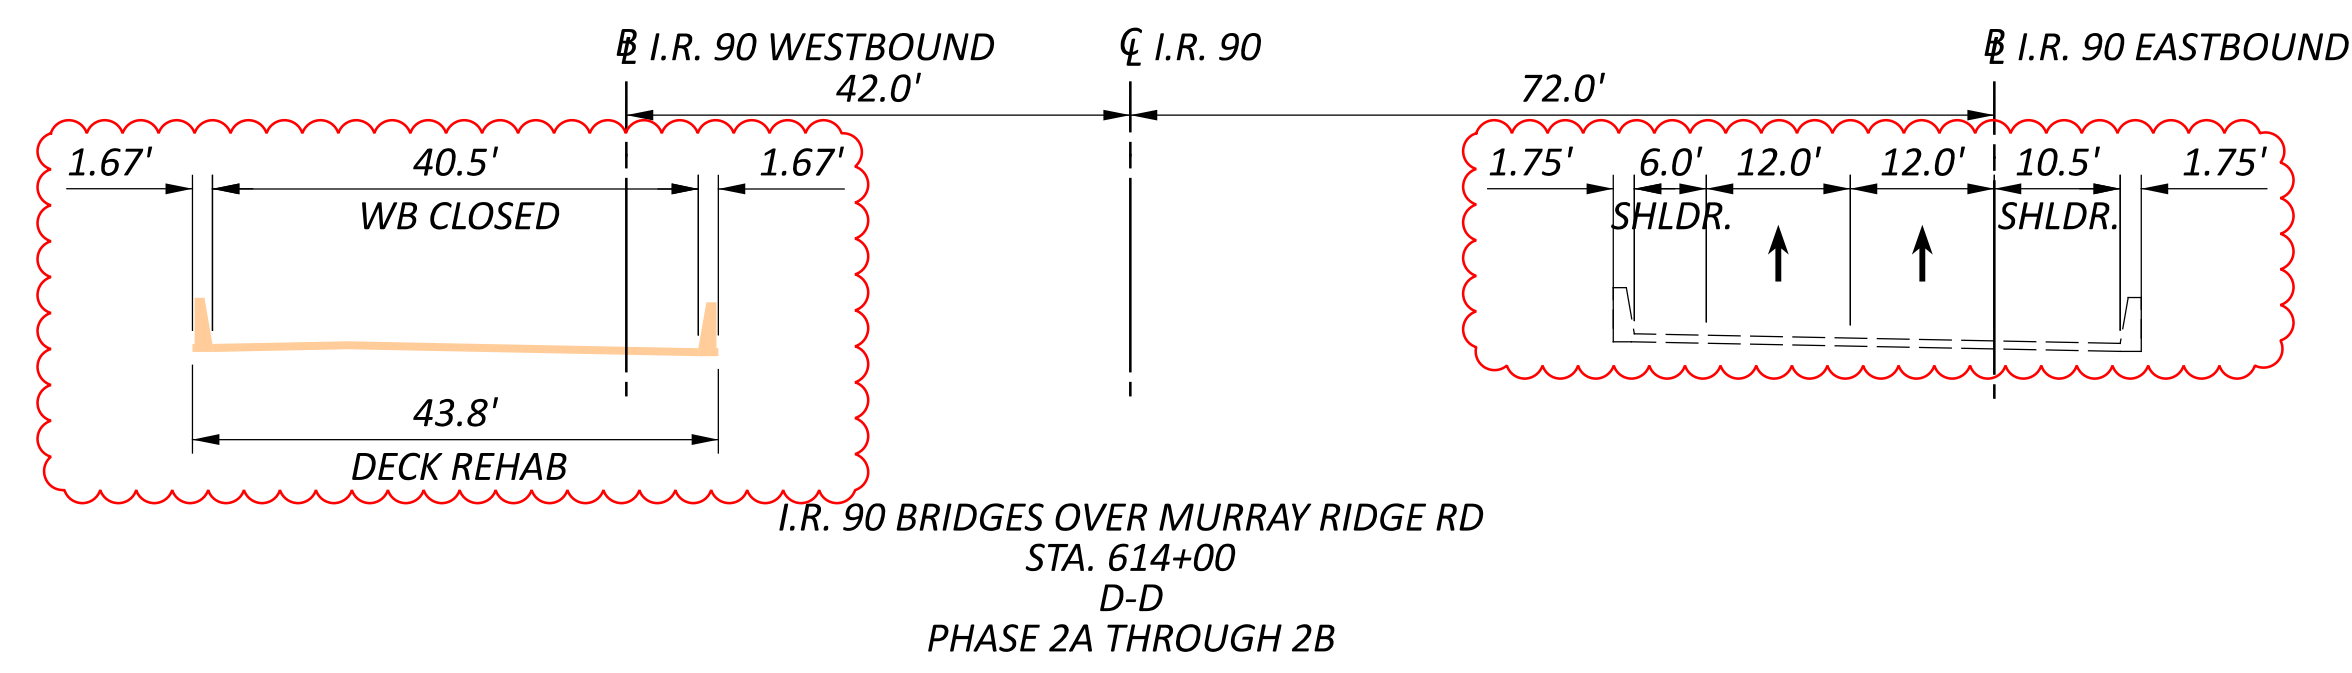
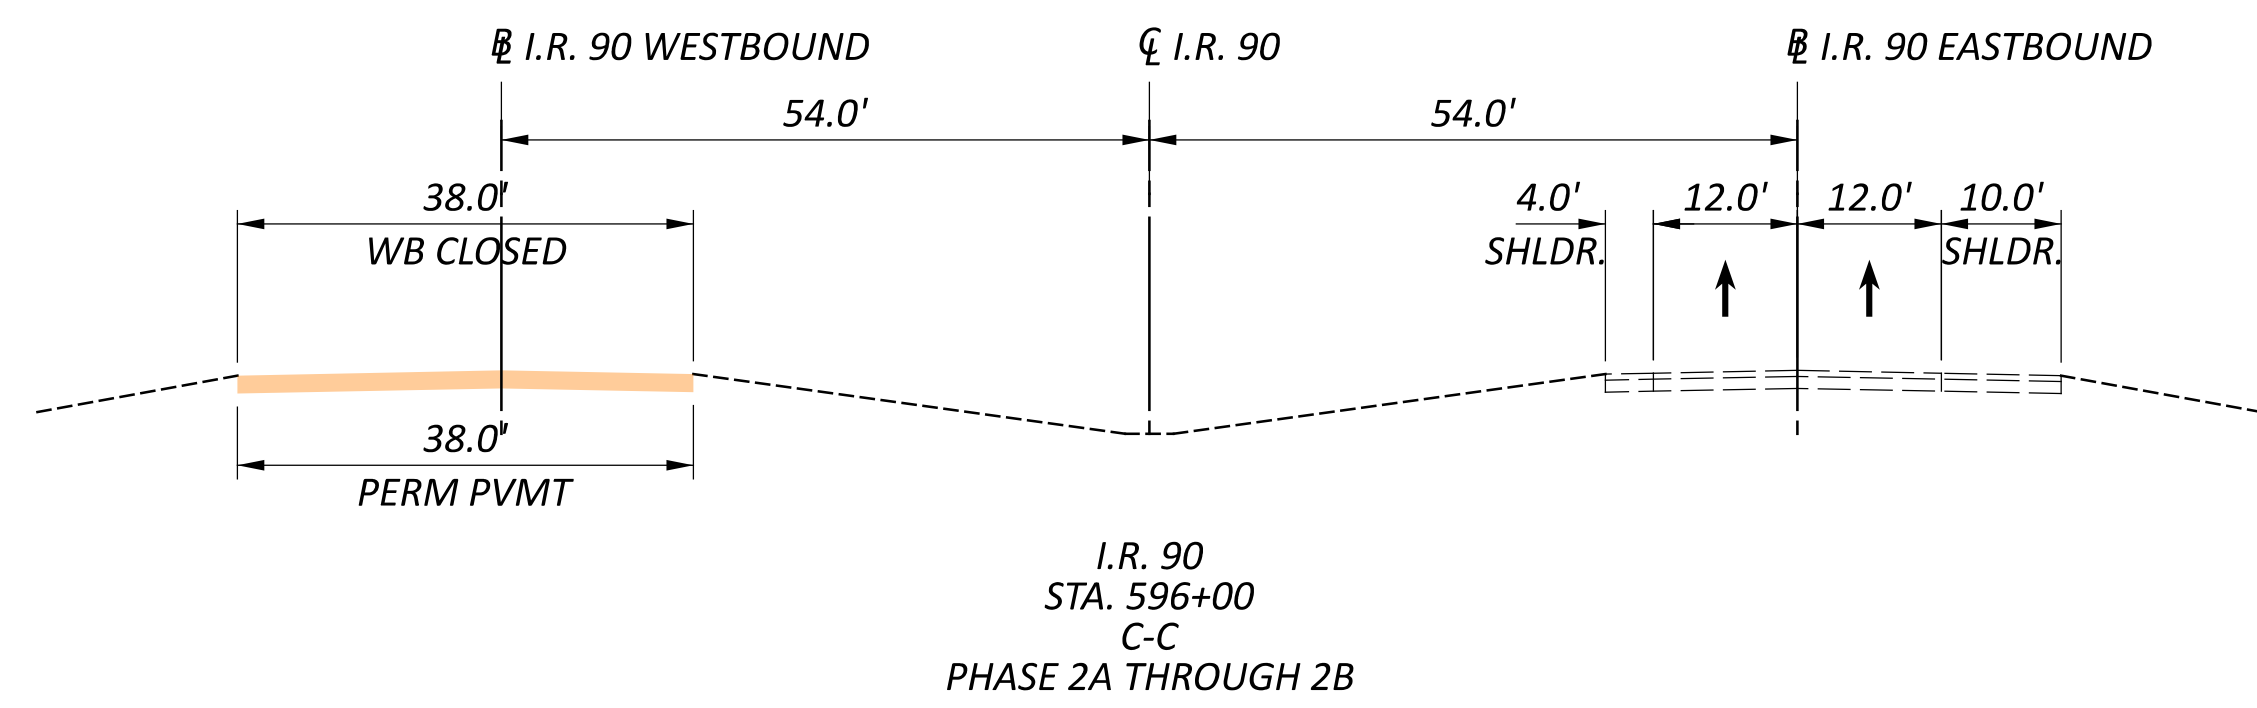


DATE	REVISION	CHECKED	APPROVED
02/10/25	REVISIONS PER ODOT ITP COMMENTS	FR	FR

MODEL: Sheet PAPER SIZE: 7x34 (in.) DATE: 2/10/2025 TIME: 8:59:26 PM USER: p0056366
 pw:\\VAVVA01PWIN101.Parsons.com:Ohio State\Documents\Proposals\Proposals\LOA-90-10.76

LEGEND


-  Direction of Traffic
-  Portable Concrete Barrier
-  Temporary Impact Attenuator
-  Drums
-  Proposed Construction
-  Completed Construction
-  Temporary Pavement
-  Open to Traffic

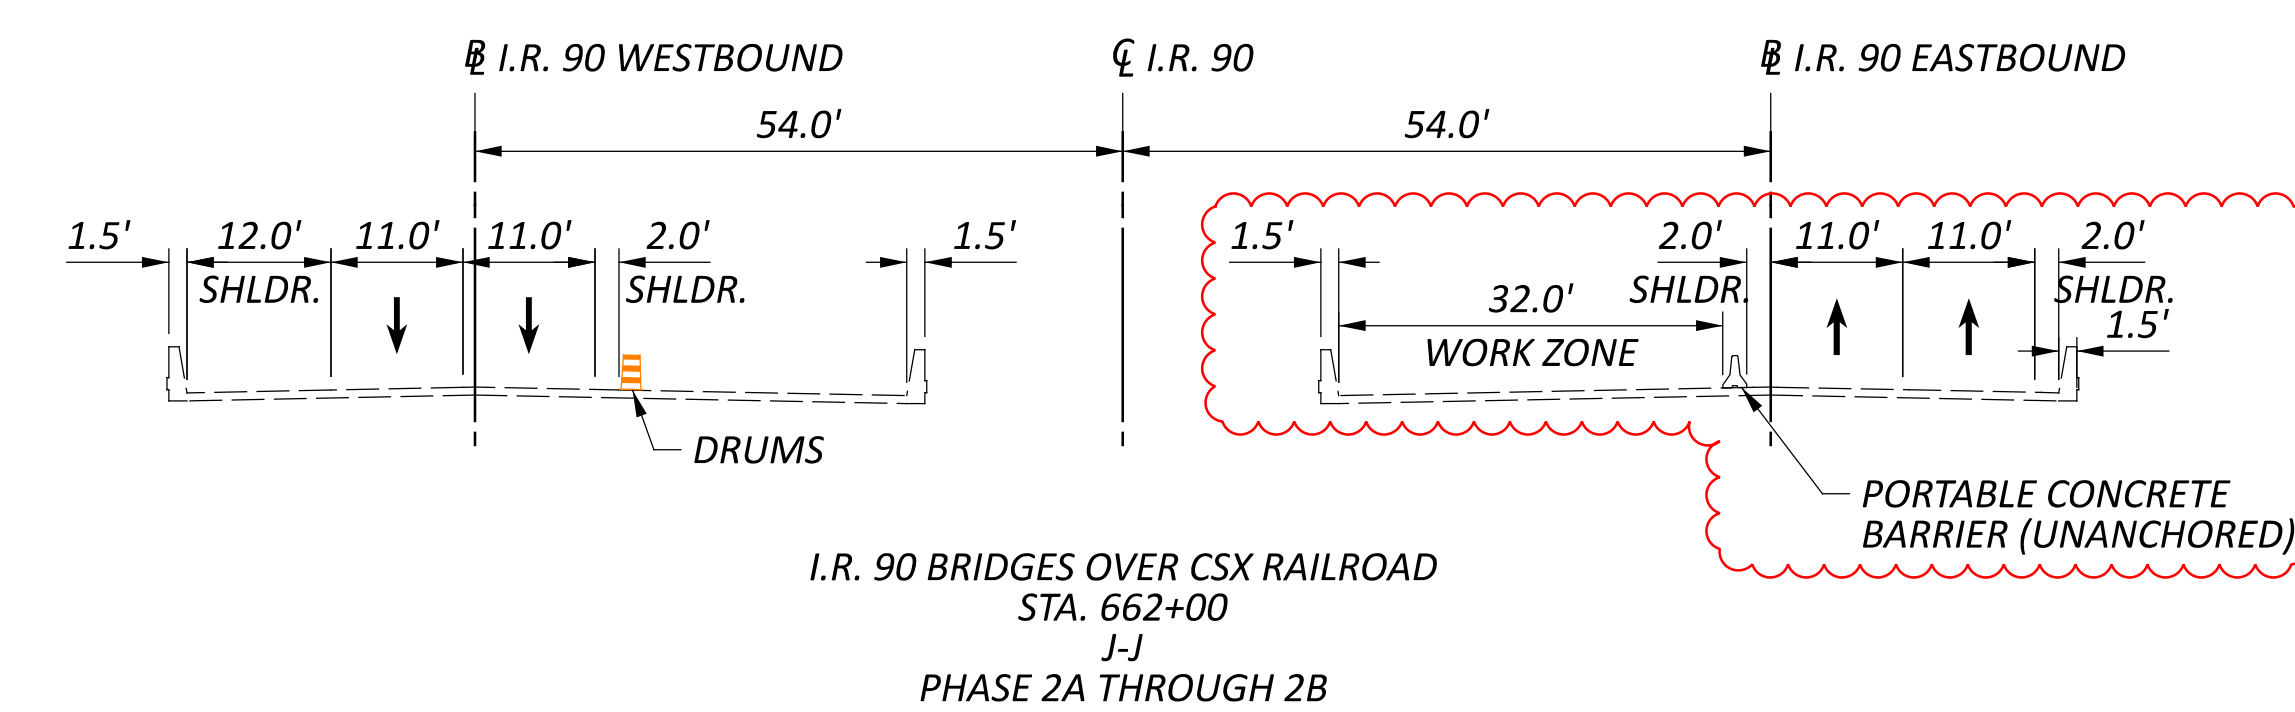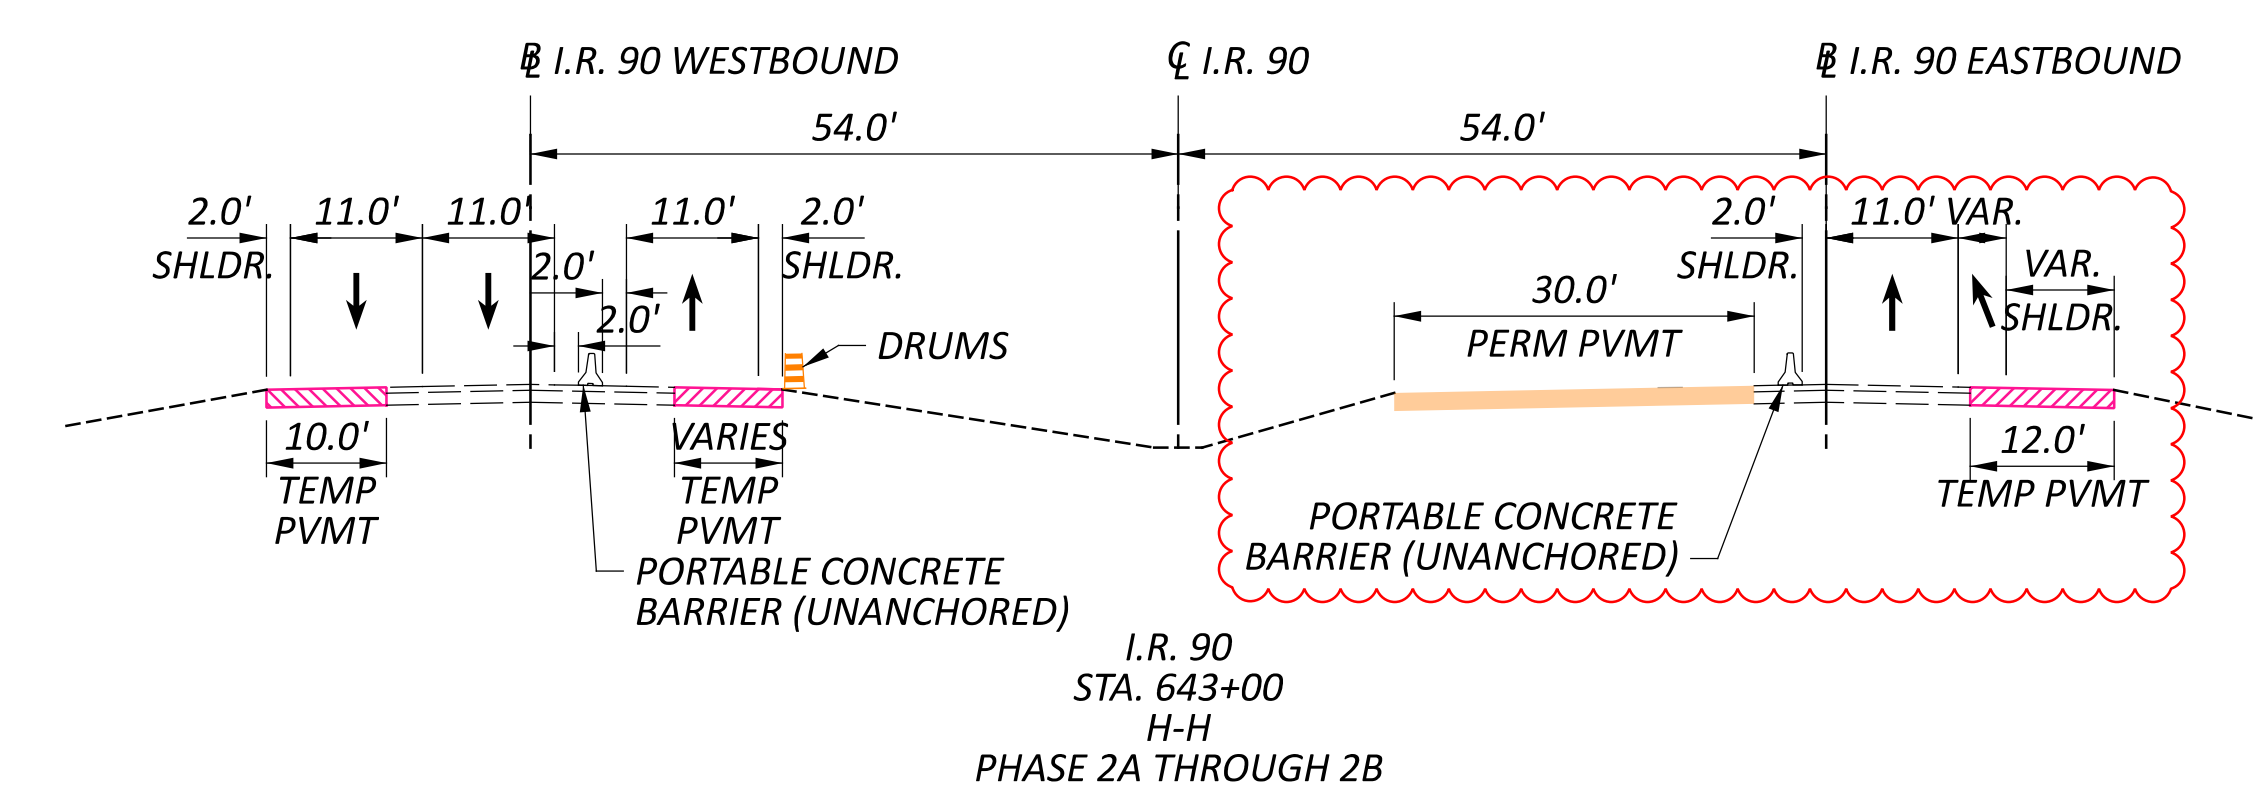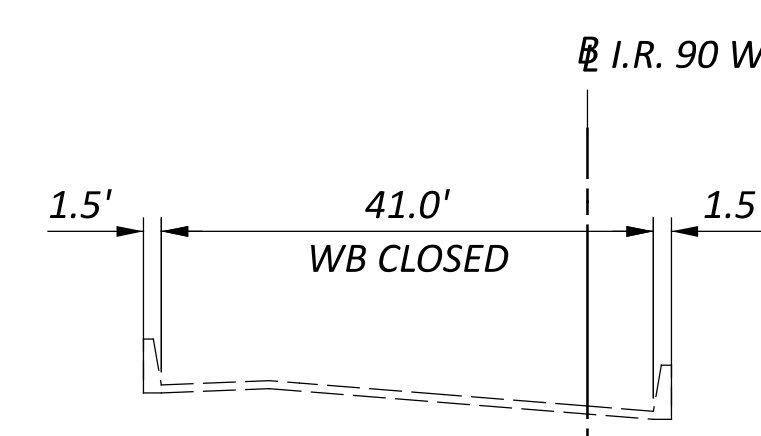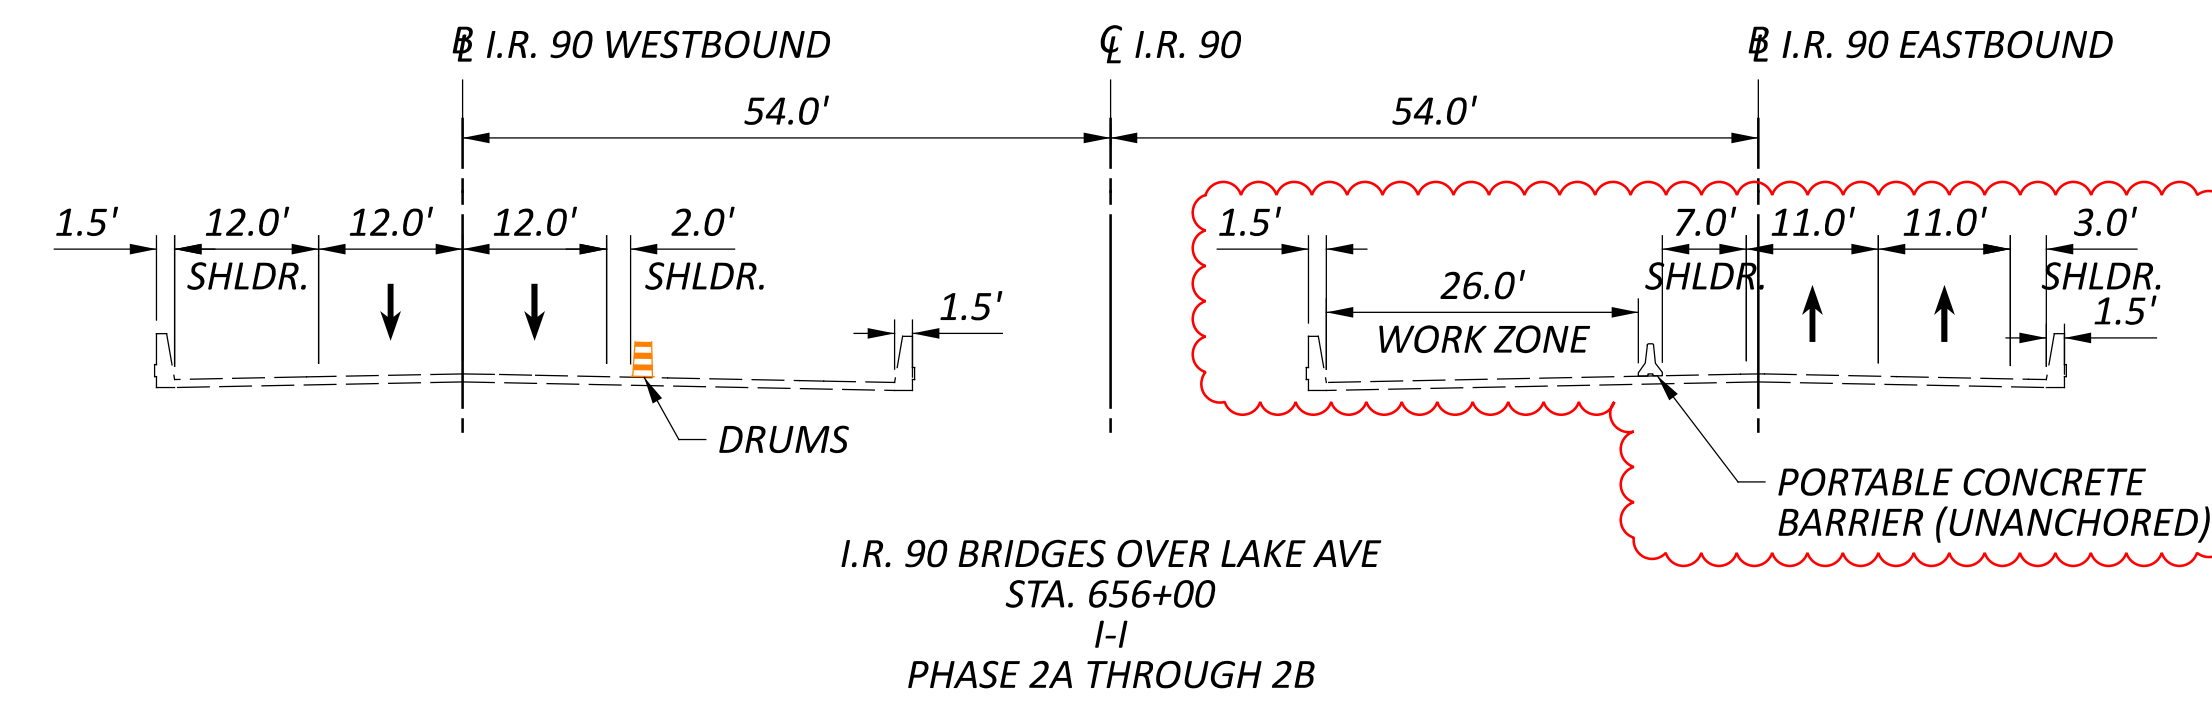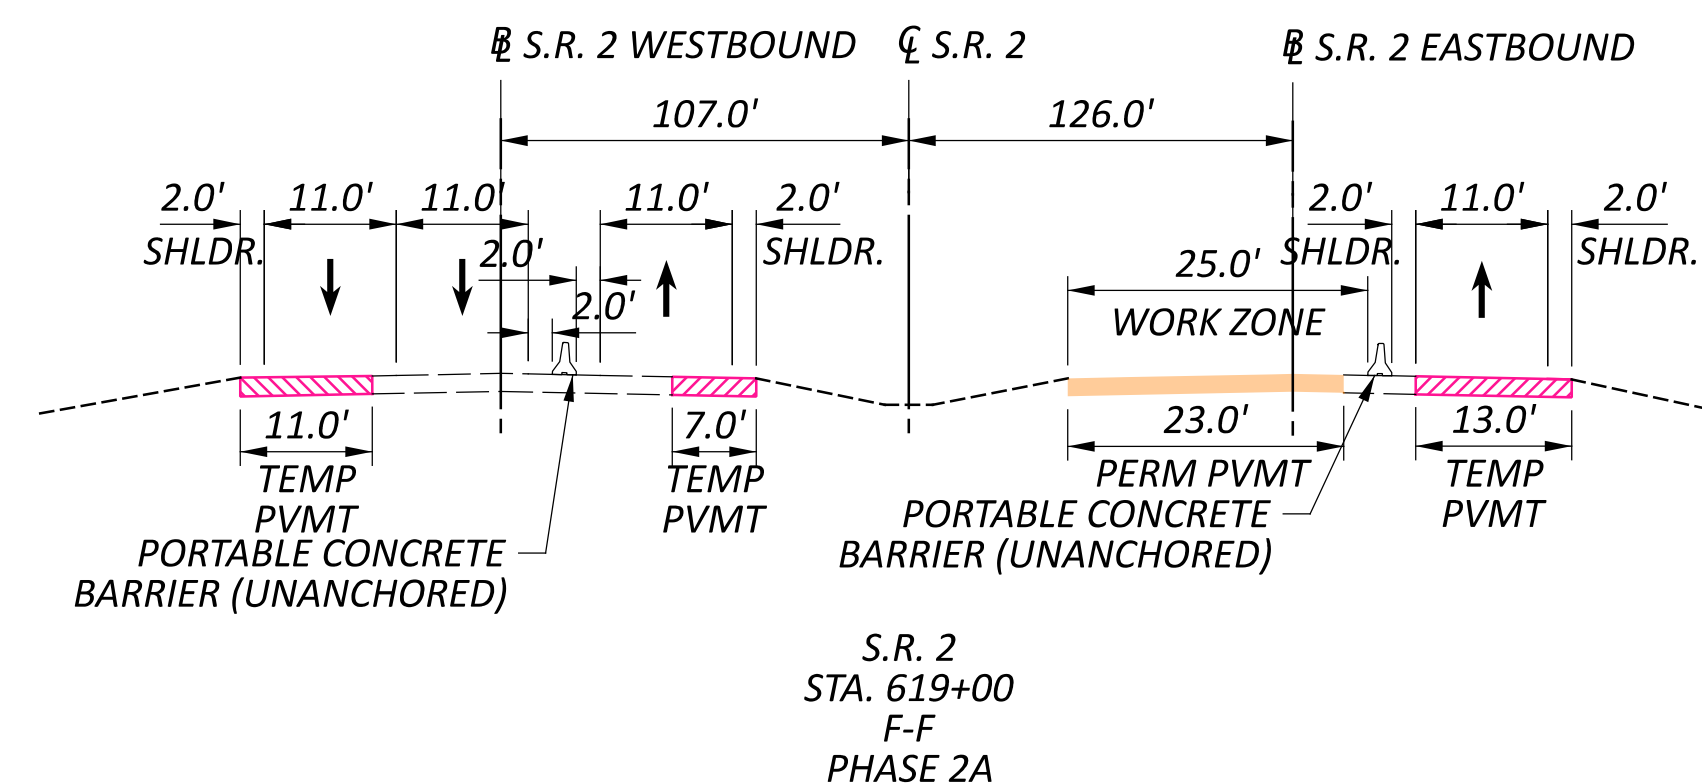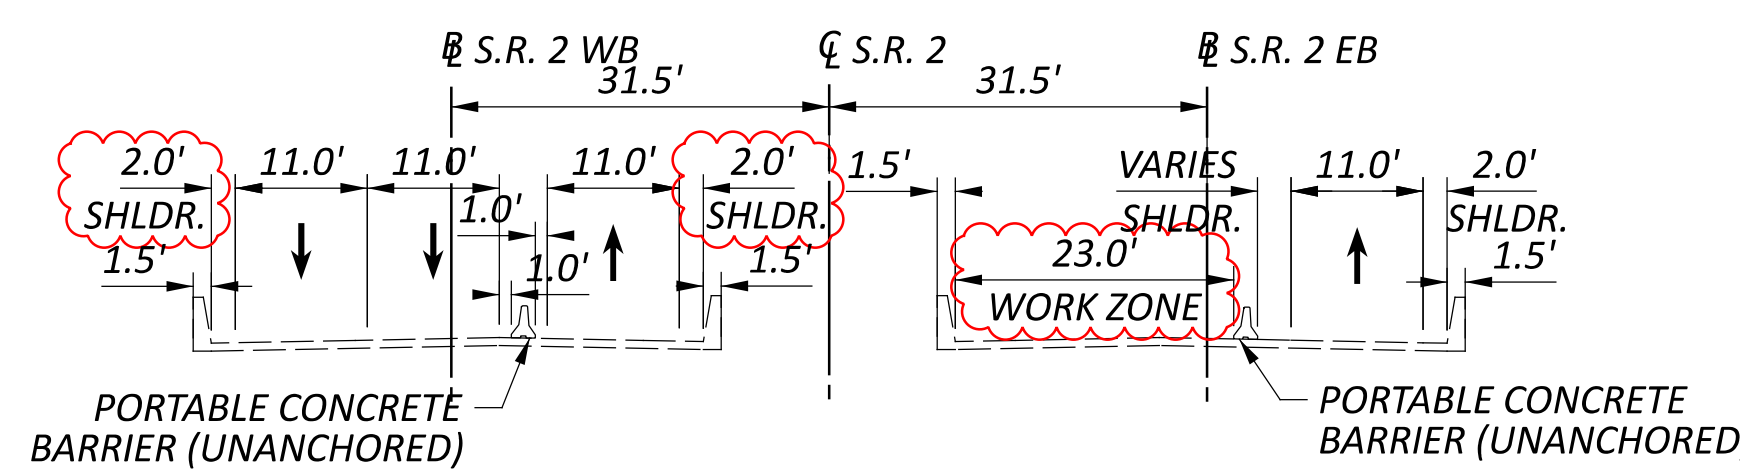

MODEL: Sheet PAPER SIZE: 7x34 (in.) DATE: 2/10/2025 TIME: 9:01:21 PM USER: p0056366
 doc:\3\WAMU\01QUINTO1 Barron.com\Chin State\Documents\Barrons\Shen\09-00-10-76



 *Direction of Traffic*
 *Portable Concrete Barrier*
 *Temporary Impact Attenuation*
 *Drums*
 *Proposed Construction*
 *Completed Construction*
 *Temporary Pavement*
 *Open to Traffic*

DATE	REVISION	CHECKED	APPROVED
02/10/25	REVISIONS PER ODOT ITP COMMENTS	FR	FR

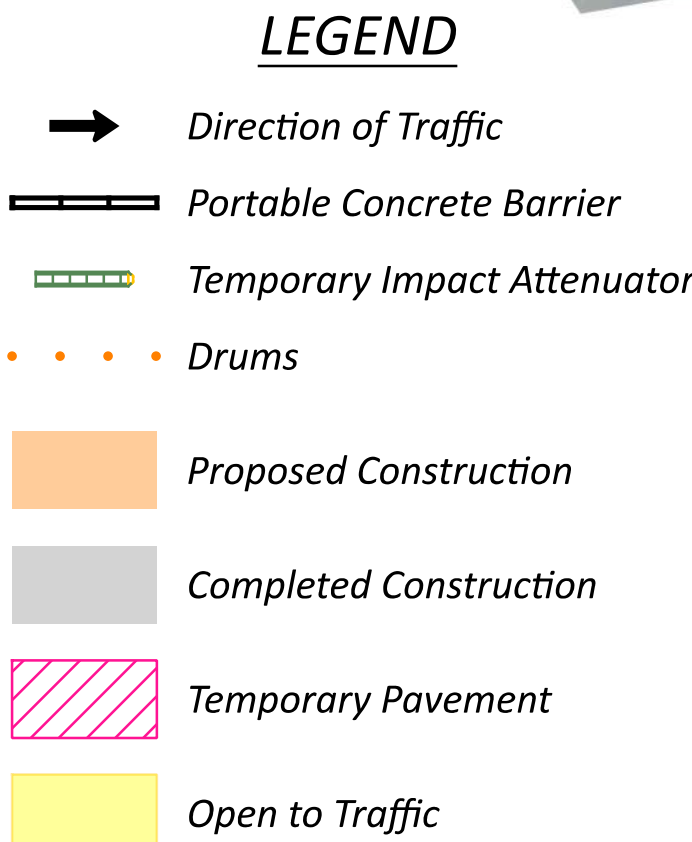


DATE	REVISION	CHECKED	APPROVED	REVIEWER
02/10/25	REVISIONS PER ODOT ITP COMMENTS	FR	FR	FR 01/17/25
				PROJECT ID
				107714
				SHEET TOTAL
				P. 18 41


- LEGEND**
- Direction of Traffic
 - Portable Concrete Barrier
 - Temporary Impact Attenuator
 - ... Drums
 - Proposed Construction
 - Completed Construction
 - Temporary Pavement
 - Open to Traffic

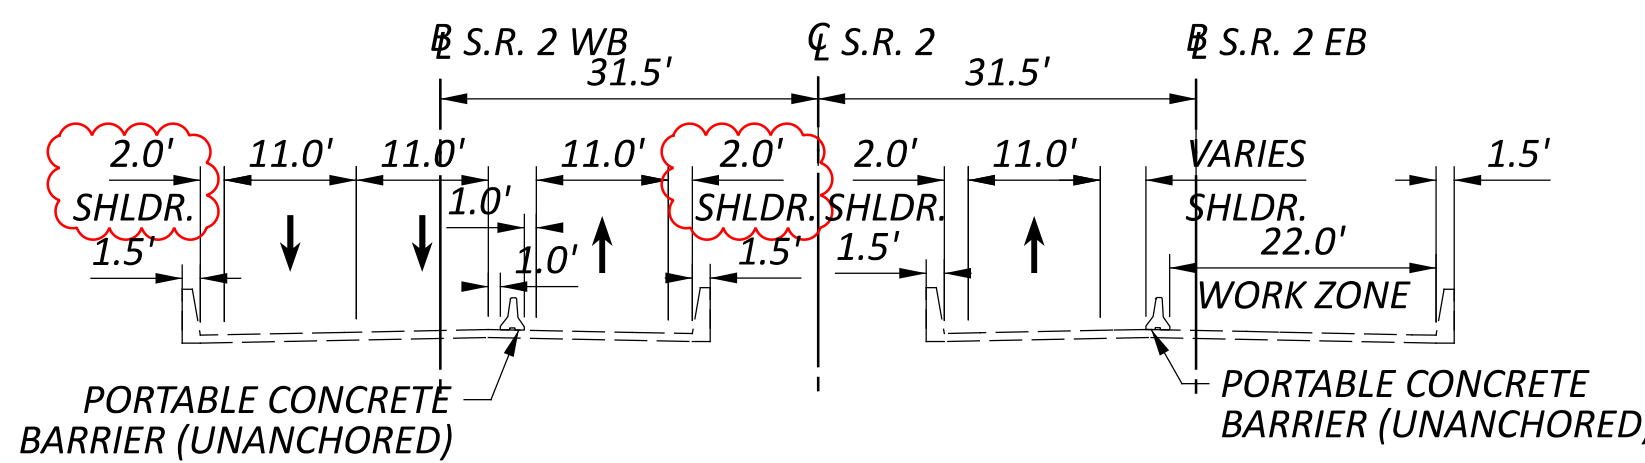 


S.R. 2 BRIDGE OVER MURRAY RIDGE RD
STA. 608+00
E-E
PHASE 2B

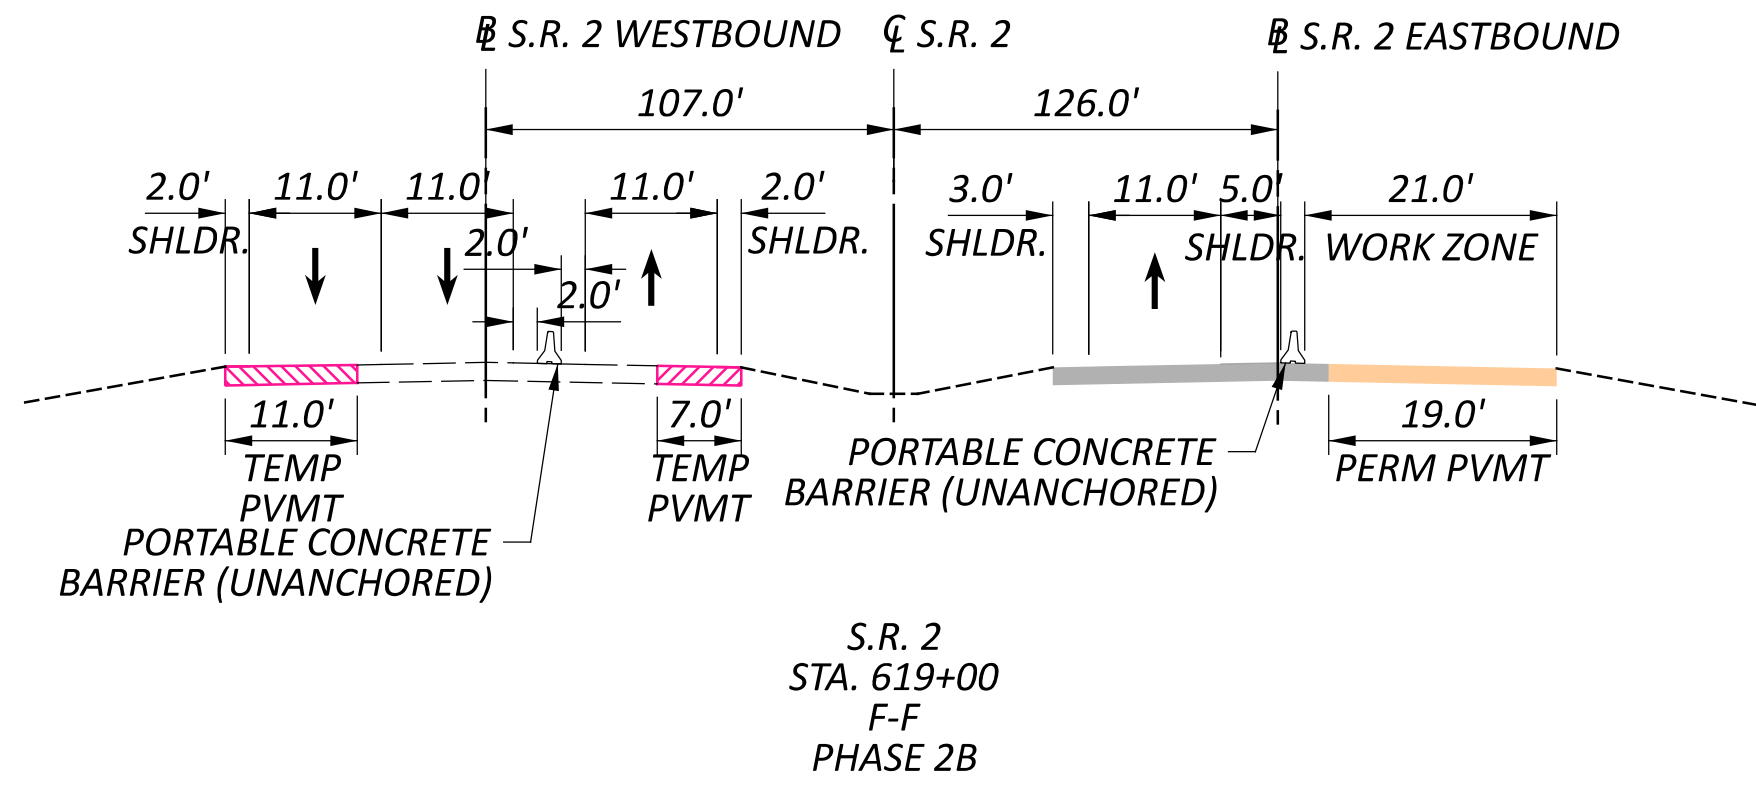


S.R. 2
STA. 619+00
F-F
PHASE 2B

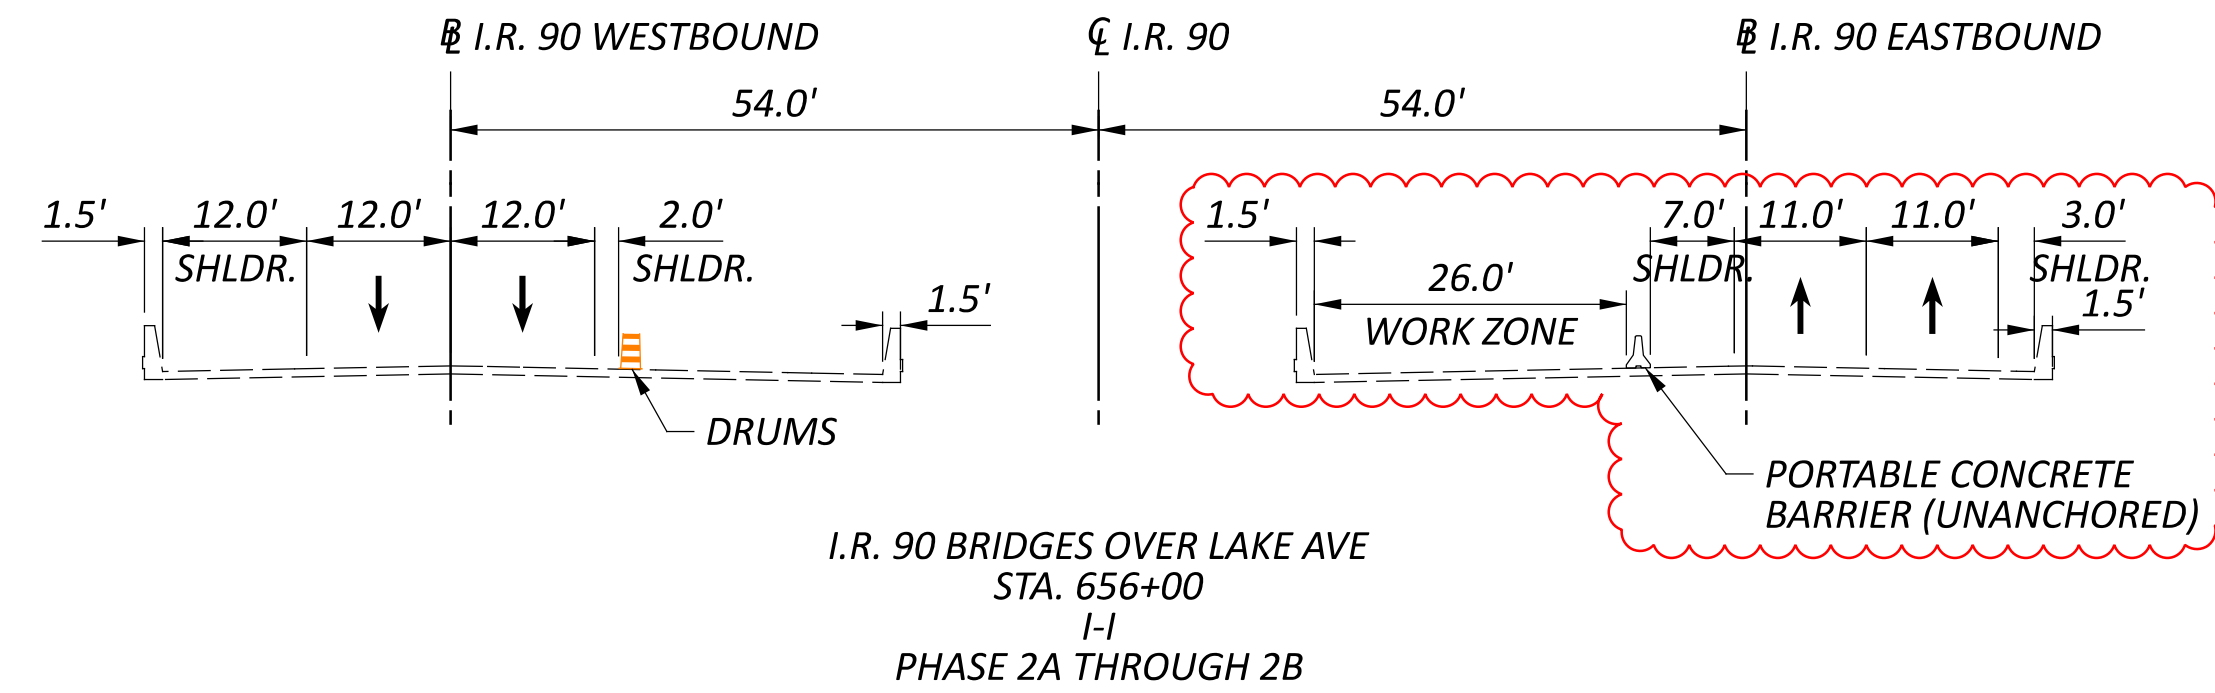


I.R. 90 BRIDGES OVER LAKE AVE
STA. 656+00
PHASE 2A THROUGH 2B

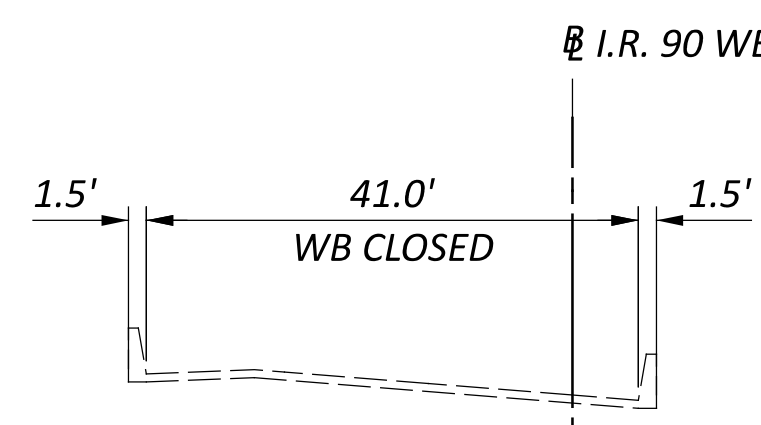

I.R. 90 WB BRIDGE OVER S.R. 2
STA. 626+00
G-G
PHASE 2A THROUGH 2B




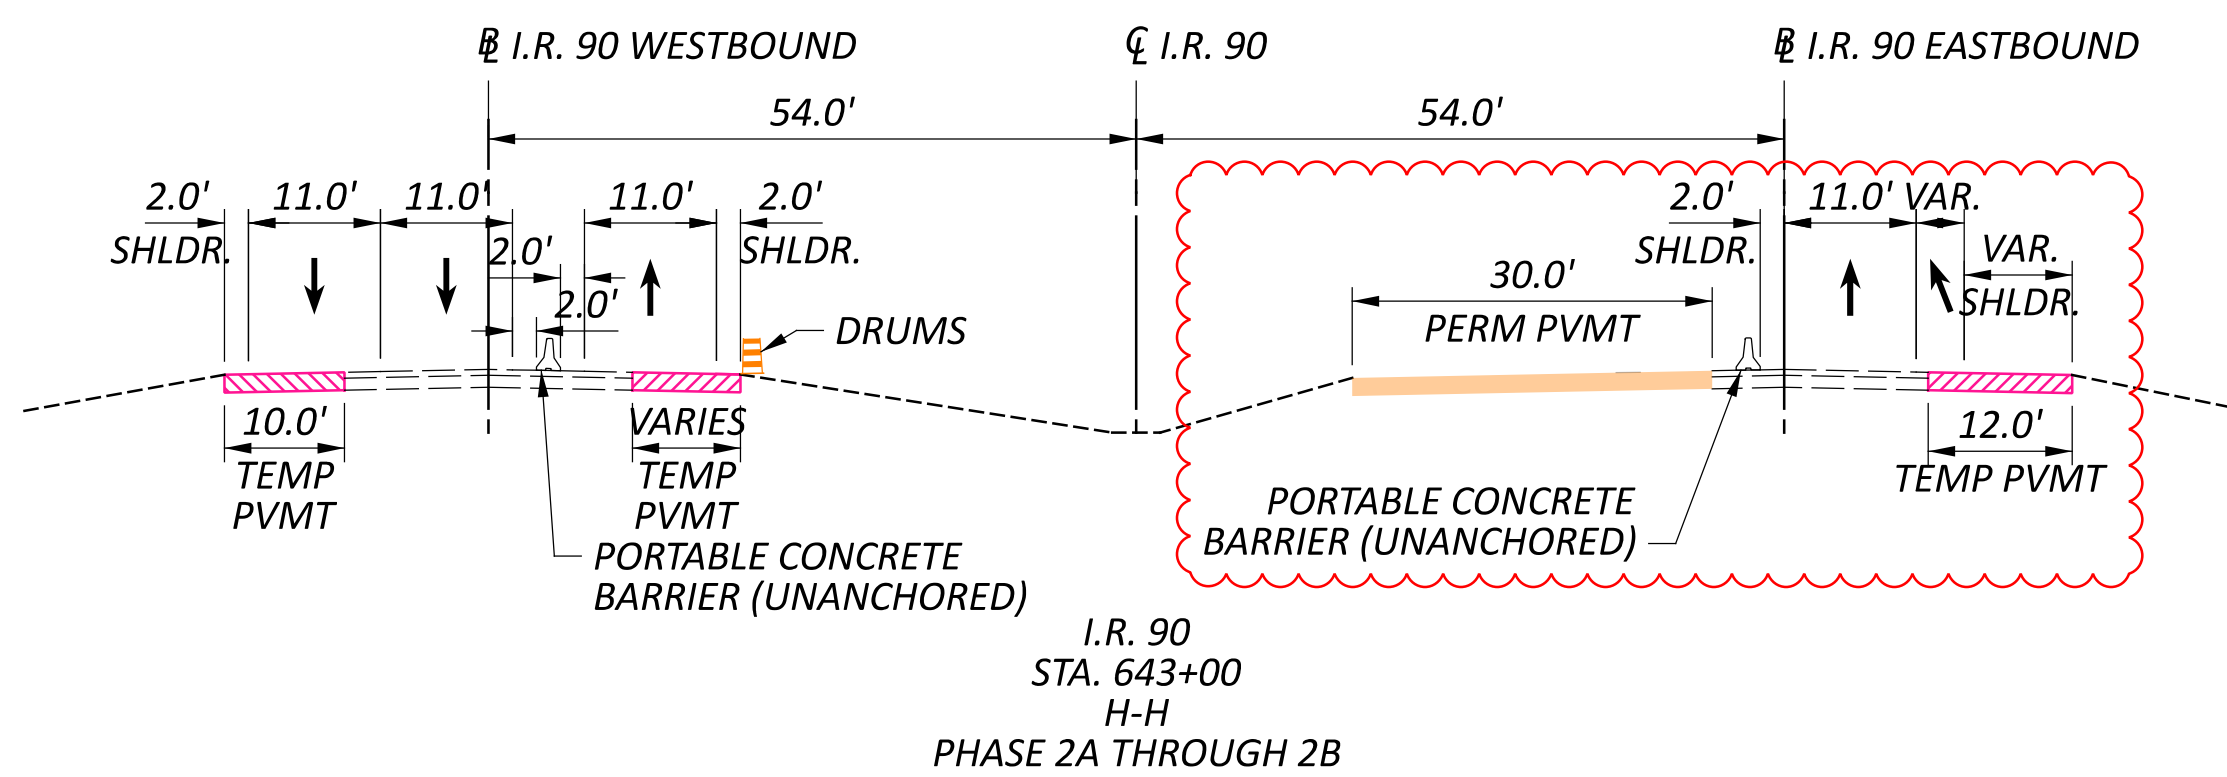


I.R. 90
STA. 643+00
H-H
PHASE 2A THROUGH 2B

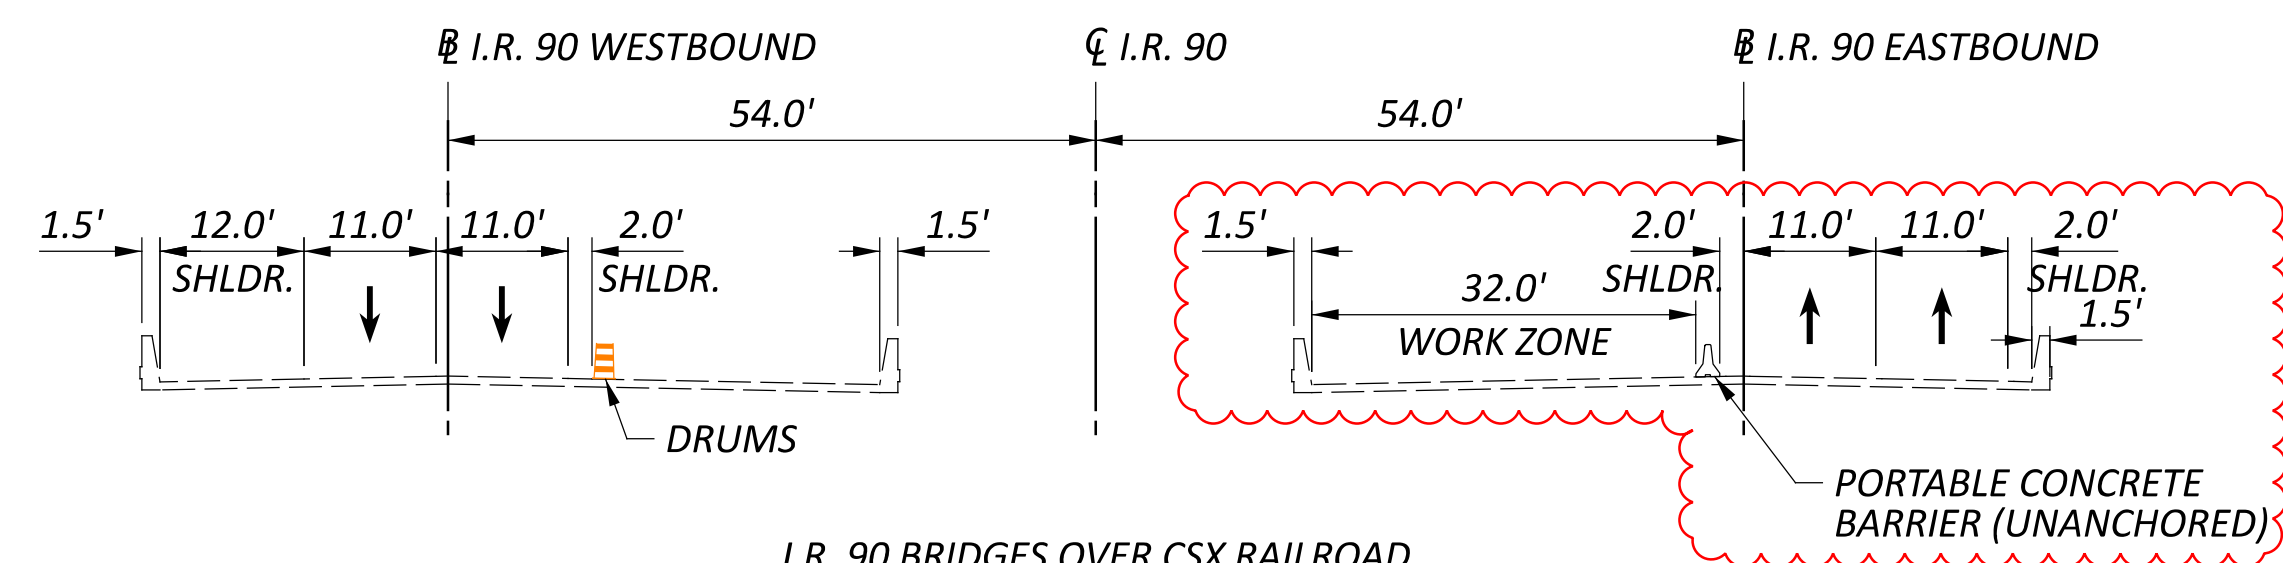

I.R. 90 BRIDGES OVER CSX RAILROAD
STA. 662+00
J-J
PHASE 2A THROUGH 2B


DATE	REVISION	CHECKED	APPROVED
02/10/25	REVISIONS PER ODOT ITP COMMENTS	FR	FR
SHEET	TOTAL		
P. 19	41		

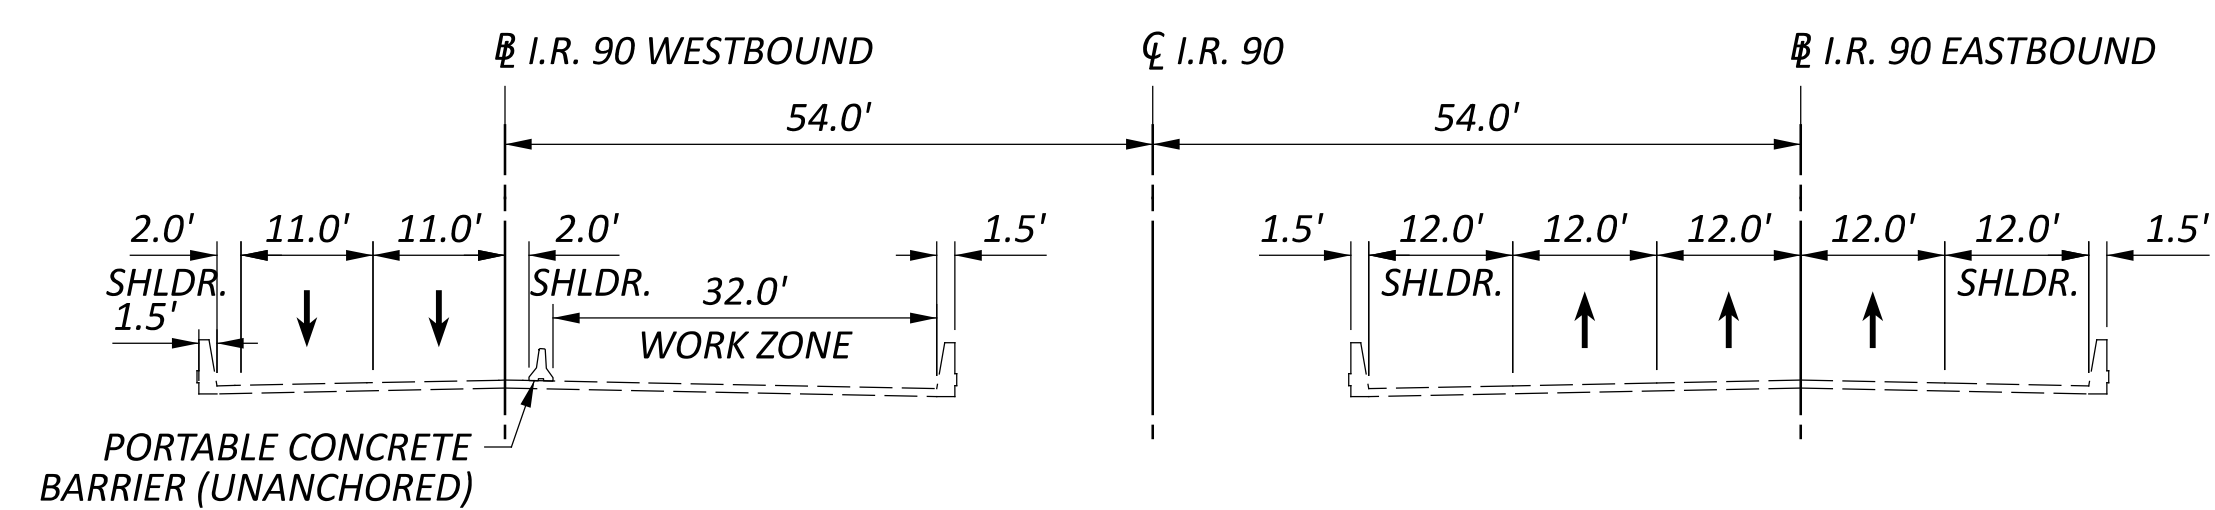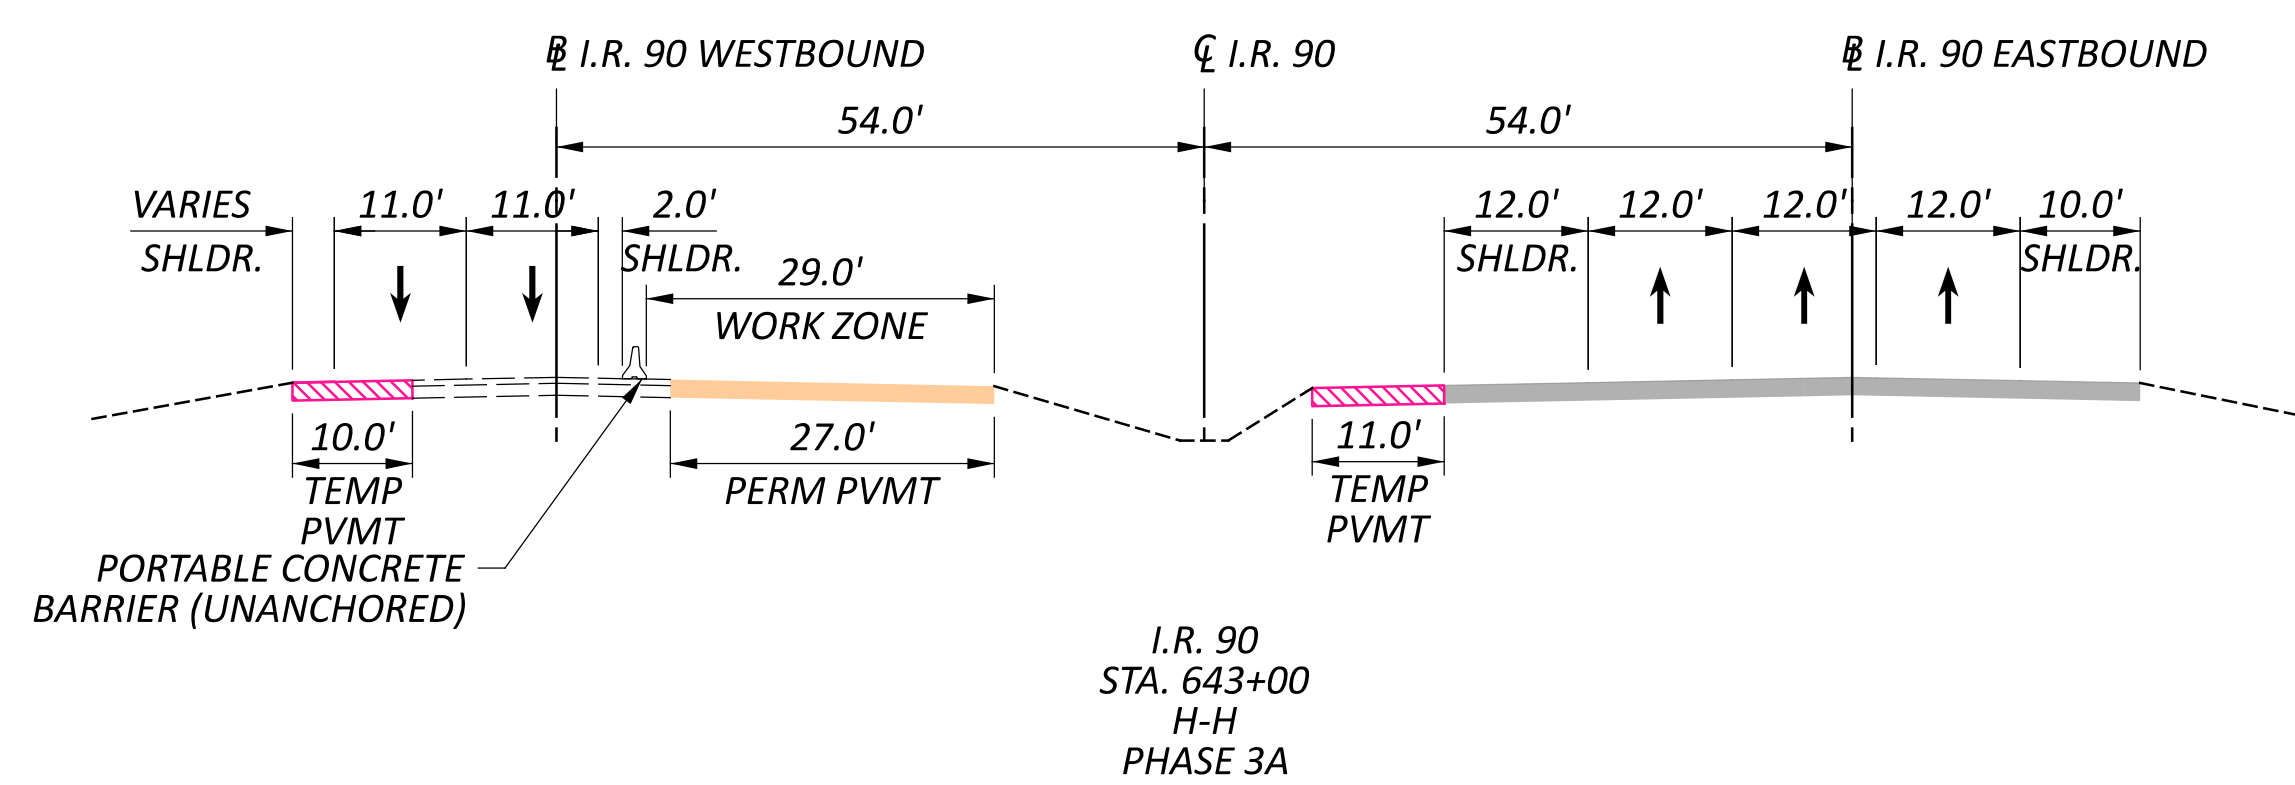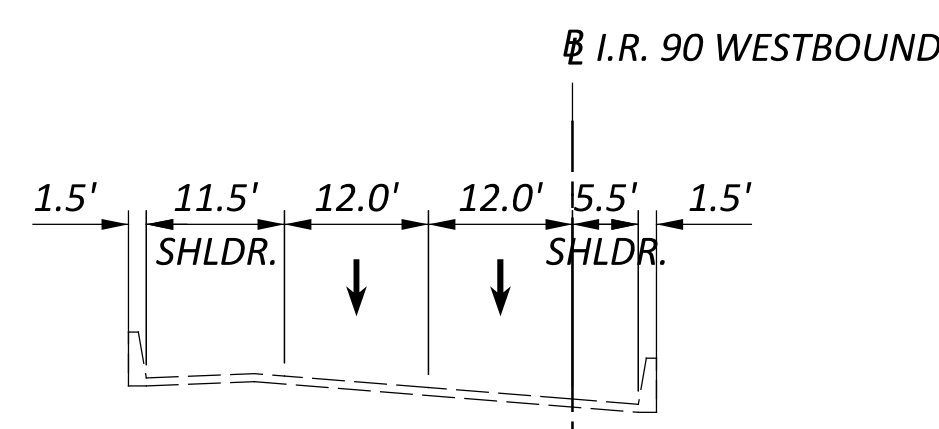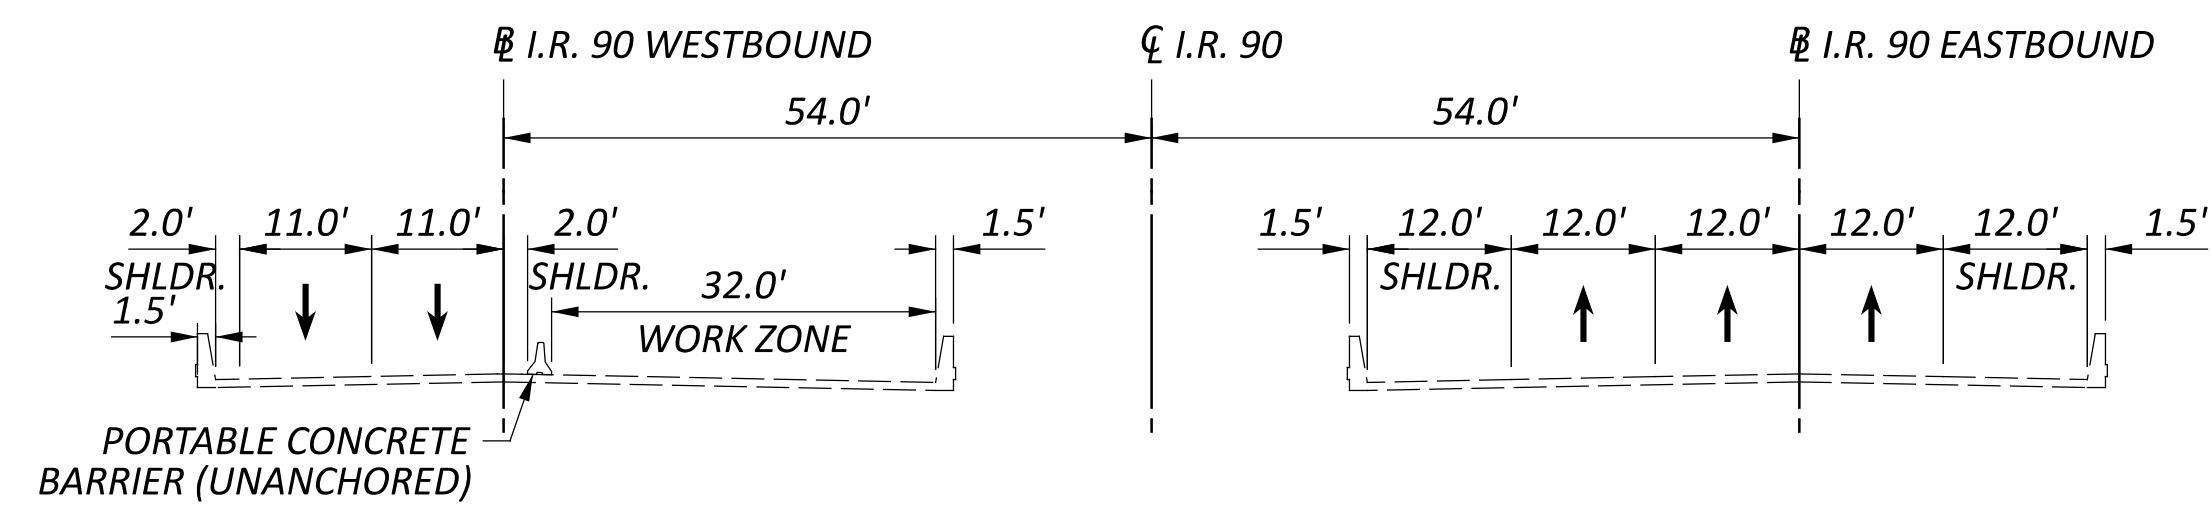

DATE	REVISION	CHECKED	APPROVED
02/10/25	REVISIONS PER ODOT ITP COMMENTS	FR	FR


LOR-090-10.76

 *Direction of Traffic*
 *Portable Concrete Barrier*
 *Temporary Impact Attenuation*
 *Drums*
 *Proposed Construction*
 *Completed Construction*
 *Temporary Pavement*
 *Open to Traffic*


 


 *Direction of Traffic*
 *Portable Concrete Barrier*
 *Temporary Impact Attenuation*
 *Drums*
 *Proposed Construction*
 *Completed Construction*
 *Temporary Pavement*
 *Open to Traffic*

DATE	REVISION	CHECKED	APPROVED	REVIEWER
02/10/25	REVISIONS PER ODOT ITP COMMENTS	FR	FR	FR 01/17/25
				PROJECT ID
				107714
				SHEET TOTAL
				P. 21 41

 

DATE	REVISION	CHECKED	APPROVED	REVIEWER	
02/10/25	REVISIONS PER ODOT ITP COMMENTS	FR	FR	FR 01/17/25	
				PROJECT ID	
				107714	
				SHEET	TOTAL
				P. 22	41

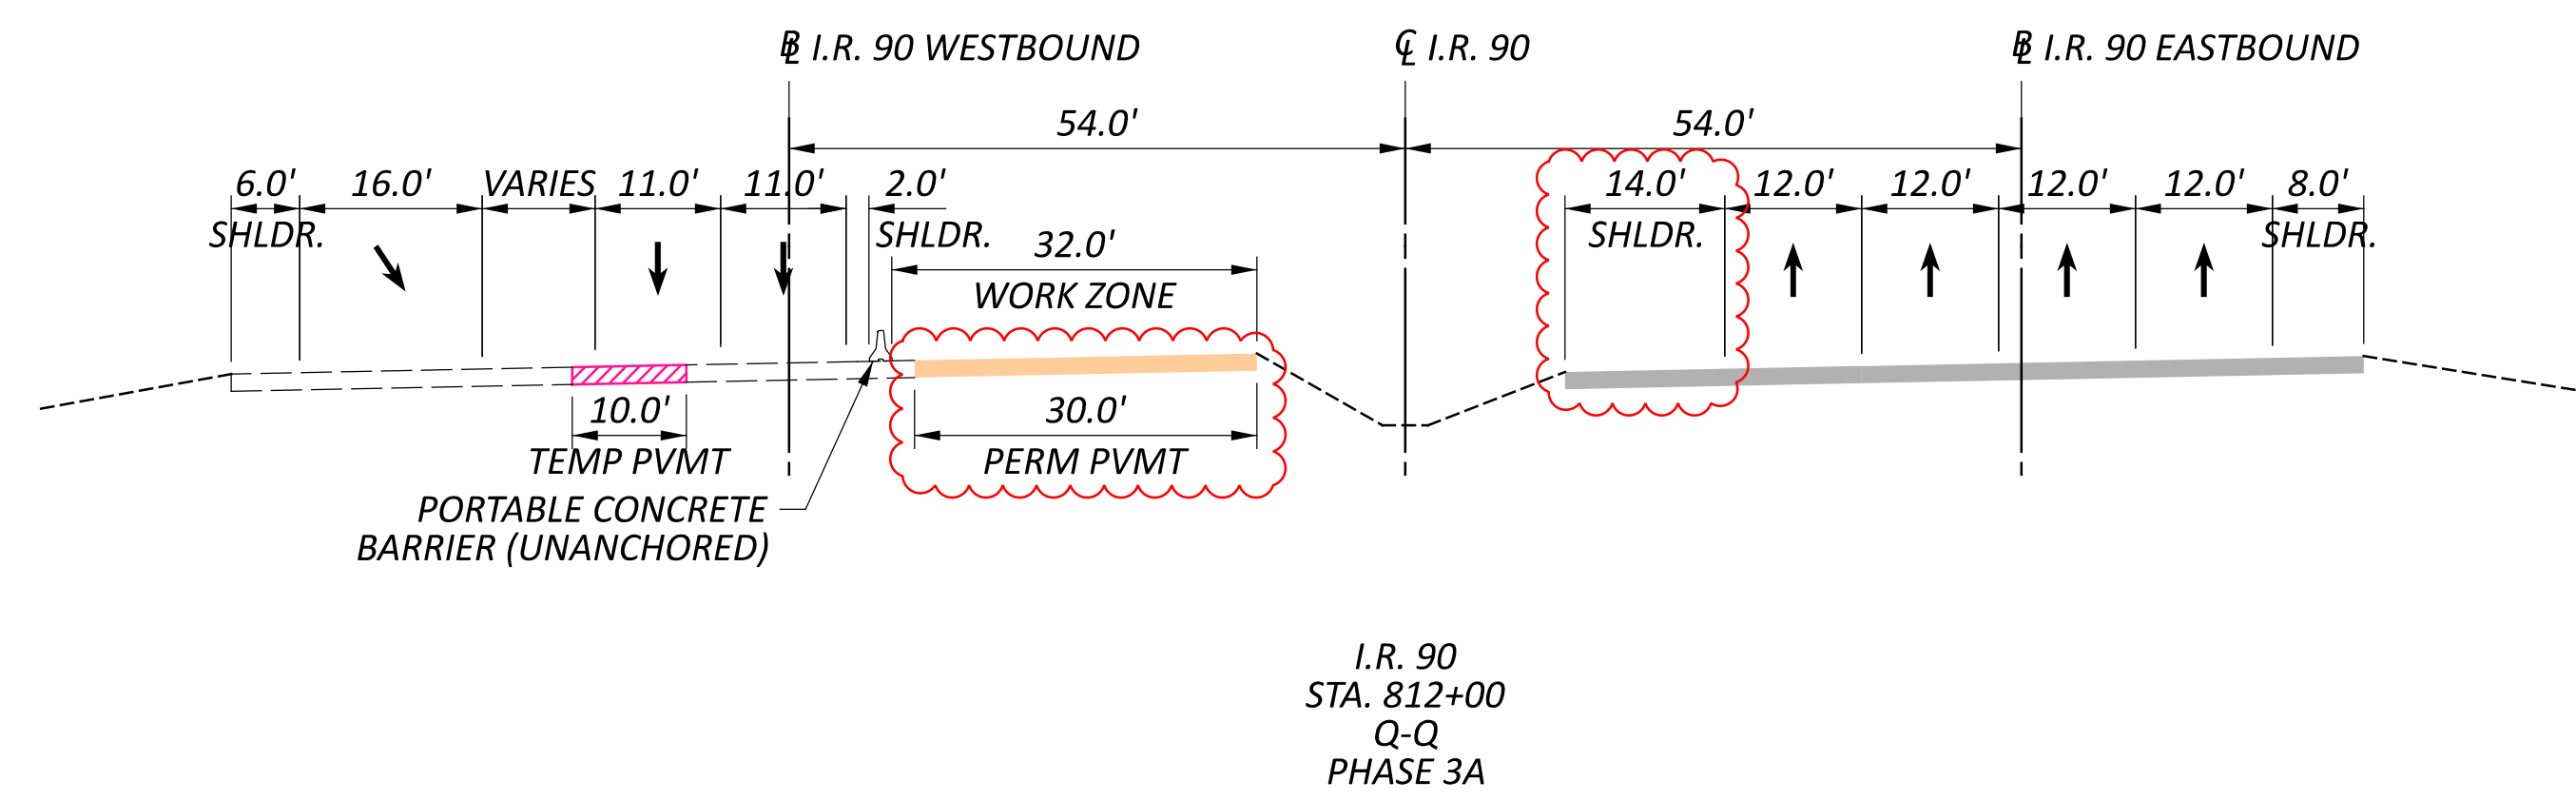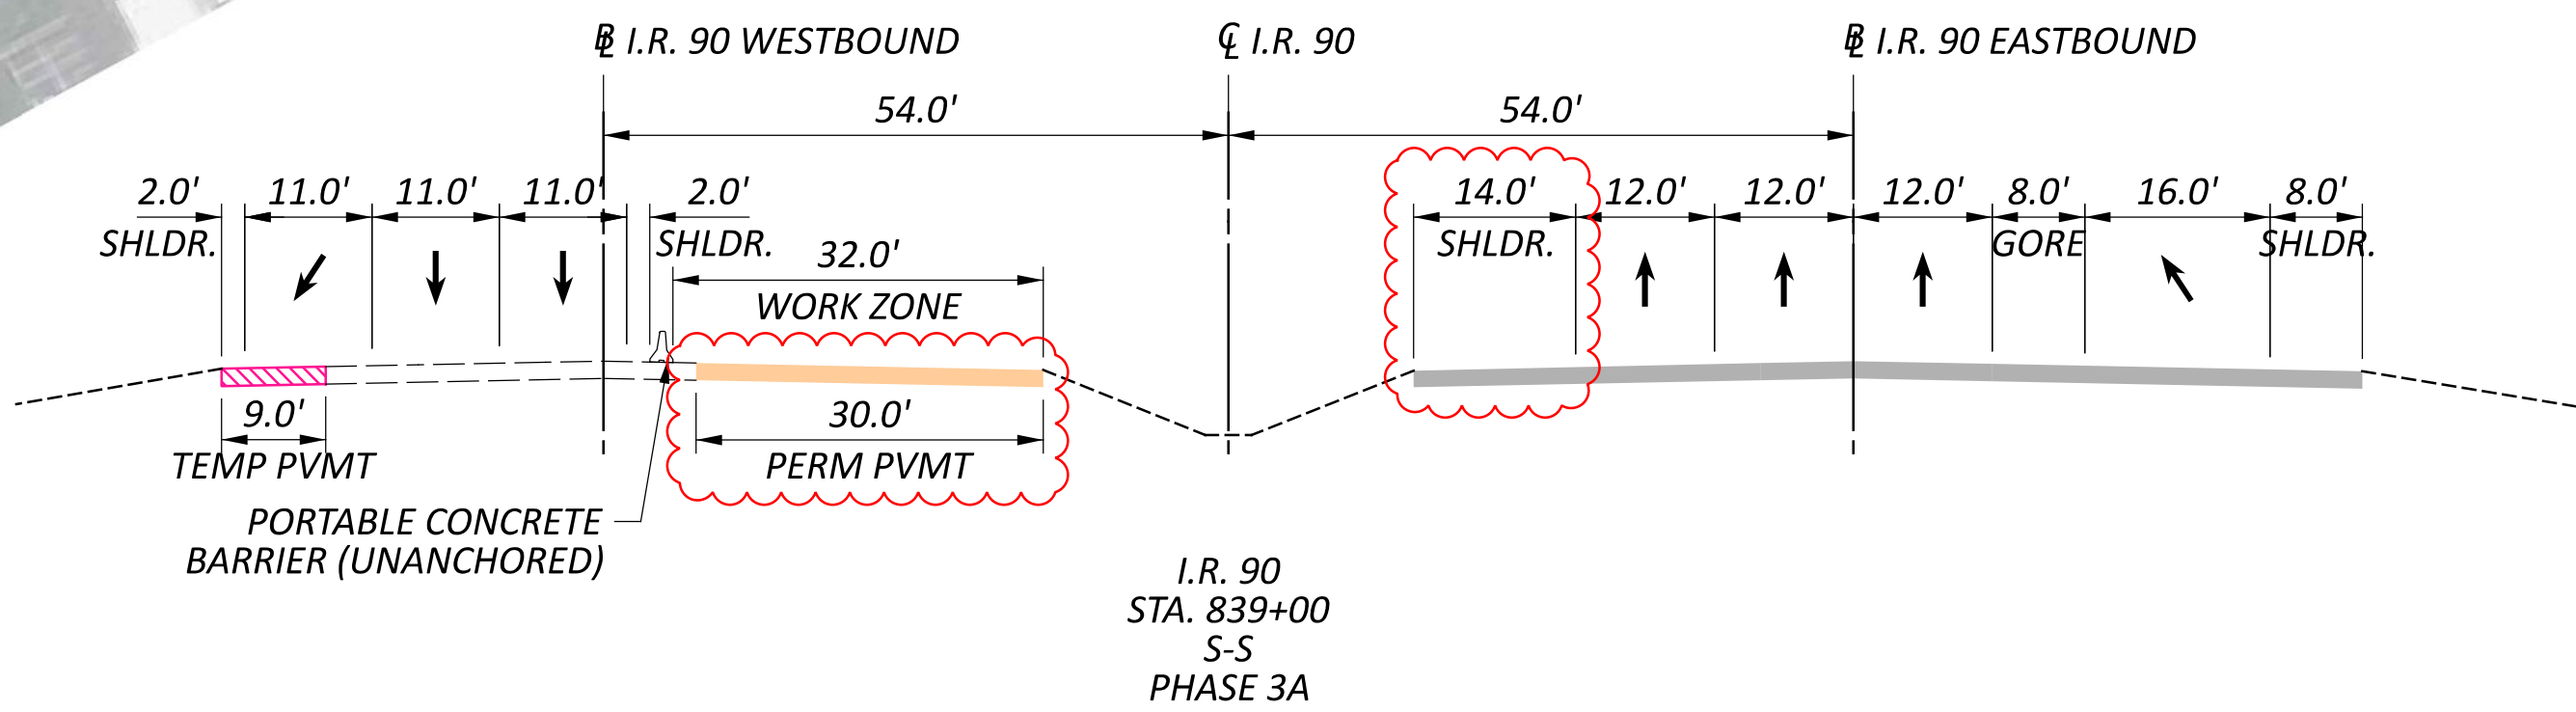

 *Direction of Traffic*
 *Portable Concrete Barrier*
 *Temporary Impact Attenuator*
 *Drums*
 *Proposed Construction*
 *Completed Construction*
 *Temporary Pavement*
 *Open to Traffic*





DATE	REVISION	CHECKED	APPROVED	REVIEWER	
02/10/25	REVISIONS PER ODOT ITP COMMENTS	FR	FR	FR	01/17/Z
				PROJECT ID	
				107714	
				SHEET	TOTAL
				P. 23	41



- LEGEND**
- Direction of Traffic
 - Portable Concrete Barrier
 - Temporary Impact Attenuator
 - ... Drums
 - Proposed Construction
 - Completed Construction
 - Temporary Pavement
 - Open to Traffic




DATE	REVISION	CHECKED	APPROVED
02/10/25	REVISIONS PER ODOT ITP COMMENTS	FR	FR

DESIGNER	MRC
REVIEWER	FR
PROJECT NO.	107714
SHEET	TOTAL
P. 25	41

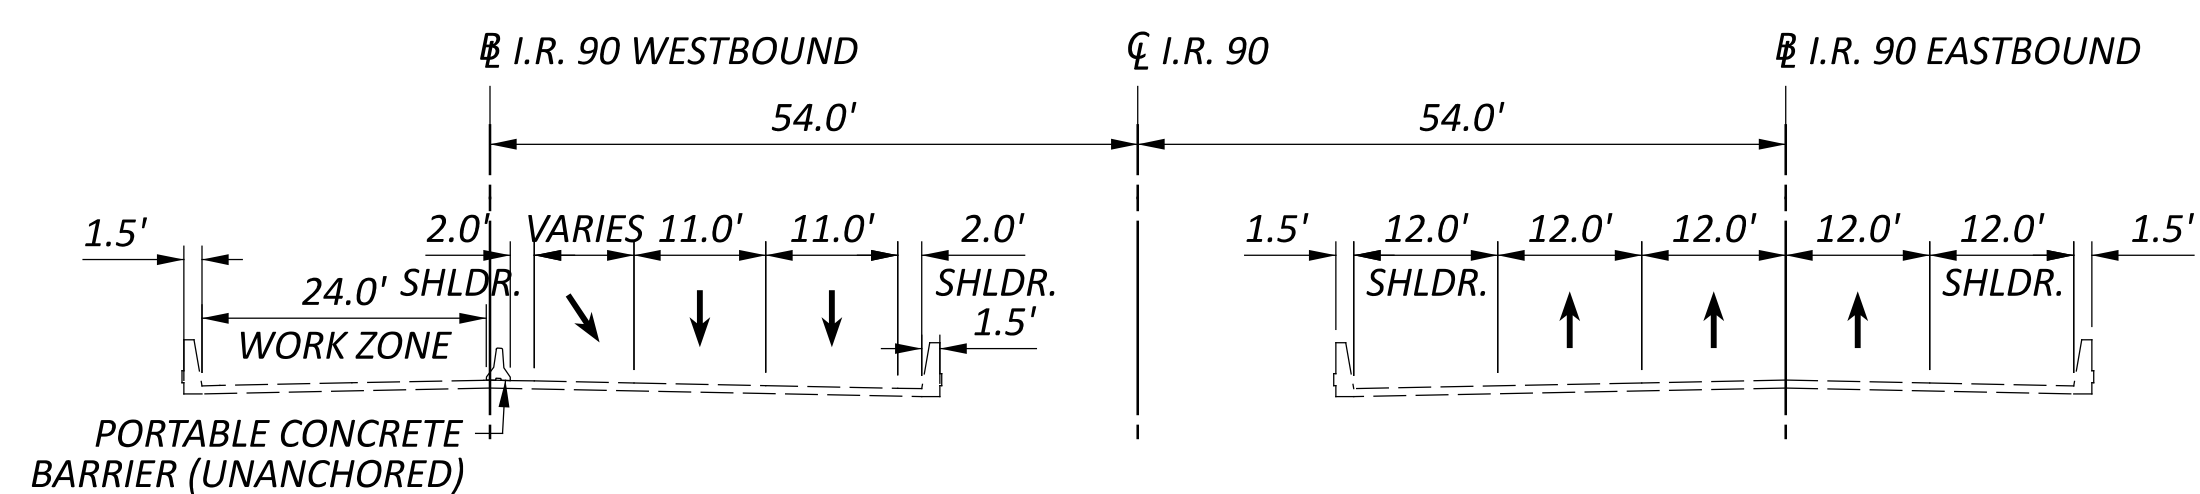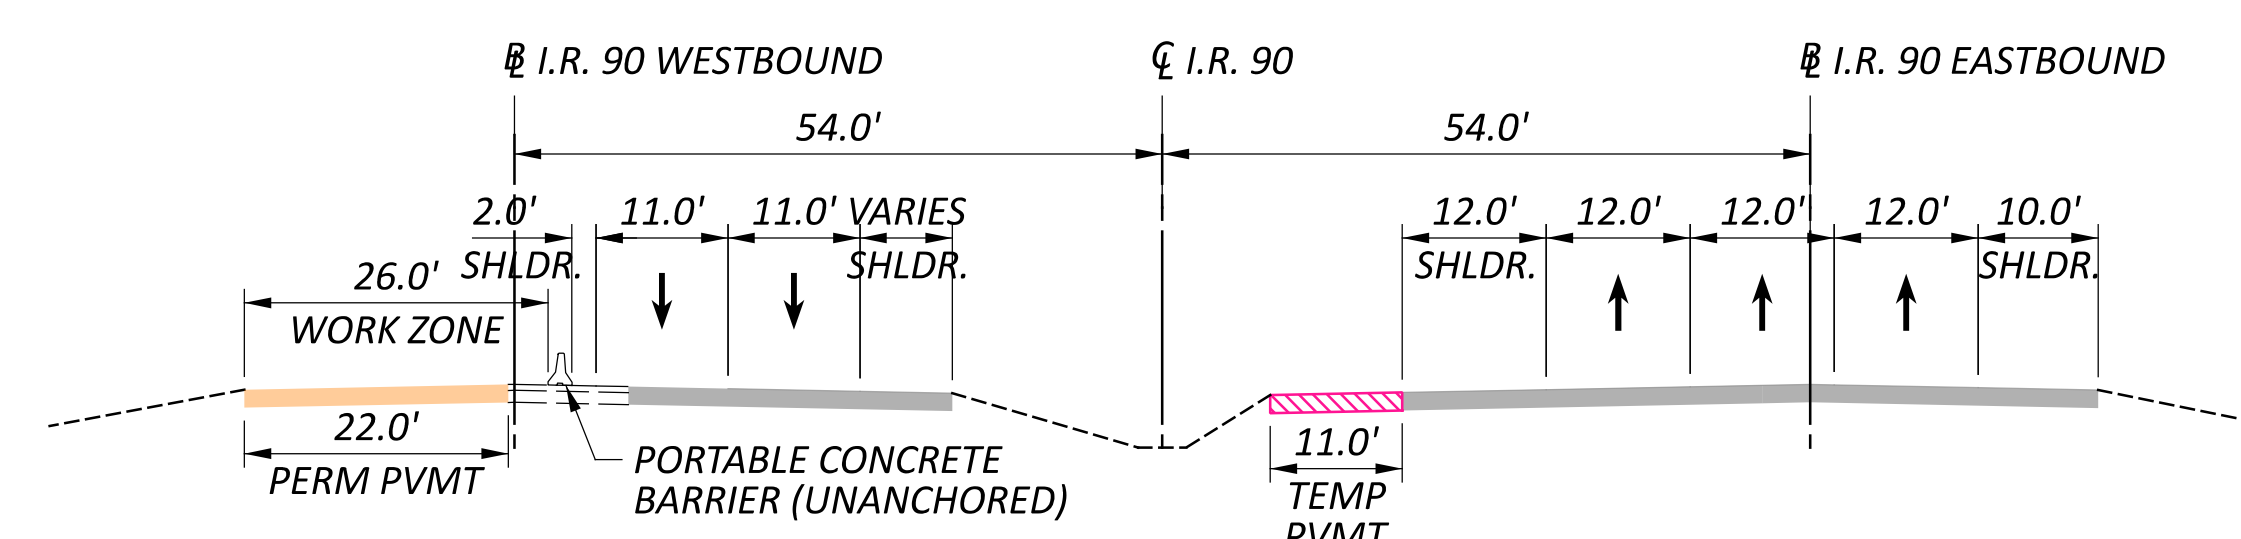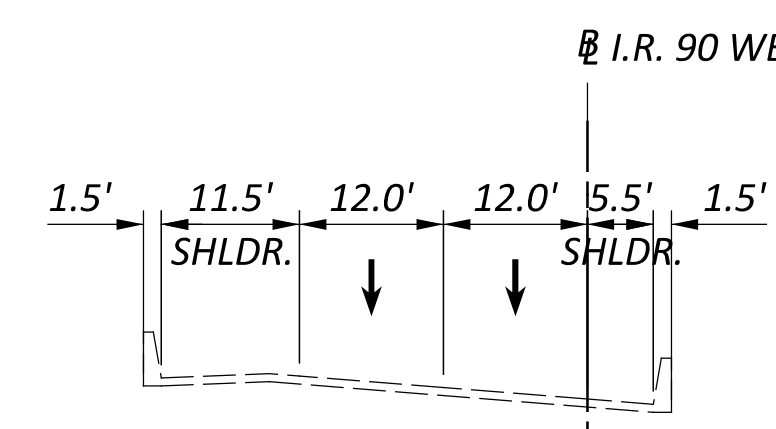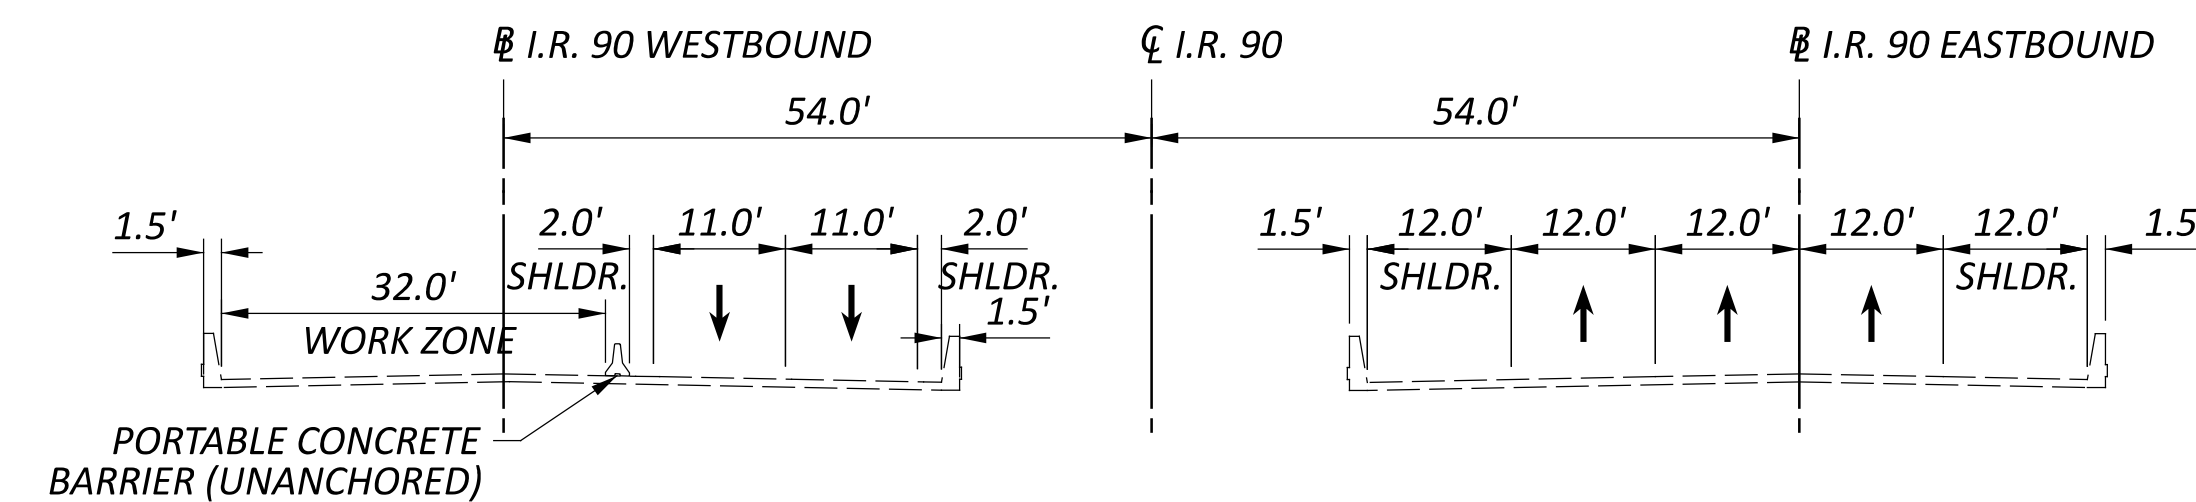

 *Direction of Traffic*
 *Portable Concrete Barrier*
 *Temporary Impact Attenuator*
 *Drums*
 *Proposed Construction*
 *Completed Construction*
 *Temporary Pavement*
 *Open to Traffic*


DATE	REVISION	CHECKED	APPROVED	REVIEWER
02/10/25	REVISIONS PER ODOT ITP COMMENTS	FR	FR	FR 01/17/25
				PROJECT ID
				107714
				SHEET TOTAL
				P. 26 41

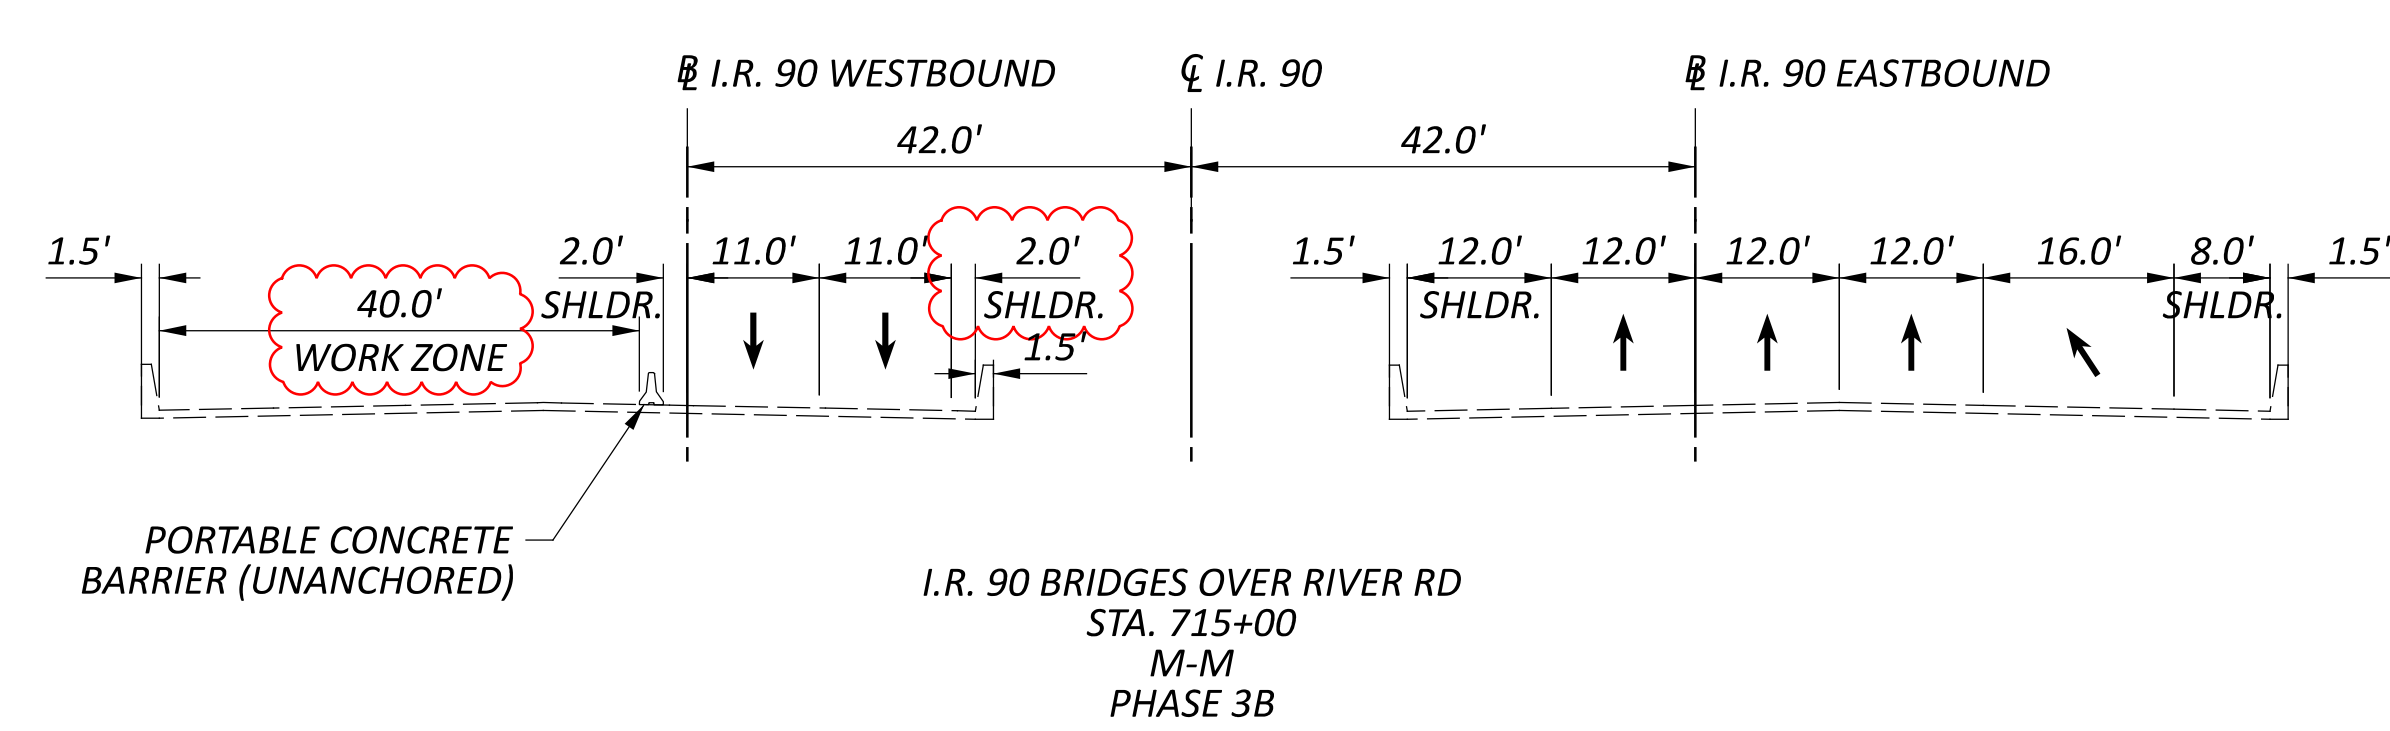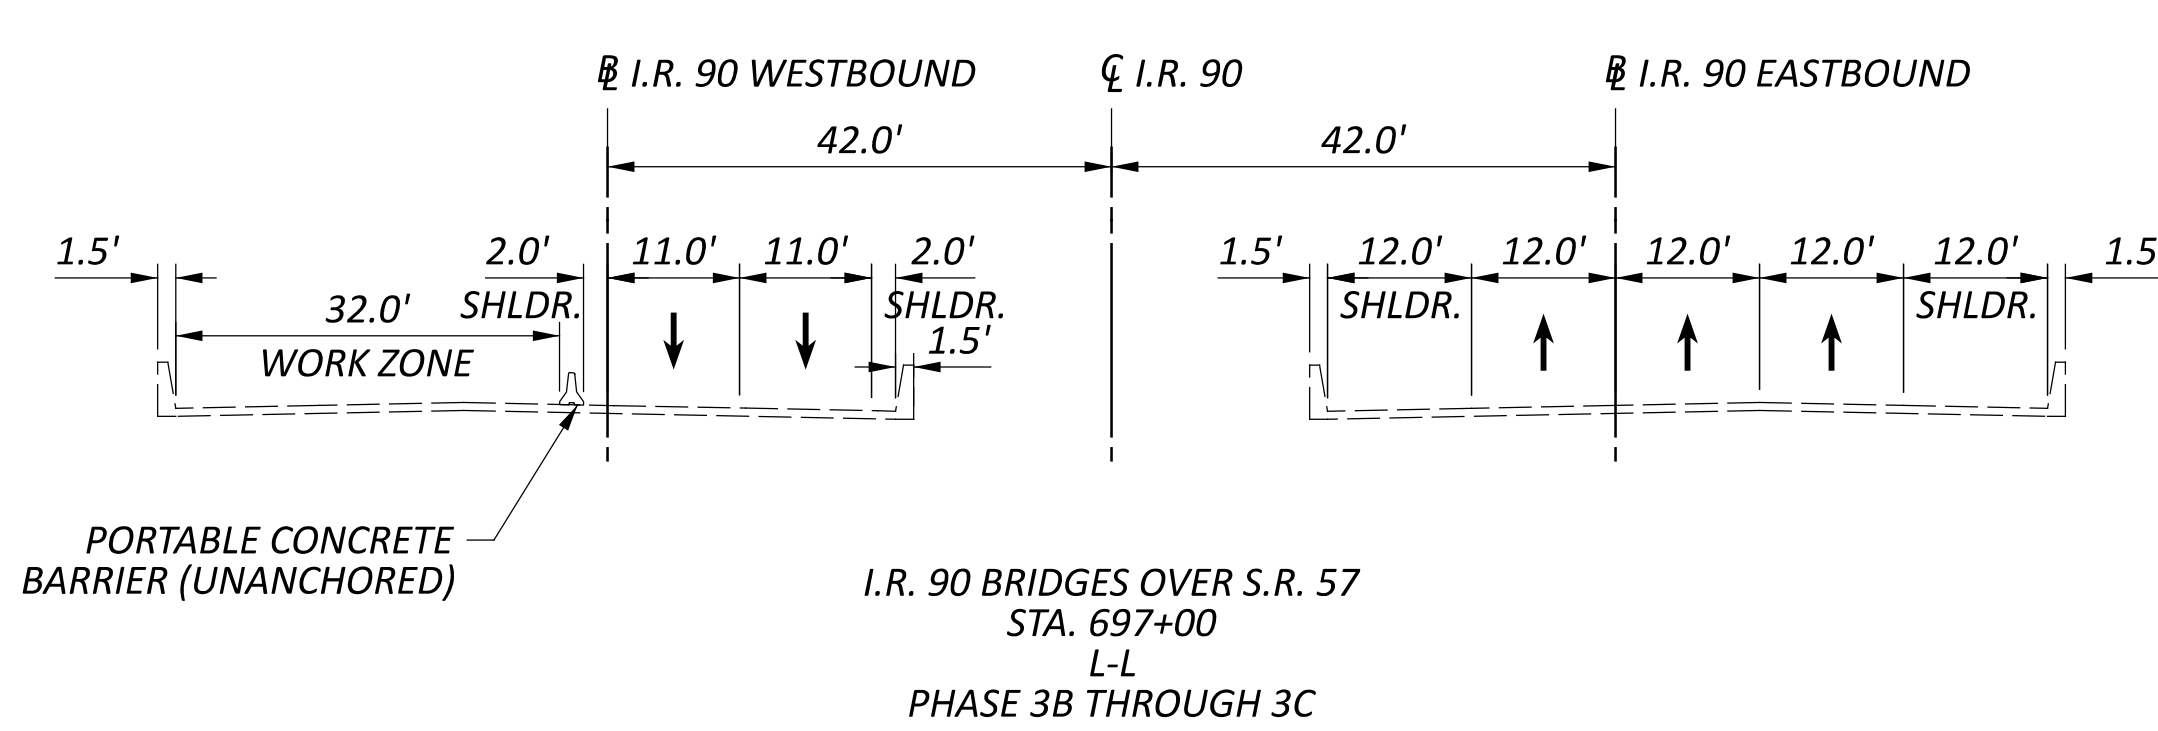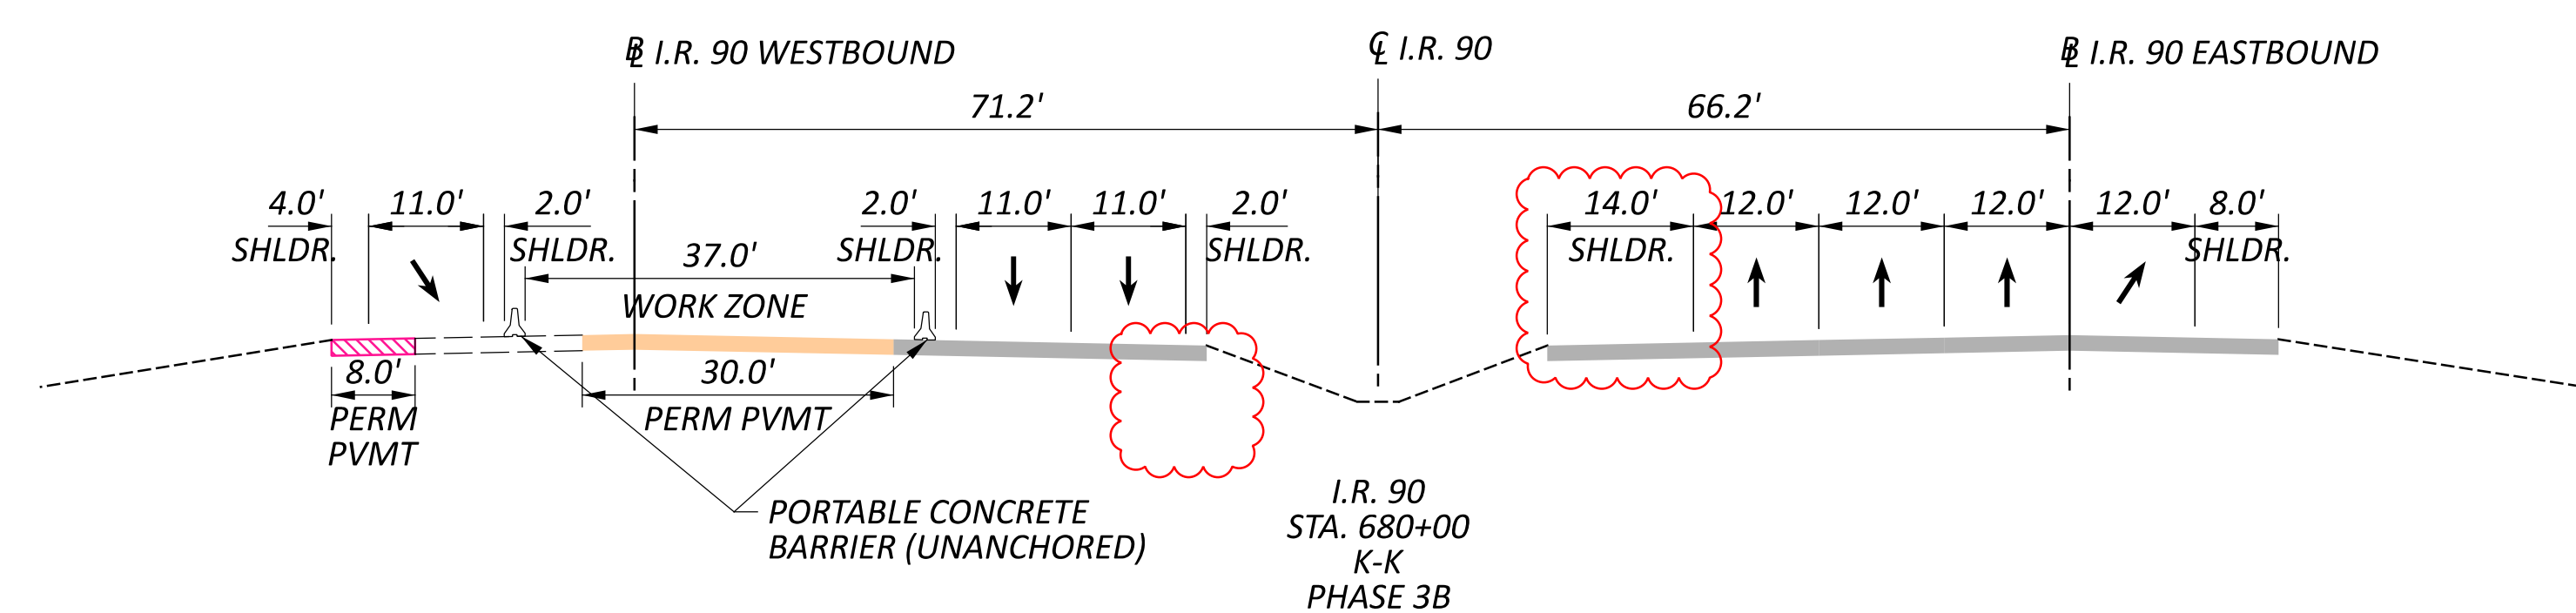

 *Direction of Traffic*
 *Portable Concrete Barrier*
 *Temporary Impact Attenuator*
 *Drums*
 *Proposed Construction*
 *Completed Construction*
 *Temporary Pavement*
 *Open to Traffic*

DATE	REVISION	CHECKED	APPROVED	TIME
02/10/25	REVISIONS PER ODOT ITP COMMENTS	FR	FR	REVIEWER FR 01/17/25
				PROJECT ID 107714
				SHEET TOTAL P. 27 41

DATE	REVISION	CHECKED	APPROVED	REVIEWER
02/10/25	REVISIONS PER ODOT ITP COMMENTS	FR	FR	FR 01/17
				PROJECT ID
				107714
				SHEET TOTAL
				P. 28 4

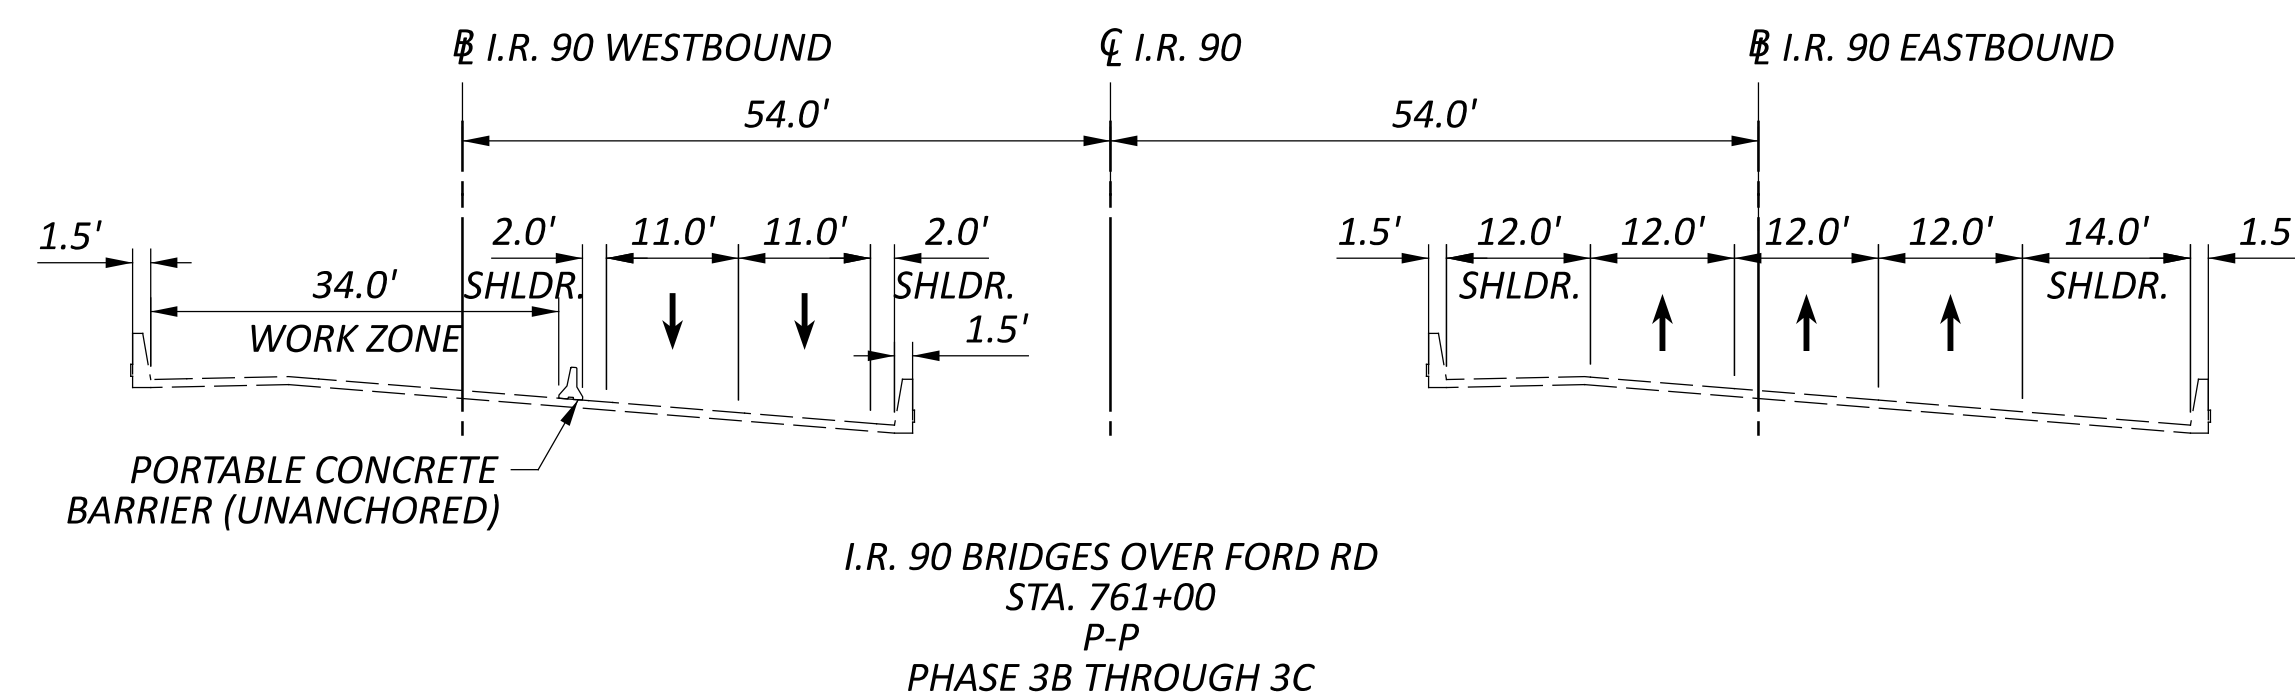

LEGEND

Direction of Traffic

Portable Concrete Barrier

Temporary Impact Attenuator


Drums

Proposed Construction

Completed Construction






Temporary Pavement

Open to Traffic

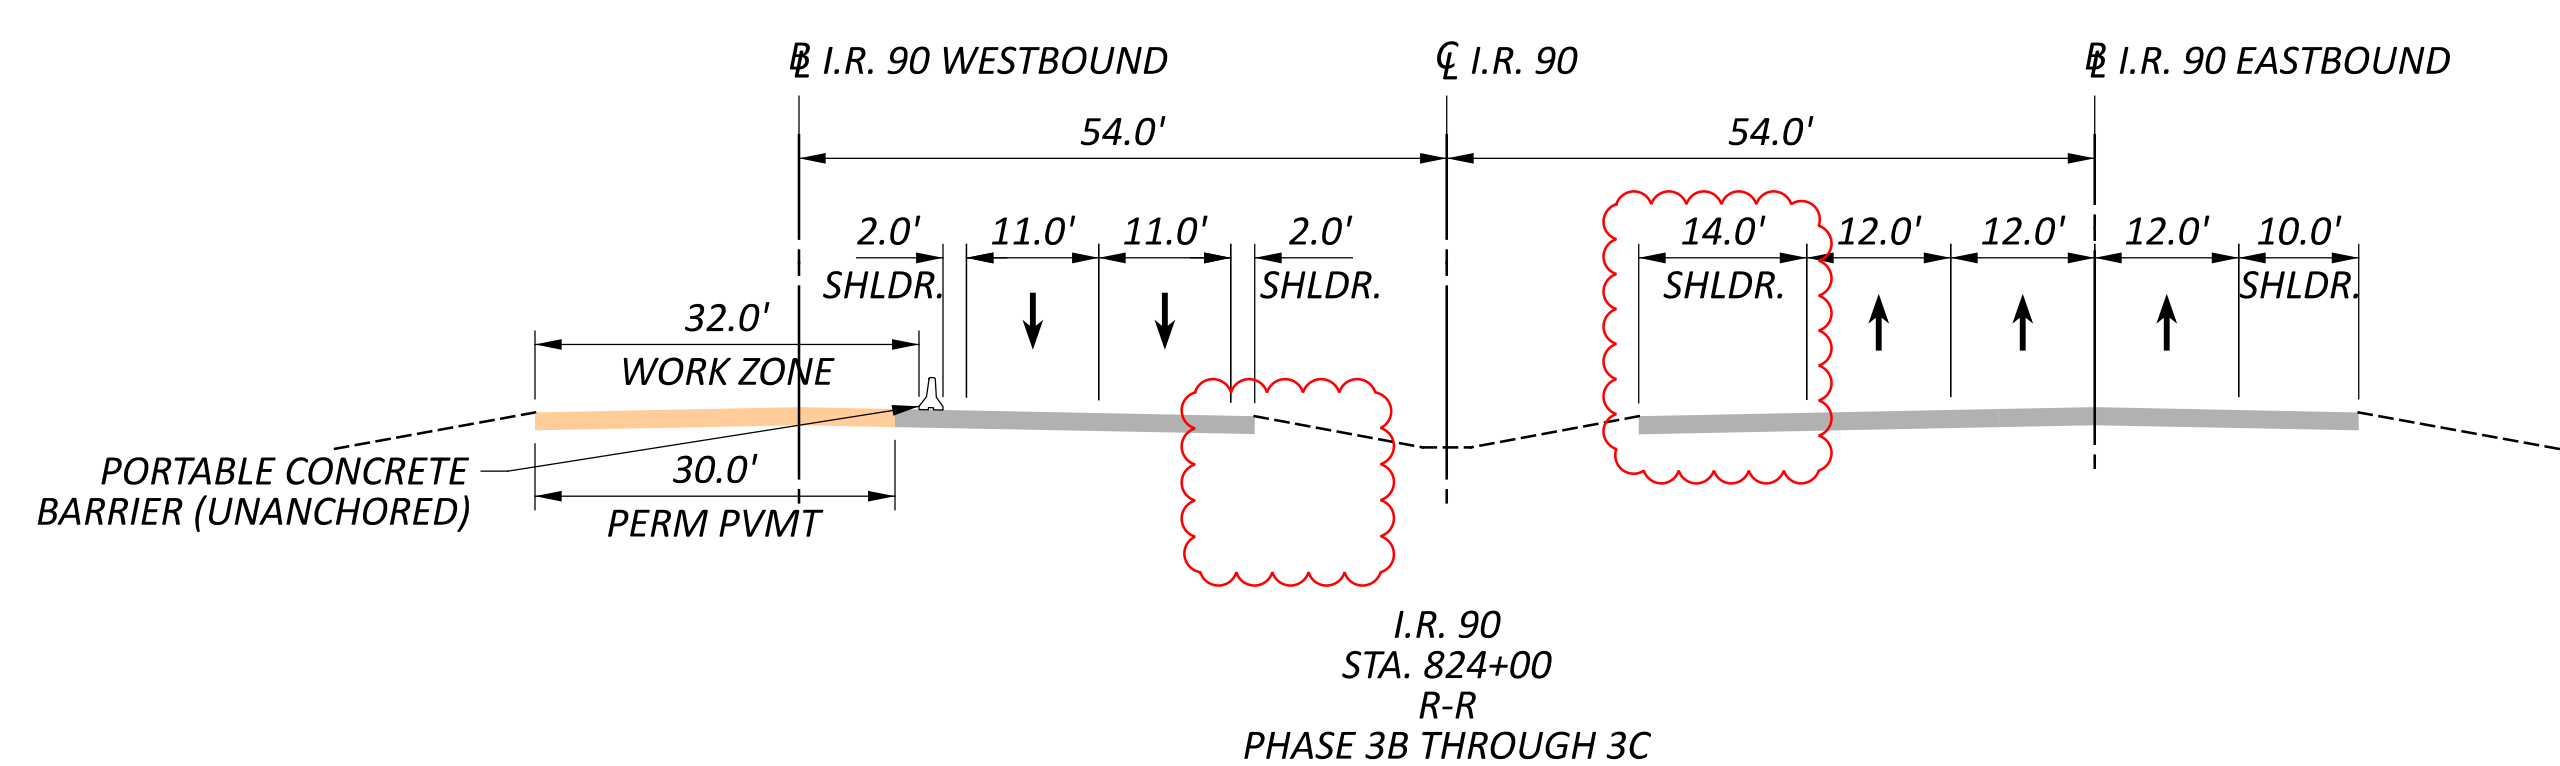

DATE	REVISION	CHECKED	APPROVED	REVIEWER
02/10/25	REVISIONS PER ODOT ITP COMMENTS	FR	FR	FR 01/17/25
				PROJECT ID
				107714
				SHEET TOTAL
				P. 29 41


- LEGEND**
- Direction of Traffic
 - Portable Concrete Barrier
 - Temporary Impact Attenuator
 - ... Drums
 - Proposed Construction
 - Completed Construction
 - Temporary Pavement
 - Open to Traffic

  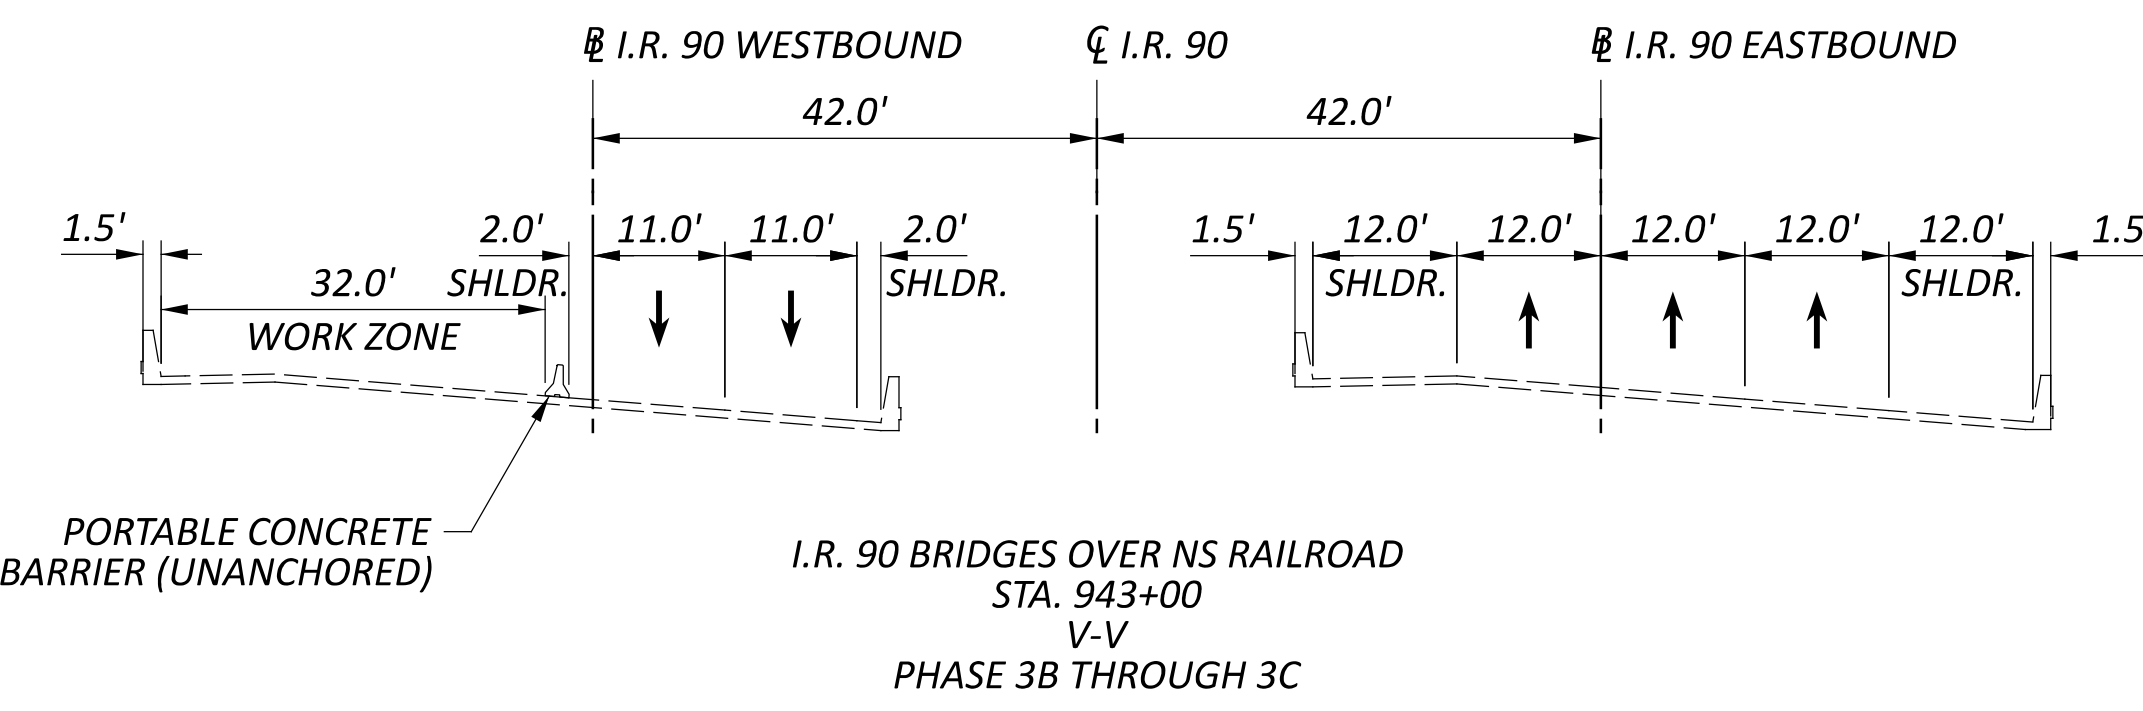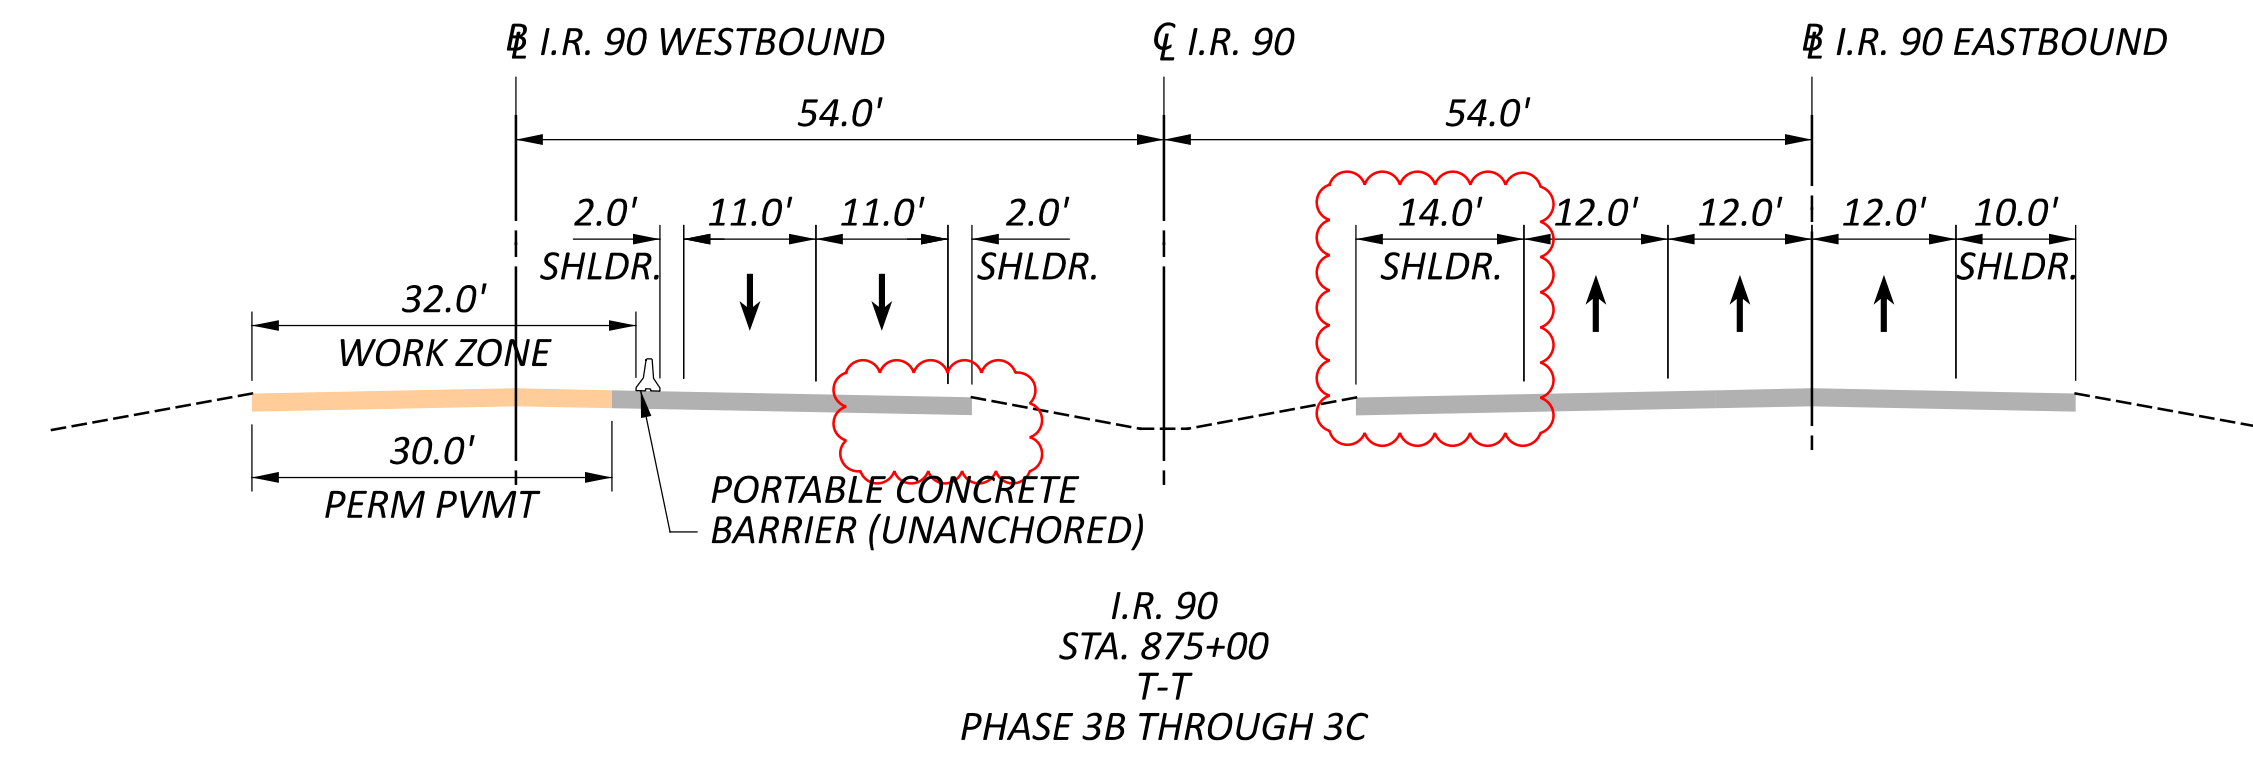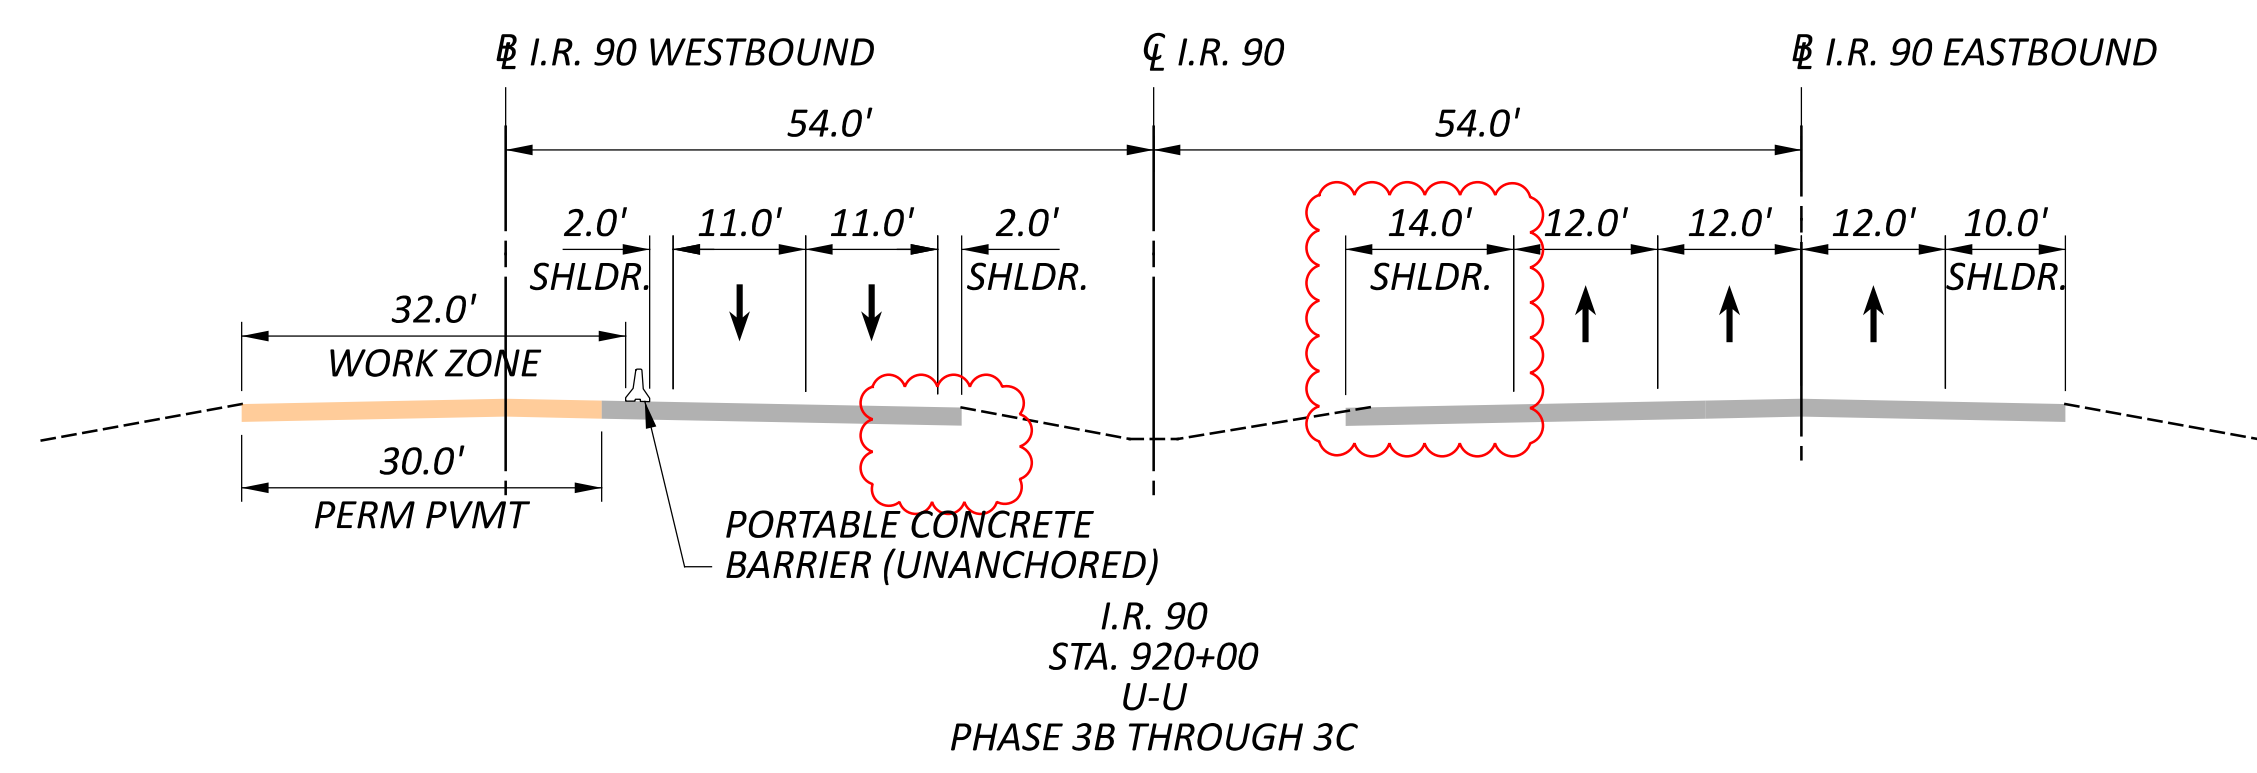





DATE	REVISION	CHECKED	APPROVED
02/10/25	REVISIONS PER ODOT ITP COMMENTS	FR	FR

DESIGN AGENCY	MRC
REVIEWER	FR
PROJECT NO.	107714
SHEET TOTAL	P. 30 41

MAINTENANCE OF TRAFFIC - I.R. 90 - PHASE 3B
STA. 845+00 TO STA. 965+00

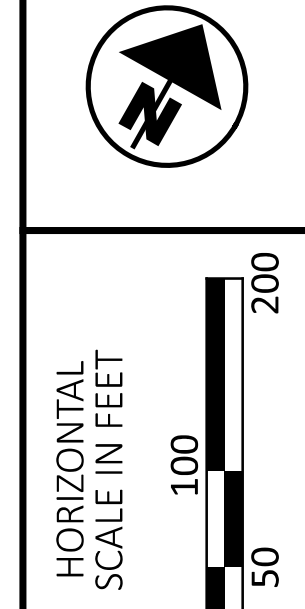

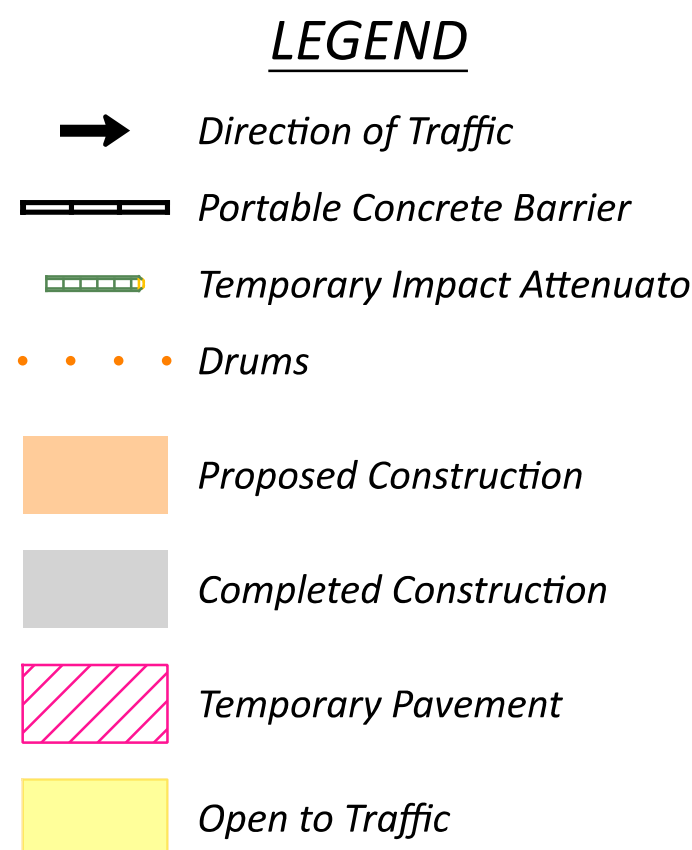


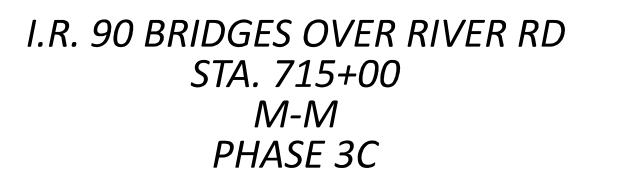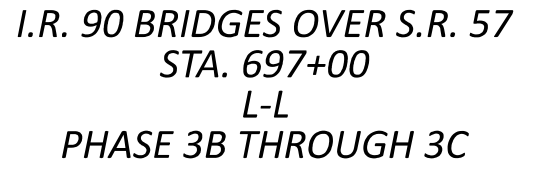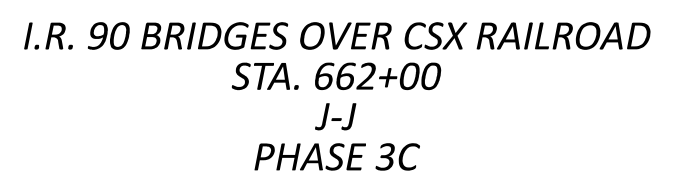



IOR-090-10 76


LEGEND



-  Direction of Traffic
-  Portable Concrete Barrier
-  Temporary Impact Attenuator
-  Drums
-  Proposed Construction
-  Completed Construction
-  Temporary Pavement
-  Open to Traffic

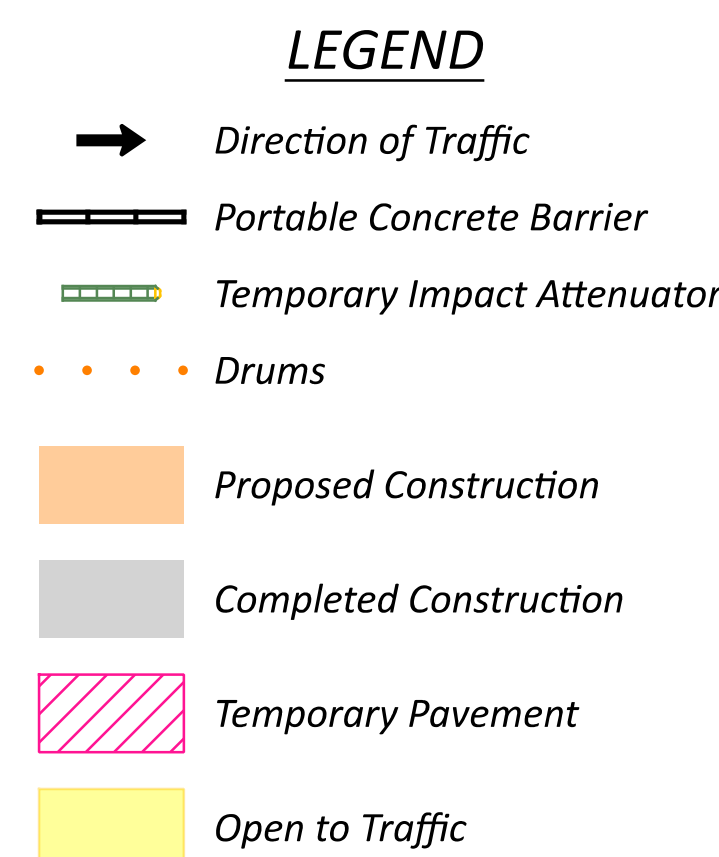

DATE	REVISION	CHECKED	APPROVED	REVIEWER	
02/10/25	REVISIONS PER ODOT ITP COMMENTS	FR	FR	FR	01/17/25
				PROJECT ID	
				107714	
				SHEET TOTAL	
				P. 33	41

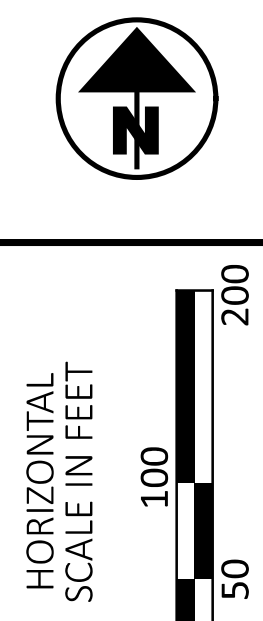 


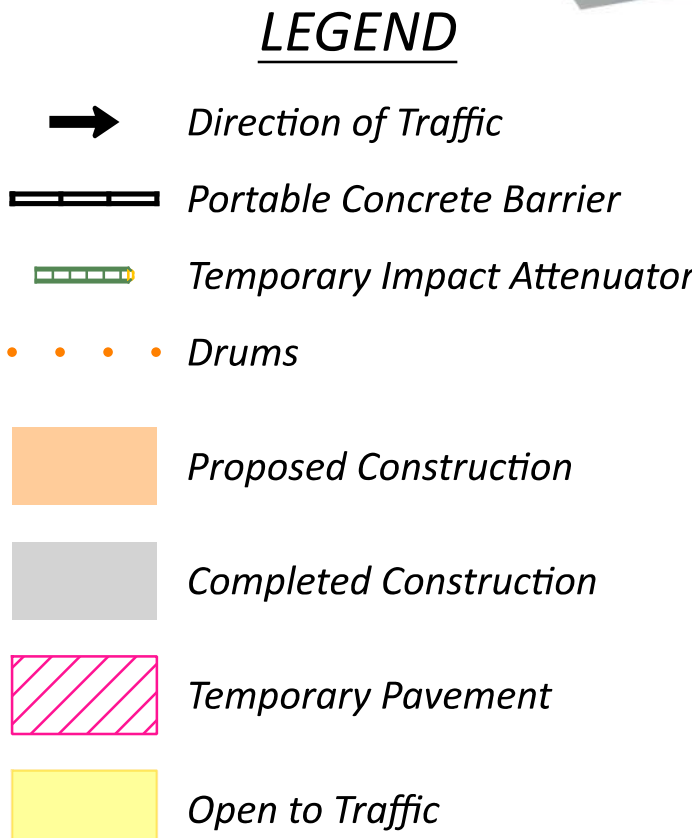

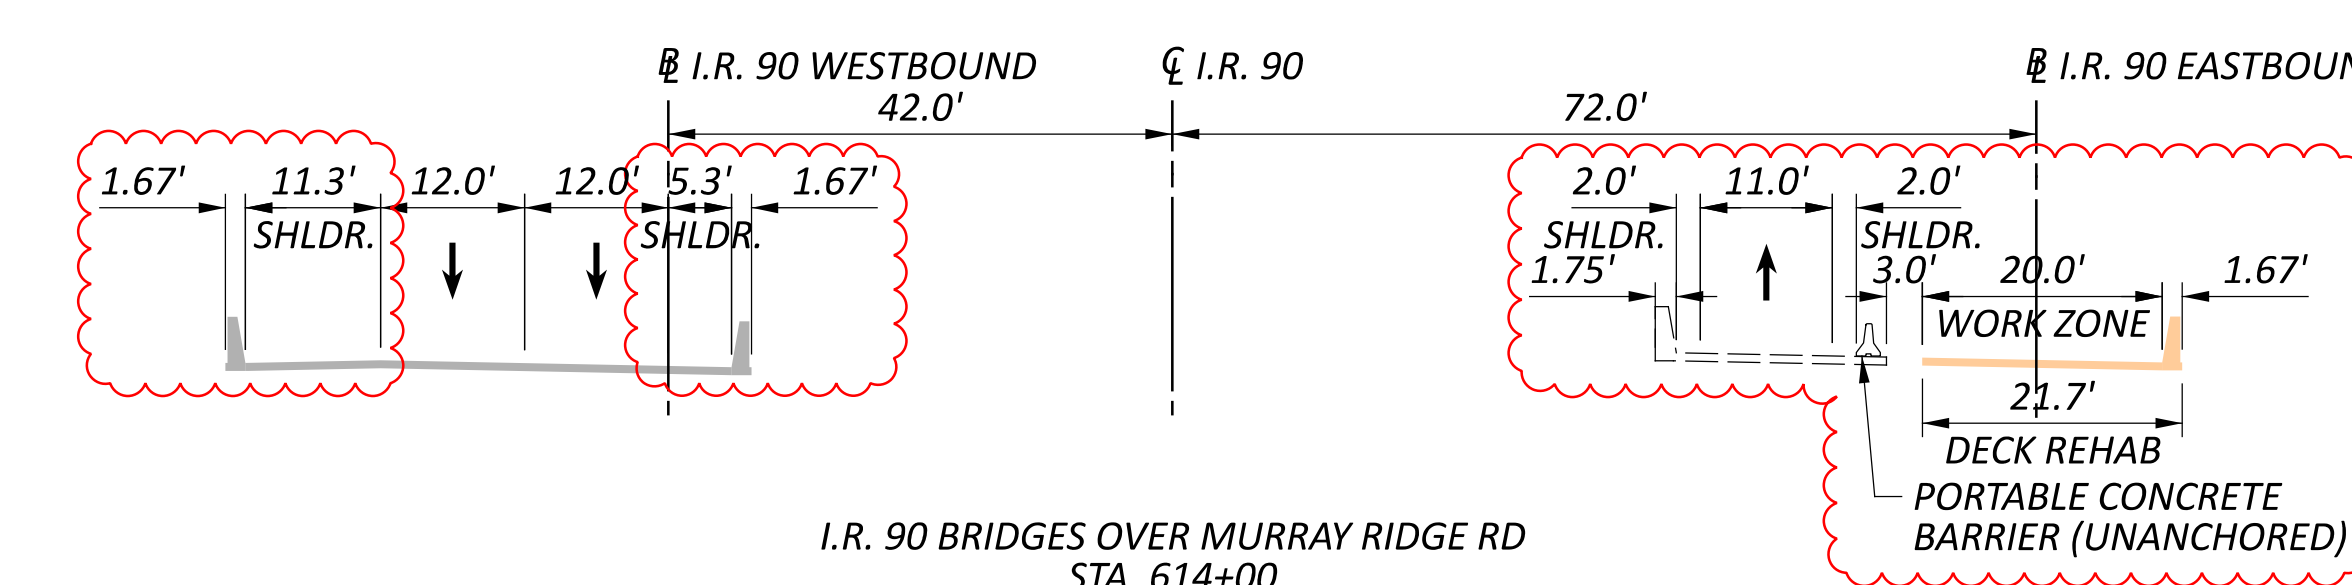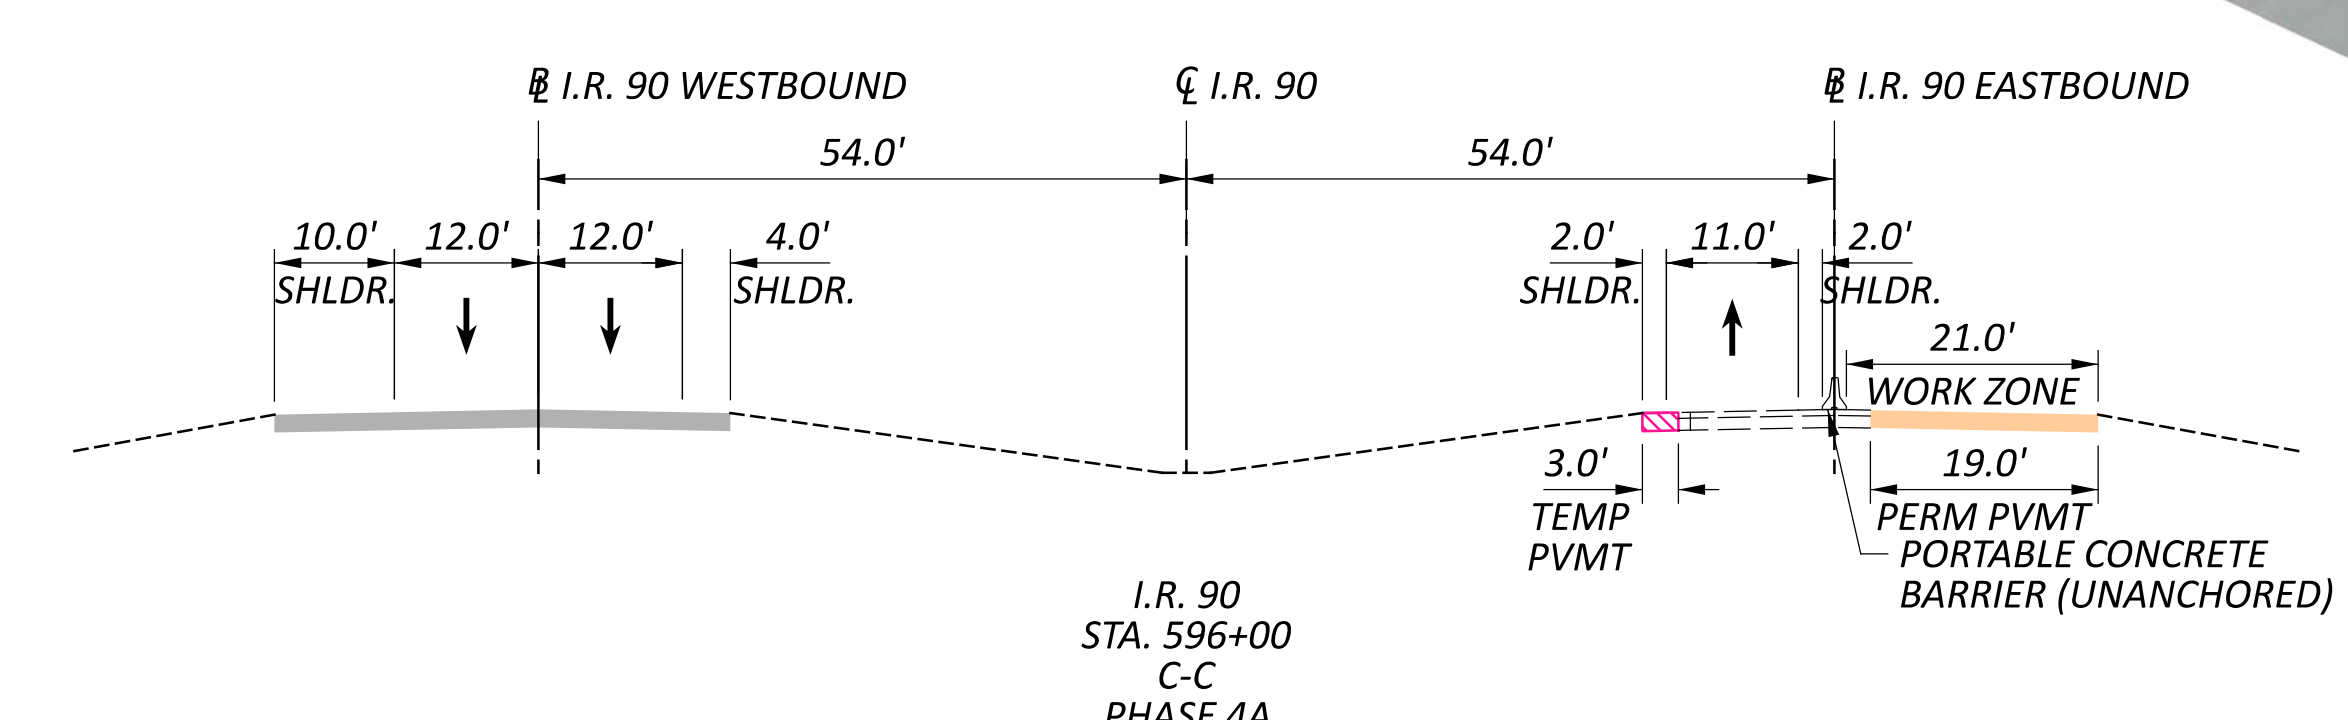



- ### LEGEND
- | | |
|---|-----------------------------|
|  | Direction of Traffic |
|  | Portable Concrete Barrier |
|  | Temporary Impact Attenuator |
|  | Drums |
|  | Proposed Construction |
|  | Completed Construction |
|  | Temporary Pavement |
|  | Open to Traffic |

DATE	REVISION	CHECKED	APPROVED	REVIEWER
02/10/25	REVISIONS PER ODOT ITP COMMENTS	FR	FR	FR 01/17/25
				PROJECT ID:
				107714
				SHEET
				P. 36
				TOTAL
				41

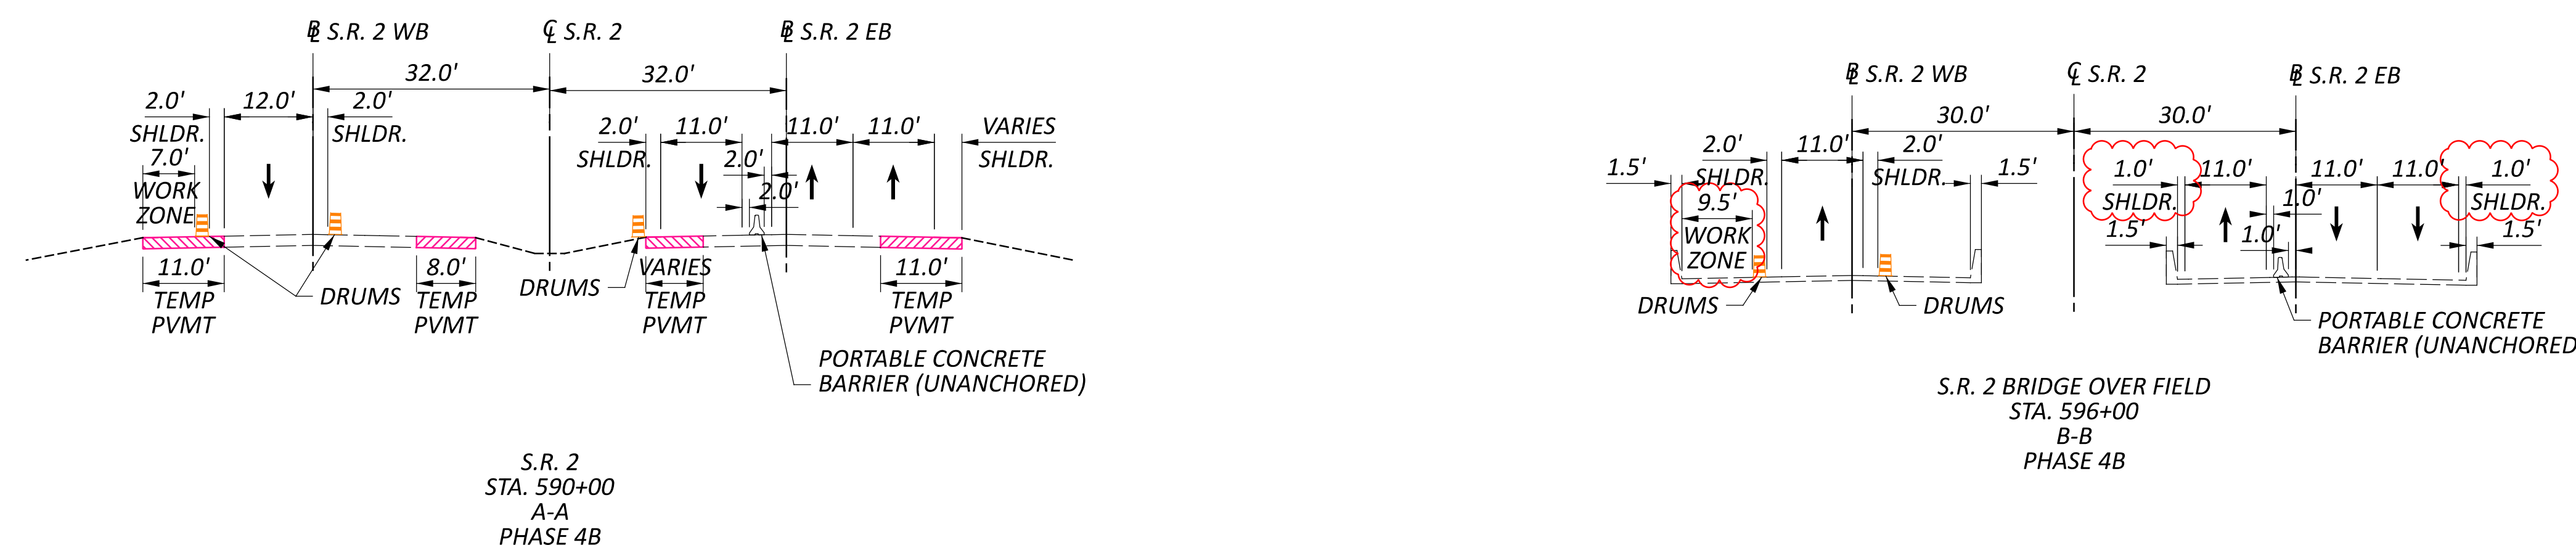



NOTE: EB BRIDGE OVER MARTIN RUN FOR PHASE 4B ASSUMED TO HAVE NARROWER INSIDE (1') AND OUTSIDE (1') SHOULDERS DUE TO EXISTING BRIDGE BEING ONLY 39' WIDE (FIELD MEASURED).

DATE	REVISION	CHECKED	APPROVED	REVIEWER
02/10/25	REVISIONS PER ODOT ITP COMMENTS	FR	FR	FR 01/17/25
				PROJECT ID
				107714
				SHEET TOTAL
				P. 38 41

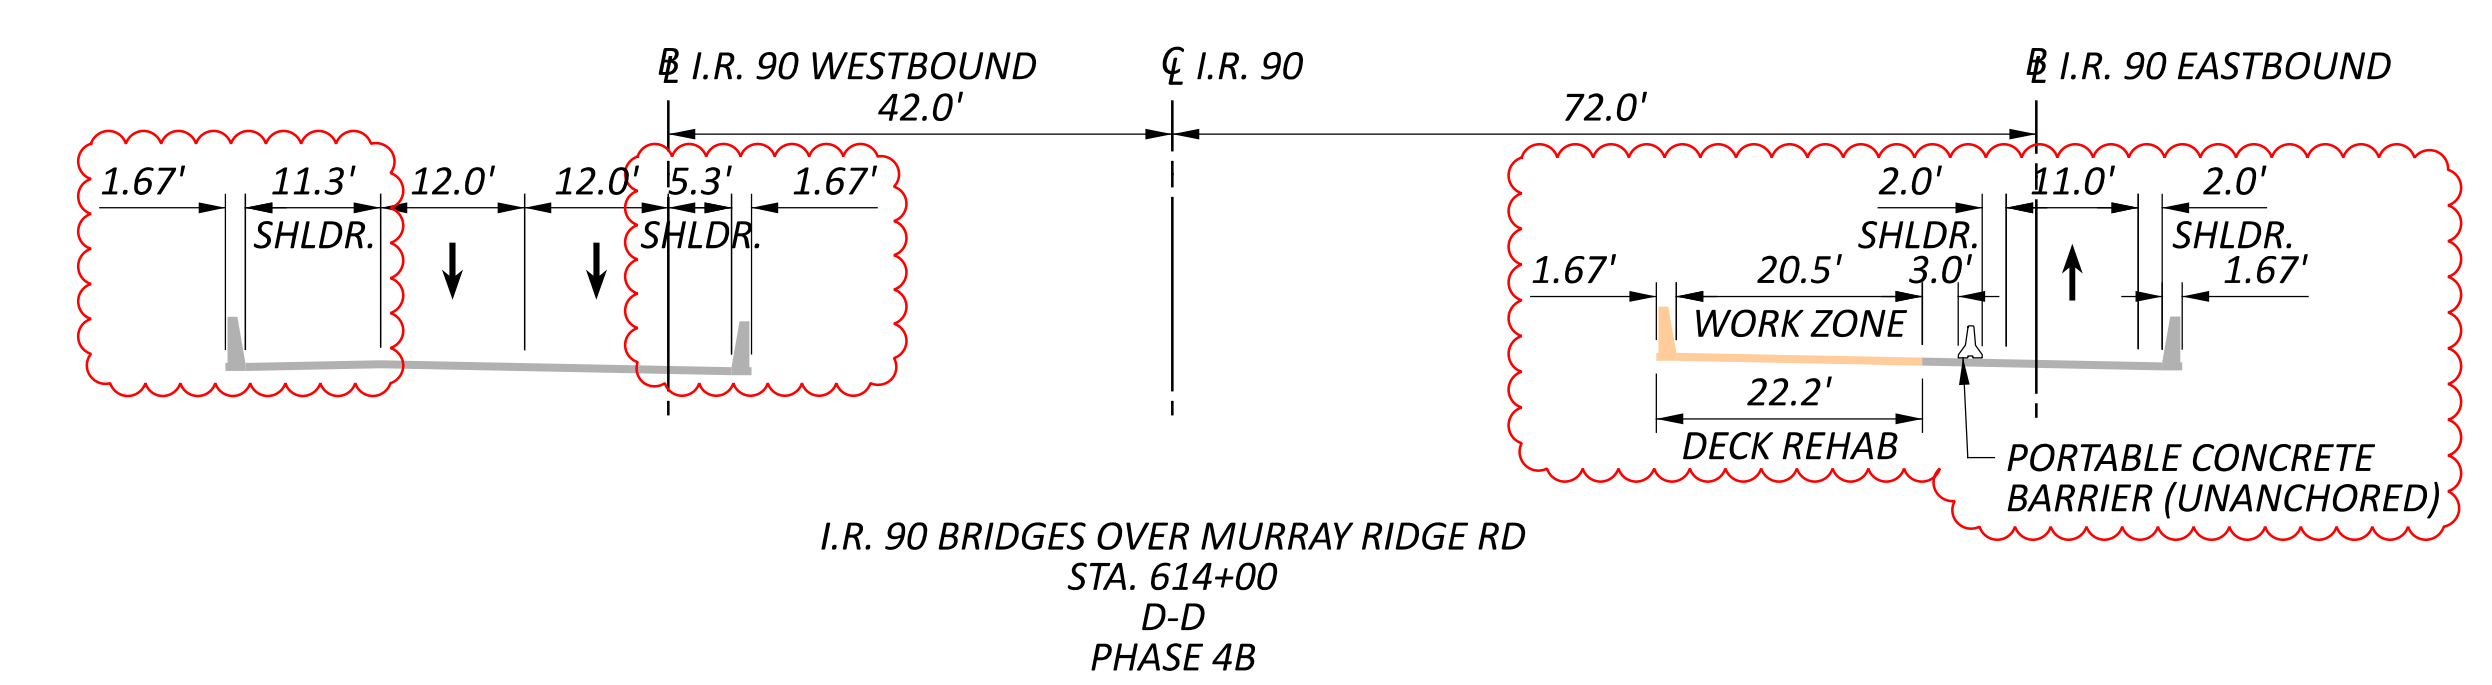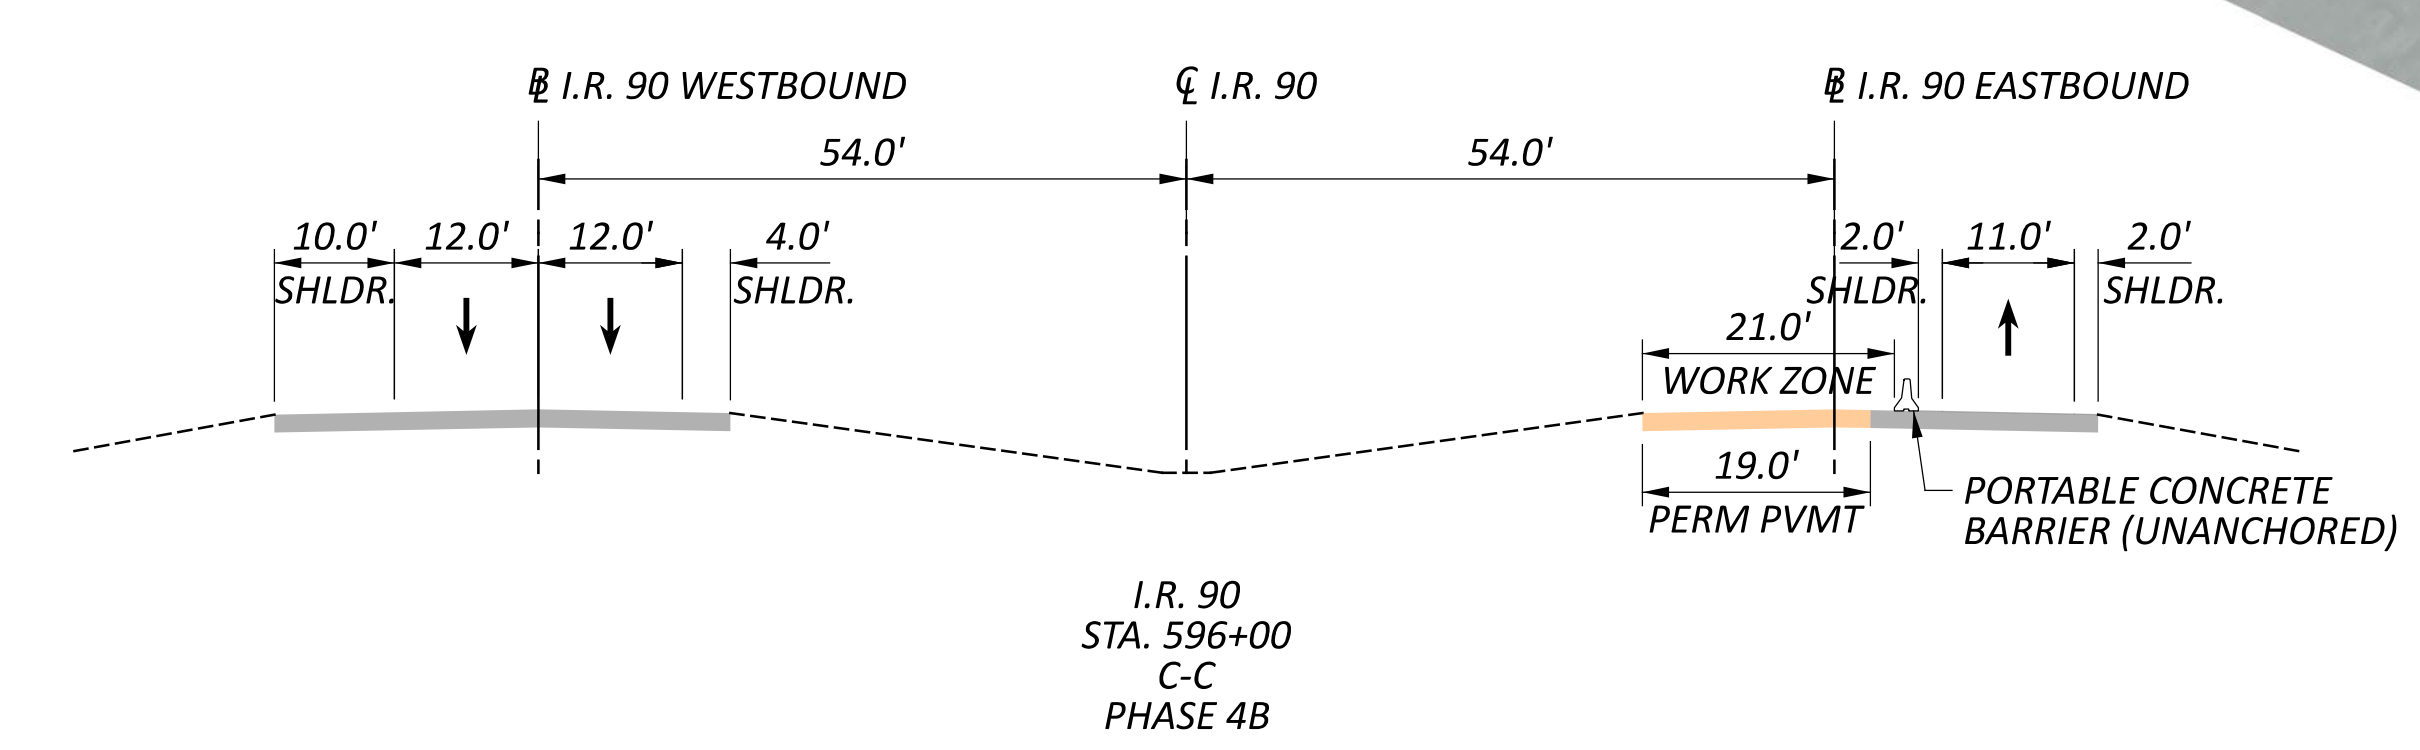


DATE	REVISION	CHECKED	APPROVED	REVIEWER
02/10/25	REVISIONS PER ODOT ITP COMMENTS	FR	FR	FR 01/17/25
				PROJECT ID
				107714
				SHEET TOTAL
				P. 39 41

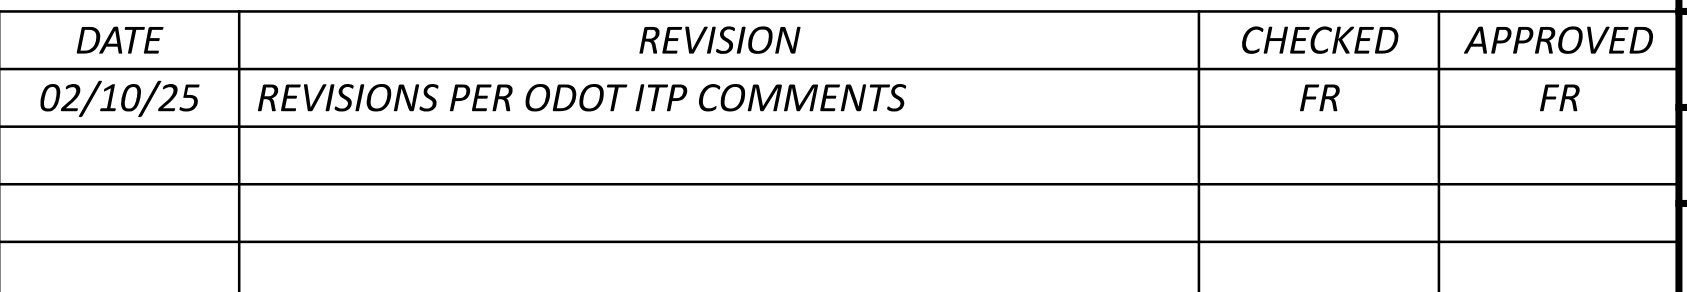

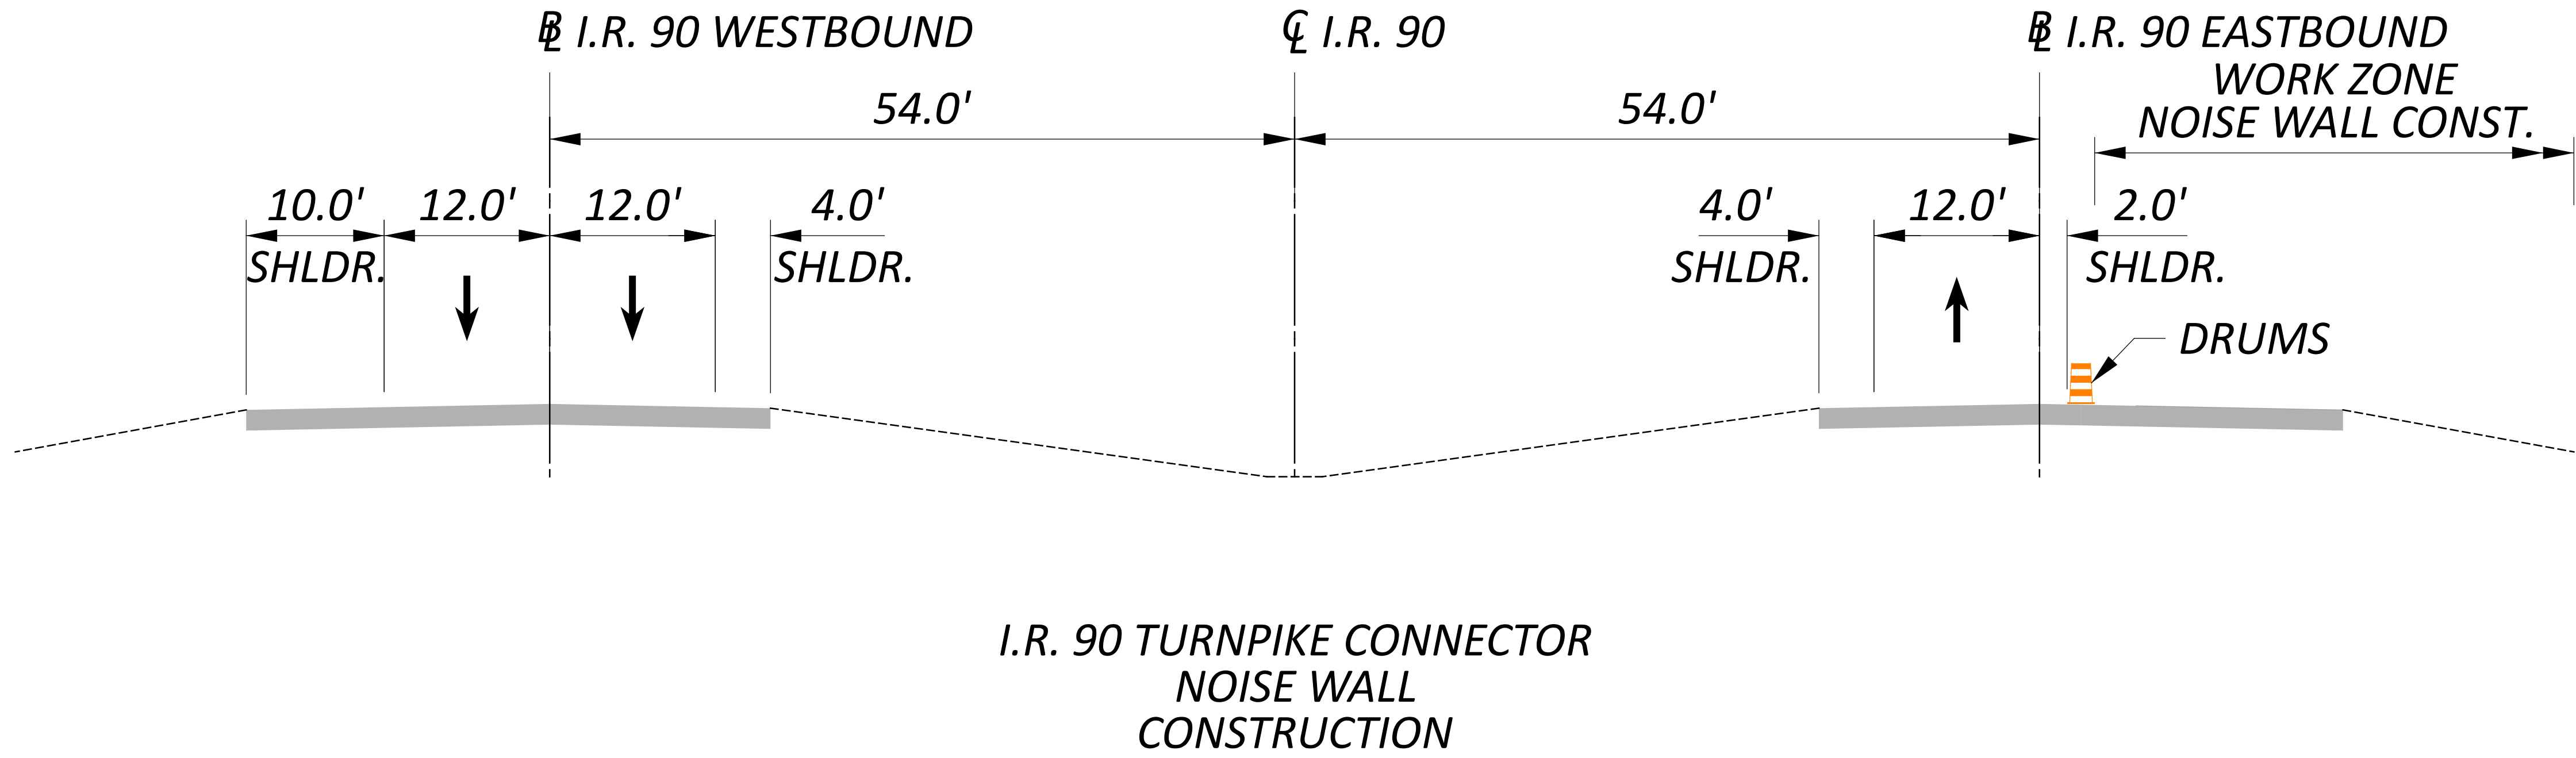

I.R. 90 TURNPIKE CONNECTOR
NOISE WALL
CONSTRUCTION

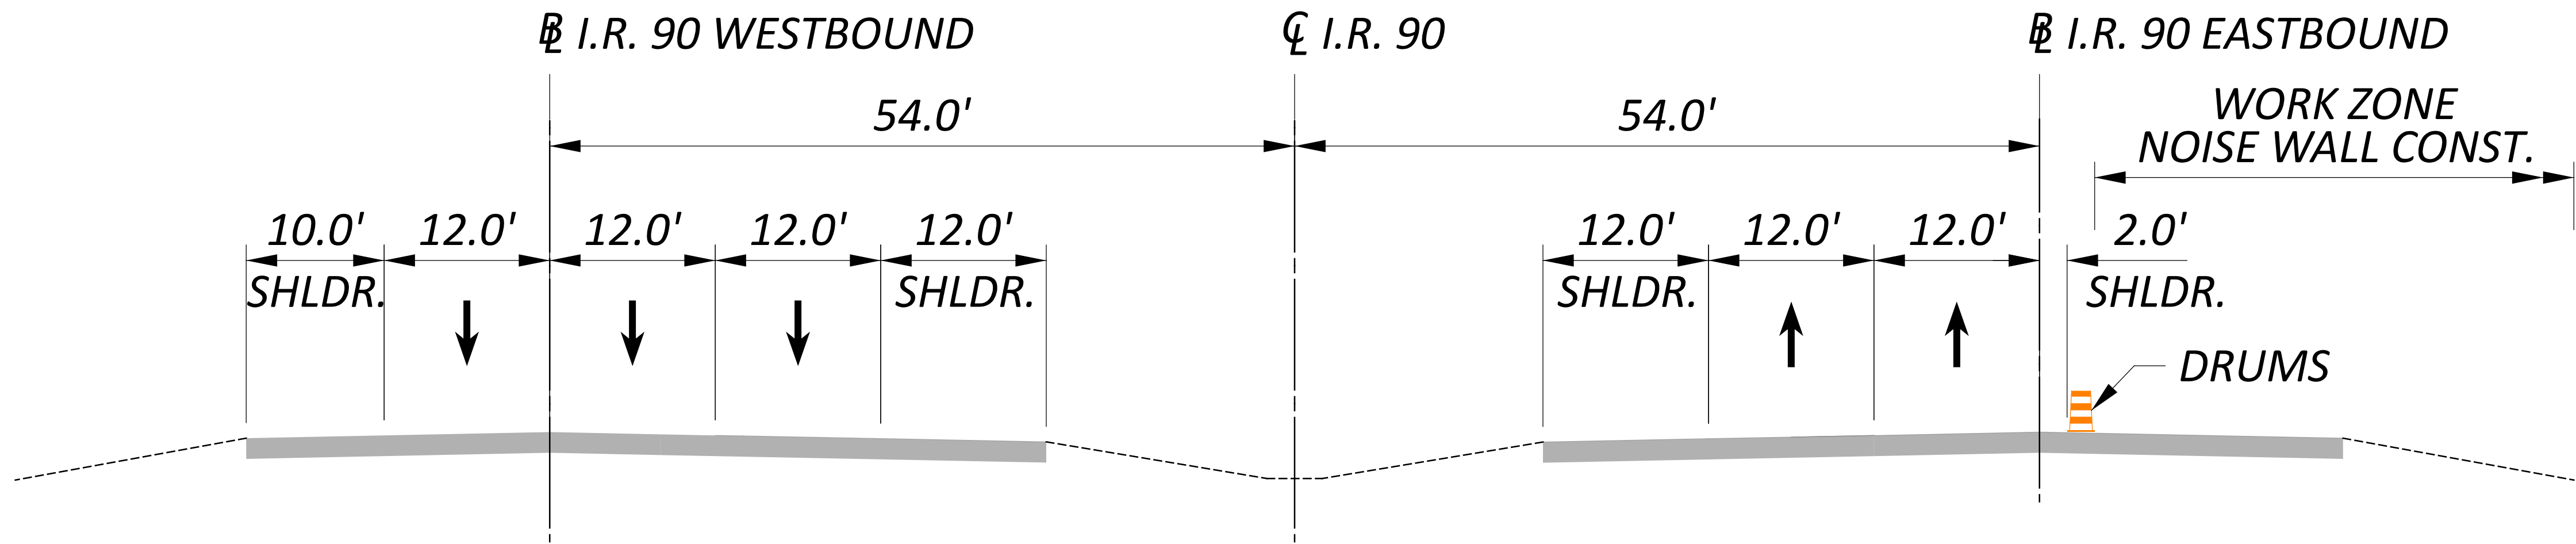

I.R. 90 MAINLINE
NOISE WALL
CONSTRUCTION

DATE	REVISION	CHECKED	APPROVED

DESIGN AGENCY

DESIGNER

MRC

REVIEWER

FR 01/17/25

PROJECT ID

107714

SHEET

P. 41

TOTAL

41