FHWA.	STATE	PROJECT	
5	OHIO	RS-142(6)	

MAD.-56-(11.78)

50/52

3/5

Madison county Oak Run township
V.M.S. No's. 1020 & 4086

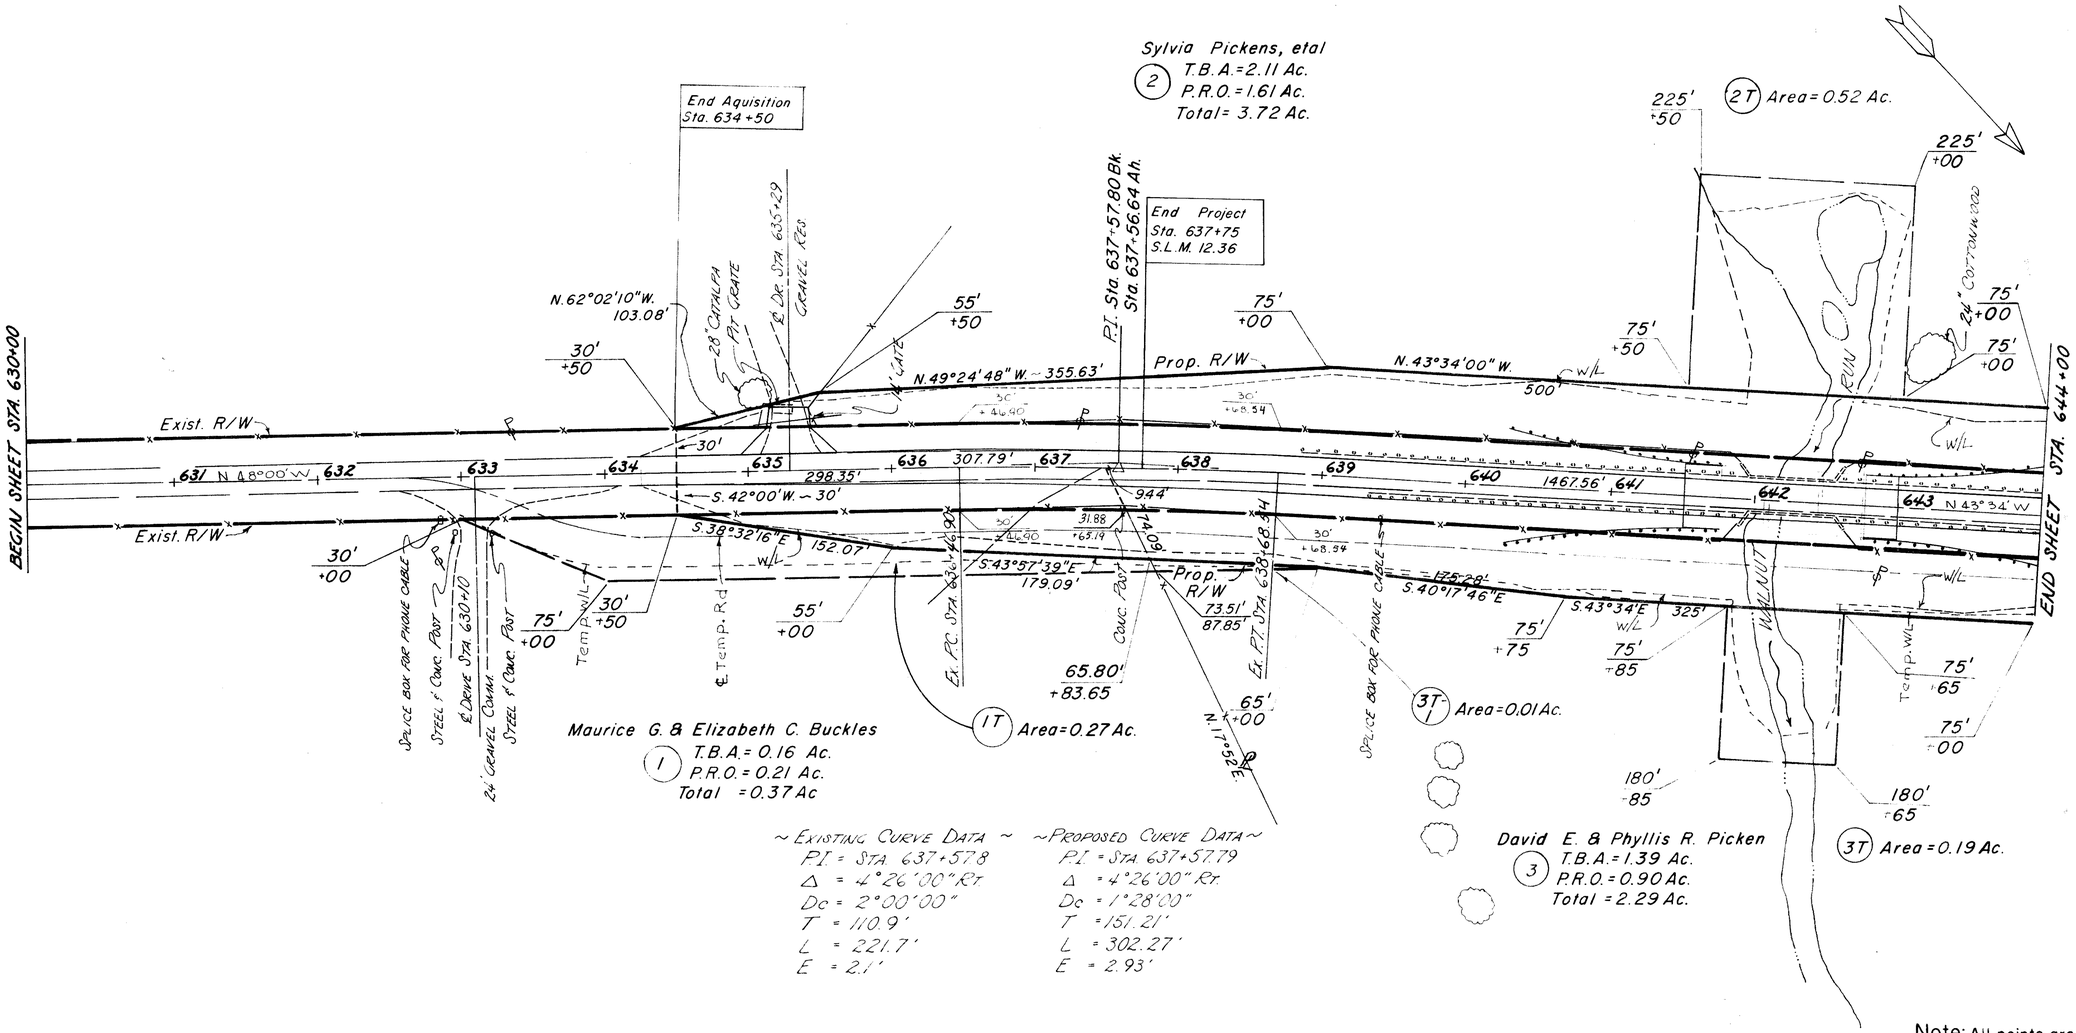

Note: All points are referenced to the centerline of survey tangent.

DATE	DESCRIPTION OF REVISION

RIGHT OF WAY Sta. 630+00 to Sta 644+00

FHWA	STATE	PROJECT	
5	OHIO	US-142 (6)	

51 / 52

MAD.-56-(11.78)

4 / 5

Madison county Oak Run township
V.M.S. No. 4086

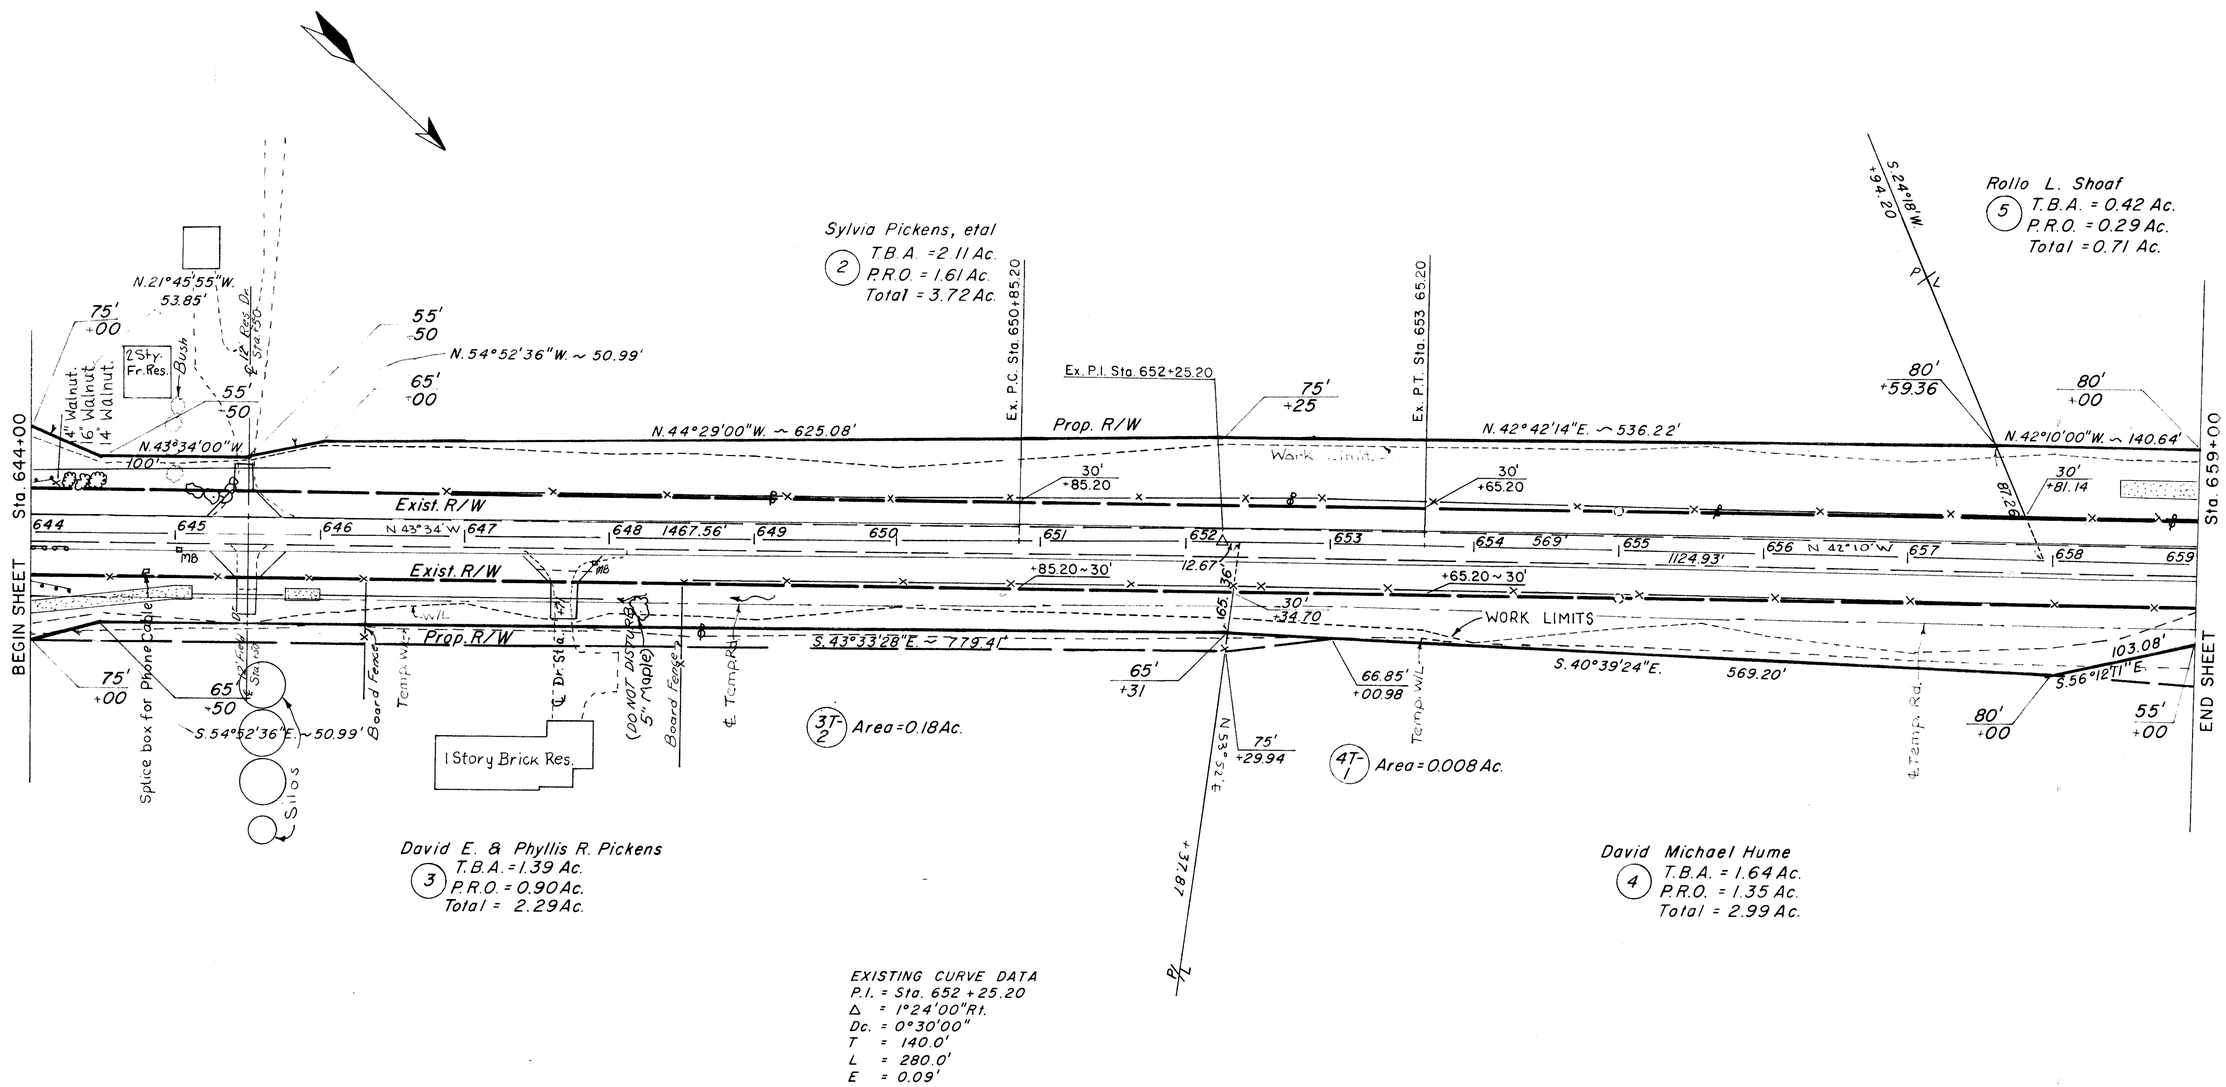

EXISTING CURVE DATA
P.I. = Sta. 652 + 25.20
Δ = 1°24'00" Rt.
Dc. = 0°30'00"
T = 140.0'
L = 280.0'
E = 0.09'

Note: All points are referenced to the centerline of survey tangent.

DATE	DESCRIPTION OF REVISION

RIGHT OF WAY Sta. 644+00 to 659+00