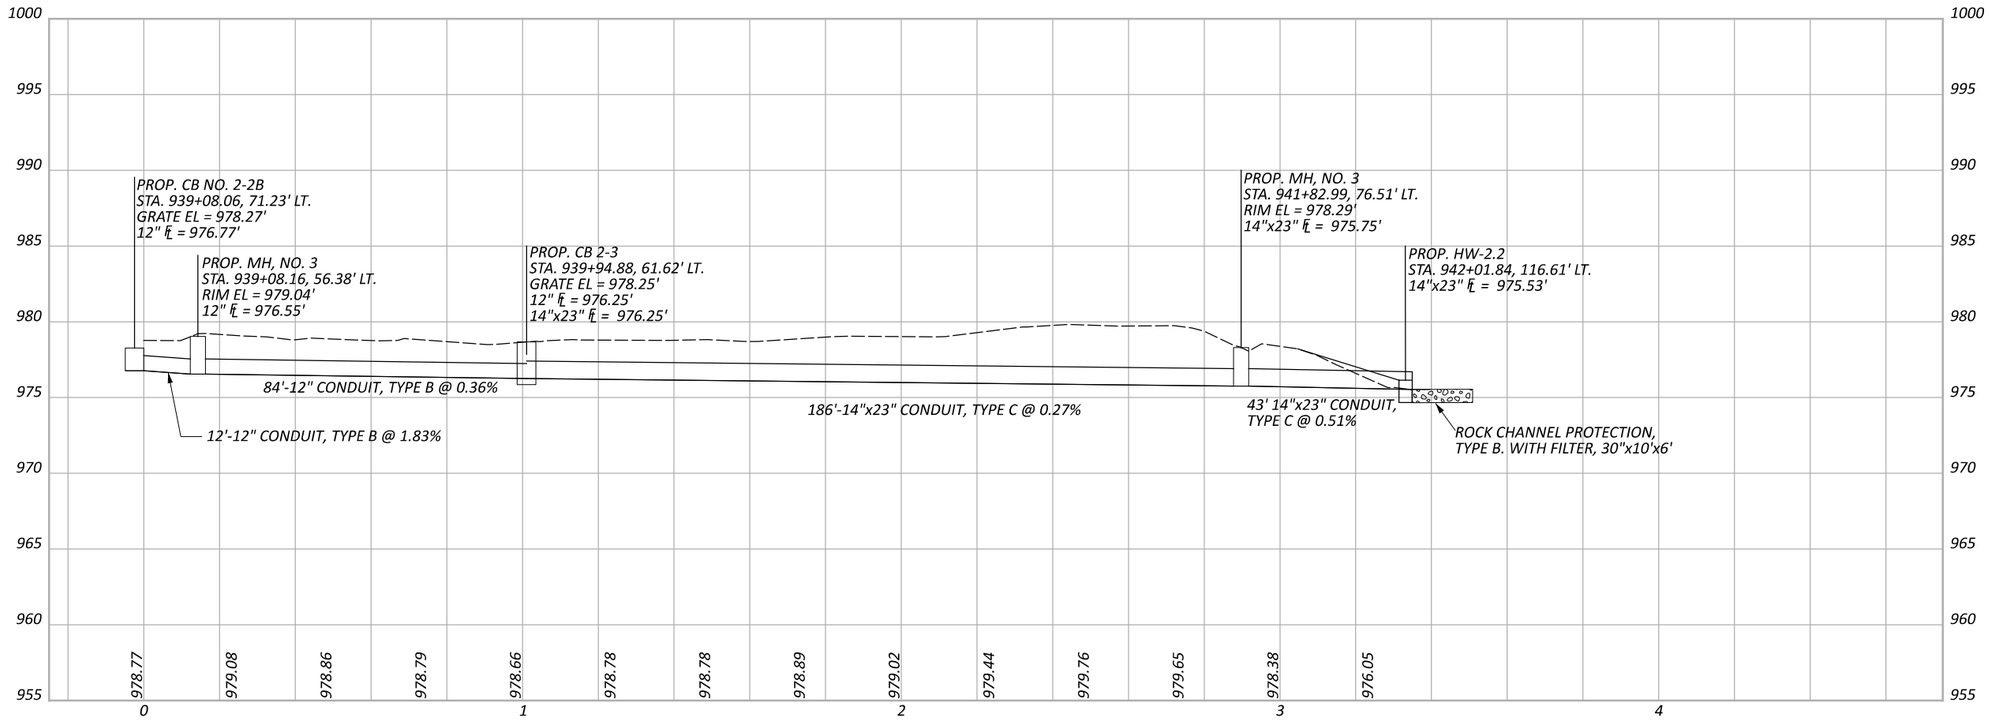

STORM SEWER PROFILE
SR 95 - WALK A

MAR-95-17.90

MODEL: 114818_DF001 PAPERSIZE: 17x11 (in.) DATE: 2/18/2026 TIME: 8:25:55 AM USER: bshepherd
E:\ODOT\21-00473-010 MAR-95-17.90\114818\400-Engineering\Drainage\Sheets\114818_DF001.dgn

DESIGN AGENCY
Environmental Design Group
LANDSCAPE ARCHITECTURE
410 GRANT ST., ALBION, PA 16411
814-734-1150 F 814-734-1151
W ENVIRESIGNGROUP.COM

DESIGNER
WES

REVIEWER
JES 03/24/25

PROJECT ID
114818

SHEET P.96 TOTAL P.142