For any Questions Please Contact ODOT District 2 Real estate at 419-353-8131

FED. RD. DIVISION	STATE	PROJECT	
2	OHIO		

28/23

OTTAWA COUNTY
OTT-2-13.07
RIGHT OF WAY PLAN

1/1

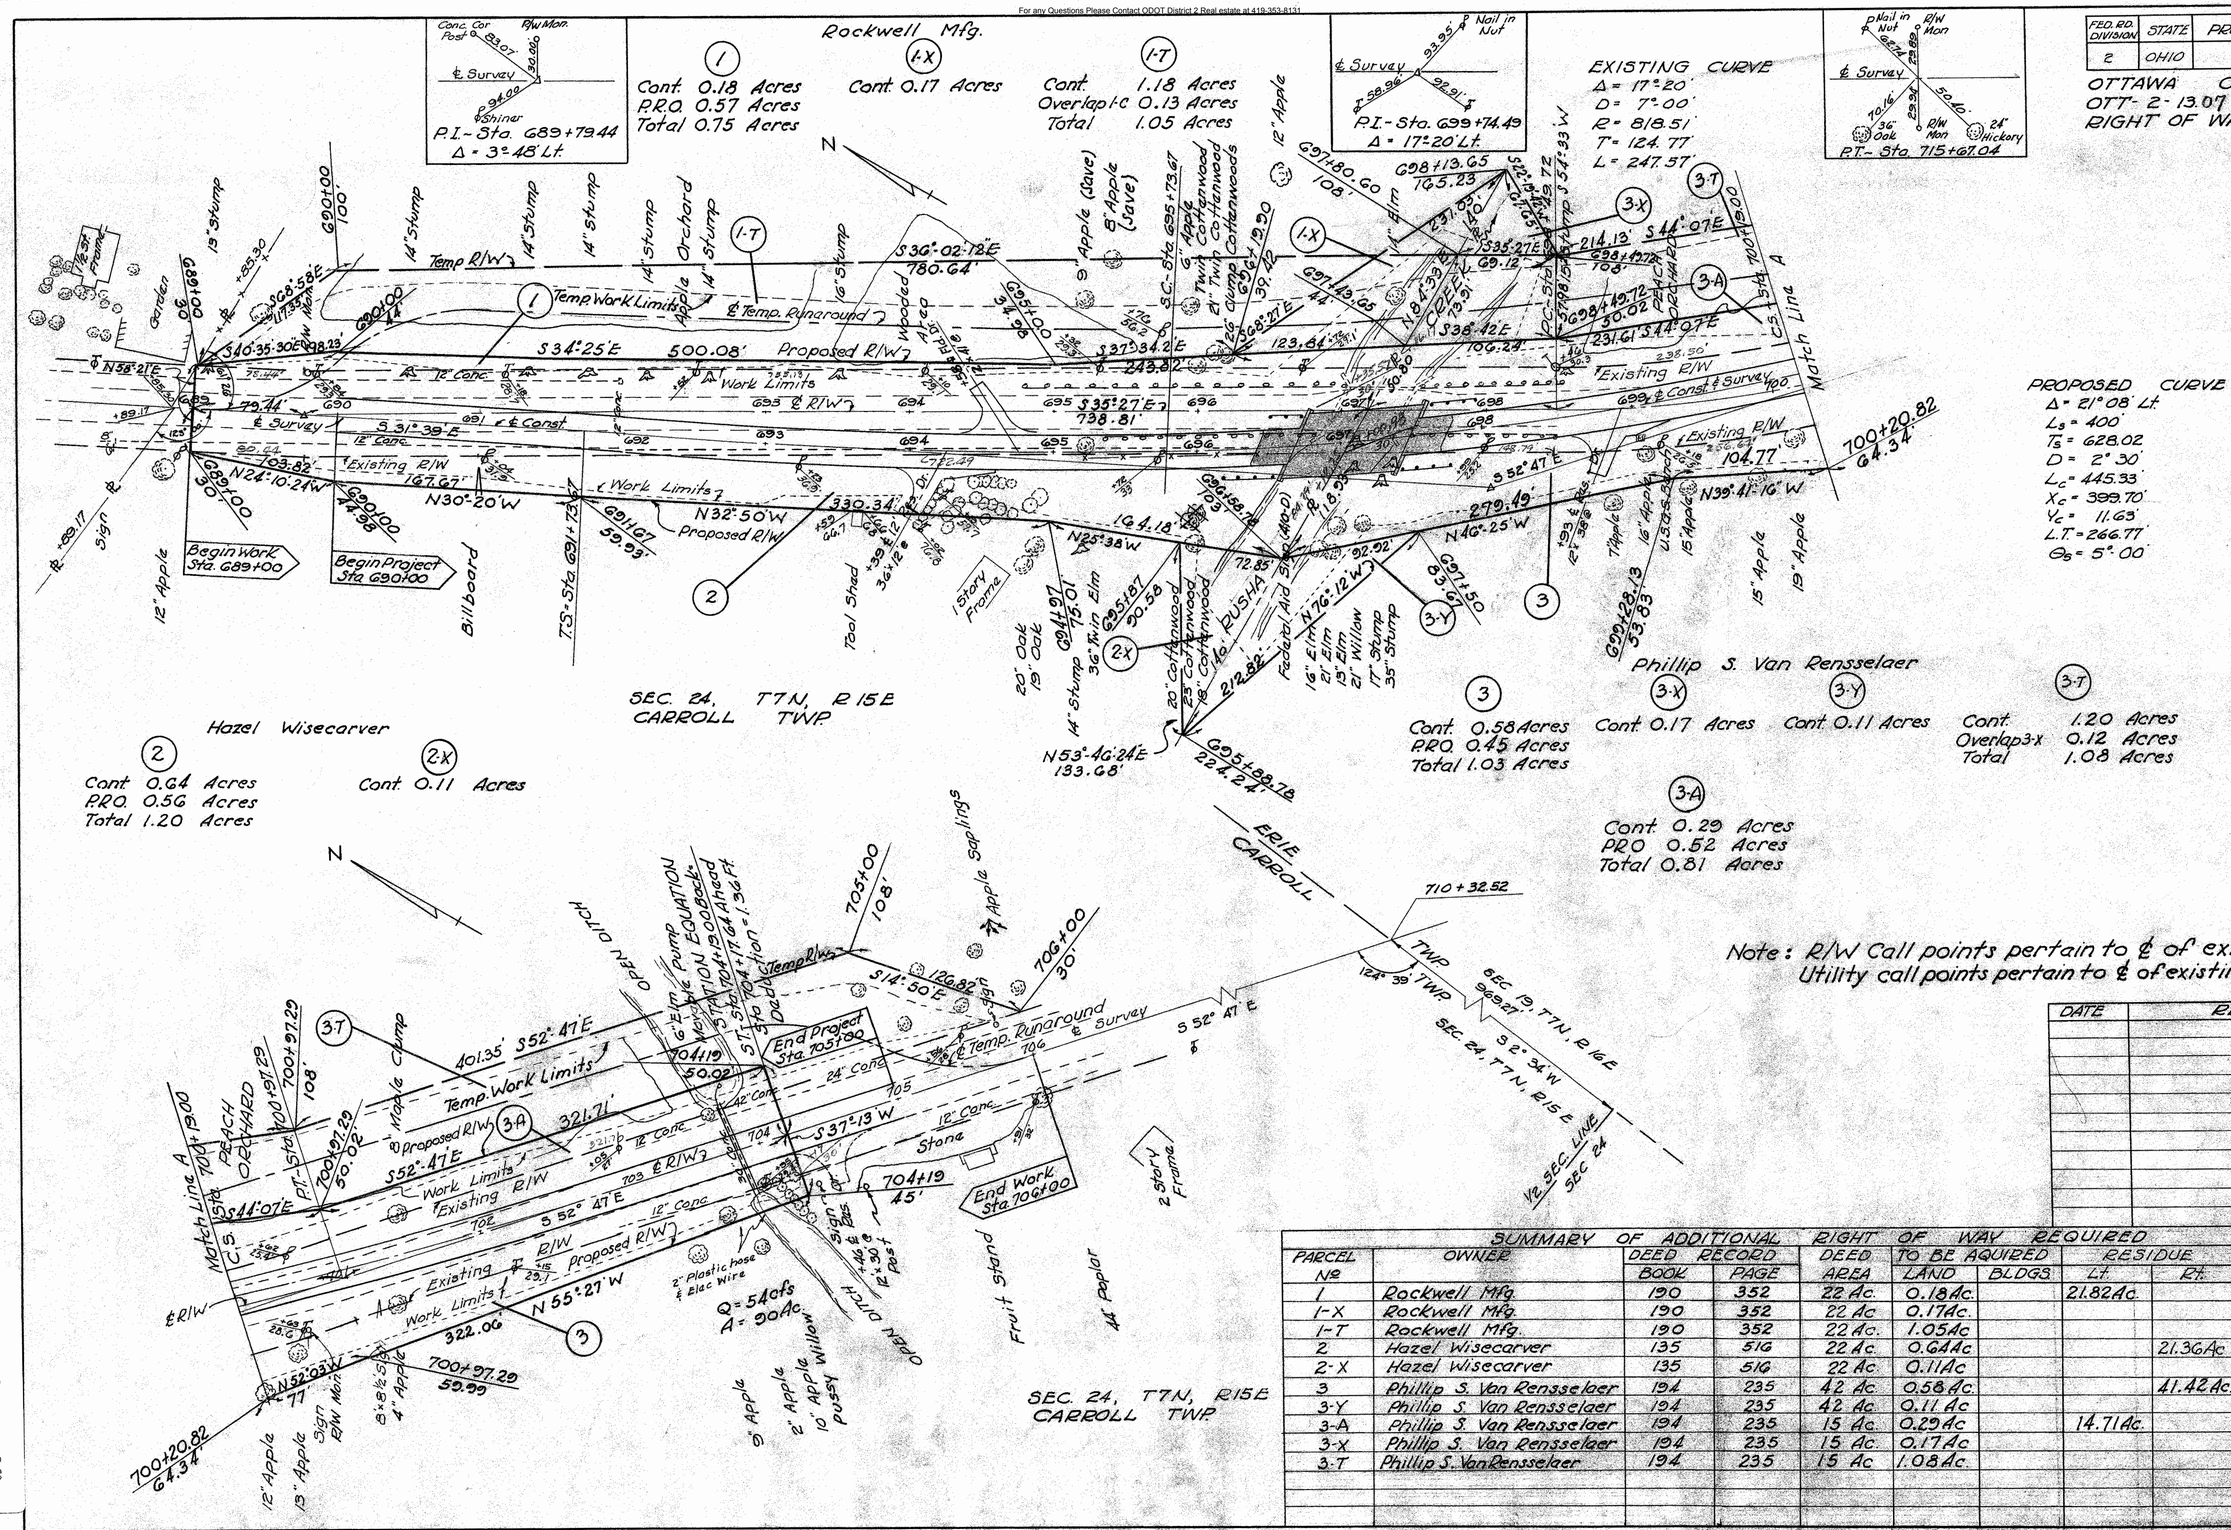

Note: R/W Call points pertain to ℄ of existing R/W
Utility call points pertain to ℄ of existing R/W

DATE	REVISION

SUMMARY OF ADDITIONAL RIGHT OF WAY REQUIRED

PARCEL No	OWNER	DEED RECORD BOOK	DEED RECORD PAGE	DEED AREA	TO BE AQUIRED LAND	TO BE AQUIRED BLDGS.	RESIDUE Lt.	RESIDUE Rt.	REMARKS
1	Rockwell Mfg.	190	352	22 Ac.	0.18 Ac.		21.82 Ac.		
1-X	Rockwell Mfg.	190	352	22 Ac.	0.17 Ac.				Channel Easement
1-T	Rockwell Mfg.	190	352	22 Ac.	1.05 Ac.				Temporary
2	Hazel Wisecarver	135	516	22 Ac.	0.64 Ac.			21.36 Ac.	
2-X	Hazel Wisecarver	135	516	22 Ac.	0.11 Ac.				Channel Easement
3	Phillip S. Van Rensselaer	194	235	42 Ac.	0.58 Ac.			41.42 Ac.	
3-Y	Phillip S. Van Rensselaer	194	235	42 Ac.	0.11 Ac.				Channel Easement
3-A	Phillip S. Van Rensselaer	194	235	15 Ac.	0.29 Ac.		14.71 Ac.		
3-X	Phillip S. Van Rensselaer	194	235	15 Ac.	0.17 Ac.				Channel Easement
3-T	Phillip S. Van Rensselaer	194	235	15 Ac.	1.08 Ac.				Temporary

OTT-2-13.06 1/1