79/17689

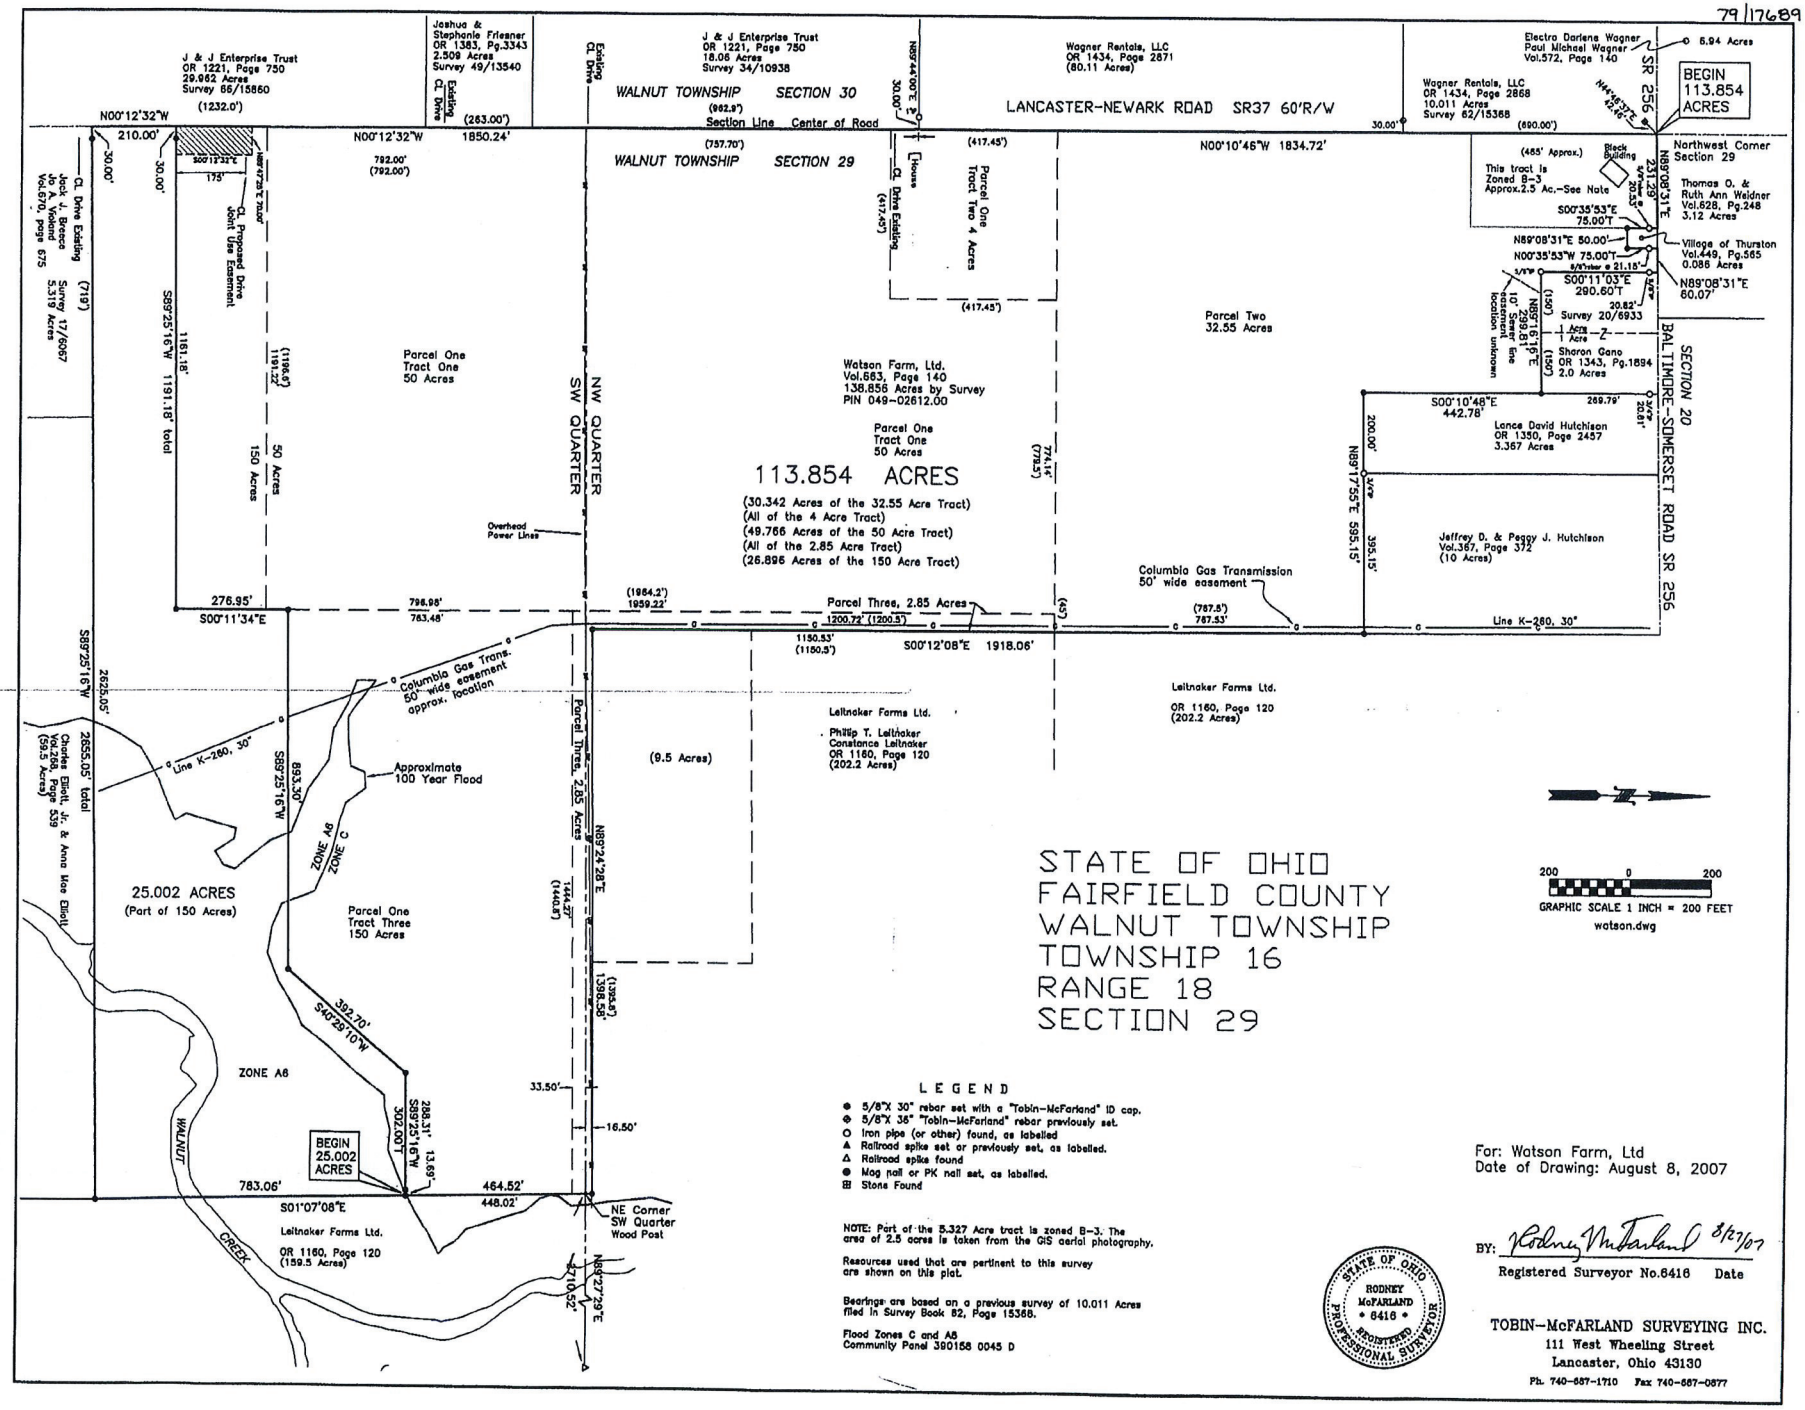

For: Watson Farm, Ltd
Date of Drawing: August 8, 2007

BY: Rodney McFarland 8/27/07
Registered Surveyor No.6416 Date

TOBIN-McFARLAND SURVEYING INC.
111 West Wheeling Street
Lancaster, Ohio 43130
Ph. 740-687-1710 Fax 740-687-0877