FAIRFIELD COUNTY
WALNUT TOWNSHIP
SEC. 20 & 29, T. 16, R. 18

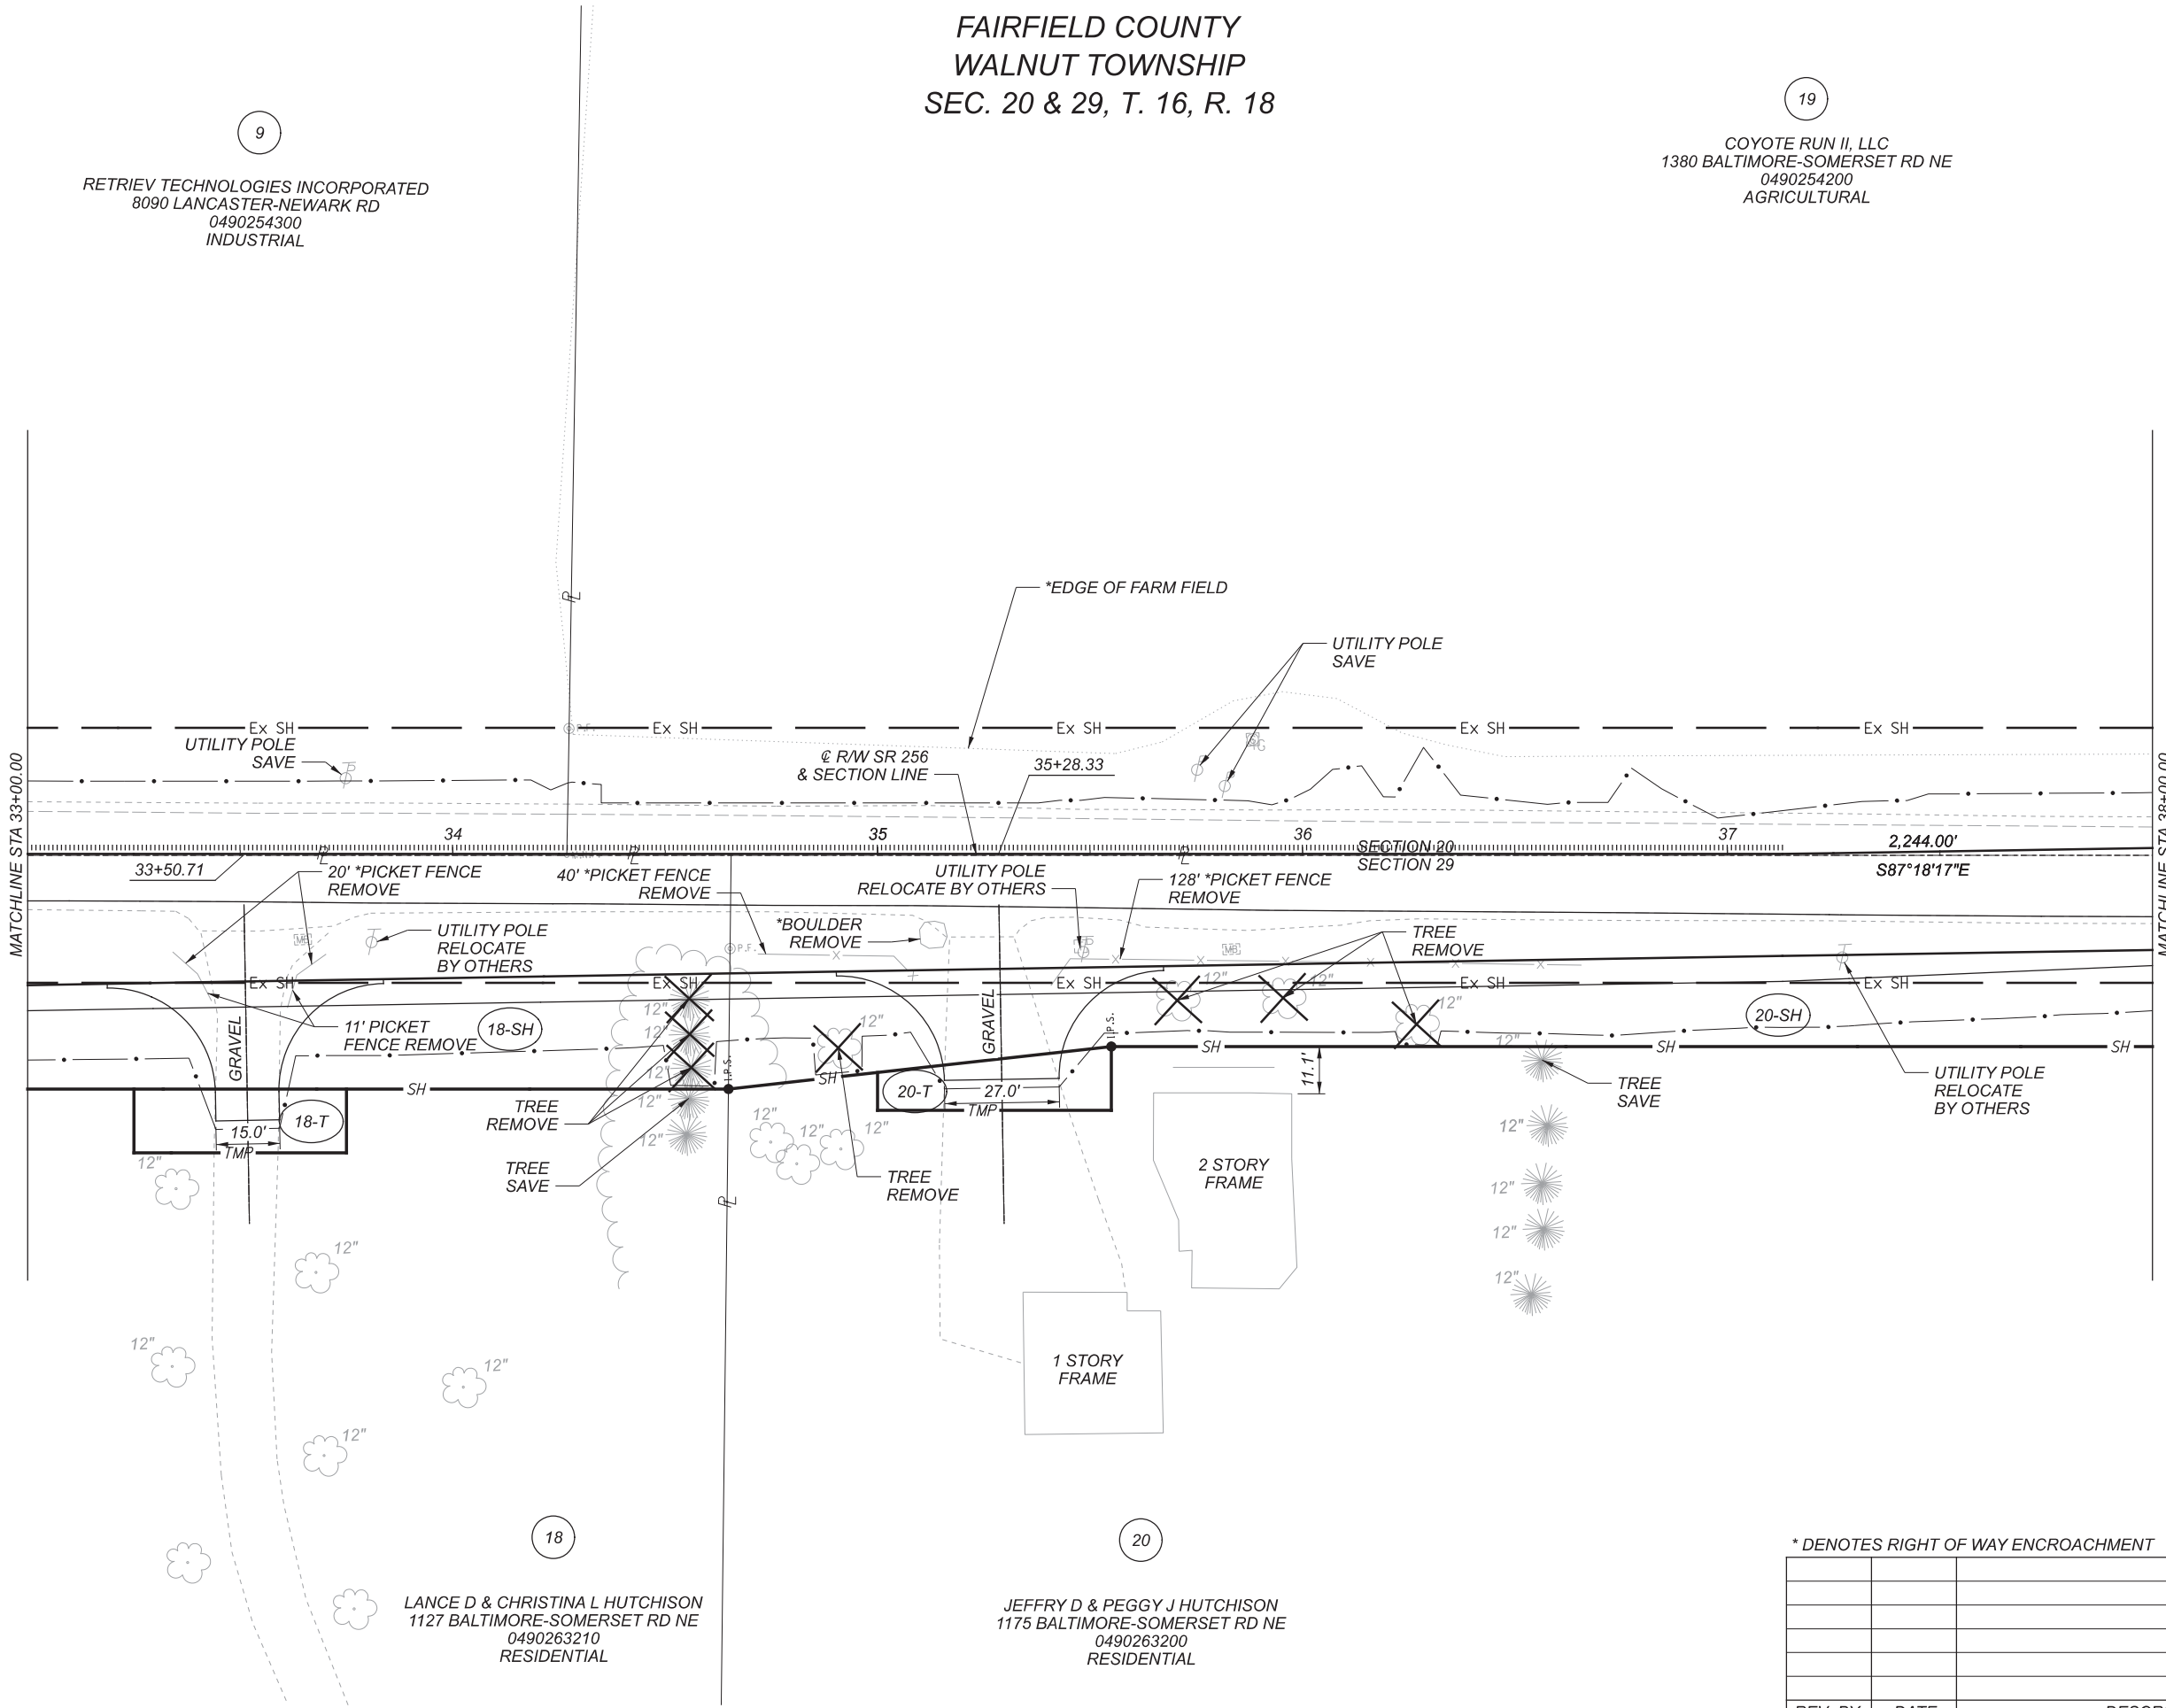

* DENOTES RIGHT OF WAY ENCROACHMENT

REV. BY	DATE	DESCRIPTION

DATE COMPLETED 09/11/20

HORIZONTAL SCALE IN FEET 0 10 20 40

RIGHT OF WAY TOPO SHEET
SR 256 STA. 33+00.00 TO STA. 38+00.00

DESIGN AGENCY Mead & Hunt

CLIENT

DESIGNER	ALM
REVIEWER	SJS 09/11/20
PROJECT ID	110412
SUBSET	34
TOTAL	37
SHEET	P.0
TOTAL	0

FAI-37-06.10

MODEL: 110412_RT205 PAPERSIZE: 17x11(in.) DATE: 12/18/2020 TIME: 10:29:28 AM USER: T78lam
pw:\\trc-pw.bentley.com:trc-pw-01\Documents\5 - Projects\Ohio Department of Transportation\345242 - FAI-37-06.10\4 - CAD_Design\110412\400-Engineering\RW\Sheets\110412_RT205.dgn