

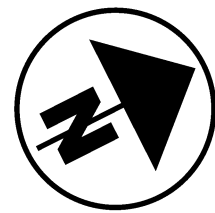
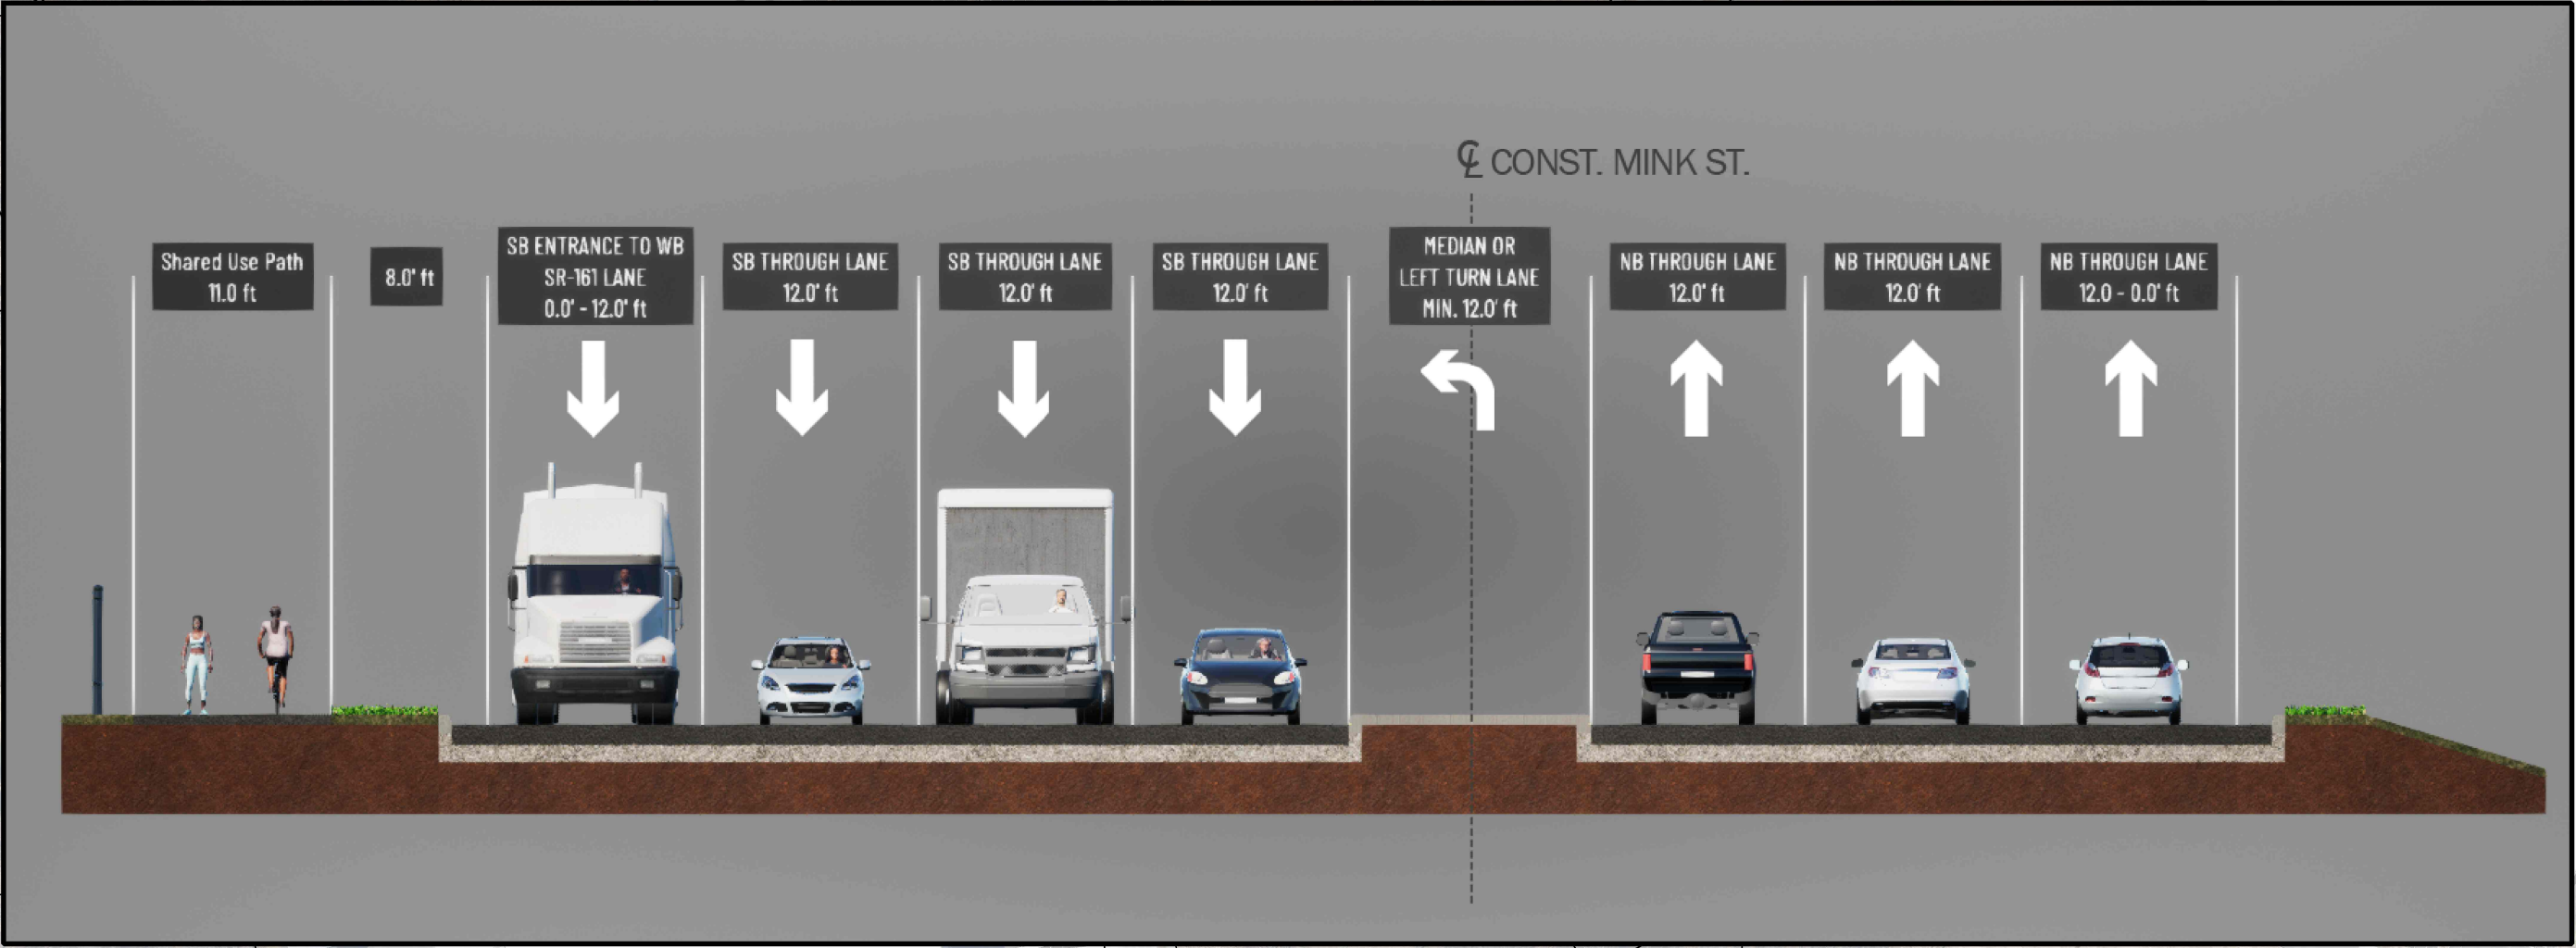


SR-161 AND MINK ST INTERCHANGE ALTERNATIVE
DIVERGING DIAMOND INTERCHANGE

PID: 117878

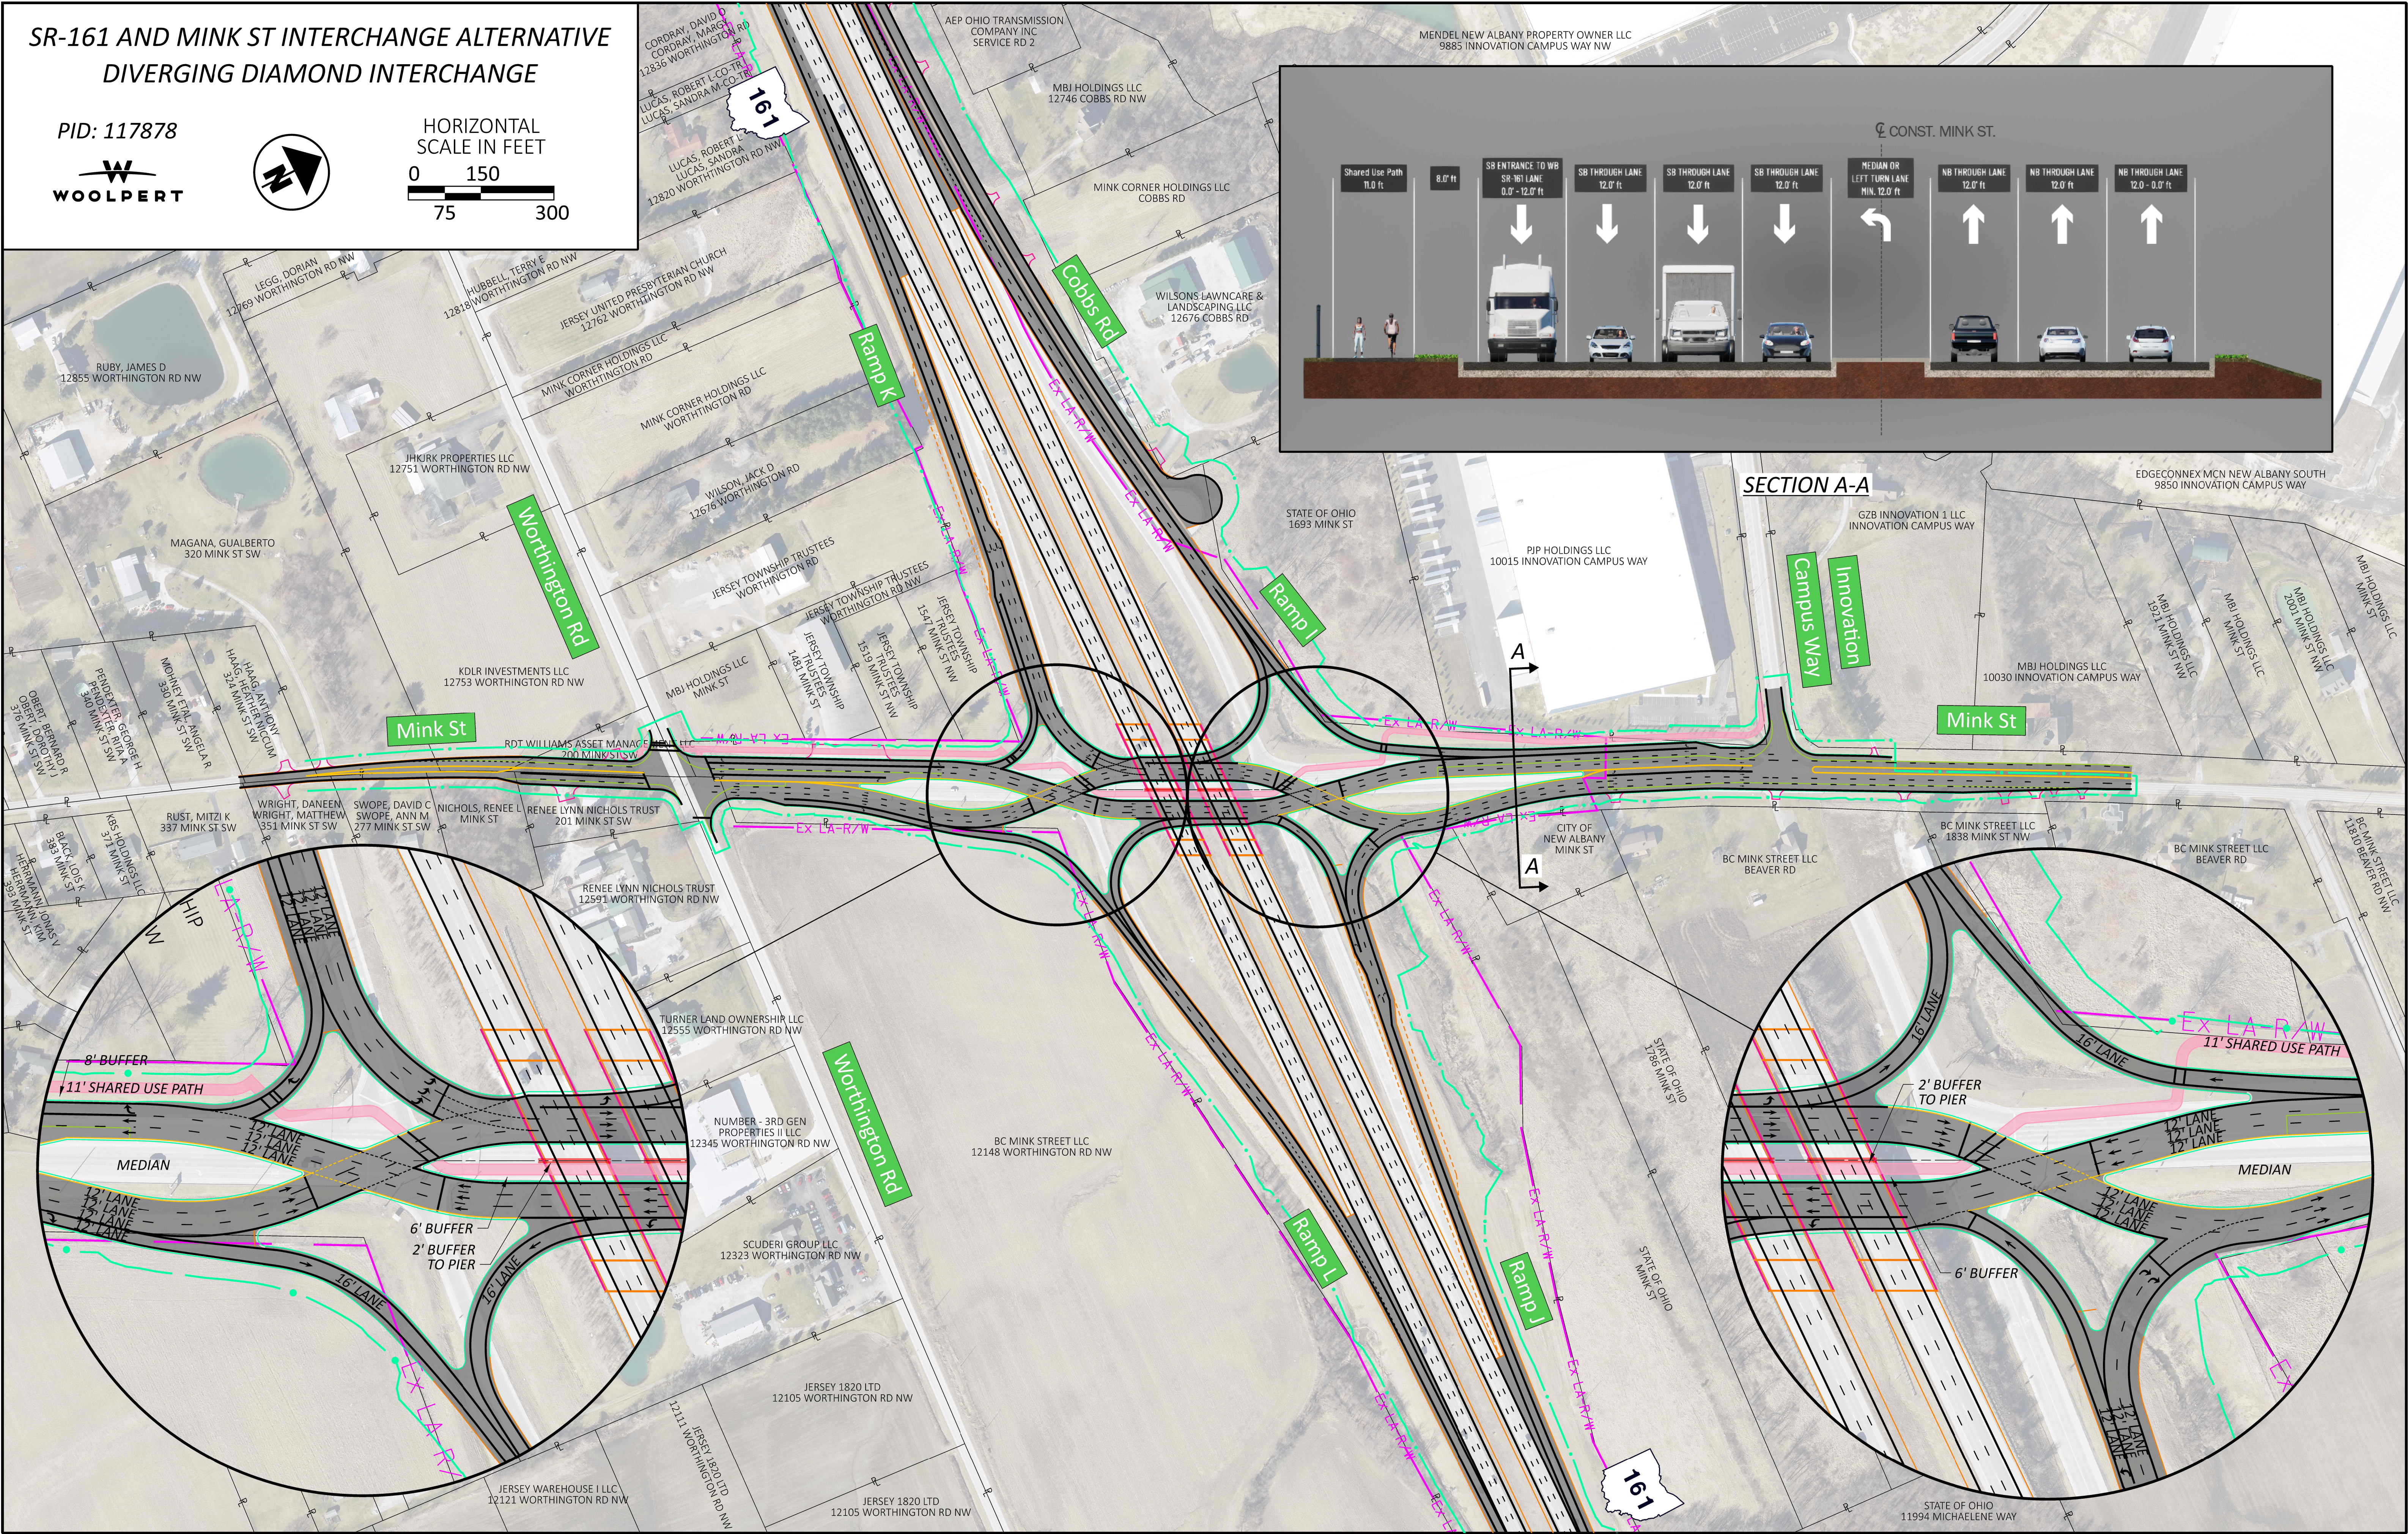


HORIZONTAL
SCALE IN FEET

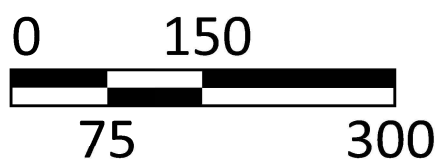



SECTION A-A


*SR-161 AND MINK ST INTERCHANGE ALTERNATIVE
DIVERGING DIAMOND INTERCHANGE*

PID: 117878

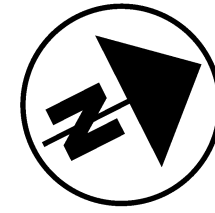


HORIZONTAL
SCALE IN FEET

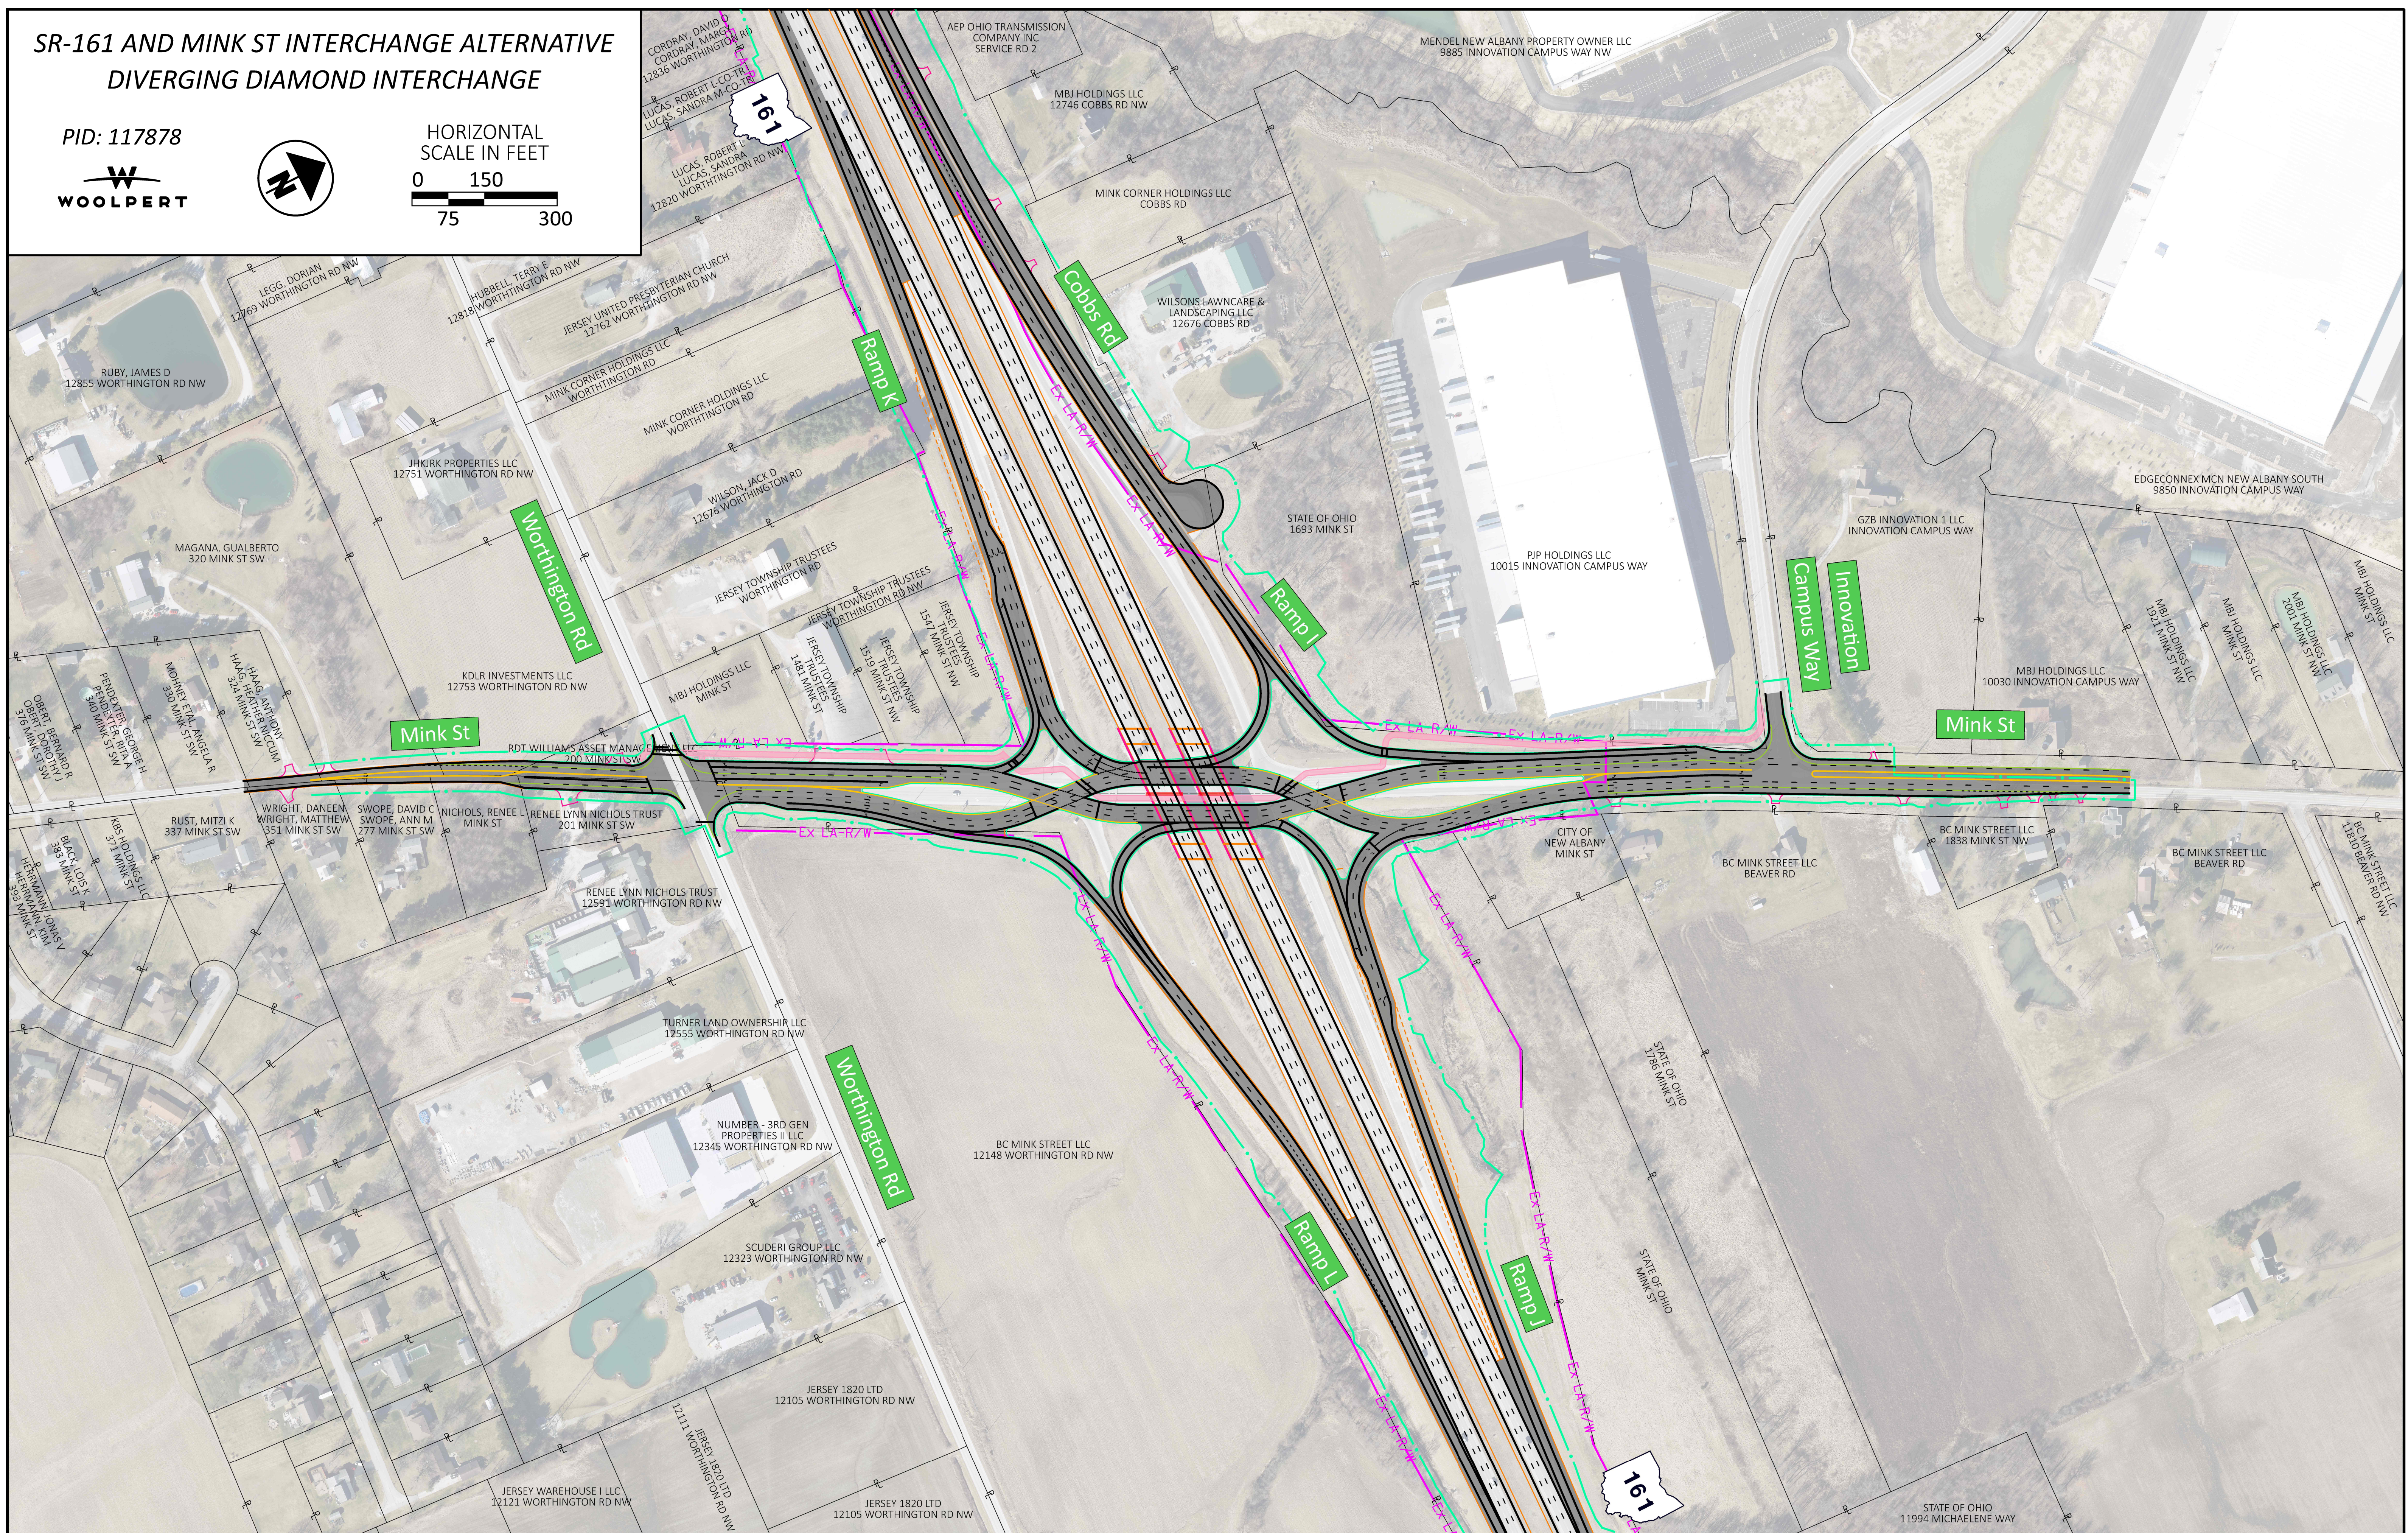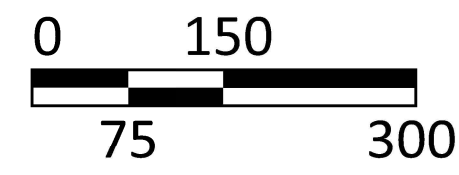

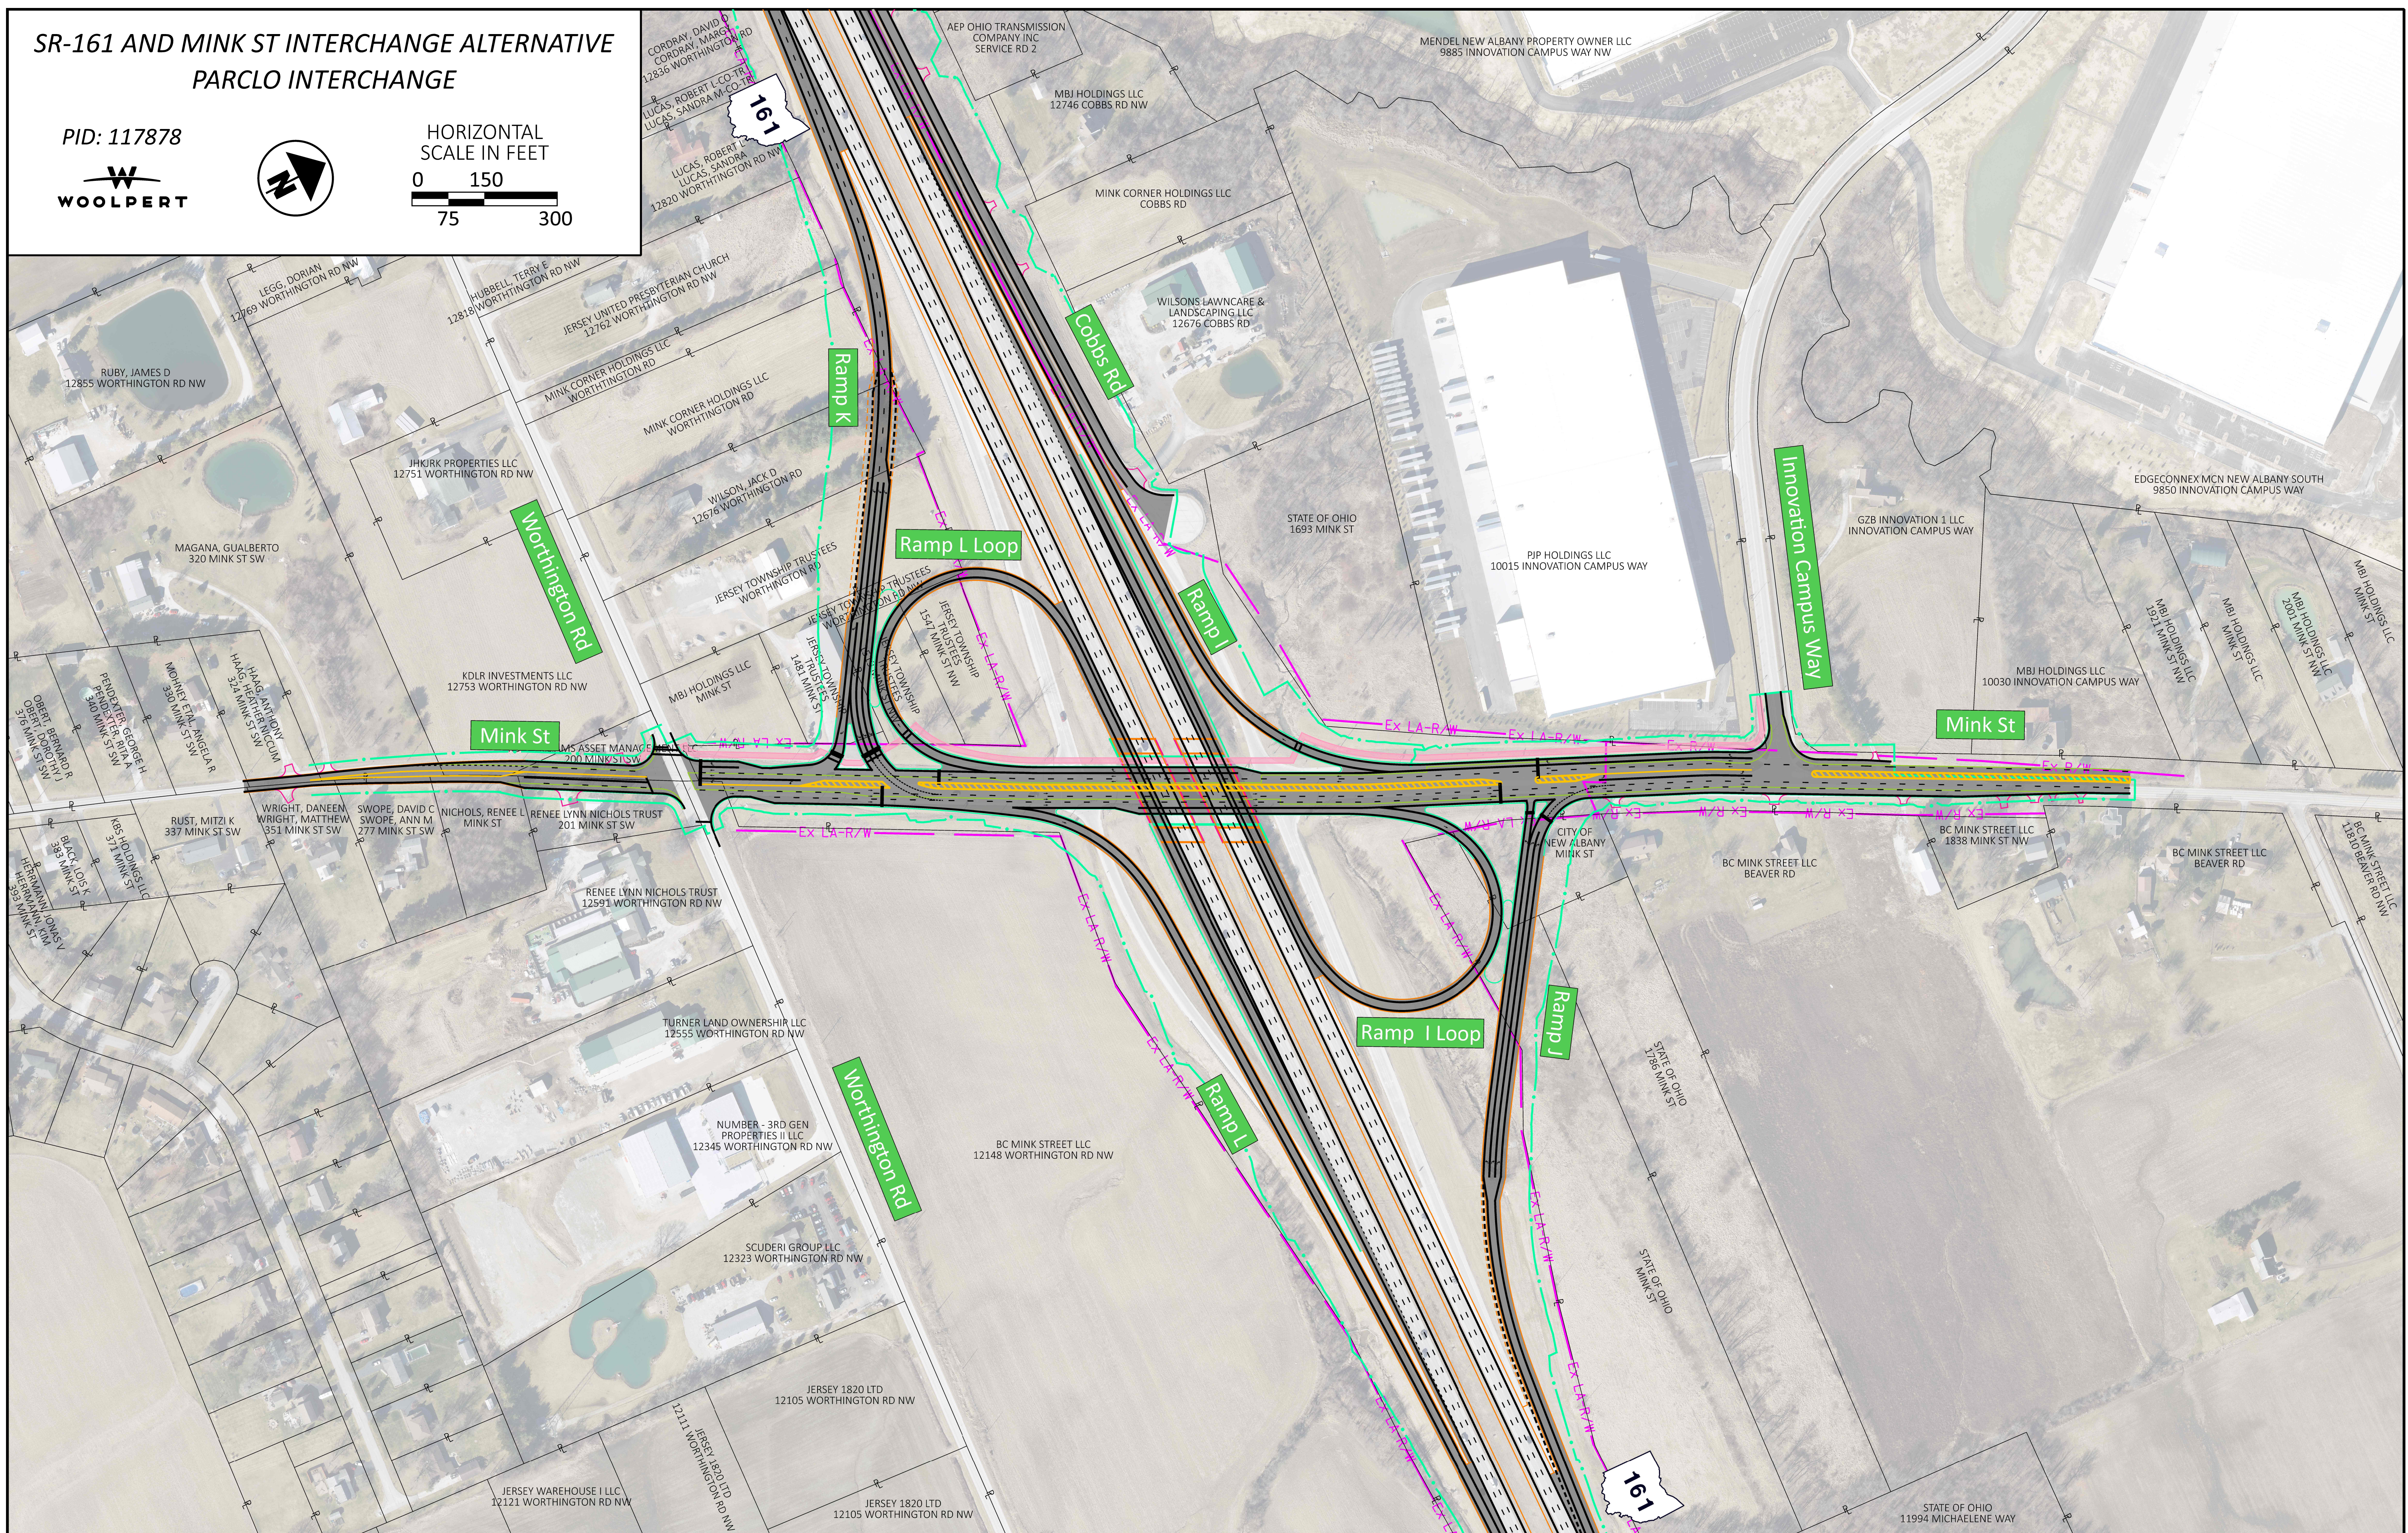

SR-161 AND MINK ST INTERCHANGE ALTERNATIVE
DIAMOND INTERCHANGE

PID: 117878

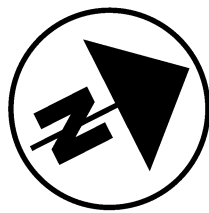

HORIZONTAL
SCALE IN FEET

