PLAT FOR ESTABLISHMENT OF LIMITED ACCESS
CROSS COUNTY HIGHWAY
#453 SEC. B

FROM STA. 941+13.00 (RIDGE ROAD SOUTH OF FUNKMAN RD)
TO STA. 948+41.59 (MEADVALE-SOUTH OF BOYLE AVE.)

KENT W. ROLLINS
HAMILTON COUNTY ENGINEER

JAN. 1964 REVISED - DEC. 1965

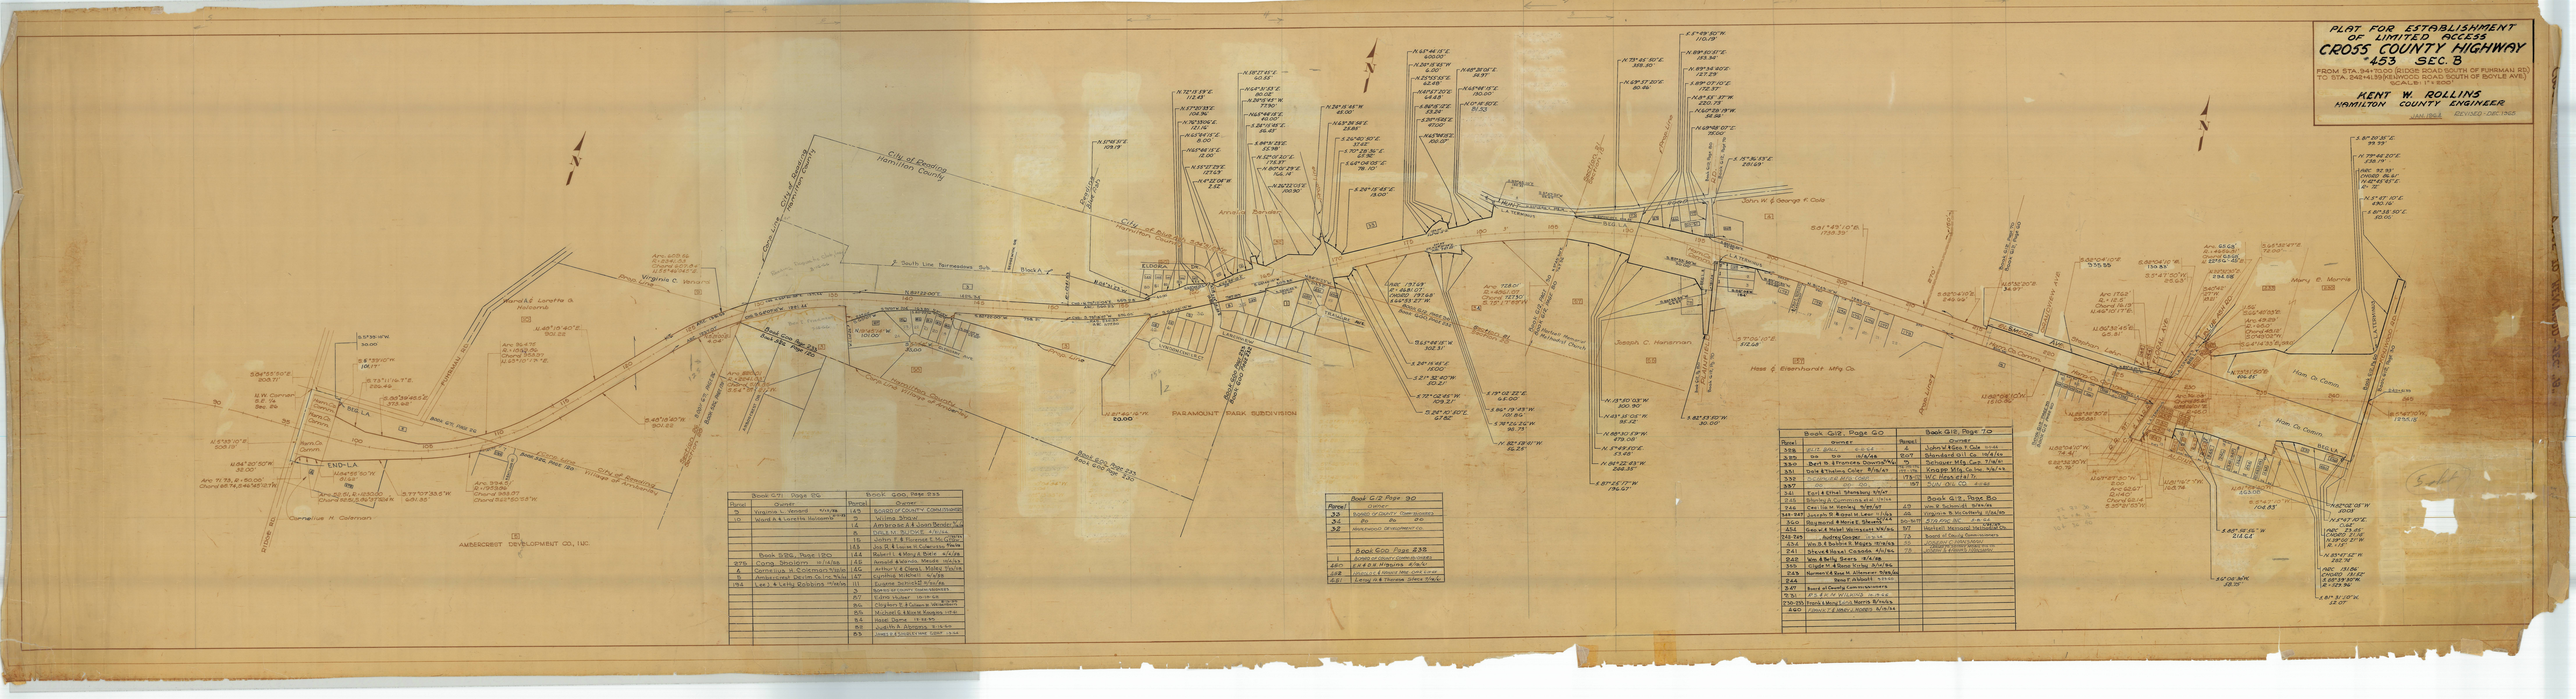

Book G17, Page 90	
Parcel	Owner
3	Virginia C. Venard 4/14/66
10	Harold & Loretta Holcomb

Book G10, Page 235	
Parcel	Owner
1A5	BOARD OF COUNTY COMMISSIONERS
1D	William Schaper
1E	Ambrose & Joan Bender 5/4
1F	DEL & MC DOVE 4/5/66
1H	John F. & Therese E. McGlynn
1A3	Joe R. & Louise H. Cabarrus 7/6/66
1A4	Robert L. & Meg A. Burr 4/4/66
1A5	Donald & Wanda Meade 10/4/66
1A6	Arthur L. & Carol Maley 10/4/66
1A7	Cynthia Mitchell 10/4/66
1B1	Suzanne Schmidt 10/4/66
3	BOARD OF COUNTY COMMISSIONERS
8C	Edna Huber 10/10/66
8D	Gladys B. & Gilbert W. Mansfield
8E	Michael C. & Mark W. Kiesling 10/4
8F	Hazel Dame 10/10/66
8G	Judith A. Abramson 5/4/66
8J	James E. & Shirley Anne Sipp 10/4

Book G12, Page 90	
Parcel	Owner
3A	BOARD OF COUNTY COMMISSIONERS
3C	do do
3D	Mahlenbrock Development Co.

Book G10, Page 235	
1	BOARD OF COUNTY COMMISSIONERS
1BC	Earl & Ethel Hopkins 4/4/66
1DE	Donald & Ethel Mae Ward 10/4
1EF	Leroy G. & Therese Sikes 10/4/66

Book G17, Page 60	
Parcel	Owner
3B8	BOARD OF COUNTY COMMISSIONERS
3B9	do do do/4/66
3B0	Bert H. & Francis Downs 10/4/66
3B1	Jack & Thelma Coler 10/4/66
3B2	SCHOLAR & BOLLOGG
3B7	do do do
3A1	Earl & Ethel Shanaberg 10/4/66
3A3	Sherman & Dorothea Atz 10/4/66
3A6	Carl & Ida M. Hensley 10/4/66
3A6-3A7	Joseph & Rosa M. Lenz 10/4/66
3A0	Raymond & Maria E. Sheets 10/4/66
4B4	Frank & Mabel Michalski 10/4/66
3A8-3A9	Audrey Cooper 10/4/66
4B4	Wm. B. & Bobbie N. Magers 10/4/66
2A1	Steve & Hazel Casada 10/4/66
2A2	Wm. & Betty Sears 10/4/66
2A5	Clyde M. & Rosa Kirby 10/4/66
2A3	Norman E. & Rose M. Allbaugh 10/4/66
2A4	Rose T. Abbott 10/4/66
3A7	Board of County Commissioners
3A4	[illegible]
2A6-2B1	Frank & Mary Lou C. Morris 10/4/66
4A0	James C. & Janet J. Rogers 10/4/66

Book G18, Page 70	
Parcel	Owner
6A	John W. & Ida T. Cola 10/4/66
9A7	Standard Oil Co. 10/4/66
9	Schauer Mfg. Co. 10/4/66
1A-1B	Scapin Mfg. Co. Inc. 10/4/66
1B-1C	W.C. Hess et al 10/4/66
1C1	Alvin Mfg. Co. 10/4/66

Book G19, Page 80	
4D	Wm. R. Schmidt 10/4/66
4B	Virginia M. McCarthy 10/4/66
3A-3B1	[illegible]
3C	Herbert Maynard Wahlbrink
7B	Board of County Commissioners
7B	[illegible]
7B	[illegible]