


ALTERNATIVE #3.2

SR-32/SR-247 RCUT - Realign Burnt Cabin Rd - SR-32/Tranquility Pike Removed

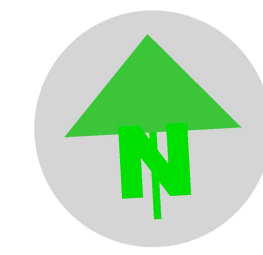




HORIZONTAL
SCALE IN FEET

0 150 300

75






ALTERNATIVE #3.2
SR-32/SR-247 RCUT

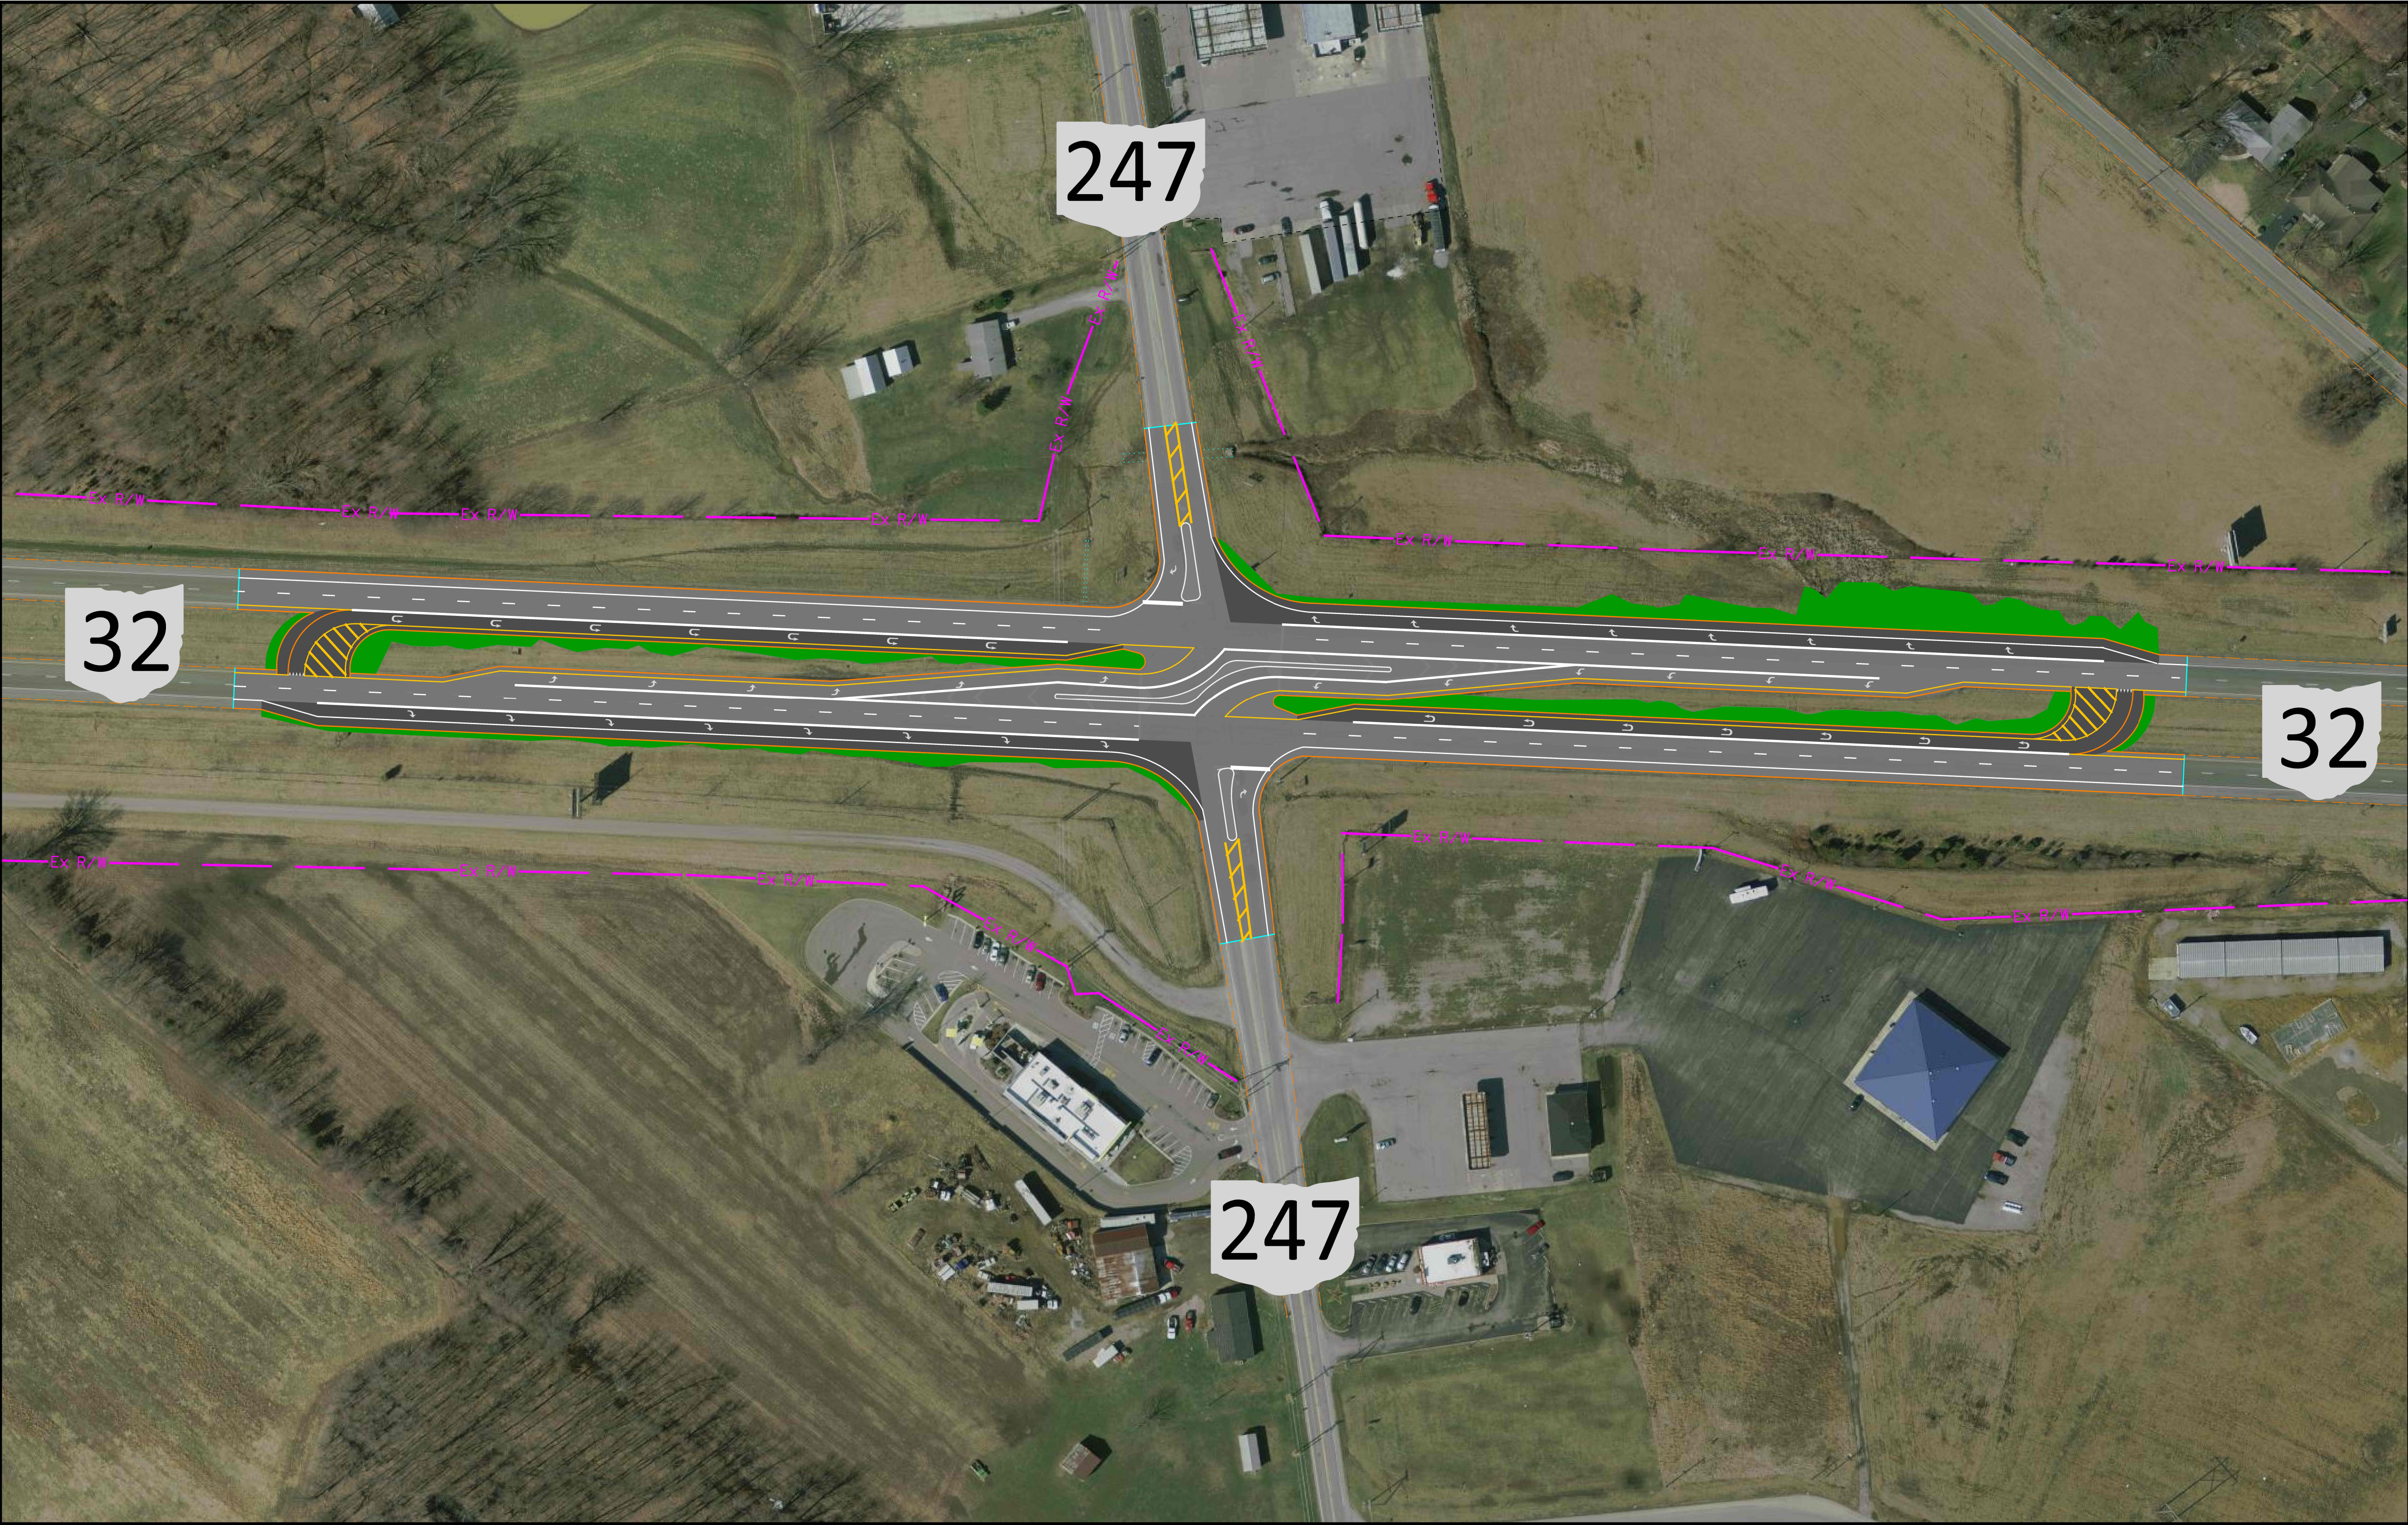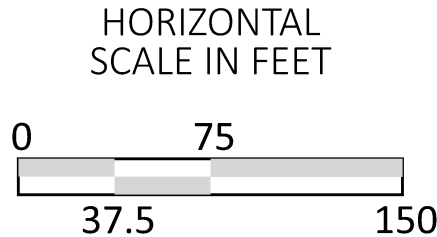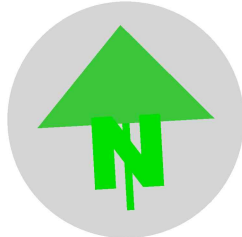

ALTERNATIVE #3.2

Burnt Cabin Termination/Connector Road

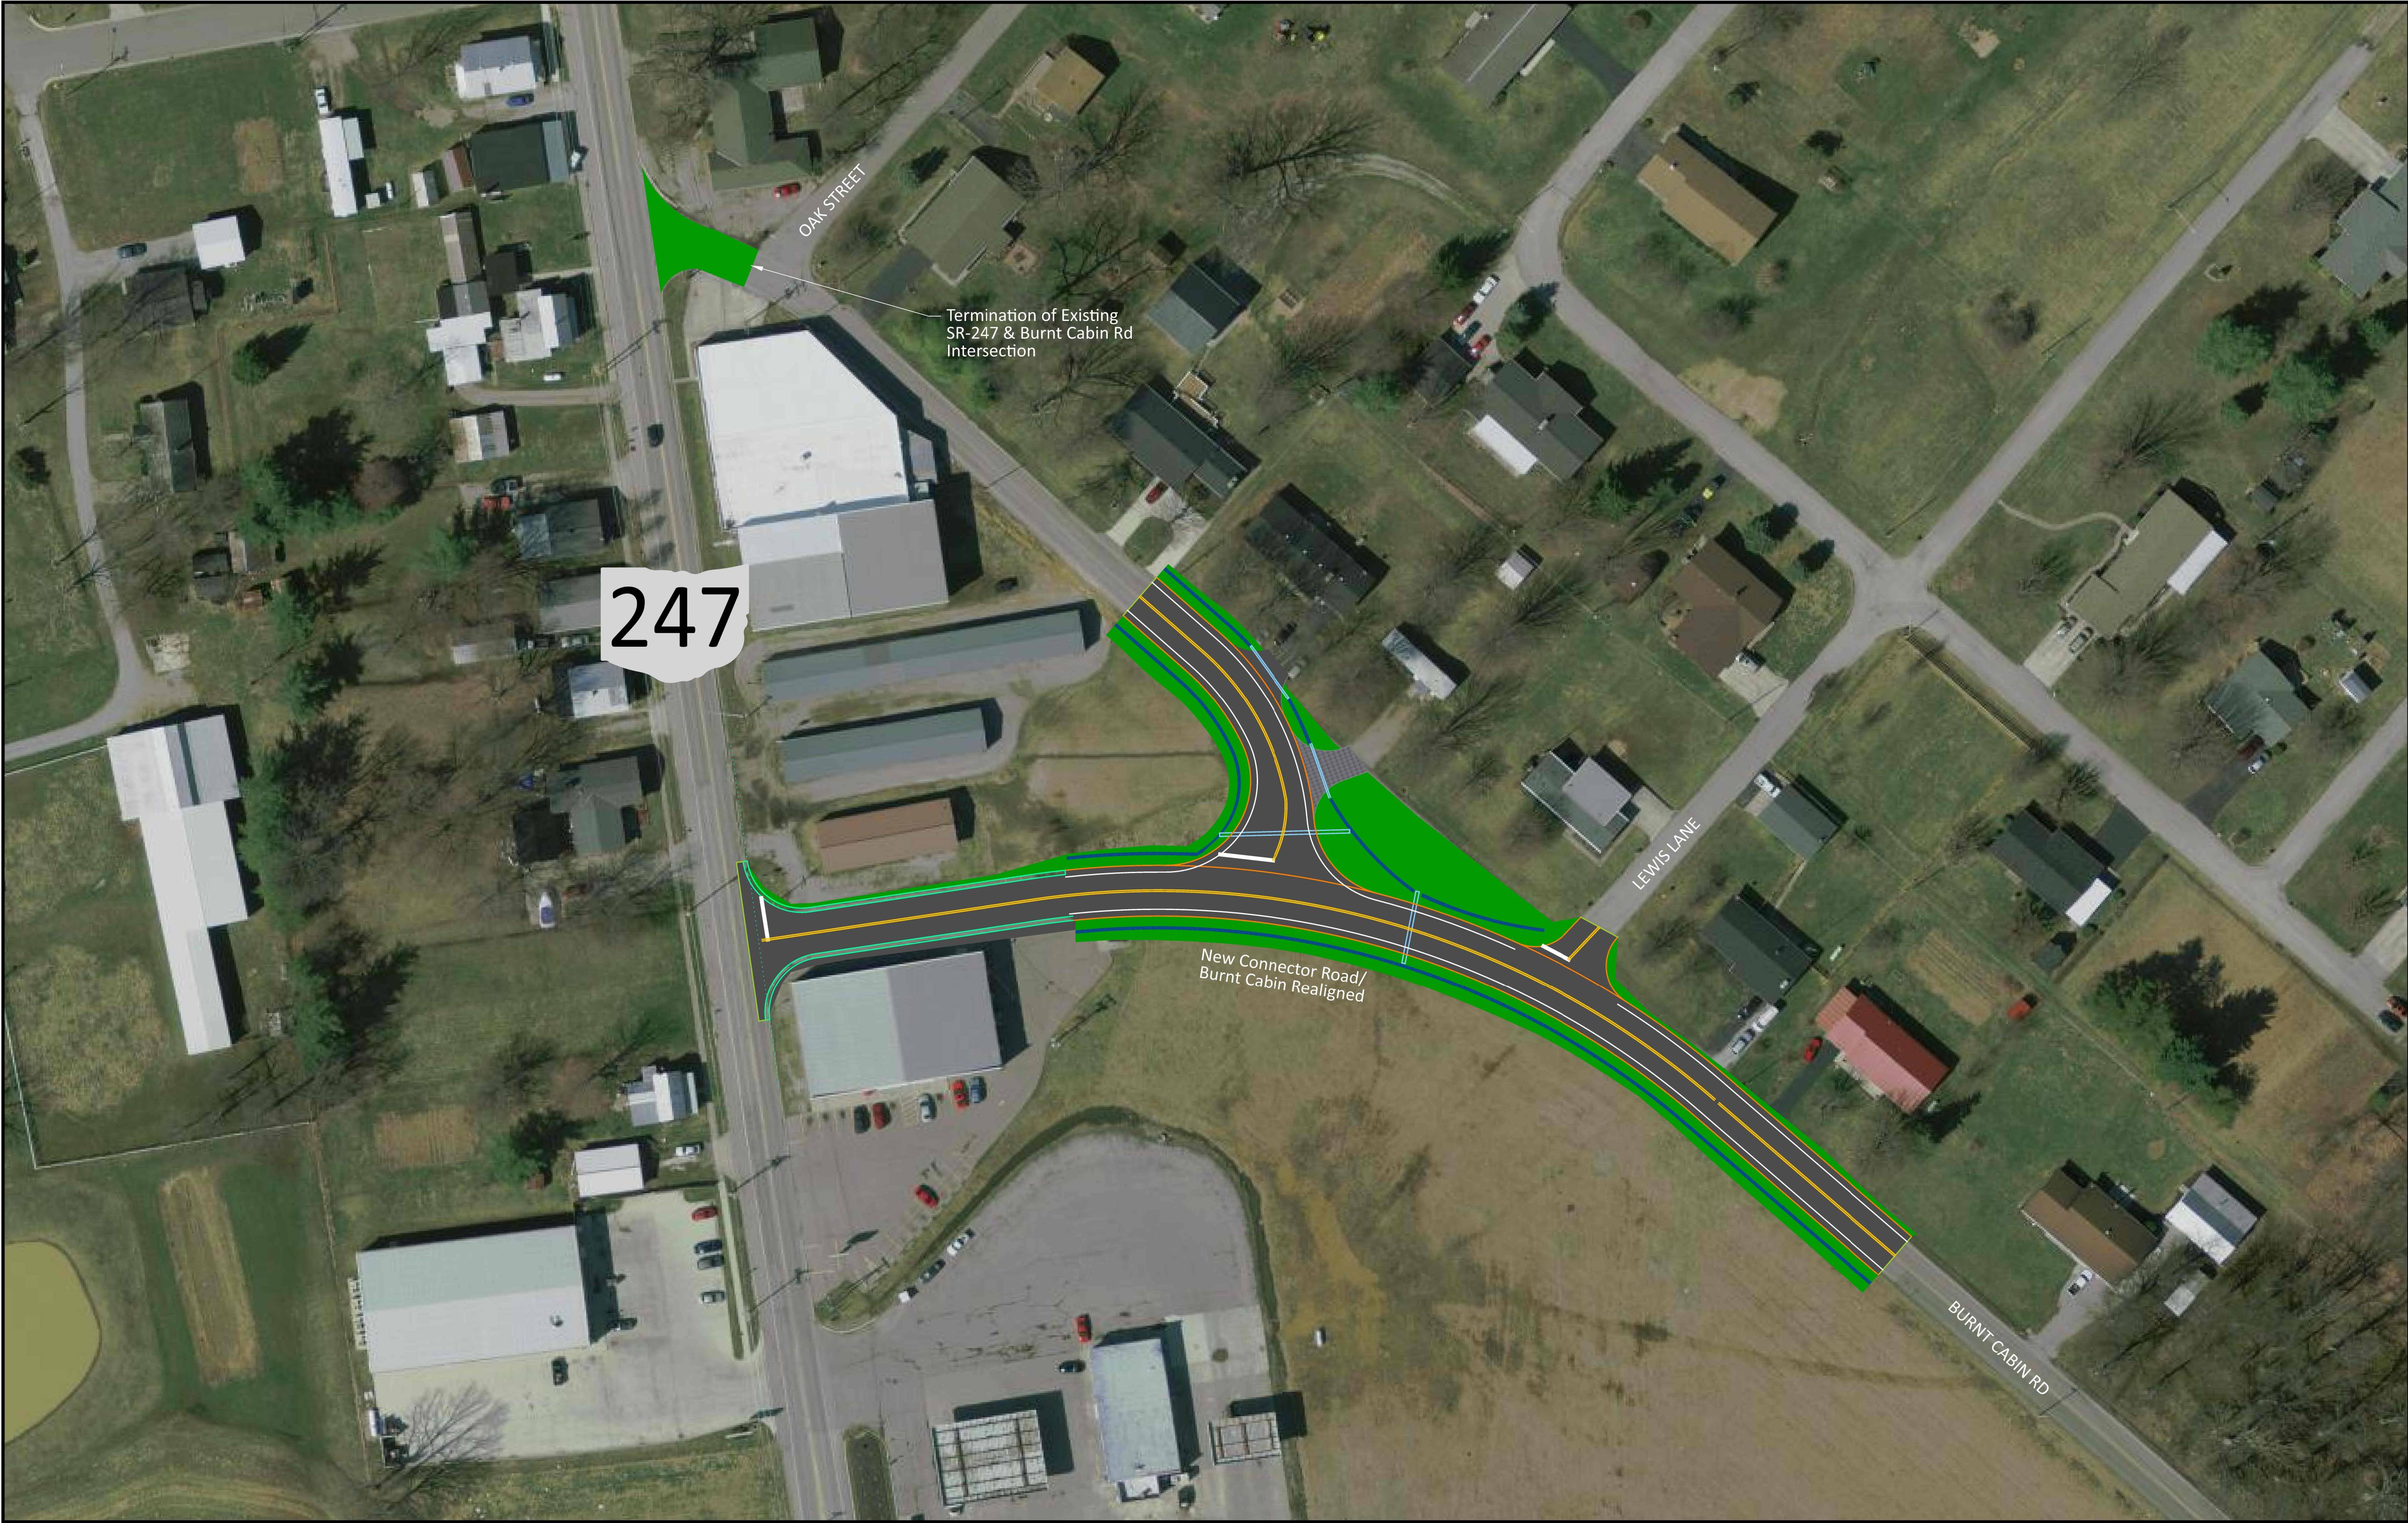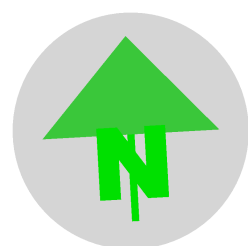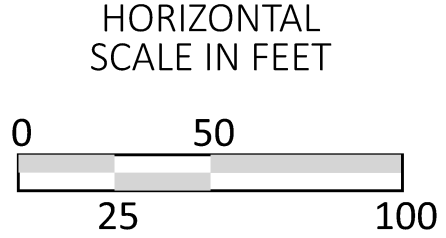

ALTERNATIVE #3.2

SR-32/Tranquility Pike

