CALC. BY	MGB
DATE	7-9-93
CHK'D BY	PDH
DATE	7-14-93

CUY-71-0.00

OHIO
FHWA
REGION

211C
361

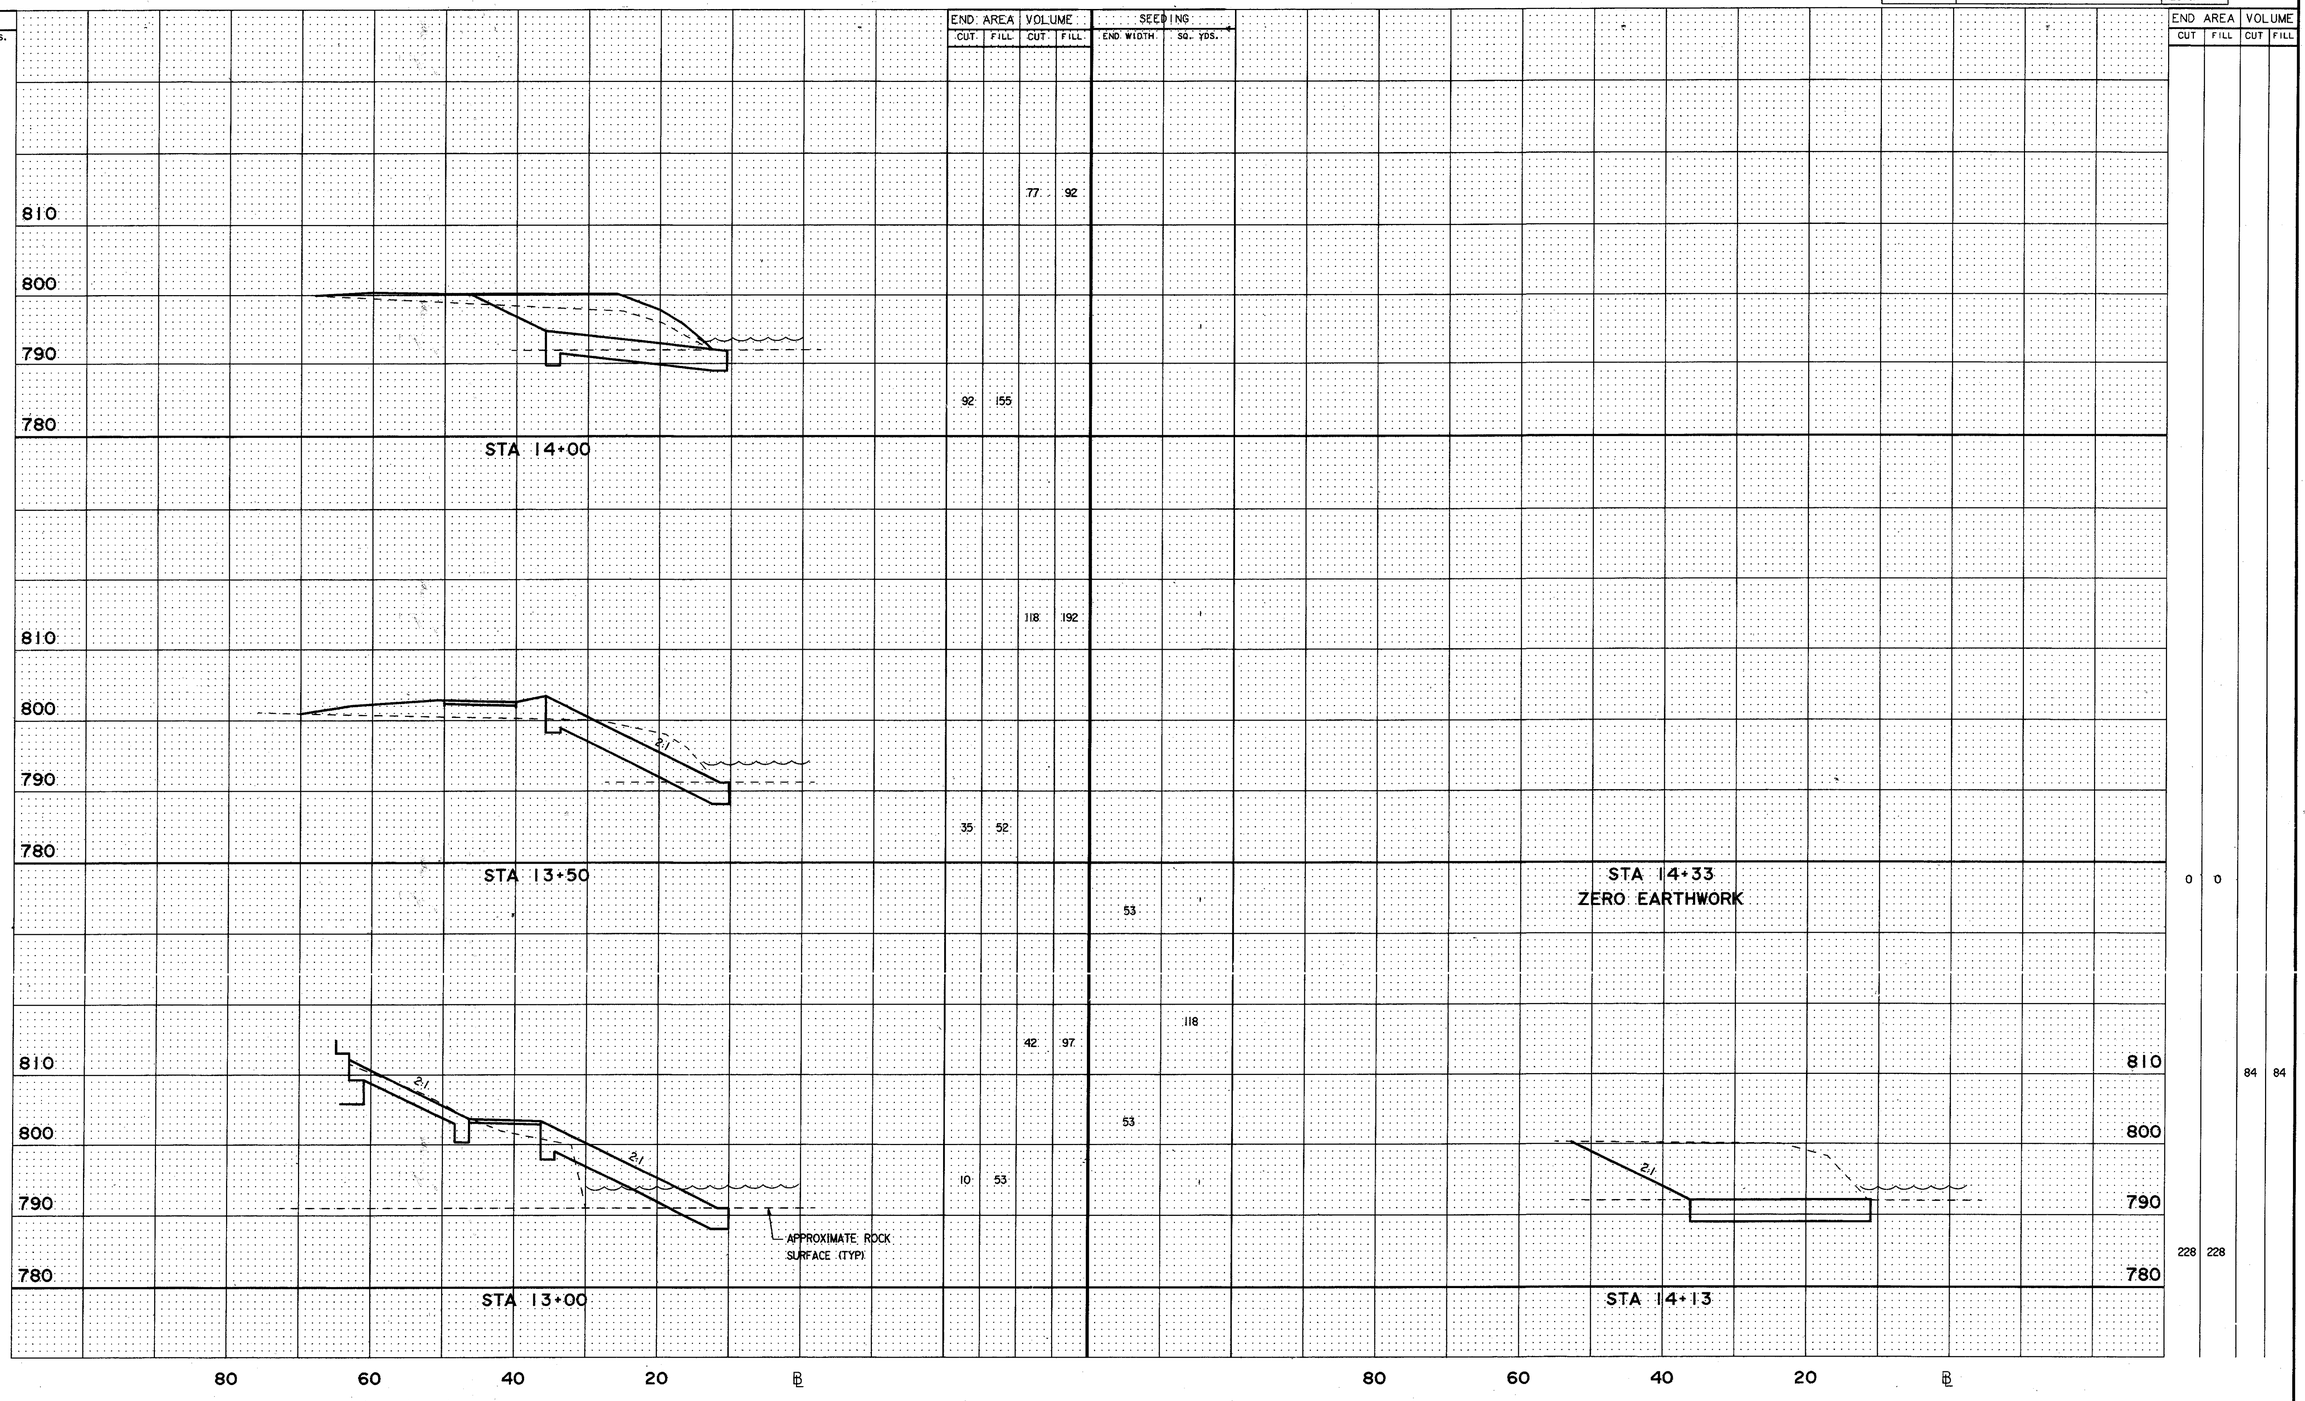

CROSS SECTION - STA 13+00 TO STA 14+33

PLOT SUBMITTED:30-JUL-1998 07:48
307CPXS2.DGN
PLOTTED BY:fkonopka
PLOTTED ON:sletorsber
HSCD000