SP 1812-5	
DATE: JANUARY 2014	

CALCULATED MTG
CHECKED CJM

LONGITUDINAL SEWER PROFILE

MEDIAN SEWER PROFILE

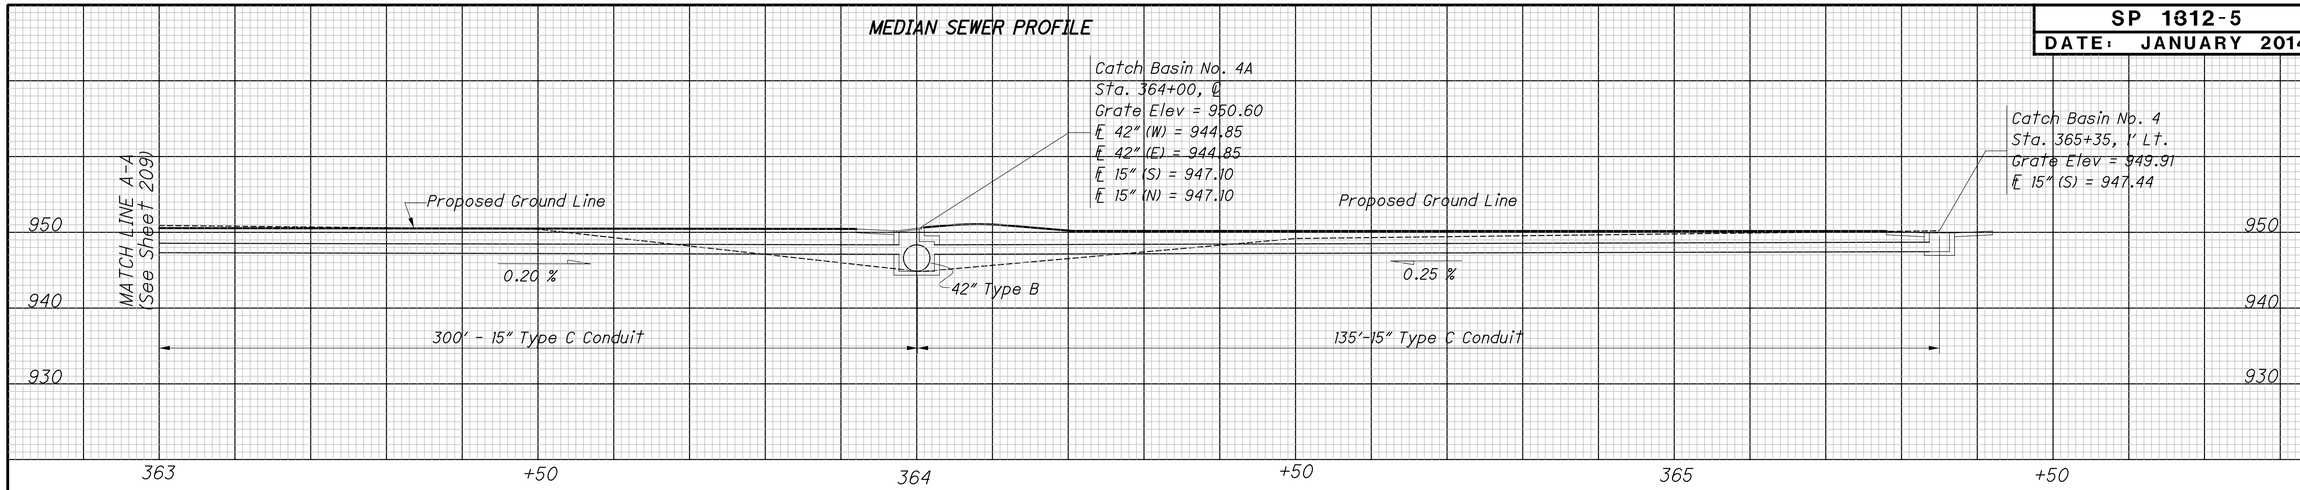

NORTHBOUND SEWER PROFILE

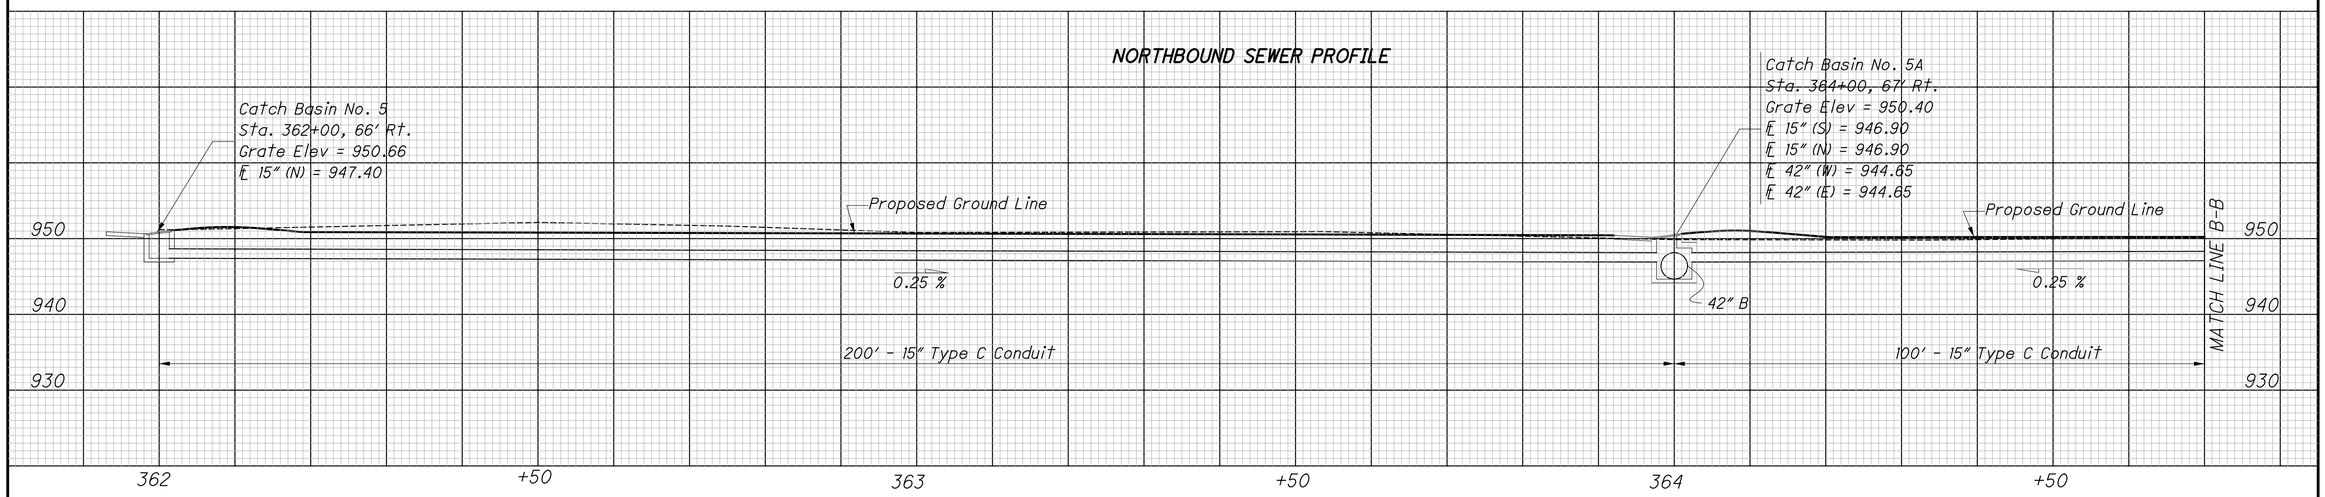

NORTHBOUND SEWER PROFILE

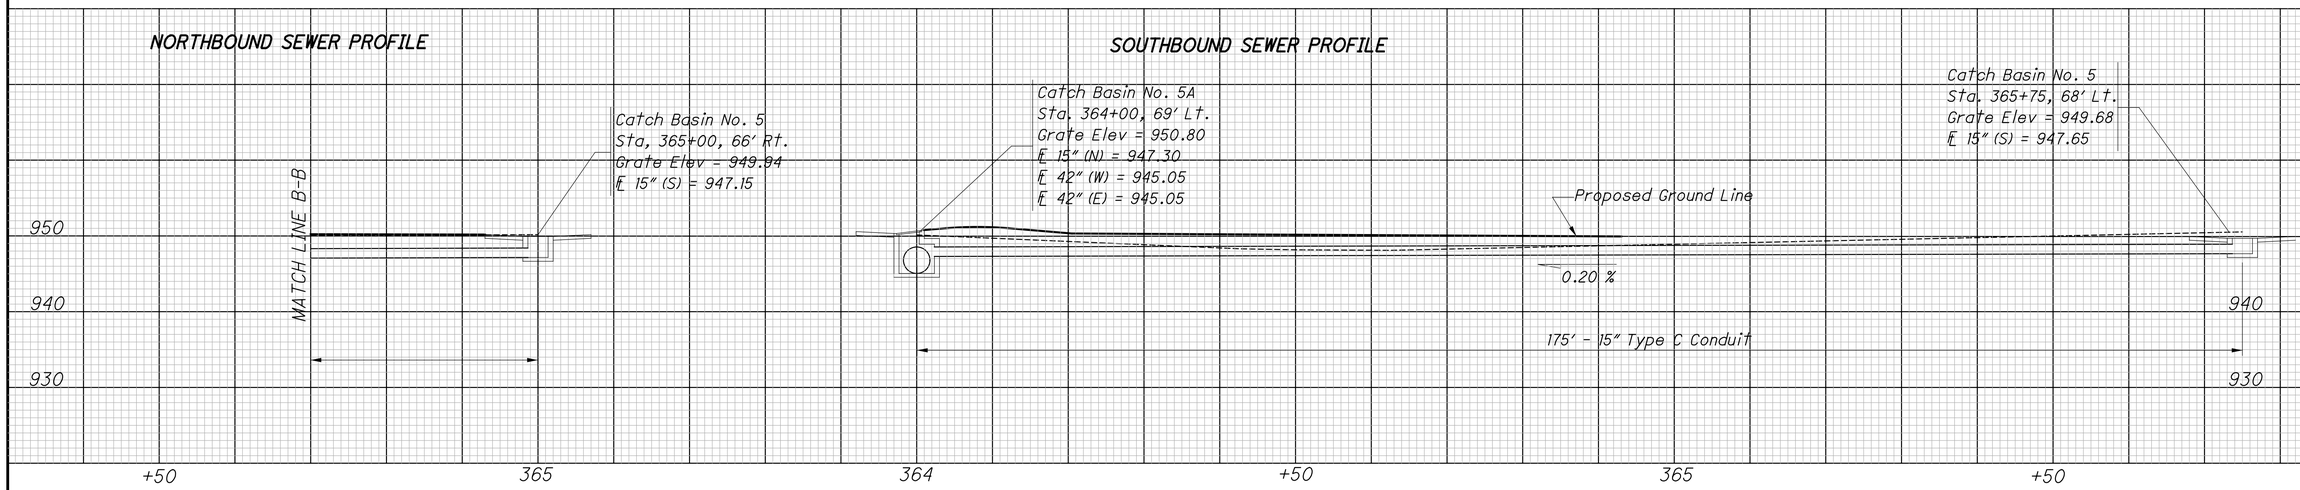

SOUTHBOUND SEWER PROFILE

LUC-76-31.48