FED. RD. DIVISION	STATE	PROJECT
2	OHIO	

STA-30-12.47

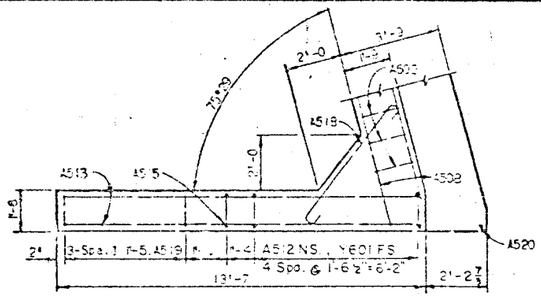

SECTION C-C

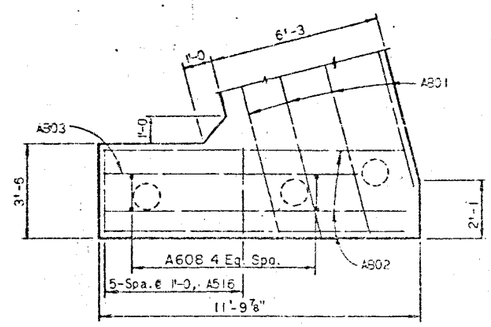

SECTION B-B

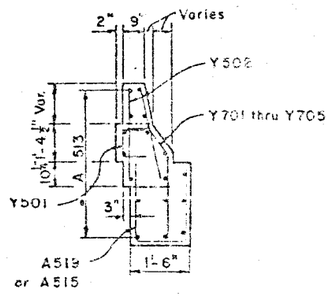

SECTION E-E

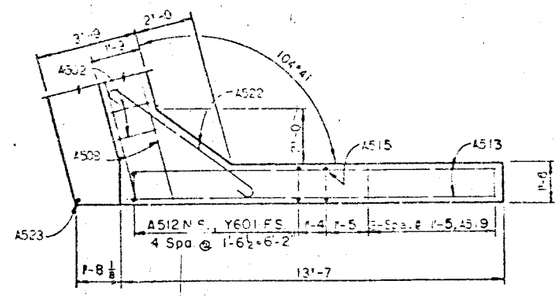

SECTION G-G

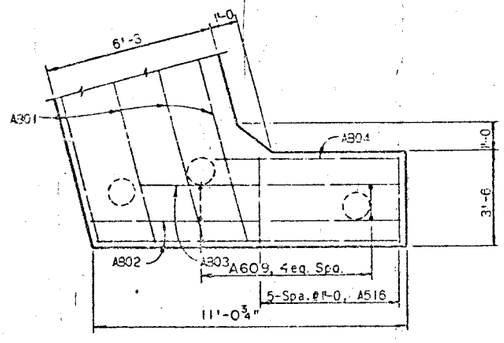

SECTION F-F

NOTE:
For additional railing details see Std. Dwg. BR-1-67 Sheet 1 of 3

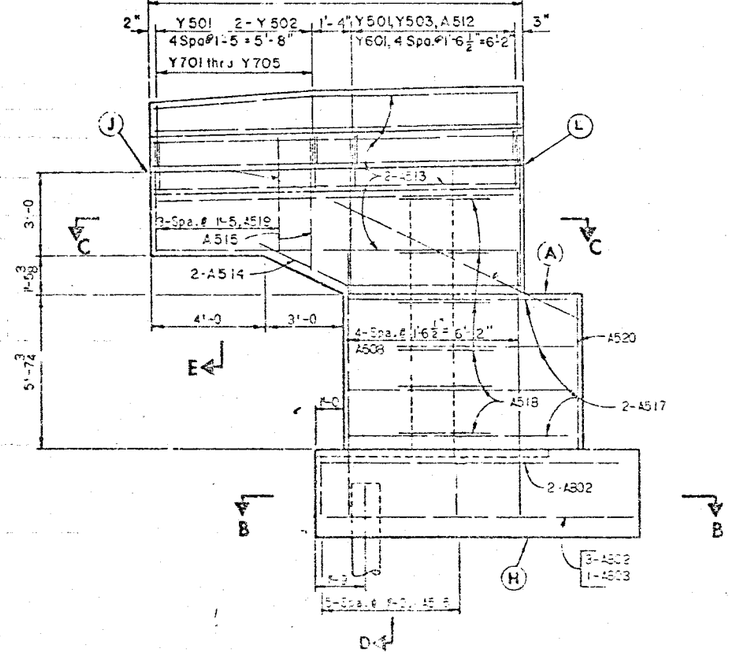

ELEVATION - WING A

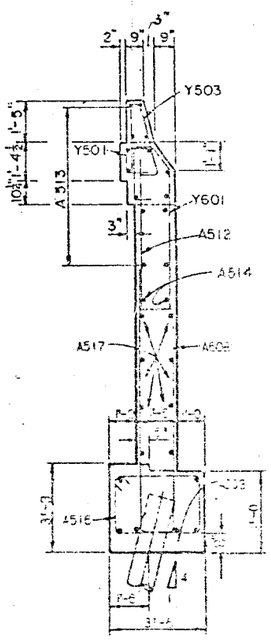

SECTION D-D

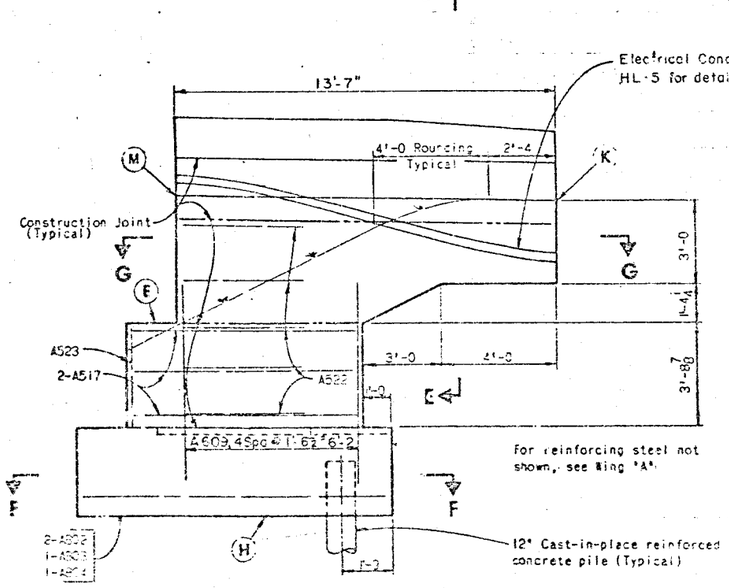

ELEVATION - WING B

For additional details, see sheet 6.

ELEVATIONS	
A	1099.48
E	1097.57
L	1104.11
M	1102.15
H	1090.58
J	1103.83
K	1101.92

W.
SH
W. E. QUICKSALL AND
CONSULTING ENGINEERS
REAR ABUTMEN
BRIDGE NO. STA
U.S.R. 30 over RELOCATE
STARK COUNTY

DESIGNED	DRAWN	TRACED	CHECKED
wds	wds		CO