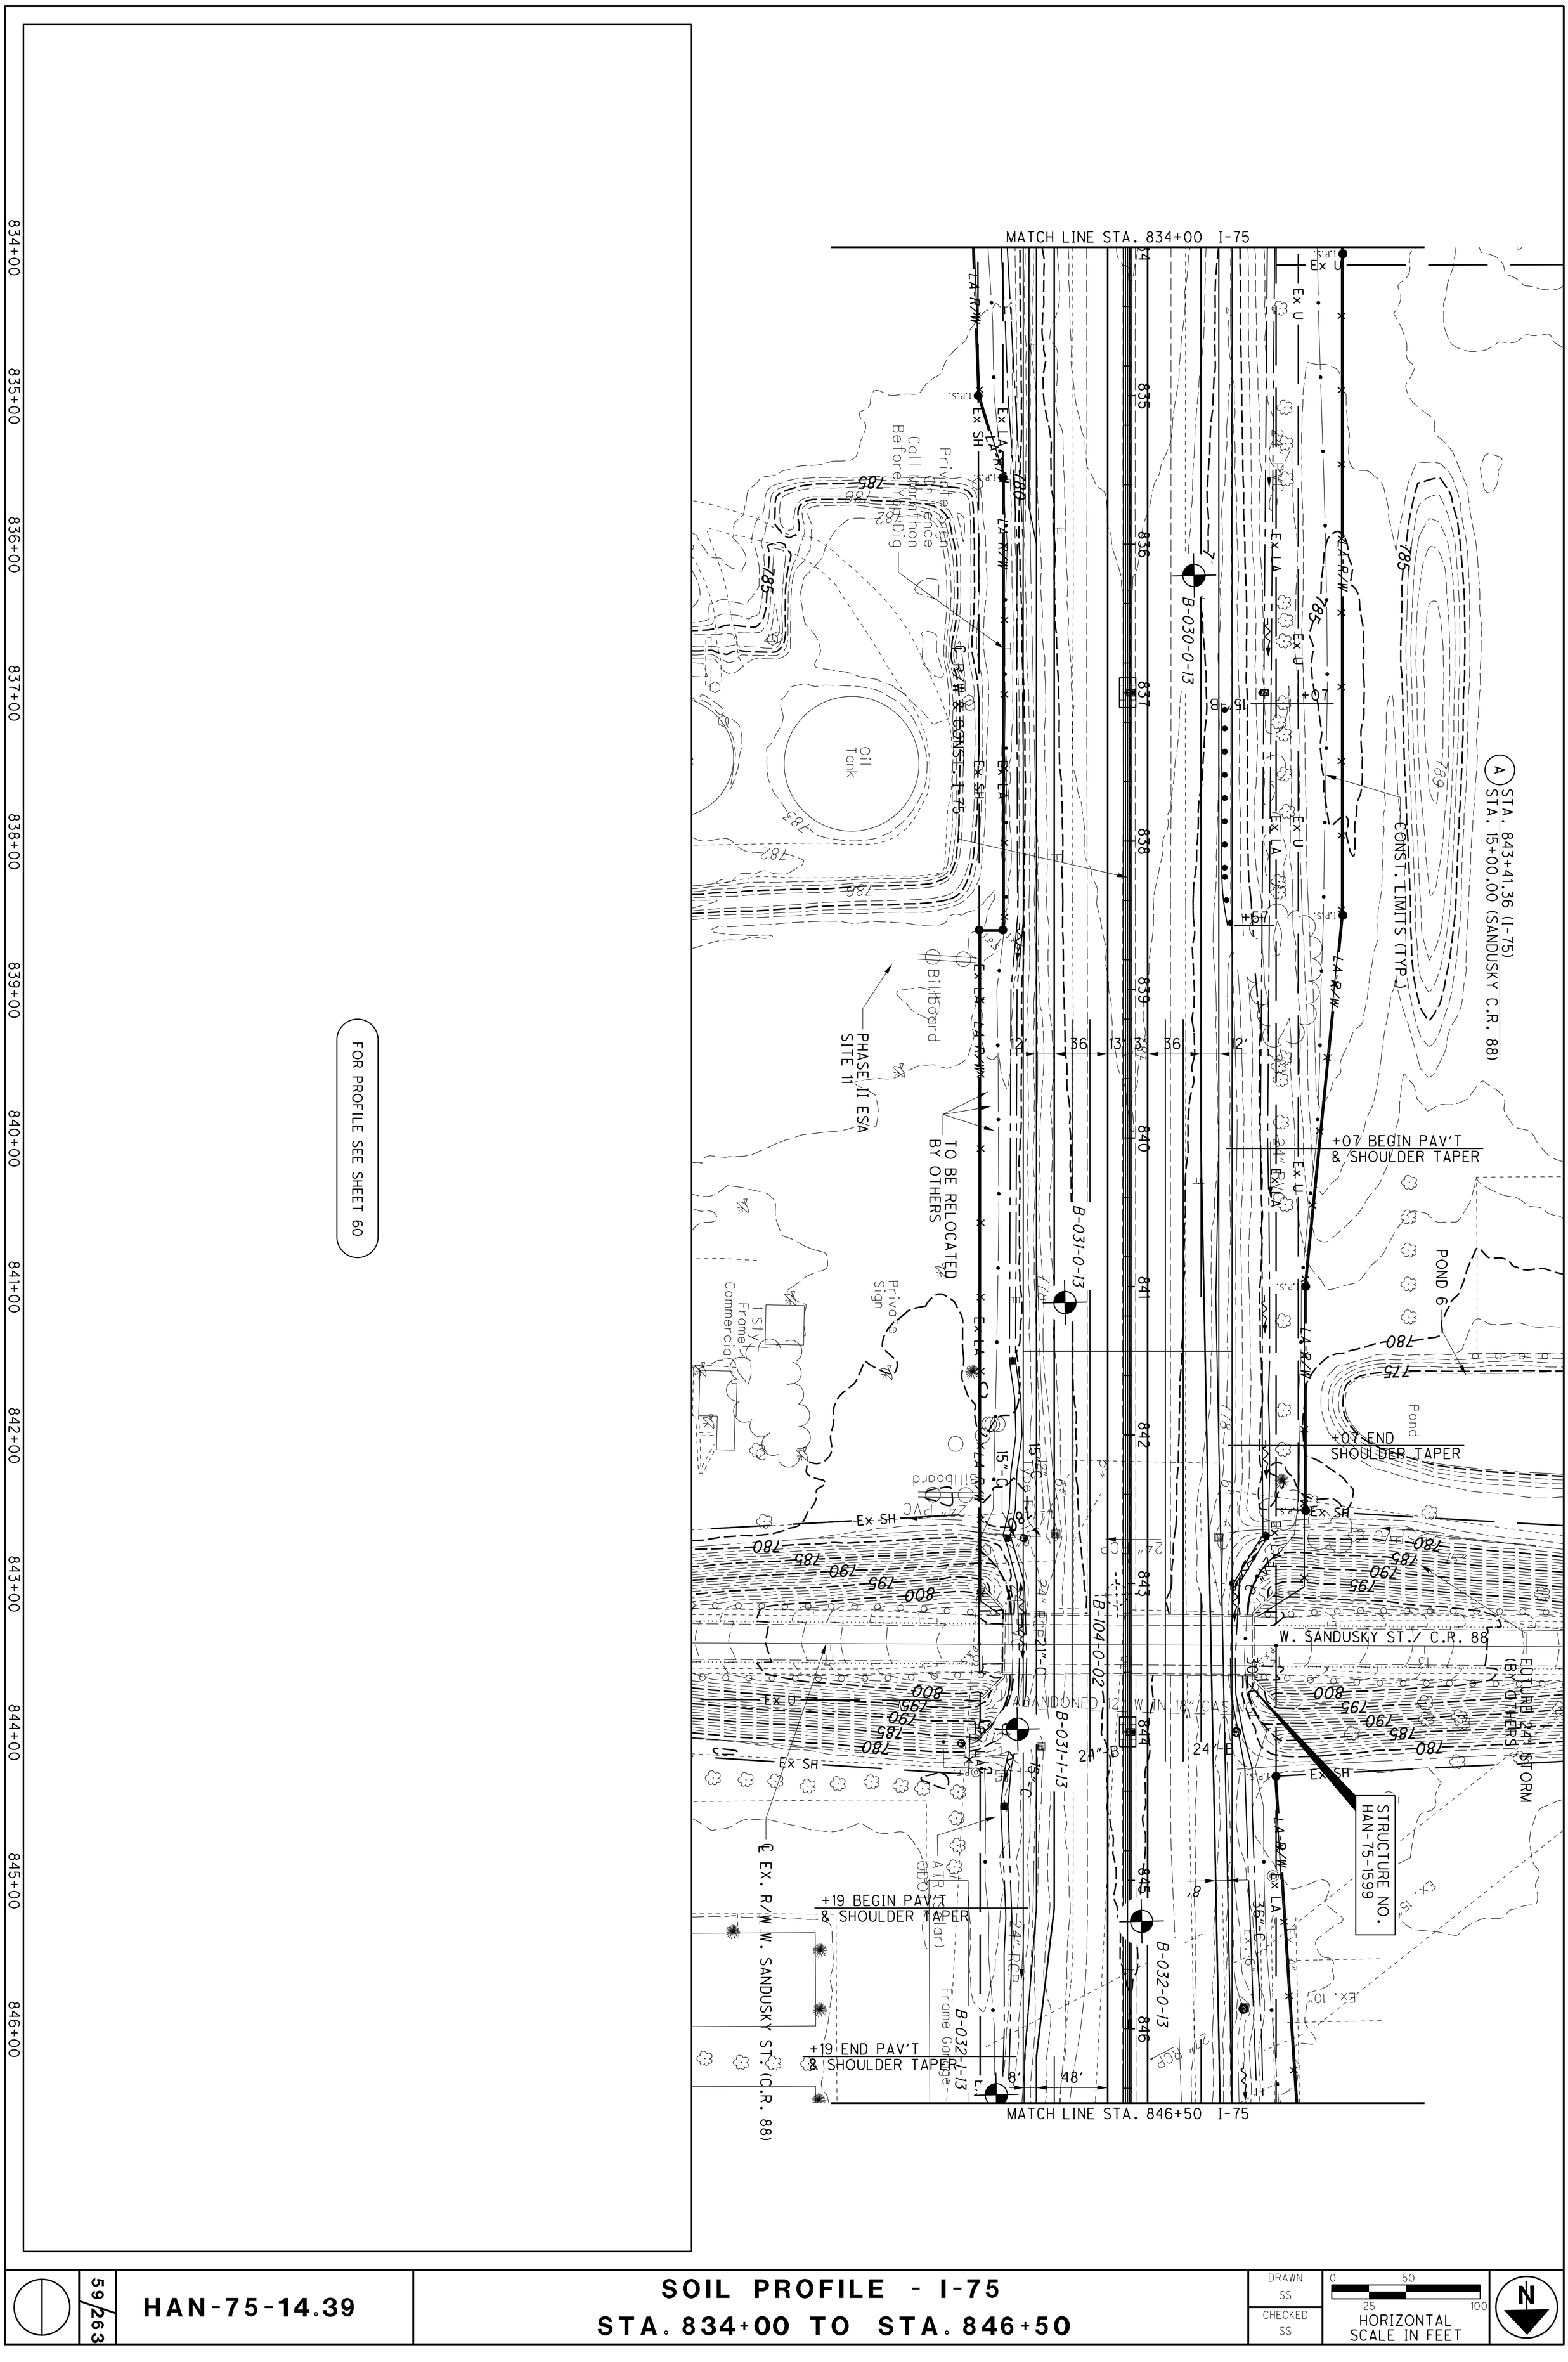

FOR PROFILE SEE SHEET 60

59/263

HAN-75-14.39

SOIL PROFILE - I-75
STA. 834+00 TO STA. 846+50

DRAWN SS

CHECKED SS

0 50 25 100
HORIZONTAL SCALE IN FEET