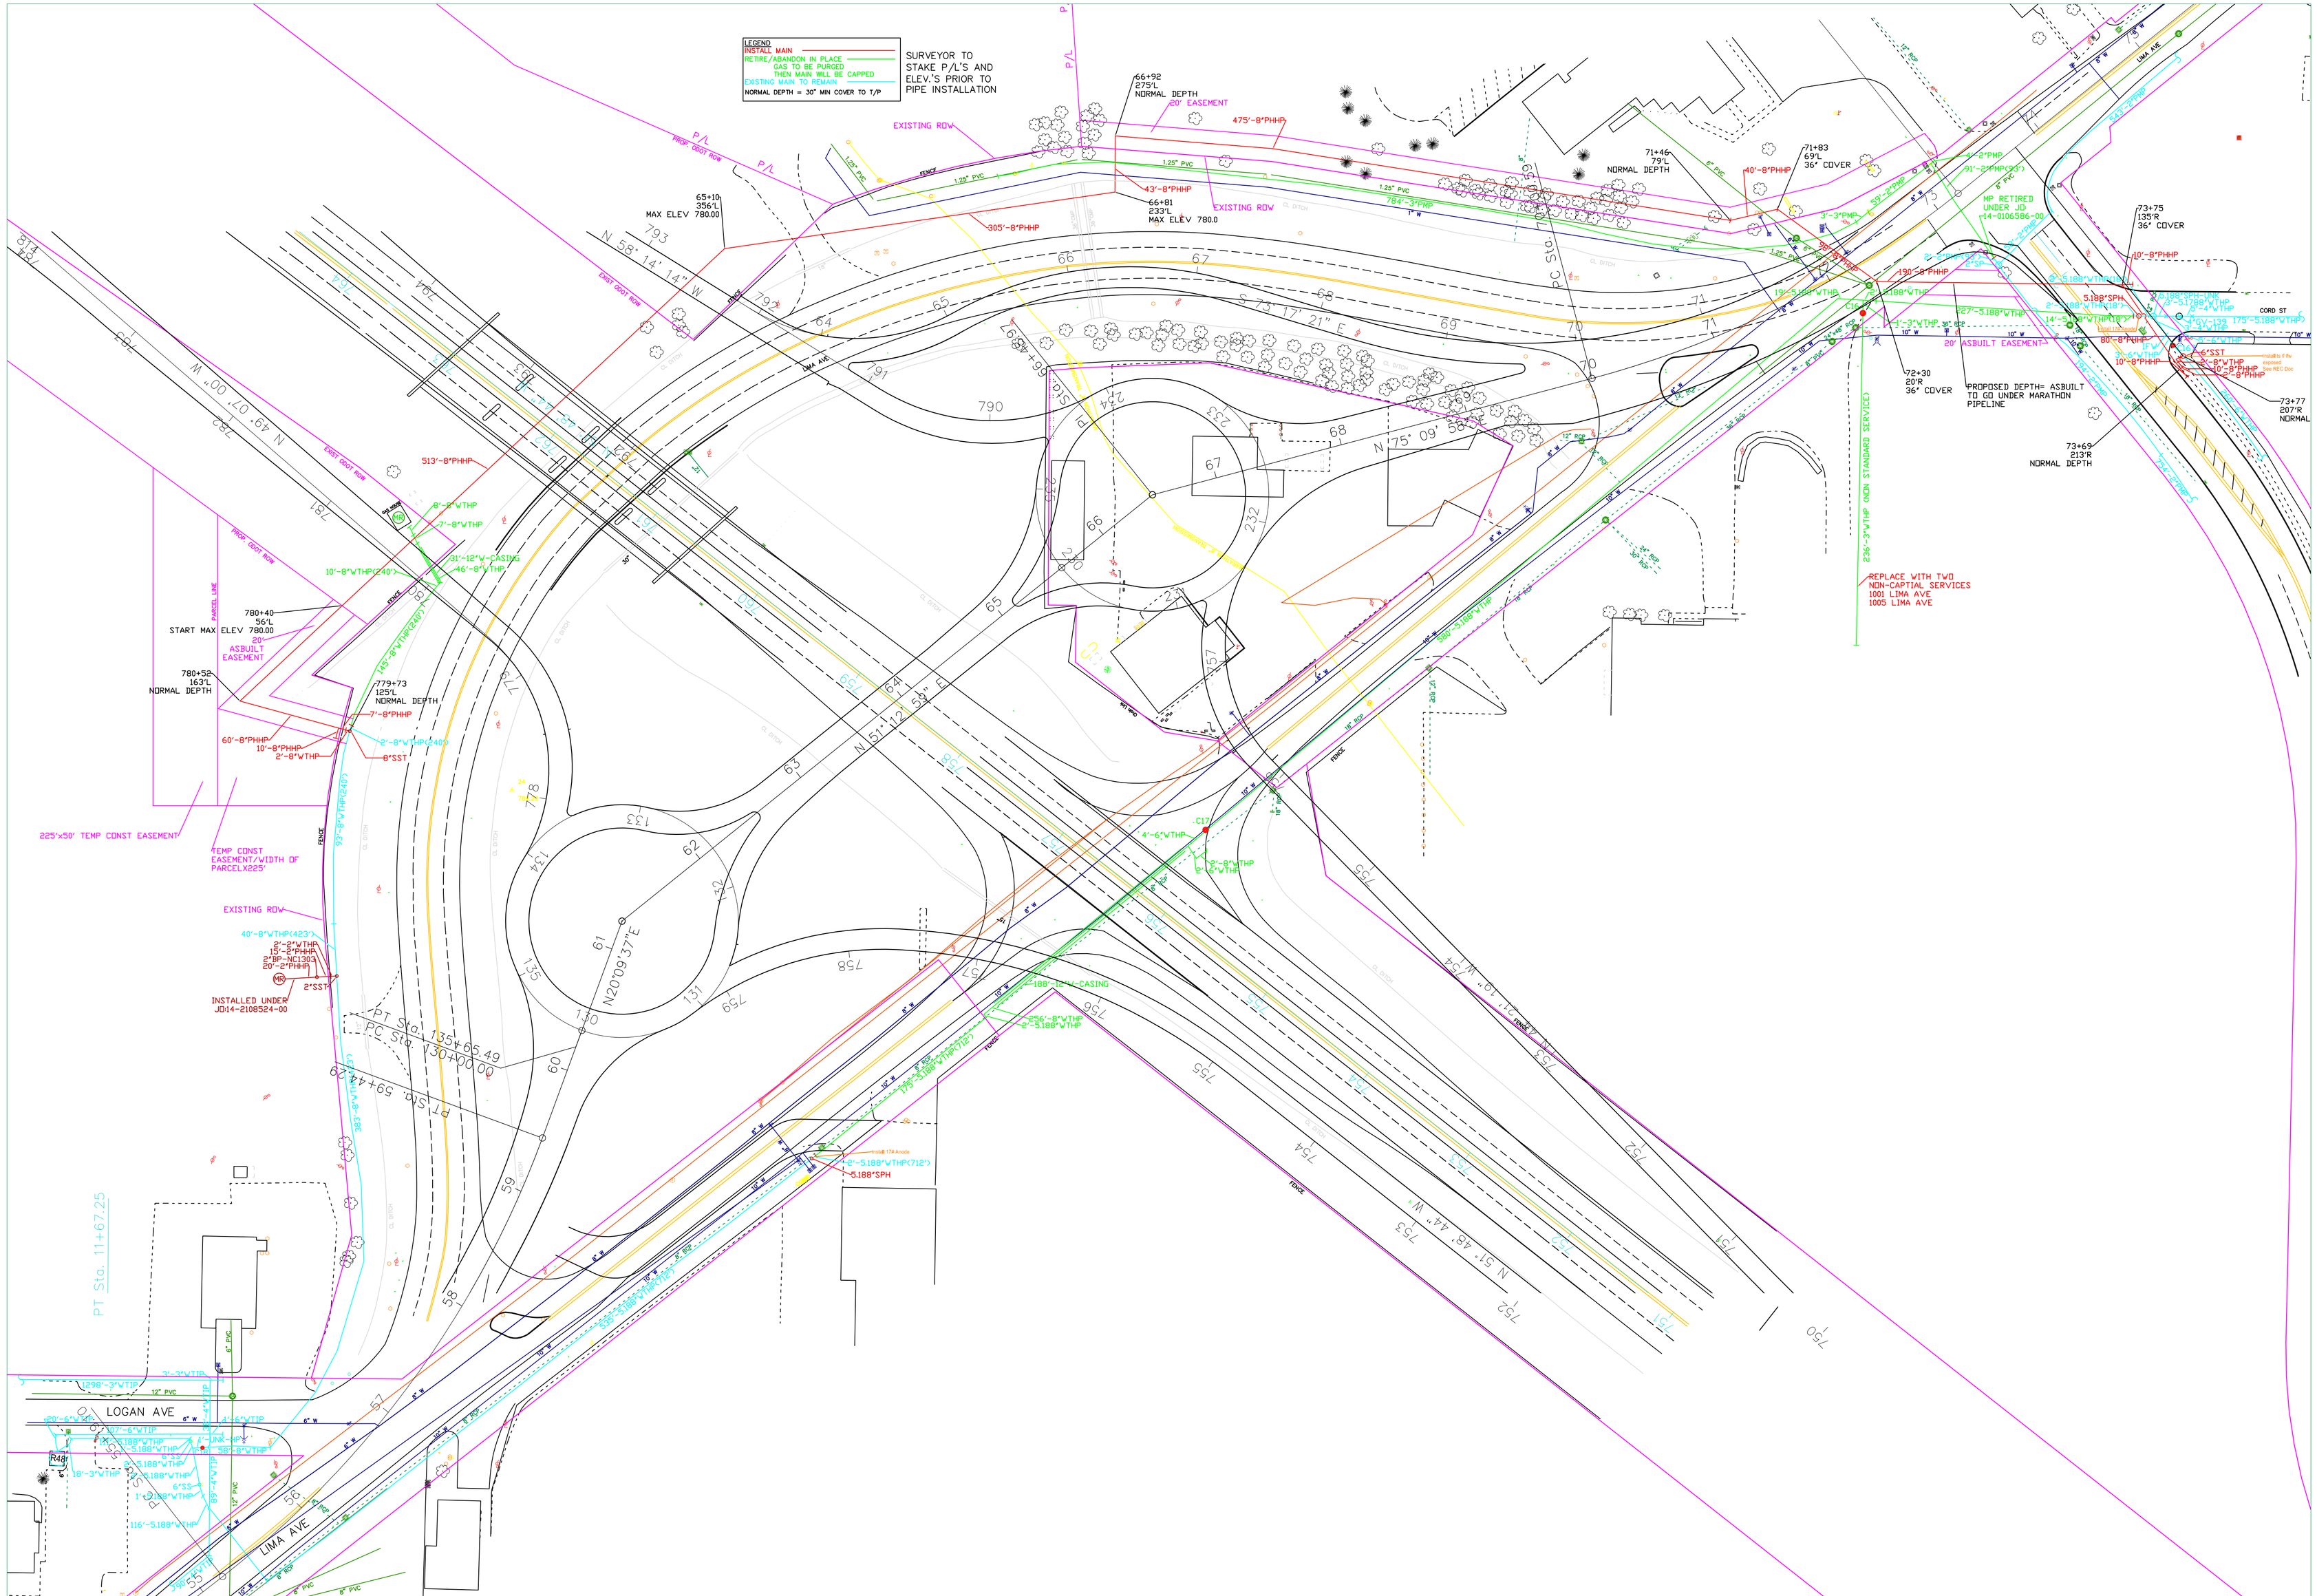


| | | | | | |
|---|---|---|---|---|---|
| 1/1 | HAN-75-14.39 | PROPOSED COLUMBIA GAS RELOCATION PLAN – LIMA AVE | CALCULATED MLC<br>CHECKED MLC | NTS | N |

FORM C 1921 CSD — PRESSURE TEST DATA — TEST ACCEPTABLE ☐ TEST NOT ACCEPTABLE ☐

WORK ORDER _____
DATE _____ TIME TEST REMOVED _____ PRESSURE _____
DURATION OF TEST _____ TESTING MEDIUM _____ BY _____
CONTRACTOR (IF APPLICABLE) _____
REMARKS *
* INDICATE SIGNIFICANT ELEVATION VARIATIONS ON WATER TESTS AND ANY LEAKAGE OR FAILURES FOUND ON TESTING H.P. MAIN AND THEIR DISPOSITION.

| COLUMBIA GAS OF OHIO, INC. | | |
|---|---|---|
| I-75 WIDENING | PROJ-ID: 13-20187 | |
| AREA: 1031 | SYS #: 34018011 | |
| MAP #: 7272544P | TAX: 0320210 | |
| X,Y: | FILE NAME: 0106495 | |
| DRAWN BY: M. CLEMENT | DATE: 4/7/14 | SCALE: 1"=60' |
| UPDATED BY: | DATE: | |
| J/O#: 13-0106495-00 | TYPE: 561 | PAGE 1 of 1 |