

ODOT District 4 No Passing Zone Log (MAH)

Page: 1 of 2
13

Route: 0045R (SMAHSR00045**C)
Length: 1.000 Direction: North

From: 0.000 LEAVE COL CO
To: 1.000 C0018 MAHONING

Length	Left	C/L	Right	Length	Control Points	Scale: 1.00 mile/page
	1.000		0.990		0.996 S0165R	
0.173						
	0.827			0.333		
			0.657			
	0.494					
			0.381		0.384 GOLDEN LANTERN LT	
0.488						
				0.375		
	0.006		0.006		0.000 C0020 PINE LAKE	
					0.000 LEAVE COL CO	

Sheet total equivalent length of solid line: 1.485

Accum. total: 1.485

© 2006 - MasterMind Systems, Inc. - Traffic Safety Suite

No Passing Zone Log (MAH)

Route: 0045R (SMAHSR00045**C)

From: 0.000 *LEAVE COL CO*

Length: 11.773 Direction: North

To: 11.773 C0018 MAHONING

Sheet total equivalent length of solid line: 0.593

Accum. total:	1.978
---------------	-------

ODOT Dist 4 - Mahoning County - FINAL No Passing Zone Log (MAH)


Page: 3 of 13

Route: 0045R (SMAHSR00045**C)

From: 0.000 LEAVE COL CO

Length: 11.773 Direction: North

To: 11.773 C0018 MAHONING

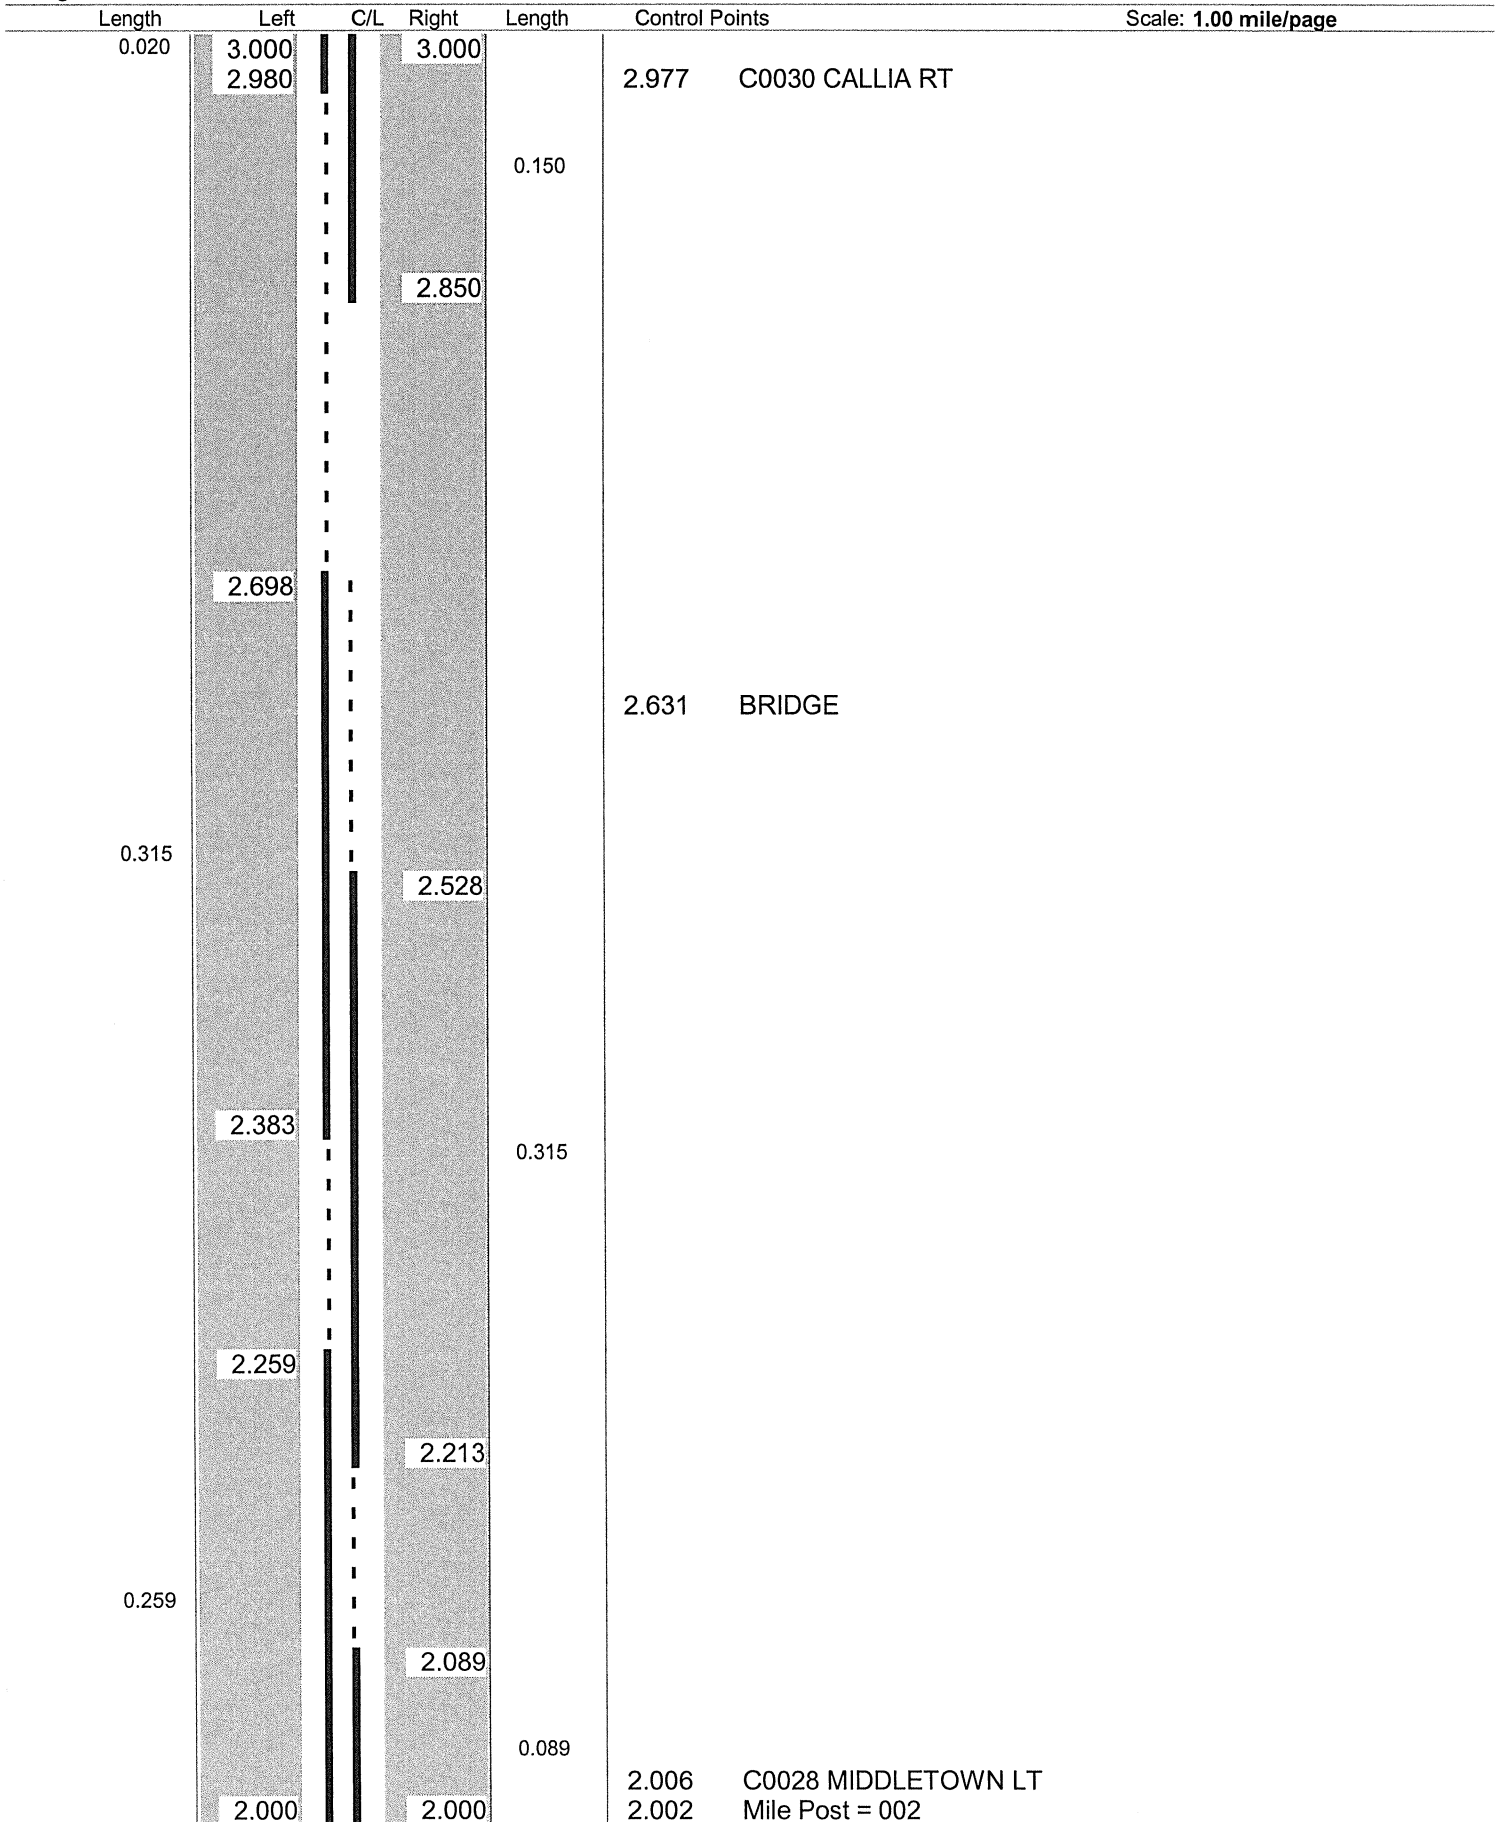

Sheet total equivalent length of solid line: 1.323

Accum. total: 3.301

© 2004 - MasterMind Systems, Inc. - Traffic Safety Suite

No Passing Zone Log (MAH)

To: 11.773 C0018 MAHONING

Length	Left	C/L	Right	Length	Control Points
	4.000		4.000		
					3.966 Mile Post = 004
					3.833 BRIDGE
0.514				0.684	
	3.486				
			3.316		
	3.276				
0.276			3.106		
				0.106	
	3.000		3.000		3.003 C0030 CALLIA LT
					3.002 Mile Post = 003

No Passing Zone Log (MAH)

2

To: **11.773 C0018 MAHONING**

Scale: 1.00 mile/page



ODOT Dist 4 - Mahoning County - FINAL No Passing Zone Log (MAH)

Page: 6 of 13


Route: 0045R (SMAHSR00045**C)

From: 0.000 LEAVE COL CO

Length: 11.773

Direction: North

To: 11.773 C0018 MAHONING

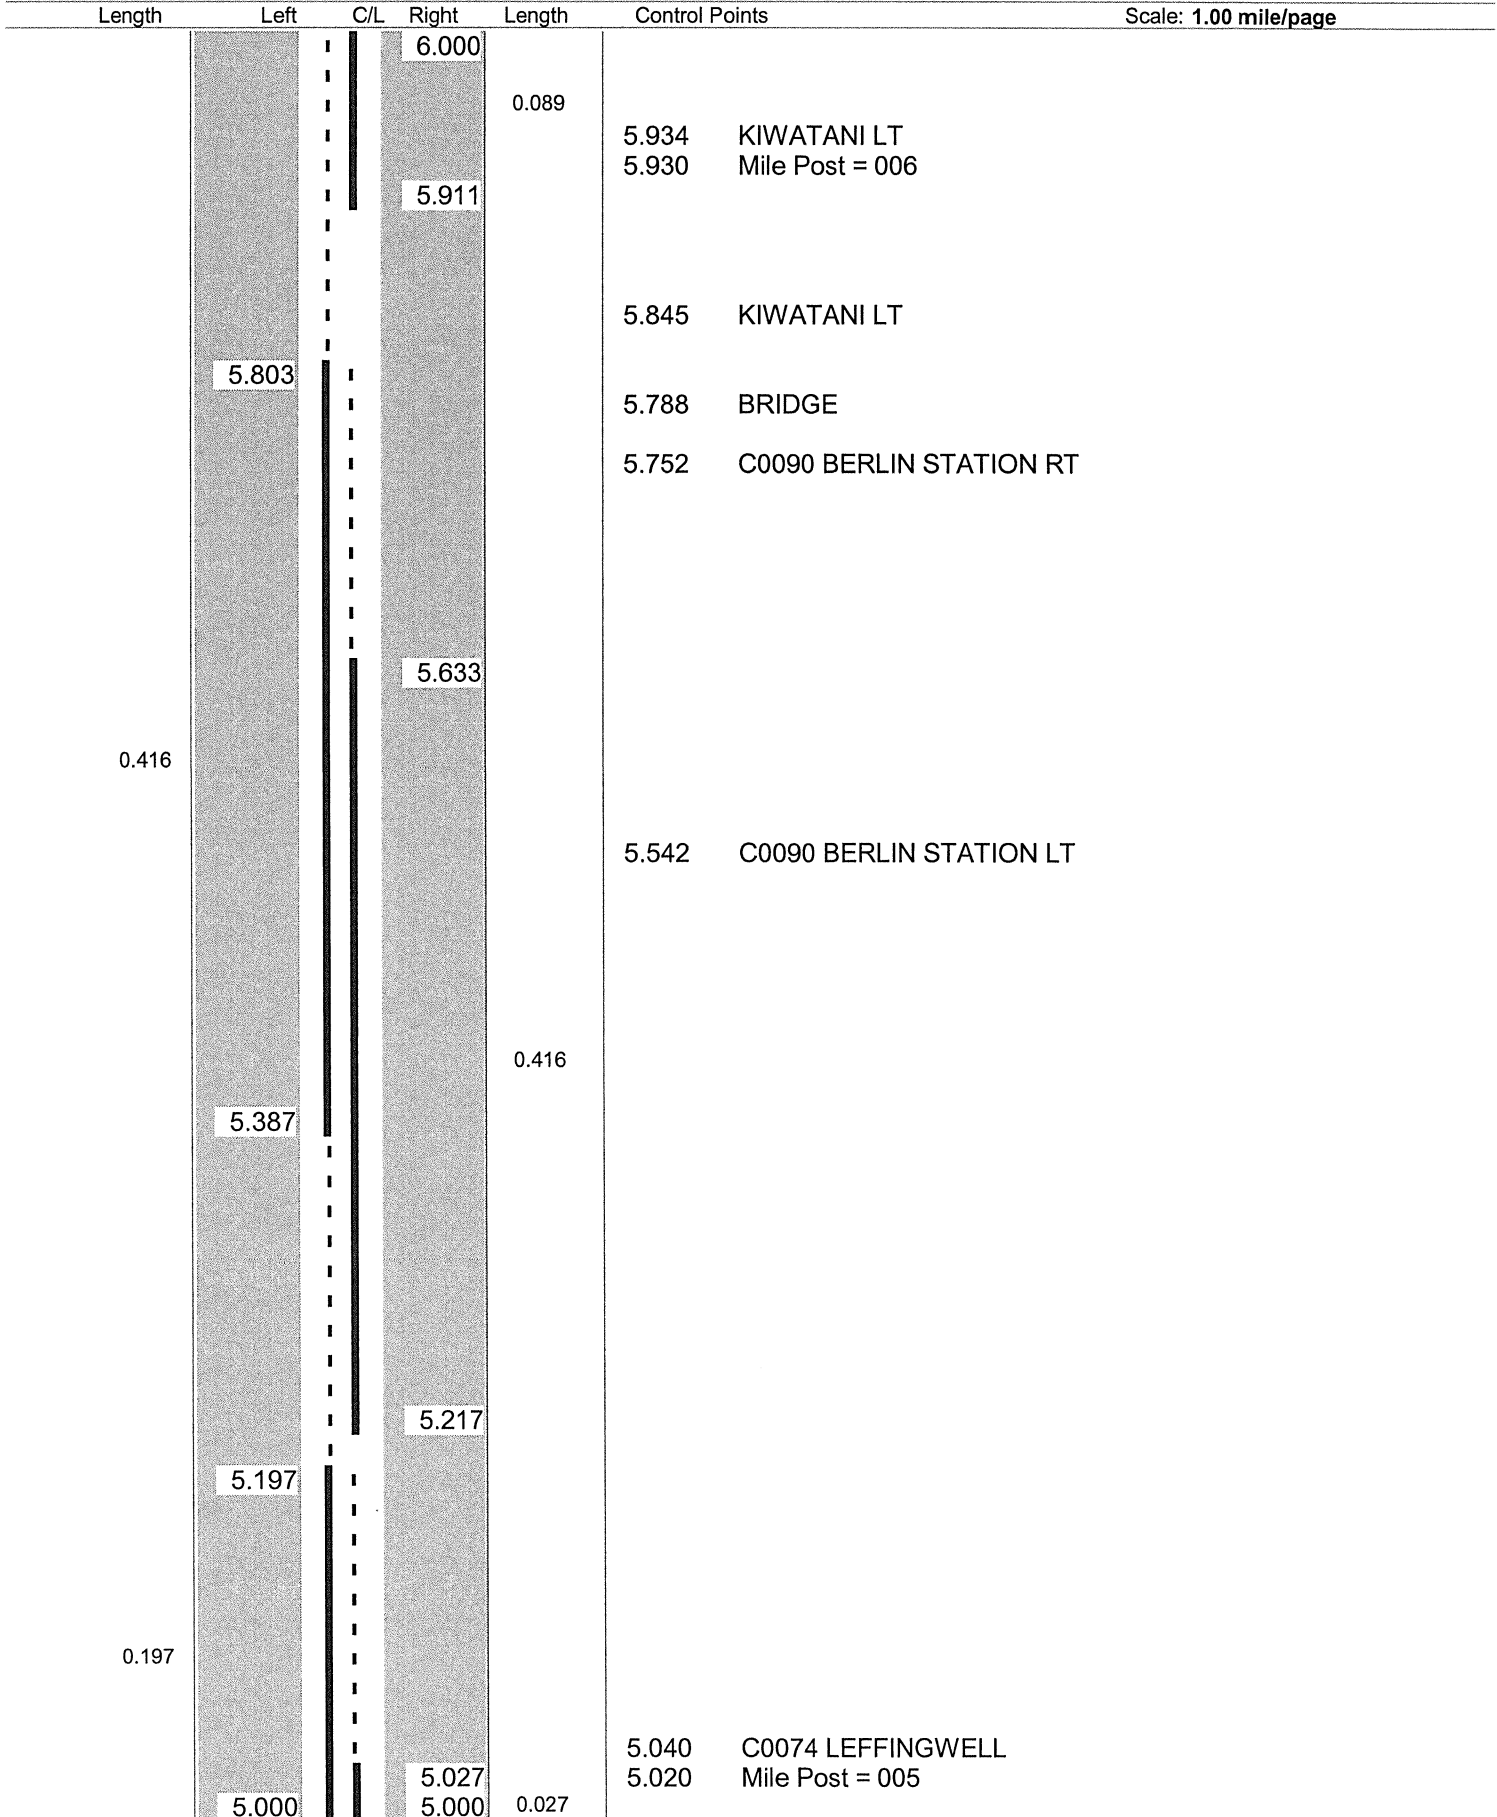

Sheet total equivalent length of solid line: 1.327

Accum. total: 7.254

© 2004 - MasterMind Systems, Inc. - Traffic Safety Suite

ODOT Dist 4 - Mahoning County - FINAL No Passing Zone Log (MAH)


Page: 7 of 13

Route: 0045R (SMAHSR00045**C)

From: 0.000 LEAVE COL CO

Length: 11.773 Direction: North

To: 11.773 C0018 MAHONING

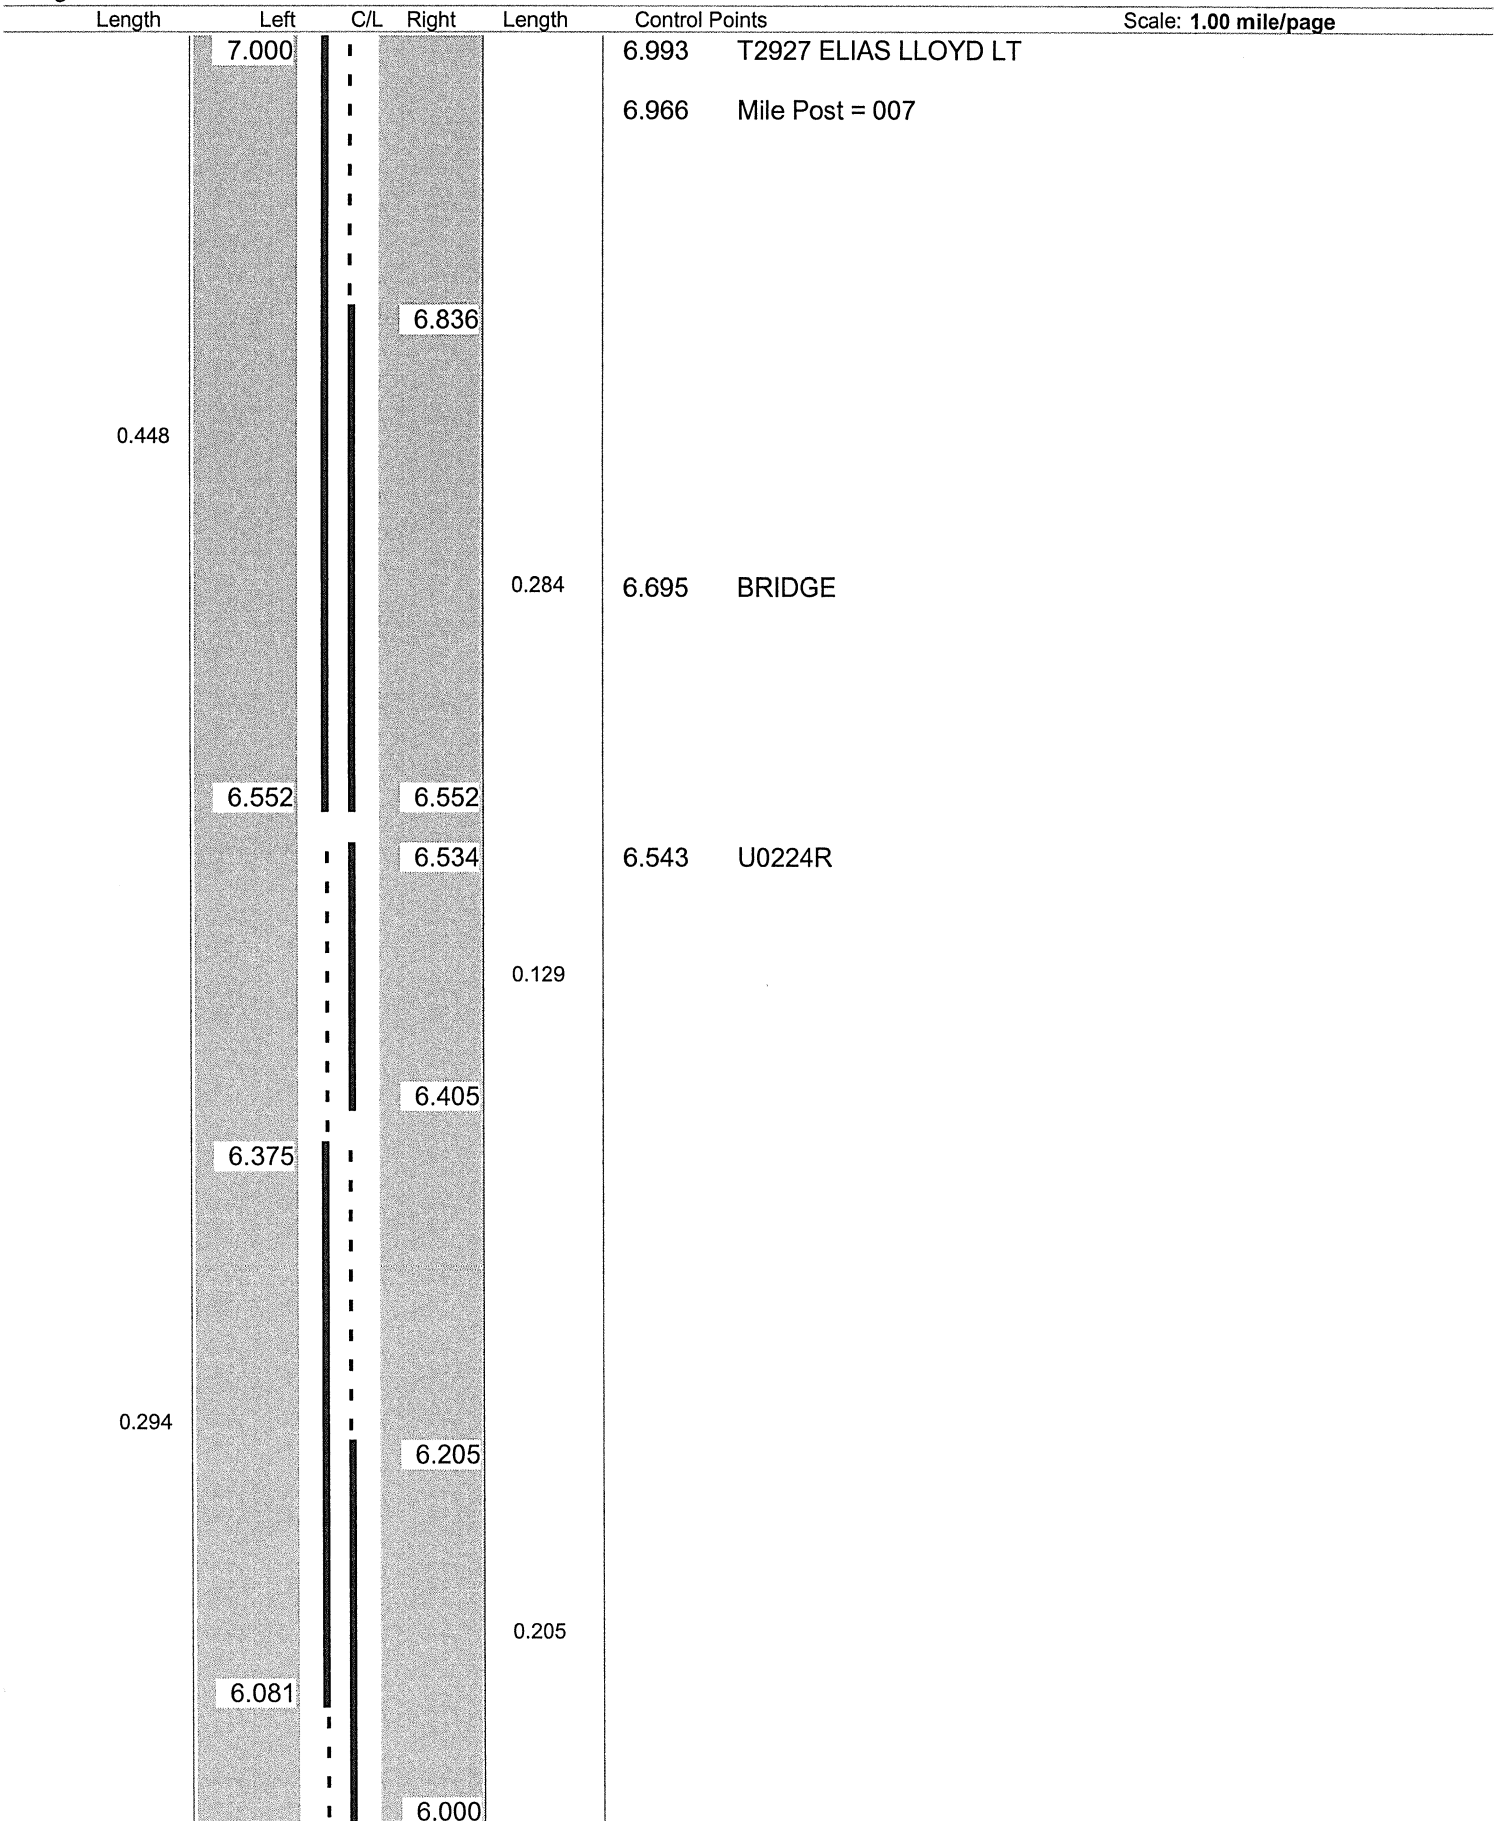

Sheet total equivalent length of solid line: 1.504

Accum. total: 8.758

© 2004 - MasterMind Systems, Inc. - Traffic Safety Suite

ODOT Dist 4 - Mahoning County - FINAL No Passing Zone Log (MAH)


Page: 8 of 13

Route: 0045R (SMAHSR00045**C)

From: 0.000 LEAVE COL CO

Length: 11.773 Direction: North

To: 11.773 C0018 MAHONING

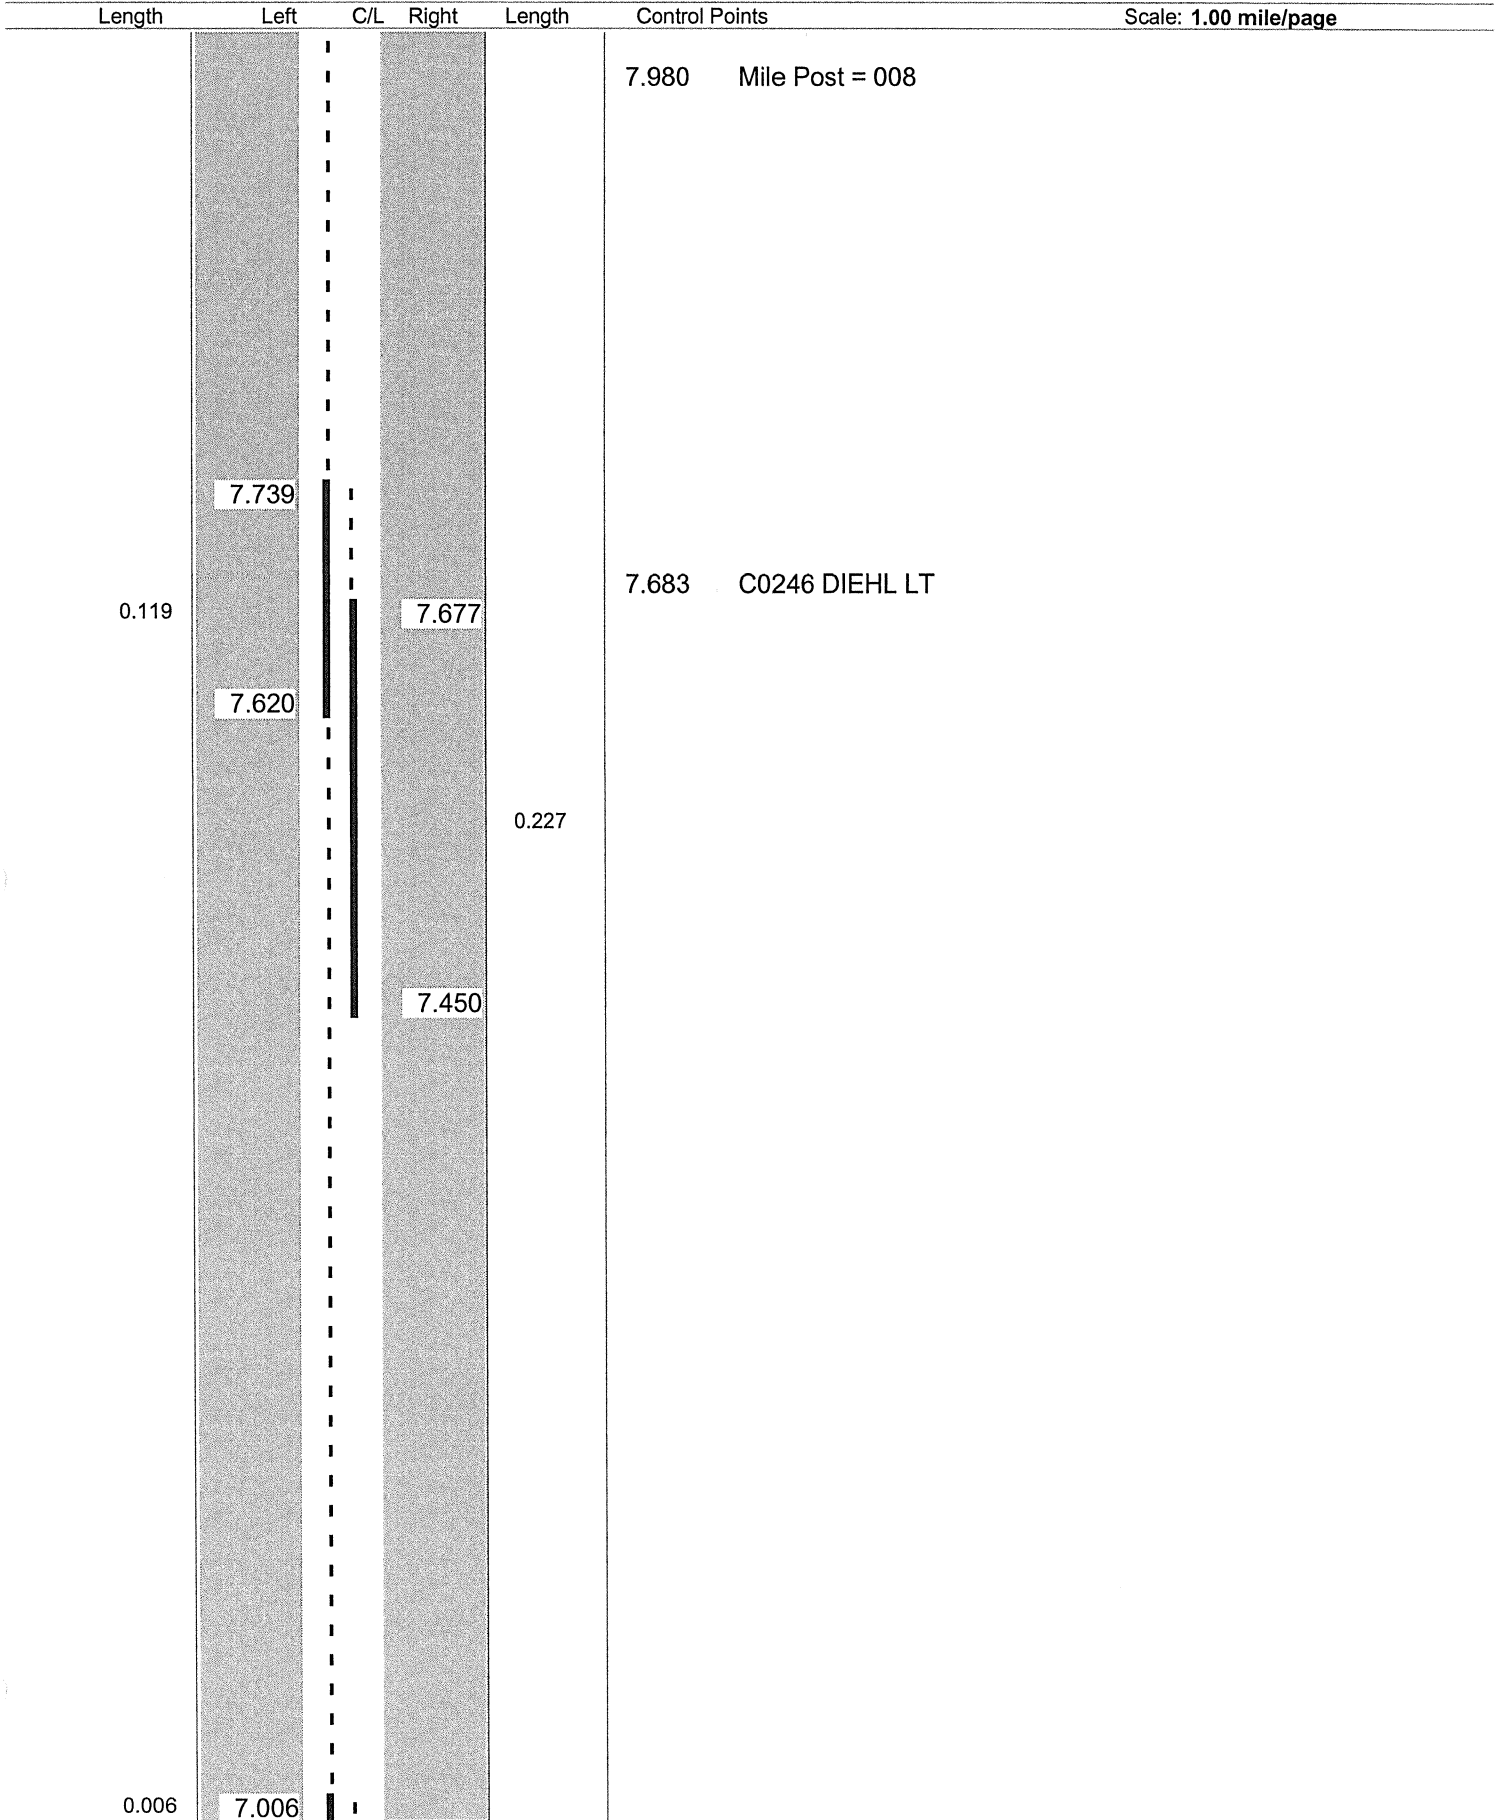

Sheet total equivalent length of solid line: 0.588

Accum. total: 9.346

© 2004 - MasterMind Systems, Inc. - Traffic Safety Suite

No Passing Zone Log (MAH)

To: **11.773 C0018 MAHONING**

© 2004 - MasterMind Systems, Inc. - Traffic Safety Suite

ODOT Dist 4 - Mahoning County - FINAL No Passing Zone Log (MAH)


Page: 10 of 13

Route: 0045R (SMAHSR00045**C)

From: 0.000 LEAVE COL CO

Length: 11.773 Direction: North

To: 11.773 C0018 MAHONING

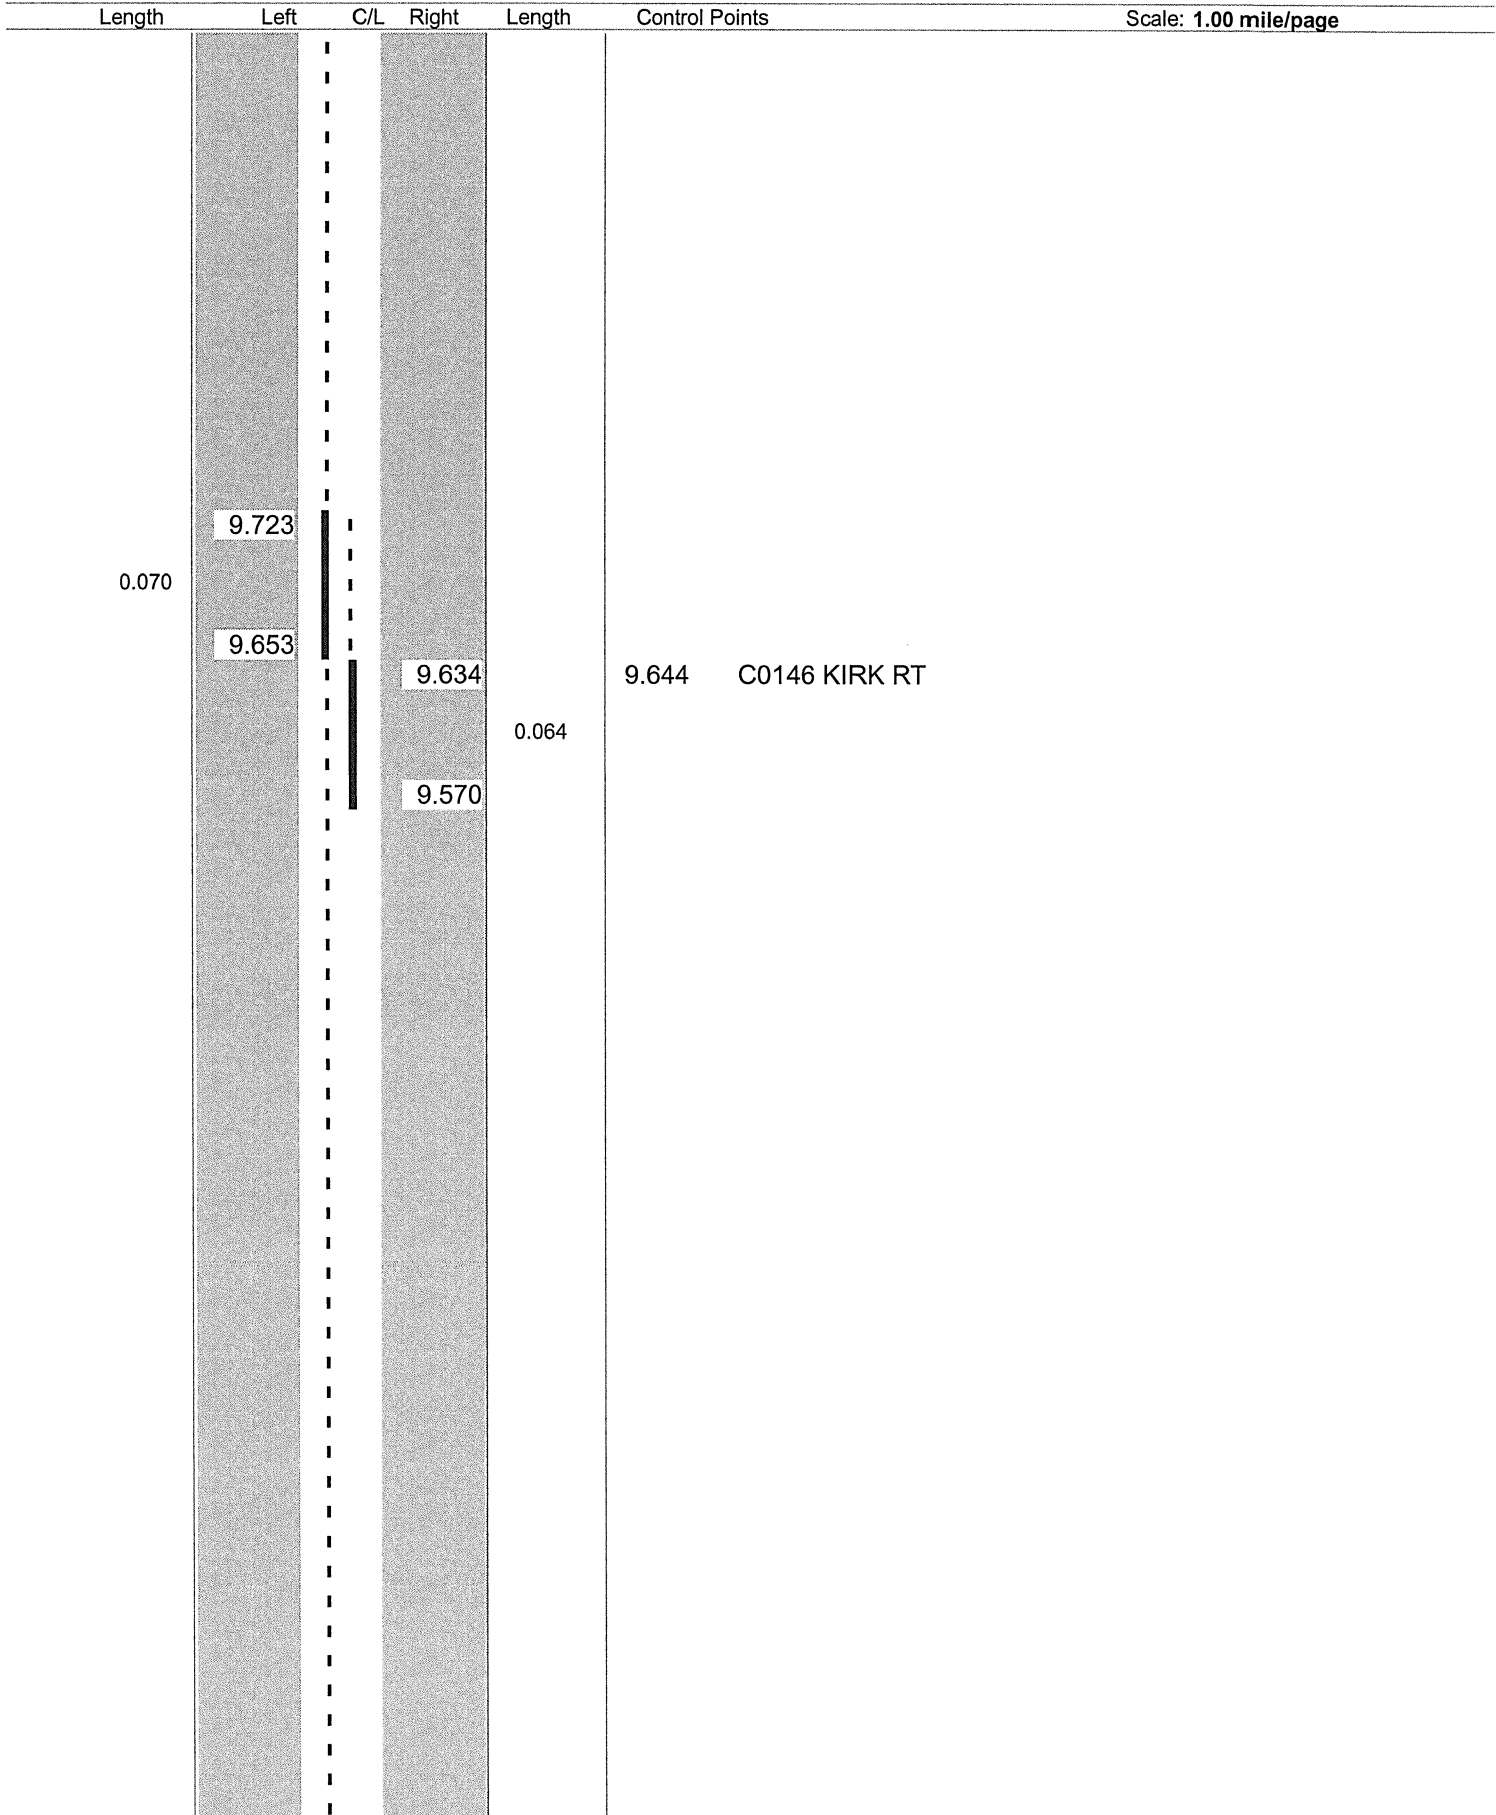

Sheet total equivalent length of solid line: 0.384

Accum. total: 10.814

© 2004 - MasterMind Systems, Inc. - Traffic Safety Suite

No Passing Zone Log (MAH)

To: 11.773 C0018 MAHONING

© 2004 - MasterMind Systems, Inc. - Traffic Safety Suite

No Passing Zone Log (MAH)

ODOT Dist 4 - Mahoning County - FINAL No Passing Zone Log (MAH)


Page: 13 of 13

Route: 0045R (SMAHSR00045**C)

From: 0.000 LEAVE COL CO

Length: 11.773 Direction: North

To: 11.773 C0018 MAHONING

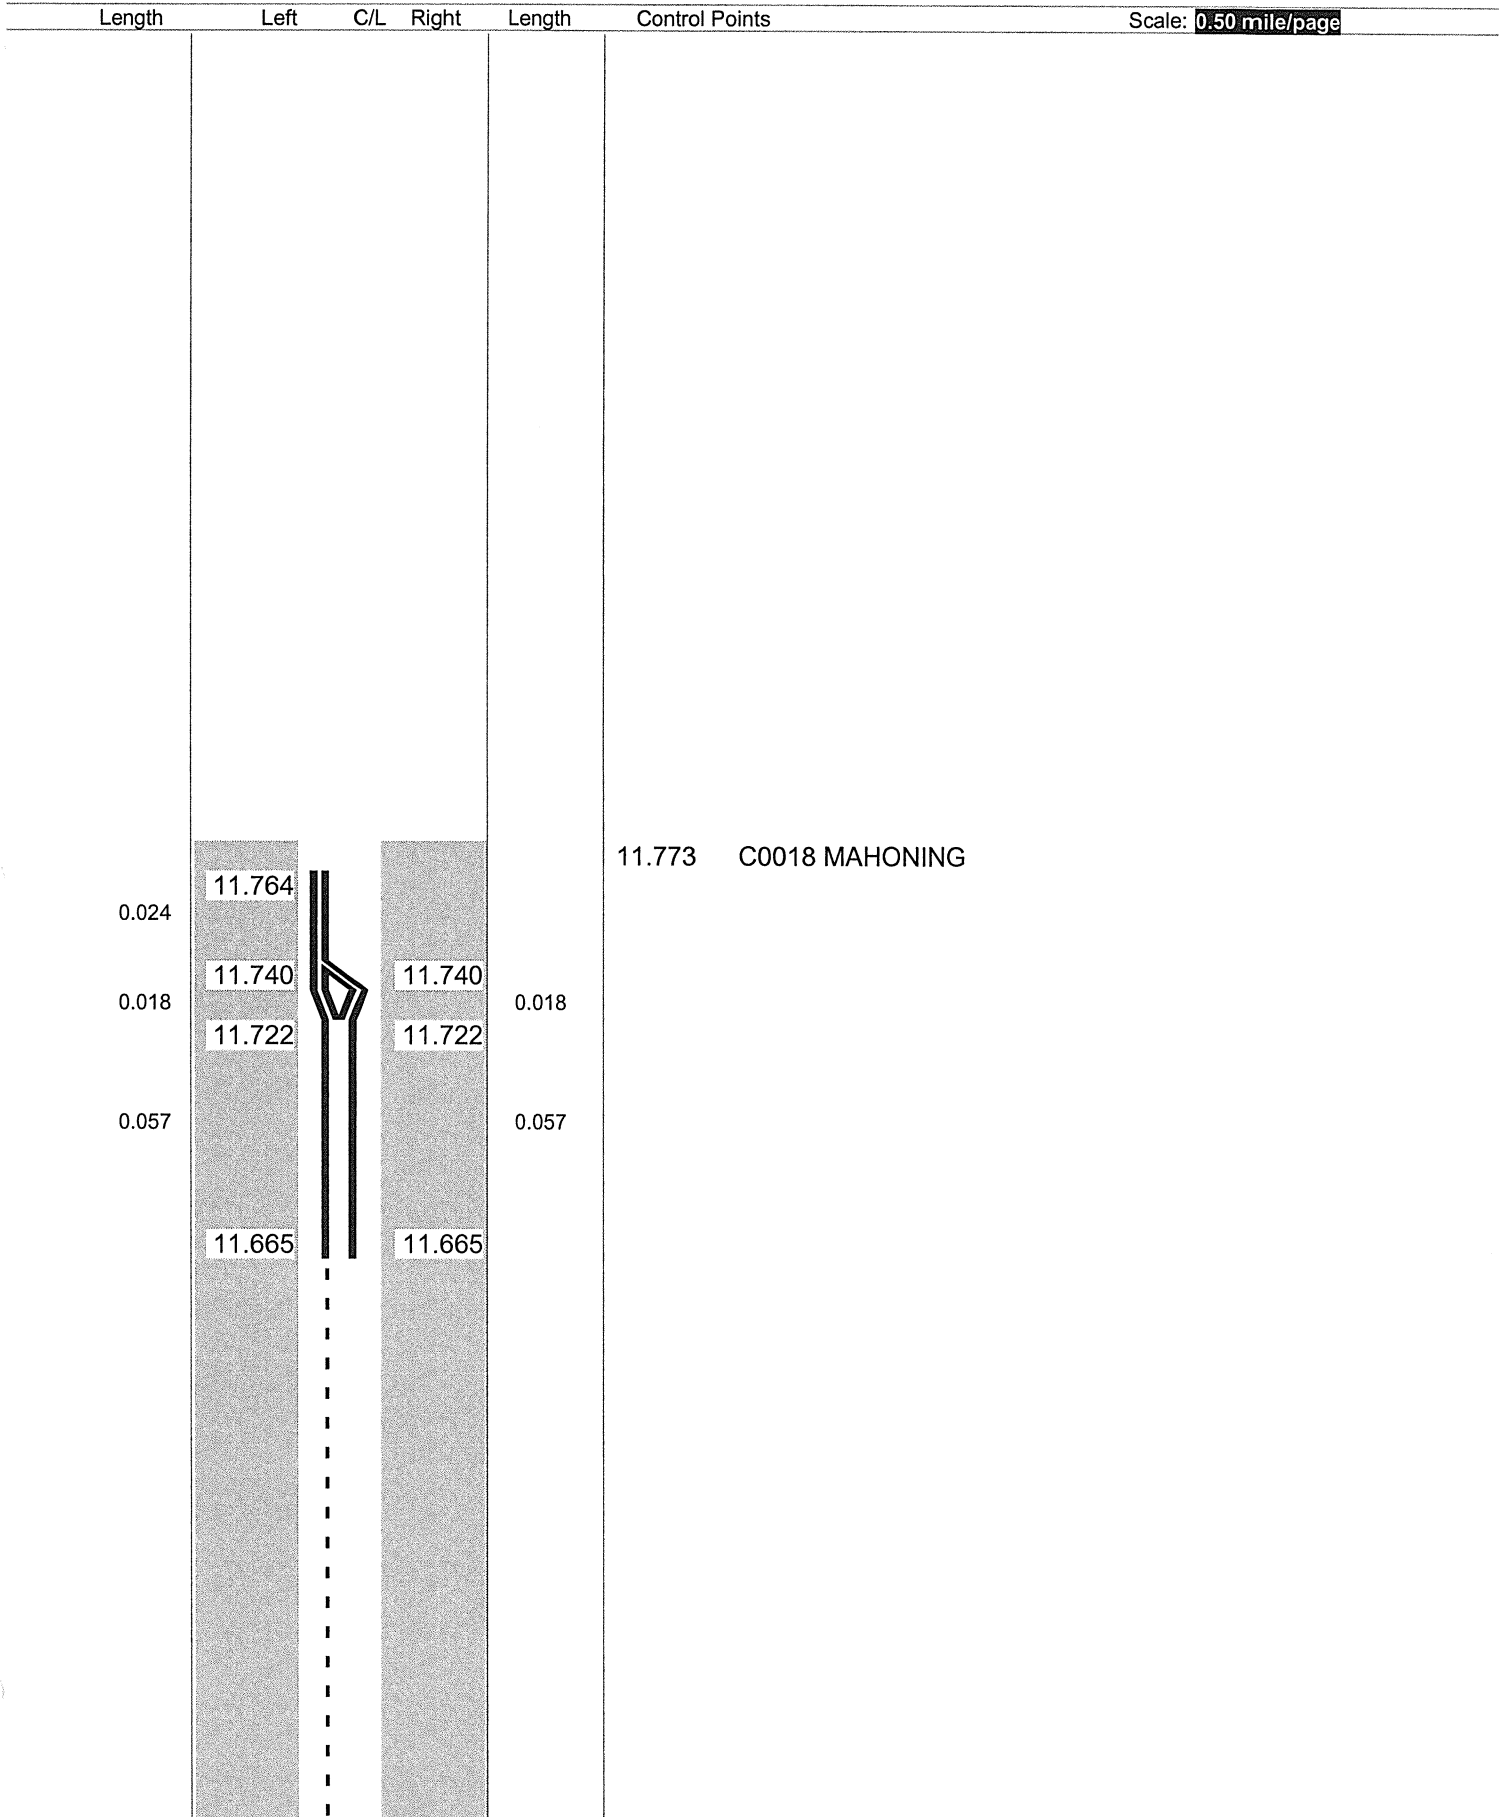

Sheet total equivalent length of solid line: 0.275

Accum. total: 11.726

© 2004 - MasterMind Systems, Inc. - Traffic Safety Suite