



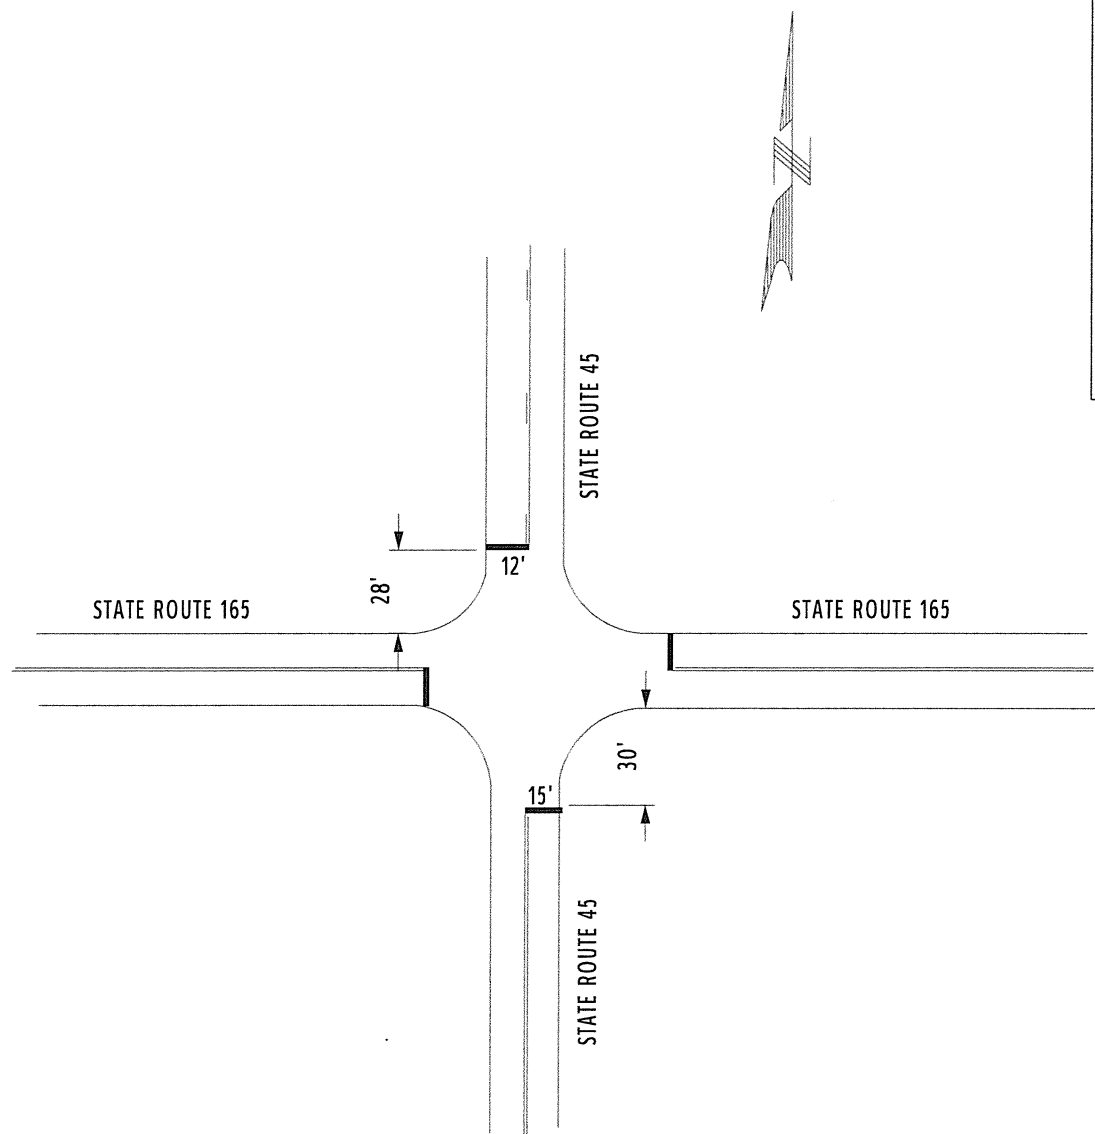



COUNTY:	MAHONING	
LOCATION:	S.R. 45 @ S.R. 165	
S.L.M.:	0.990	
24" STOP LINE:	27	L.F.
12" CROSSWALK LINE:		L.F.
DOTTED LINE:		L.F.
8" CHANNELIZING LINE:		L.F.
12" CHANNELIZING LINE:		L.F.
24" TRANSVERSE LINE (WT):		L.F.
24" TRANSVERSE LINE (YW):		L.F.
SYMBOL:		

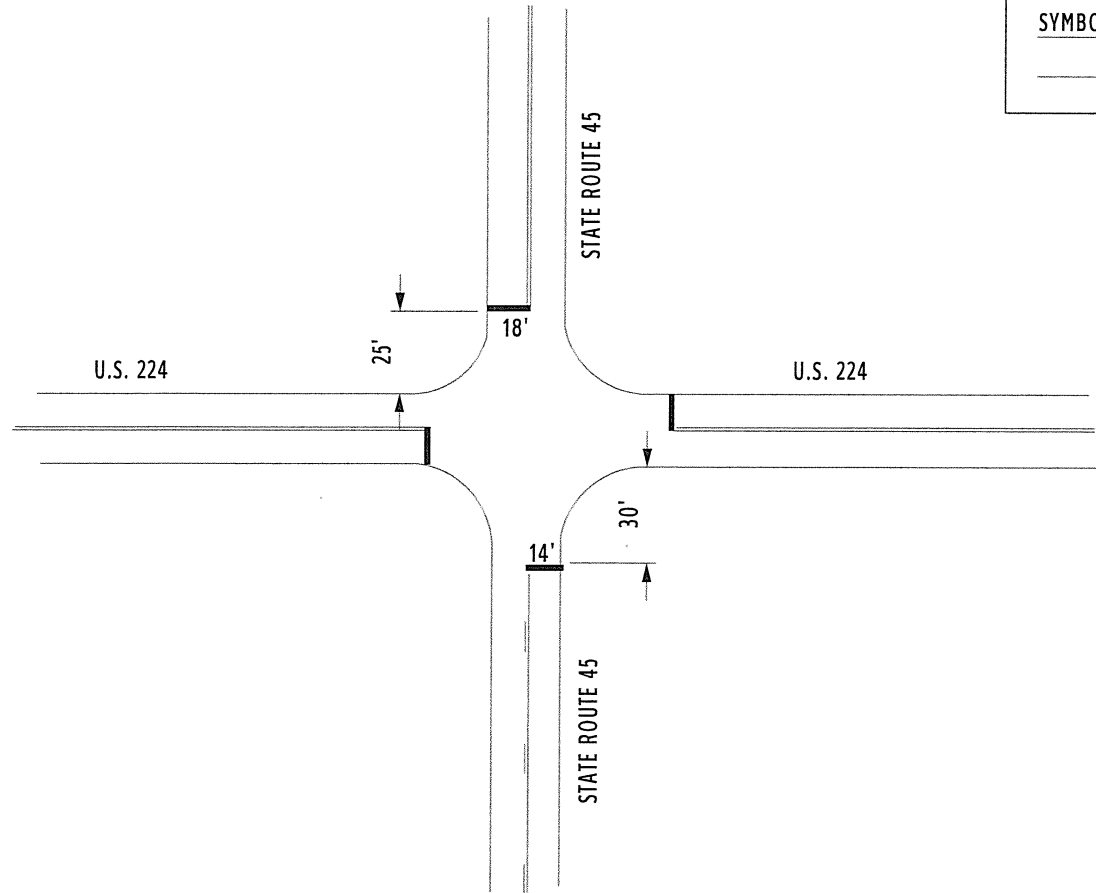

COUNTY:	MAHONING	
LOCATION:	S.R. 45 @ US 224	
S.L.M.:	6.533	
24" STOP LINE:	32	L.F.
12" CROSSWALK LINE:		L.F.
DOTTED LINE:		L.F.
8" CHANNELIZING LINE:		L.F.
12" CHANNELIZING LINE:		L.F.
24" TRANSVERSE LINE (WT):		L.F.
24" TRANSVERSE LINE (YW):		L.F.
SYMBOL:		

COUNTY:	MAHONING	
LOCATION:	S.R. 45 @ MAHONING AVE.	
S.L.M.:	11.785	
24" STOP LINE:	54	L.F.
12" CROSSWALK LINE:		L.F.
DOTTED LINE:		L.F.
8" CHANNELIZING LINE:	430	L.F.
12" CHANNELIZING LINE:		L.F.
24" TRANSVERSE LINE (WT):		L.F.
24" TRANSVERSE LINE (YW):		L.F.
SYMBOL: 5 - LEFT TURN ARROWS		
3 - COMBO ARROWS		

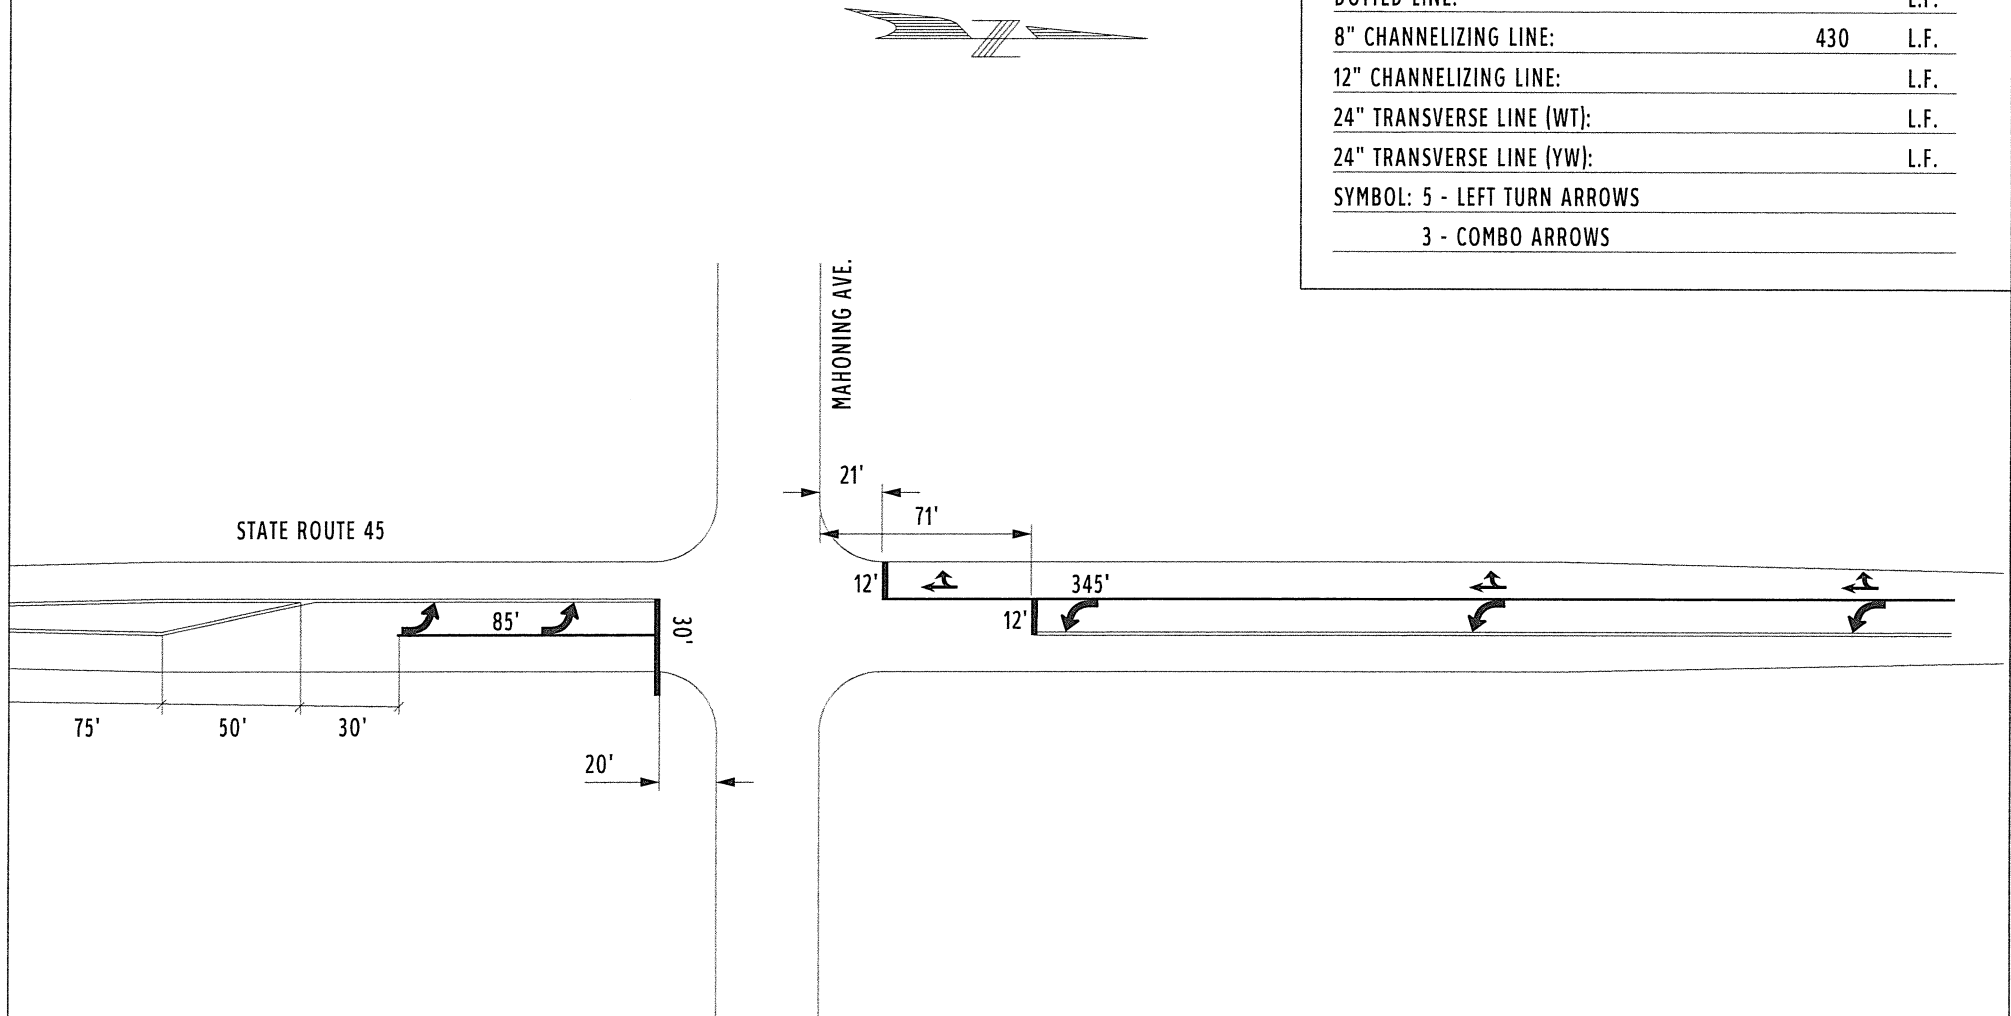

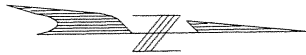

INTERSTATE 76 OVERPASS

STATE ROUTE 45

INTERSTATE 76 OVERPASS

250'

300'

COUNTY:	MAHONING	
LOCATION:	S.R. 45 @ I-76 OVERPASS	
S.L.M.:	12.345	
24" STOP LINE:		L.F.
12" CROSSWALK LINE:		L.F.
DOTTED LINE:		L.F.
8" CHANNELIZING LINE:		L.F.
12" CHANNELIZING LINE:		L.F.
24" TRANSVERSE LINE (WT):		L.F.
24" TRANSVERSE LINE (YW):	125	L.F.
SYMBOL:		

COUNTY:	MAHONING	
LOCATION:	S.R. 45 @ NORFOLK SOUTHERN RAILROAD	
S.L.M.:	13.60	
24" STOP LINE:	48	L.F.
12" CROSSWALK LINE:		L.F.
DOTTED LINE:		L.F.
8" CHANNELIZING LINE:		L.F.
12" CHANNELIZING LINE:		L.F.
24" TRANSVERSE LINE (WT):		L.F.
24" TRANSVERSE LINE (YW):		L.F.
SYMBOL: 4 - RXR SYMBOLS		

