

ODOT Dist 4 - Mahoning County - FINAL No Passing Zone Log (MAH)

Page: 1 of 17


Route: 0534R (SMAHSR00534**C)

Length: 16.252

Direction: North

From: 0.000 LEAVE COL CO

To: 16.252 ENTER TRU CO

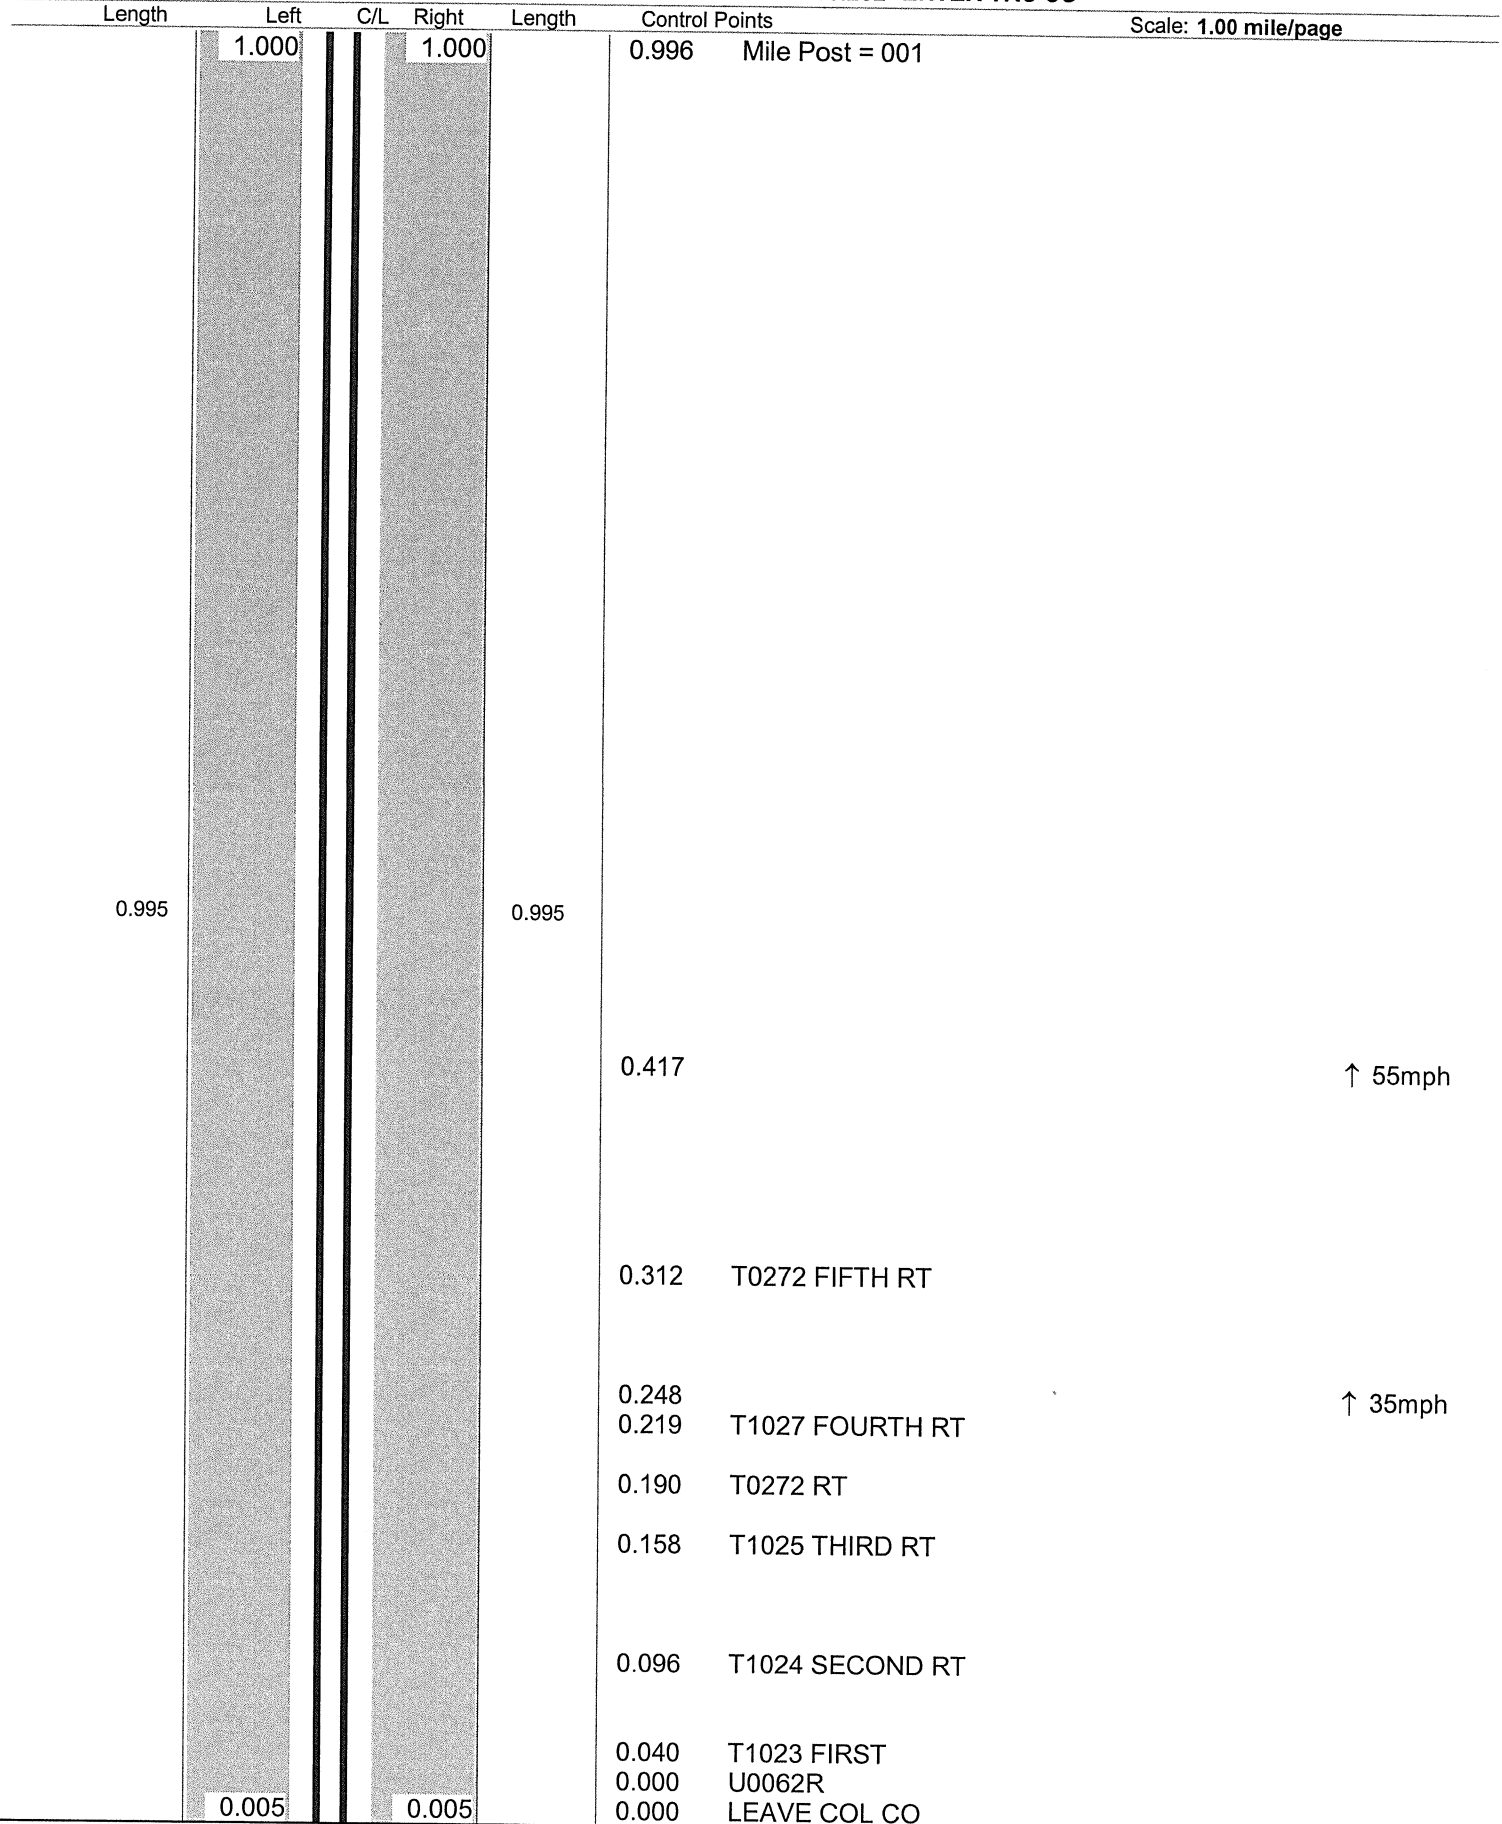

Sheet total equivalent length of solid line: 1.991

Accum. total: 1.991

© 2004 - MasterMind Systems, Inc. - Traffic Safety Suite

ODOT District 4 No Passing Zone Log (MAH)

Page: 1 of 1


Route: 0534R (SMAHSR00534**C)

Length: 0.999

Direction: North

From: 1.000 LEAVE COL CO

To: 1.999 ENTER TRU CO

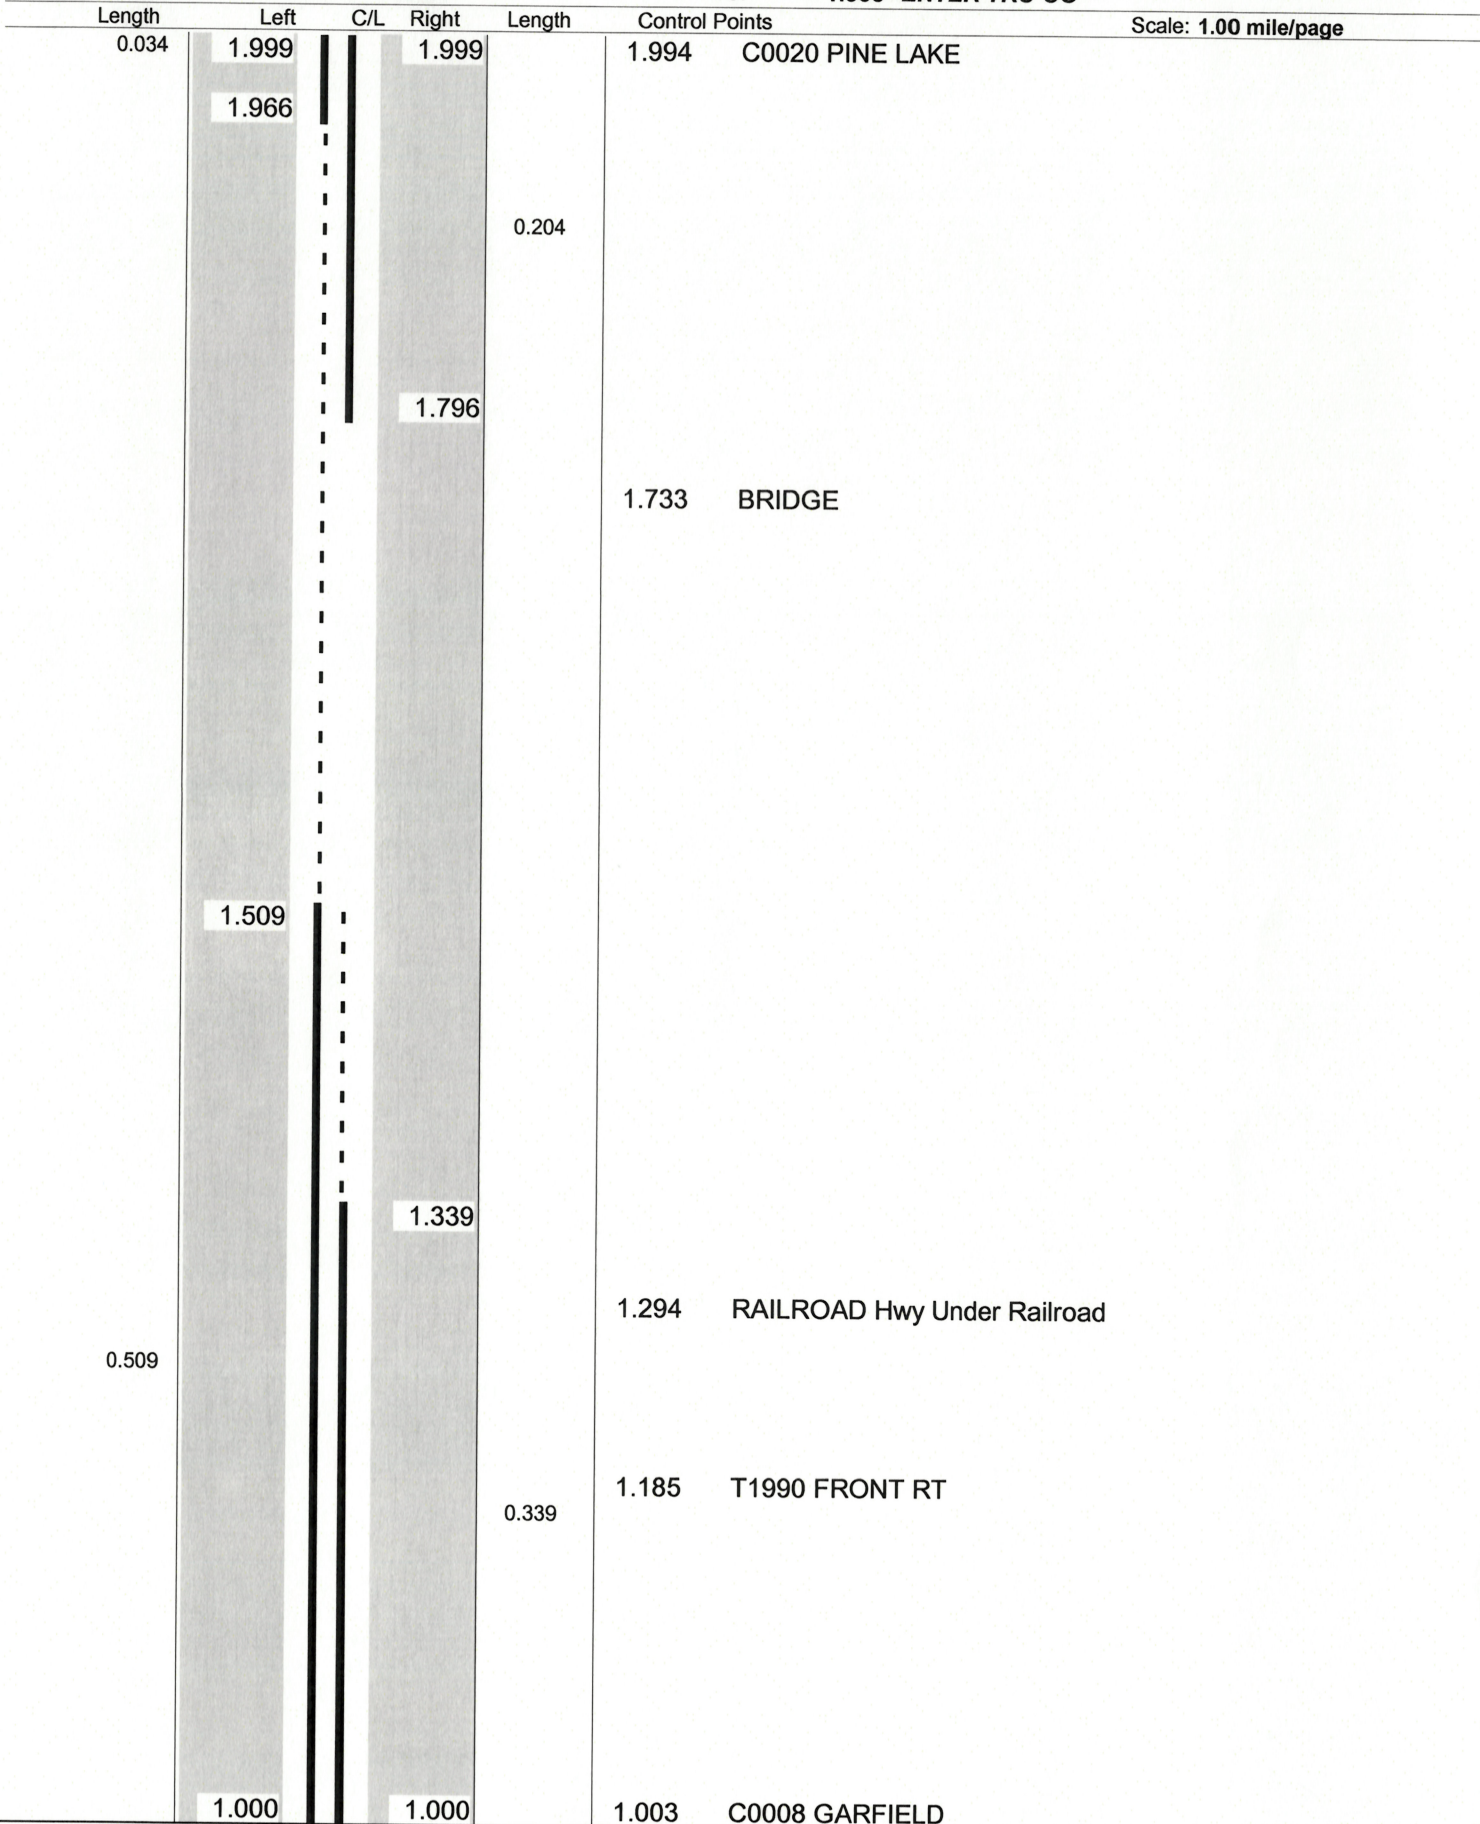

Sheet total equivalent length of solid line: 1.241

Accum. total: 1.241

© 2006 - MasterMind Systems, Inc. - Traffic Safety Suite

ODOT District 4 No Passing Zone Log (MAH)

Page: 1 of 1


Route: 0534R (SMAHSR00534**C)

Length: 0.999

Direction: North

From: 2.000 LEAVE COL CO

To: 2.999 ENTER TRU CO

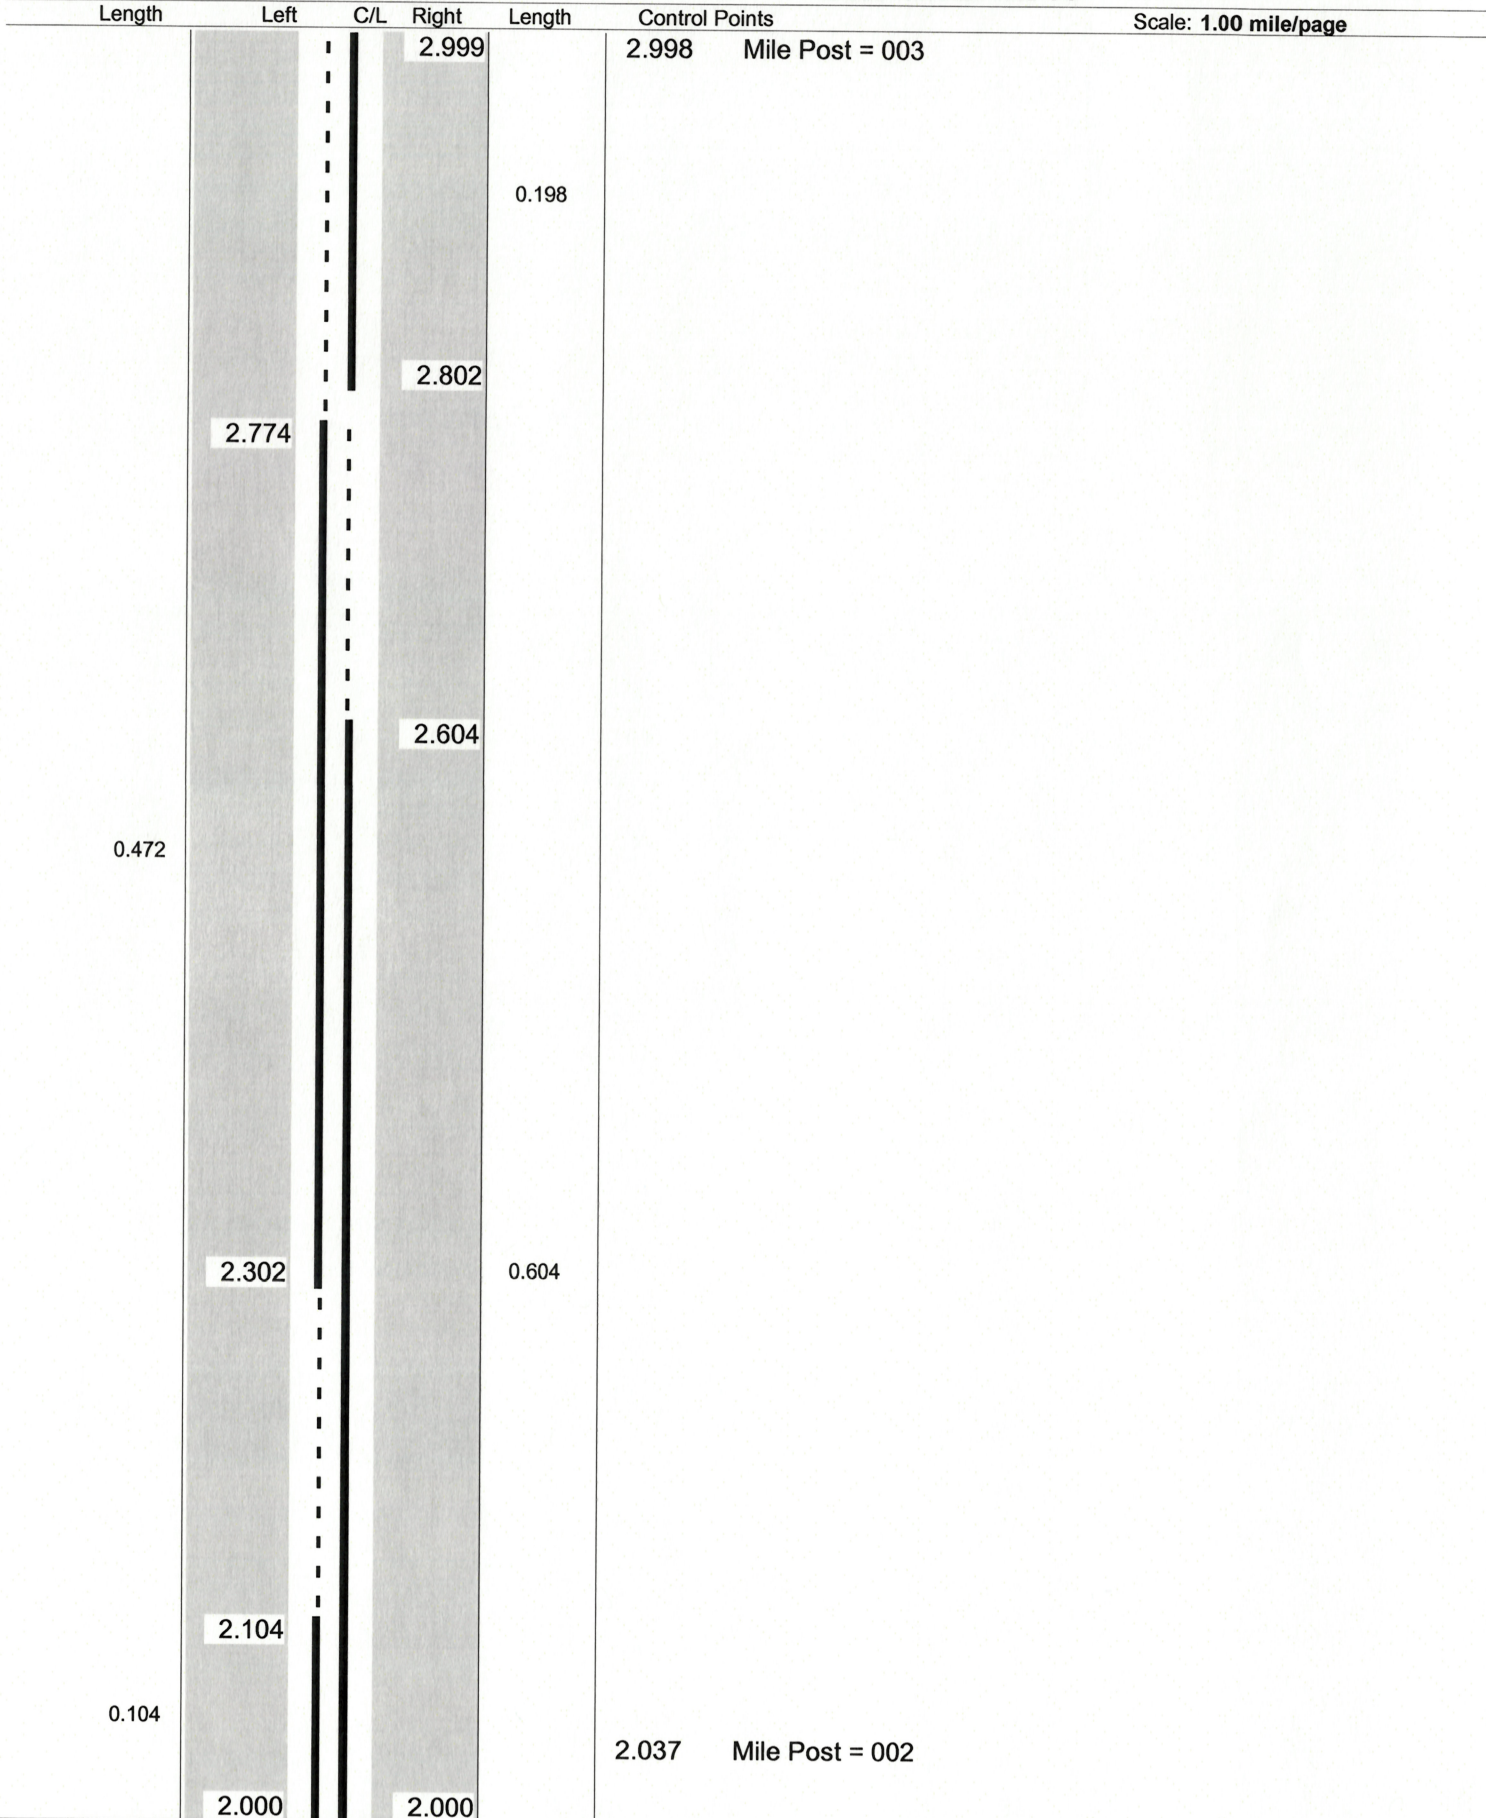

Sheet total equivalent length of solid line: 1.525

Accum. total: 1.525

© 2006 - MasterMind Systems, Inc. - Traffic Safety Suite

ODOT Dist 4 - Mahoning County - FINAL No Passing Zone Log (MAH)

Page: 4 of 17


Route: 0534R (SMAHSR00534**C)

From: 0.000 LEAVE COL CO

Length: 16.252

Direction: North

To: 16.252 ENTER TRU CO

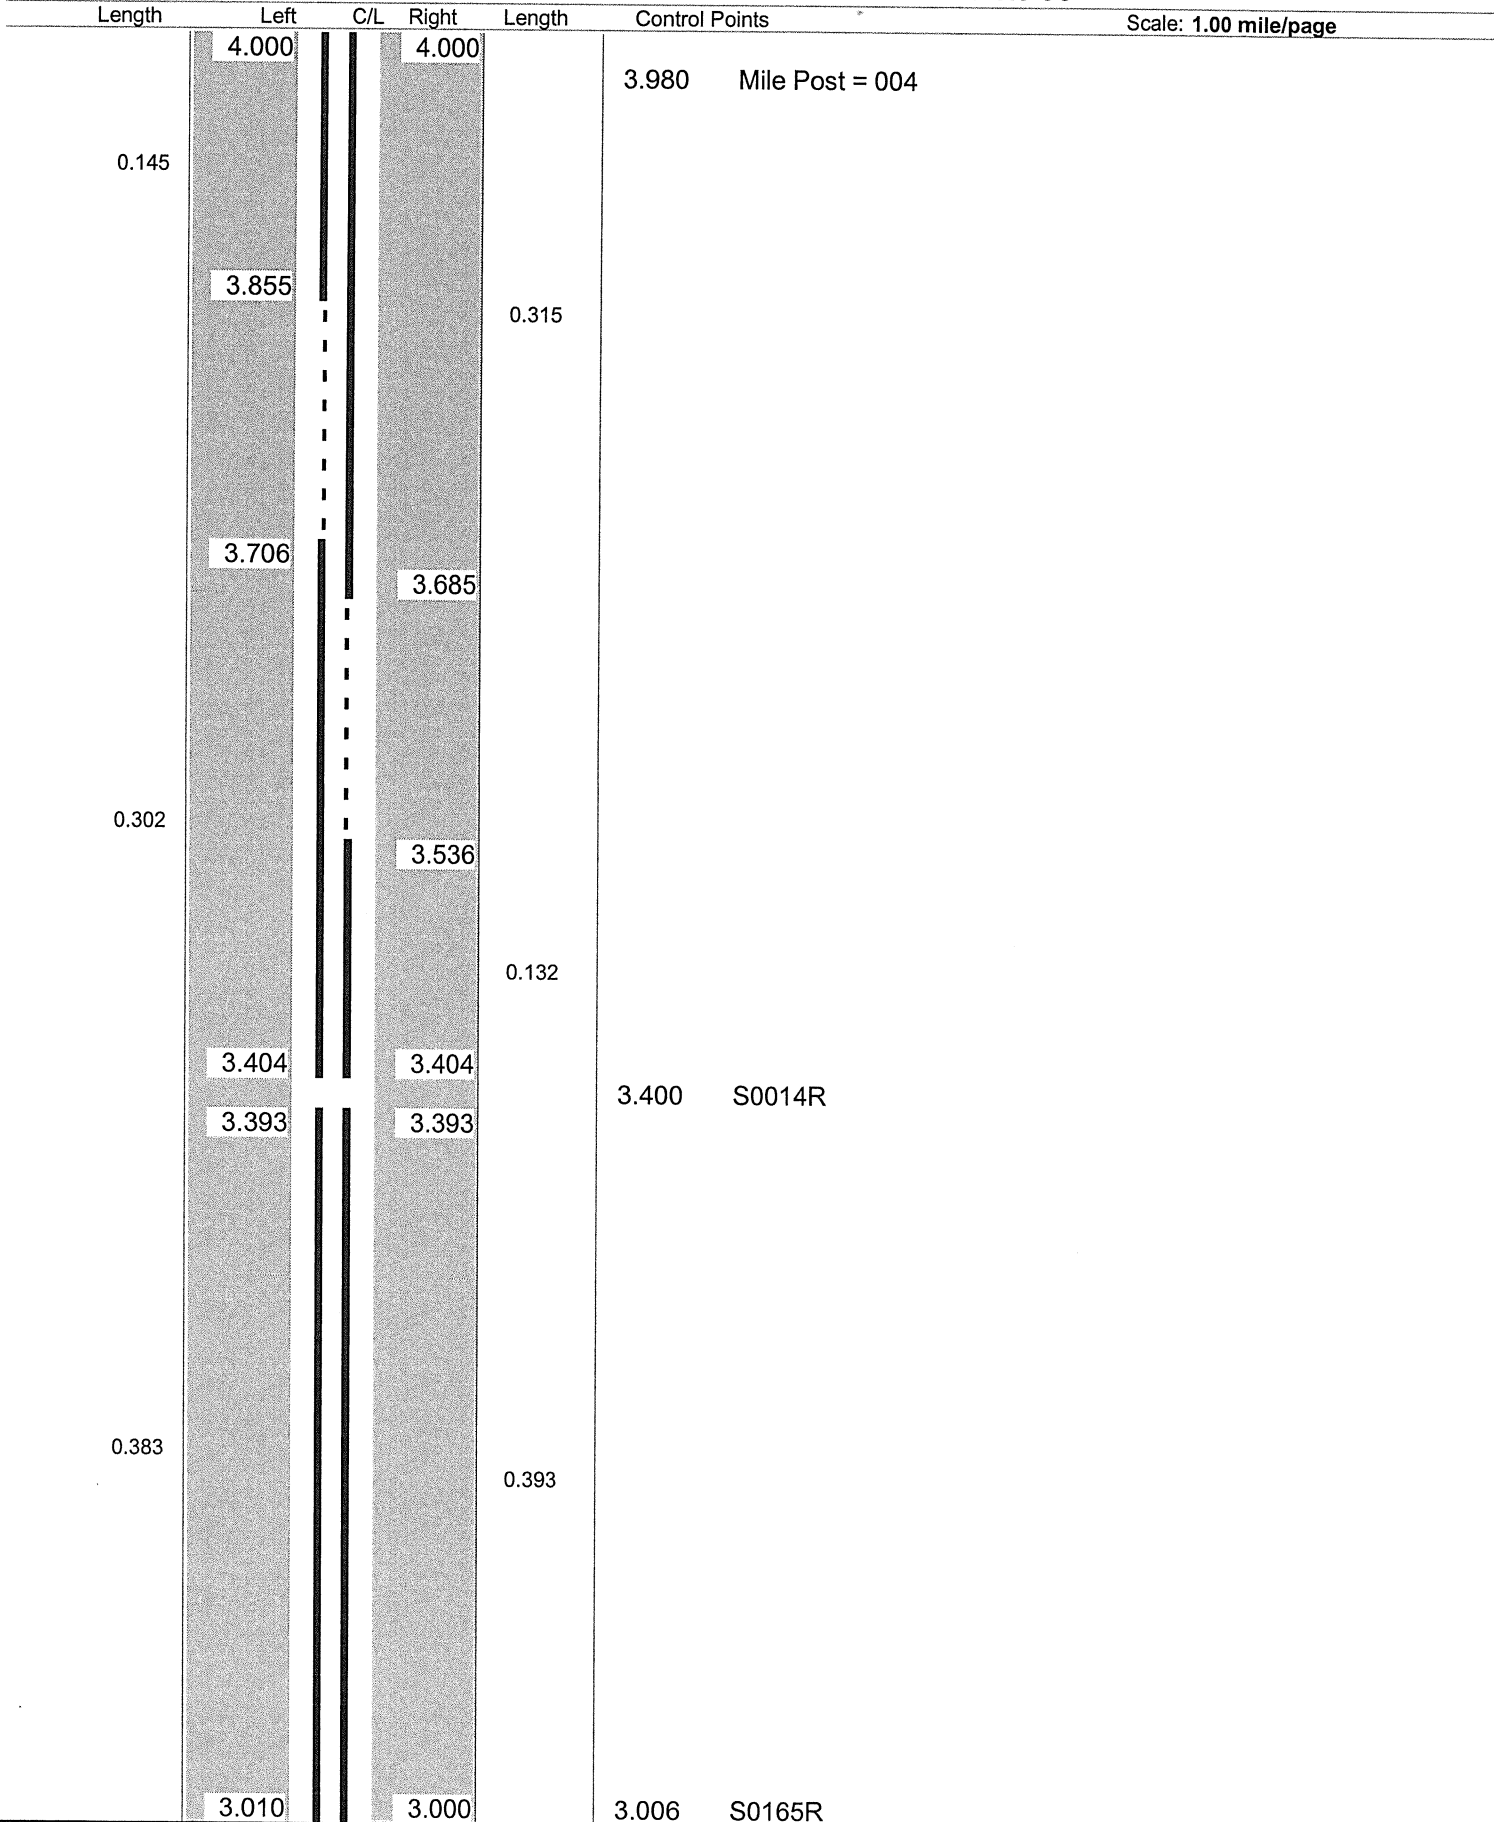

Sheet total equivalent length of solid line: 1.747

Accum. total: 6.315

© 2004 - MasterMind Systems, Inc. - Traffic Safety Suite

ODOT Dist 4 - Mahoning County - FINAL No Passing Zone Log (MAH)

Page: 5 of 17


Route: 0534R (SMAHSR00534**C)

From: 0.000 LEAVE COL CO

Length: 16.252

Direction: North

To: 16.252 ENTER TRU CO

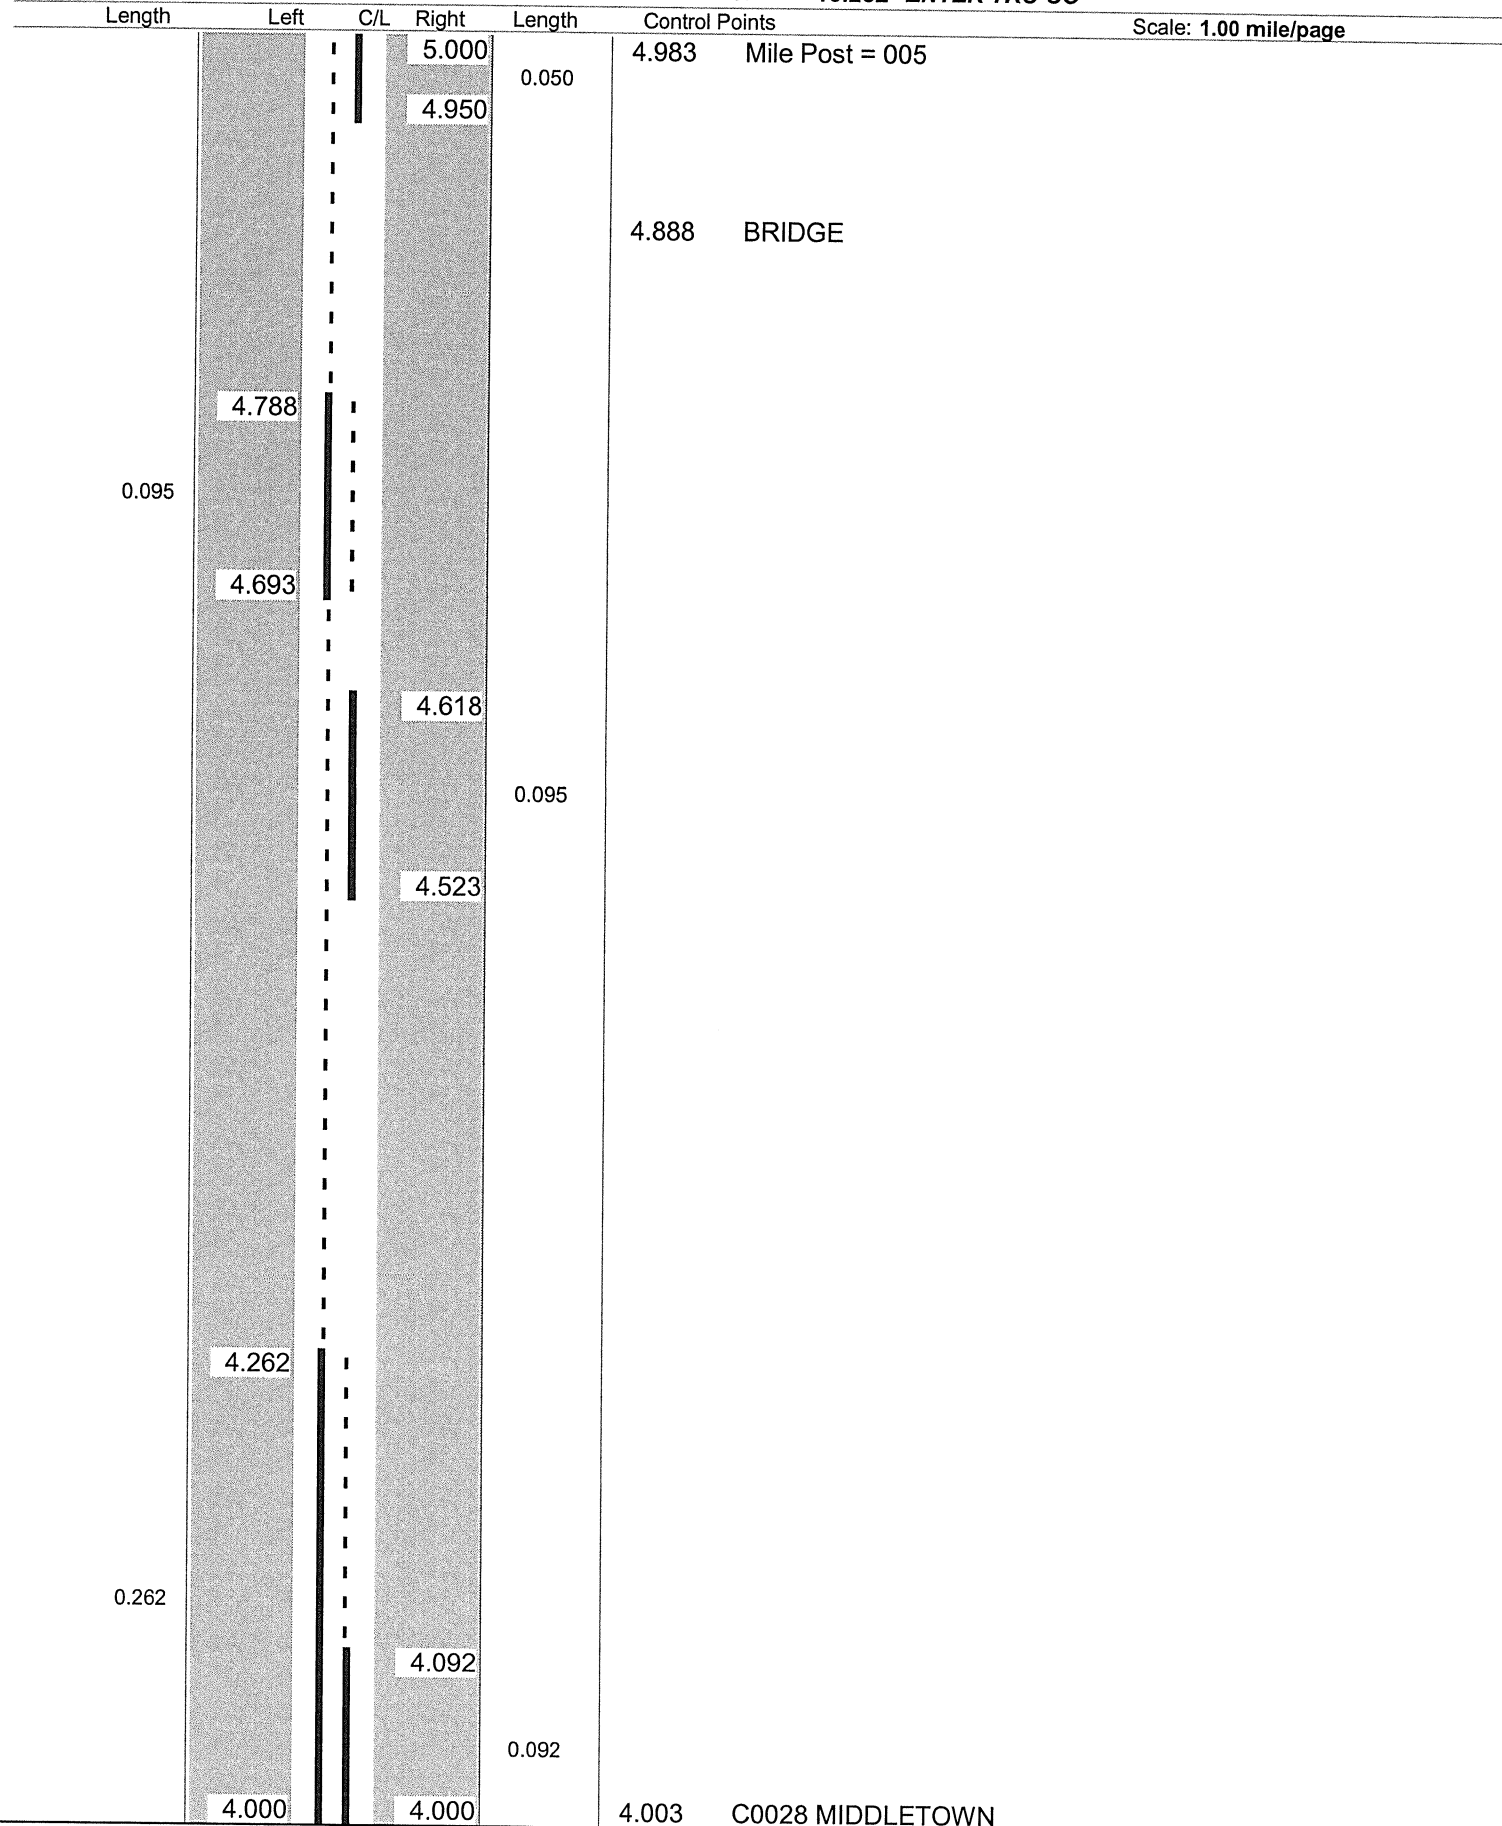

Sheet total equivalent length of solid line: 0.821

Accum. total: 7.136

© 2004 - MasterMind Systems, Inc. - Traffic Safety Suite

ODOT Dist 4 - Mahoning County - FINAL No Passing Zone Log (MAH)

Page: 6 of 17


Route: 0534R (SMAHSR00534**C)

From: 0.000 LEAVE COL CO

Length: 16.252

Direction: North

To: 16.252 ENTER TRU CO

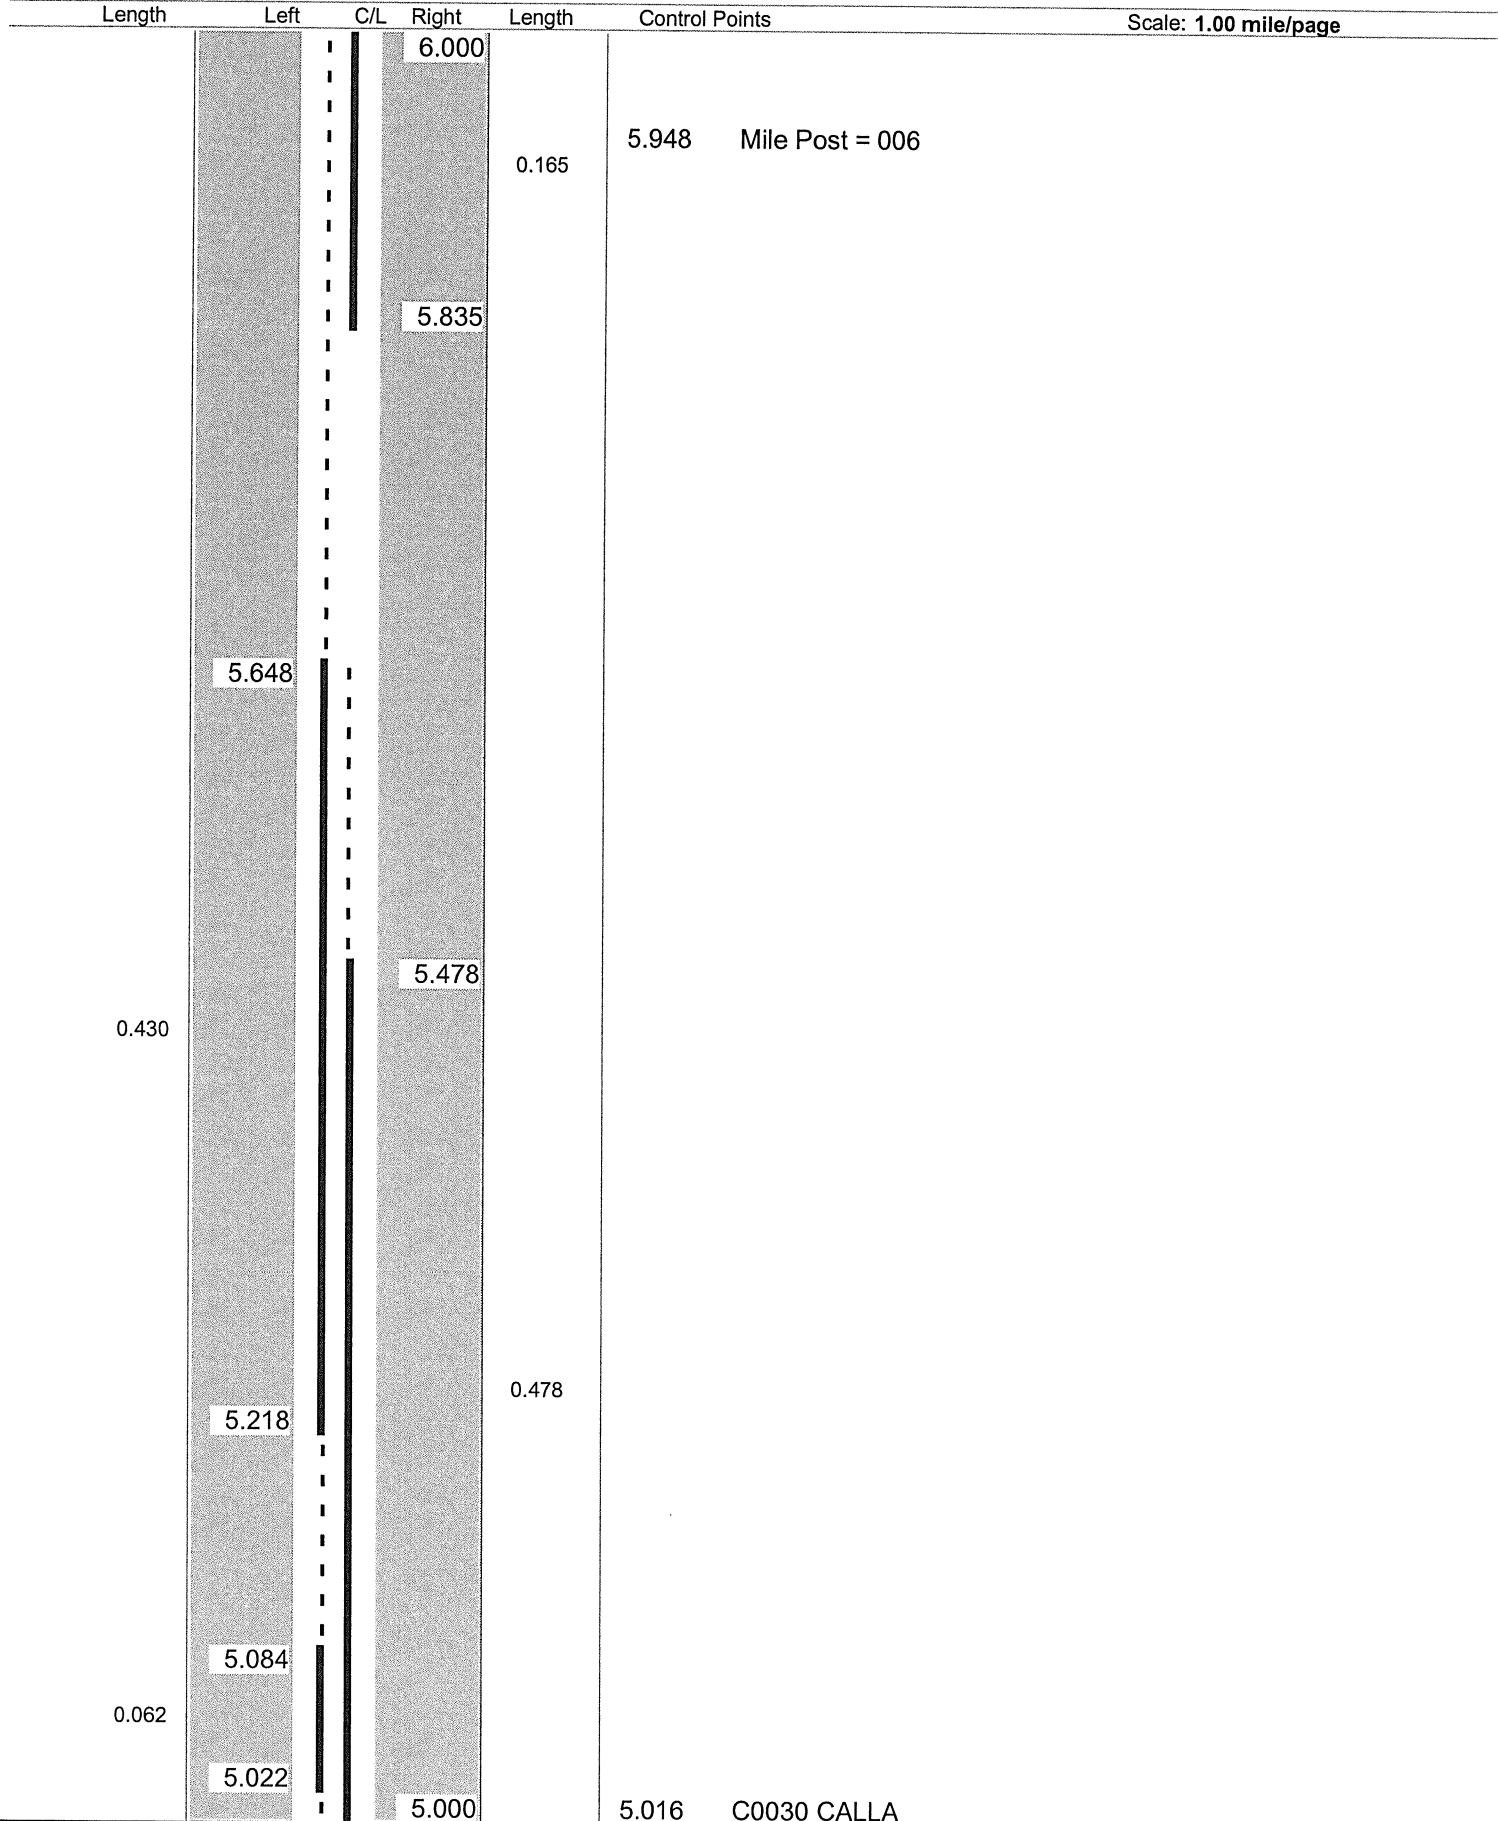

Sheet total equivalent length of solid line: 1.305

Accum. total: 8.441

© 2004 - MasterMind Systems, Inc. - Traffic Safety Suite

ODOT Dist 4 - Mahoning County - FINAL No Passing Zone Log (MAH)

Page: 7 of 17


Route: 0534R (SMAHSR00534**C)

From: 0.000 LEAVE COL CO

Length: 16.252

Direction: North

To: 16.252 ENTER TRU CO

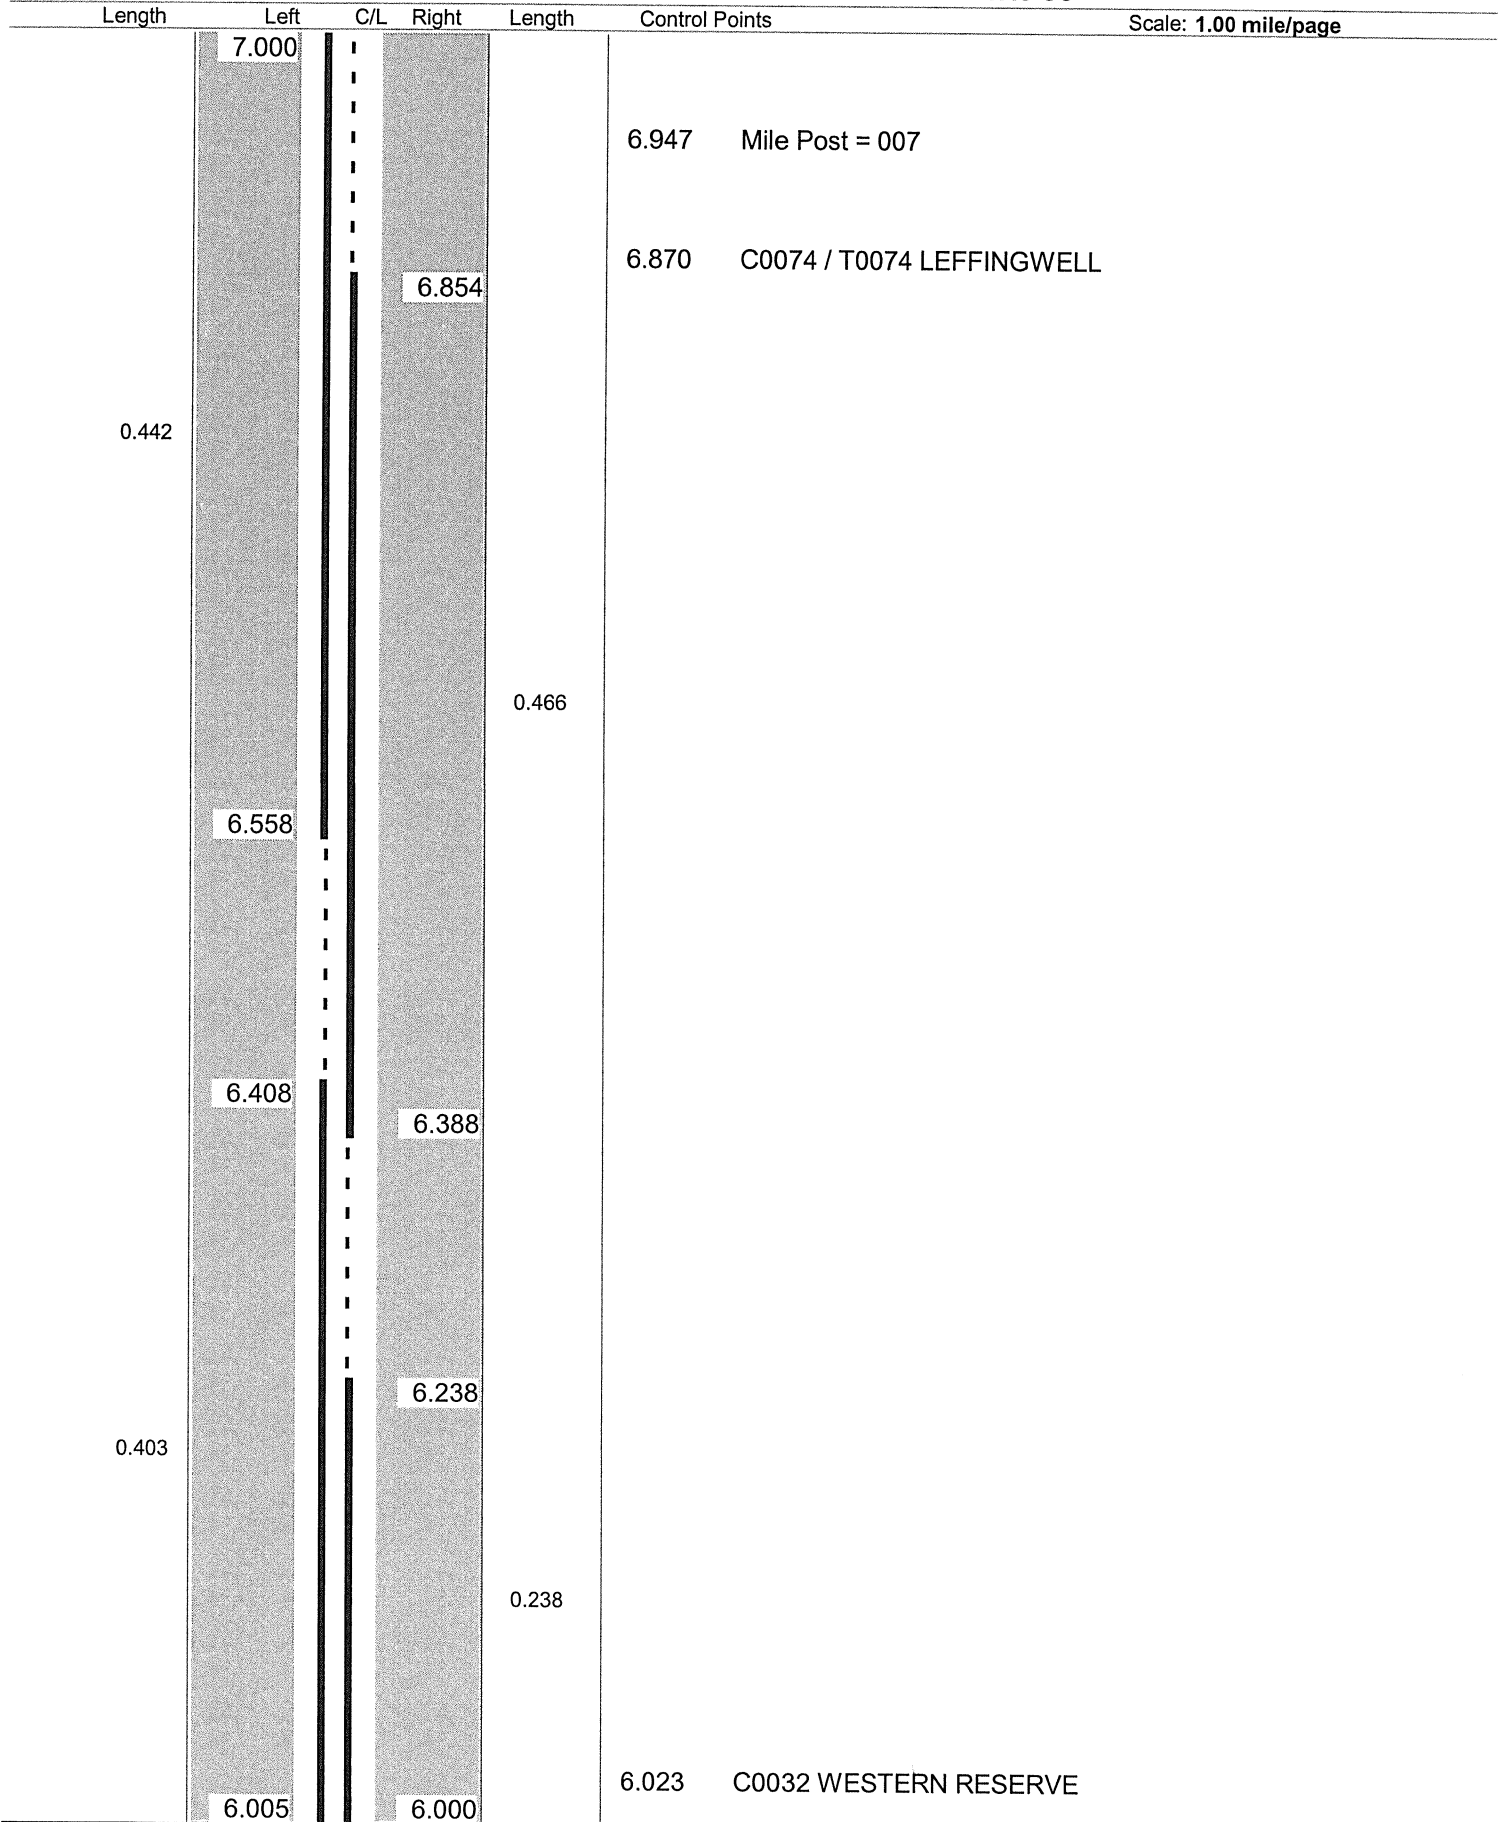

Sheet total equivalent length of solid line: 1.662

Accum. total: 10.103

© 2004 - MasterMind Systems, Inc. - Traffic Safety Suite

No Passing Zone Log (MAH)

Page: 8 of 17

Route: 0534R (SMAHSR00534**C)

Length: 16.252

Direction: **North**

From: 0.000 LEAVE COL CO

To: **16.252 ENTER TRU CO**

Length	Left	C/L	Right	Length	Control Points
					7.946 Mile Post = 008
	7.668		7.587		
			7.498	0.089	7.594 C0090 / T0090 BERLIN STATION
0.351			7.337		
	7.317		7.166	0.171	7.327 RAILROAD
	7.044				
0.044	7.000				

ODOT Dist 4 - Mahoning County - FINAL No Passing Zone Log (MAH)

Page: 9 of 17


Route: 0534R (SMAHSR00534**C)

From: 0.000 LEAVE COL CO

Length: 16.252

Direction: North

To: 16.252 ENTER TRU CO

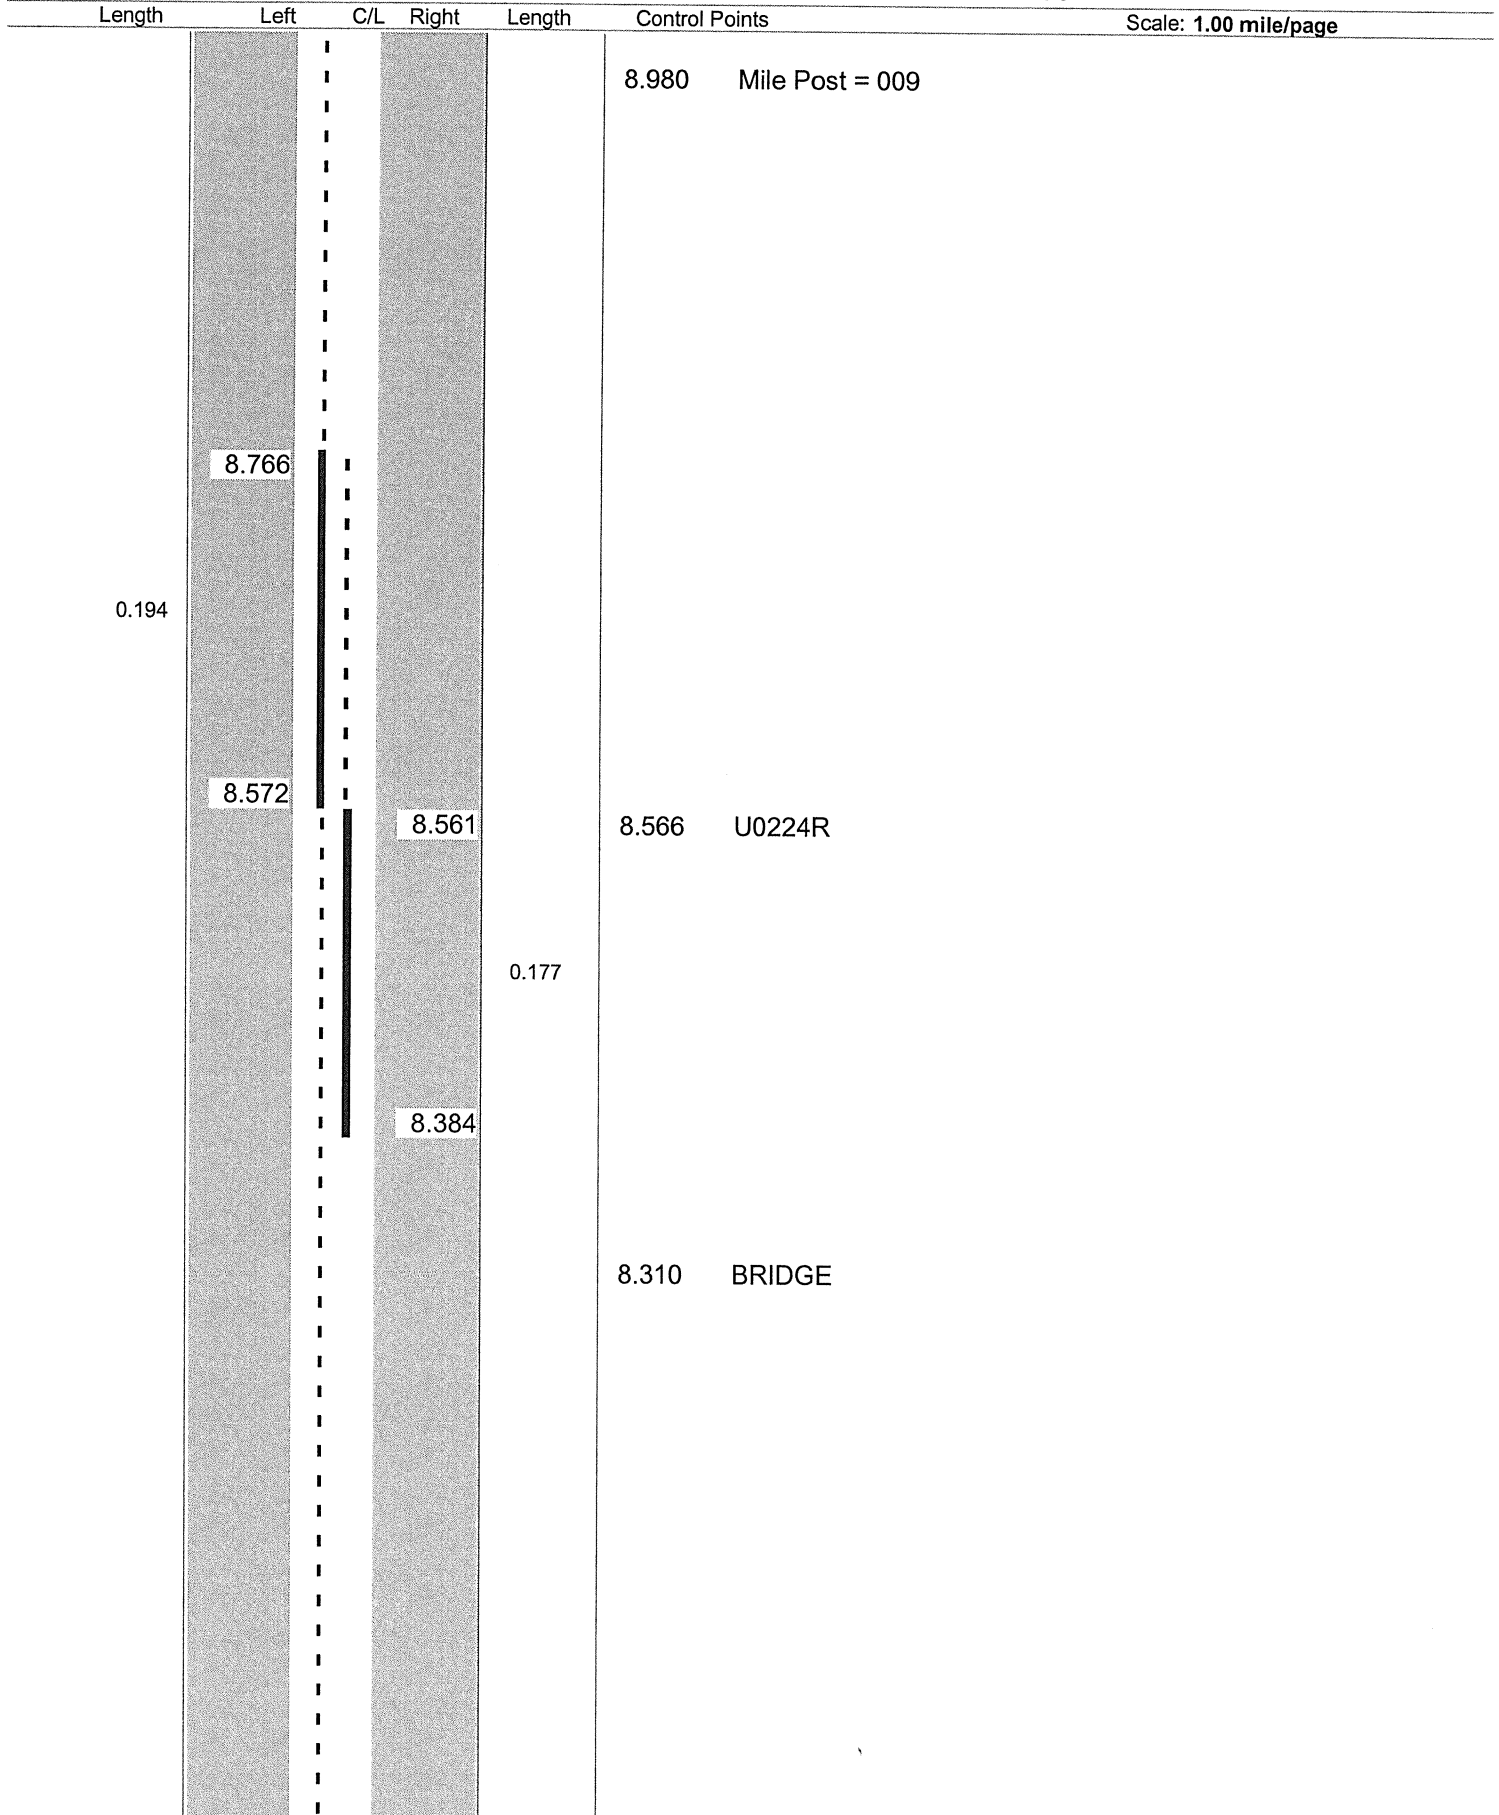

Sheet total equivalent length of solid line: 0.621

Accum. total: 11.602

© 2004 - MasterMind Systems, Inc. - Traffic Safety Suite

ODOT Dist 4 - Mahoning County - FINAL No Passing Zone Log (MAH)


Page: 10 of 17

Route: 0534R (SMAHSR00534**C)

From: 0.000 LEAVE COL CO

Length: 16.252 Direction: North

To: 16.252 ENTER TRU CO

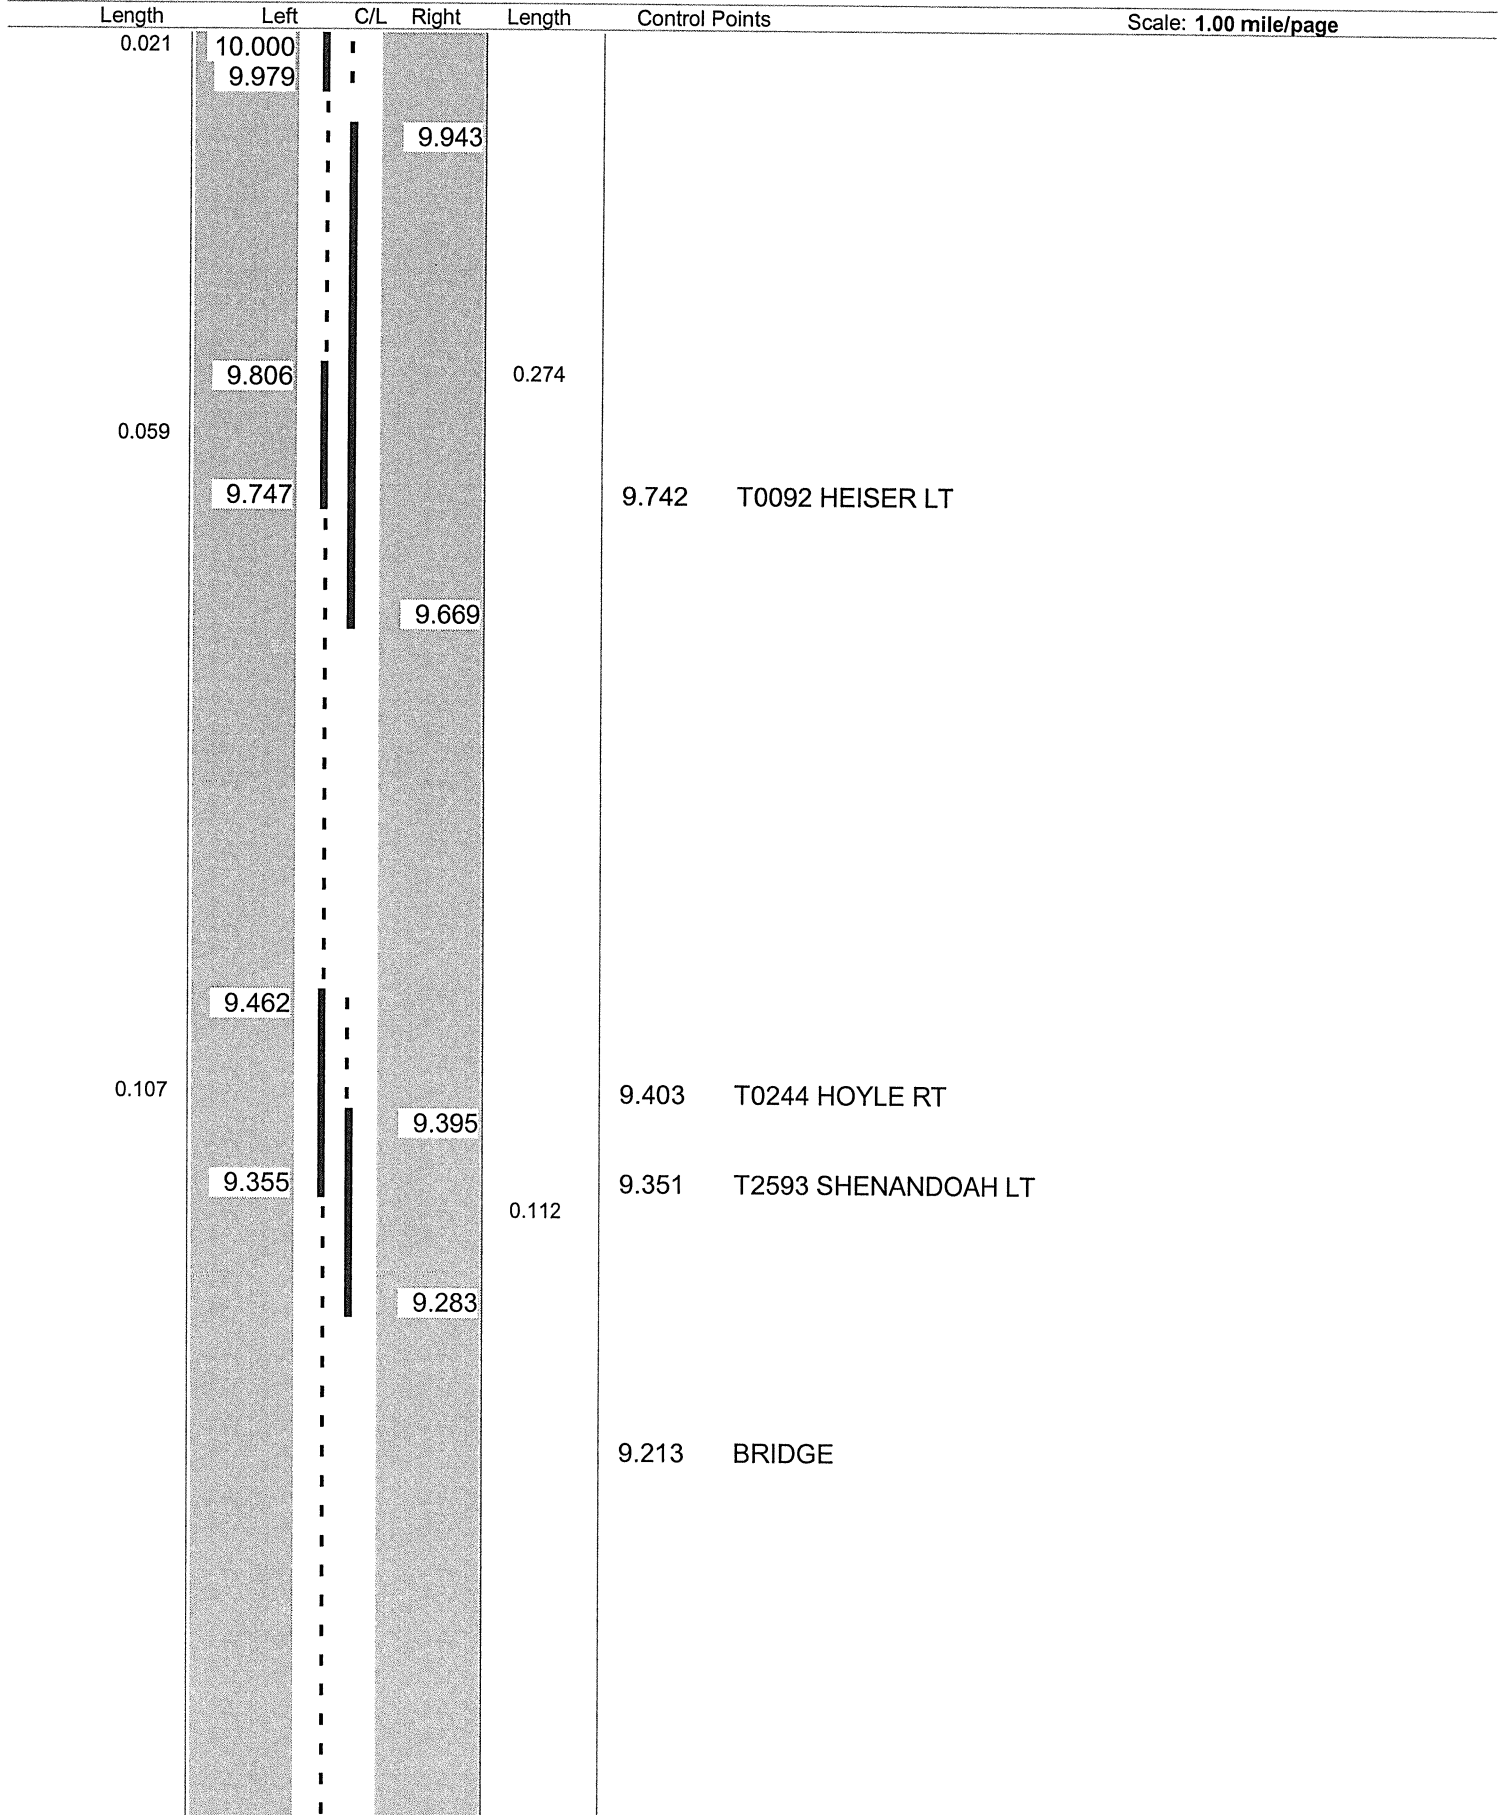

Sheet total equivalent length of solid line: 0.798

Accum. total: 12.400

© 2004 - MasterMind Systems, Inc. - Traffic Safety Suite


ODOT District 4
No Passing Zone Log (MAH)

Page: 1 of 1

Route: **0534R (SMAHSR00534**C)**
 Length: **0.999** Direction: **North**

From: **10.000 LEAVE COL CO**
 To: **10.999 ENTER TRU CO**

Scale: 1.00 mile/page

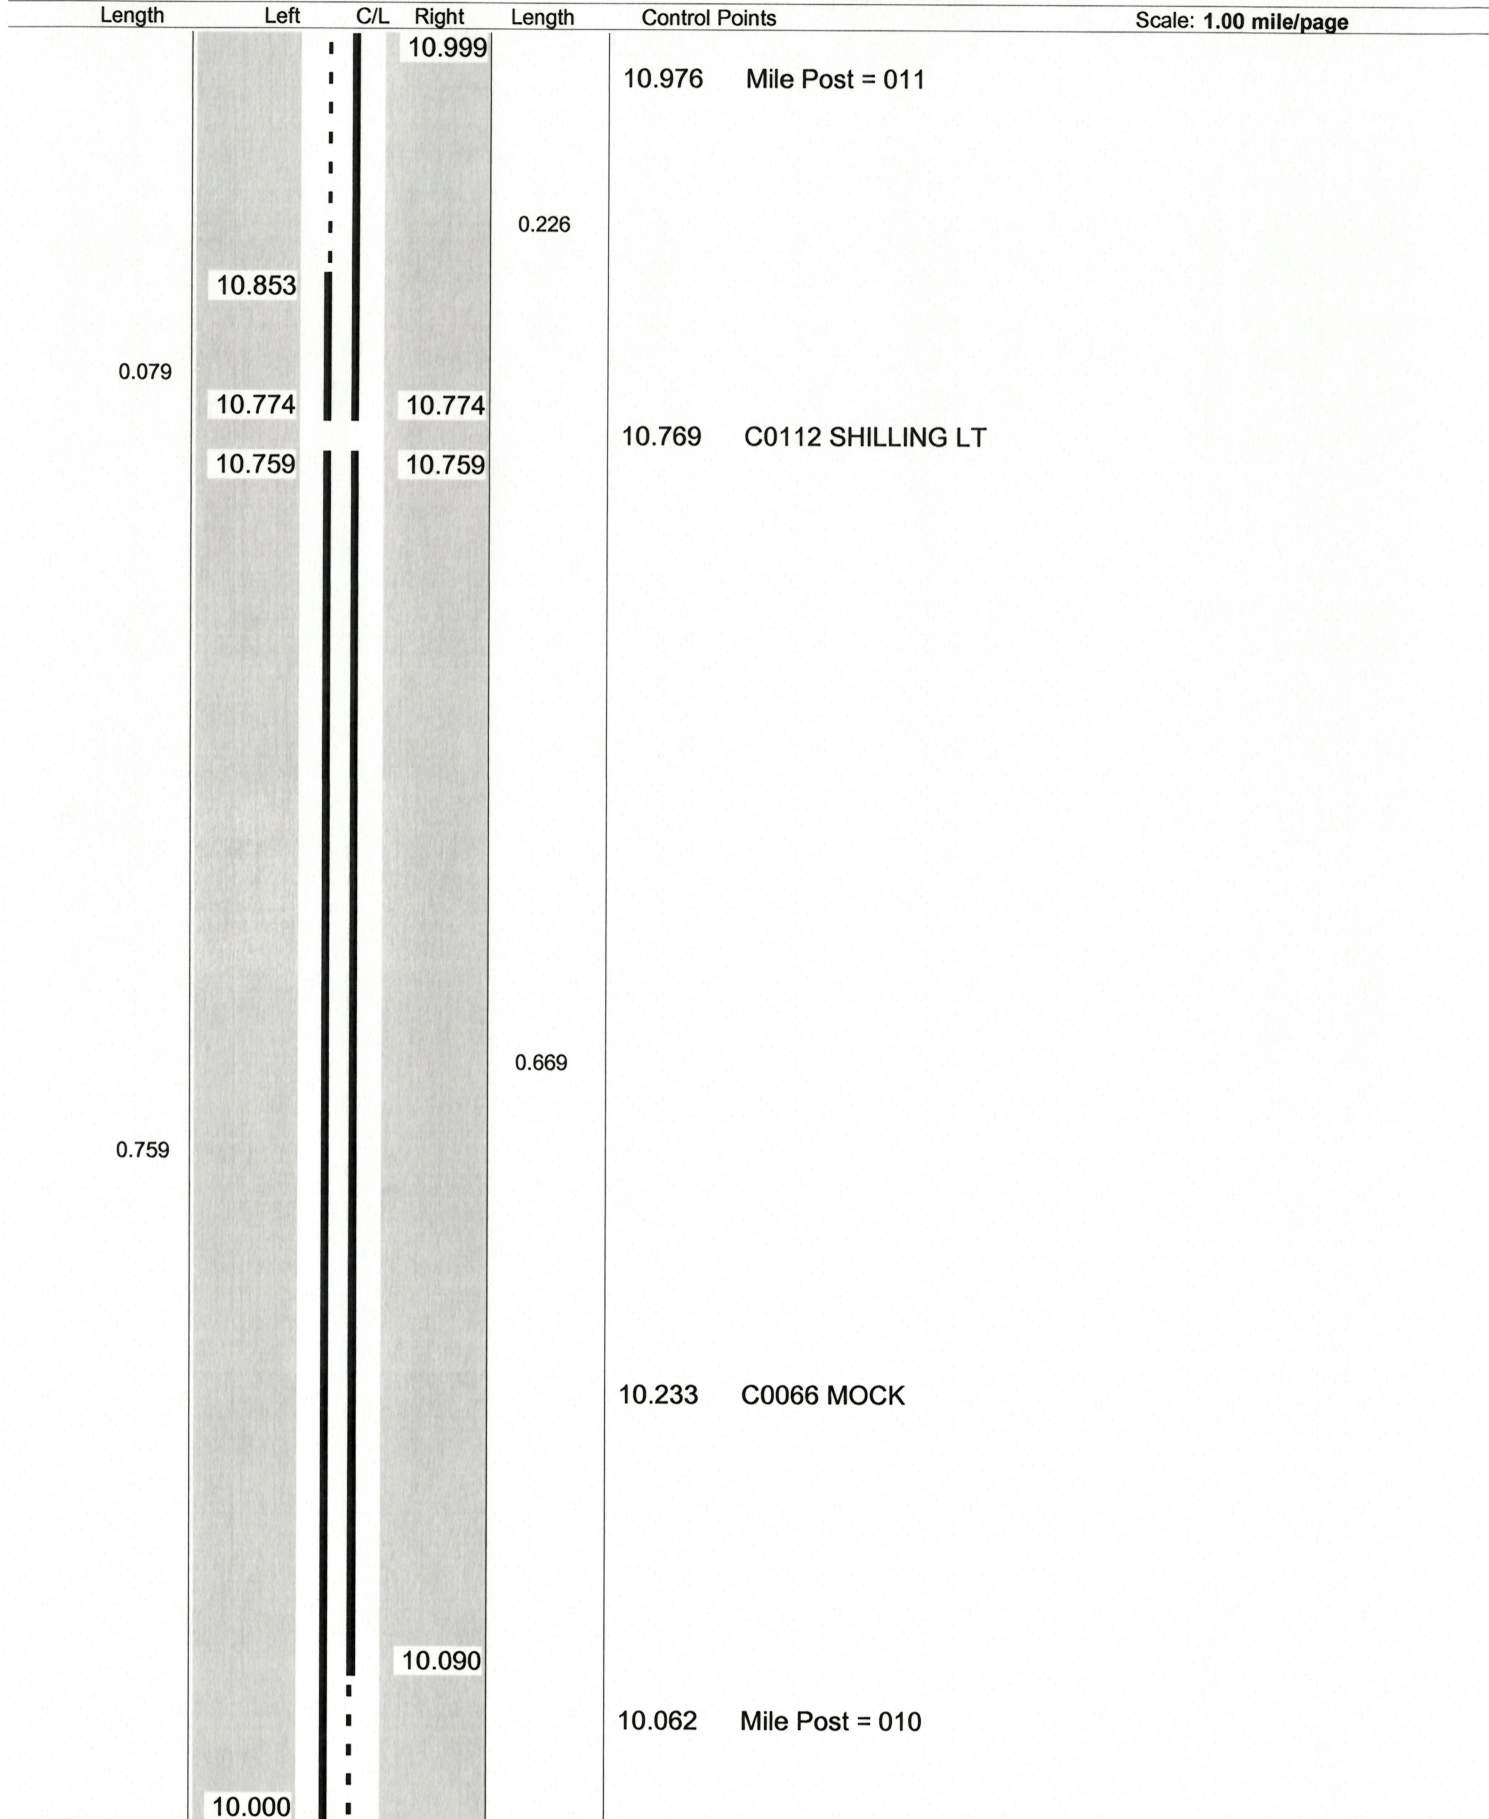

Sheet total equivalent length of solid line: 1.791

Accum. total: 1.791

© 2006 - MasterMind Systems, Inc. - Traffic Safety Suite

ODOT Dist 4 - Mahoning County - FINAL No Passing Zone Log (MAH)


Page: 12 of 17

Route: 0534R (SMAHSR00534**C)

From: 0.000 LEAVE COL CO

Length: 16.252 Direction: North

To: 16.252 ENTER TRU CO

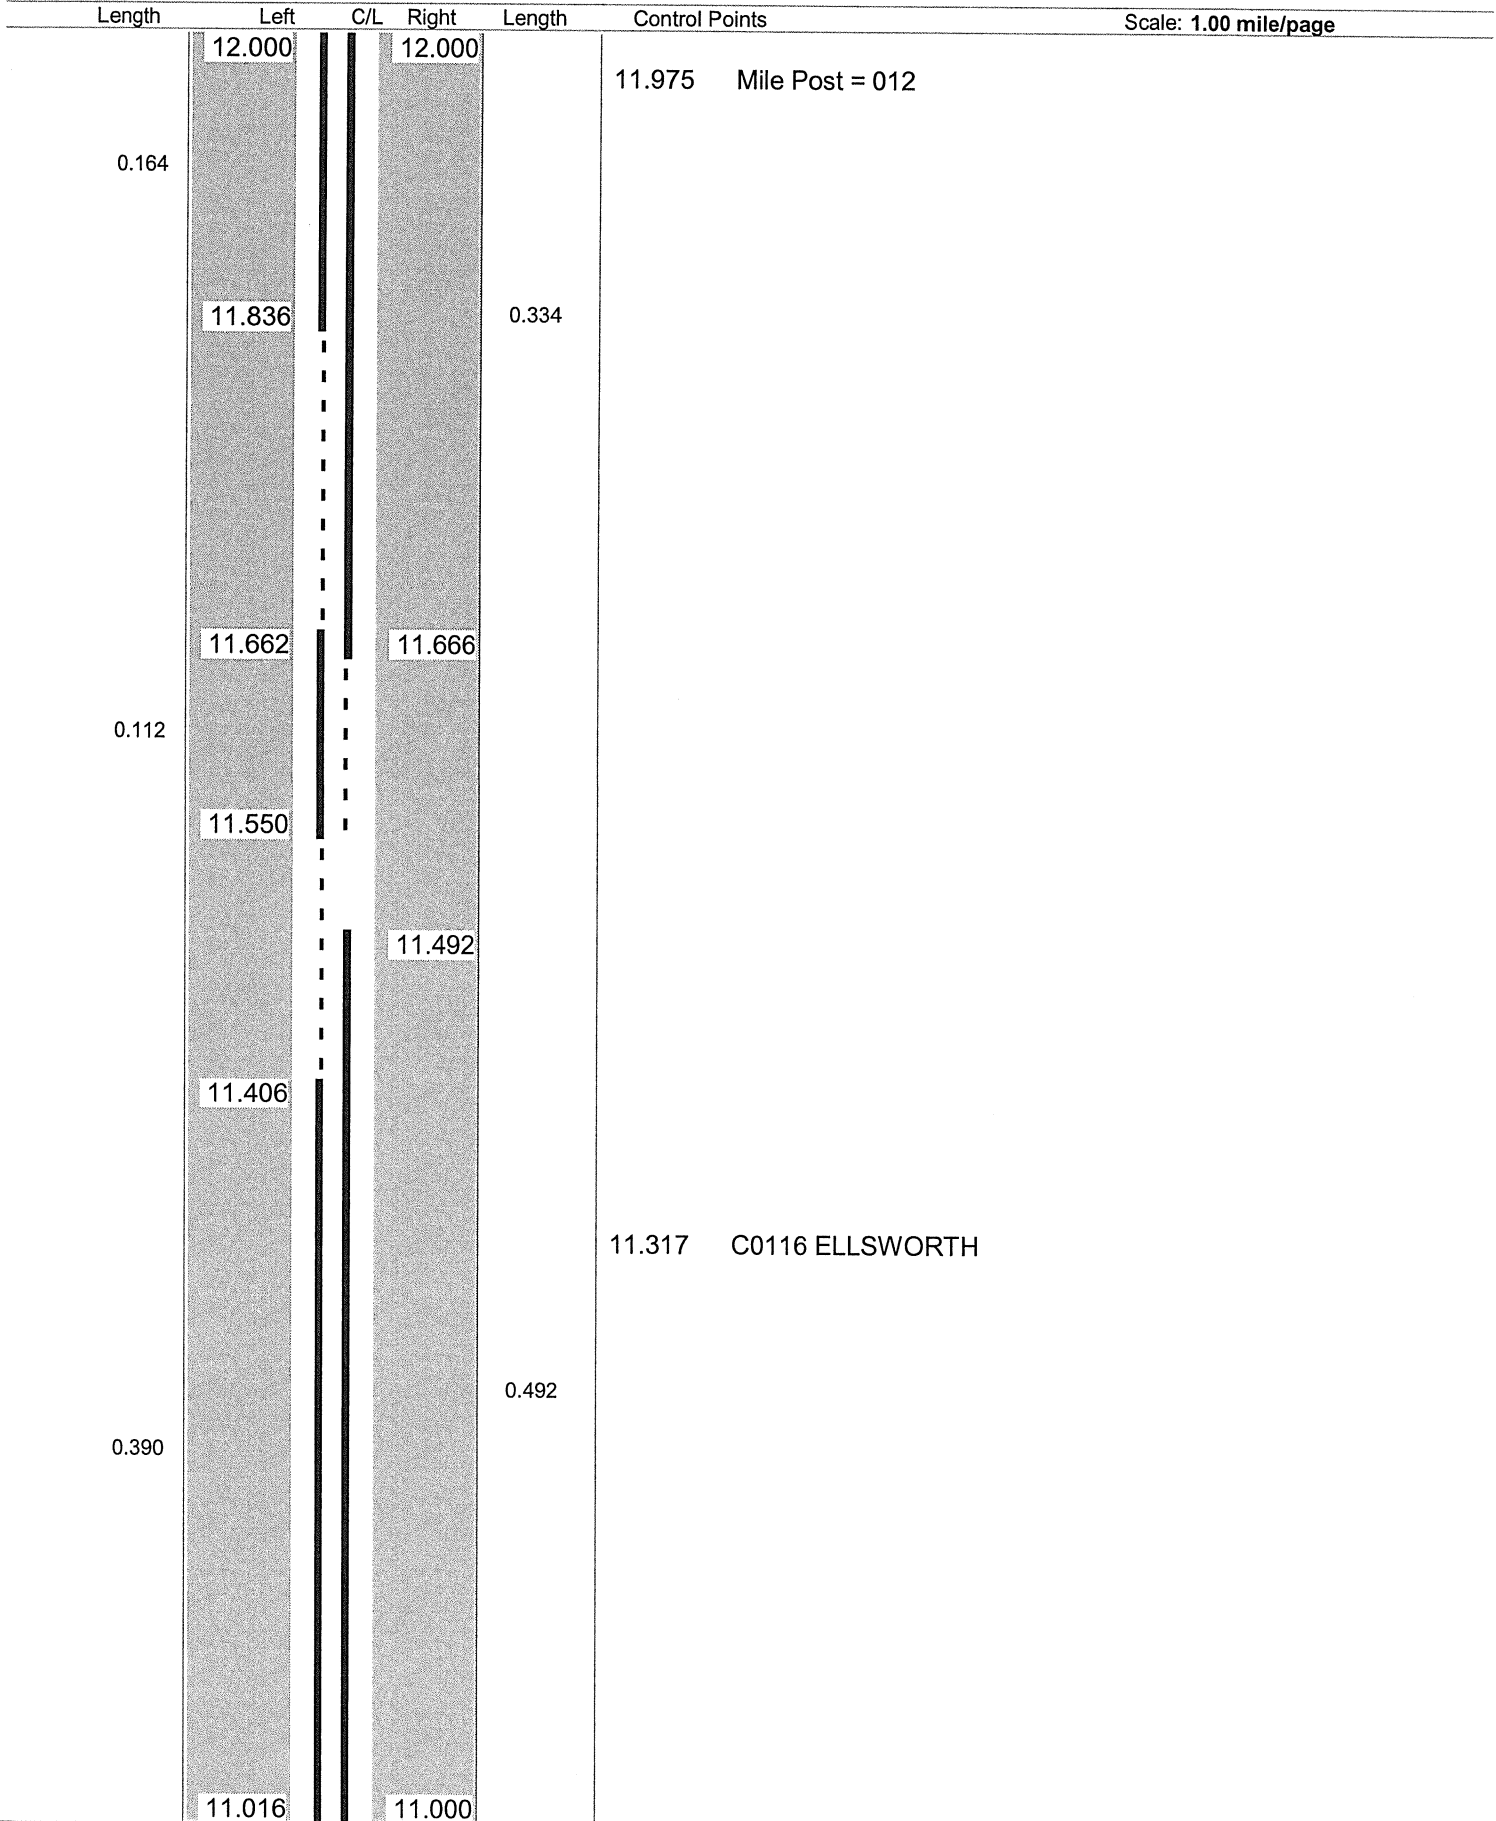

Sheet total equivalent length of solid line: 1.604

Accum. total: 15.686

© 2004 - MasterMind Systems, Inc. - Traffic Safety Suite

ODOT Dist 4 - Mahoning County - FINAL

Page: 13 of 17

No Passing Zone Log (MAH)


Route: 0534R (SMAHSR00534**C)

From: 0.000 LEAVE COL CO

Length: 16.252

Direction: North

To: 16.252 ENTER TRU CO

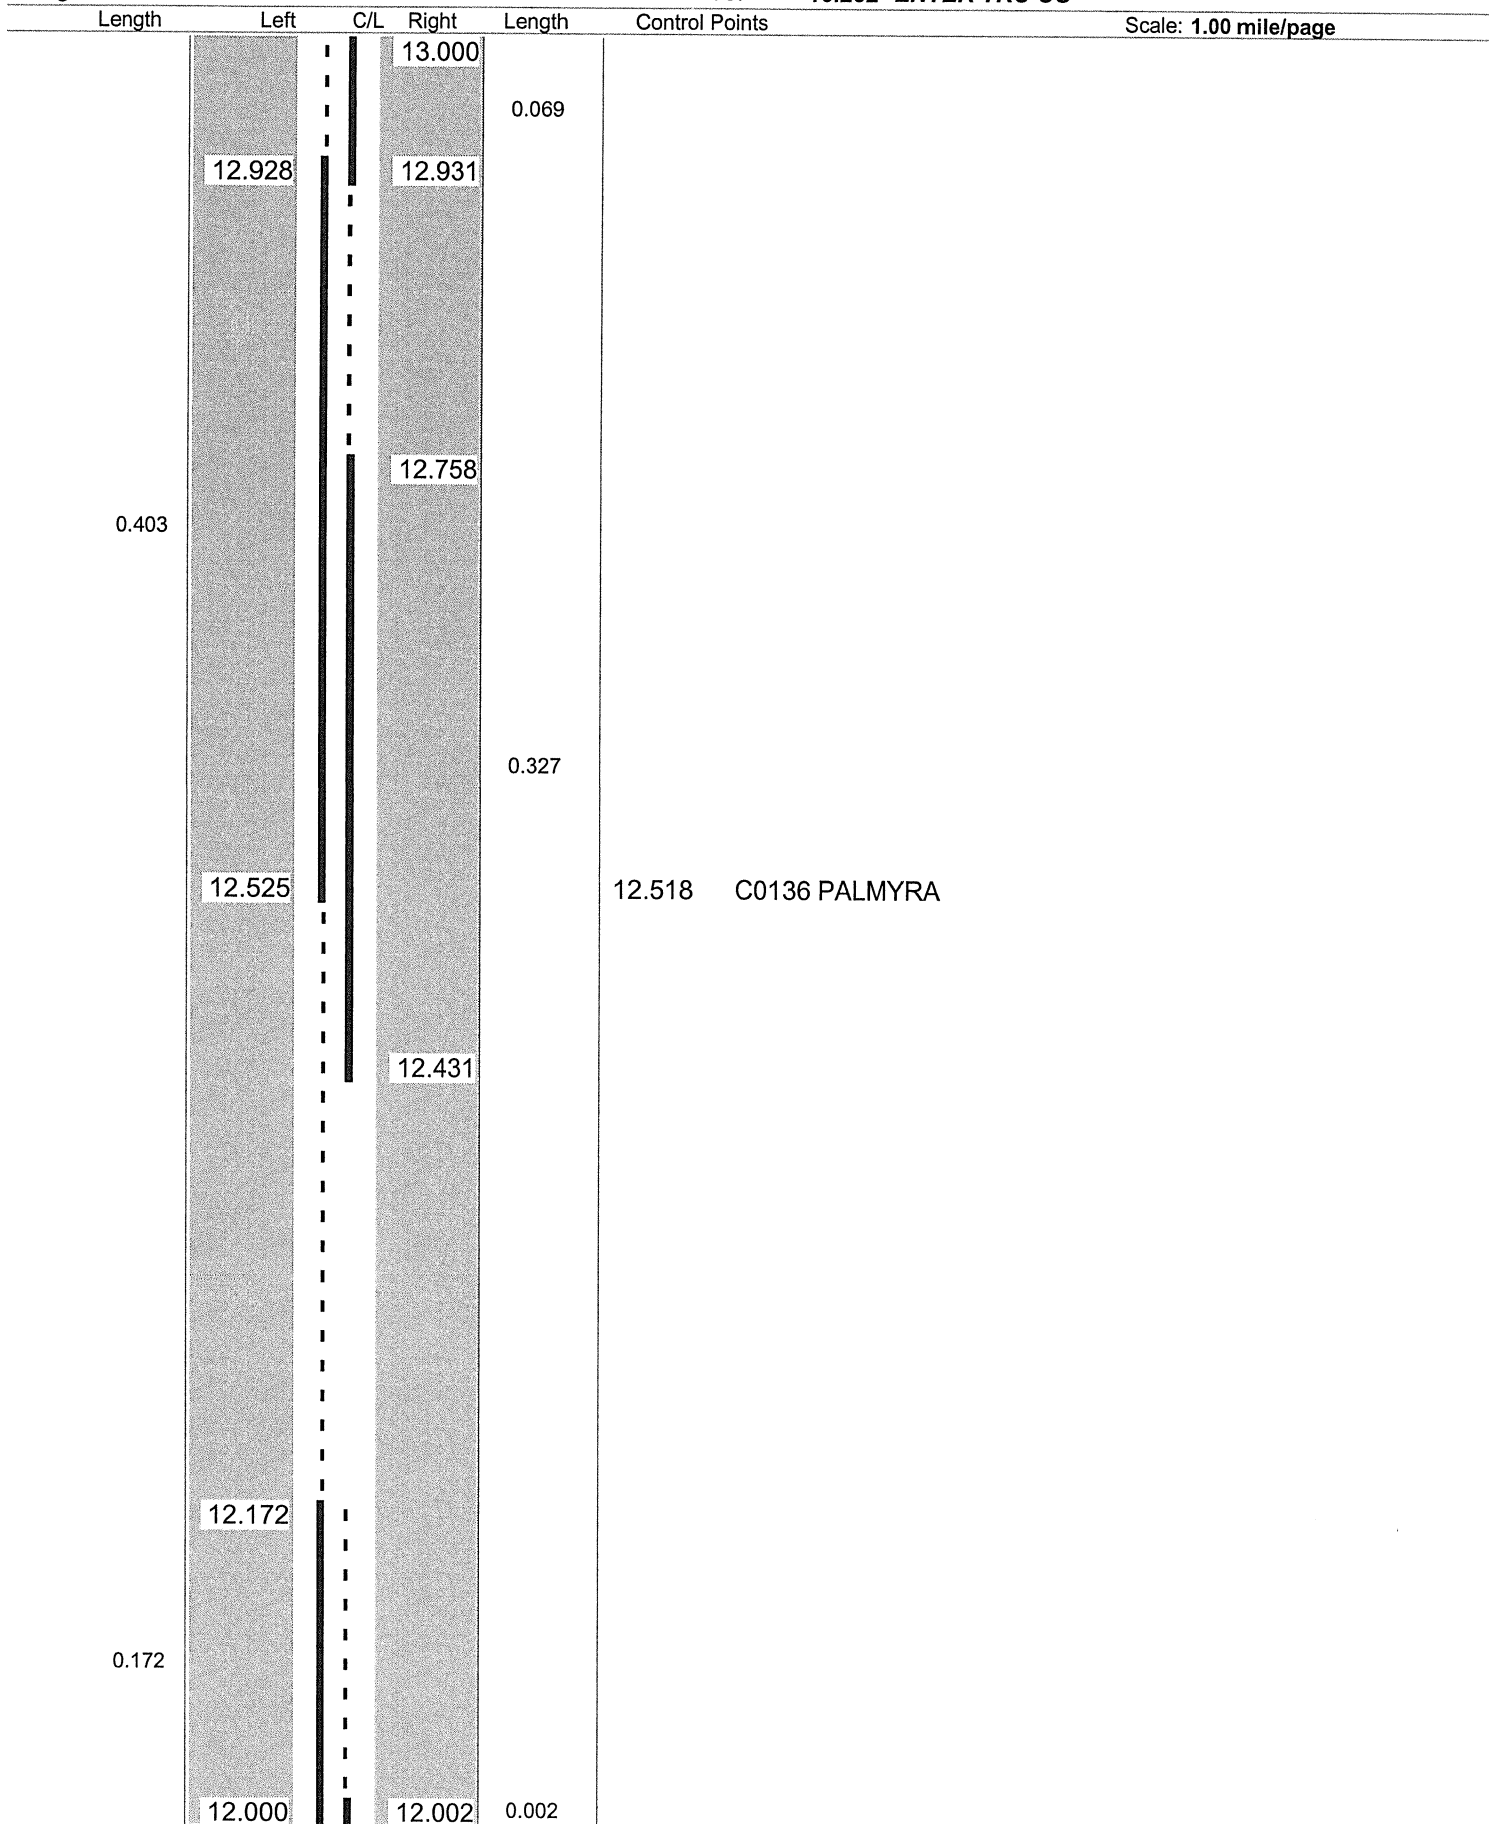

Sheet total equivalent length of solid line: 1.164

Accum. total: 16.850

© 2004 - MasterMind Systems, Inc. - Traffic Safety Suite

No Passing Zone Log (MAH)

Page: 14 of 17

Route: 0534R (SMAHSR00534**C)

Length: 16.252

Direction: **North**

From: 0.000 LEAVE COL CO

To: **16.252 ENTER TRU CO**

Length	Left	C/L	Right	Length	Control Points
	14.000		14.000		
0.264				0.264	13.981 I0076R RAMPS 13.951 Mile Post = 014
	13.736		13.736		
			13.718		13.727 C0018 MAHONING
			13.524	0.194	
	13.072				
0.058					
	13.014		13.001	0.001	13.007 T0158 STOLTZ RT

ODOT Dist 4 - Mahoning County - FINAL

Page: 15 of 17

No Passing Zone Log (MAH)


Route: 0534R (SMAHSR00534**C)

From: 0.000 LEAVE COL CO

Length: 16.252

Direction: North

To: 16.252 ENTER TRU CO

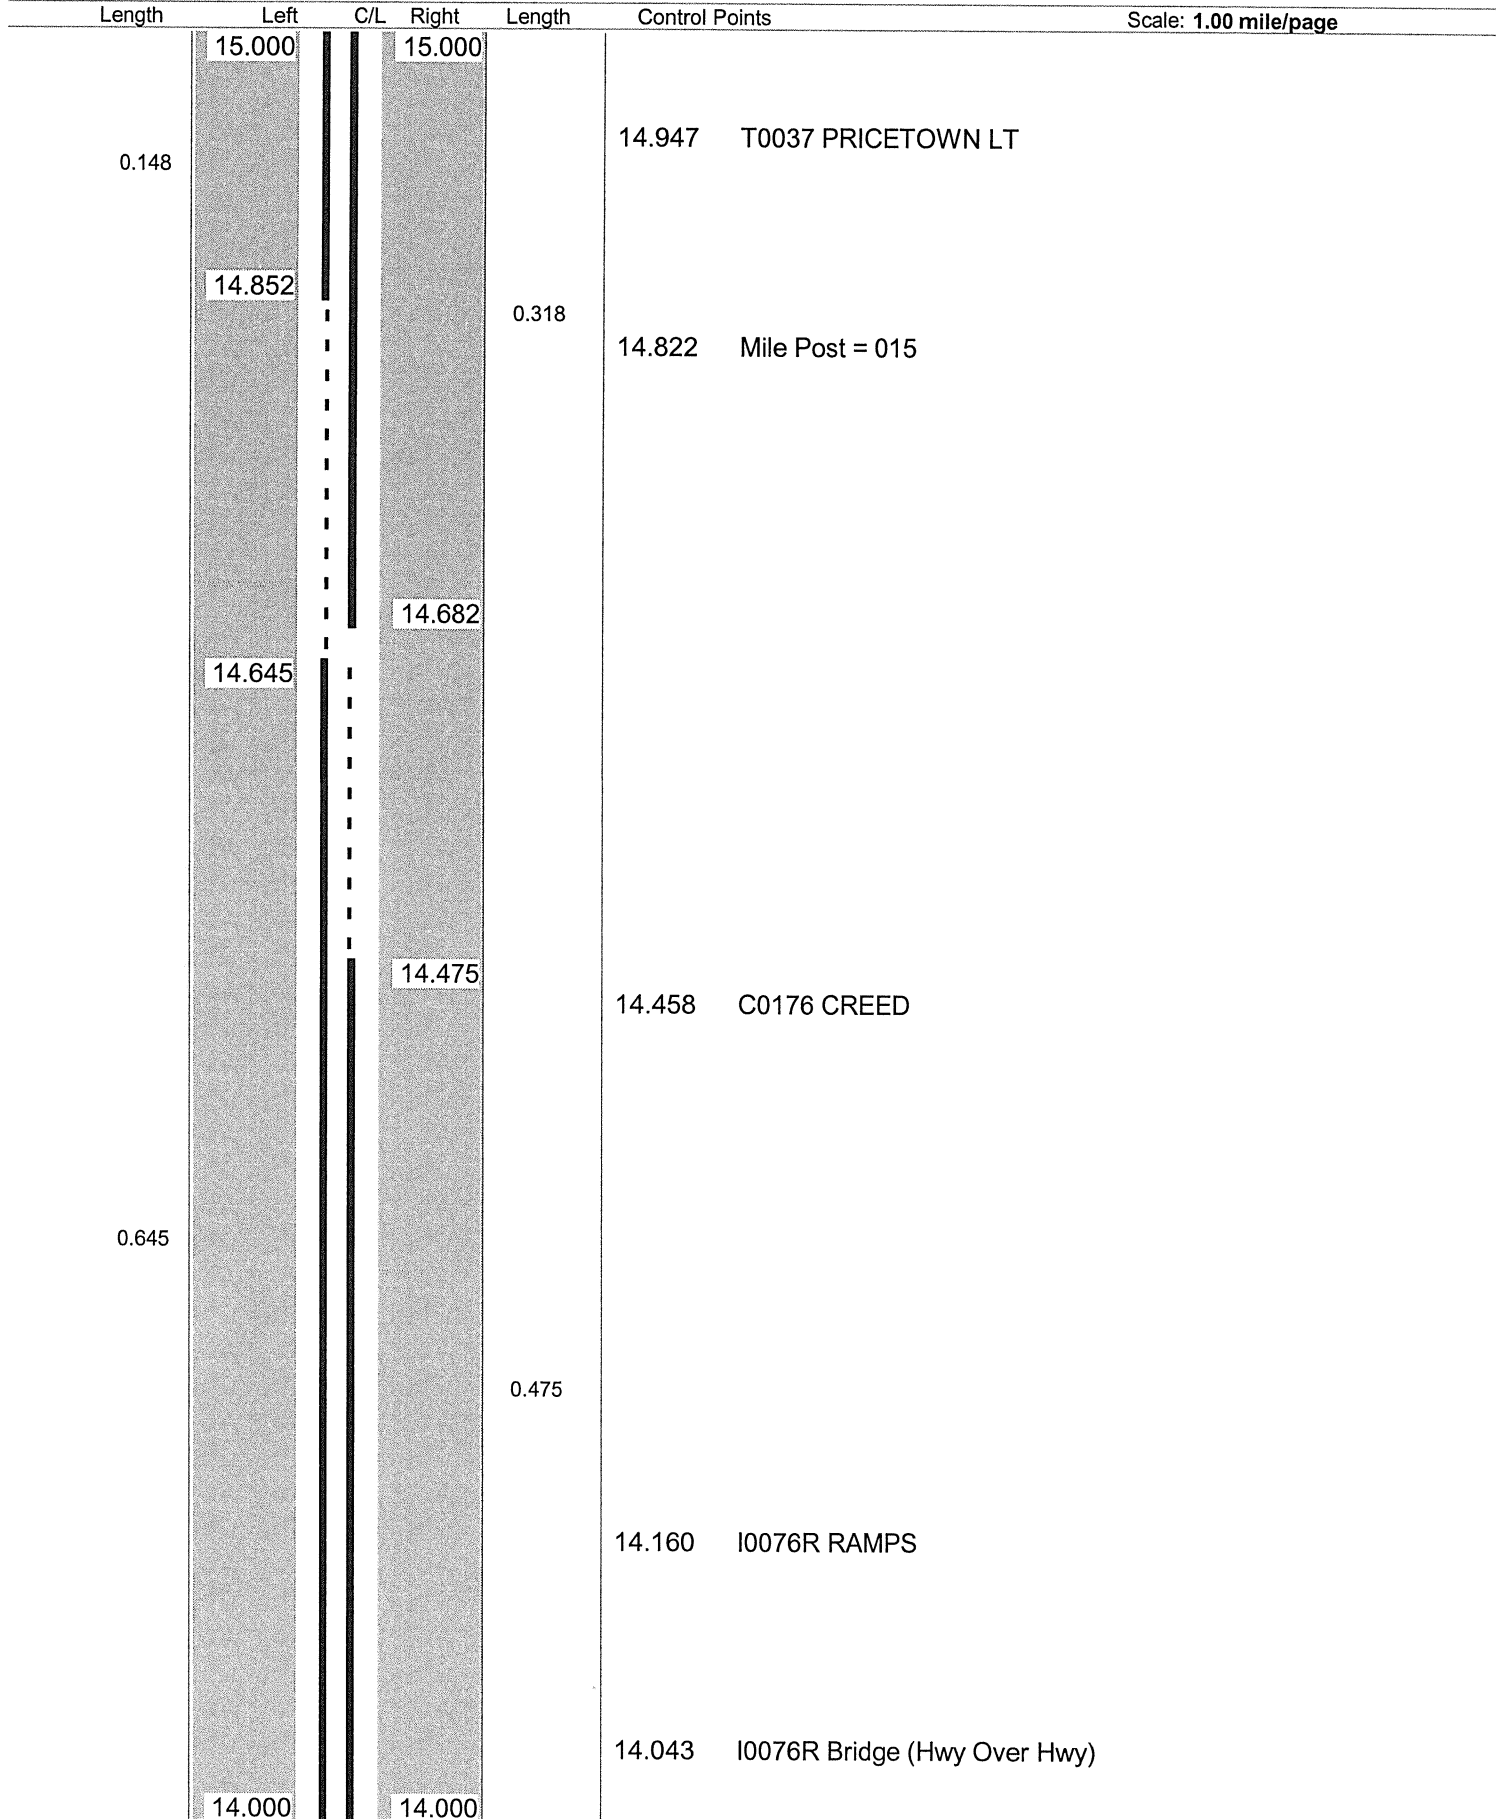

Sheet total equivalent length of solid line: 1.680

Accum. total: 19.491

© 2004 - MasterMind Systems, Inc. - Traffic Safety Suite

No Passing Zone Log (MAH)

Route: 0534R (SMAHSR00534**C)

Direction: North

To: **16.252 ENTER TRU CO**

© 2004 - MasterMind Systems, Inc. - Traffic Safety Suite

ODOT Dist 4 - Mahoning County - FINAL

Page: 17 of 17

Route: 0534R (SMAHSR00534**C)

Length: 16.252 Direction: North

From: 0.000 *LEAVE COL CO*

To: **16.252 ENTER TRU CO**

[illegible]