



CHAMBERLAIN RD.

STATE ROUTE 82

21'

YEL

21'

WEL

21'

YEL


21'

QUANTITIES NOT INCLUDED:
YEL - YELLOW EDGE LINE
WEL - WHITE EDGE LINE

24" X 24" WHITE SEGMENTS
12" GAP (TYP)


PAVEMENT MARKING, MISC.: YIELD
LINE MARKING, FT

COUNTY:	PORTAGE
LOCATION:	S.R. 82 @ CHAMBERLAIN RD
S.L.M.:	6.153
24" STOP LINE:	L.F.
12" CROSSWALK LINE:	L.F.
DOTTED LINE:	L.F.
8" CHANNELIZING LINE:	L.F.
12" CHANNELIZING LINE:	L.F.
24" TRANSVERSE LINE (WT):	L.F.
24" TRANSVERSE LINE (YW):	L.F.
YIELD LINE:	84 L.F.
SYMBOL:	

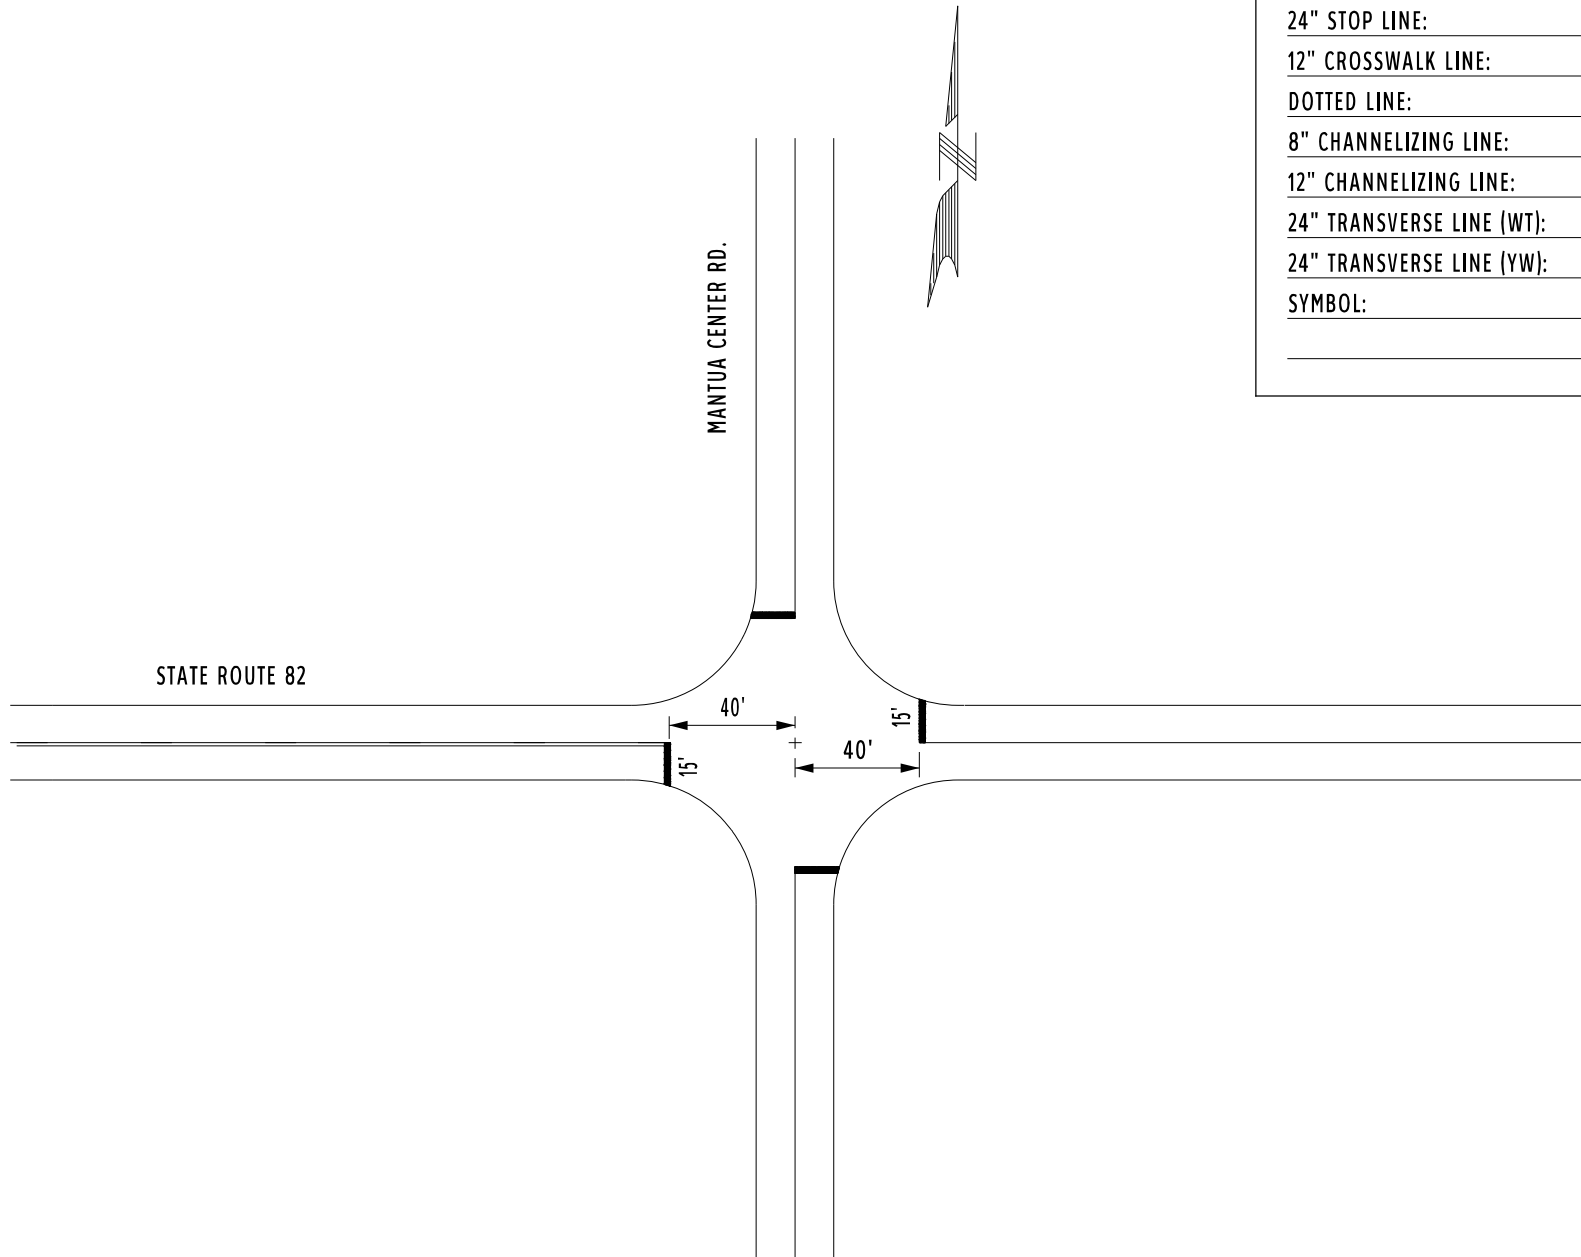

COUNTY:	PORTAGE		
LOCATION:	S.R. 82@Mantua Center Rd		
S.L.M.:	8.05		
24" STOP LINE:	30	L.F.	
12" CROSSWALK LINE:		L.F.	
DOTTED LINE:		L.F.	
8" CHANNELIZING LINE:		L.F.	
12" CHANNELIZING LINE:		L.F.	
24" TRANSVERSE LINE (WT):		L.F.	
24" TRANSVERSE LINE (YW):		L.F.	
SYMBOL:			


COUNTY:	PORTAGE	
LOCATION:	S.R. 82 @ S.R. 44	
S.L.M.:	9.265	
24" STOP LINE:	48	L.F.
12" CROSSWALK LINE:		L.F.
DOTTED LINE:		L.F.
8" CHANNELIZING LINE:		L.F.
12" CHANNELIZING LINE:	465	L.F.
24" TRANSVERSE LINE (WT):		L.F.
24" TRANSVERSE LINE (YW):	176	L.F.
SYMBOL: 6 - LEFT TURN ARROWS		

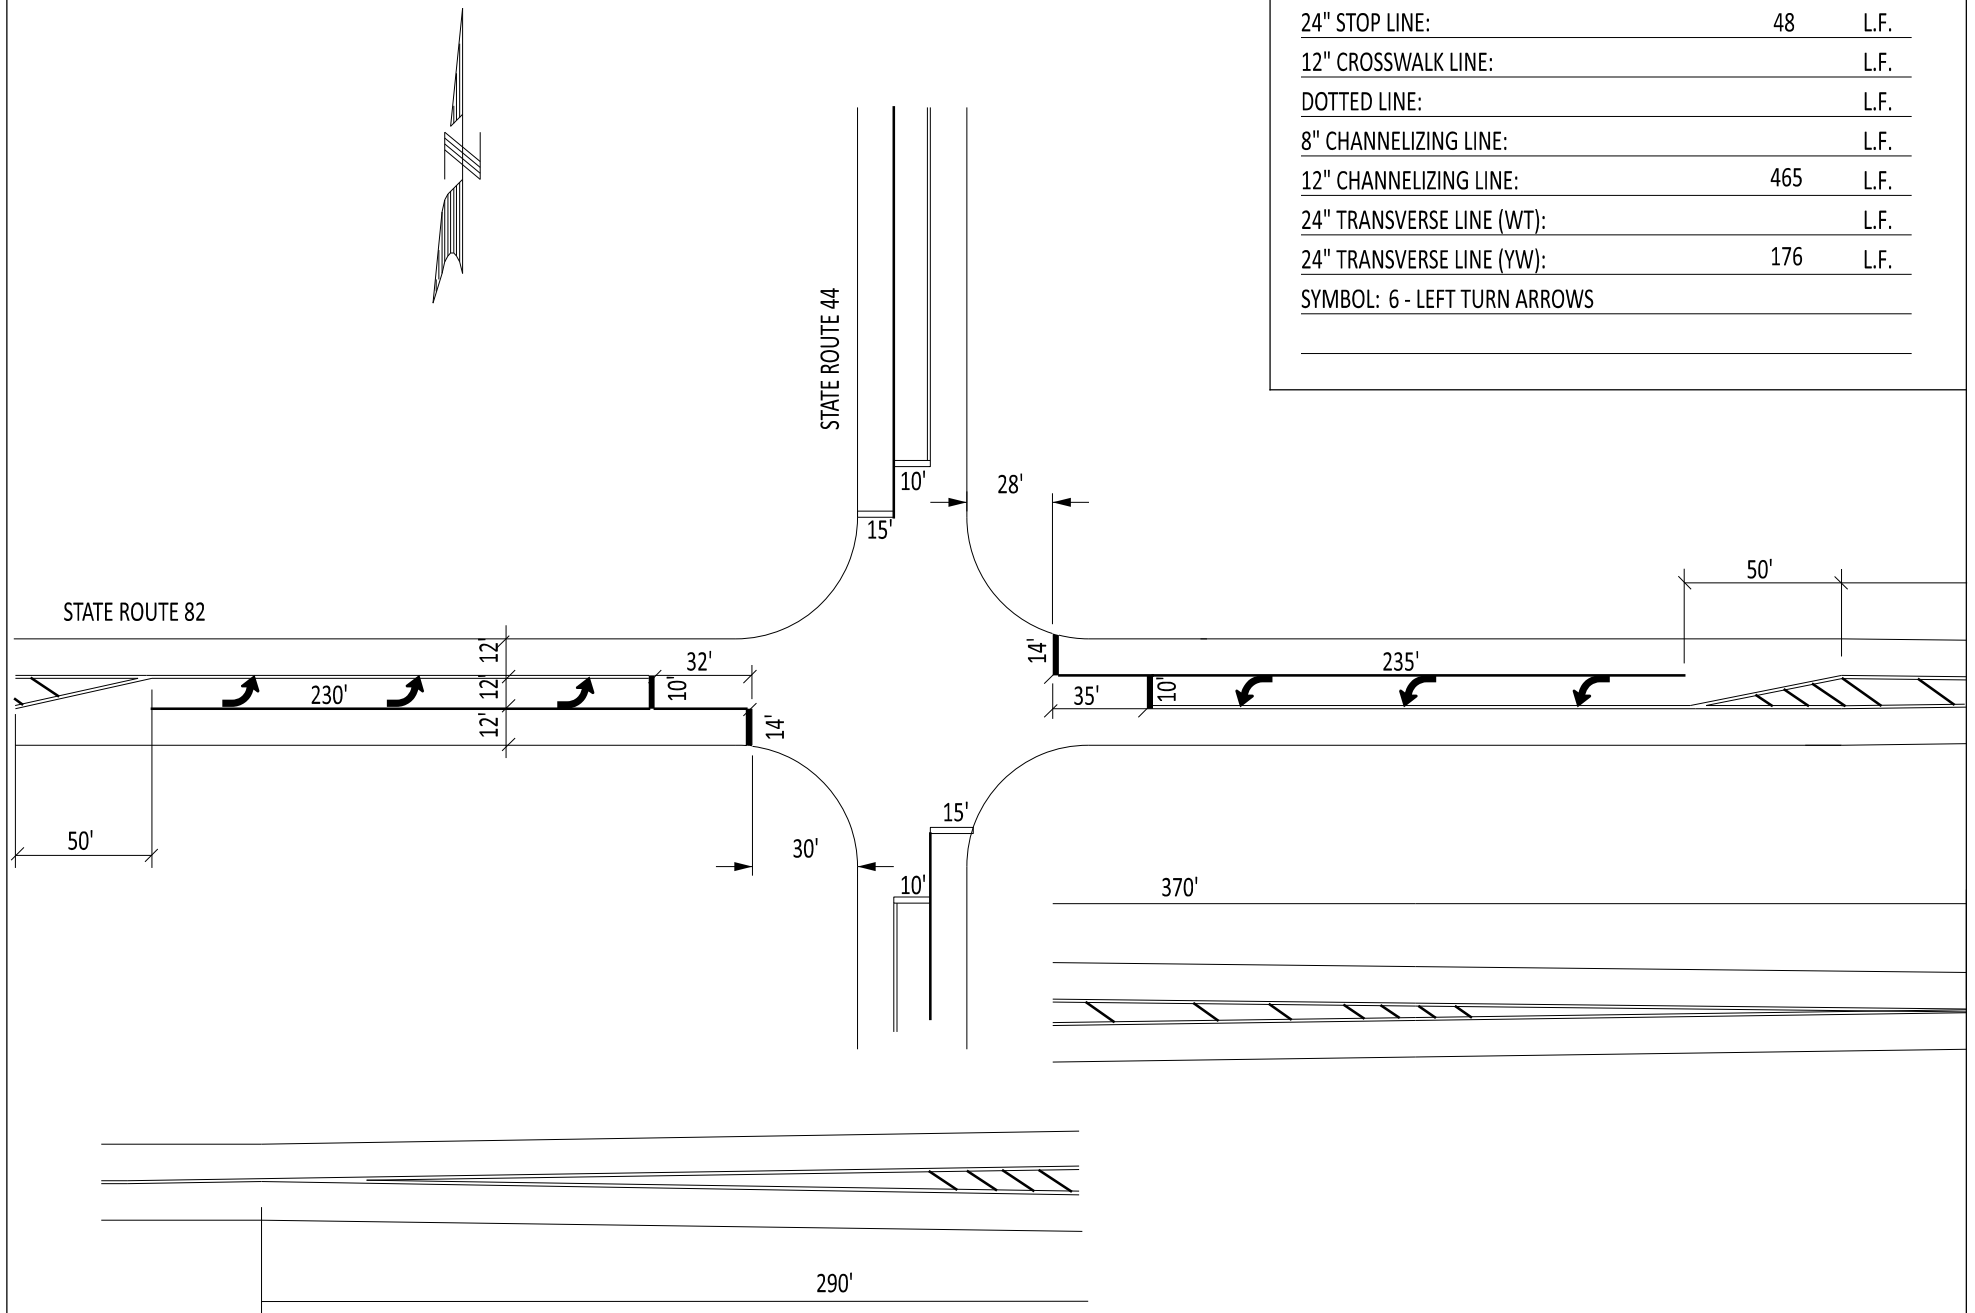



GATEWAY/VILLAGE WAY DR.

STATE ROUTE 82

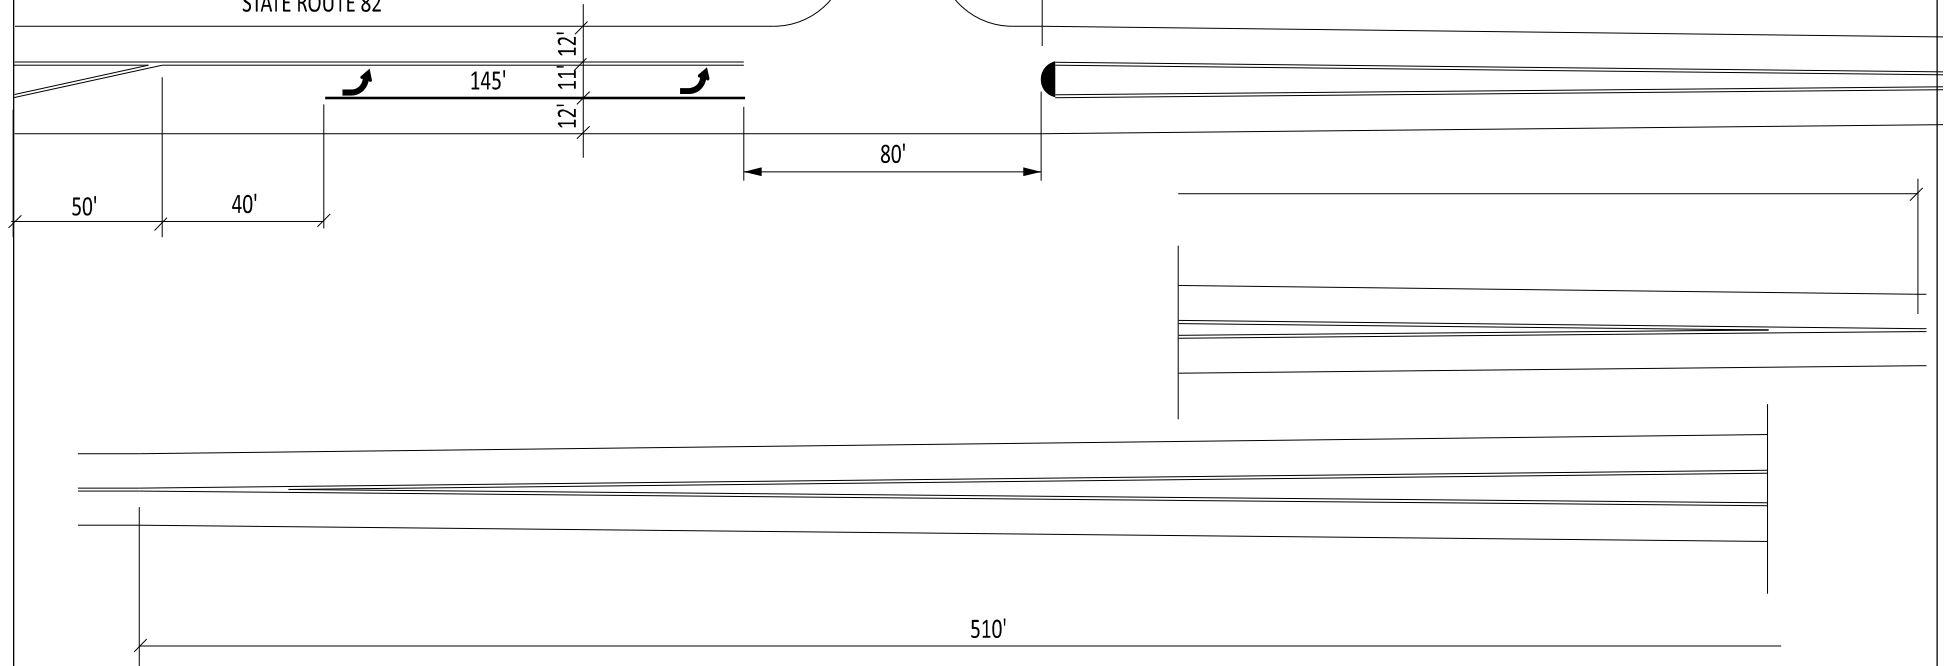

COUNTY:	PORTAGE
LOCATION:	S.R. 82 @ GATEWAY/VILLAGE WAY DR.
S.L.M.:	14.76
24" STOP LINE:	L.F.
12" CROSSWALK LINE:	L.F.
DOTTED LINE:	L.F.
8" CHANNELIZING LINE:	145 L.F.
12" CHANNELIZING LINE:	L.F.
24" TRANSVERSE LINE (WT):	L.F.
24" TRANSVERSE LINE (YW):	L.F.
SYMBOL: 48 S.F. ISLAND MARKINGS	
2 - LEFT TURN ARROWS	