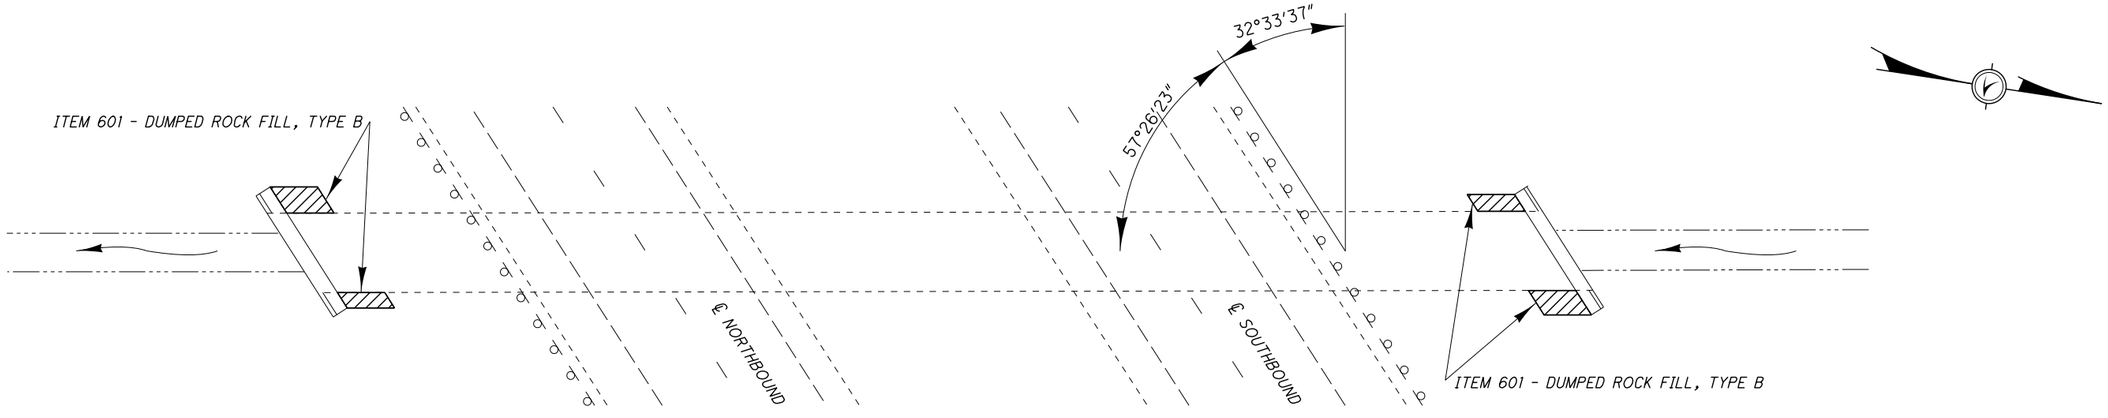

PLAN VIEW

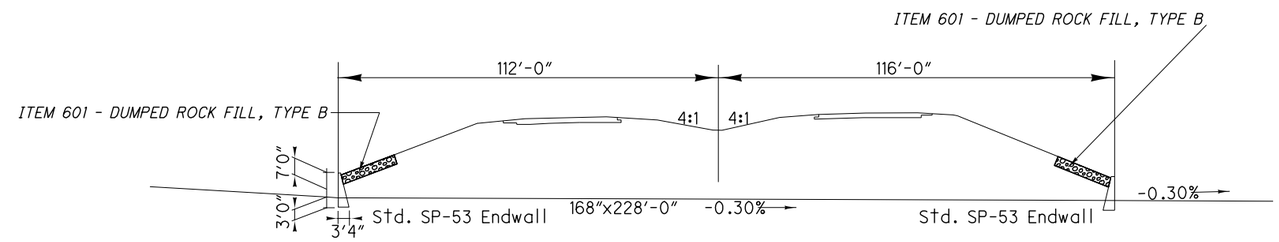

ELEVATION VIEW

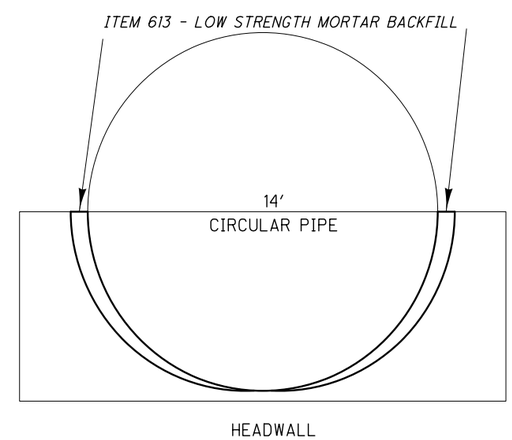

INLET/OUTLET REPAIRS

ITEM	QUANTITY	UNITS	DESCRIPTION
601	20	CY	DUMPED ROCK FILL, TYPE B
613	1	CY	LOW STRENGTH MORTAR BACKFILL

ALL QUANTITIES CARRIED TO STRUCTURE SUMMARY (05/NHS/BR)

DESIGN AGENCY
ODOT DISTRICT THREE
OFFICE OF
PLANNING AND ENGINEERING

DESIGNED	DRAWN	REVIEWED	DATE
MKP	MKP	KRB	11-25-14
CHECKED	REVISED	STRUCTURE FILE NUMBER	
		8506248	

PLAN VIEW
WAY-585-18.51
ROUTE CARRIES SILVER CREEK

WAY-94-14.16
MED-94-0.00
WAY-585-(11.96)(14.78)

1 / 1

50
59

DESIGN FILE:I:\projects\86728\structures\WAY-585-18.51.dgn
WORKSTATION:mpeters
DATE:12/18/2014
MODELNAME: Design