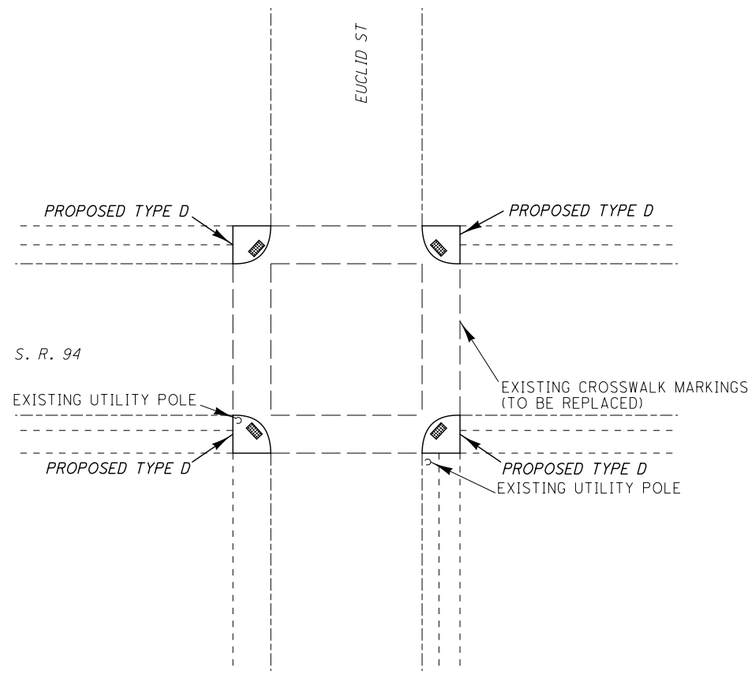

LOCATION	202	202	608	
	CURB REMOVED	WALK REMOVED	CURB RAMP, TYPE D	
	FT	SQ FT	SQ FT	
AT EUCLID ST. NE CORNER		20	40	
AT EUCLID ST. SE CORNER		8	25	
AT EUCLID ST. SW CORNER		60	60	
AT EUCLID ST. NW CORNER		44	44	
TOTAL (01/STR/PV)		132	169	

NOTES:

FOR ADDITIONAL DETAILS, SEE SCD BP-7.1, NEW CURB RAMPS

AREAS CALCULATED ARE FOR ESTIMATING PURPOSES ONLY,
ACTUAL AREAS SHALL BE VERIFIED BY THE PROJECT ENGINEER.

ALL QUANTITIES CARRIED TO THE GENERAL SUMMARY.

CALCULATED MKP
CHECKED KRB

CURB RAMP DETAILS
S.R. 94 & EUCLID ST

WAY-94-14.16
MED-94-0.00
WAY-585-(11.96)(14.78)

DESIGN FILE:i:\projects\86728\roadway\sheets\86728GA001.dgn MODELNAME: Design
WORKSTATIONmpeters DATE:12/1/2014