PLAN VIEW

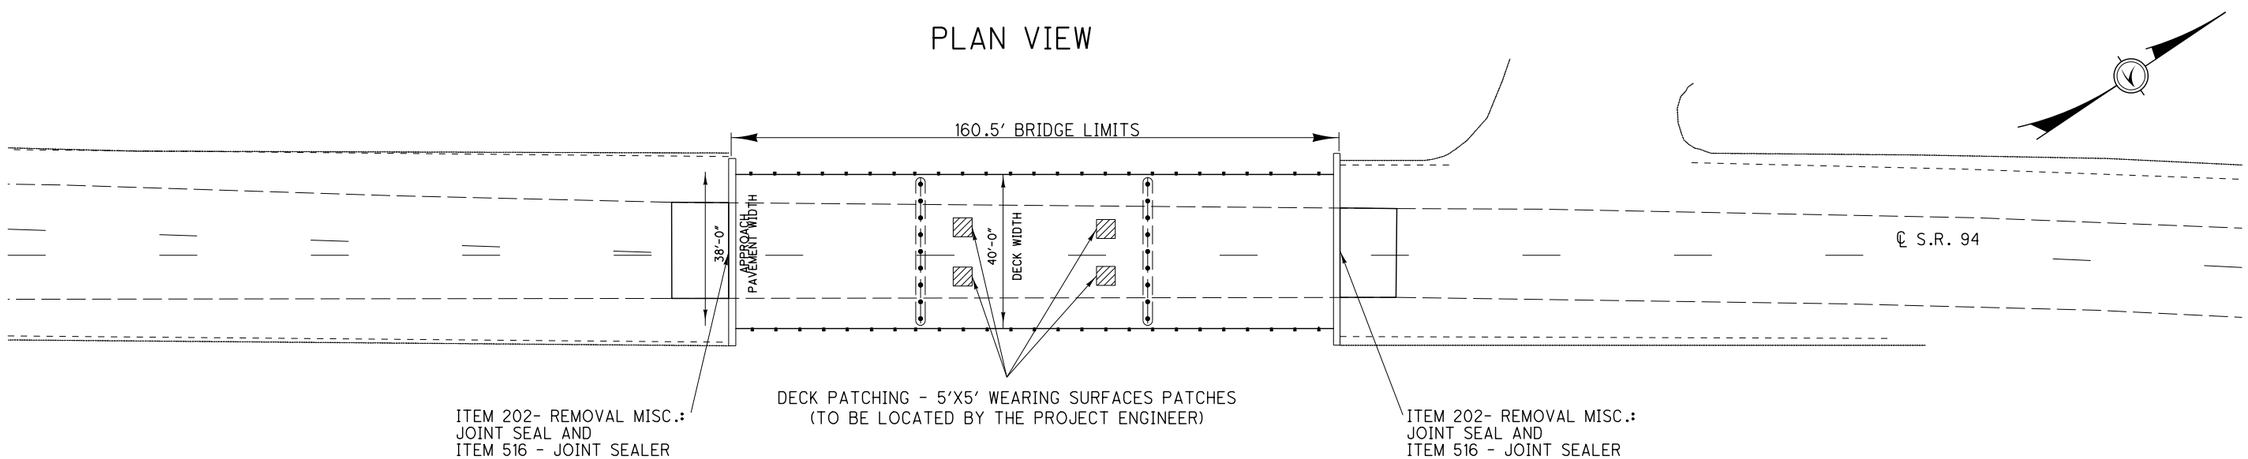

ITEM	QUANTITY	UNITS	DESCRIPTION
202	80	FT	REMOVAL MISC.: JOINT SEALER
202	36	EACH	REMOVAL MISC.: EXISTING PILE ENCASEMENT
503	LUMP		COFFERDAMS AND EXCAVATION BRACING
509	4367	POUND	EPOXY COATED REINFORCING STEEL
511	21	CU YD	CLASS QC1 CONCRETE, PIER, AS PER PLAN
512	713	SY	SEALING CONCRETE BRIDGE DECKS WITH HMWM RESIN
SPECIAL	11	SY	PATCHING CONCRETE BRIDGE DECK OVERLAY WITH MICRO-SILICA MODIFIED CONCRETE
516	80	FT	JOINT SEALER

ALL QUANTITIES CARRIED TO STRUCTURE SUMMARY (04/STR/BR)

DESIGN AGENCY
ODOT DISTRICT THREE
OFFICE OF
PLANNING AND ENGINEERING

DESIGNED	DRAWN	REVIEWED	DATE
MKP	MKP	KRB	11-25-14
CHECKED	REVISED	STRUCTURE FILE NUMBER	
		8504083	

PLAN VIEW
WAY-94-18.30
OVER CHIPPEWA CREEK

WAY-94-14.16
MED-94-0.00
WAY-585-(11.96)(14.78)

DESIGN FILE:i:\projects\86728\structures\WAY-94-18.30.dgn MODELNAME: Design
WORKSTATIONmpeters DATE:12/1/2014