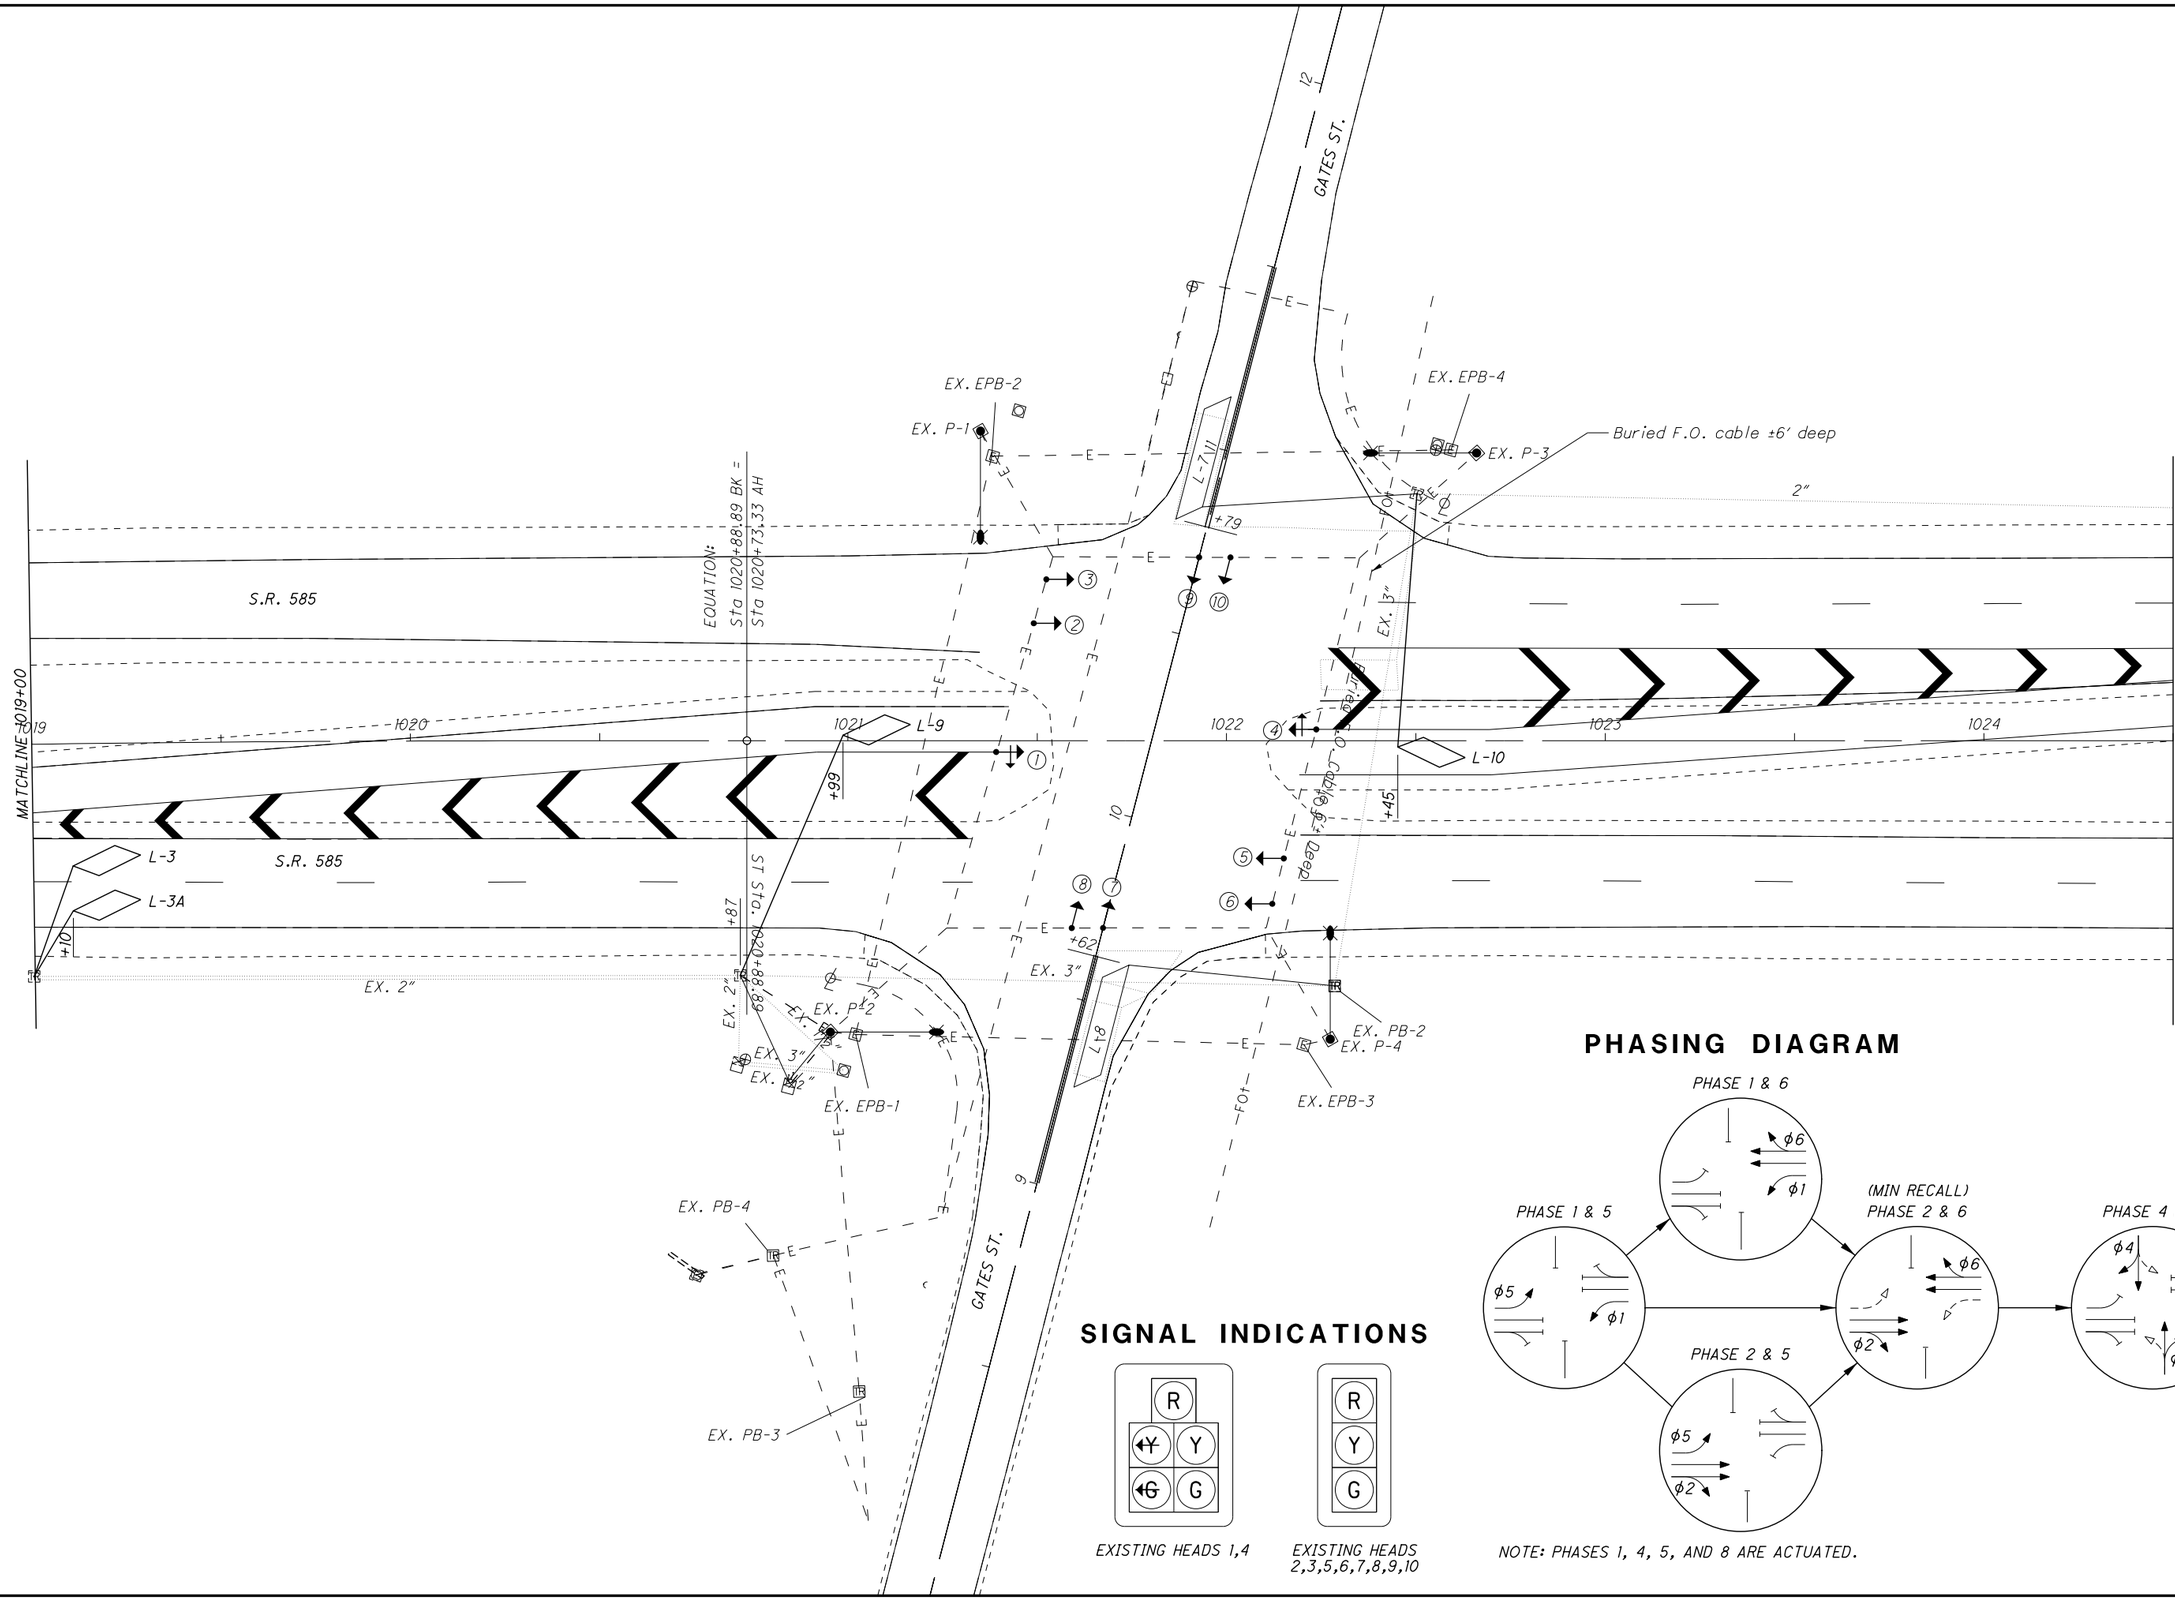

SIGNAL INDICATIONS

EXISTING HEADS 1,4

EXISTING HEADS 2,3,5,6,7,8,9,10

PHASING DIAGRAM

NOTE: PHASES 1, 4, 5, AND 8 ARE ACTUATED.

HORIZONTAL SCALE IN FEET 0 10 20 40

CALCULATED MKP
CHECKED KRB

DETECTOR LOOP REPLACEMENT PLAN
S.R. 585 AND GATES ST.

WAY-94-14.16
MED-94-0.00
WAY-585-(11.96)(14.78)

30B
59

DESIGN FILE:i:\projects\86728\roadway\sheets\86728GATES.dgn
WORKSTATION:salay
DATE:3/27/2015
MODELNAME: Sheet