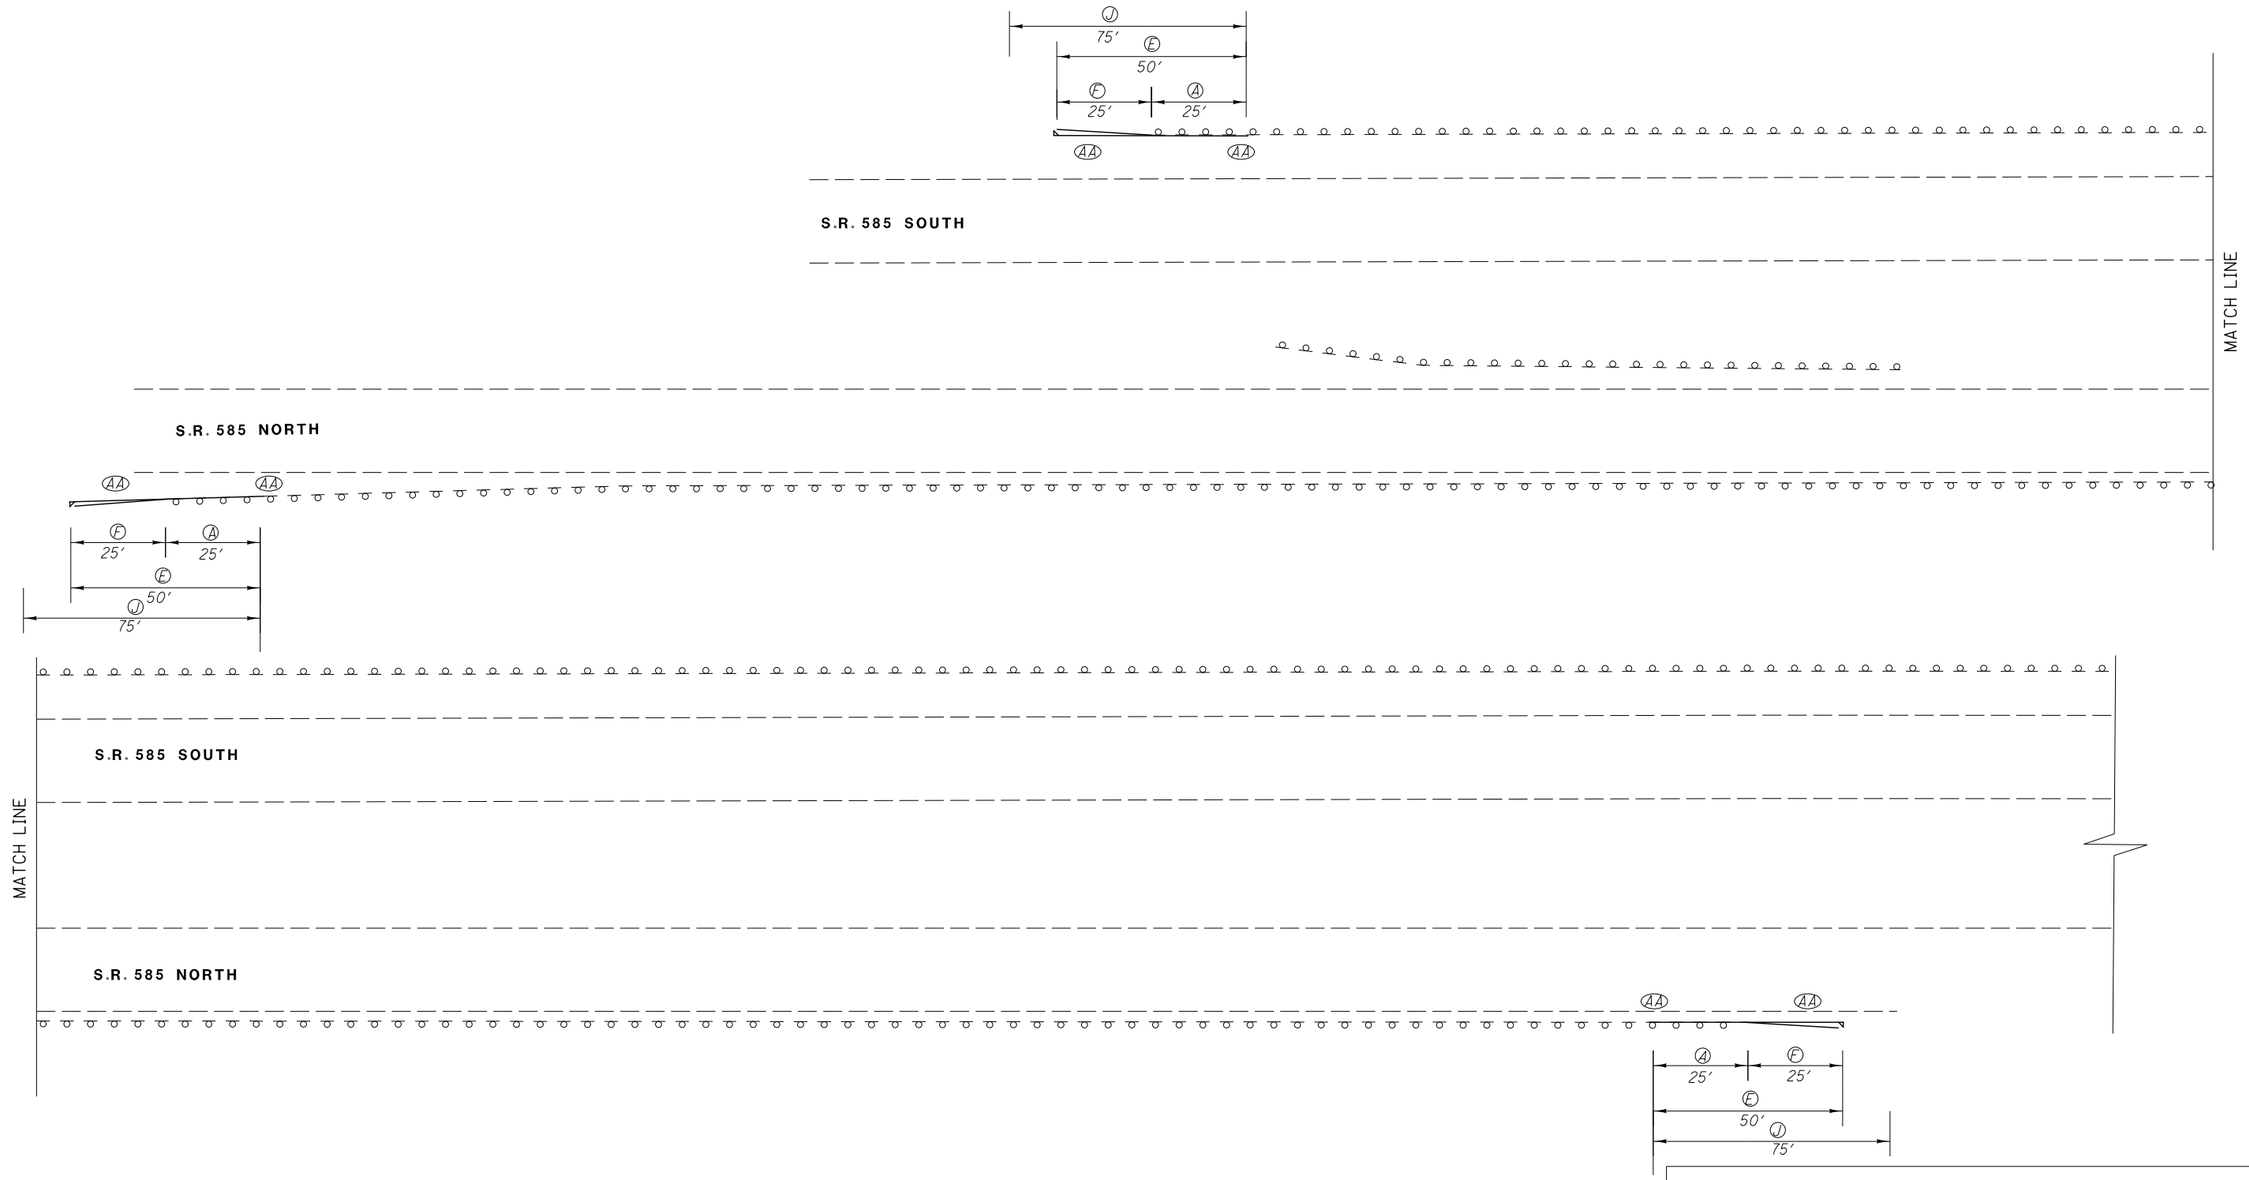

LOCATION	ITEM	DESCRIPTION	UNIT	QUANTITY		TOTAL
				LEFT	RIGHT	
A	202	GUARDRAIL REMOVED	FT	25	50	75
F	202	ANCHOR ASSEMBLY REMOVED, TYPE A	EACH	1	2	3
J	209	RESHAPING UNDER GUARDRAIL	STA	0.75	1.50	2.25
E	606	ANCHOR ASSEMBLY, TYPE E	EACH	1	2	3
AA	626	BARRIER REFLECTOR	EACH	2	4	6

ALL QUANTITIES CARRIED TO ROADWAY SUB-SUMMARY SHEET (03/NHS/PV)

TYPICAL SECTION "E"

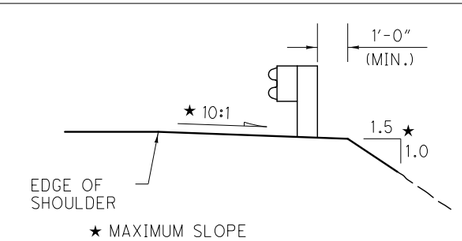

CALCULATED MKP
CHECKED KRB

GUARDRAIL DETAIL
WAY-585-18.40

WAY-94-14.16
MED-94-0.00
WAY-585-(11.96)(14.78)

DESIGN FILE:i:\projects\86728\roadway\sheets\86728GR001.dgn
WORKSTATIONmpeters DATE:12/1/2014 MODELNAME:Design