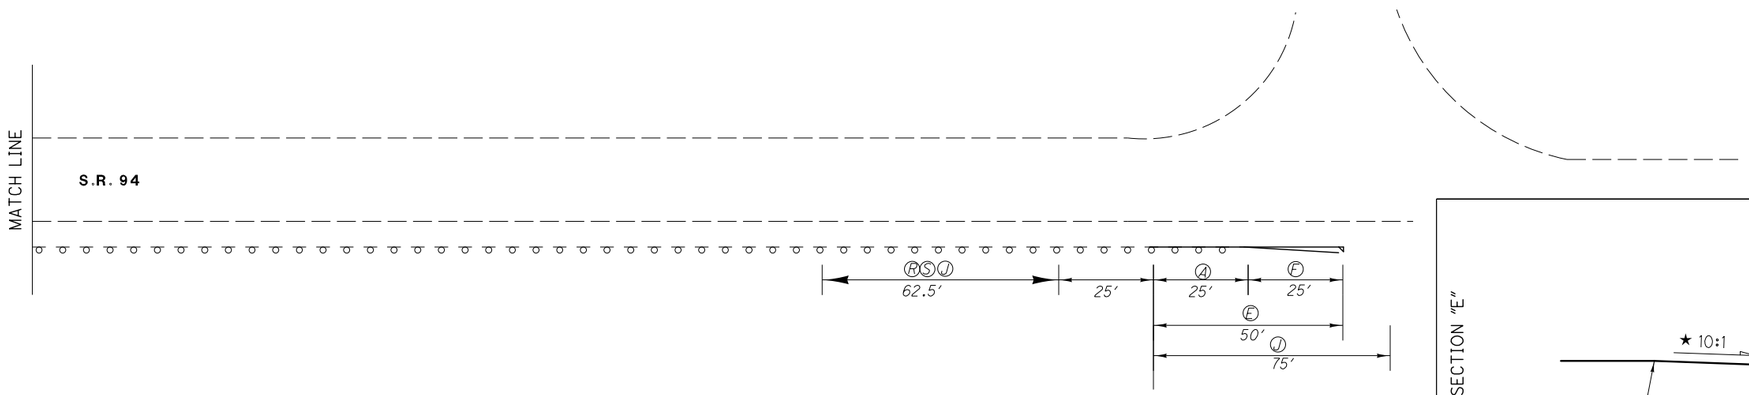


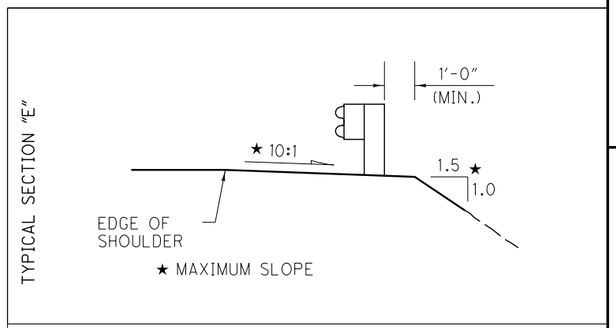


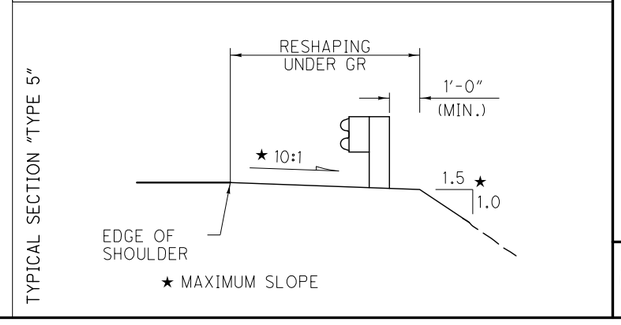


| LOCATION | ITEM | DESCRIPTION | UNIT | QUANTITY | | TOTAL |
|---|---|---|---|---|---|---|
| | | | | LEFT | RIGHT | |
| A | 202 | GUARDRAIL REMOVED | FT | | 50 | 50 |
| R | 202 | GUARDRAIL REMOVED FOR REUSE | FT | | 62.5 | 62.5 |
| F | 202 | ANCHOR ASSEMBLY REMOVED, TYPE A | EACH | | 2 | 2 |
| J | 209 | RESHAPING UNDER GUARDRAIL | STA | | 2.13 | 2.13 |
| S | 606 | GUARDRAIL REBUILT, TYPE 5 | FT | | 62.5 | 62.5 |
| E | 606 | ANCHOR ASSEMBLY, TYPE E | EACH | | 2 | 2 |
| AA | 626 | BARRIER REFLECTOR | EACH | | 4 | 4 |
| | | | | | | |

ALL QUANTITIES CARRIED TO ROADWAY SUB-SUMMARY SHEET (02/S<2/PV)

CALCULATED MKP
CHECKED KRB

# GUARDRAIL DETAIL
## MED-94-0.18

WAY-94-14.16
MED-94-0.00
WAY-585-(11.96)(14.78)



DESIGN FILE:i:\projects\86728\roadway\sheets\86728GR001.dgn
WORKSTATION:mpeters DATE:12/1/2014 MODELNAME: Design