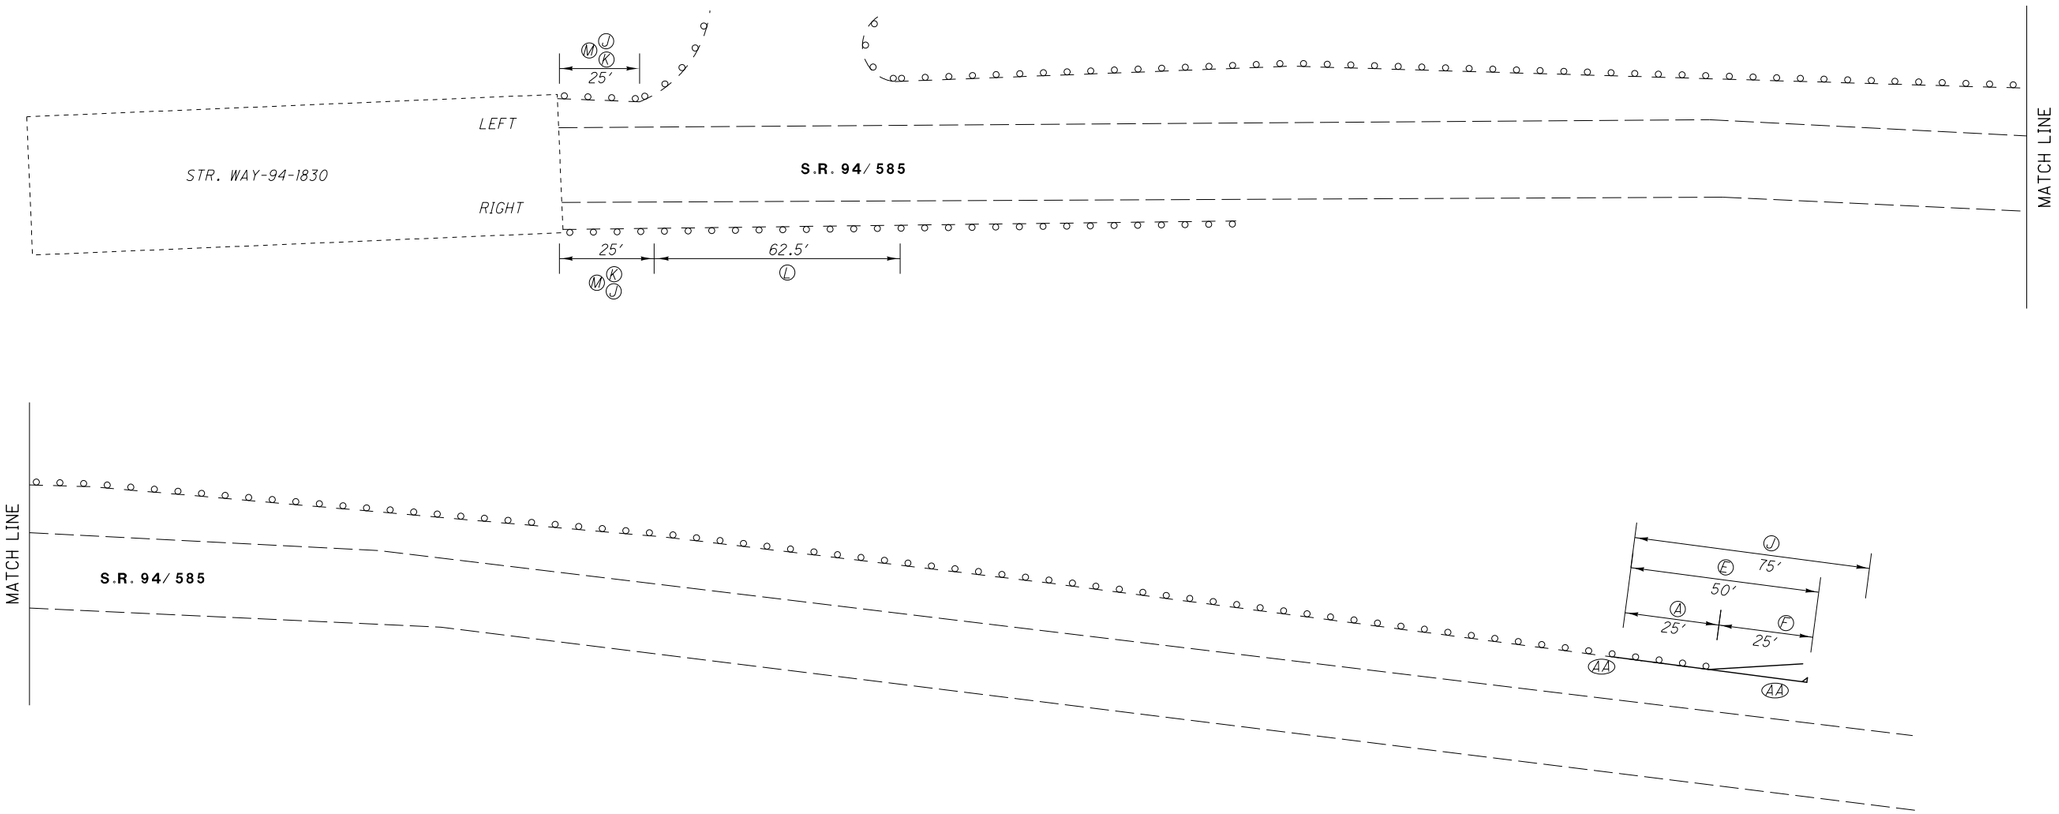

LOCATION	ITEM	DESCRIPTION	UNIT	QUANTITY		TOTAL
				LEFT	RIGHT	
A	202	GUARDRAIL REMOVED	FT	25		25
F	202	ANCHOR ASSEMBLY REMOVED, TYPE A	EACH	1		1
M	202	BRIDGE TERMINAL ASSEMBLY REMOVED FOR REUSE	EACH	1	1	2
J	209	RESHAPING UNDER GUARDRAIL	STA	1.00	0.25	1.25
L	606	RAISING TYPE 5 GUARDRAIL	FT		65	65
E	606	ANCHOR ASSEMBLY, TYPE E	EACH	1		1
K	606	BRIDGE TERMINAL ASSEMBLY REBUILT, TYPE 4	EACH	1	1	2
AA	626	BARRIER REFLECTOR	EACH	2		2

ALL QUANTITIES CARRIED TO ROADWAY SUB-SUMMARY SHEET (01/STR/PV))

TYPICAL SECTION "TYPE 5"

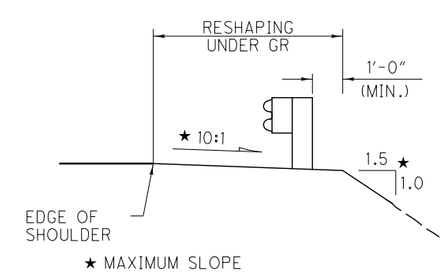

CALCULATED MKP
CHECKED KRB

GUARDRAIL DETAIL
WAY-94-18.40

WAY-94-14.16
MED-94-0.00
WAY-585-(11.96)(14.78)

DESIGN FILE:I:\projects\86728\roadway\sheets\86728GR001.dgn MODELNAME: Design
WORKSTATIONmpeters DATE:12/1/2014