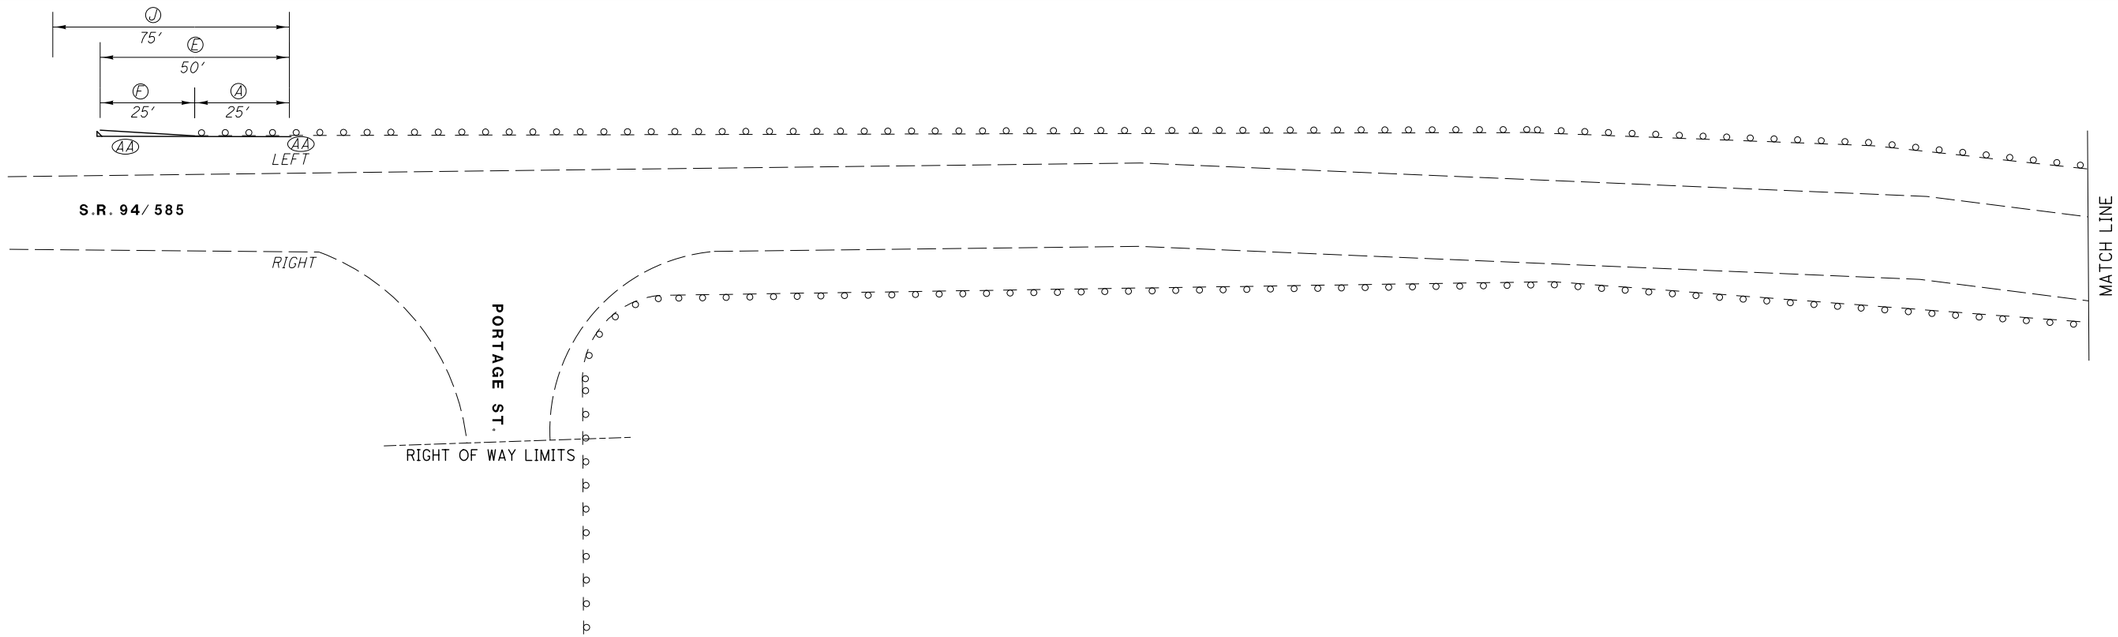

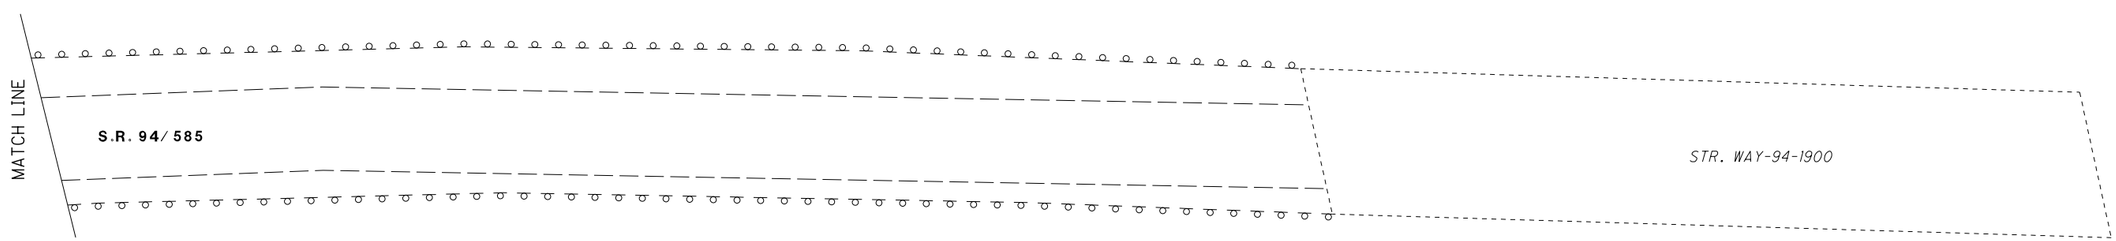

LOCATION	ITEM	DESCRIPTION	UNIT	QUANTITY		TOTAL
				LEFT	RIGHT	
A	202	GUARDRAIL REMOVED	FT	25		25
F	202	ANCHOR ASSEMBLY REMOVED, TYPE A	EACH	1		1
J	209	RESHAPING UNDER GUARDRAIL	STA	0.75		0.75
E	606	ANCHOR ASSEMBLY, TYPE E	EACH	1		1
AA	626	BARRIER REFLECTION	EACH	2		2

ALL QUANTITIES CARRIED TO ROADWAY SUB-SUMMARY SHEET (01/STR/PV))

TYPICAL SECTION "E"

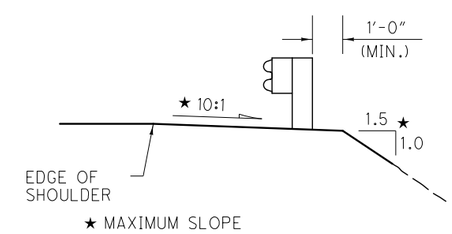

CALCULATED MKP
CHECKED KRB

GUARDRAIL DETAIL
WAY-94-18.70

WAY-94-14.16
MED-94-0.00
WAY-585-(11.96)(14.78)

DESIGN FILE:i:\projects\86728\roadway\sheets\86728GR001.dgn
WORKSTATION:mpeters DATE:12/1/2014 MODELNAME: Design