


| LOCATION | ITEM | DESCRIPTION | UNIT | QUANTITY | | TOTAL |
|---|---|---|---|---|---|---|
| | | | | NORTH | SOUTH | |
| A | 202 | GUARDRAIL REMOVED | FT | 50 | | 50 |
| F | 202 | ANCHOR ASSEMBLY REMOVED, TYPE A | EACH | 2 | | 2 |
| J | 209 | RESHAPING UNDER GUARDRAIL | STA | 1.50 | | 1.50 |
| E | 606 | ANCHOR ASSEMBLY, TYPE E | EACH | 2 | | 2 |
| AA | 626 | BARRIER REFLECTOR | EACH | 4 | | 4 |
| | | | | | | |

ALL QUANTITIES CARRIED TO ROADWAY SUB-SUMMARY SHEET (03/NHS/PV)

TYPICAL SECTION "E"

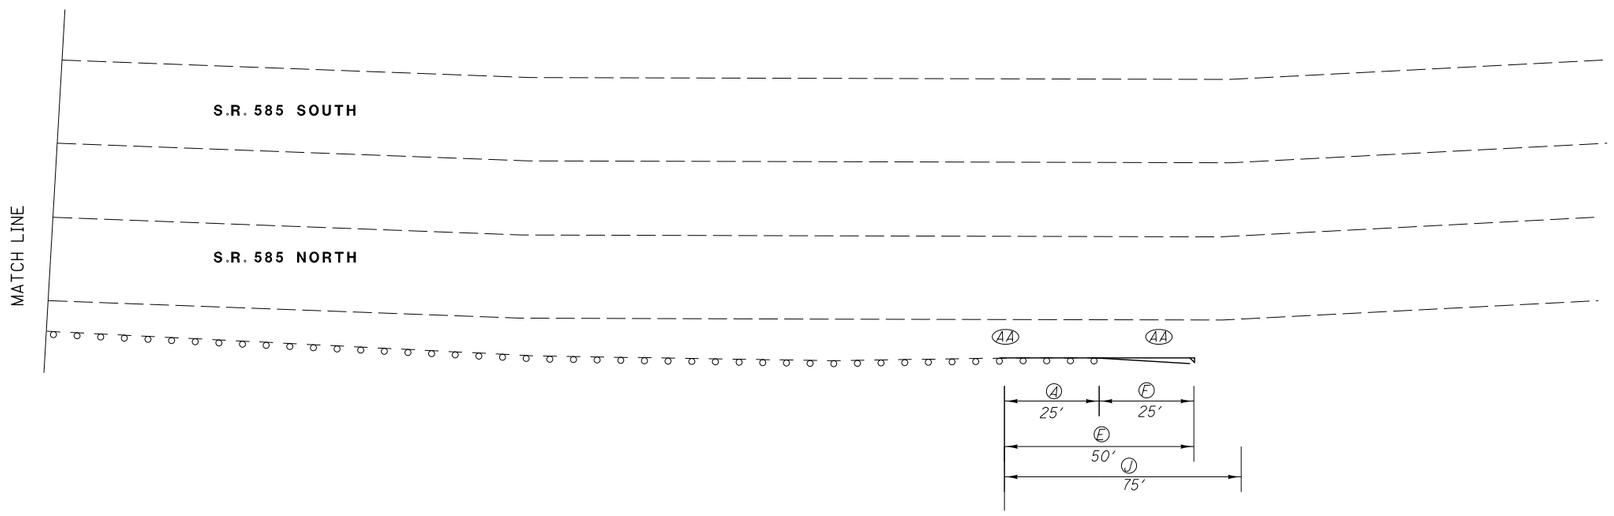


CALCULATED MKP
CHECKED KRB

# GUARDRAIL DETAIL
## WAY-585-17.91

WAY-94-14.16
MED-94-0.00
WAY-585-(11.96)(14.78)

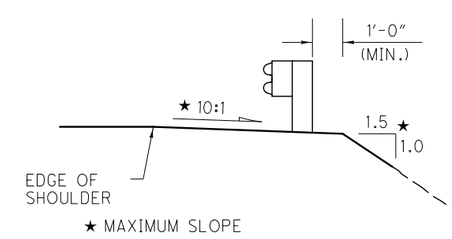

DESIGN FILE:i:\projects\86728\roadway\sheets\86728GR001.dgn MODELNAME:Design
WORKSTATIONmpeters DATE:12/1/2014