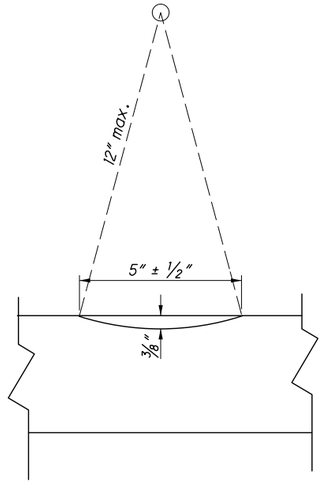

PROFILE

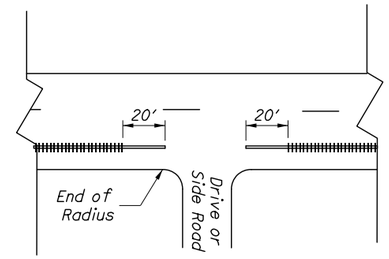

SIDE ROAD AND DRIVE RUMBLE STRIPE INSTALLATION DETAILS

NOTES:

1. Rumble stripes shall be interrupted for driveways, intersections, and over structures.
2. Rumble stripes shall be paid for in accordance with Item 618.
3. Rumble stripes shall be installed on a 60′ cycle, i.e., 48′ rumble stripes followed by a 12′ gap.
4. Apply final pavement markings after rumble stripes are completed.
5. Location of the construction joint shall be verified in the field.

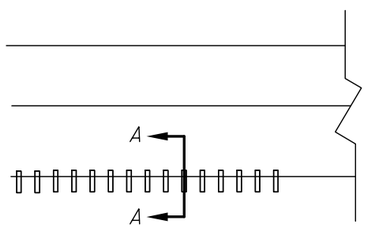

EDGE LINE

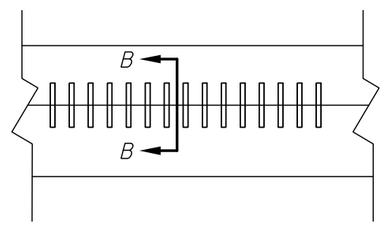

SINGLE CENTER LINE OR LANE LINE

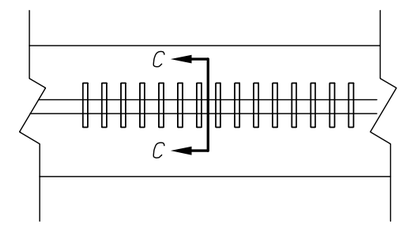

DOUBLE CENTER LINE

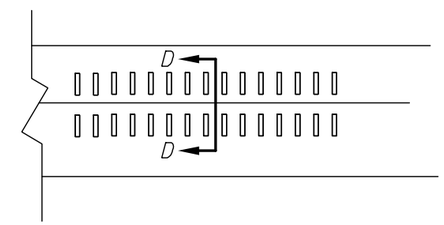

CONCRETE JOINT LINE

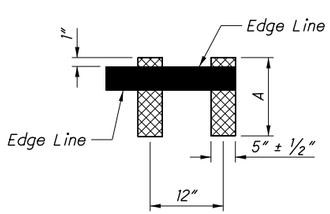

SECTION A-A

EDGE LINE RUMBLE STRIPE

SHOULDER WIDTH	A
2′ to 5′	6″
5′-1″ to 8′	10″
≥ 8′-1″	16″

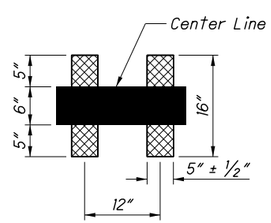

SECTION B-B

6″ CENTER LINE OR LANE LINE RUMBLE STRIPE

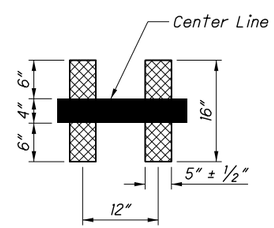

SECTION B-B

4″ CENTER LINE OR LANE LINE RUMBLE STRIPE

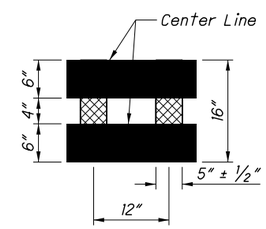

SECTION C-C

6″ CENTER LINE RUMBLE STRIPE

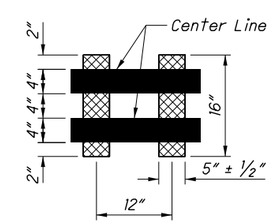

SECTION C-C

4″ CENTER LINE RUMBLE STRIPE

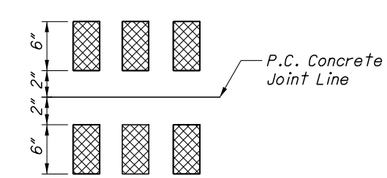

SECTION D-D

PORTLAND CEMENT CONCRETE JOINT CENTER LINE RUMBLE STRIPE

THIS DRAWING REPLACES PIS 206410 DATED 04-20-2012.

OFFICE OF ROADWAY ENGINEERING

DESIGNED | REVIEWED | REVISION DATE 01-17-2014 | CHECKED

PIS NUMBER 206410

PLAN INSERT SHEET
RUMBLE STRIPES

WAY-94-14.16
MED-94-0.00
WAY-585-(11.96)(14.78)

1 / 1

51 / 59

DESIGN FILE:I:\projects\86728\roadway\sheets\86728 Rumble Stripes.dgn MODELNAME:Sheet
WORKSTATIONmpeters DATE:12/1/2014