DESIGN FILE:I:\projects\86728\roadway\sheets\86728GATES.dgn
WORKSTATION:ksalay DATE:3/27/2015 MODELNAME: Sheet

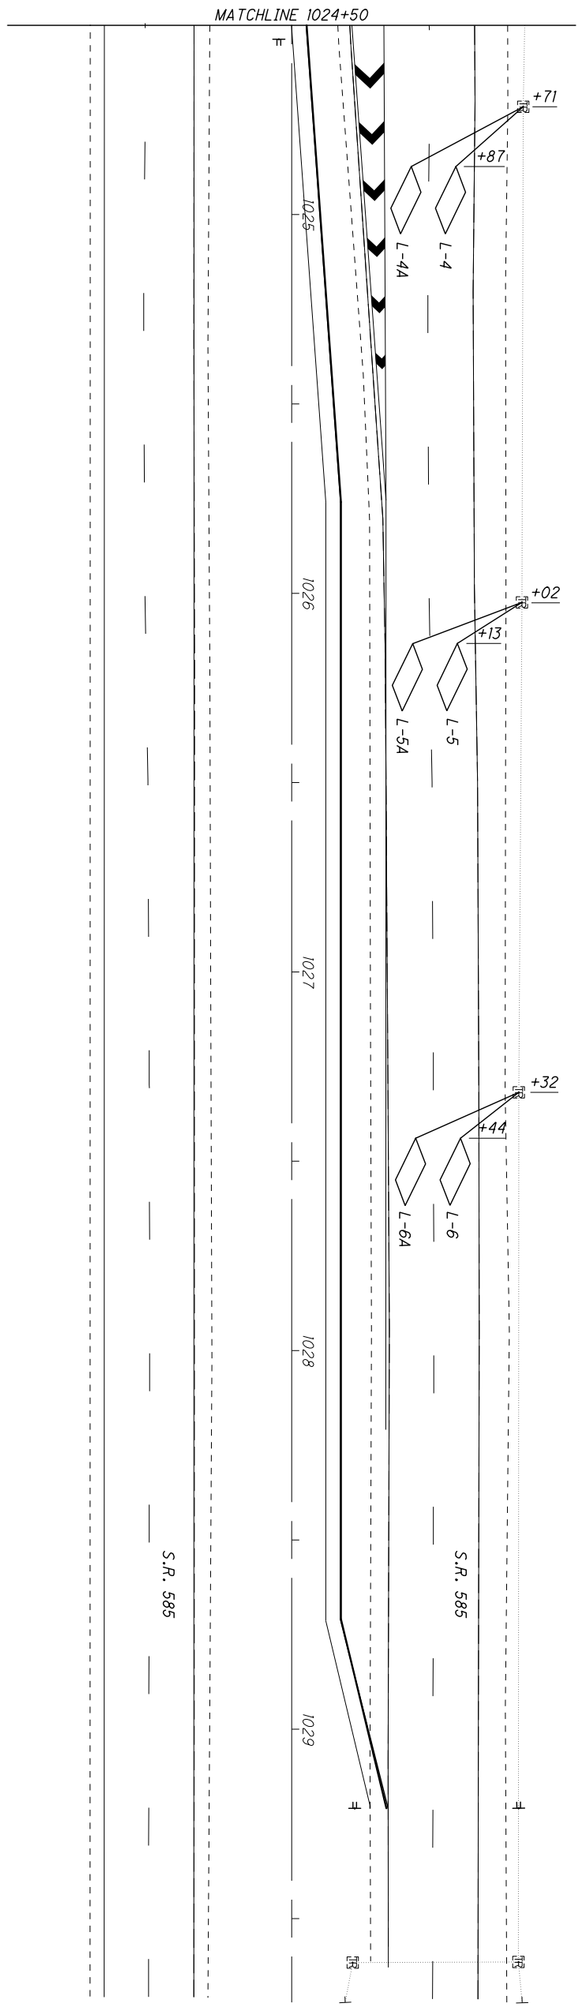

30C 59	WAY-94-14.16 MED-94-0.00 WAY-585-(11.96)(14.78)	DETECTOR LOOP REPLACEMENT PLAN S.R. 585 AND GATES ST.	CALCULATED MKP CHECKED KRB	0 10 20 40 HORIZONTAL SCALE IN FEET