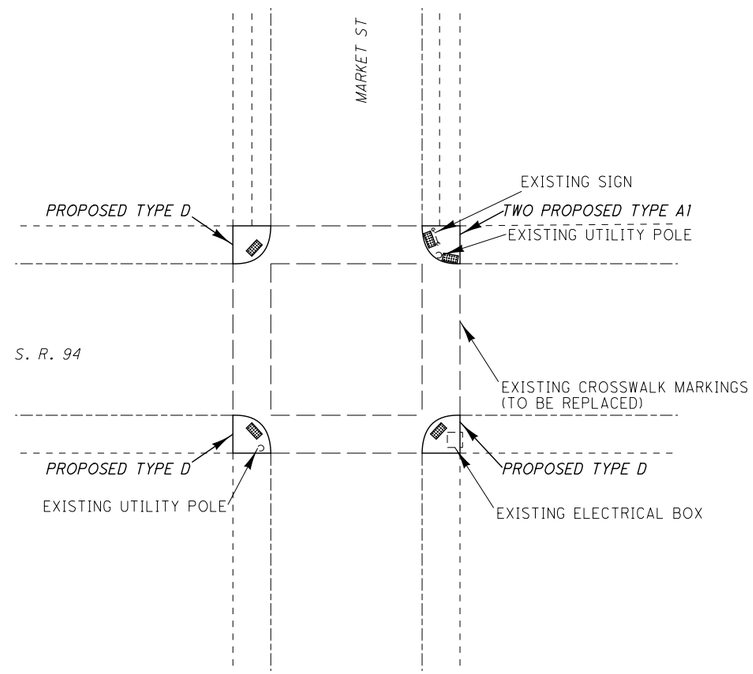

LOCATION	202	202	608	608
	CURB REMOVED	WALK REMOVED	CURB RAMP, TYPE D	CURB RAMP, TYPE A1
	FT	SQ FT	SQ FT	SQ FT
AT MARKET ST. NE CORNER	25	30	30	
AT MARKET ST. SE CORNER	20	50	50	
AT MARKET ST. SW CORNER	20	40	40	
AT MARKET ST. NW CORNER	25	55		55
TOTAL (01/STR/PV)	**90**	**175**	**120**	**55**

NOTES:

FOR ADDITIONAL DETAILS, SEE SCD BP-7.1, NEW CURB RAMPS

AREAS CALCULATED ARE FOR ESTIMATING PURPOSES ONLY,
ACTUAL AREAS SHALL BE VERIFIED BY THE PROJECT ENGINEER.

ALL QUANTITIES CARRIED TO THE GENERAL SUMMARY.

CALCULATED MKP
CHECKED KRB

CURB RAMP DETAILS
S.R. 94 & MARKET ST

WAY-94-14.16
MED-94-0.00
WAY-585-(11.96)(14.78)

DESIGN FILE:il:\projects\86728\roadway\sheets\86728GA001.dgn MODELNAME: Design
WORKSTATIONmpeters DATE:12/1/2014