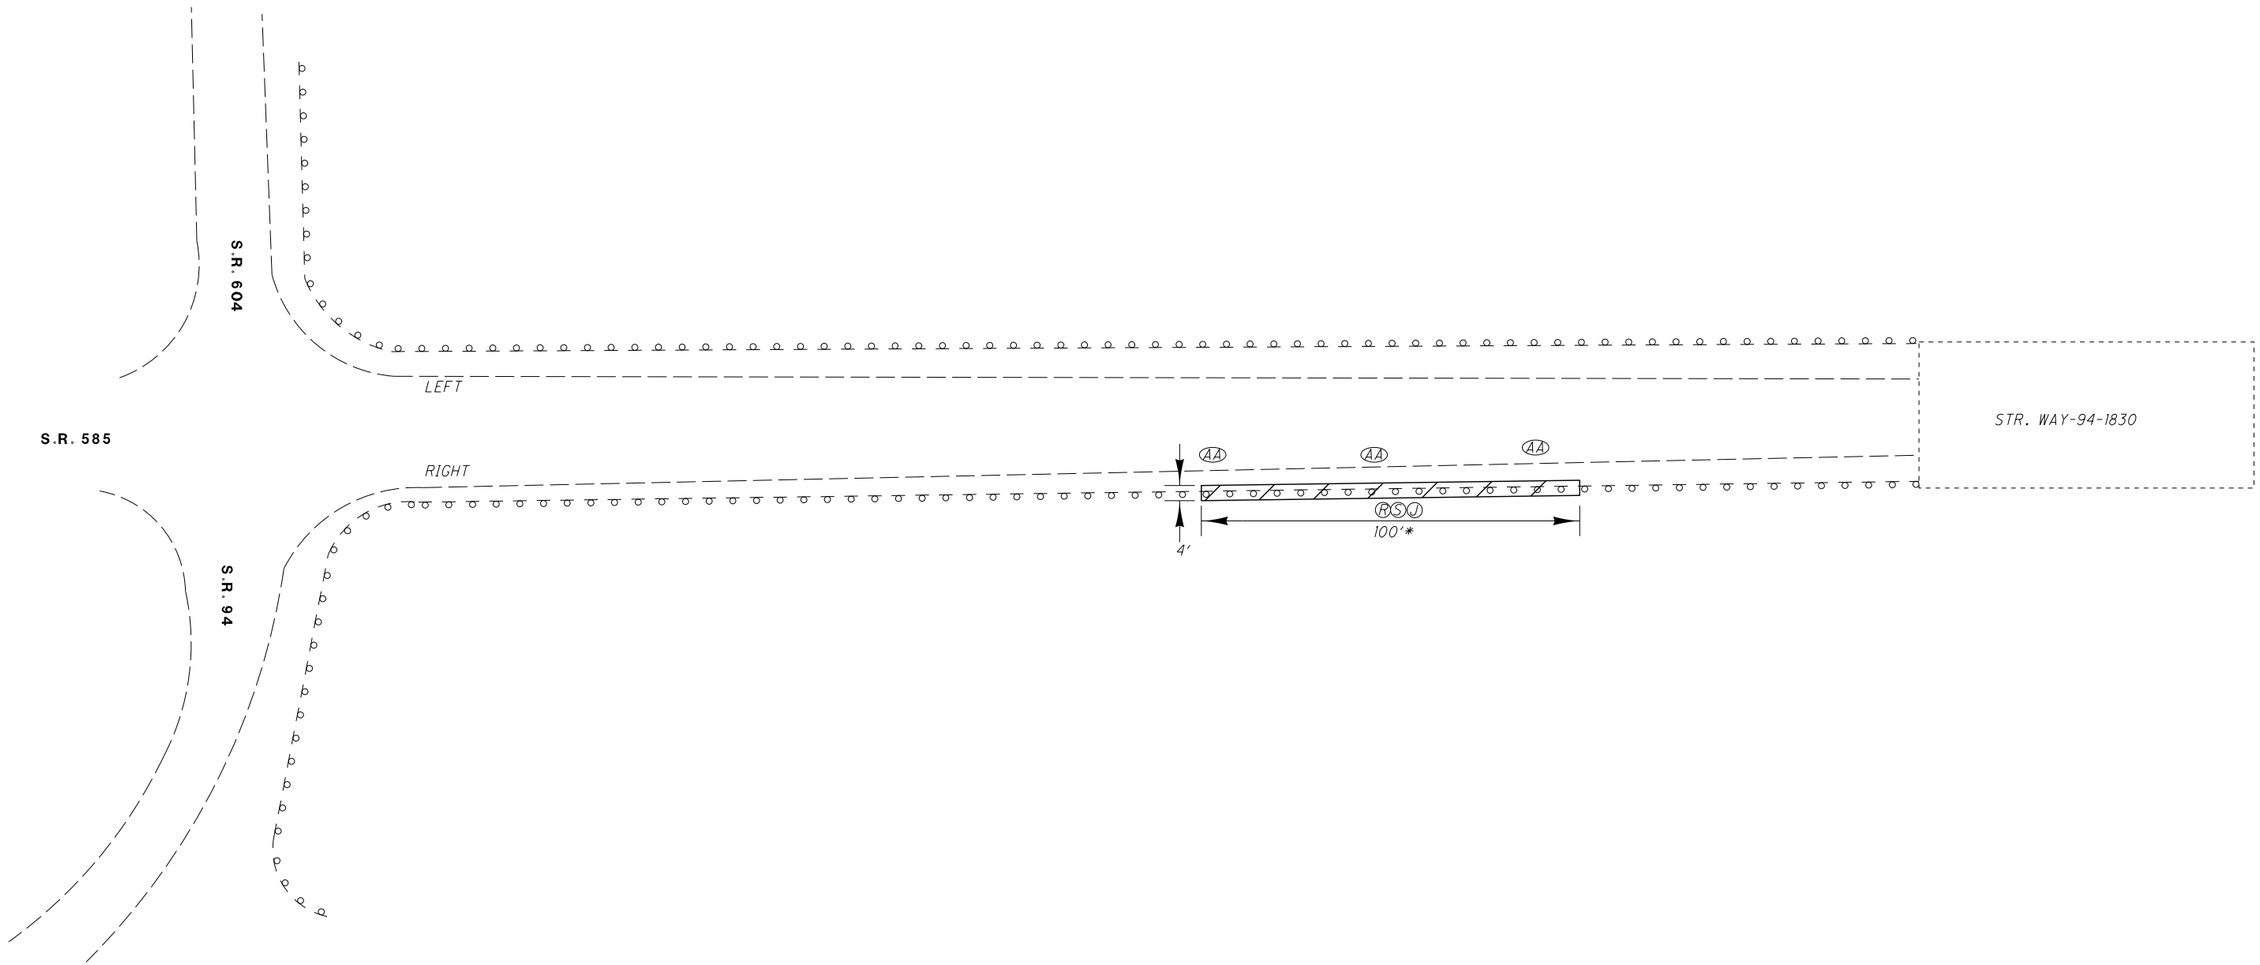

* EMBANKMENT LOCATIONS TO BE DETERMINED IN THE FIELD BY PROJECT ENGINEER

LOCATION	ITEM	DESCRIPTION	UNIT	QUANTITY		TOTAL
				LEFT	RIGHT	
R	202	GUARDRAIL REMOVED FOR REUSE	FT		100	100
	203	EMBANKMENT, AS PER PLAN	CY		15	15
J	209	RESHAPING UNDER GUARDRAIL	STA		1.00	1.00
S	606	GUARDRAIL REBUILT, TYPE 5	FT		100	100
AA	626	BARRIER REFLECTOR	EACH		3	3

ALL QUANTITIES CARRIED TO ROADWAY SUB-SUMMARY SHEET (01/STR/PV))

TYPICAL SECTION "TYPE 5"

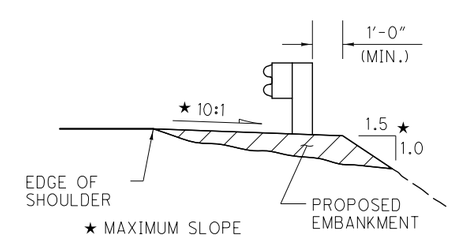

CALCULATED MKP
CHECKED KRB

GUARDRAIL DETAIL
WAY-94-18.20

WAY-94-14.16
MED-94-0.00
WAY-585-(11.96)(14.78)

DESIGN FILE:I:\projects\86728\roadway\sheets\86728GR001.dgn MODELNAME: Design
WORKSTATIONmpeters DATE:12/1/2014