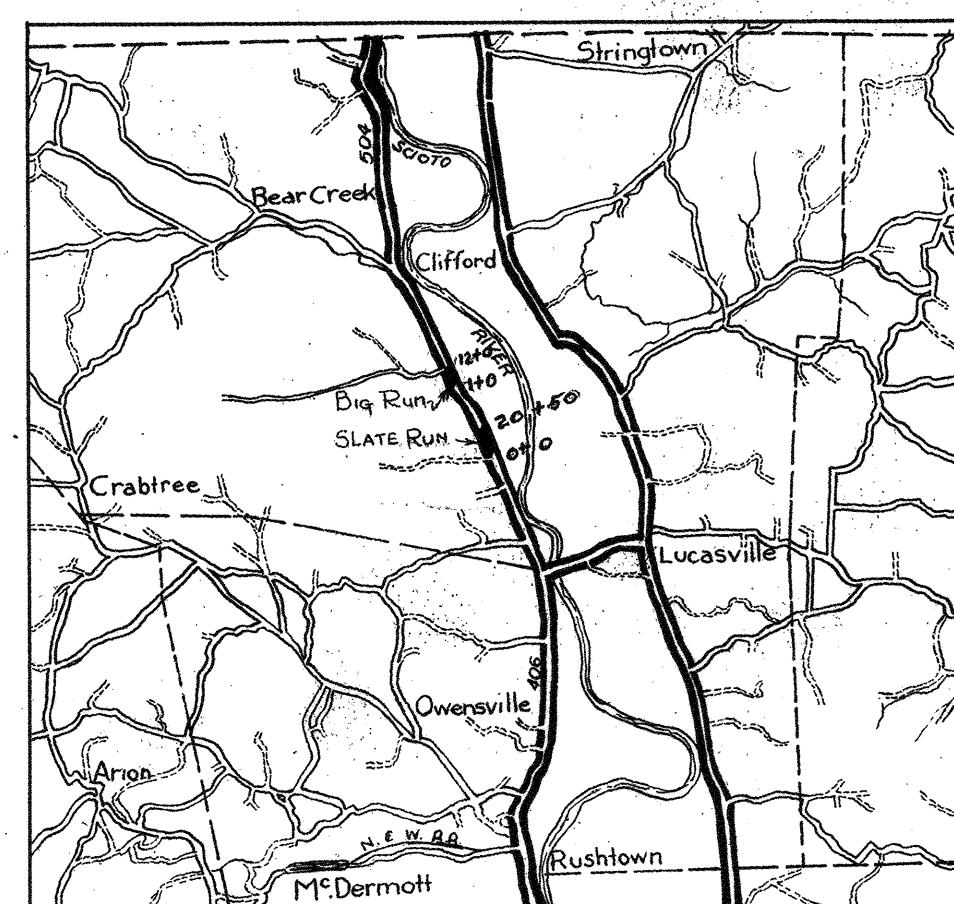


SCIOTO COUNTY
 S.H. 504 SEC. A
 W.P.A. STATE HWY. JOB NO. 9-73-4
 W.P.A. JOB NO. 18573
 W.P.A. WORK SCHEDULE NO. 73-106


SB-35 _____
LBC-33 _____
I-15-CC _____

[illegible]

TYPICAL SECTION

CONSTRUCTION
BUREAU
MAY 16 1958
GROUND PHOTOLAB

Traffic will be maintained, lights, signs, barricades and watchmen will be furnished

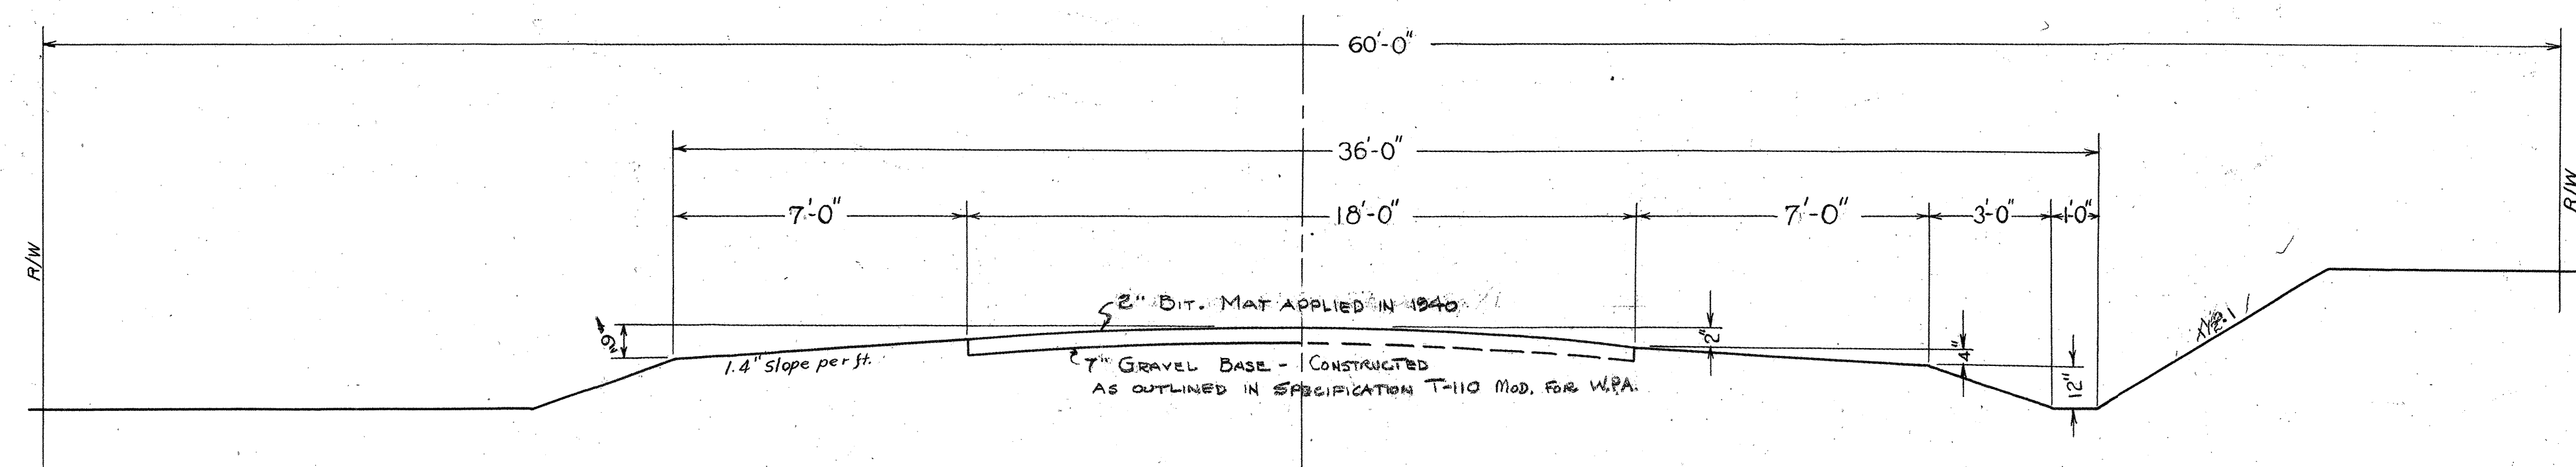


Approved Richard Wake
Date 8/17/32 Resident Division Deputy Director

Approved W. D. McIntire
Date 10/1/32 Chief Engineer - Bureau Maintenance

Approved W. B. Kern
Date 10-3-32 First Asst. Director - Chief Engineer

Approved Colt. C. Baylath
Date 10-3-32 Director of Highways

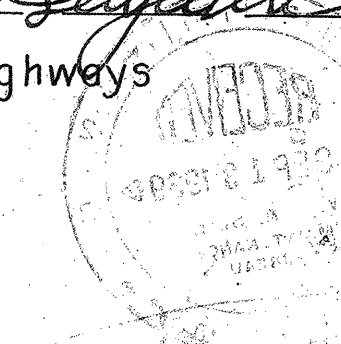

Big Run

FINAL SURVEY		BY	DATE
NOTE BOOK			
NO.			

ORIGINAL				
SURVEY	SURVEYED _____		BY _____	DATE _____
PLOTTED	PLOTTED _____			
TEMPLATE	TEMPLATE _____			
NOTE BOOK	AREAS _____			

[illegible]

SIDE DRIVE	16'-12" CULV. PIPE	7+24
------------	--------------------	------

SIDE DRIVE 16'-12" CORR. PIPE (Salvage) 6+75

SIDE WALK 6'-12" VIT. PIPE (Salvage) 6+32

536.0
7+00
534.5

536.0
6+00
534.7

536.0
5+00
535.4

536.0
4+00
535.6

536.0
3+0
535.5

536.0
2+0
535.5

EXCAVATION	410 C.Y.
EMBANKMENT +20%	1185 C.Y.
BORROW	775 C.Y.

END AREA		CU. YDS.	
CUT	FILL	CUT	FILL
8	57		
		19	219
2	61		
		17	161
7	26		
		70	61
31	7		
		67	31
5	10		
		20	3
6	8		
		11	18

$$\begin{array}{r} 537.8 \\ 12+0 \\ \hline 537.8 \end{array}$$

536.2
11+0
536.4

536.
10+0
535.2

536.0
9+0
534.0

5360
8+3
5352

536.0
7+9
533.5

BRIDGE 8+15.4

BIG RUN

S.R. 112 - BIG RUN CREEK