STATE OF OHIO

DEPARTMENT OF TRANSPORTATION

SUM-CR 25-2.34

CITY OF MACEDONIA
SUMMIT COUNTY

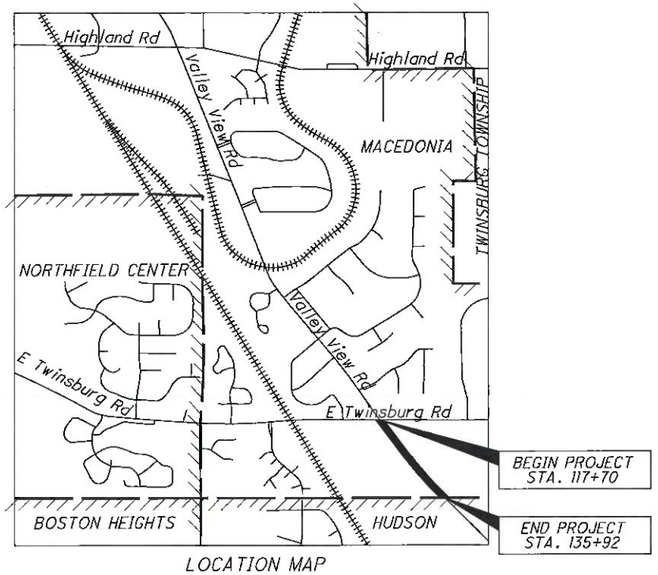

LOCATION MAP
NO SCALE

LATITUDE: N41°16'51" LONGITUDE: W81°28'40"

N

PORTION TO BE IMPROVED
INTERSTATE & DIVIDED HIGHWAY
STATE & FEDERAL ROUTES
OTHER ROADS
RAILROAD TRACKS
CORPORATION LINE

DESIGN DESIGNATION

CURRENT ADT (20212)	2,660
DESIGN SPEED	40
LEGAL SPEED	35
FUNCTIONAL CLASSIFICATION	MAJOR COLLECTOR

DESIGN EXCEPTIONS

NONE REQUIRED

ADA DESIGN WAIVER

NONE REQUIRED

INDEX OF SHEETS:

TITLE SHEET	1
SCHEMATIC PLAN	2
TYPICAL SECTIONS	3
GENERAL NOTES	4-5
MAINTENANCE OF TRAFFIC NOTES	6-7
GENERAL SUMMARY	8
SUBSUMMARY	9-10
PLAN VIEW	11-12
LOOP DETECTOR NOTES AND DETAILS	13
MAILBOX DETAILS	14
PAVEMENT MARKING AND SIGNING PLAN	15-16

FEDERAL PROJECT NUMBER

E330310

RAILROAD INVALVEMENT

NONE

PROJECT DESCRIPTION

THIS PROJECT INCLUDES PAVEMENT PLANING AND RESURFACING, PAVEMENT REPAIRS AND PAVEMENT MARKINGS ALONG 1,800 FEET (0.34 MILES) OF VALLEY VIEW ROAD FROM TWINSBURG ROAD TO THE HUDSON/MACEDONIA CORPORATION LINE.

EARTH DISTURBED AREA

PROJECT EARTH DISTURBED AREA	N/A (MAINTENANCE PROJECT)
ESTIMATED CONTRACTOR EARTH DISTURBED	N/A (MAINTENANCE PROJECT)
NOTICE OF INTENT EARTH DISTURBED AREA	N/A (NOI NOT REQUIRED)

2019 SPECIFICATIONS

THE STANDARD SPECIFICATIONS OF THE STATE OF OHIO, DEPARTMENT OF TRANSPORTATION, INCLUDING CHANGES AND SUPPLEMENTAL SPECIFICATIONS LISTED IN THE PROPOSAL SHALL GOVERN THIS IMPROVEMENT.

PLAN PREPARED BY:
CHAGRIN VALLEY ENGINEERING, LTD.
Creative Engineers. Intelligent Solutions.
22999 Forbes Road, Suite B Cleveland, Ohio 44146-5667
Phone • 440.439.1999 Fax • 440.439.1969 www.cvelimited.com

STANDARD CONSTRUCTION DRAWINGS

BP-3.1	01/17/20	MT-97.10	04/19/19	TC-41.20	10/18/13		
BP-3.2	01/18/19	MT-97.12	01/20/17	TC-42.20	10/18/13		
BP-4.1	07/19/13	MT-99.20	04/19/19	TC-52.10	10/18/13		
		MT-101.90	07/17/20	TC-52.20	01/15/21		
DM-4.3	01/15/16	MT-105.10	01/17/20	TC-71.10	07/16/21		
DM-4.4	01/15/16			TC-82.10	07/19/19		
RM-1.1	07/18/14						

SUPPLEMENTAL SPECIFICATIONS

800	SEE PROPOSAL
821	04/20/12
832	07/15/22
874	04/17/20
921	04/20/12

SPECIAL PROVISIONS

I HEREBY APPROVE THESE PLANS AND DECLARE THAT THE MAKING OF THIS IMPROVEMENT WILL NOT REQUIRE THE CLOSING TO TRAFFIC OF THE HIGHWAY AND THAT PROVISIONS FOR THE MAINTENANCE AND SAFETY OF TRAFFIC WILL BE AS SET FORTH ON THE PLANS AND ESTIMATES.

APPROVED
DATE 12/21/22 DISTRICT DEPUTY DIRECTOR

APPROVED
DATE _____ DIRECTOR, DEPARTMENT OF TRANSPORTATION

UNDERGROUND UTILITIES
Contact Two Working Days Before You Dig
OHIO811.org Before You Dig
OHIO811, 8-1-1, or 1-800-362-2764
(Non-members must be called directly)

ENGINEERS SEAL
STATE OF OHIO JOSEPH L. BIGHOTTI 71459 REGISTERED PROFESSIONAL ENGINEER
SIGNED:
DATE: 11-22-2022

TITLE SHEET

DESIGN AGENCY
CHAGRIN VALLEY ENGINEERING, LTD.

DESIGNER	RSW
REVIEWER	JLG 11/22/22
PROJECT ID	116540
SHEET	P.1
TOTAL	P.16