F.H.W.A. REGION	STATE	PROJECT NO.	FUNDS
5	OHIO		

SUM - 277/224 - 0.00/6.31/10.2

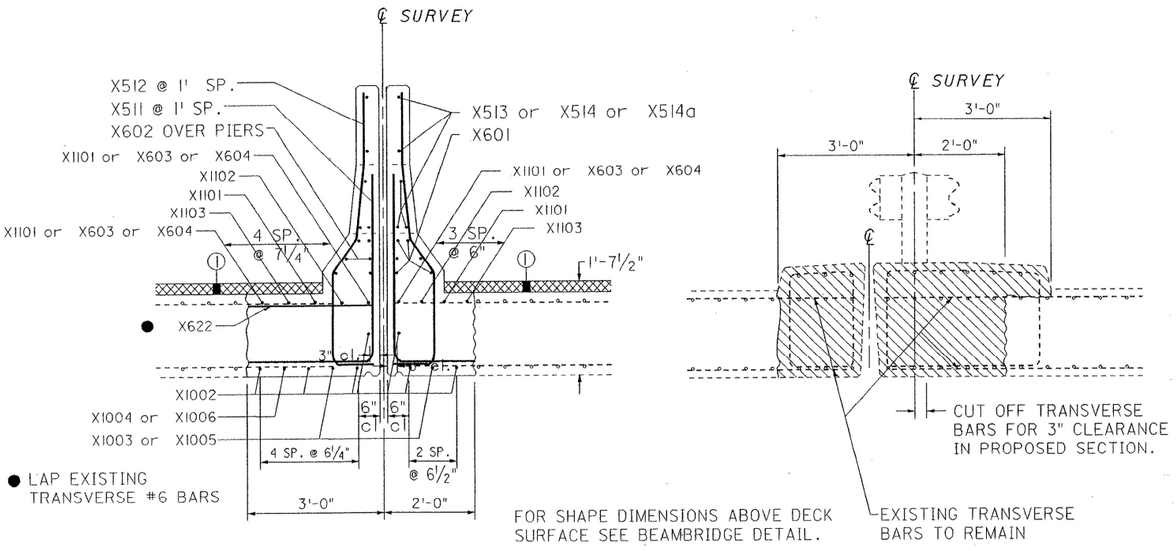

PROPOSED MEDIAN PARAPET EXISTING MEDIAN PARAPET

STRUCTURE No. SUM-277-0305

✳ 7½" SPACING STRS. 0115, 0134
8" SPACING STR. 0374

✳✳ 11½" STR. 0115
12½" STR. 0134
12" STR. 0374

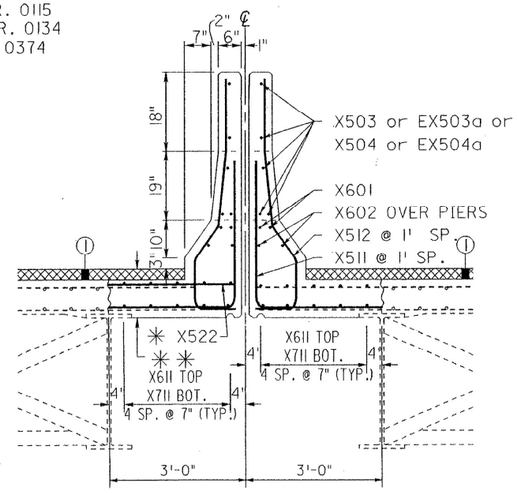

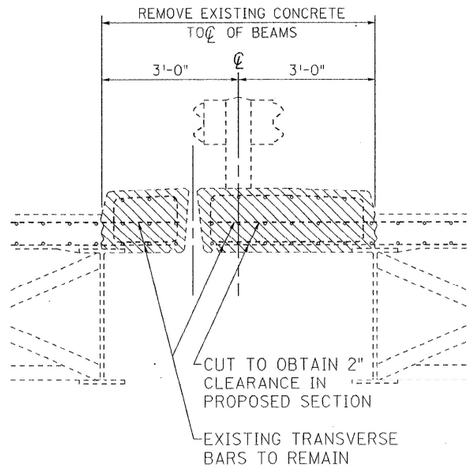

PROPOSED MEDIAN PARAPET EXISTING MEDIAN PARAPET

STRUCTURE Nos. 0115, 0134, 0374 AND 1061

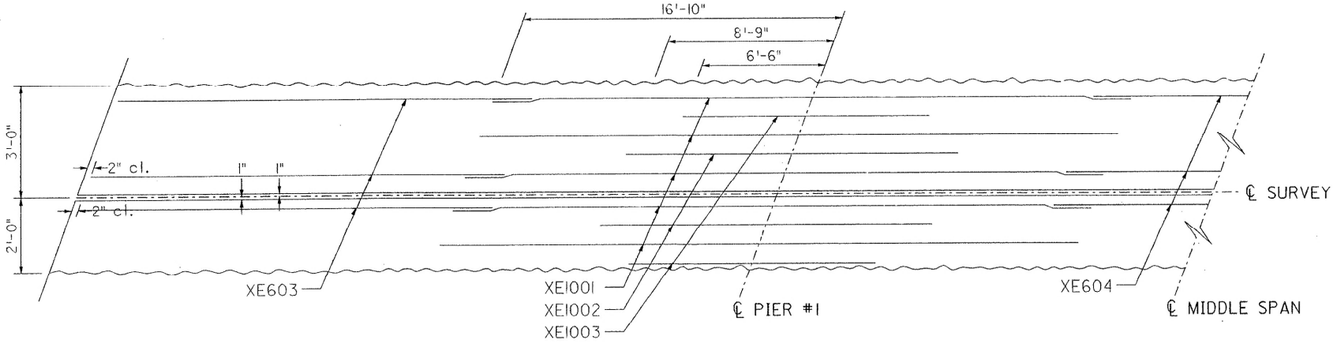

TOP MAT

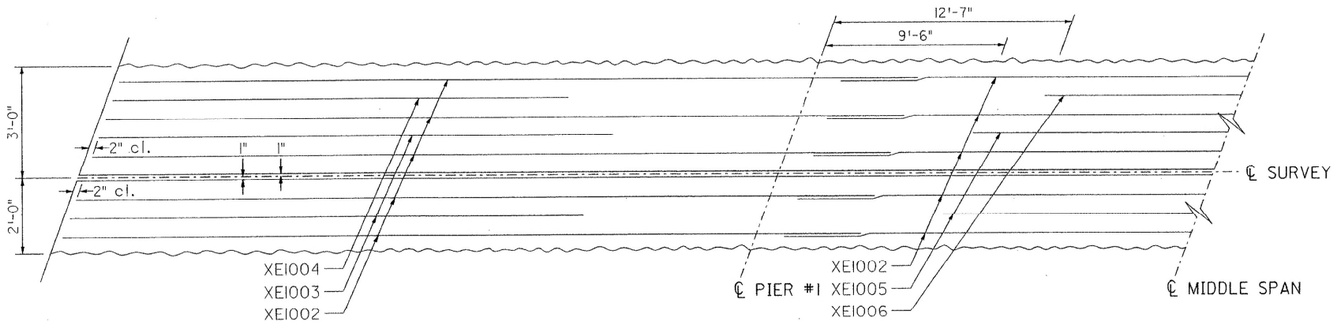

BOTTOM MAT

STRUCTURE No. SUM-277-0305

① MICRO SILICA MODIFIED CONC
OVERLAY 2¾".

SPACING OF THE X511 & X5
BARS IS THE SAME AS SHOWN
SHEET # 186 FOR THE X5
& X502 BARS.

▨ CONCRETE REMOVAL AREA.

STATE OF OHIO
DEPARTMENT OF TRANSPORTATION
BUREAU OF BRIDGES

MEDIAN PARAPET DETAILS

BRIDGE Nos. SUM-277-0115,
SUM-277-0134,
SUM-277-0374,
SUM-277-0305 &
SUM-224-1061

DESIGNED	DRAWN	TRACED	CHECKED	REVIEWED	DATE
LLS	RCB		ST	KS	8-93

d04x4a SU277046.DGN