

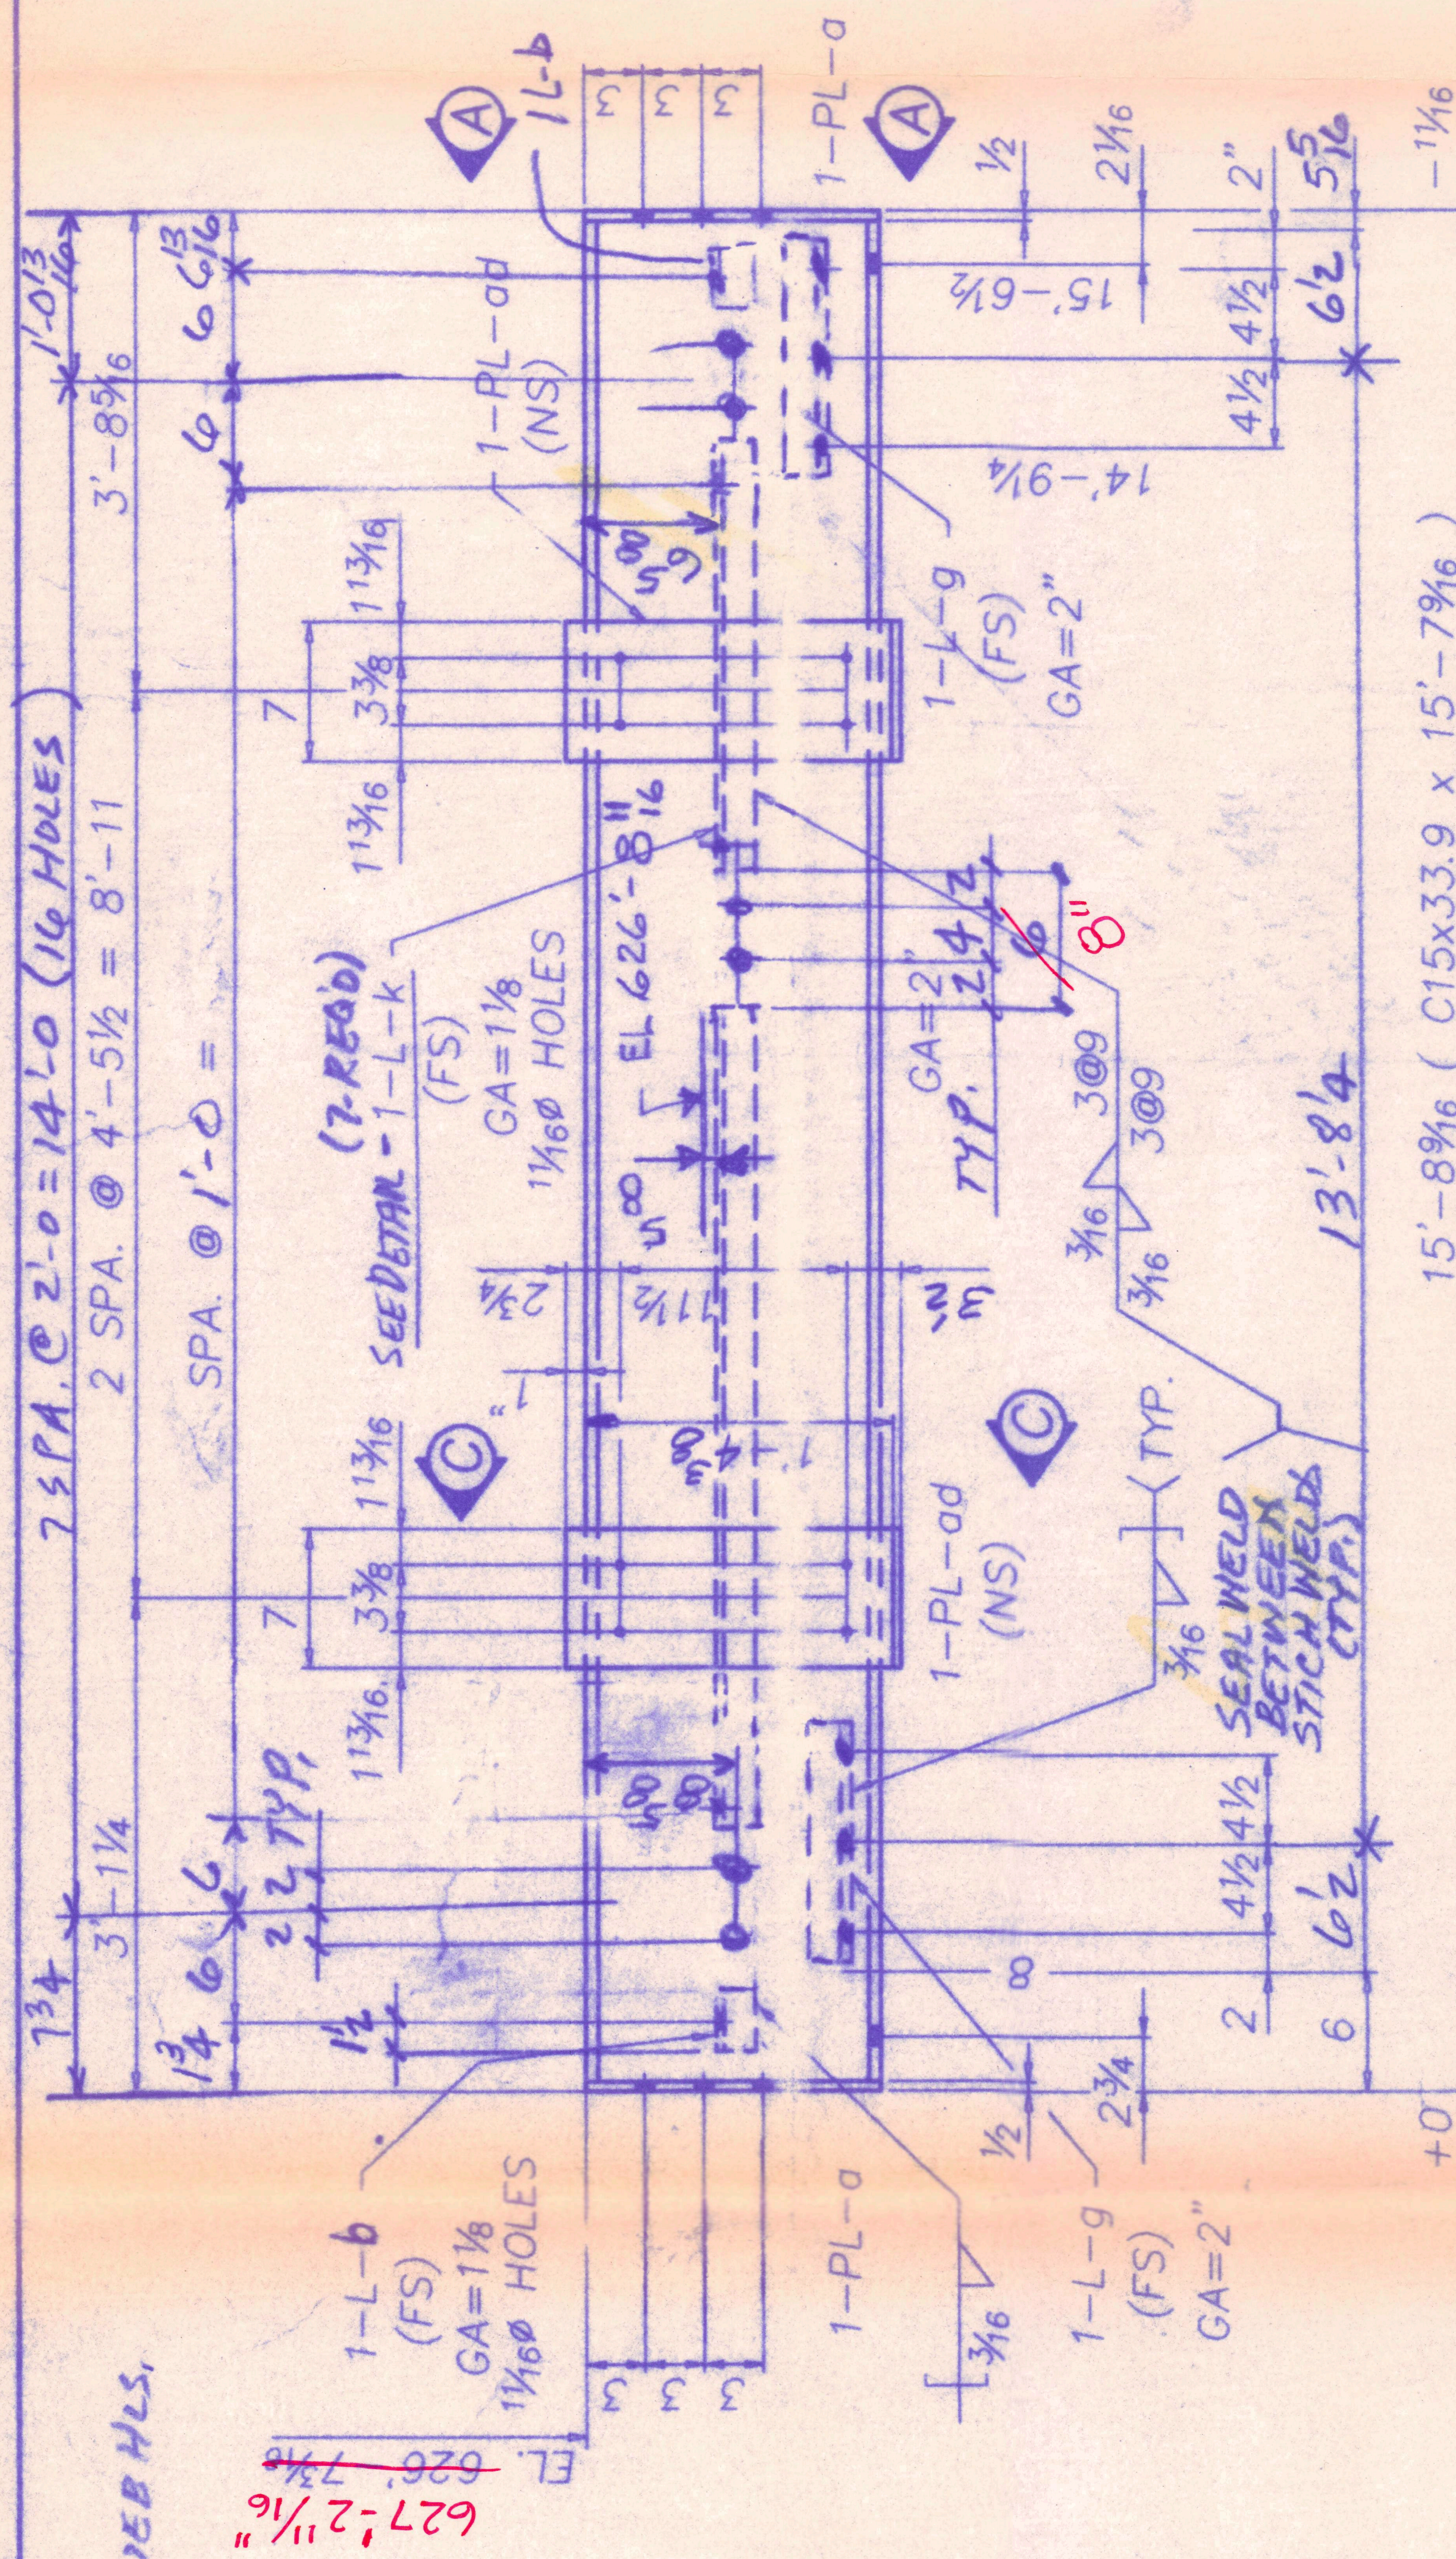
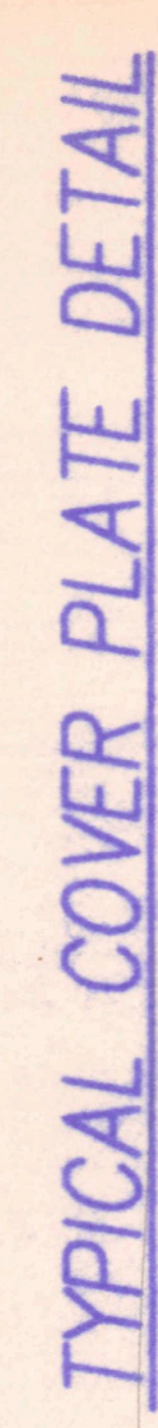
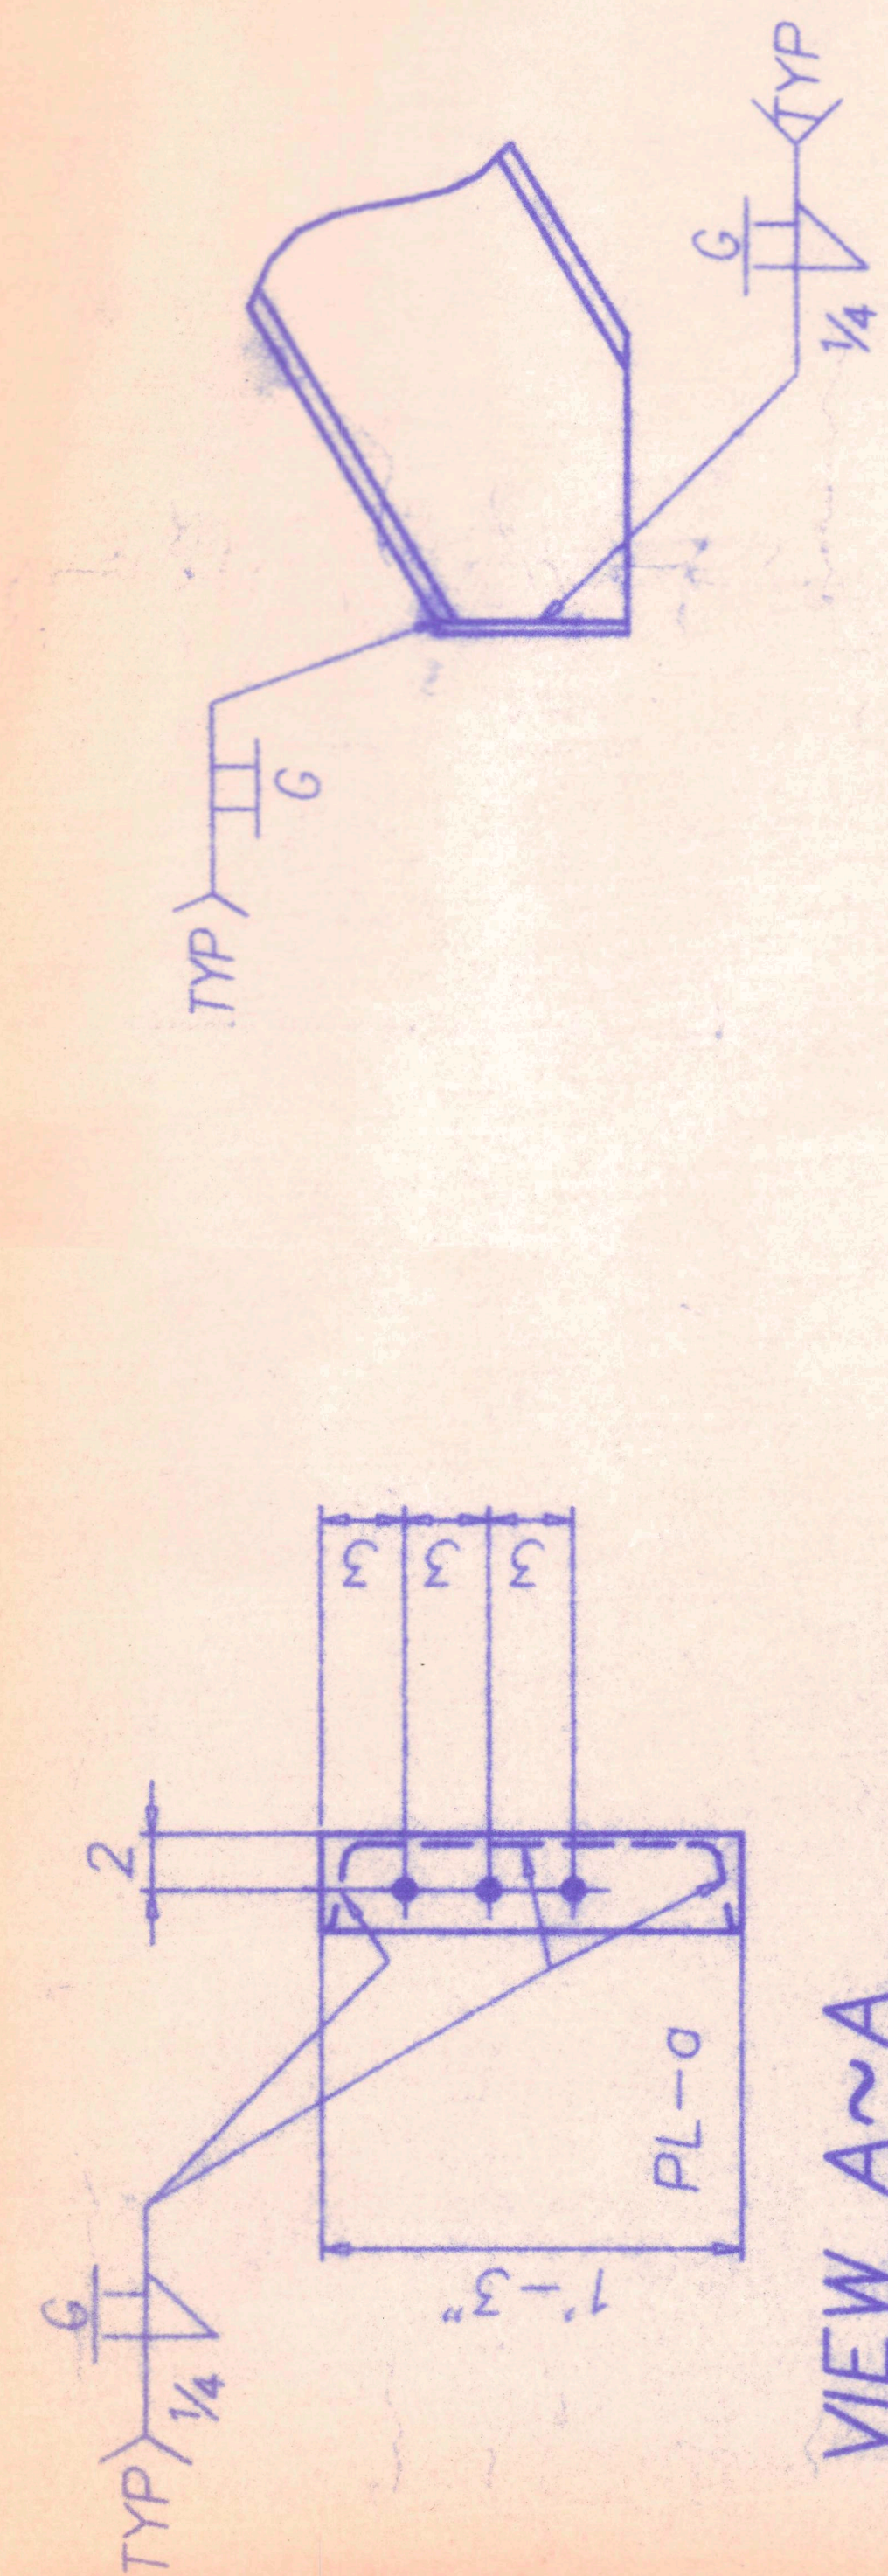
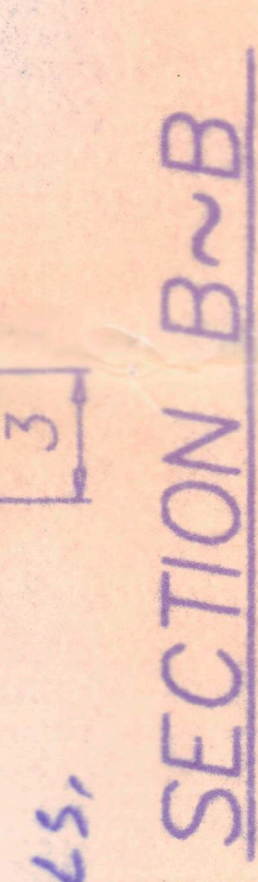
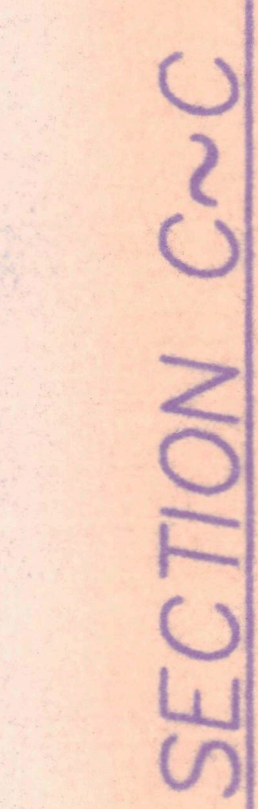
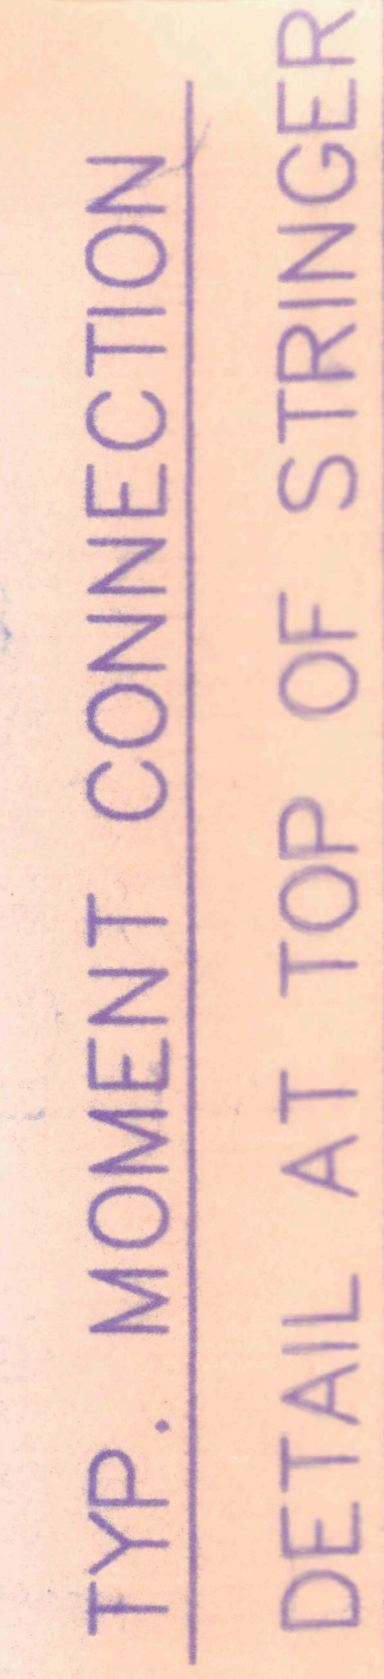
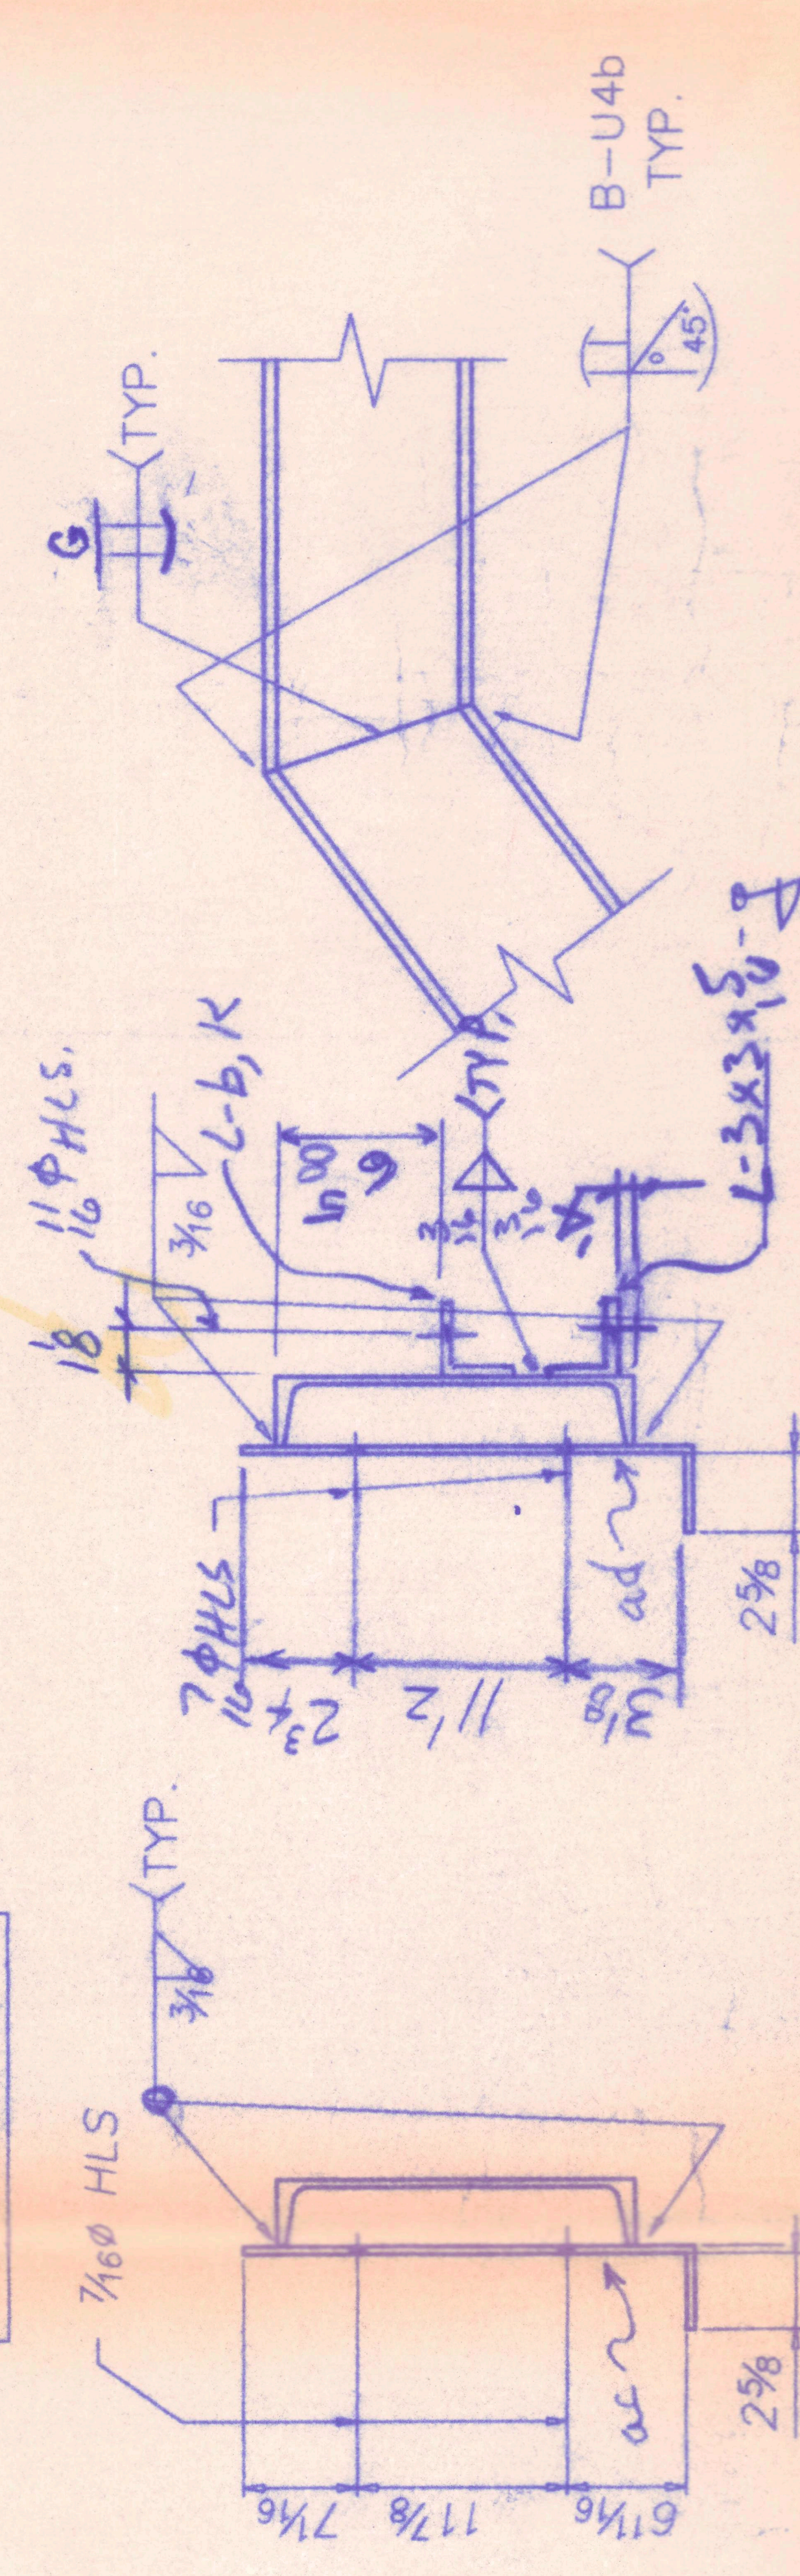
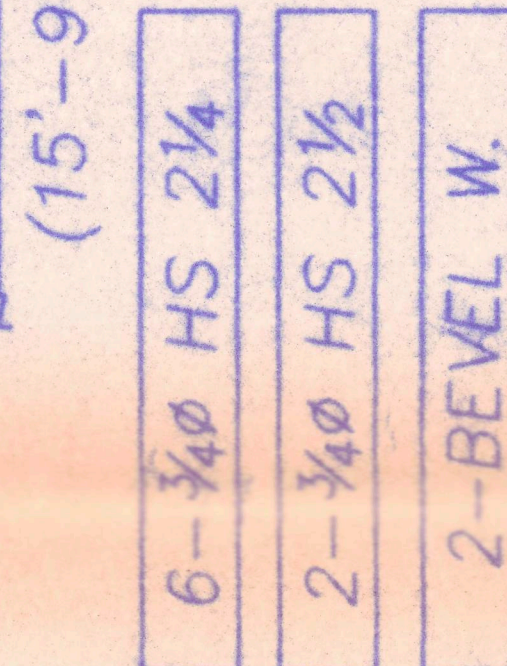
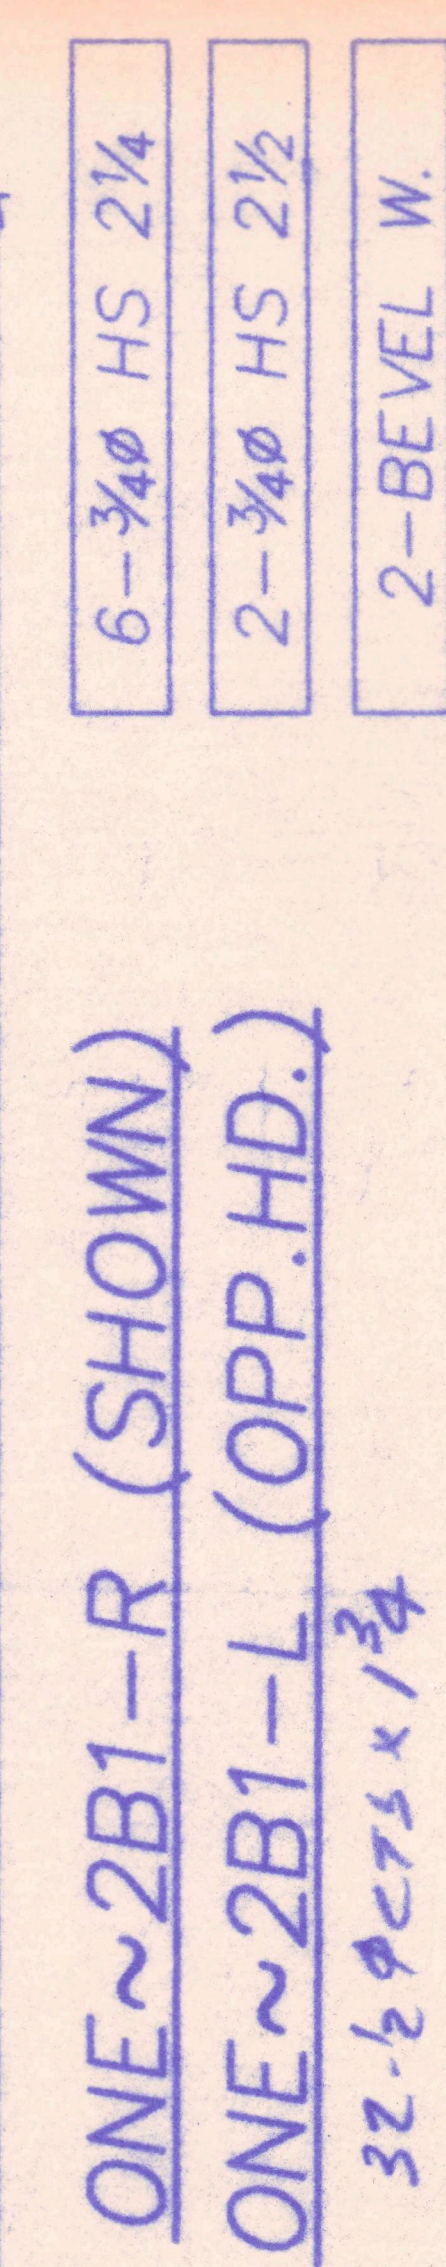
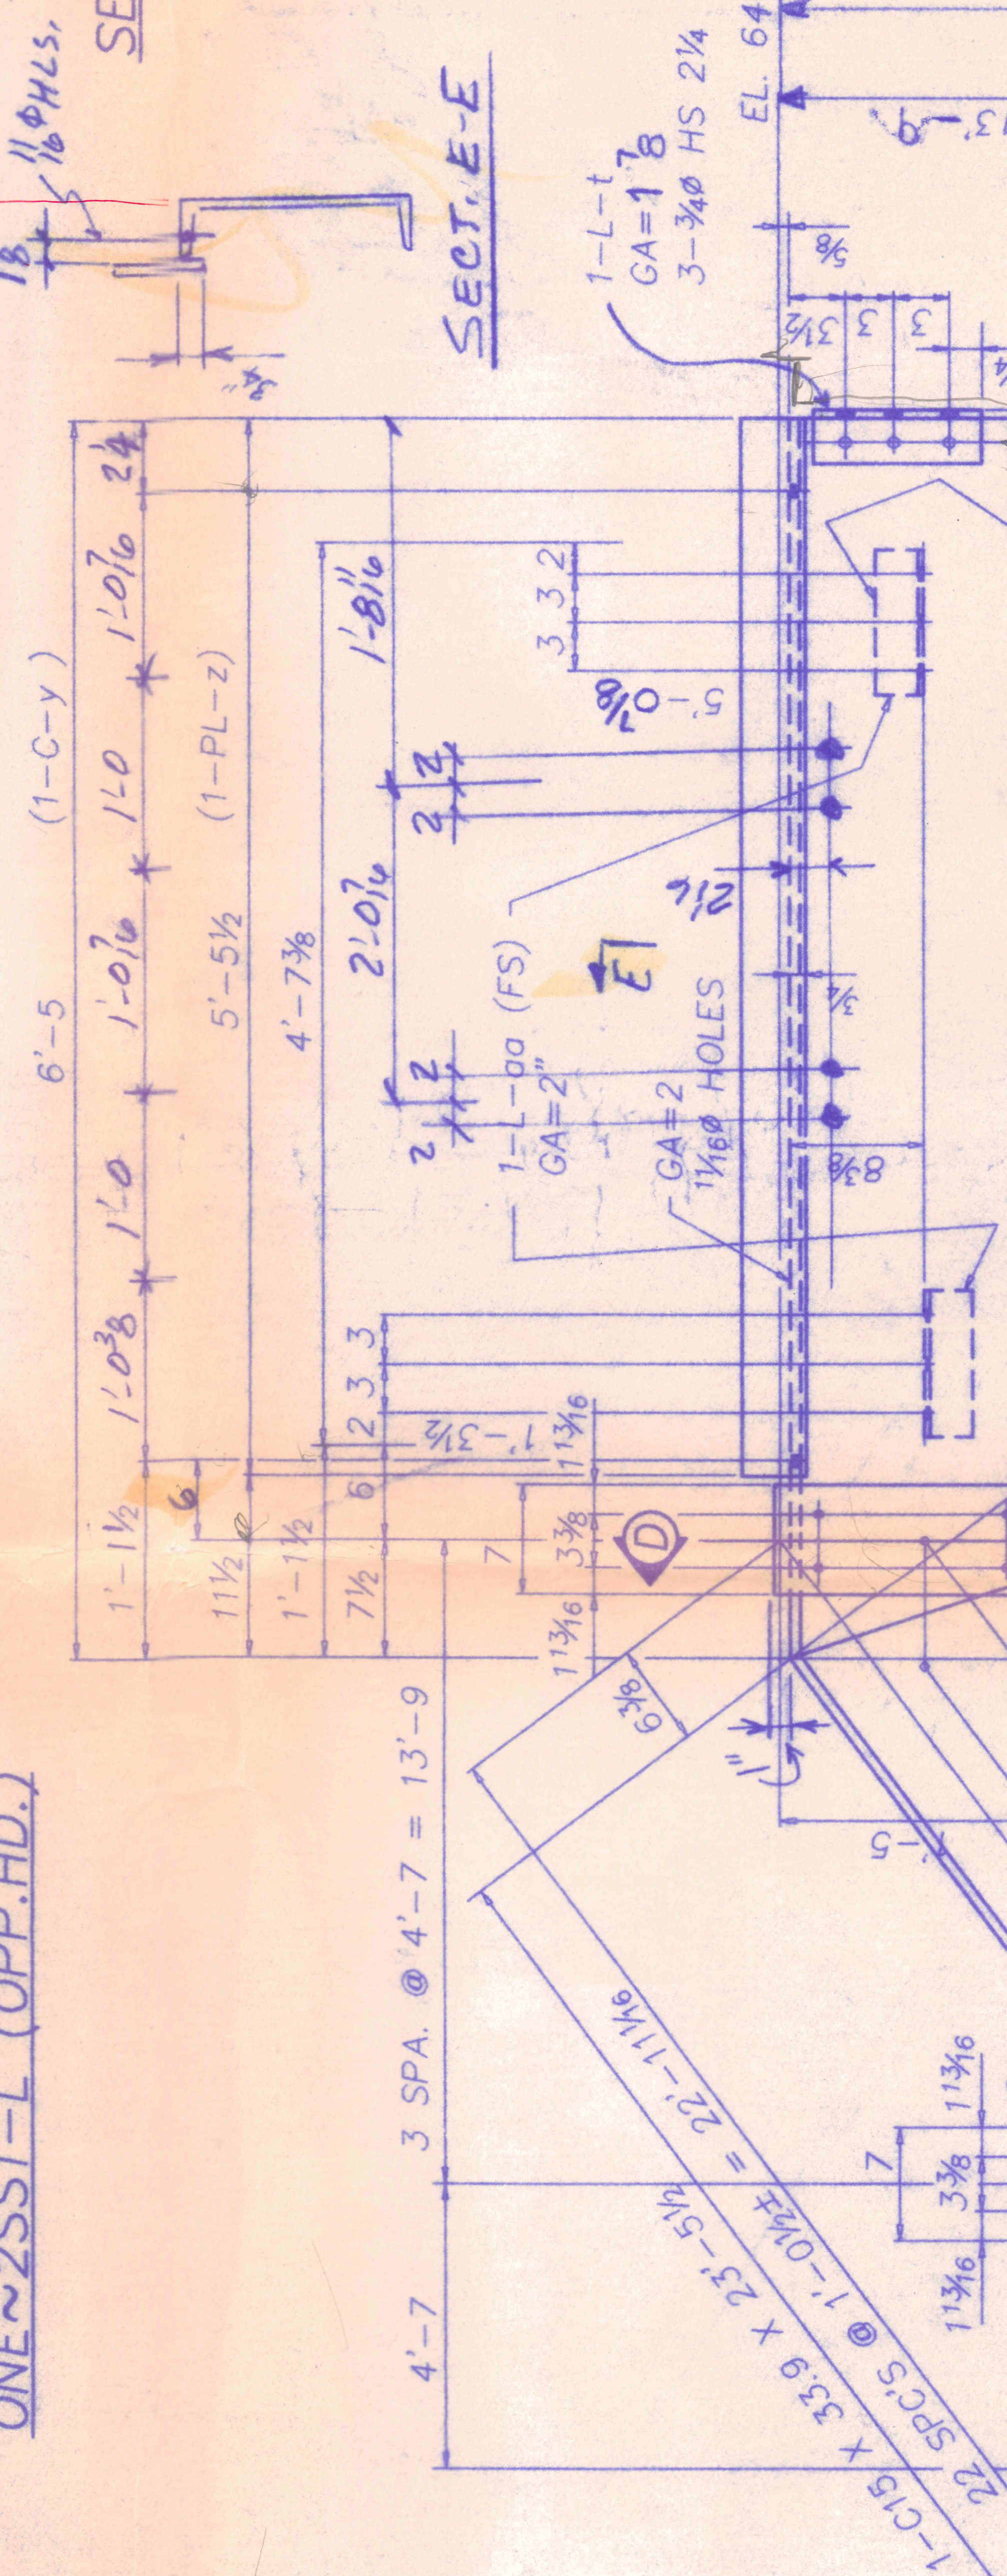
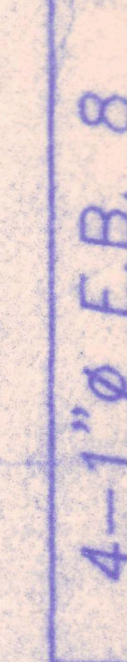


SHOP BILL

QTY.	DESIGNATION	UNIT WT.	LENGTH FT.	MARK	RE C	REMARKS	ADJ. BILL	ORDERED LENGTH	TOTAL
ONE	C15 X 33.9		28 4 1/2	2SS1 R		(SHOWN)			962
ONE	C15 X 33.9		28 4 1/2	2SS1 L		(OPP. HD.)			962
2	PL 1/2 X 3 1/2		1	a					15
2	L2 1/2 X 2 1/4	4 1	0 3	b					36
2	L7 X 4 X 1/2	1 1/4	1	c					8
2	PL 5/8 X 3 1/2		0	6 1/2	d				92
2	C15 X 33.9		1	2 1/2	f	1-R; 1-L		SC 1 E	12
2	PL 3/8 X 7		0	8	ab				216
10	PL 3/8 X 7		2 4 1/4	ac		BENT			228 1/4
ONE	C15 X 33.9		15	7 1/2	2B1 R	(SHOWN)		SC 2 B	530
ONE	C15 X 33.9		15	7 1/2	2B1 L	(OPP. HD.)		SC 2 B	530
4	PL 1/2 X 3 1/2		1	3	a				30
4	L3 X 3 X 5/16	1	0	g					24
4	L2 1/2 X 2 1/4	4 1	0	3	b				4
14	L2 X 2 X 1/4	3 1/4	1	4	k				60
6	PL 3/8 X 7		1	8	ad	BENT			89
								1267 1/4	
ONE	C15 X 33.9		23	5 1/2	2SS2				775
1	PL 1/2 X 3 1/2		1	3	a				8
1	L2 1/2 X 2 1/4	4 1	0	3	b				1
1	C15 X 33.9		0	5	p				14
1	L3 X 3 X 5/16	1	0	10 1/2	t				5
1	C15 X 33.9		6	5	y				218
1	PL 5/8 X 4		5	5 1/2	z				23
2	L3 X 3 X 5/16	1	0	8 1/2	aa				9
3	3/4" A325		0	2 1/4					2
3	PL 3/8 X 7		2	4 1/4	ac	W/NUT & WASHER			23
1	PL 3/8 X 7		1	8	ad	BENT			15
1	PL 3/8 X 7		2	6 1/4	af	BENT			21
								1174	
6	1/2" A307 (CTSK)		0	2 1/4		W/PLATE BEV. W/ASH			2
	FIELD BOLTS THIS DWG.								
4	1" E.B.		0	8		6" EMBEDMENT			8
12	3/4" A325		0	2 1/4		W/NUT & WASHER			8
8	3/4" A325		0	2 1/2		W/NUT & WASHER			6
8	3/4" BEV. WA								2
152	2" A307					FOR TREADS			30
34	1/2" A307 (CTSK)		0	1 3/4		FOR PLATFORM			8

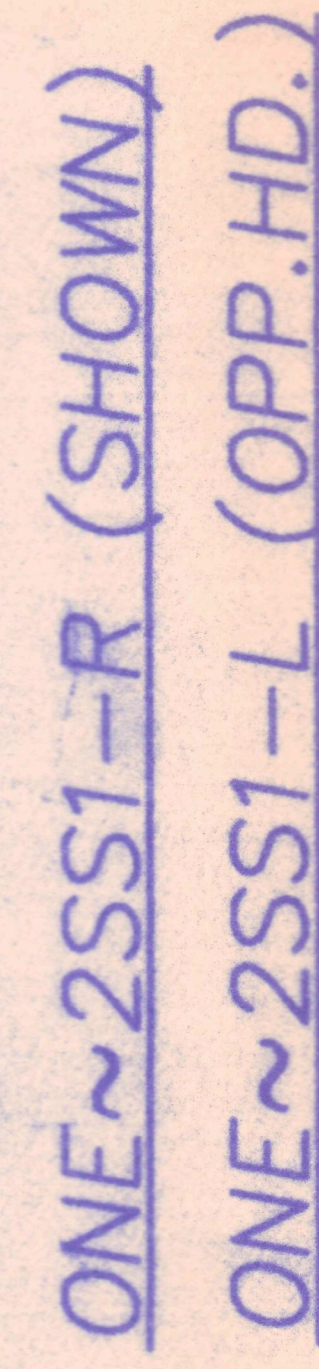

STUB DIMS FOR TREADS	
TREAD NO	1ST HOLE/2ND HOLE
1	11½ 1'-5¾
2	2'-0 2'-6¾
3	3'-0½ 3'-6¾
4	4'-1 4'-7¾
5	5'-1½ 5'-7¾
6	6'-2 6'-8¾
7	7'-2½ 7'-8¾
8	8'-3 8'-9¾
9	9'-3½ 9'-9¾
10	10'-4 10'-10¾
11	11'-4½ 11'-10¾
12	12'-5 12'-11¾
13	13'-5½ 13'-11¾
14	14'-6 15'-0¾
15	15'-6½ 16'-0¾
16	16'-7 17'-1¾
17	17'-7½ 18'-1¾
18	18'-8 19'-2¾
19	19'-8½ 20'-2¾
20	20'-9 21'-3¾
21	21'-9½ 22'-3¾
22	22'-10 23'-4¾
23	23'-10½ 24'-4¾
24	24'-11 25'-5¾
25	25'-11½ 26'-5¾
26	27'-0 27'-6¾

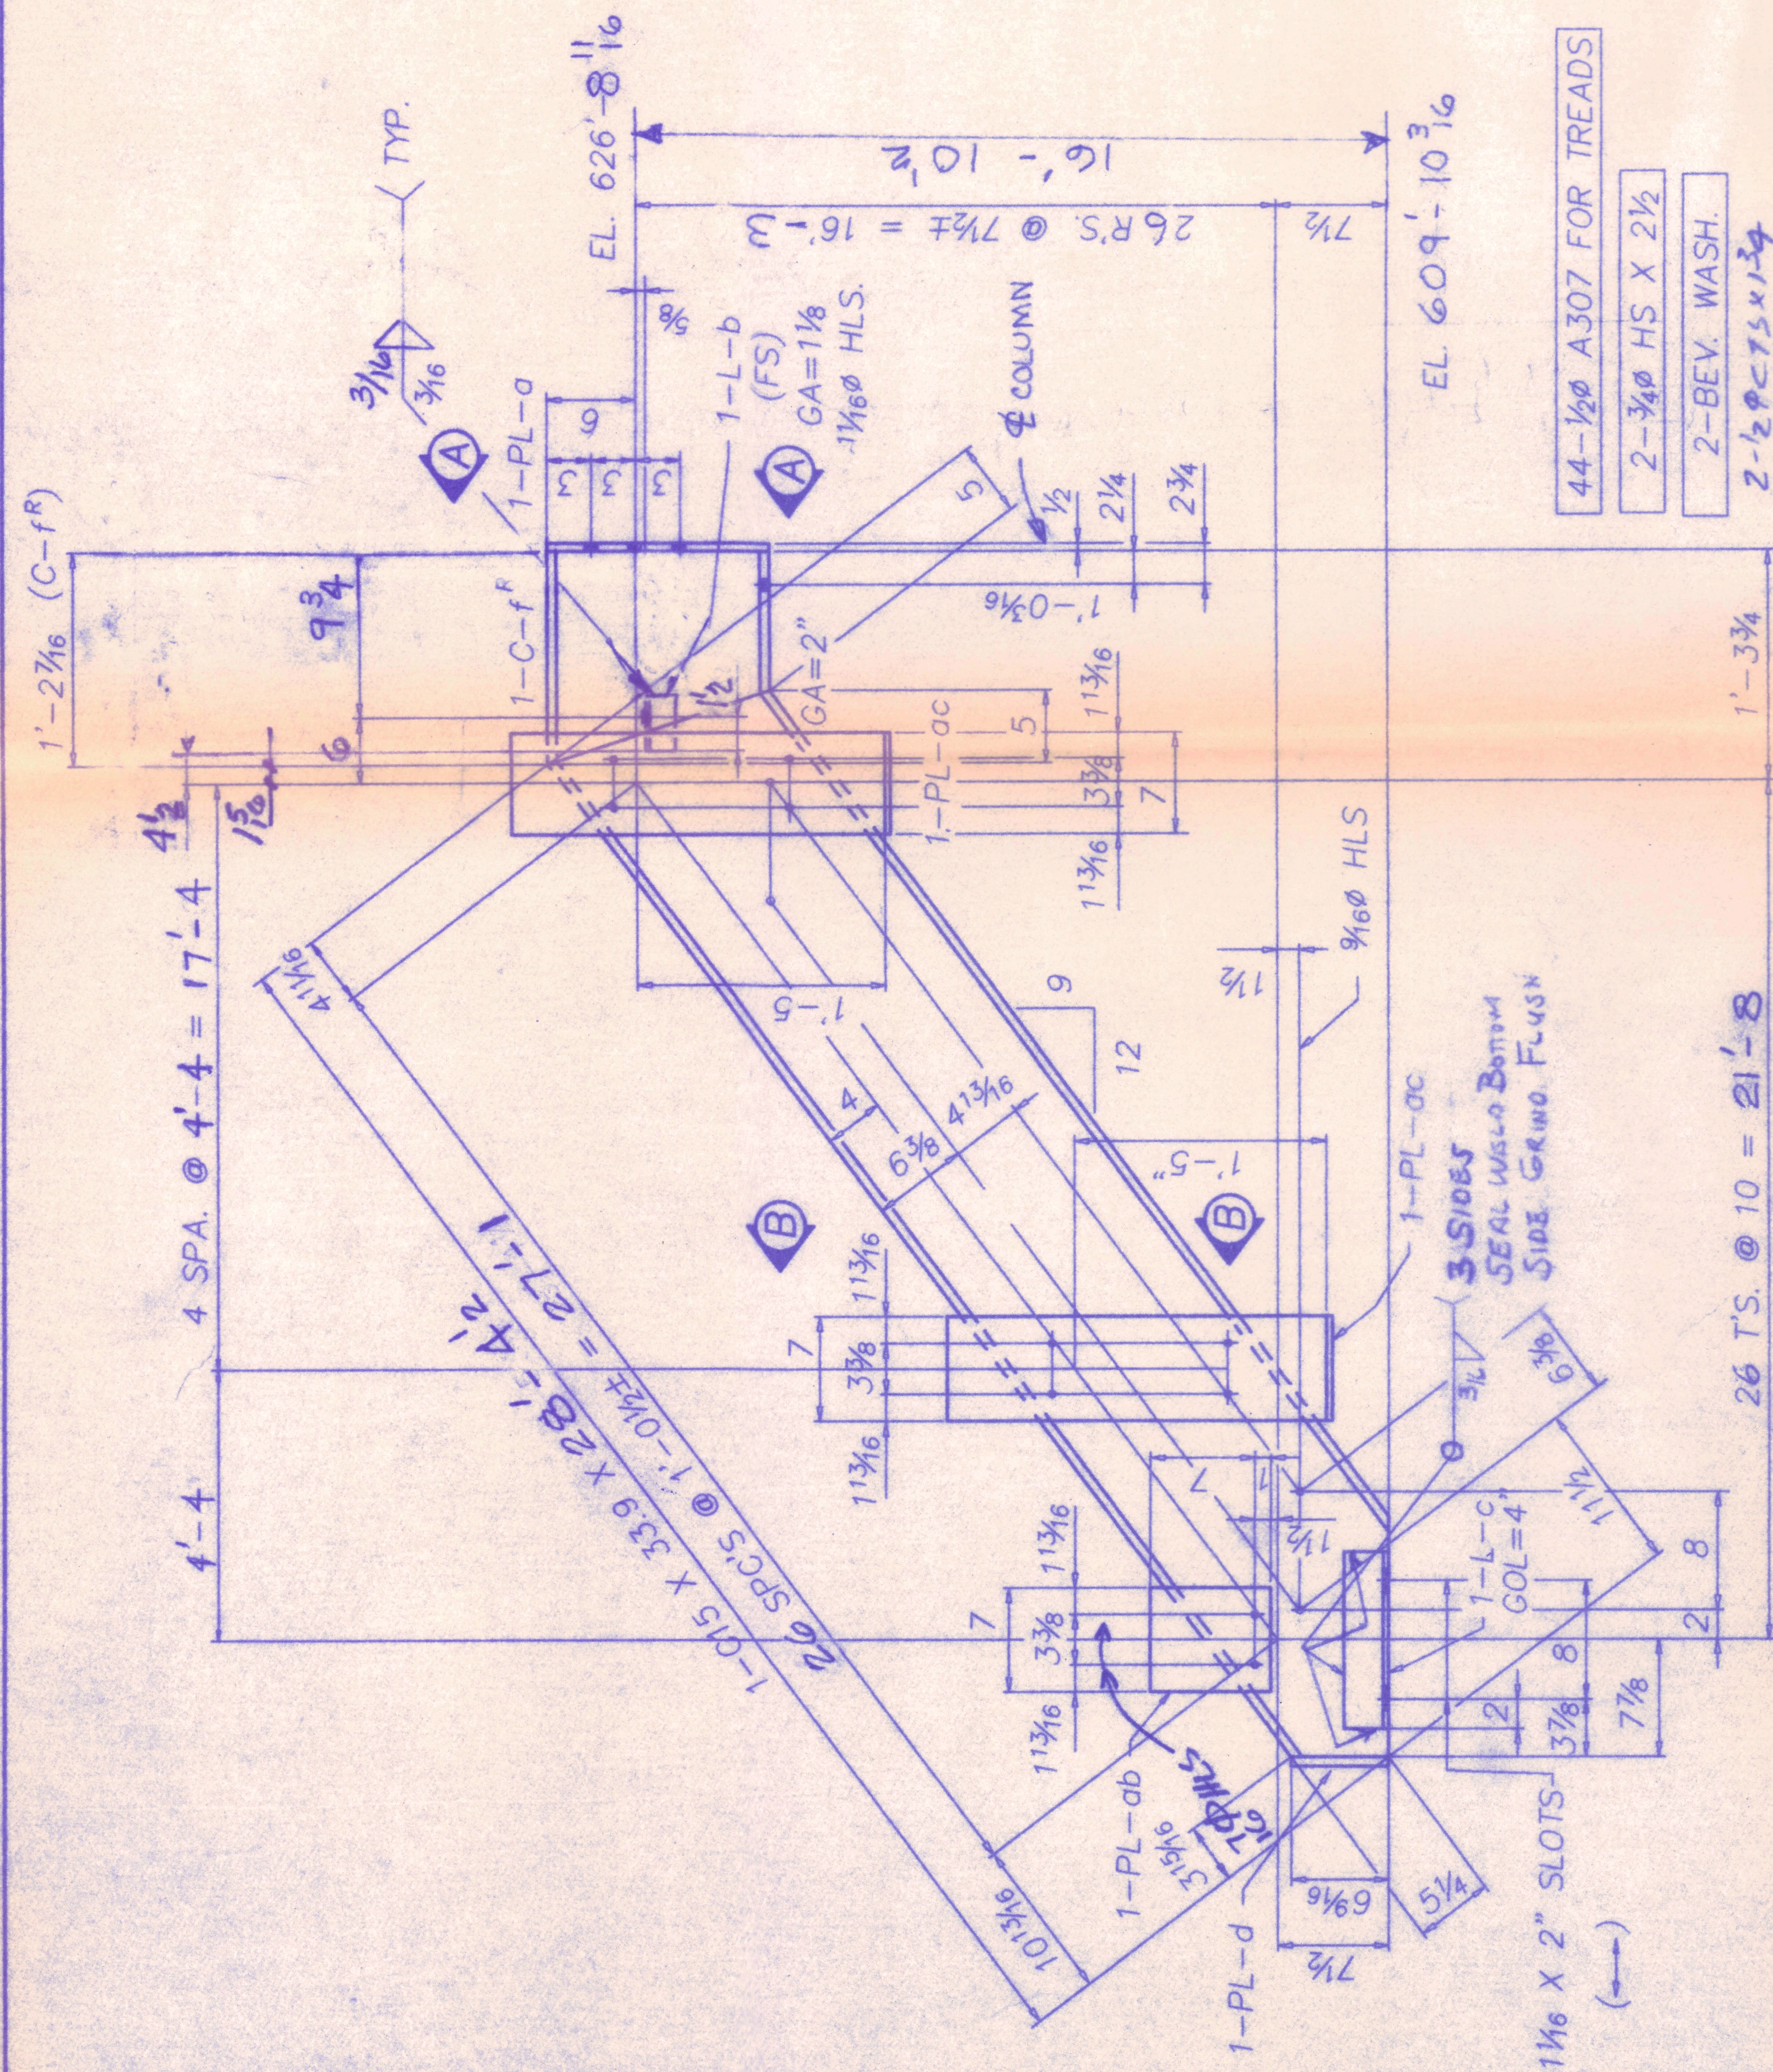

STUB DIMS FOR TREADS	
TREAD NO	1ST HOLE 2ND HOLE